DESIGN STUDY ONLY

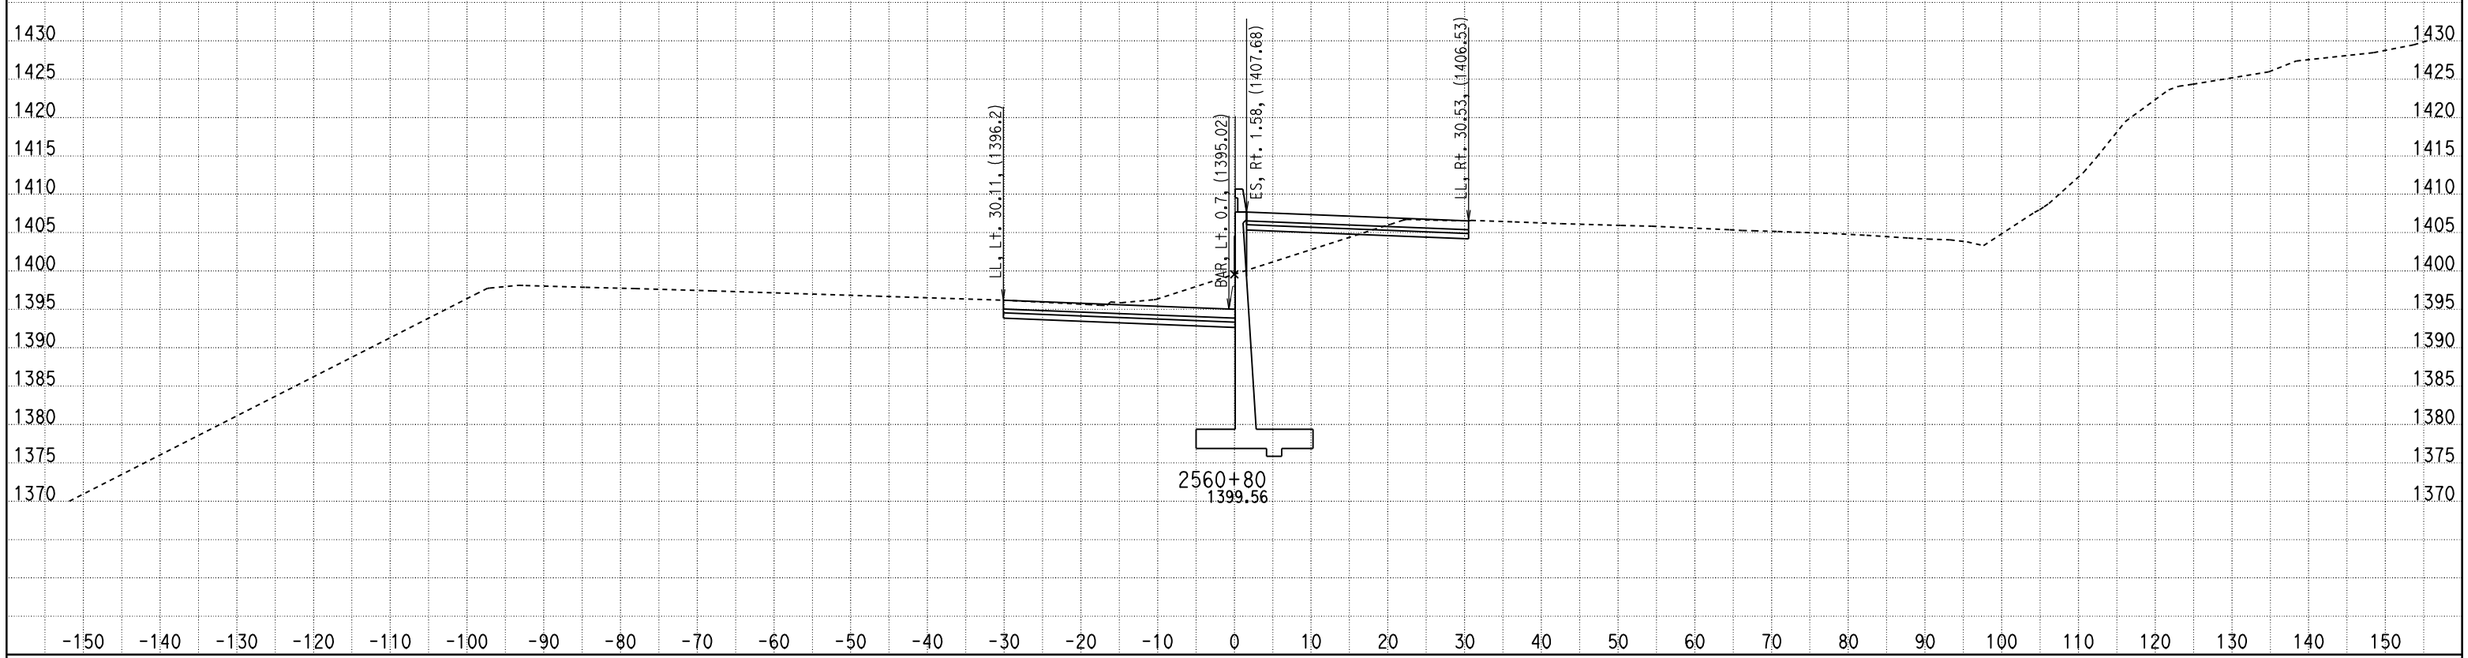

DATE: 2/16/2011

KC Project: 09297 File: D:\07297\09297\X-Section\median south design10.ear

SCALE: 1" = 10' Horiz.
1" = 10' Vert.

All Dimensions are US Survey Feet

CL1
CROSS SECTIONS

SHEET 512 OF XXX

DESIGN STUDY ONLY

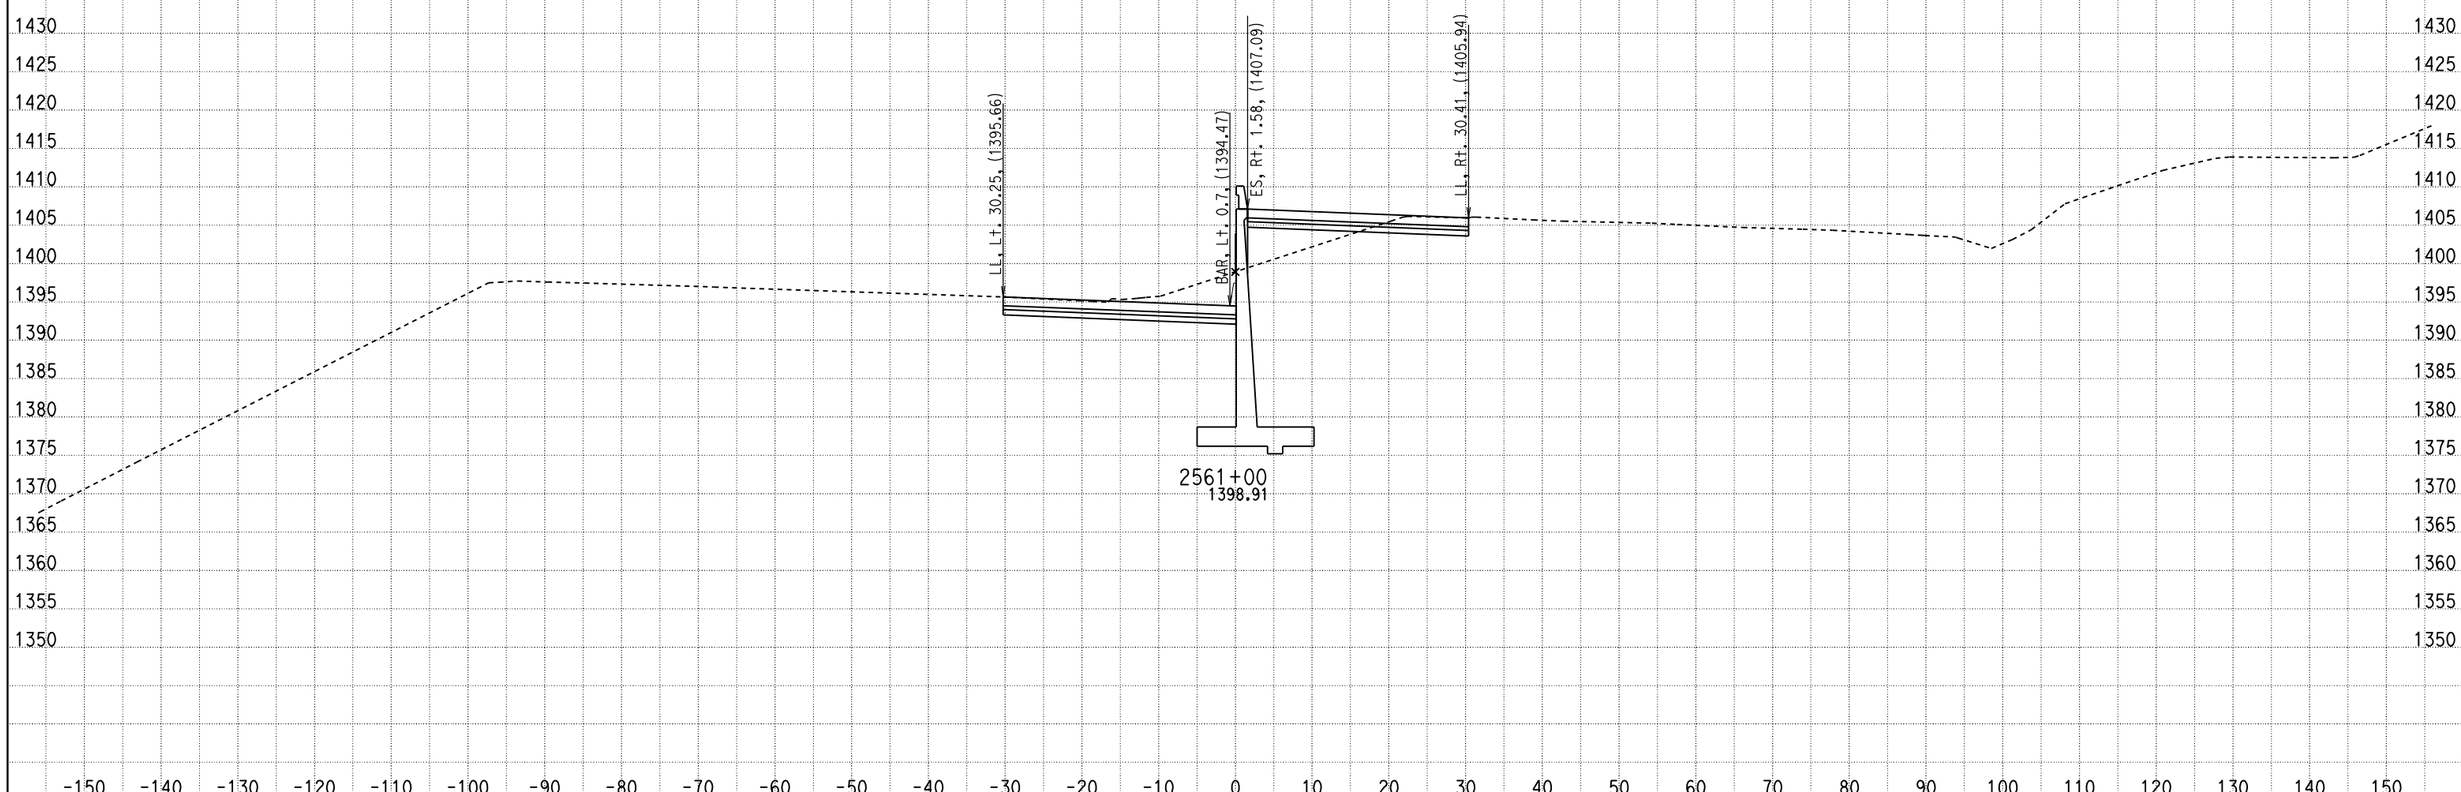

DATE: 2/16/2011

KC Project: 09297 File: D:\07297\09297\X-Section\median south design10.ear

SCALE: 1" = 10' Horiz.
1" = 10' Vert.

All Dimensions are US Survey Feet

CL1
CROSS SECTIONS

SHEET 513 OF XXX

DESIGN STUDY ONLY

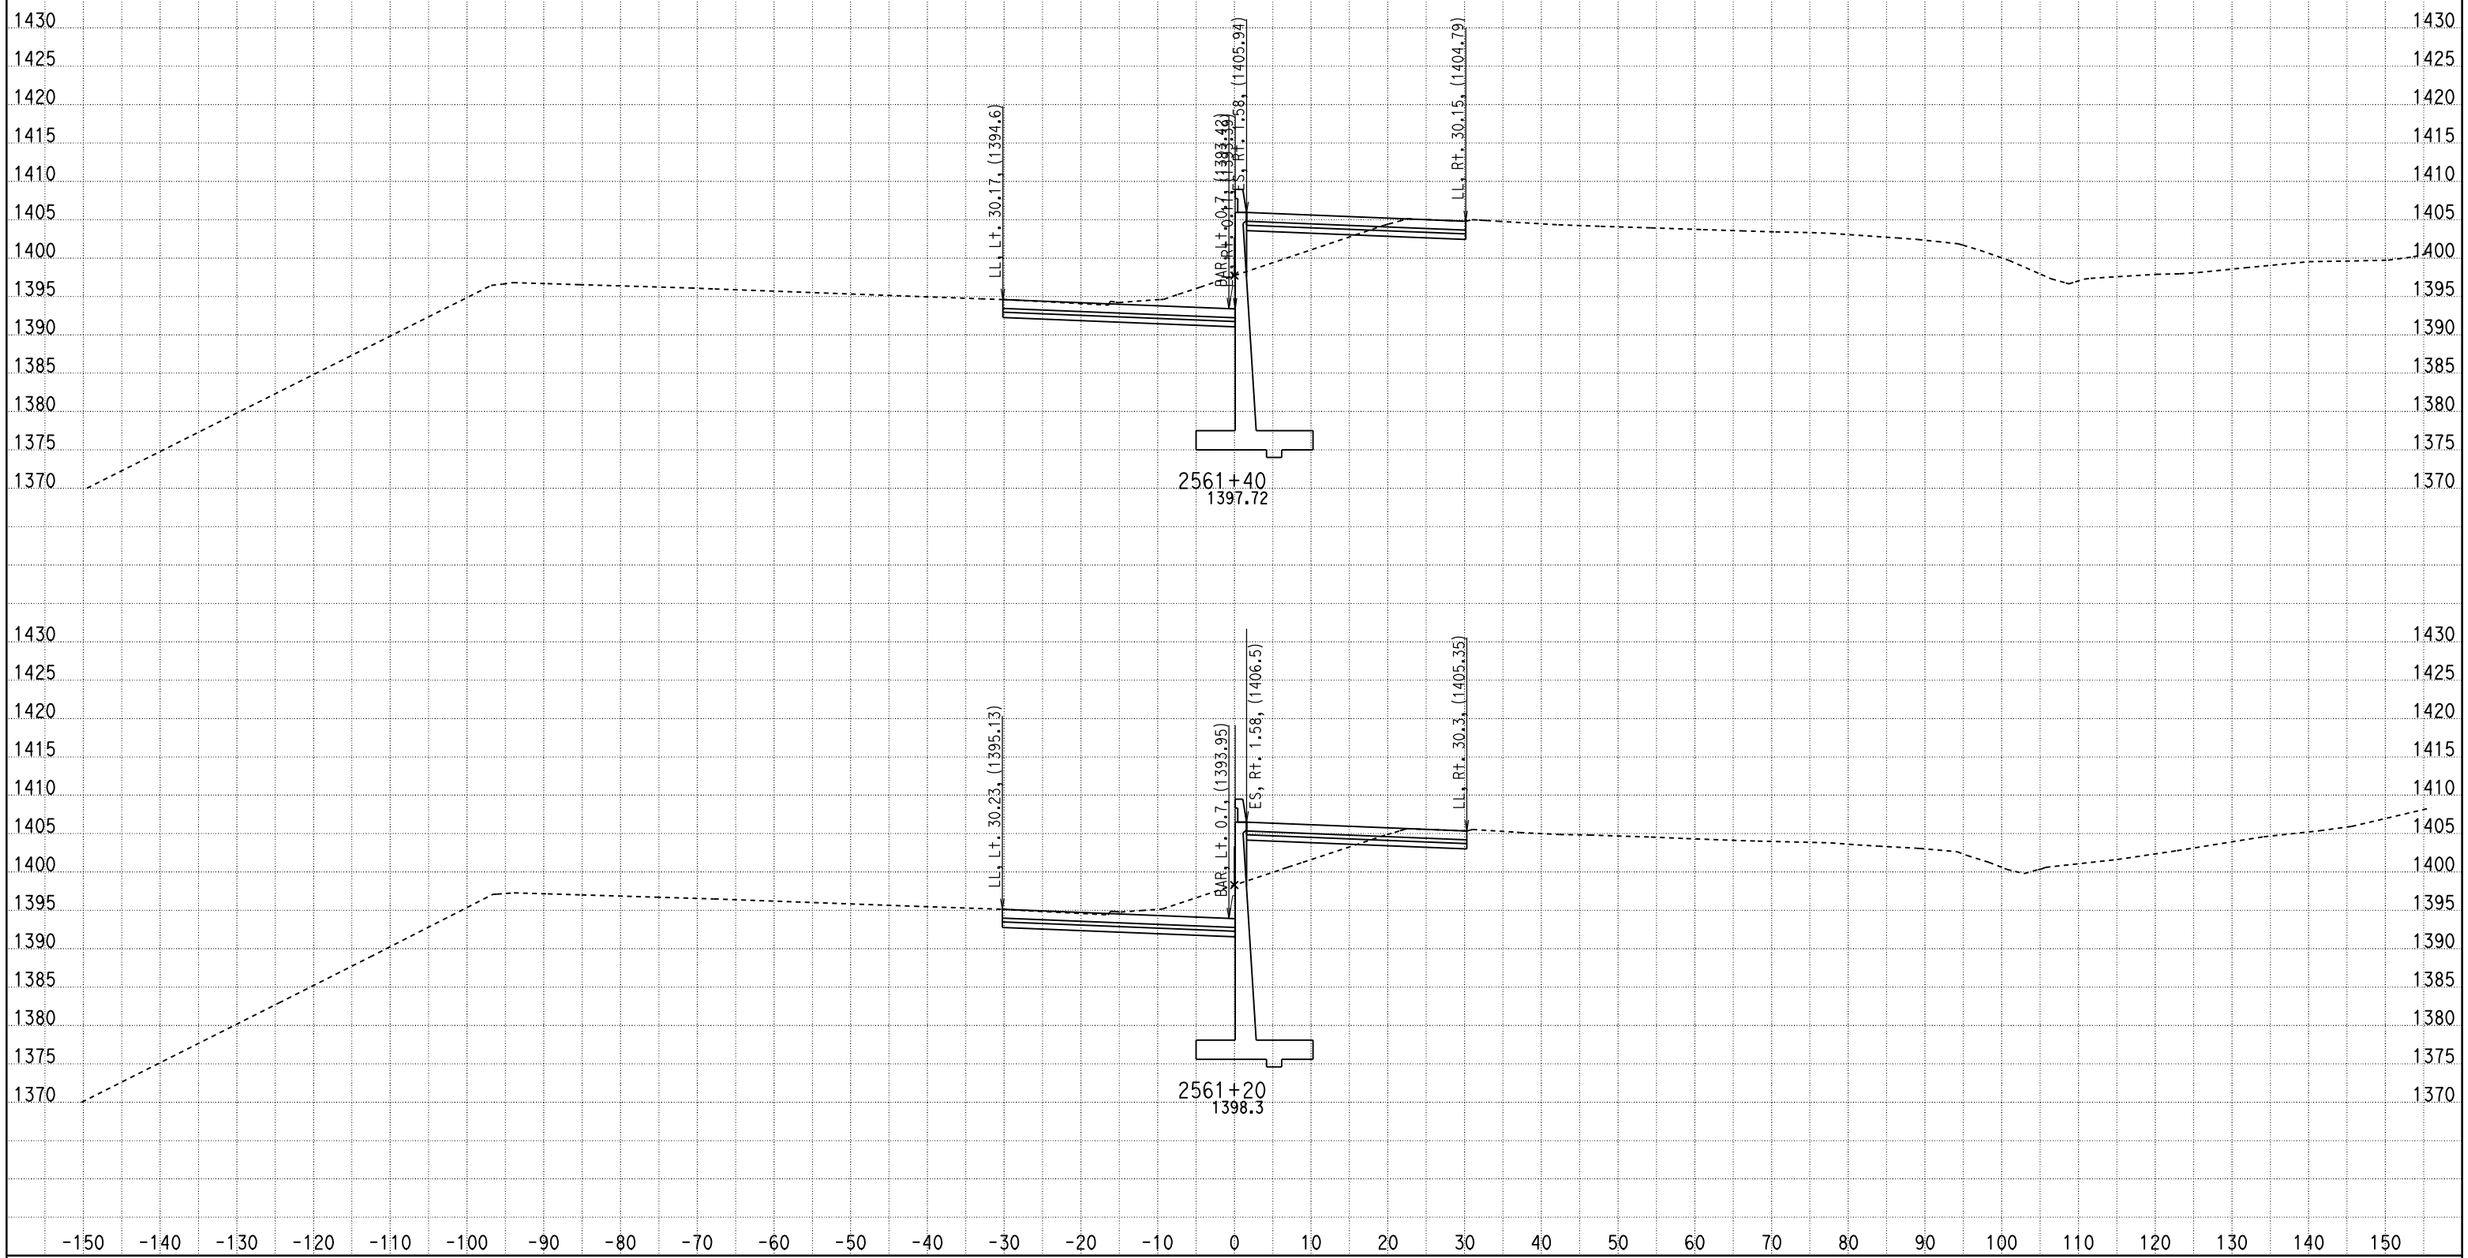

DATE: 2/16/2011

KC Project: 09297 File: D:\07297\09297\X-Section\median south design10.ear

SCALE: 1" = 10' Horiz.
1" = 10' Vert.

All Dimensions are US Survey Feet

CL1
CROSS SECTIONS

SHEET 514 OF XXX

DESIGN STUDY ONLY

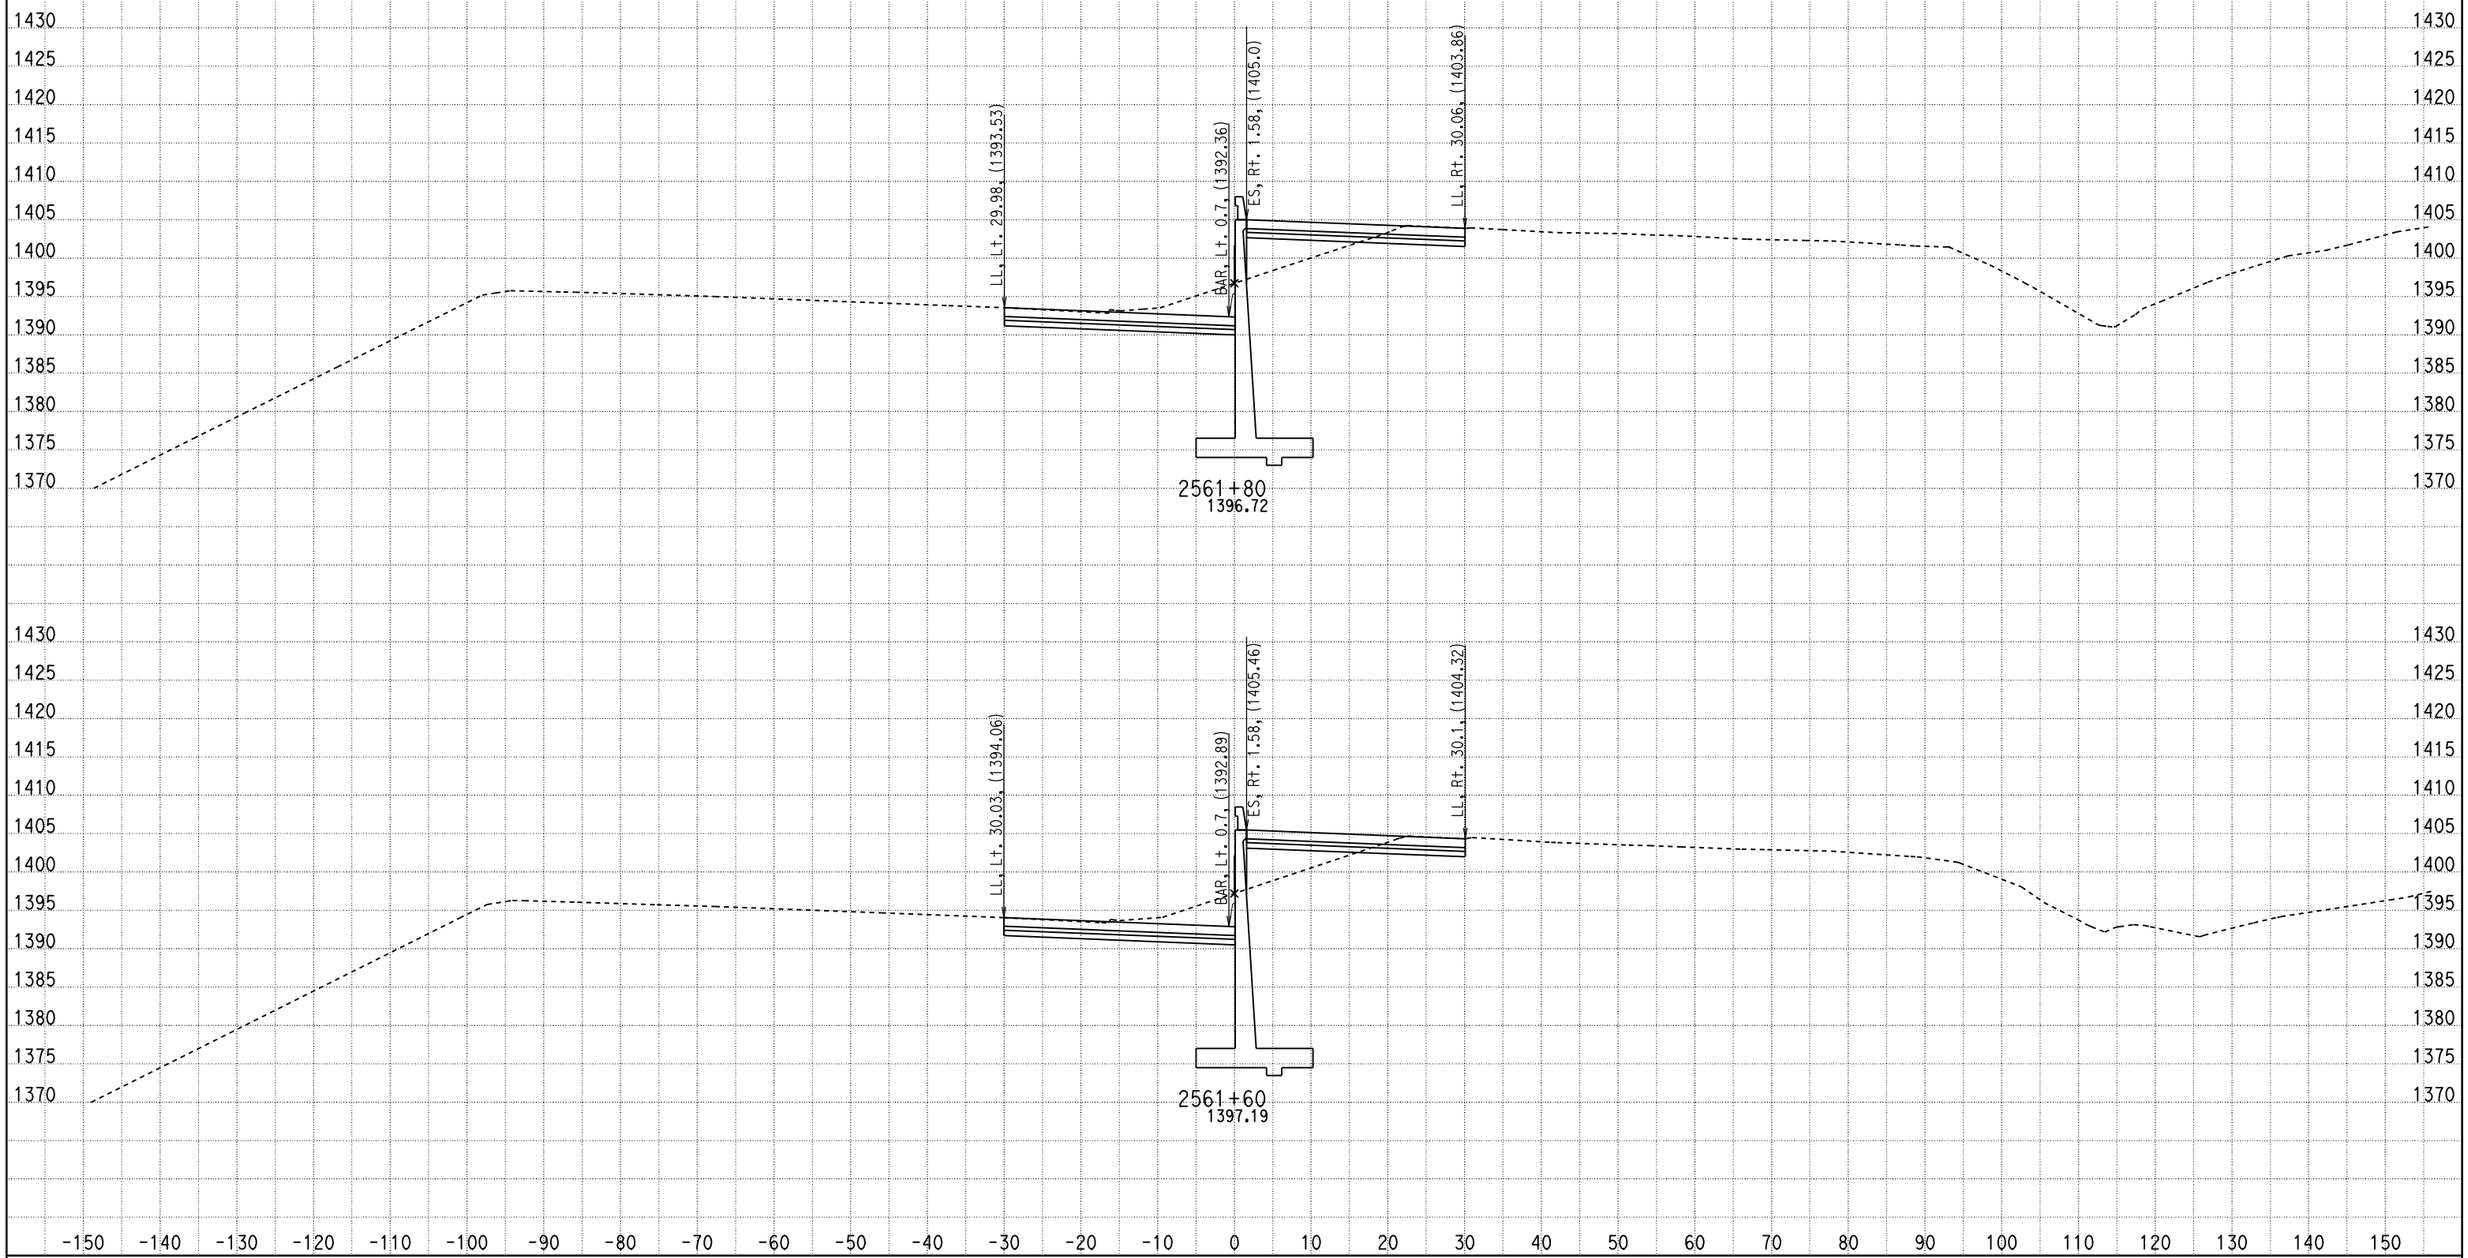

DATE: 2/16/2011

KC Project: 09297 File: D:\07297\09297\X-Section\median south design10.ear

SCALE: 1" = 10' Horiz.
1" = 10' Vert.

All Dimensions are US Survey Feet

CL1
CROSS SECTIONS

SHEET 515 OF XXX

DESIGN STUDY ONLY

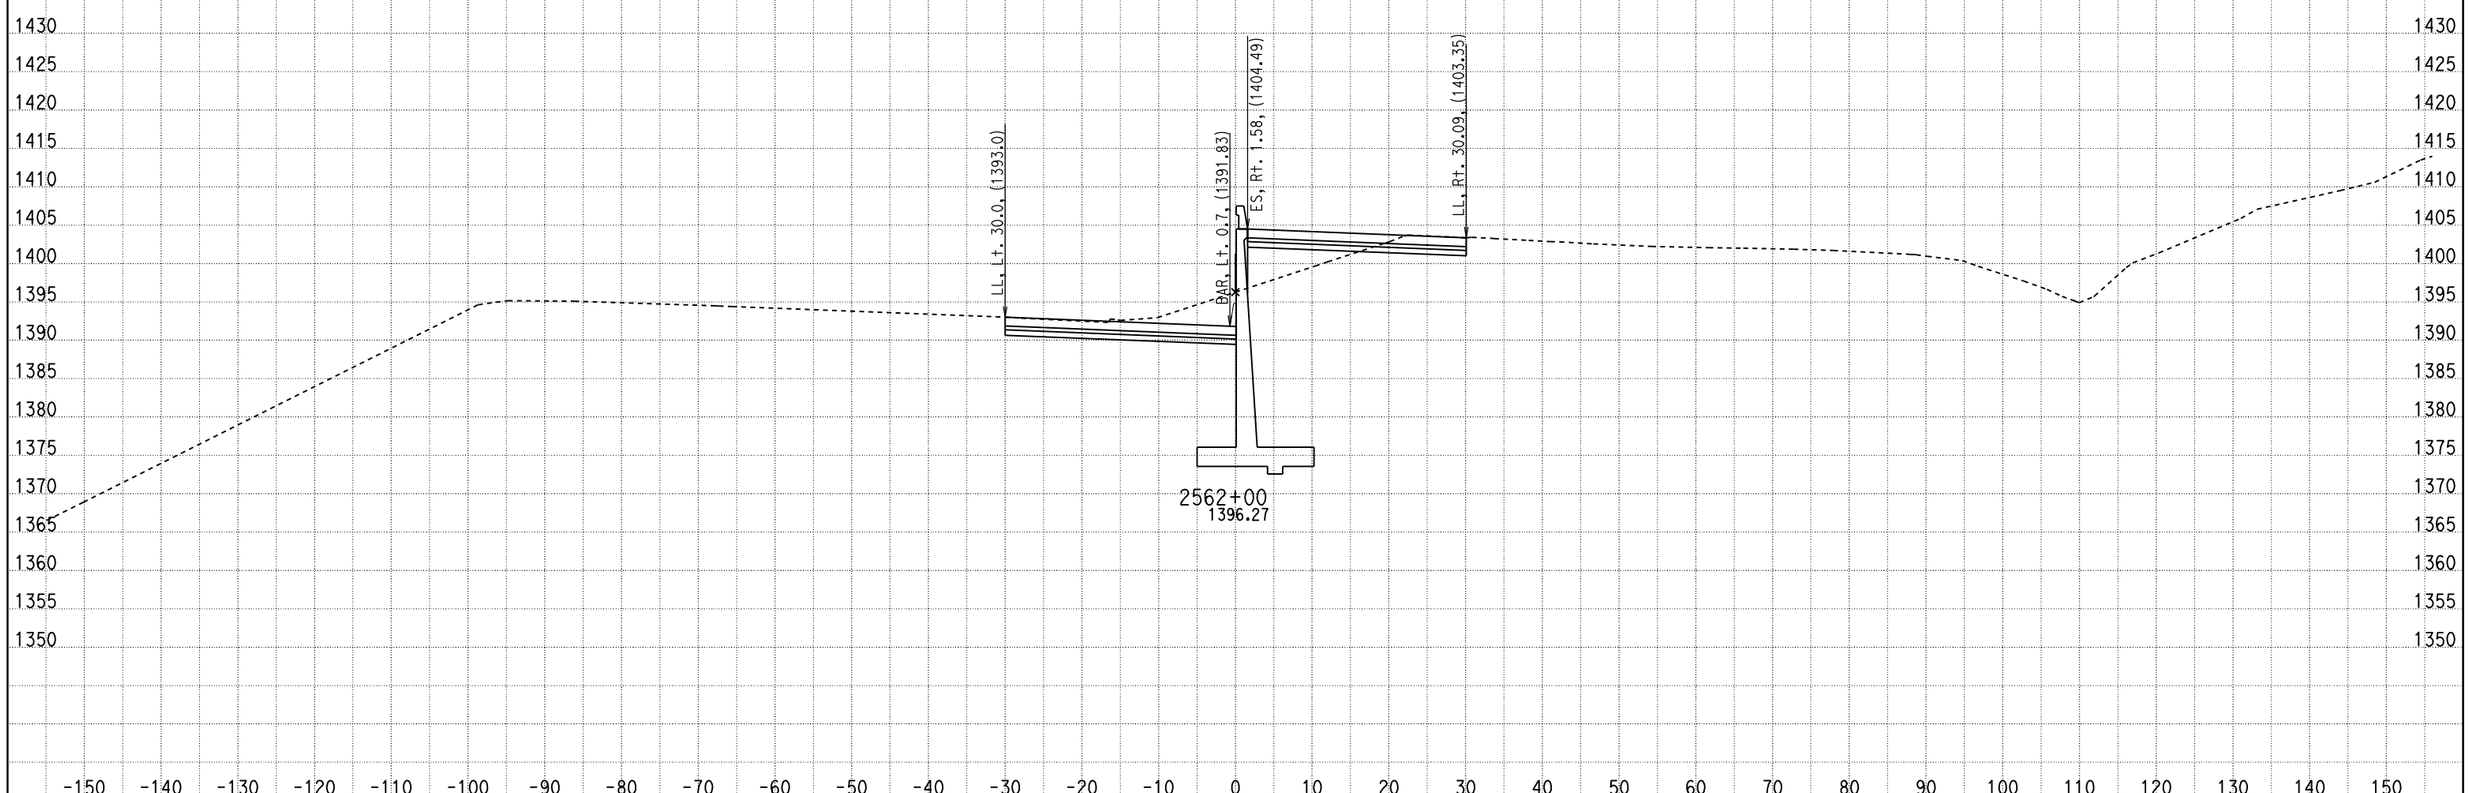

DATE: 2/16/2011

KC Project: 09297 File: D:\07297\09297\X-Section\median south design10.ear

SCALE: 1" = 10' Horiz.
1" = 10' Vert.

All Dimensions are US Survey Feet

CL1
CROSS SECTIONS

SHEET 516 OF XXX

DESIGN STUDY ONLY

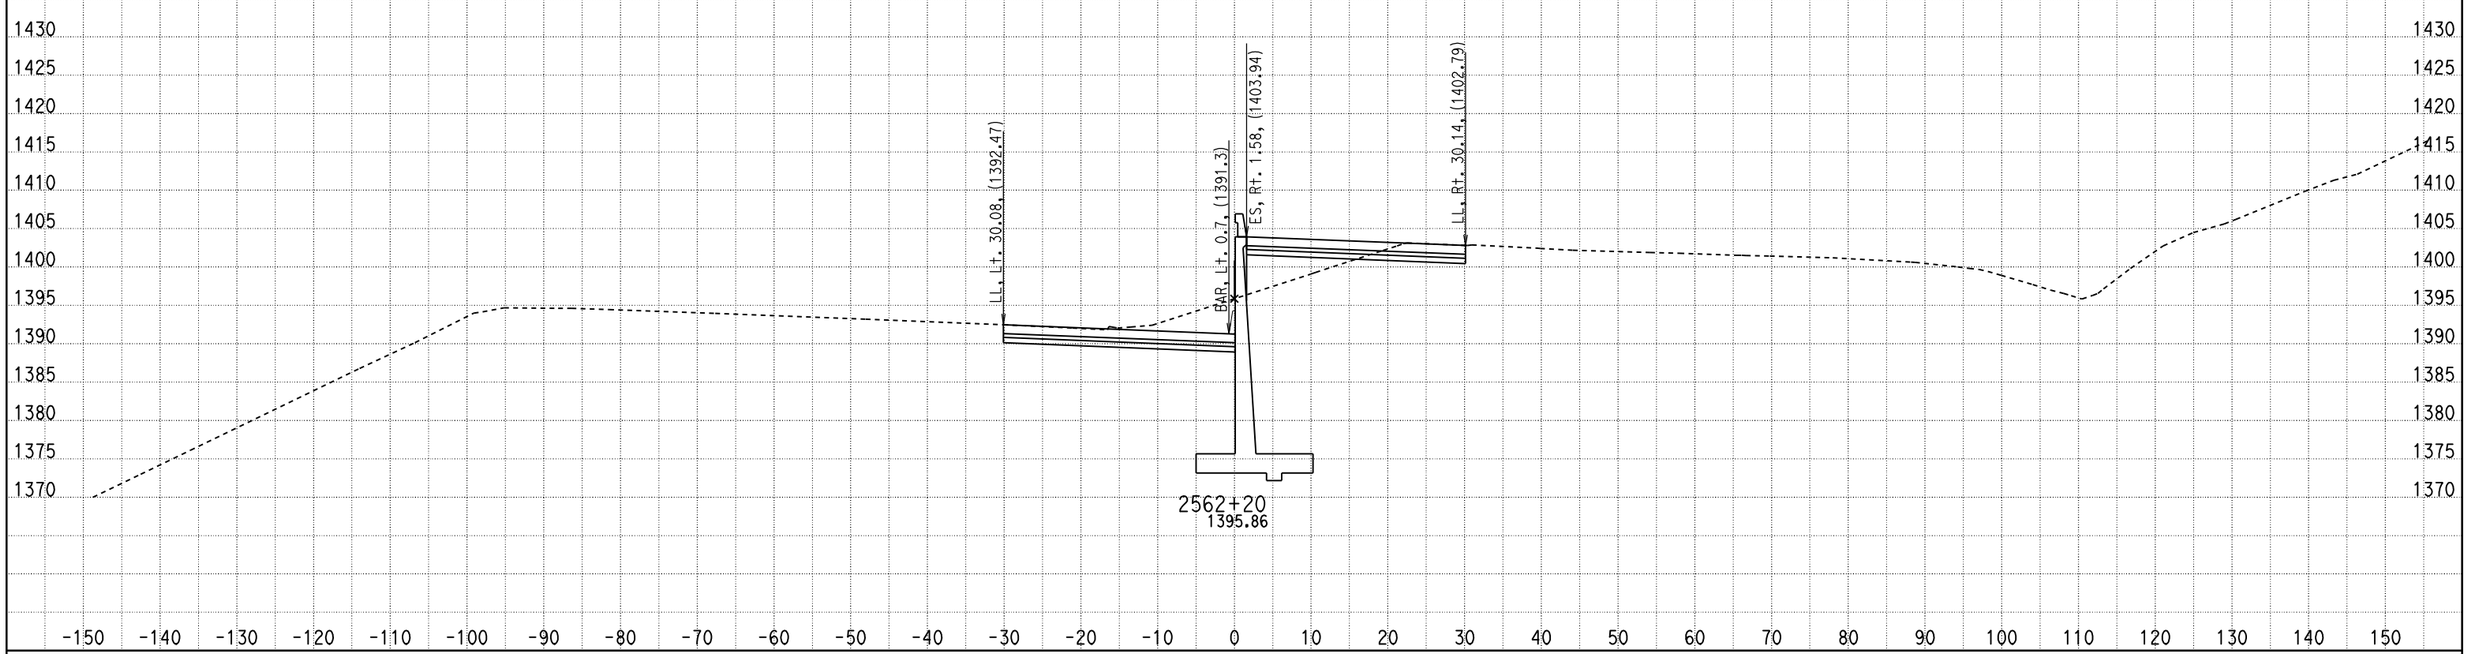

DATE: 2/16/2011

KC Project: 09297 File: D:\07297\09297\X-Section\median south design10.ear

SCALE: 1" = 10' Horiz.
1" = 10' Vert.

All Dimensions are US Survey Feet

CL1
CROSS SECTIONS

SHEET 517 OF XXX

DESIGN STUDY ONLY

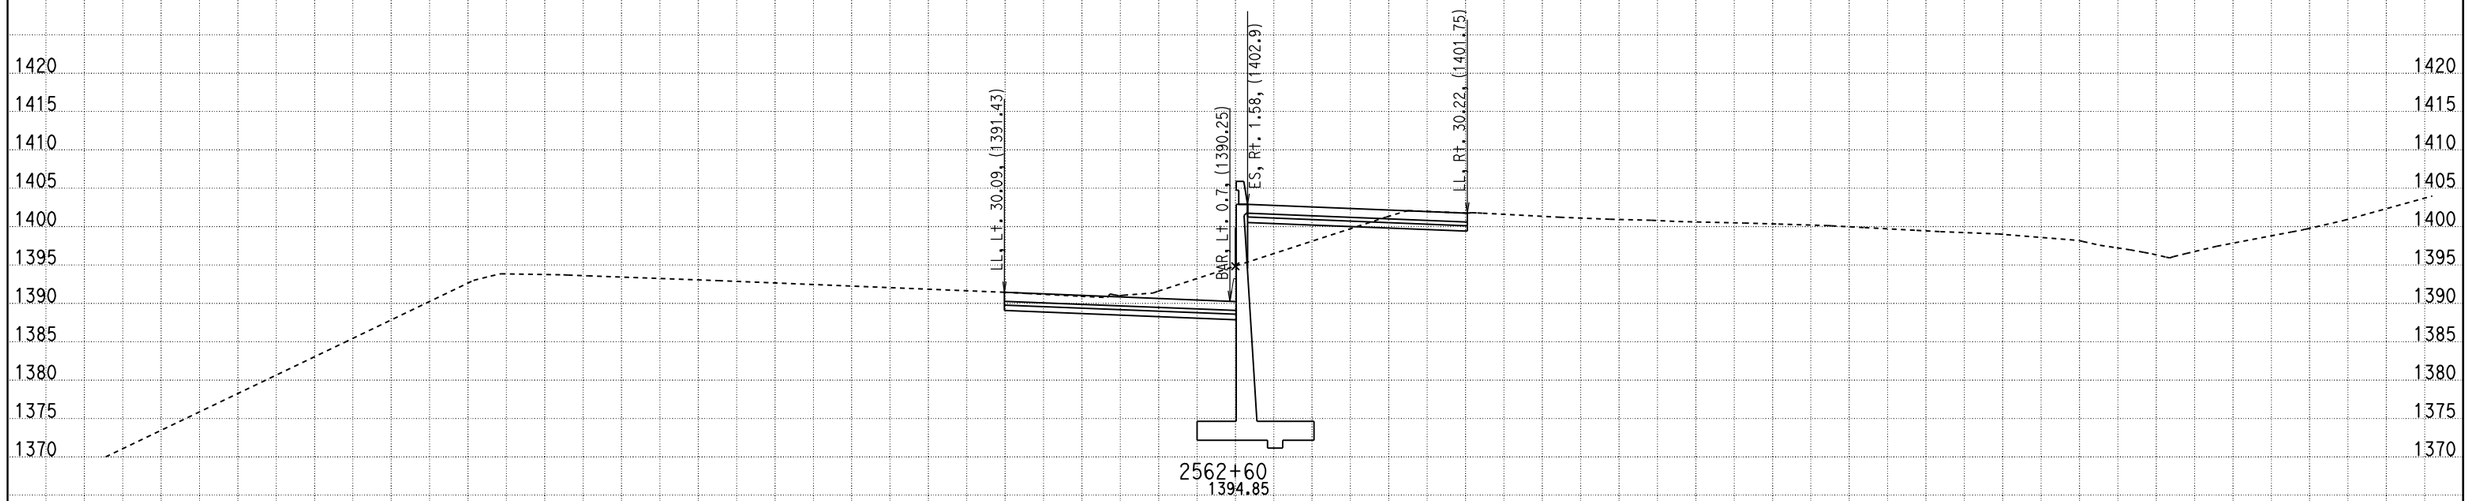

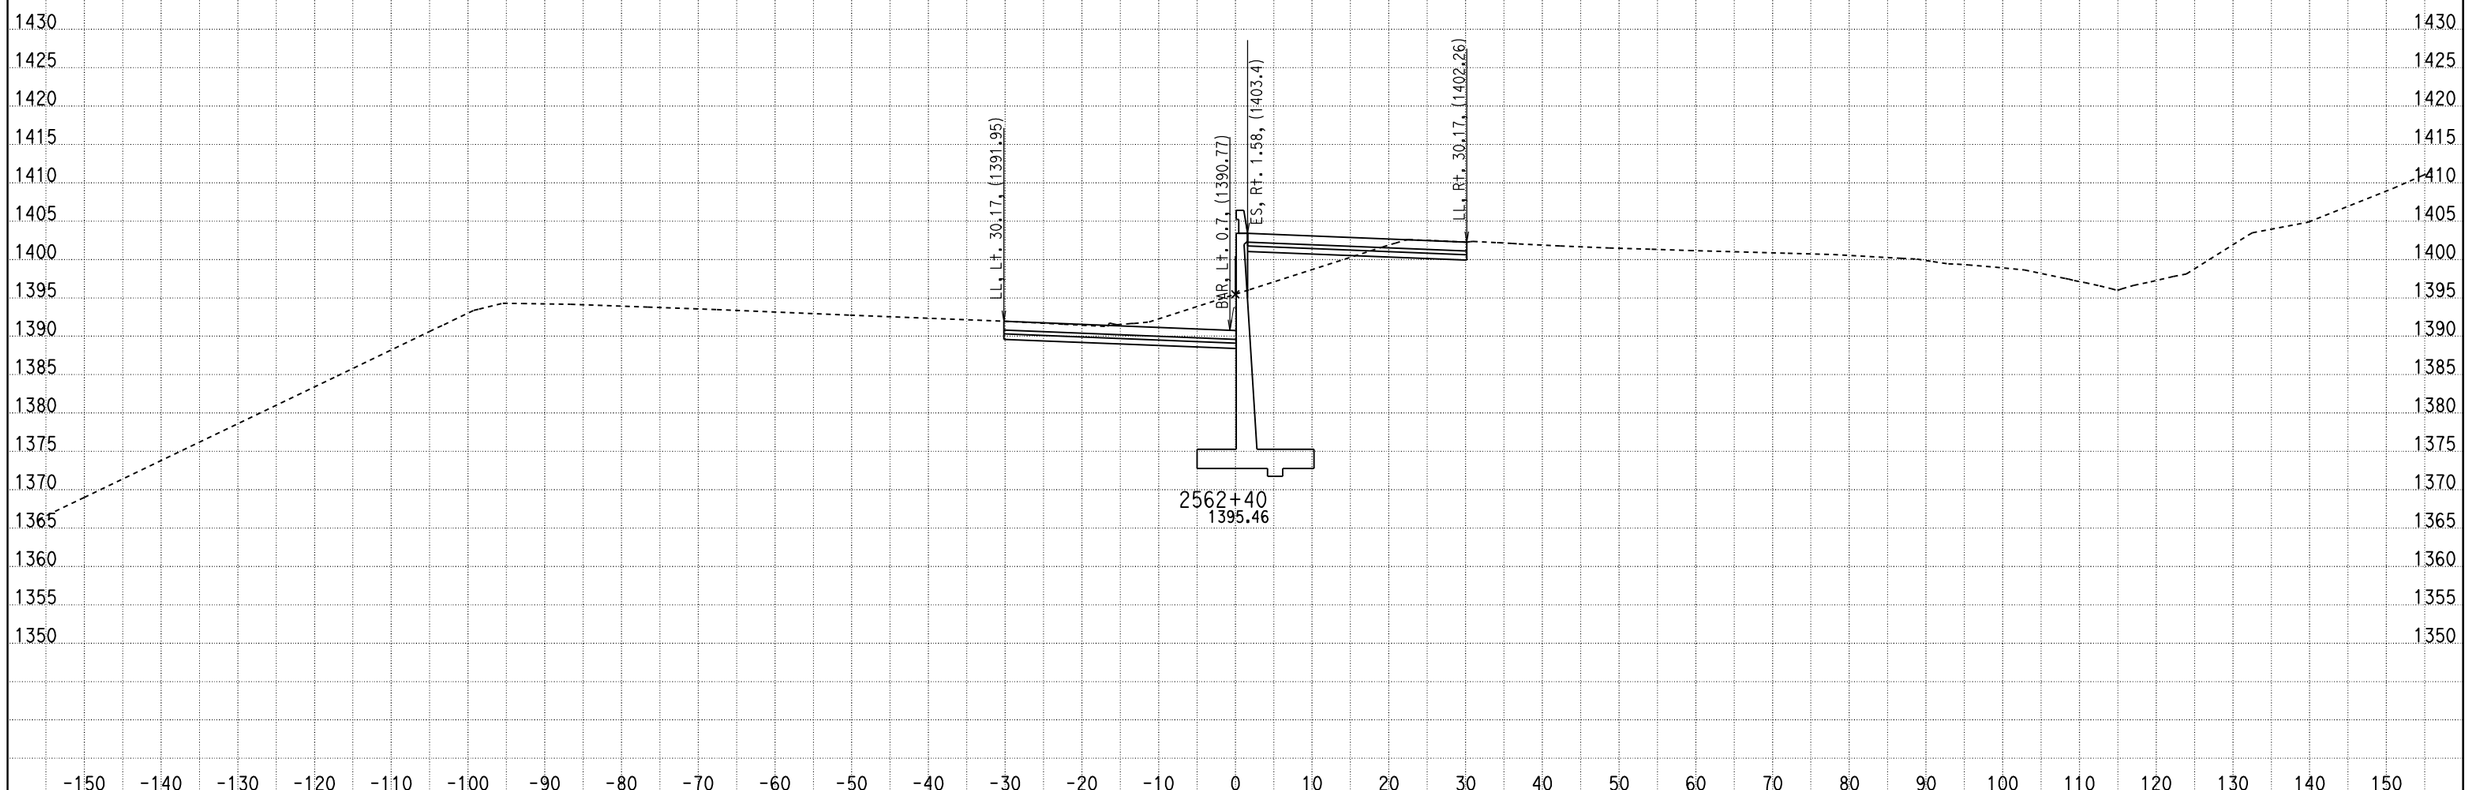

DATE: 2/16/2011

KC Project: 09297 File: D:\07297\09297\X-Section\median south design10.ear

SCALE: 1" = 10' Horiz.
1" = 10' Vert.

All Dimensions are US Survey Feet

CL1
CROSS SECTIONS

SHEET 518 OF XXX

DESIGN STUDY ONLY

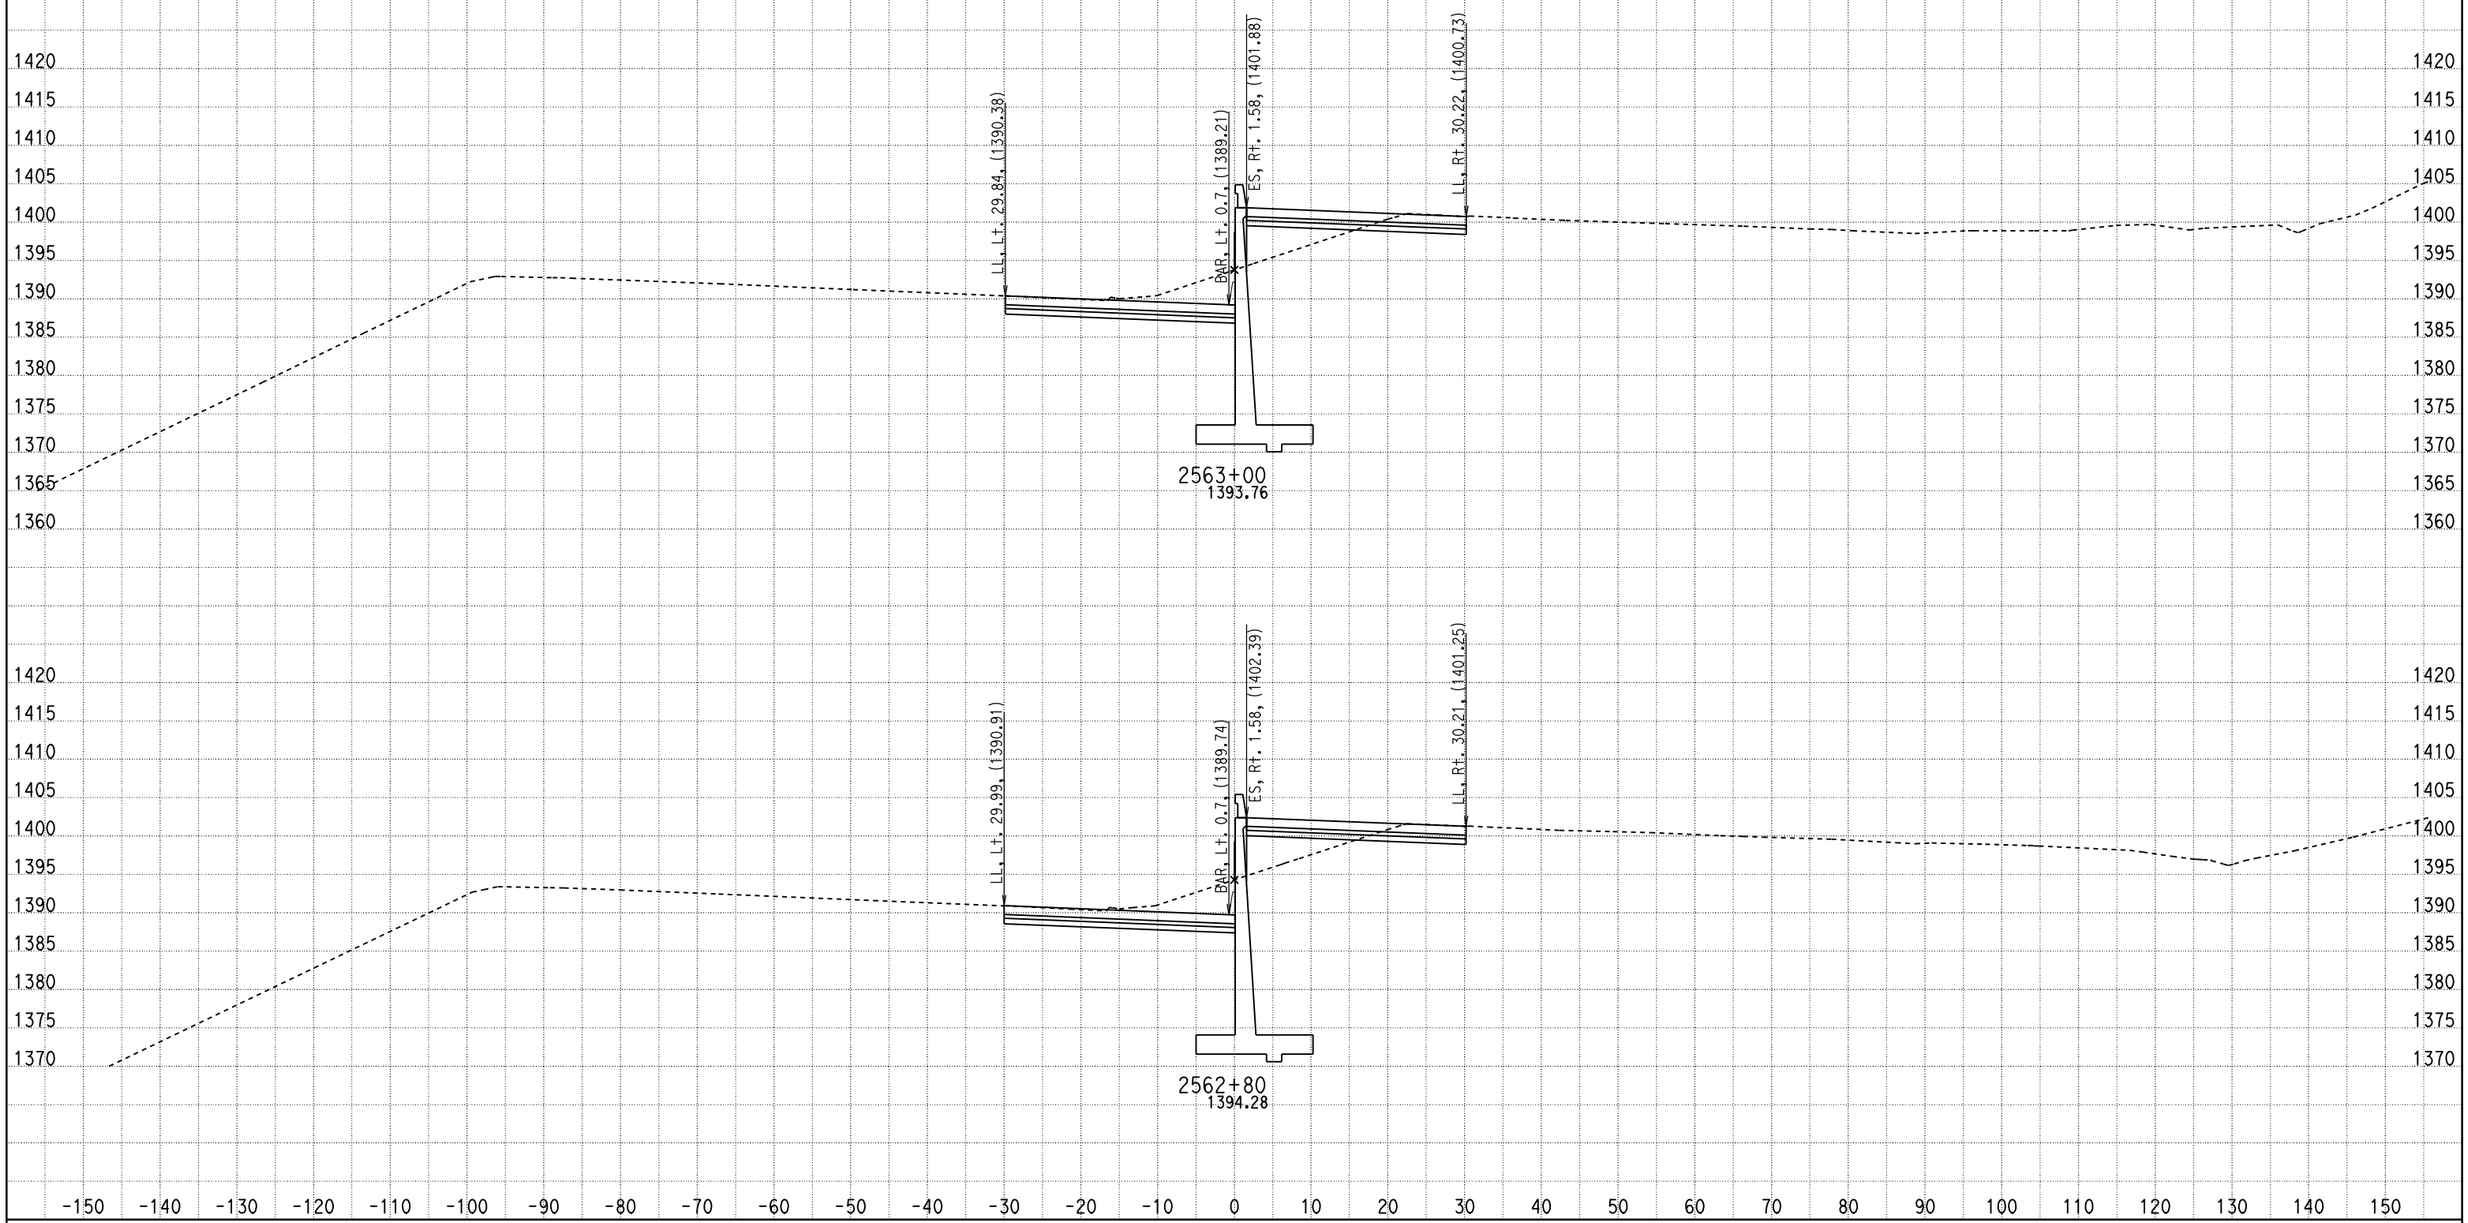

DATE: 2/16/2011

KC Project: 09297 File: D:\07297\09297\X-Section\median south design10.ear

SCALE: 1" = 10' Horiz.
1" = 10' Vert.

All Dimensions are US Survey Feet

CL1
CROSS SECTIONS

SHEET 519 OF XXX

DESIGN STUDY ONLY

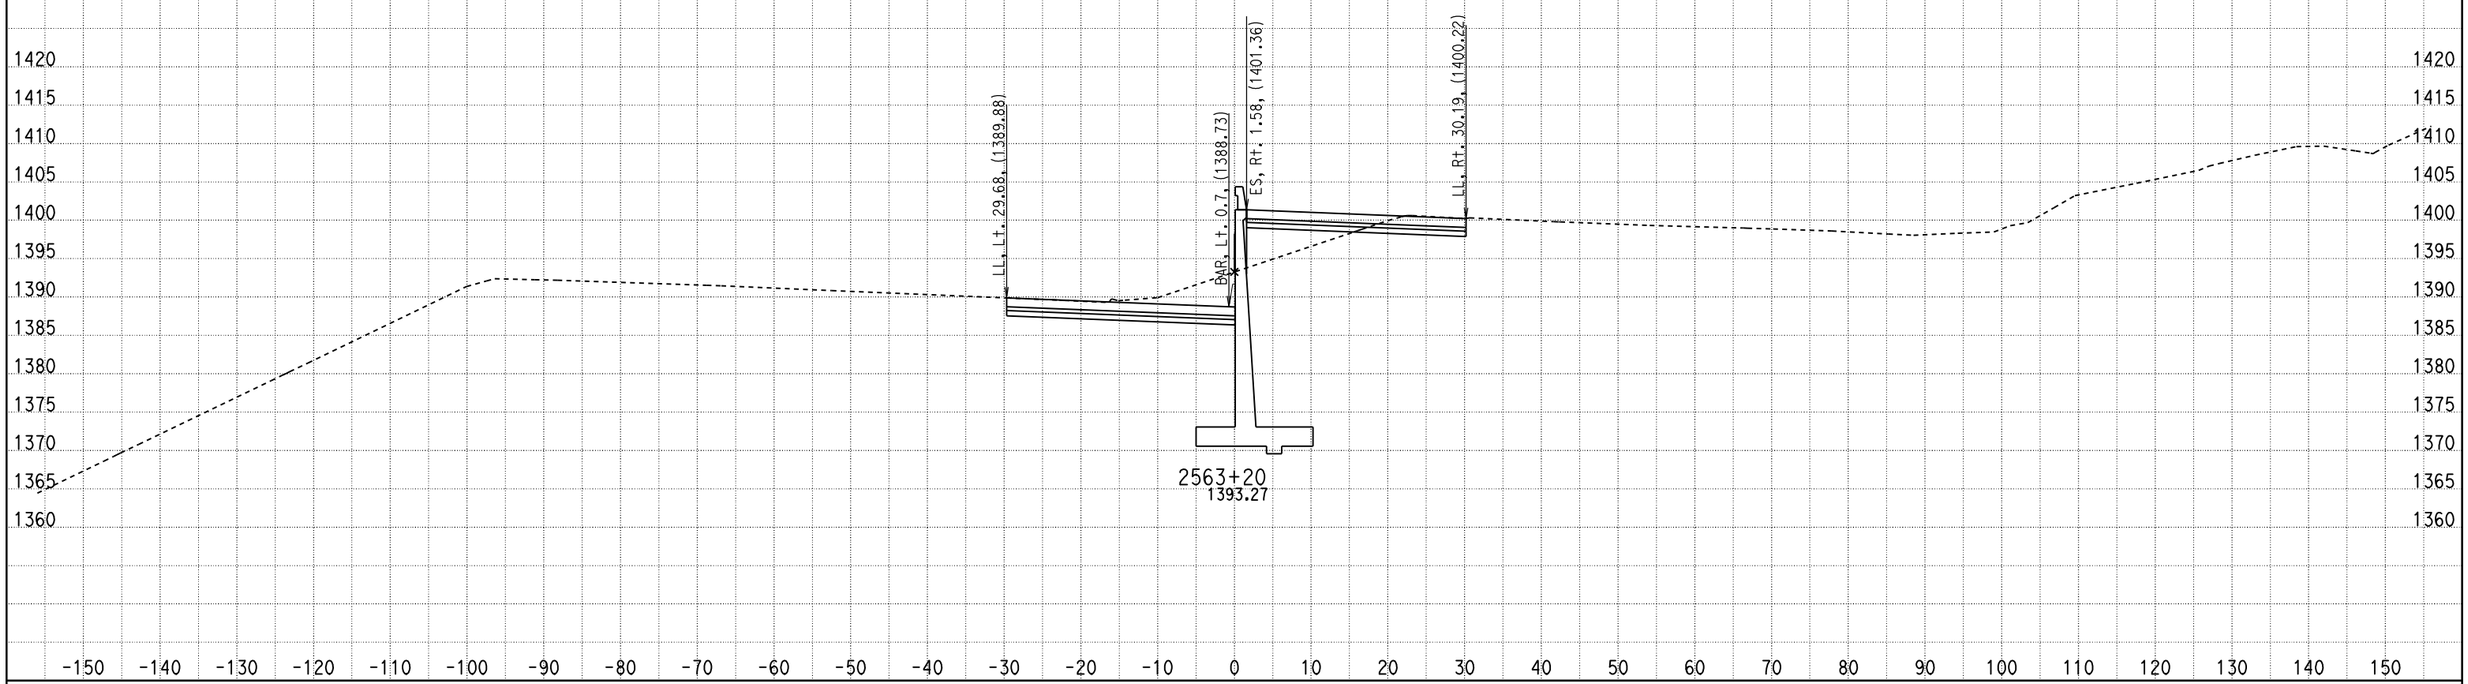

DATE: 2/16/2011

KC Project: 09297 File: D:\07297\09297\X-Section\median south design10.ear

SCALE: 1" = 10' Horiz.
1" = 10' Vert.

All Dimensions are US Survey Feet

CL1
CROSS SECTIONS

SHEET 520 OF XXX

DESIGN STUDY ONLY

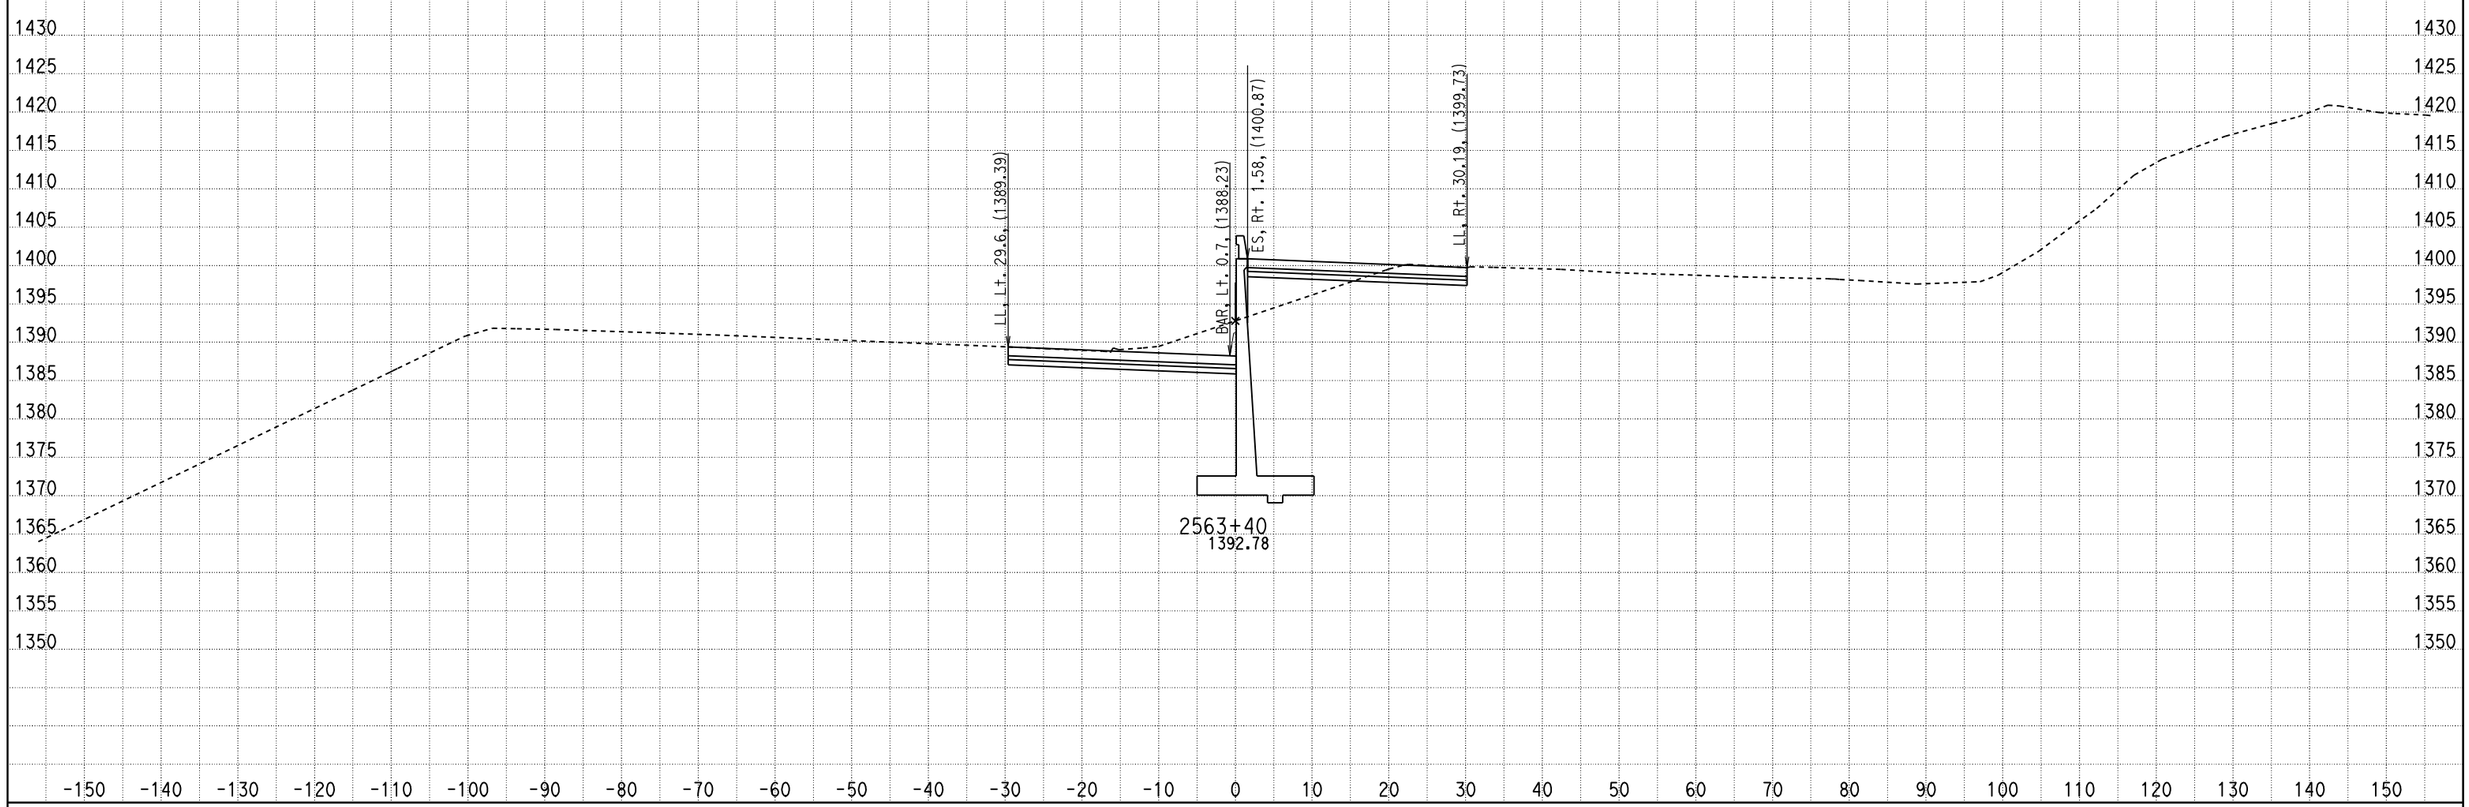

DATE: 2/16/2011

KC Project: 09297 File: D:\07297\09297\X-Section\median south design10.ear

SCALE: 1" = 10' Horiz.
1" = 10' Vert.

All Dimensions are US Survey Feet

CL1
CROSS SECTIONS

SHEET 521 OF XXX

DESIGN STUDY ONLY

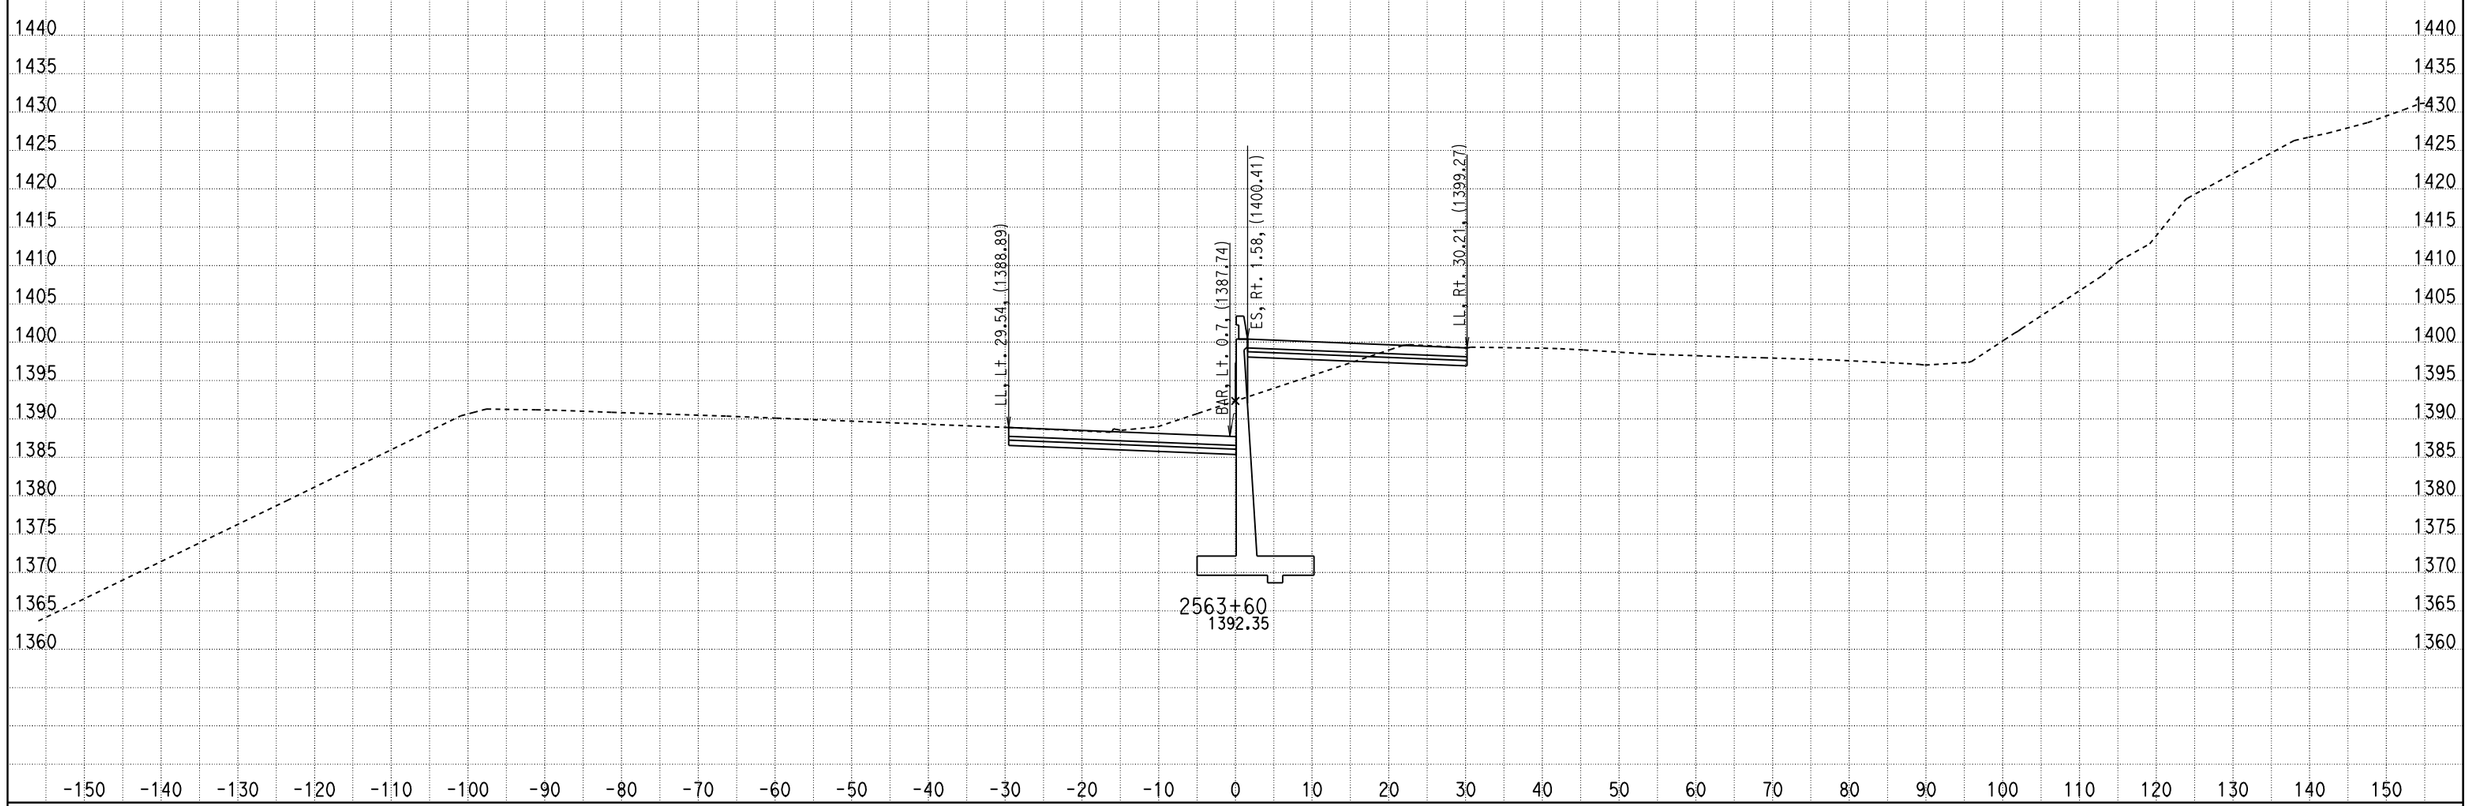

DATE: 2/16/2011

KC Project: 09297 File: D:\07297\09297\X-Section\median south design10.ear

SCALE: 1" = 10' Horiz.
1" = 10' Vert.

All Dimensions are US Survey Feet

CL1
CROSS SECTIONS

SHEET 522 OF XXX

DESIGN STUDY ONLY

DATE: 2/16/2011

KC Project: 09297 File: D:\07297\09297\X-Section\median south design10.ear

SCALE: 1" = 10' Horiz.
1" = 10' Vert.

All Dimensions are US Survey Feet

CL1
CROSS SECTIONS

SHEET 523 OF XXX

DESIGN STUDY ONLY

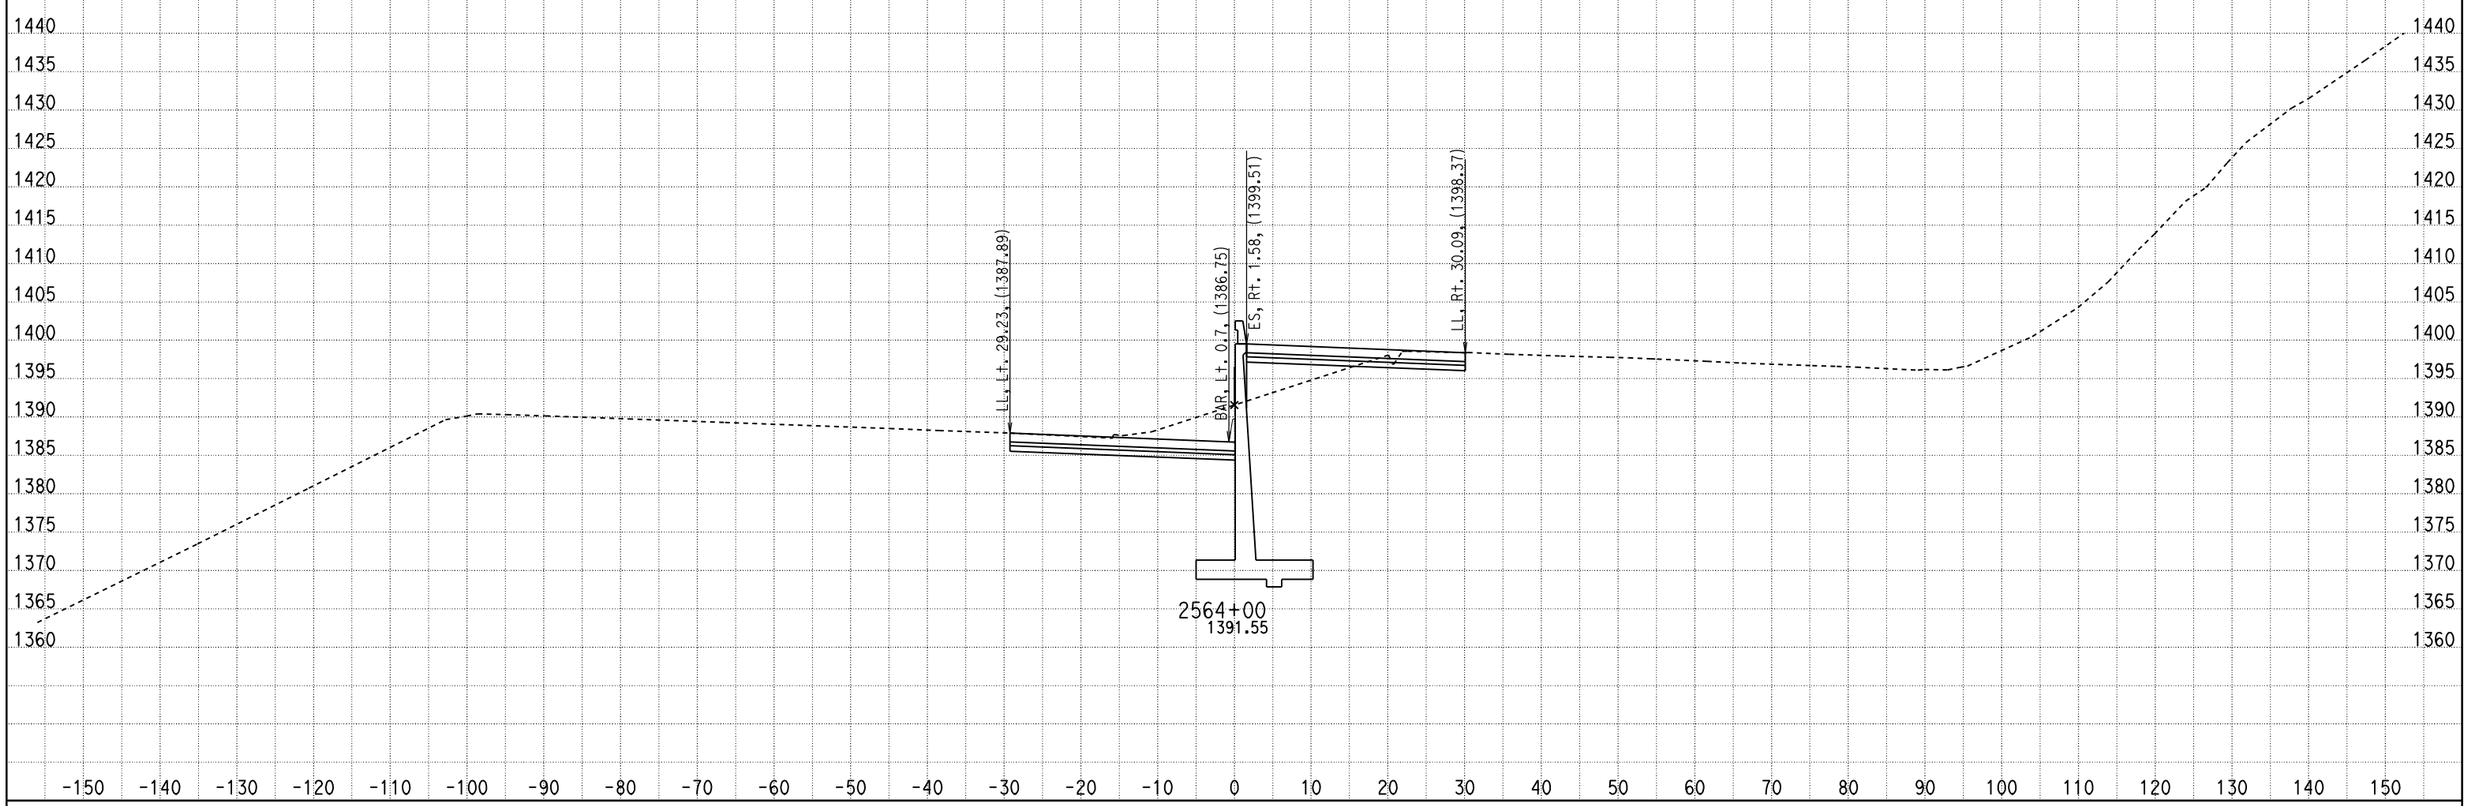

DATE: 2/16/2011

KC Project: 09297 File: D:\07297\09297\X-Section\median south design10.ear

SCALE: 1" = 10' Horiz.
1" = 10' Vert.

All Dimensions are US Survey Feet

CL1
CROSS SECTIONS

SHEET 524 OF XXX

DESIGN STUDY ONLY

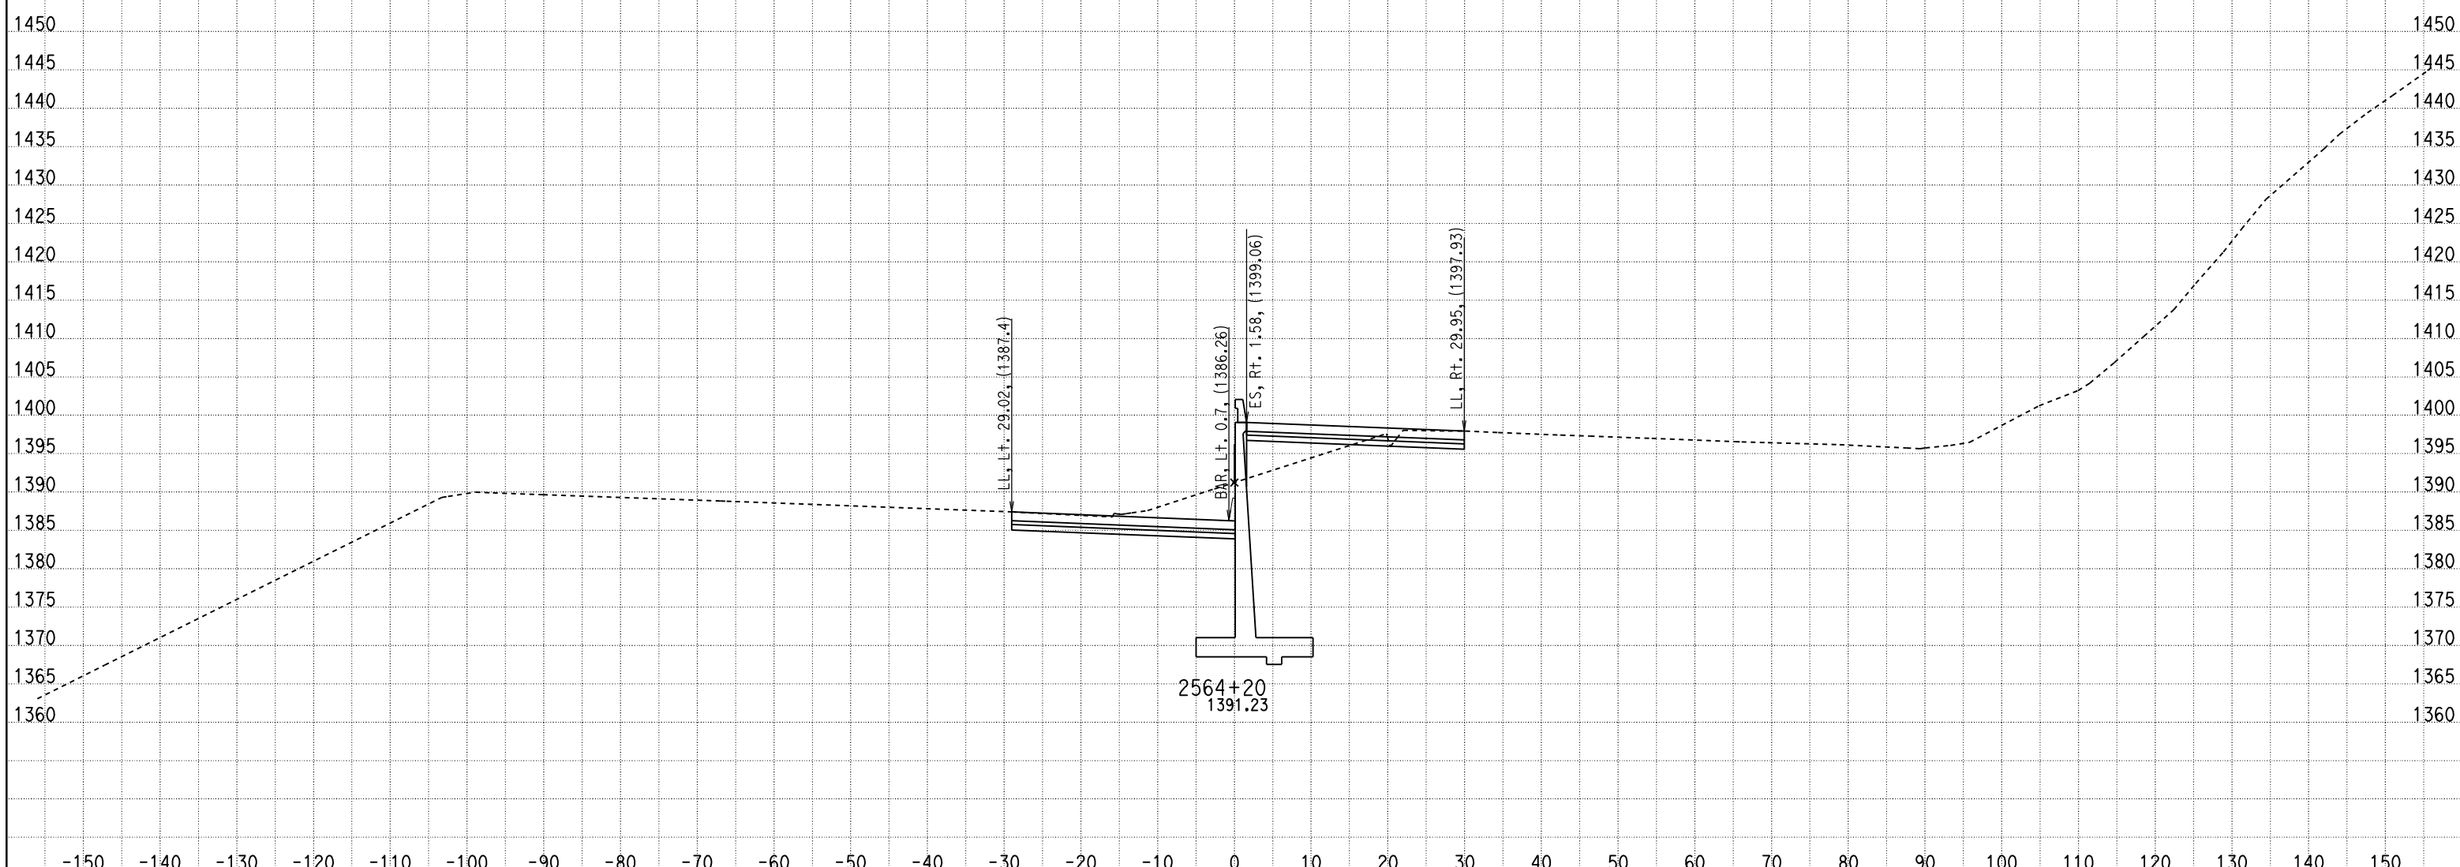

DATE: 2/16/2011

KC Project: 09297 File: D:\07297\09297\X-Section\median south design10.ear

SCALE: 1" = 10' Horiz.
1" = 10' Vert.

All Dimensions are US Survey Feet

CL1
CROSS SECTIONS

SHEET 525 OF XXX

DESIGN STUDY ONLY

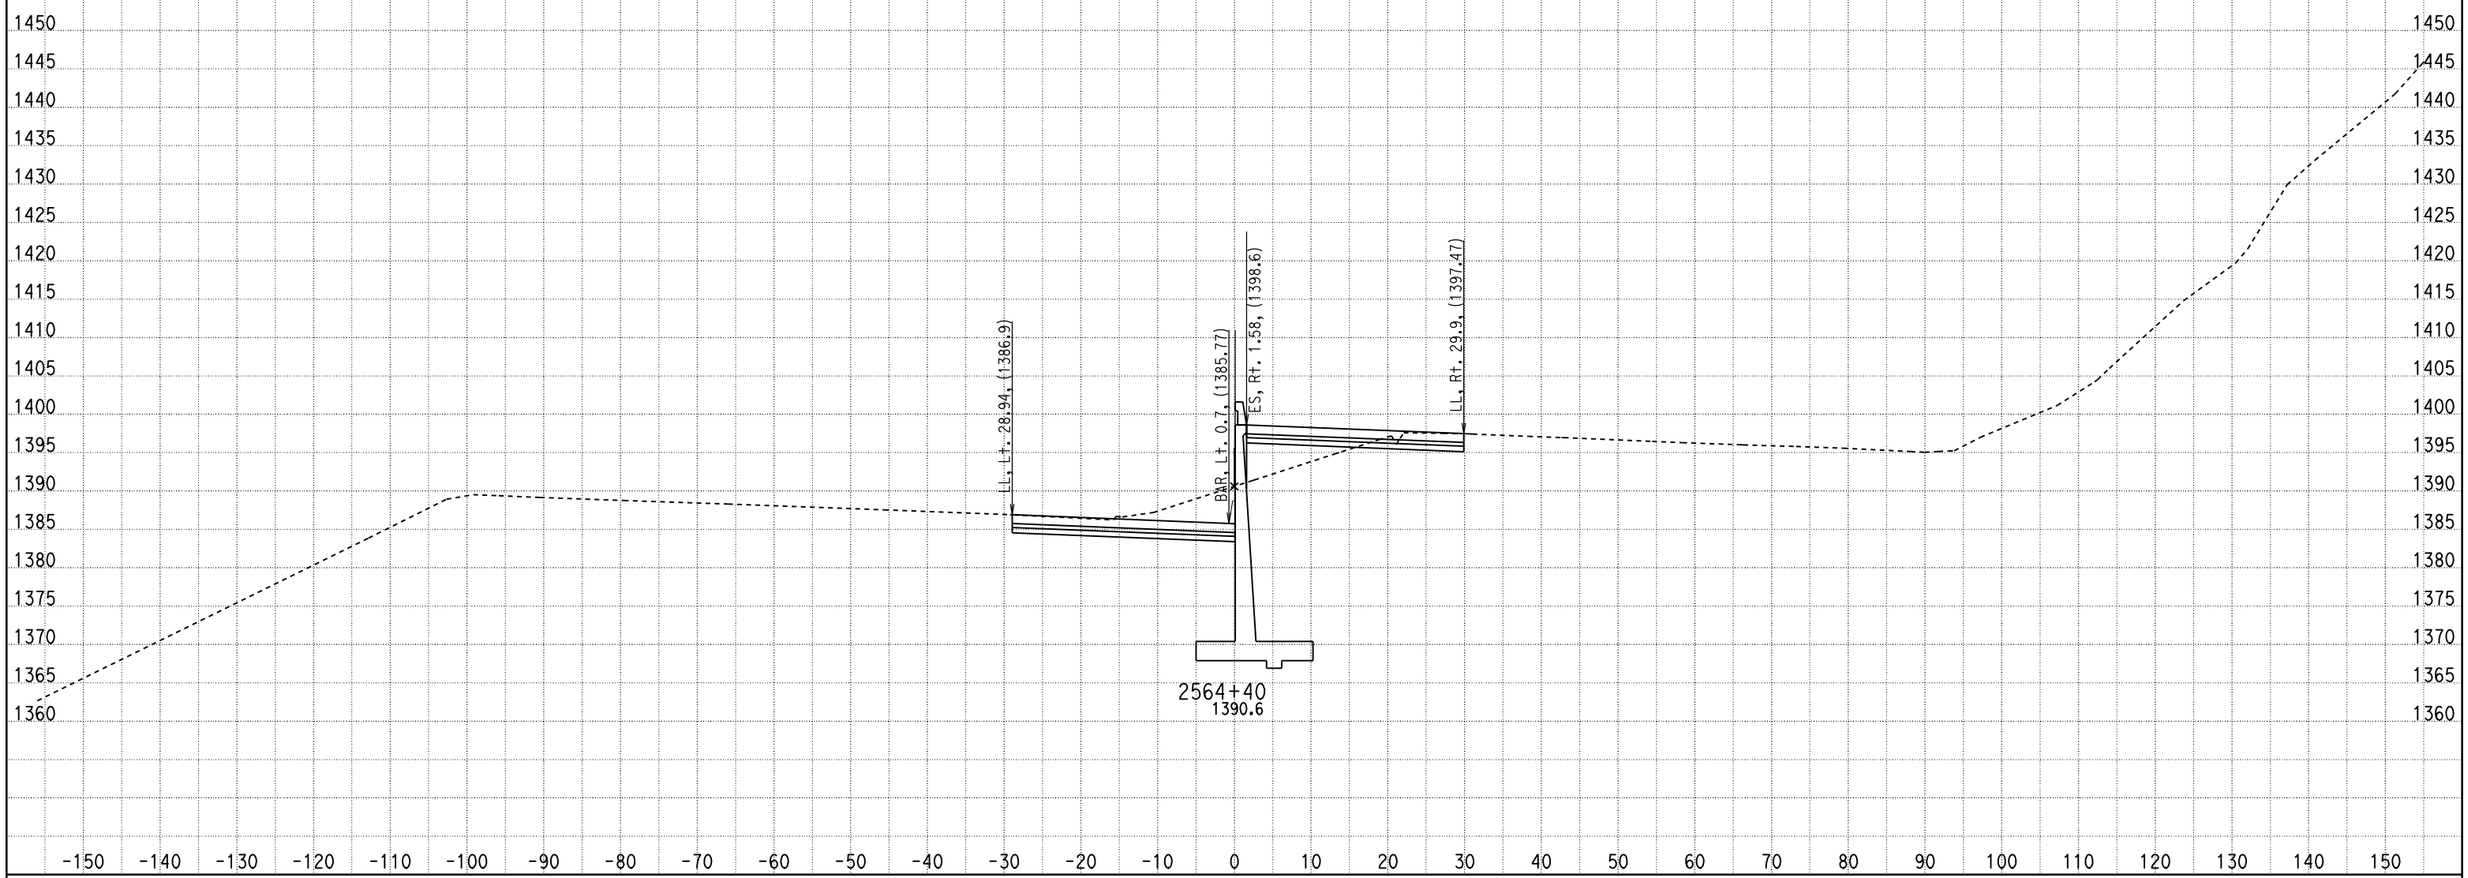

DATE: 2/16/2011

KC Project: 09297 File: D:\07297\09297\X-Section\median south design10.ear

SCALE: 1" = 10' Horiz.
1" = 10' Vert.

All Dimensions are US Survey Feet

CL1
CROSS SECTIONS

SHEET 526 OF XXX

DESIGN STUDY ONLY

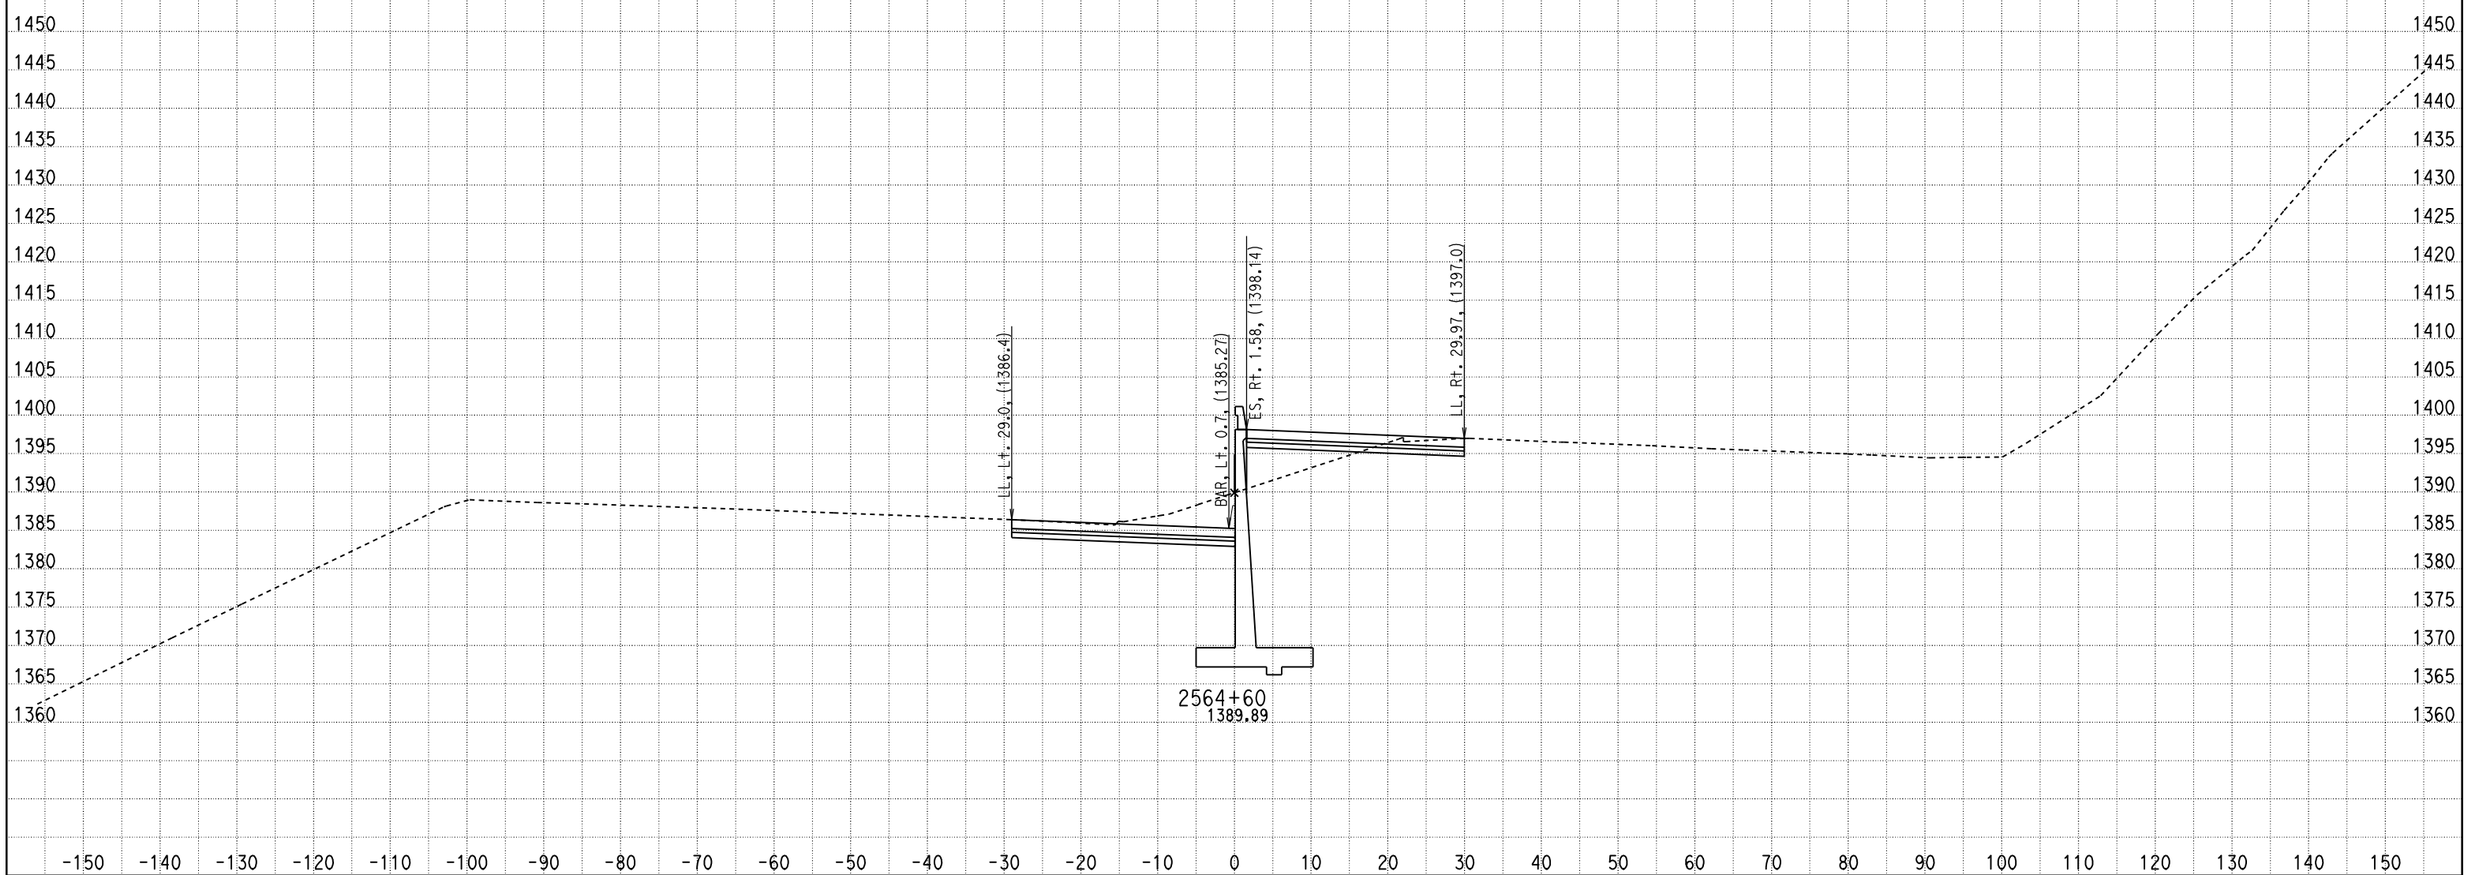

DATE: 2/16/2011

KC Project: 09297 File: D:\07297\09297\X-Section\median south design10.ear

SCALE: 1" = 10' Horiz.
1" = 10' Vert.

All Dimensions are US Survey Feet

CL1
CROSS SECTIONS

SHEET 527 OF XXX

DESIGN STUDY ONLY

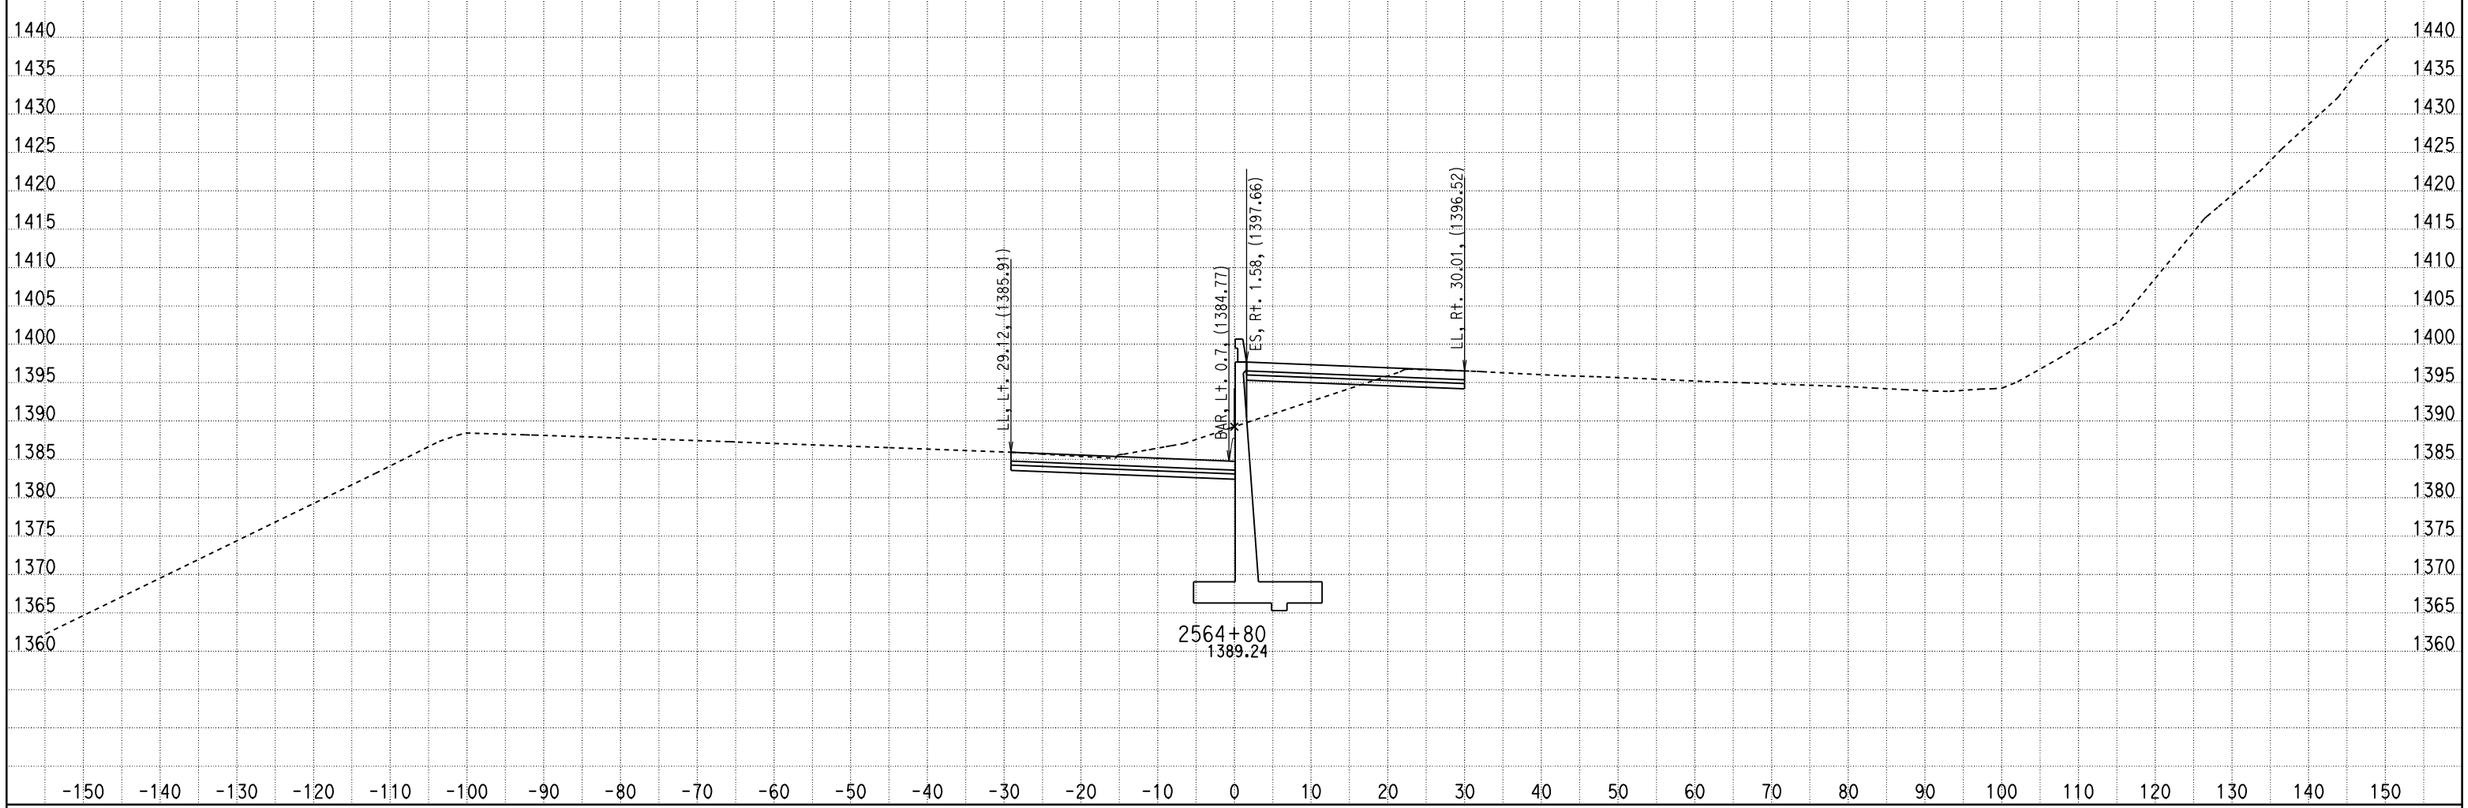

DATE: 2/16/2011

KC Project: 09297 File: D:\07297\09297\X-Section\median south design10.ear

SCALE: 1" = 10' Horiz.
1" = 10' Vert.

All Dimensions are US Survey Feet

CL1
CROSS SECTIONS

SHEET 528 OF XXX

DESIGN STUDY ONLY

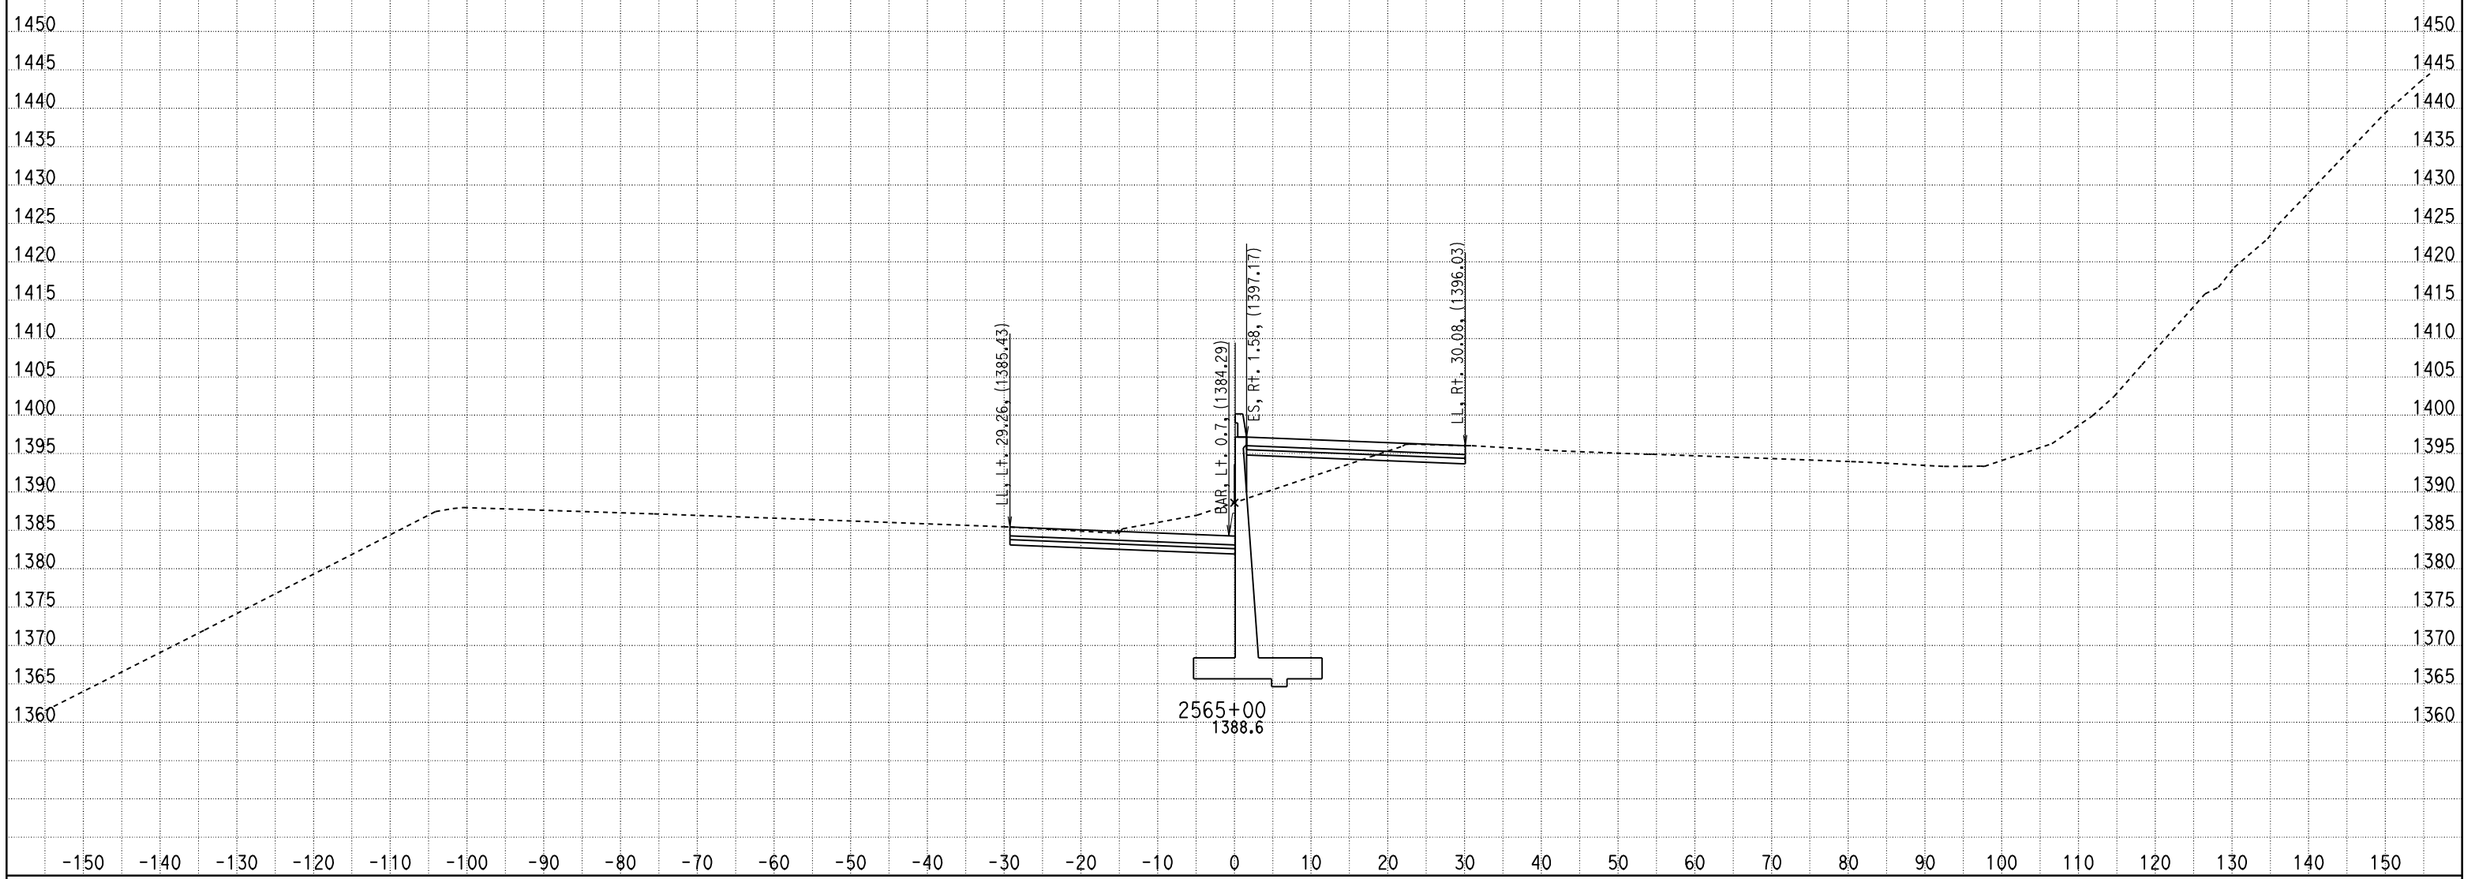

DATE: 2/16/2011

KC Project: 09297 File: D:\07297\09297\X-Section\median south design10.ear

SCALE: 1" = 10' Horiz.
1" = 10' Vert.

All Dimensions are US Survey Feet

CL1
CROSS SECTIONS

SHEET 529 OF XXX

DESIGN STUDY ONLY

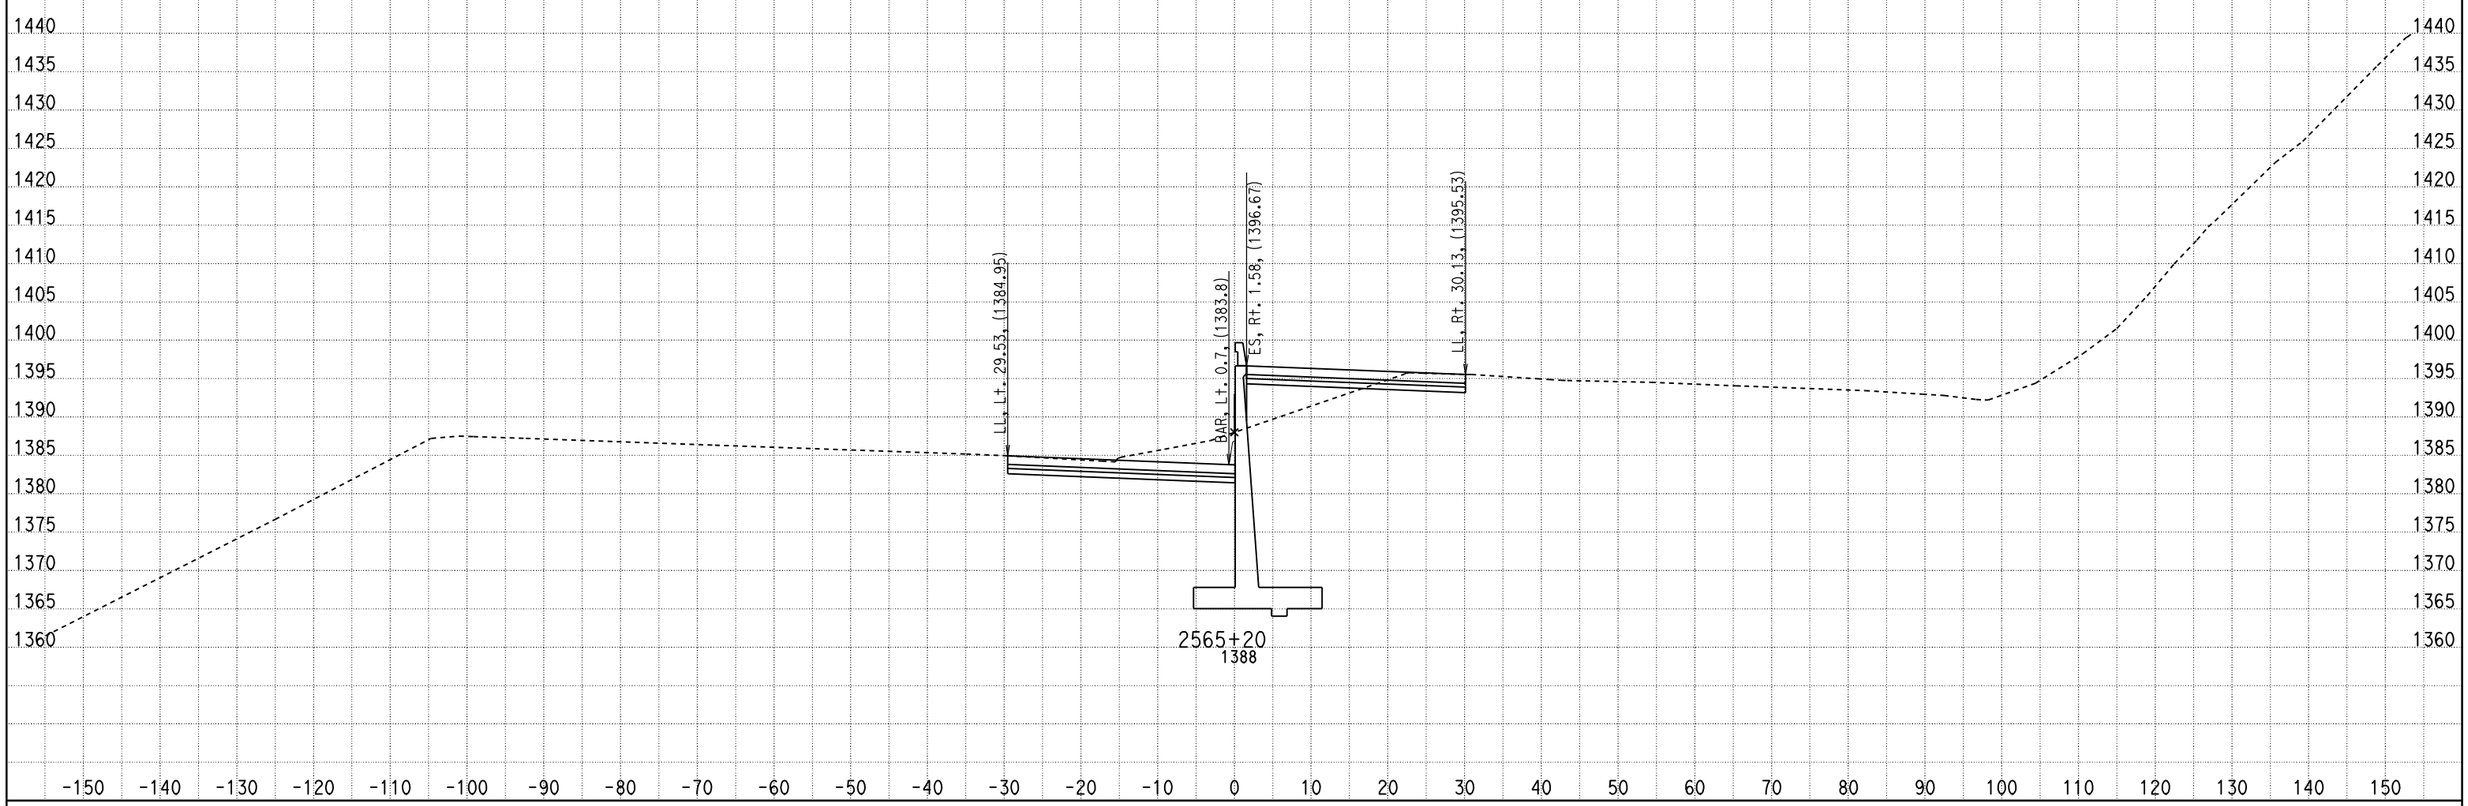

DATE: 2/16/2011

KC Project: 09297 File: D:\07297\09297\X-Section\median south design10.ear

SCALE: 1" = 10' Horiz.
1" = 10' Vert.

All Dimensions are US Survey Feet

CL1
CROSS SECTIONS

SHEET 530 OF XXX

DESIGN STUDY ONLY

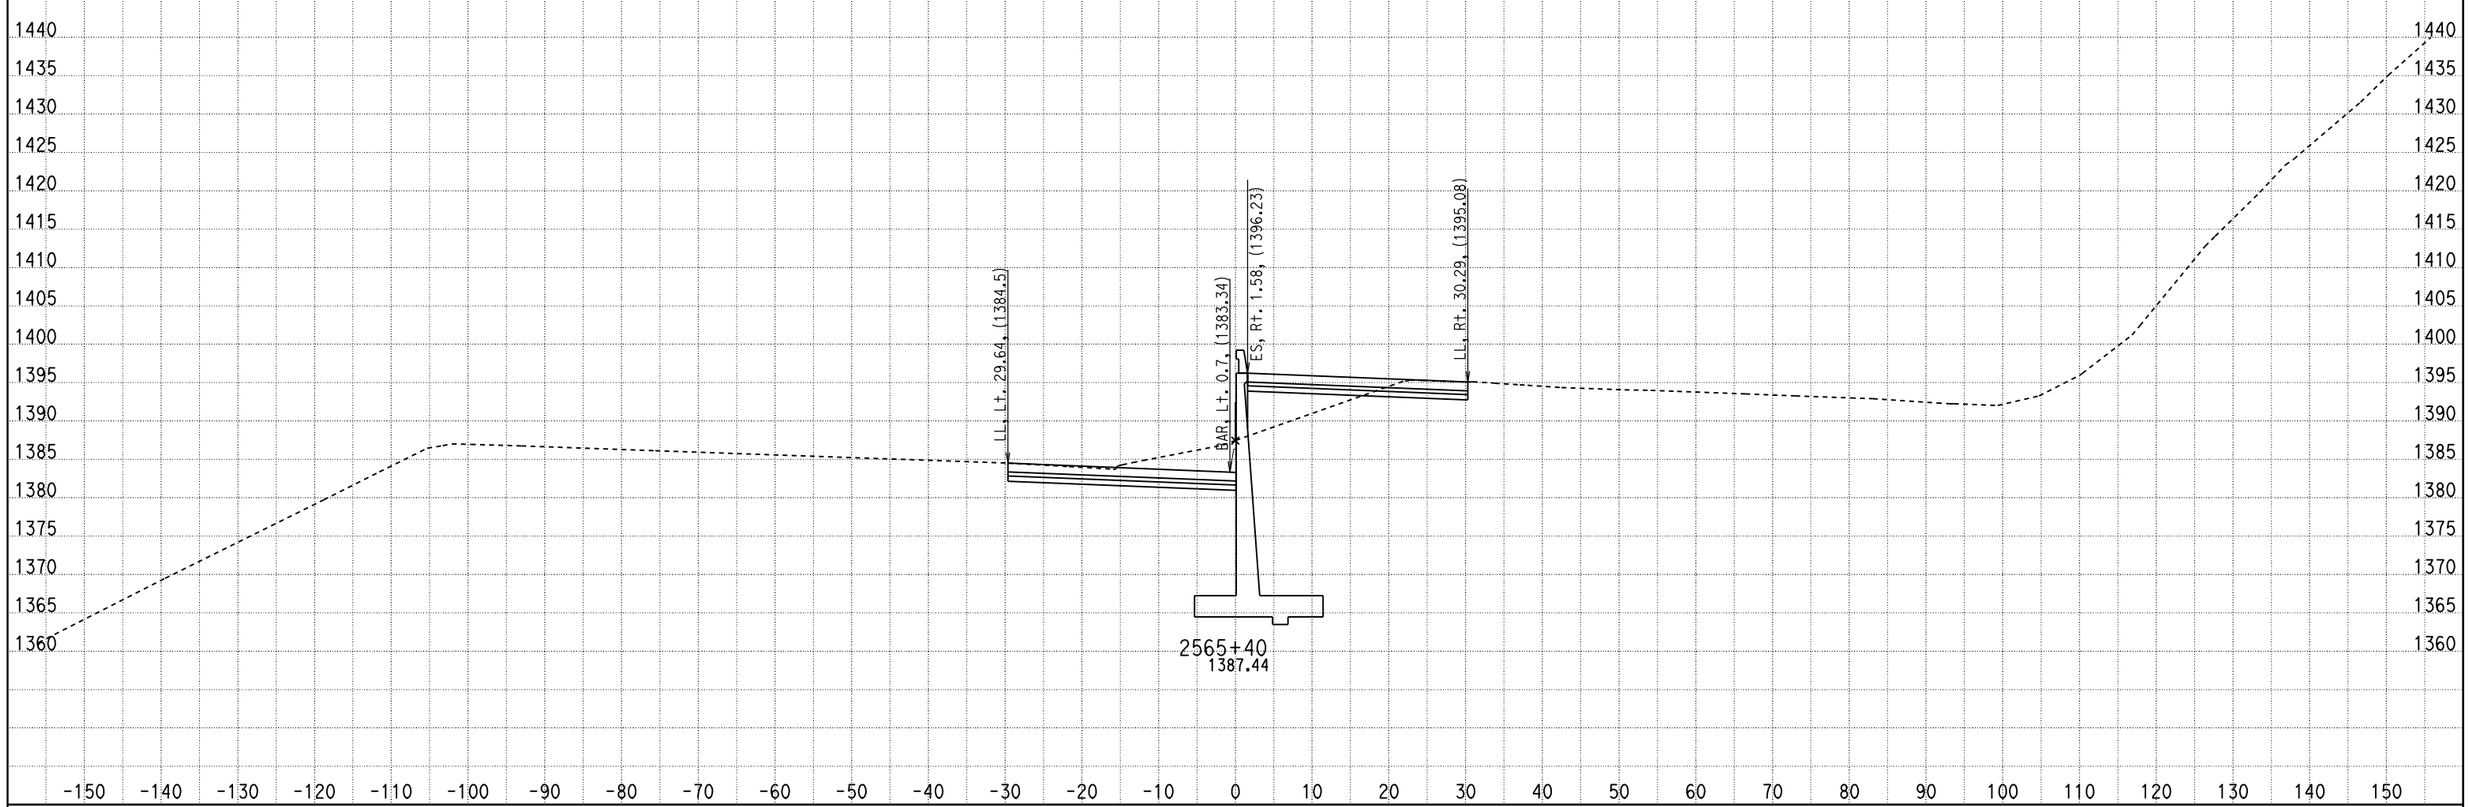

DATE: 2/16/2011

KC Project: 09297 File: D:\07297\09297\X-Section\median south design10.ear

SCALE: 1" = 10' Horiz.
1" = 10' Vert.

All Dimensions are US Survey Feet

CL1
CROSS SECTIONS

SHEET 531 OF XXX

DESIGN STUDY ONLY

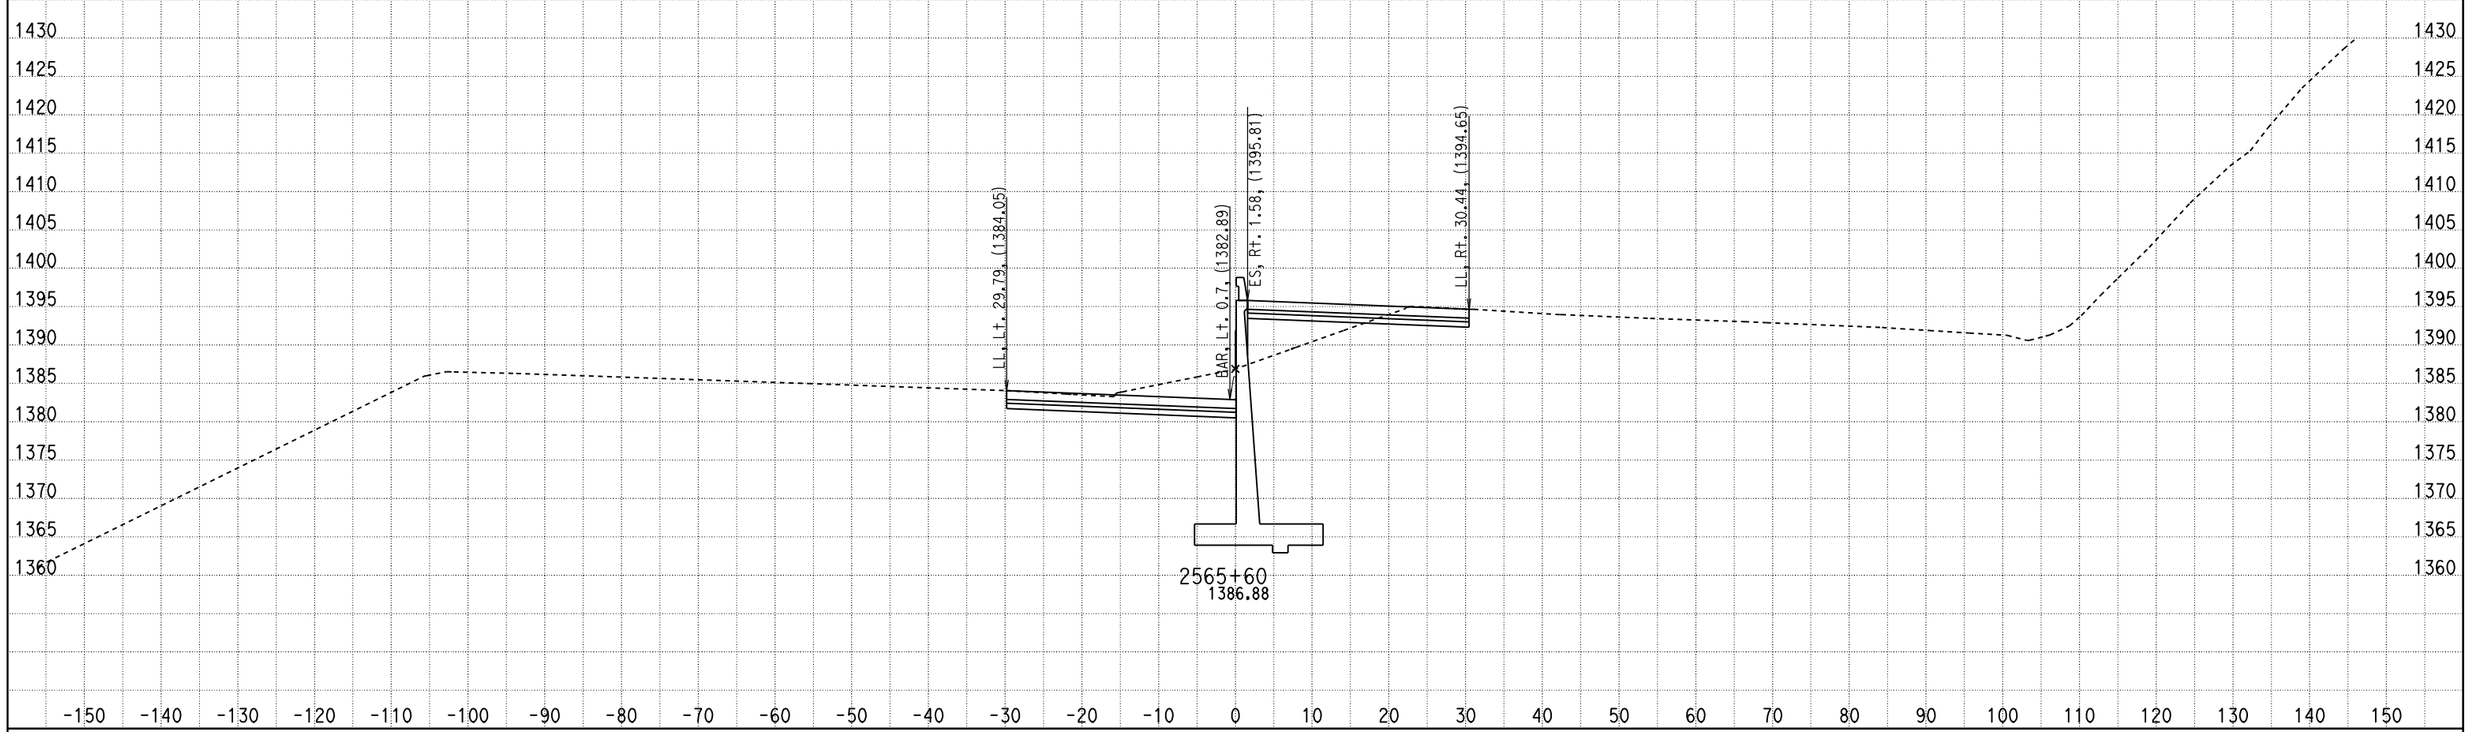

DATE: 2/16/2011

KC Project: 09297 File: D:\07297\09297\X-Section\median south design10.ear

SCALE: 1" = 10' Horiz.
1" = 10' Vert.

All Dimensions are US Survey Feet

CL1
CROSS SECTIONS

SHEET 532 OF XXX

DESIGN STUDY ONLY

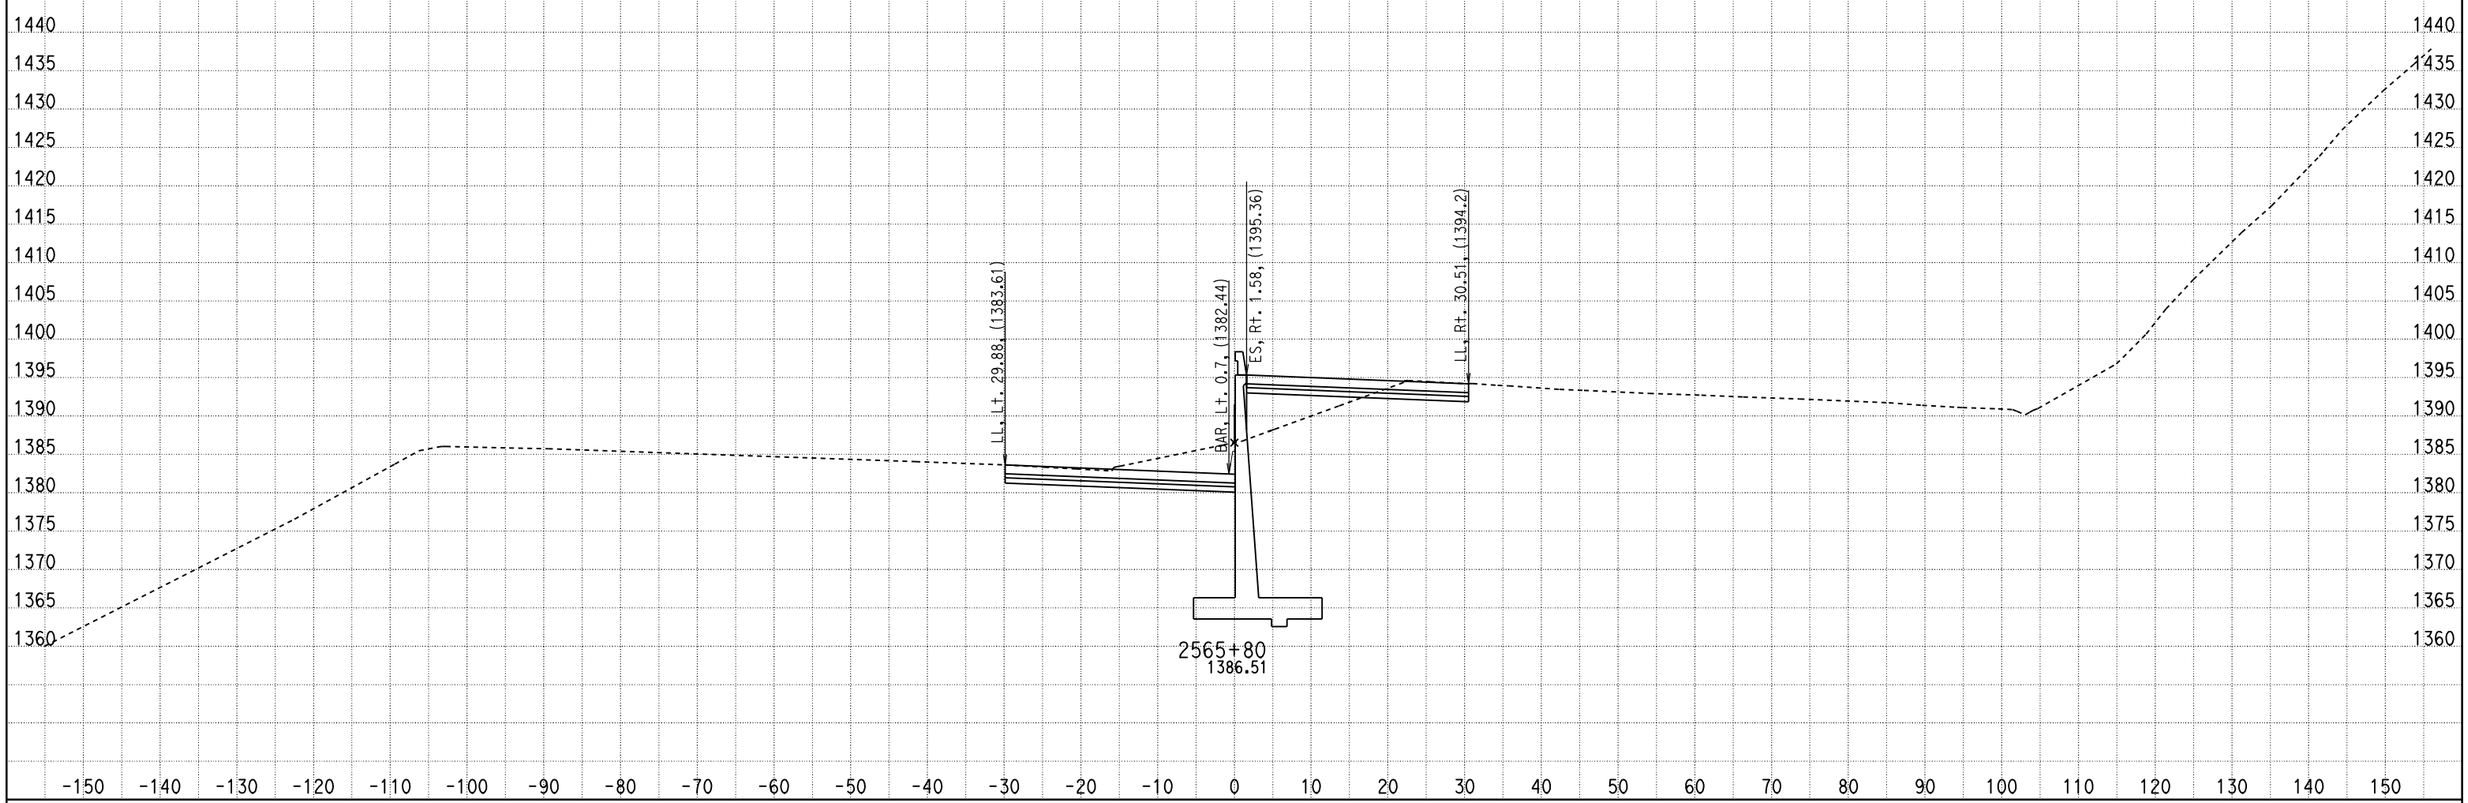

DATE: 2/16/2011

KC Project: 09297 File: D:\07297\09297\X-Section\median south design10.ear

SCALE: 1" = 10' Horiz.
1" = 10' Vert.

All Dimensions are US Survey Feet

CL1
CROSS SECTIONS

SHEET 533 OF XXX

DESIGN STUDY ONLY

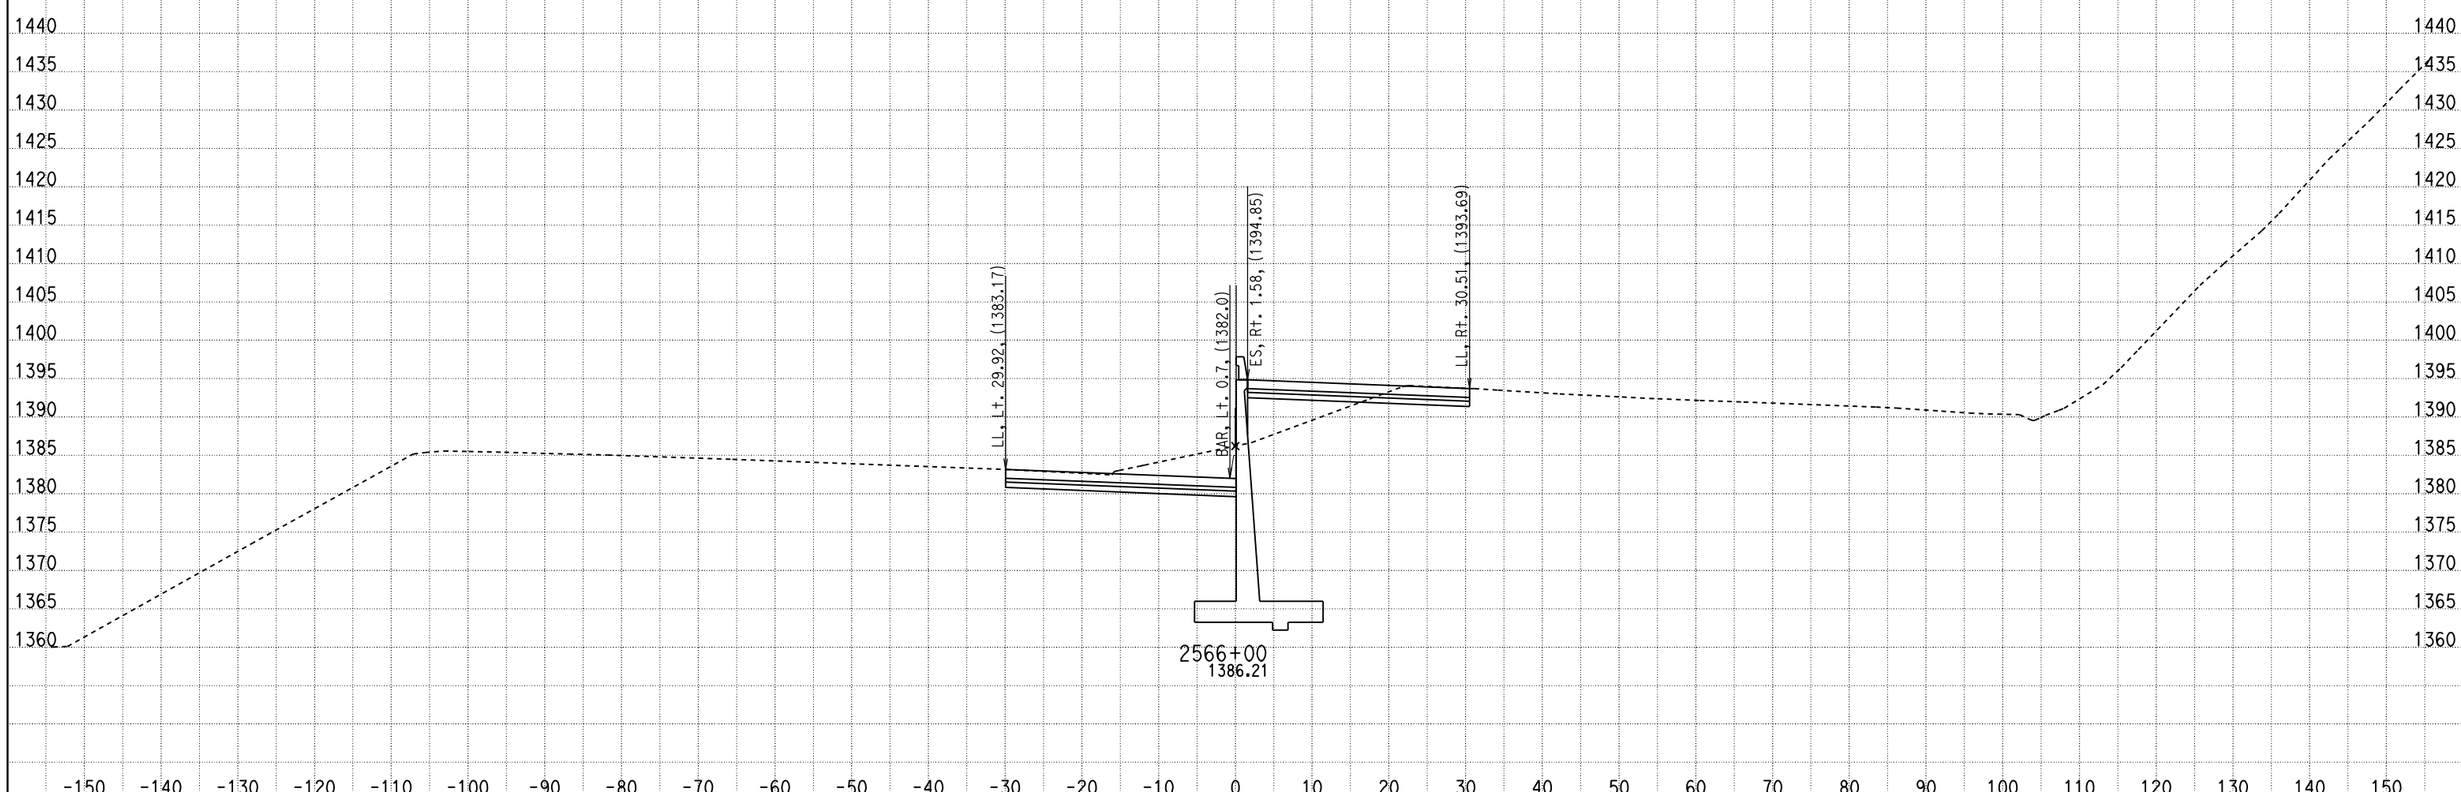

DATE: 2/16/2011

KC Project: 09297 File: D:\07297\09297\X-Section\median south design10.ear

SCALE: 1" = 10' Horiz.
1" = 10' Vert.

All Dimensions are US Survey Feet

CL1
CROSS SECTIONS

SHEET 534 OF XXX

DESIGN STUDY ONLY

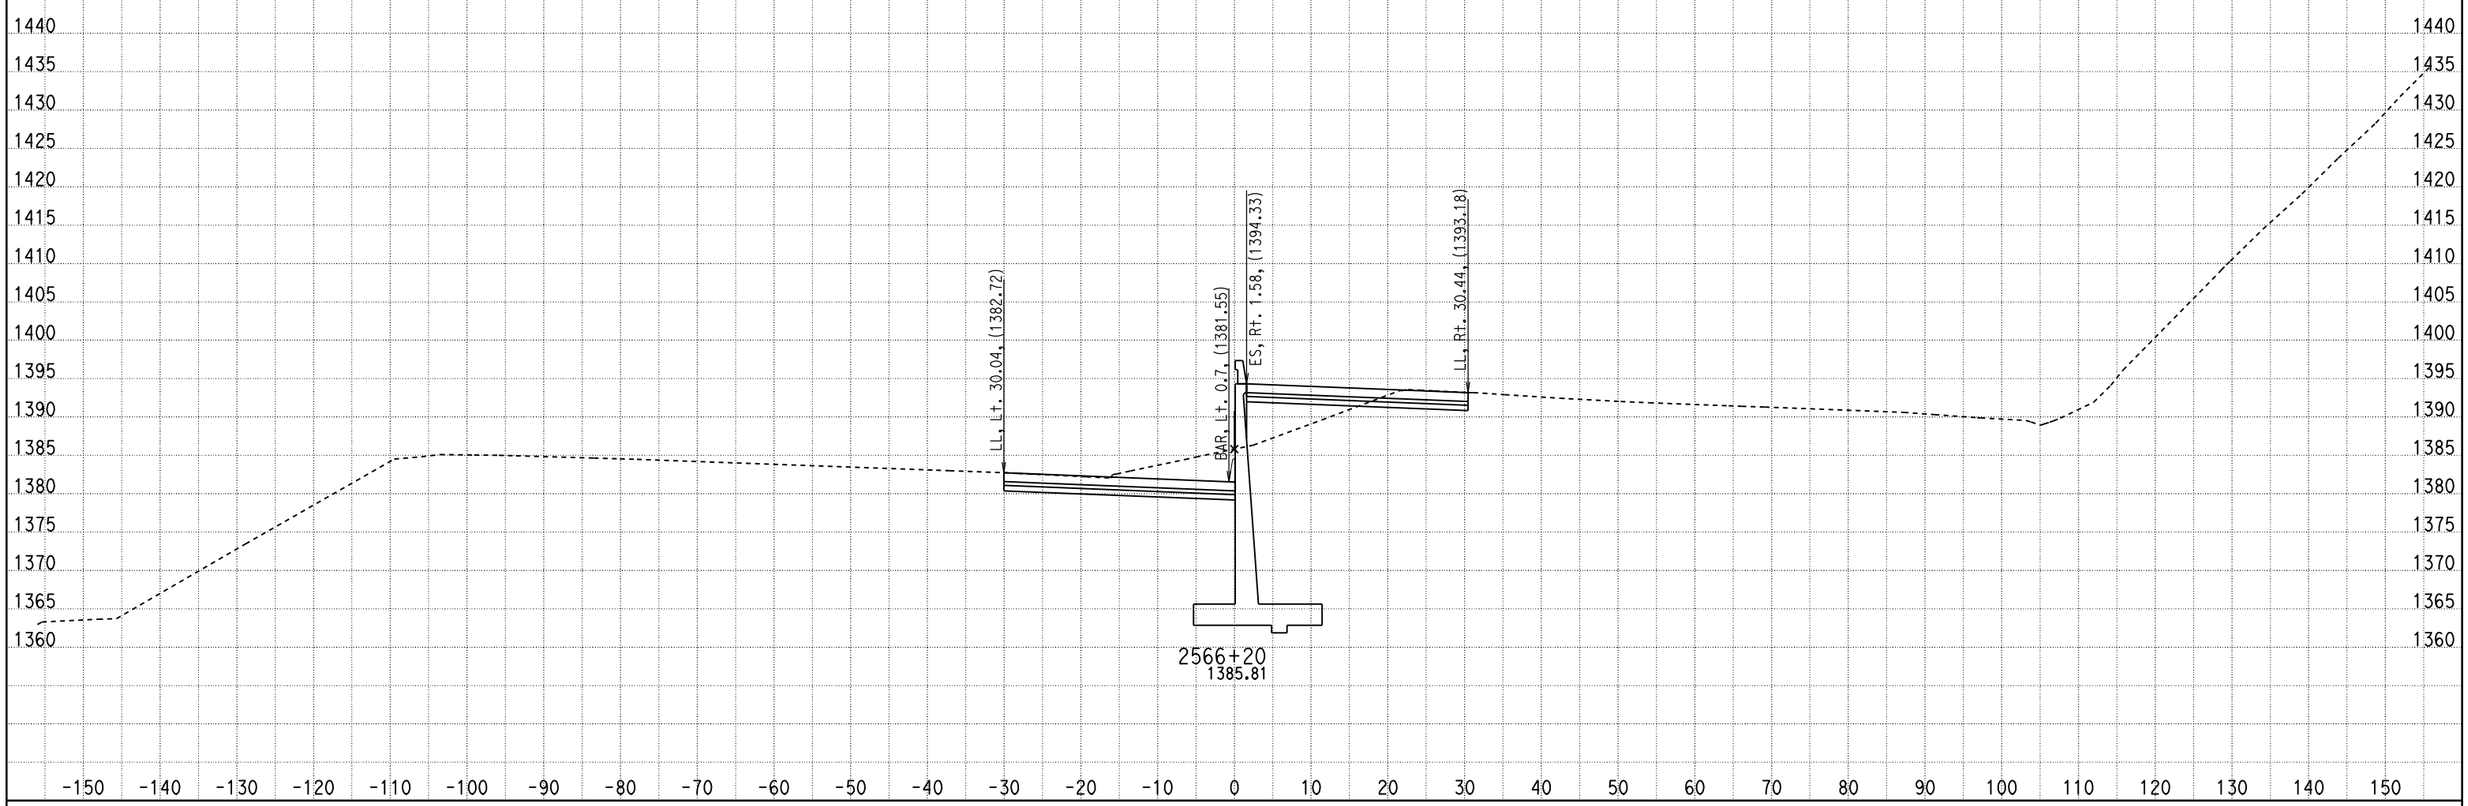

DATE: 2/16/2011

KC Project: 09297 File: D:\07297\09297\X-Section\median south design10.ear

SCALE: 1" = 10' Horiz.
1" = 10' Vert.

All Dimensions are US Survey Feet

CL1
CROSS SECTIONS

SHEET 535 OF XXX

DESIGN STUDY ONLY

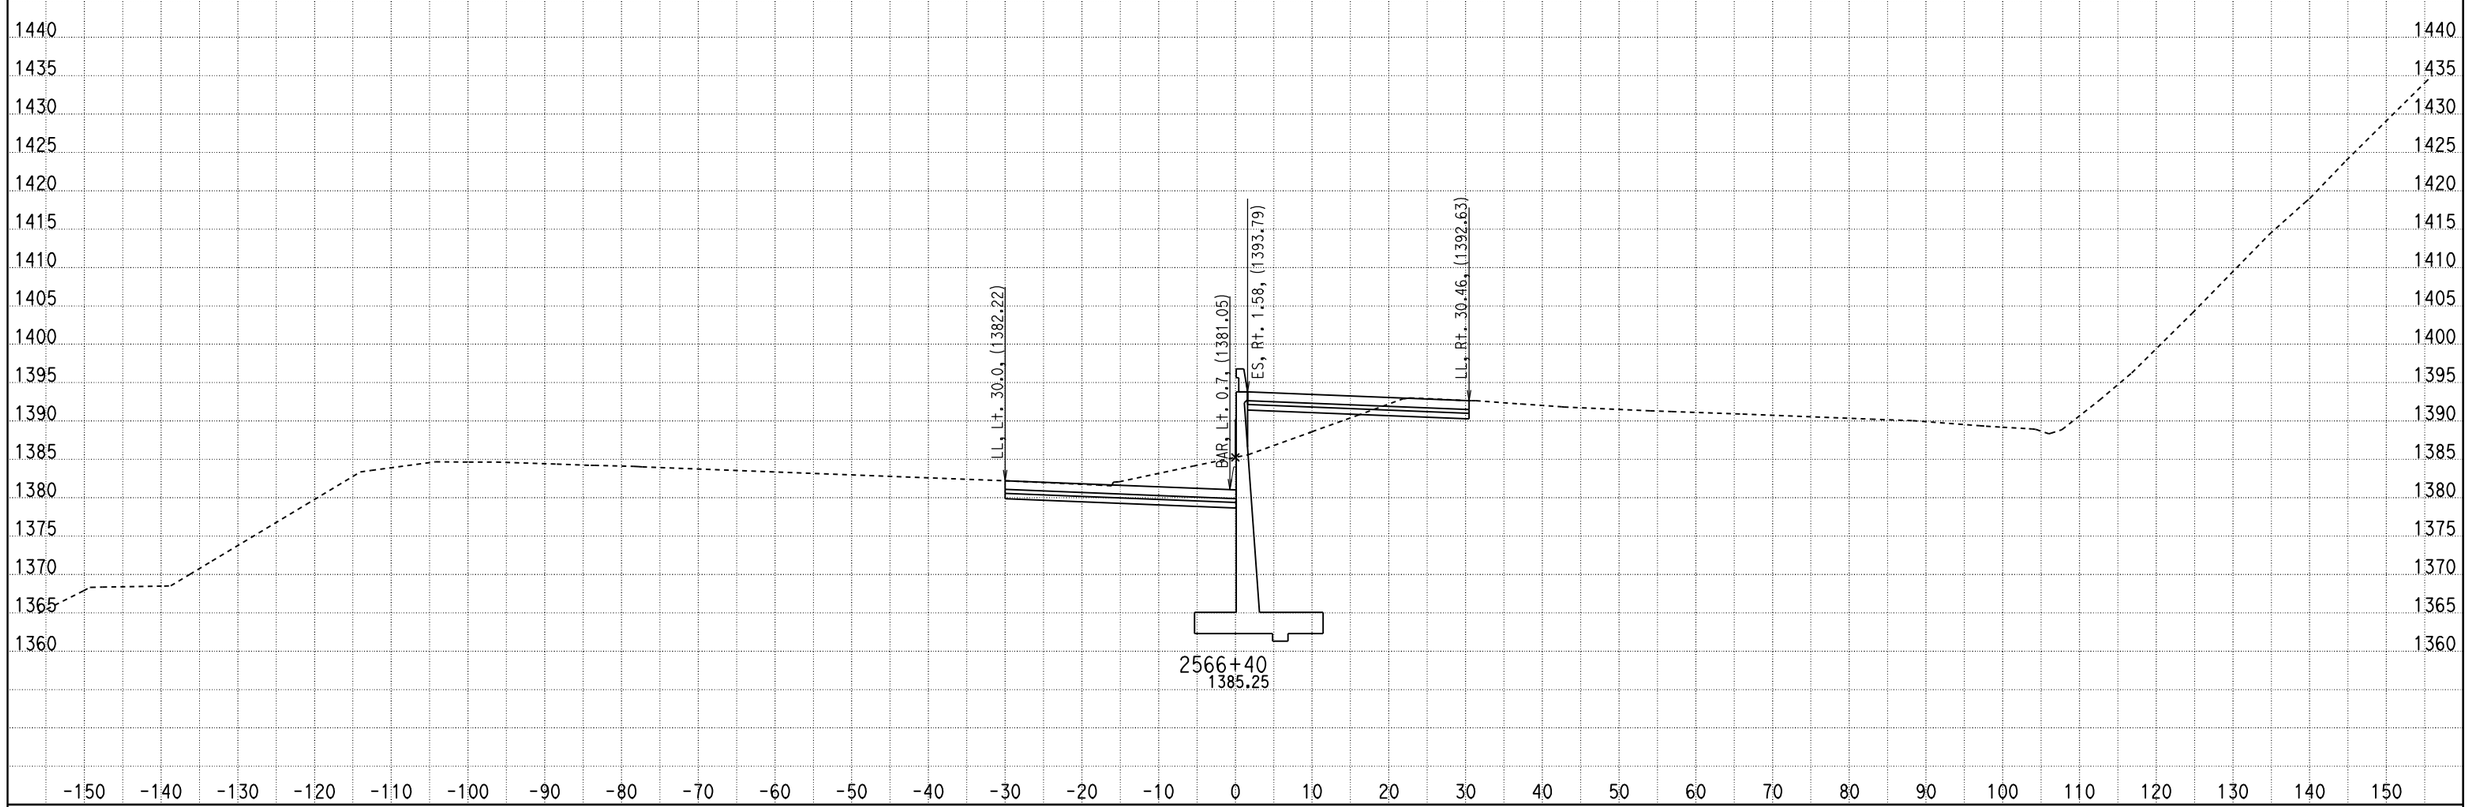

DATE: 2/16/2011

KC Project: 09297 File: D:\07297\09297\X-Section\median south design10.ear

SCALE: 1" = 10' Horiz.
1" = 10' Vert.

All Dimensions are US Survey Feet

CL1
CROSS SECTIONS

SHEET 536 OF XXX

DESIGN STUDY ONLY

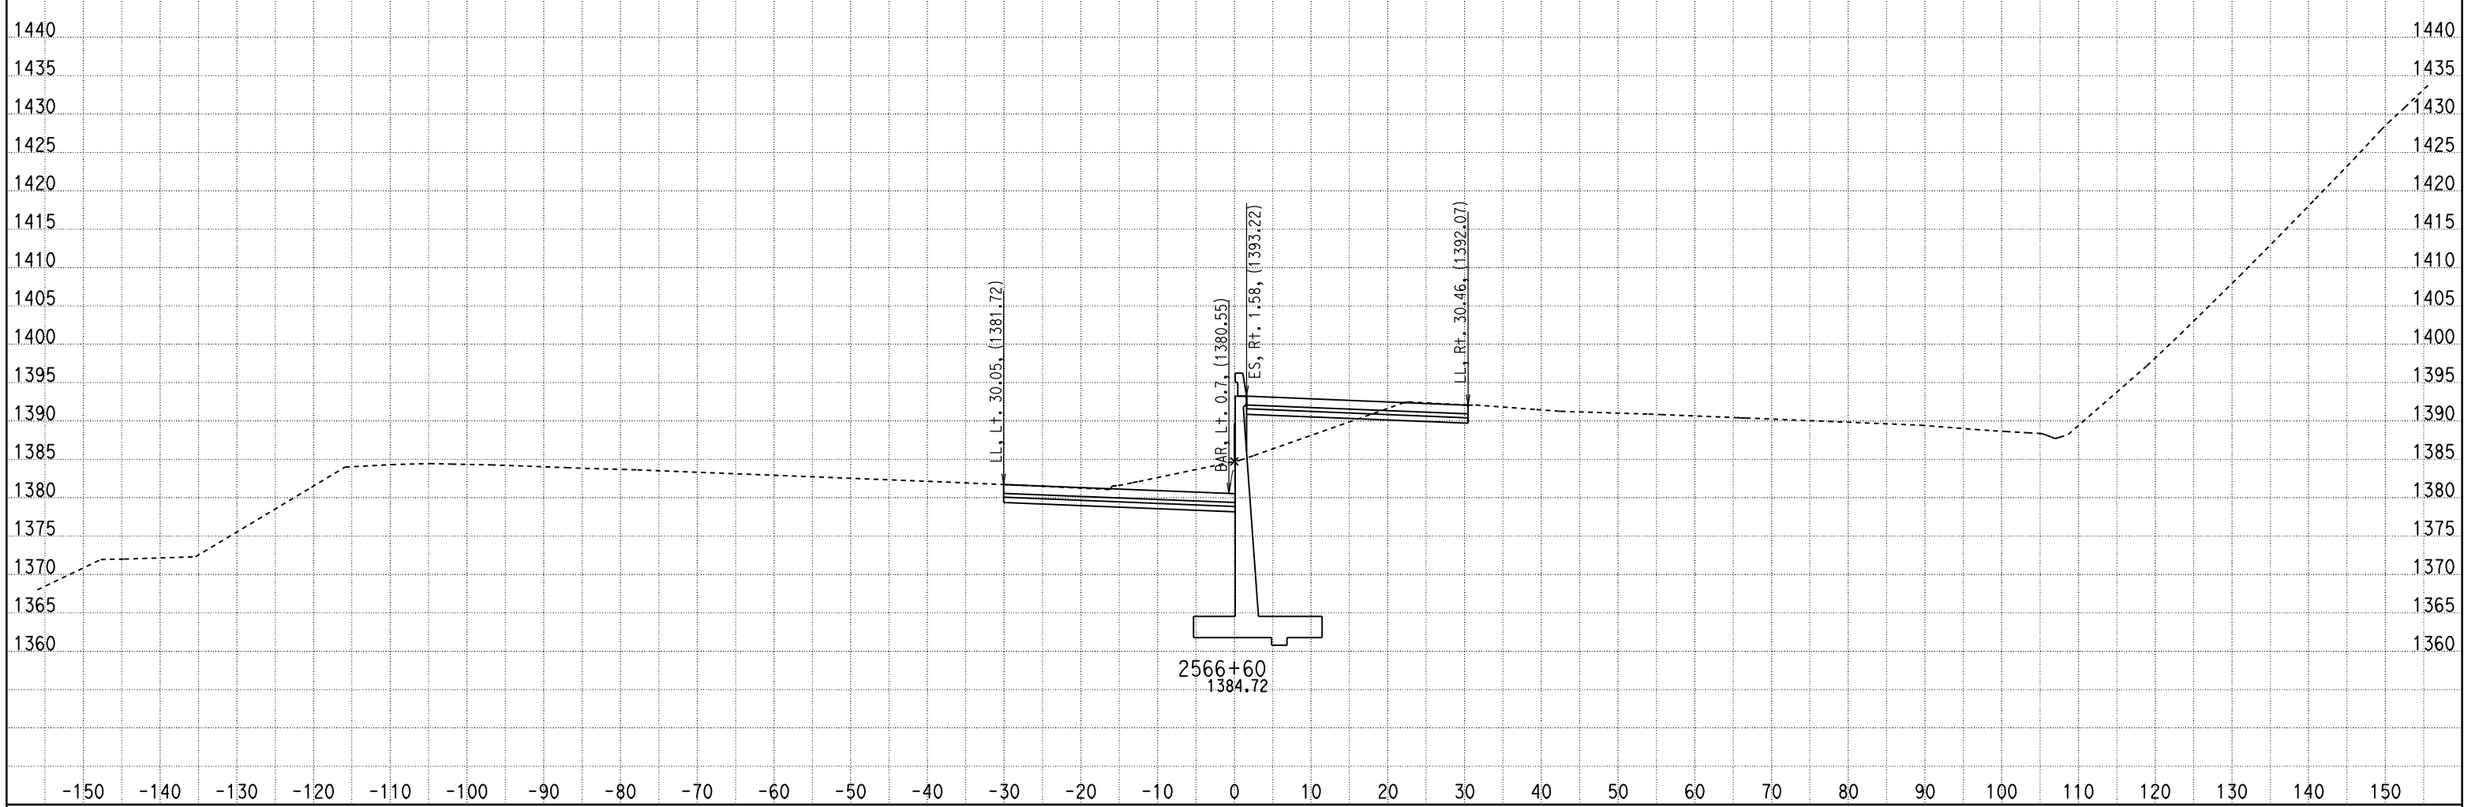

DATE: 2/16/2011

KC Project: 09297 File: D:\07297\09297\X-Section\median south design10.ear

SCALE: 1" = 10' Horiz.
1" = 10' Vert.

All Dimensions are US Survey Feet

CL1
CROSS SECTIONS

SHEET 537 OF XXX

DESIGN STUDY ONLY

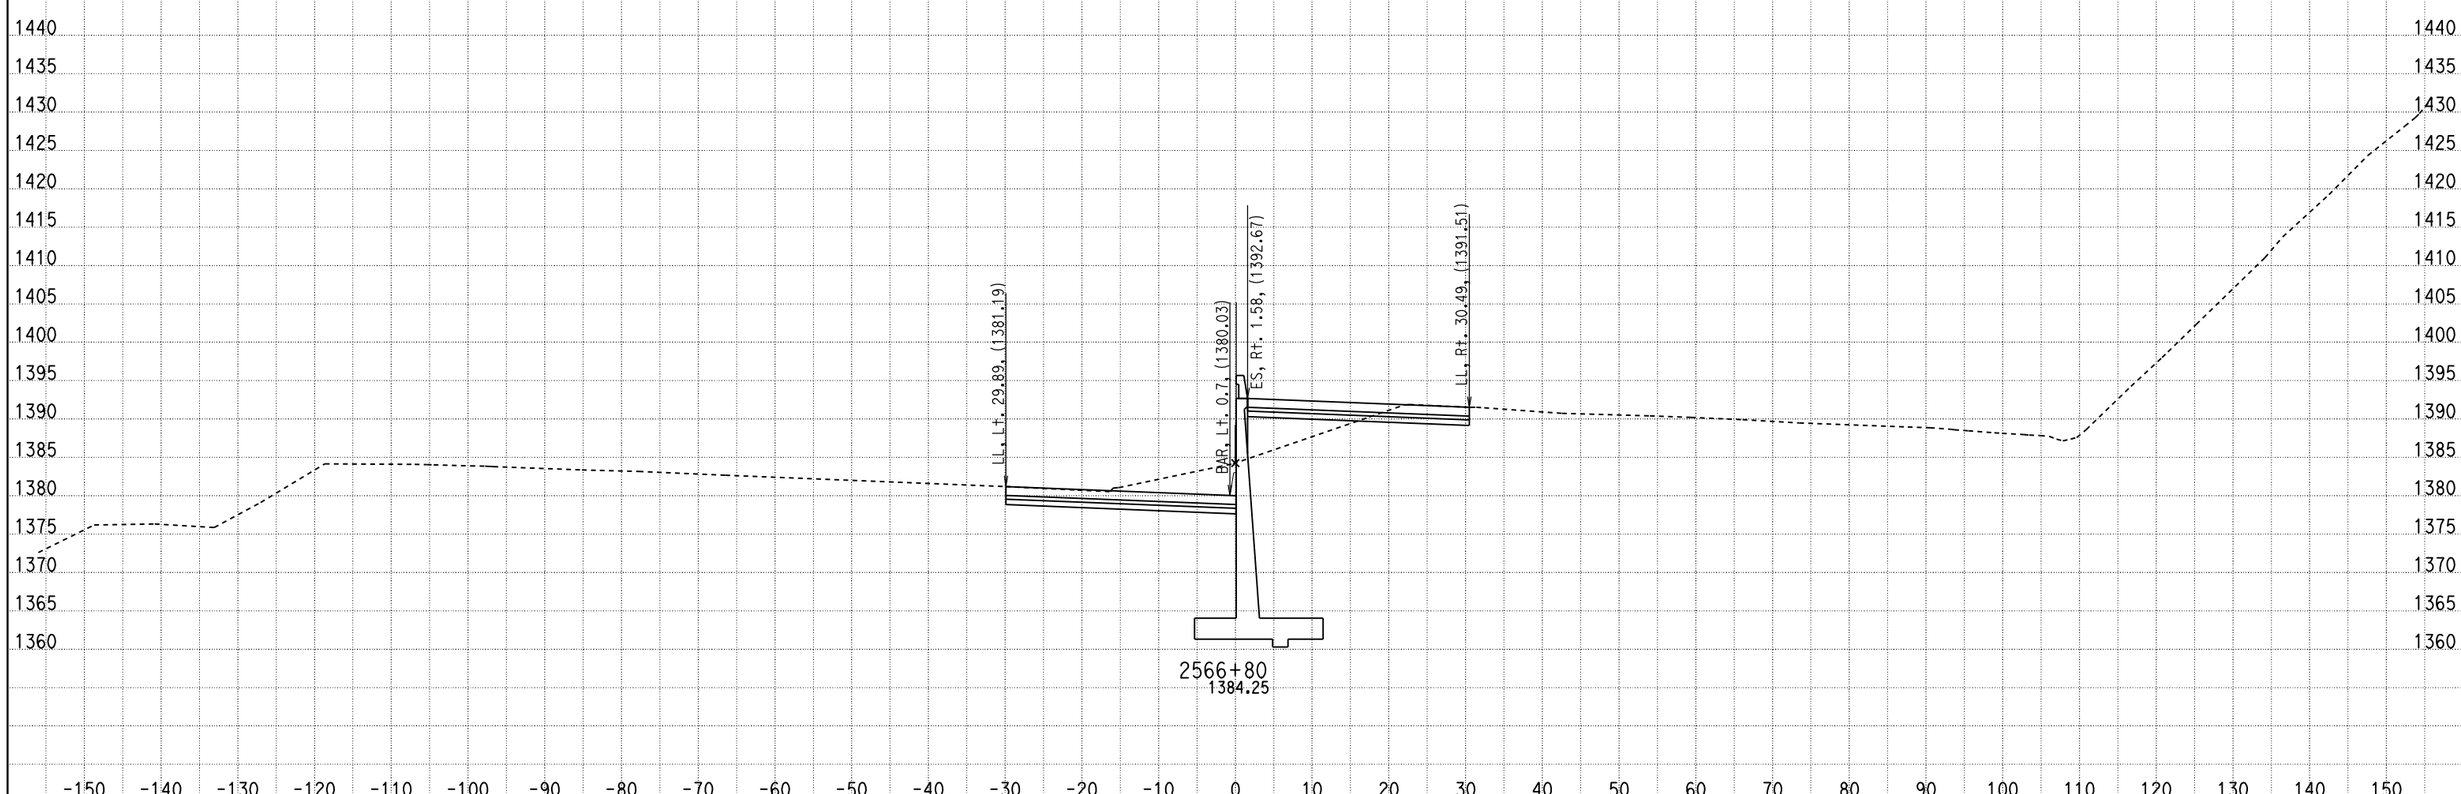

DATE: 2/16/2011

KC Project: 09297 File: D:\07297\09297\X-Section\median south design10.ear

SCALE: 1" = 10' Horiz.
1" = 10' Vert.

All Dimensions are US Survey Feet

CL1
CROSS SECTIONS

SHEET 538 OF XXX

DESIGN STUDY ONLY

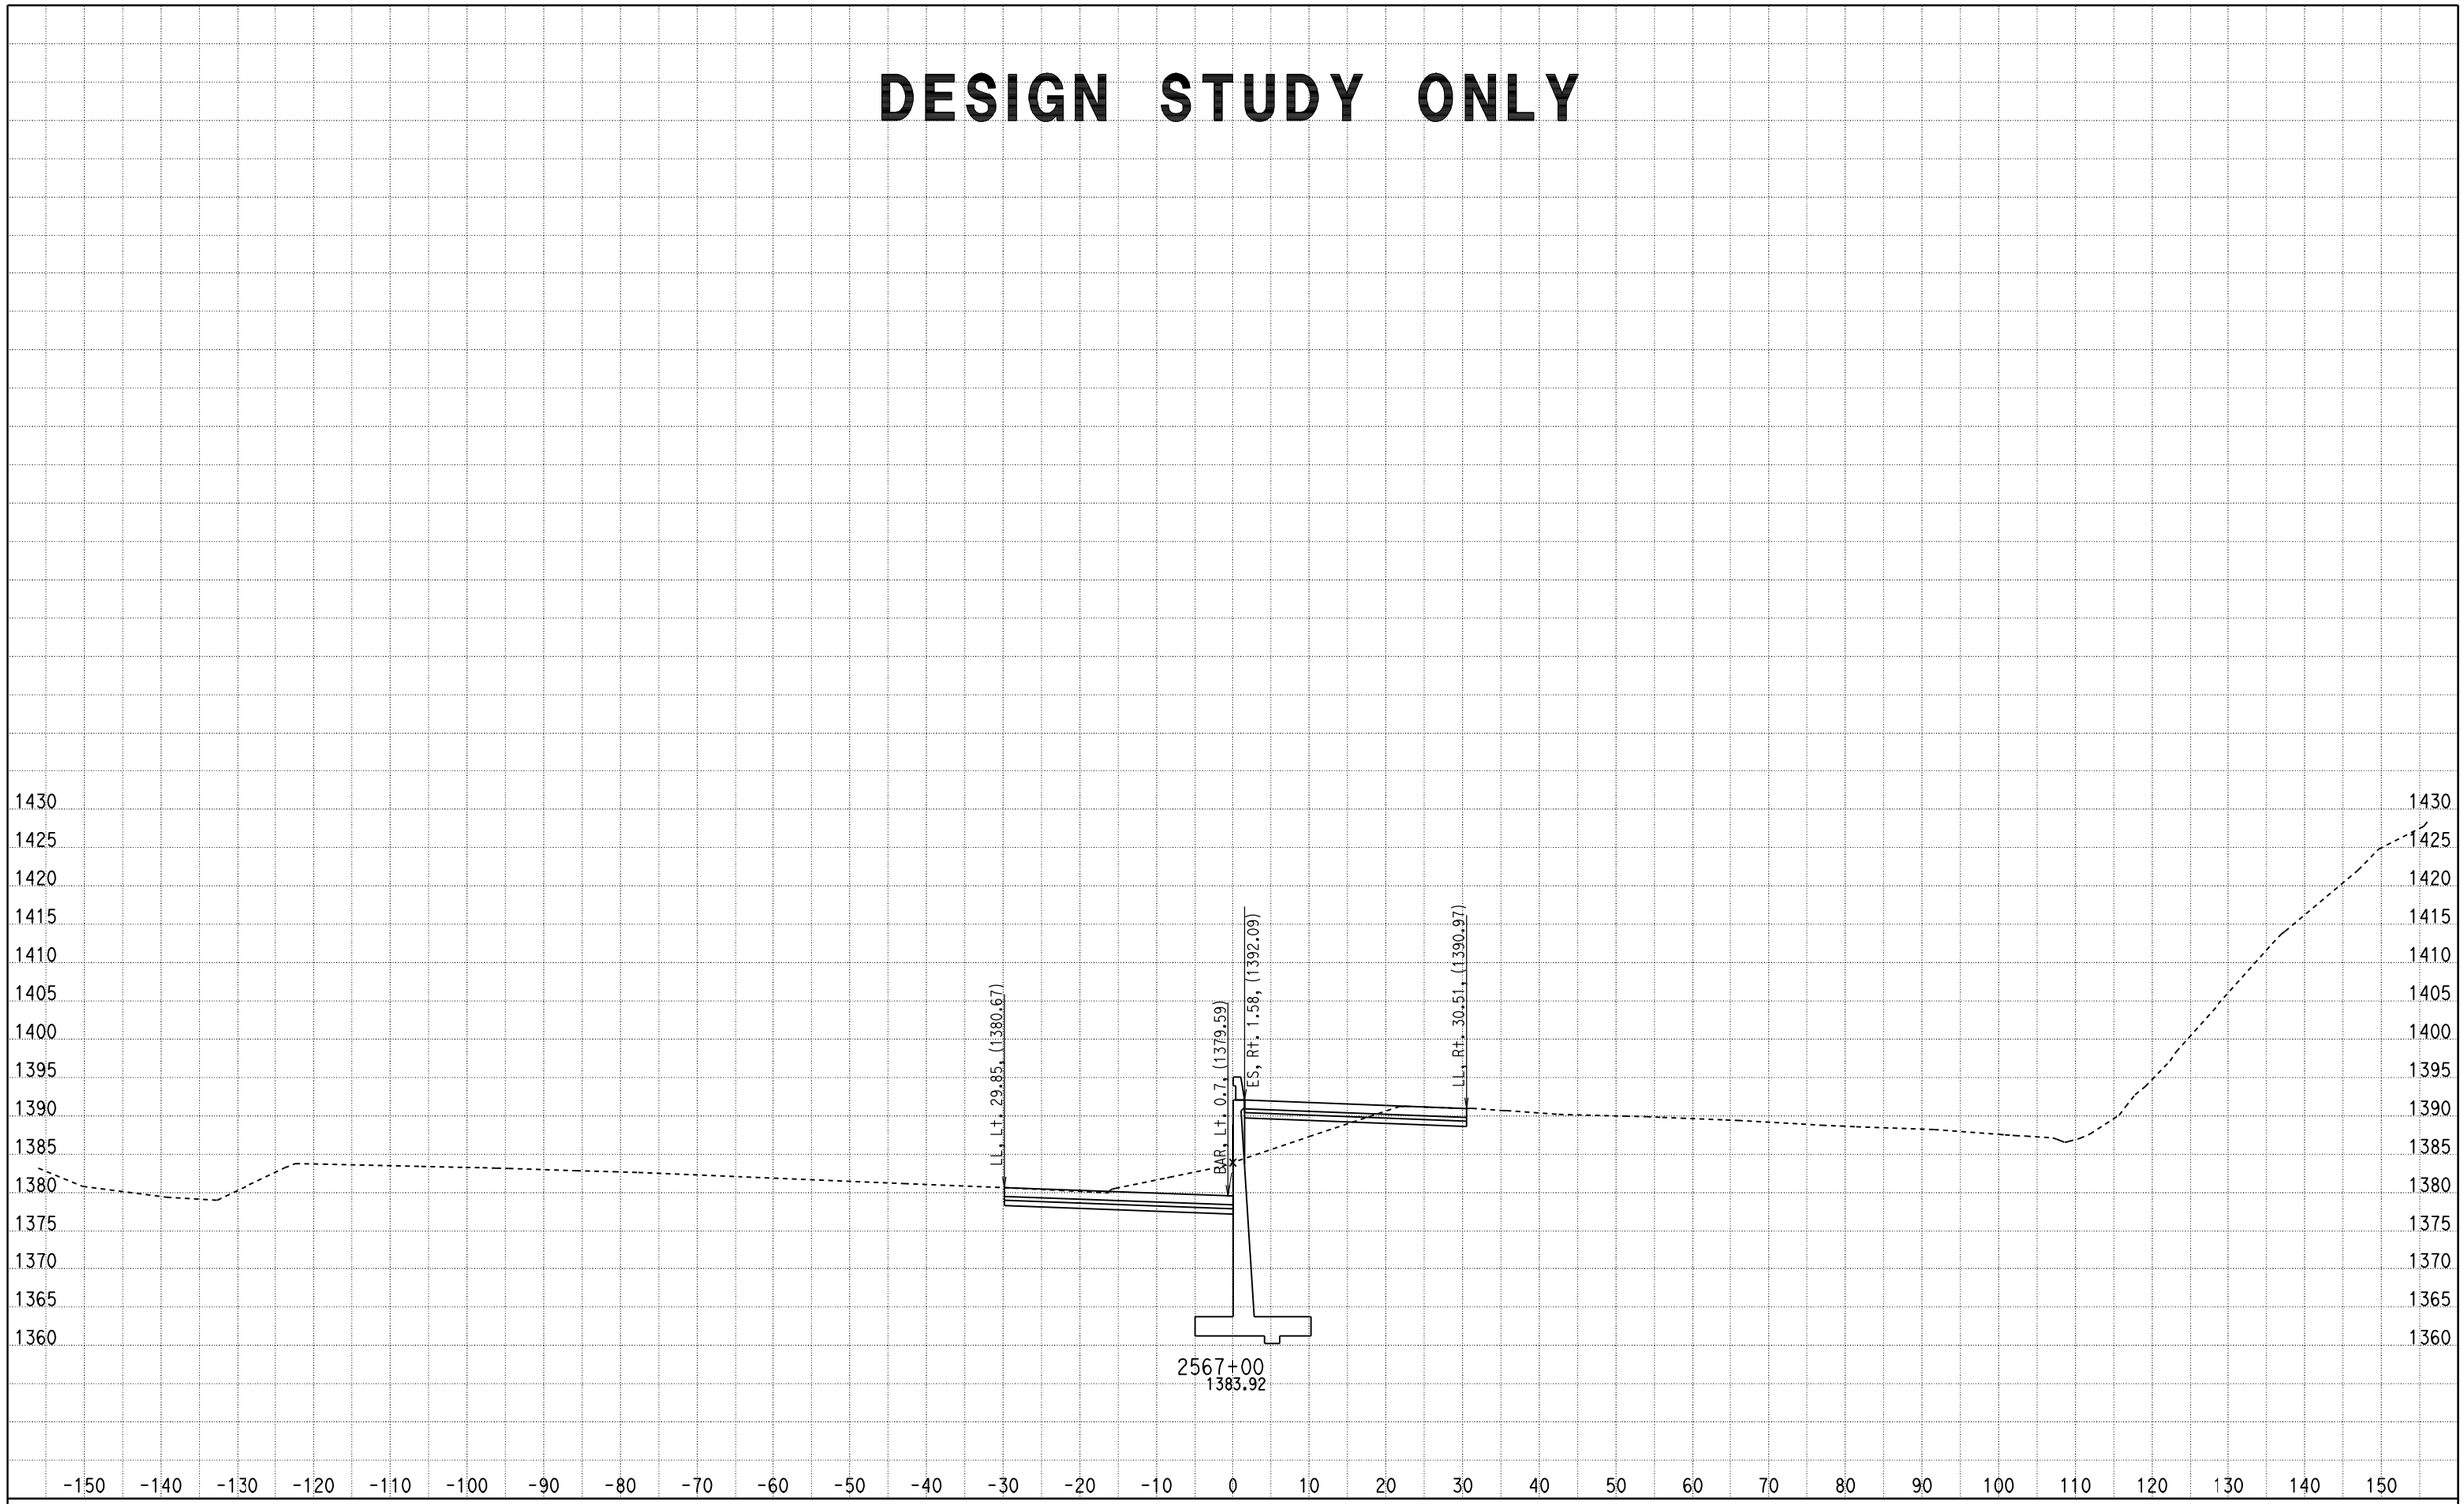

DATE: 2/16/2011

KC Project: 09297 File: D:\07297\09297\X-Section\median south design10.ear

SCALE: 1" = 10' Horiz.
1" = 10' Vert.

All Dimensions are US Survey Feet

CL1
CROSS SECTIONS

SHEET 539 OF XXX

DESIGN STUDY ONLY

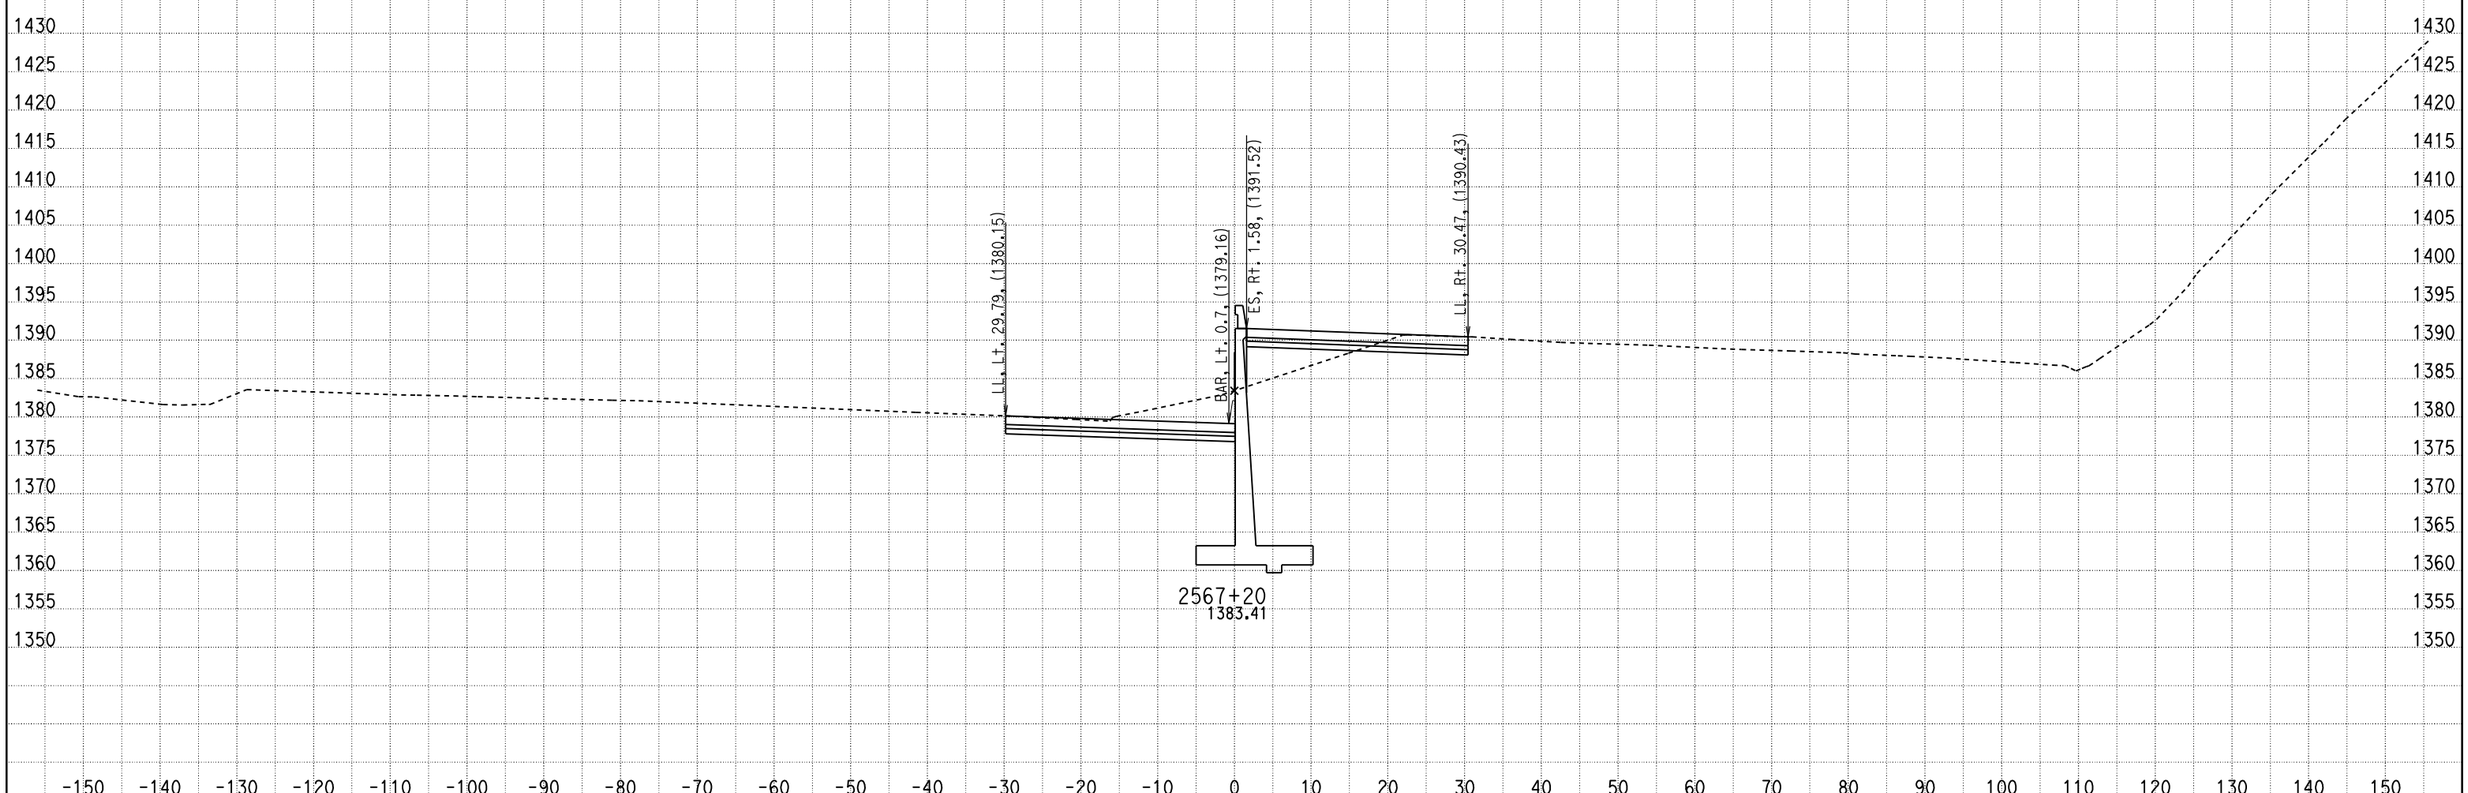

DATE: 2/16/2011

KC Project: 09297 File: D:\07297\09297\X-Section\median south design10.ear

SCALE: 1" = 10' Horiz.
1" = 10' Vert.

All Dimensions are US Survey Feet

CL1
CROSS SECTIONS

SHEET 540 OF XXX

DESIGN STUDY ONLY

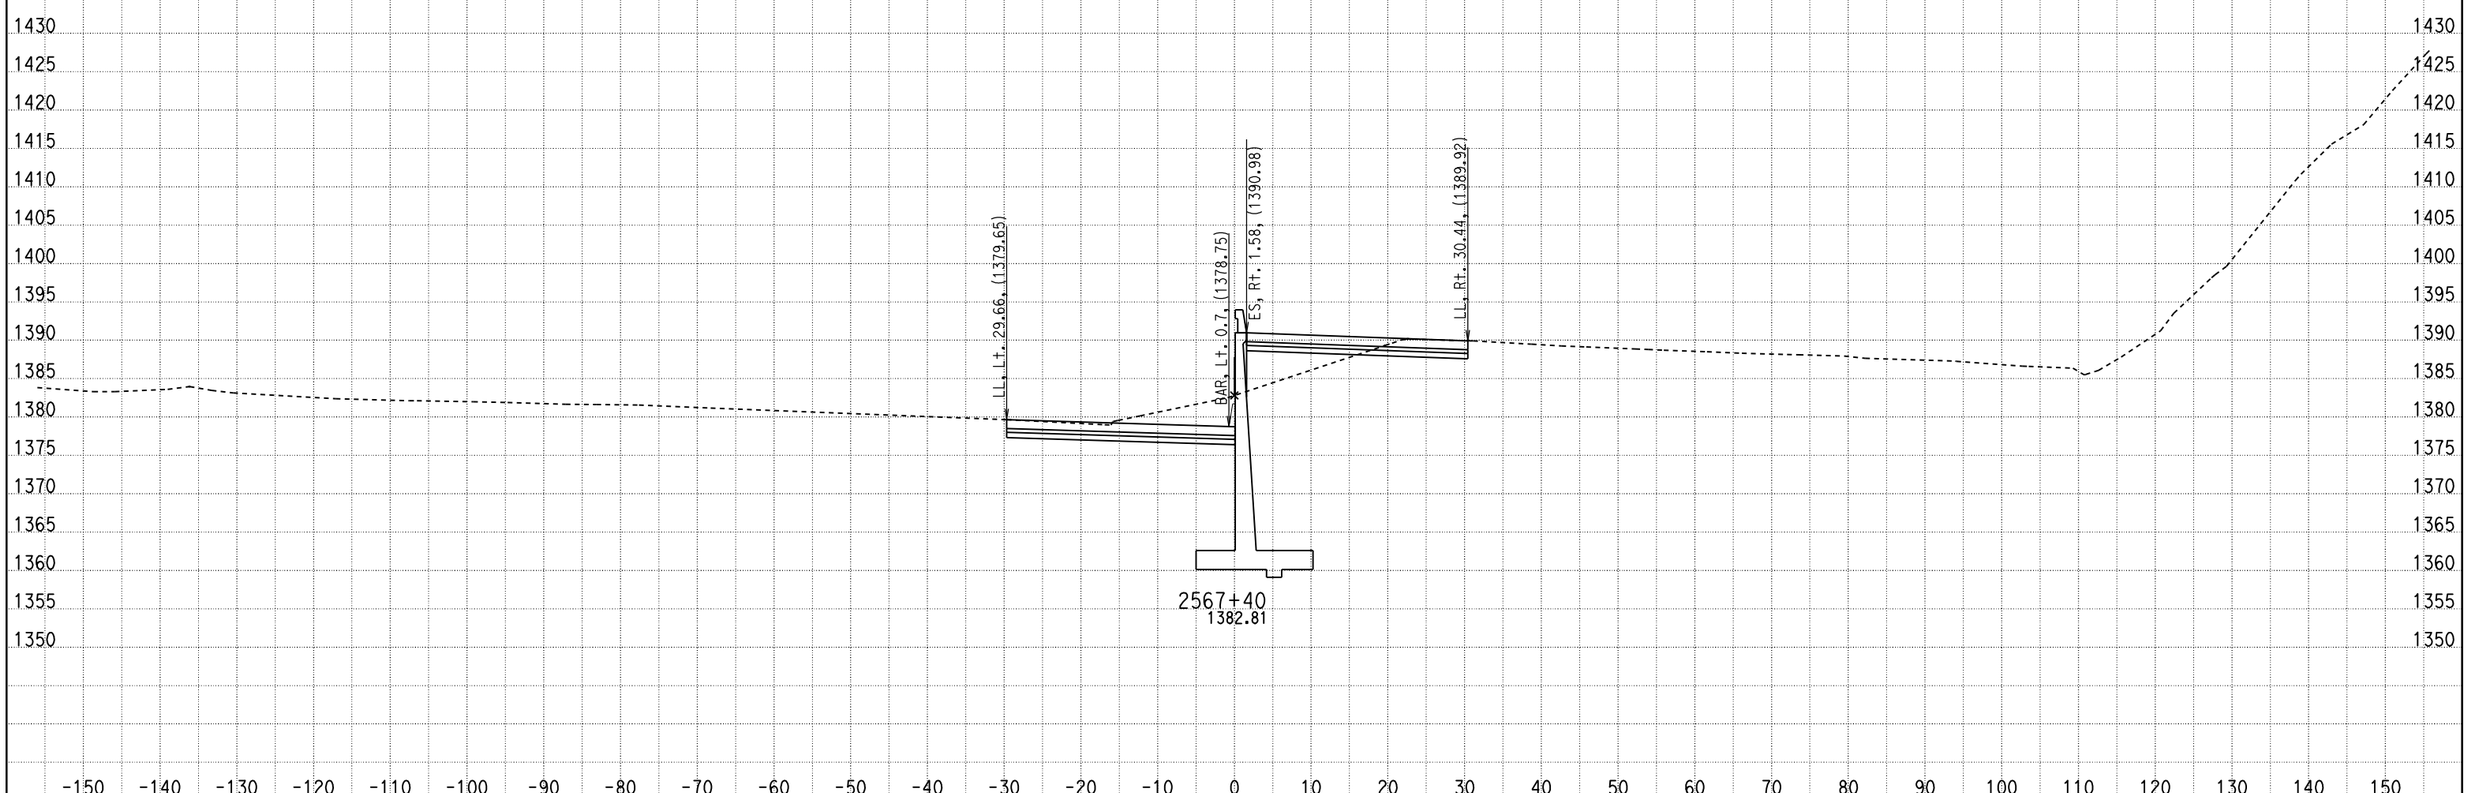

DATE: 2/16/2011

KC Project: 09297 File: D:\07297\09297\X-Section\median south design10.ear

SCALE: 1" = 10' Horiz.
1" = 10' Vert.

All Dimensions are US Survey Feet

CL1
CROSS SECTIONS

SHEET 541 OF XXX

DESIGN STUDY ONLY

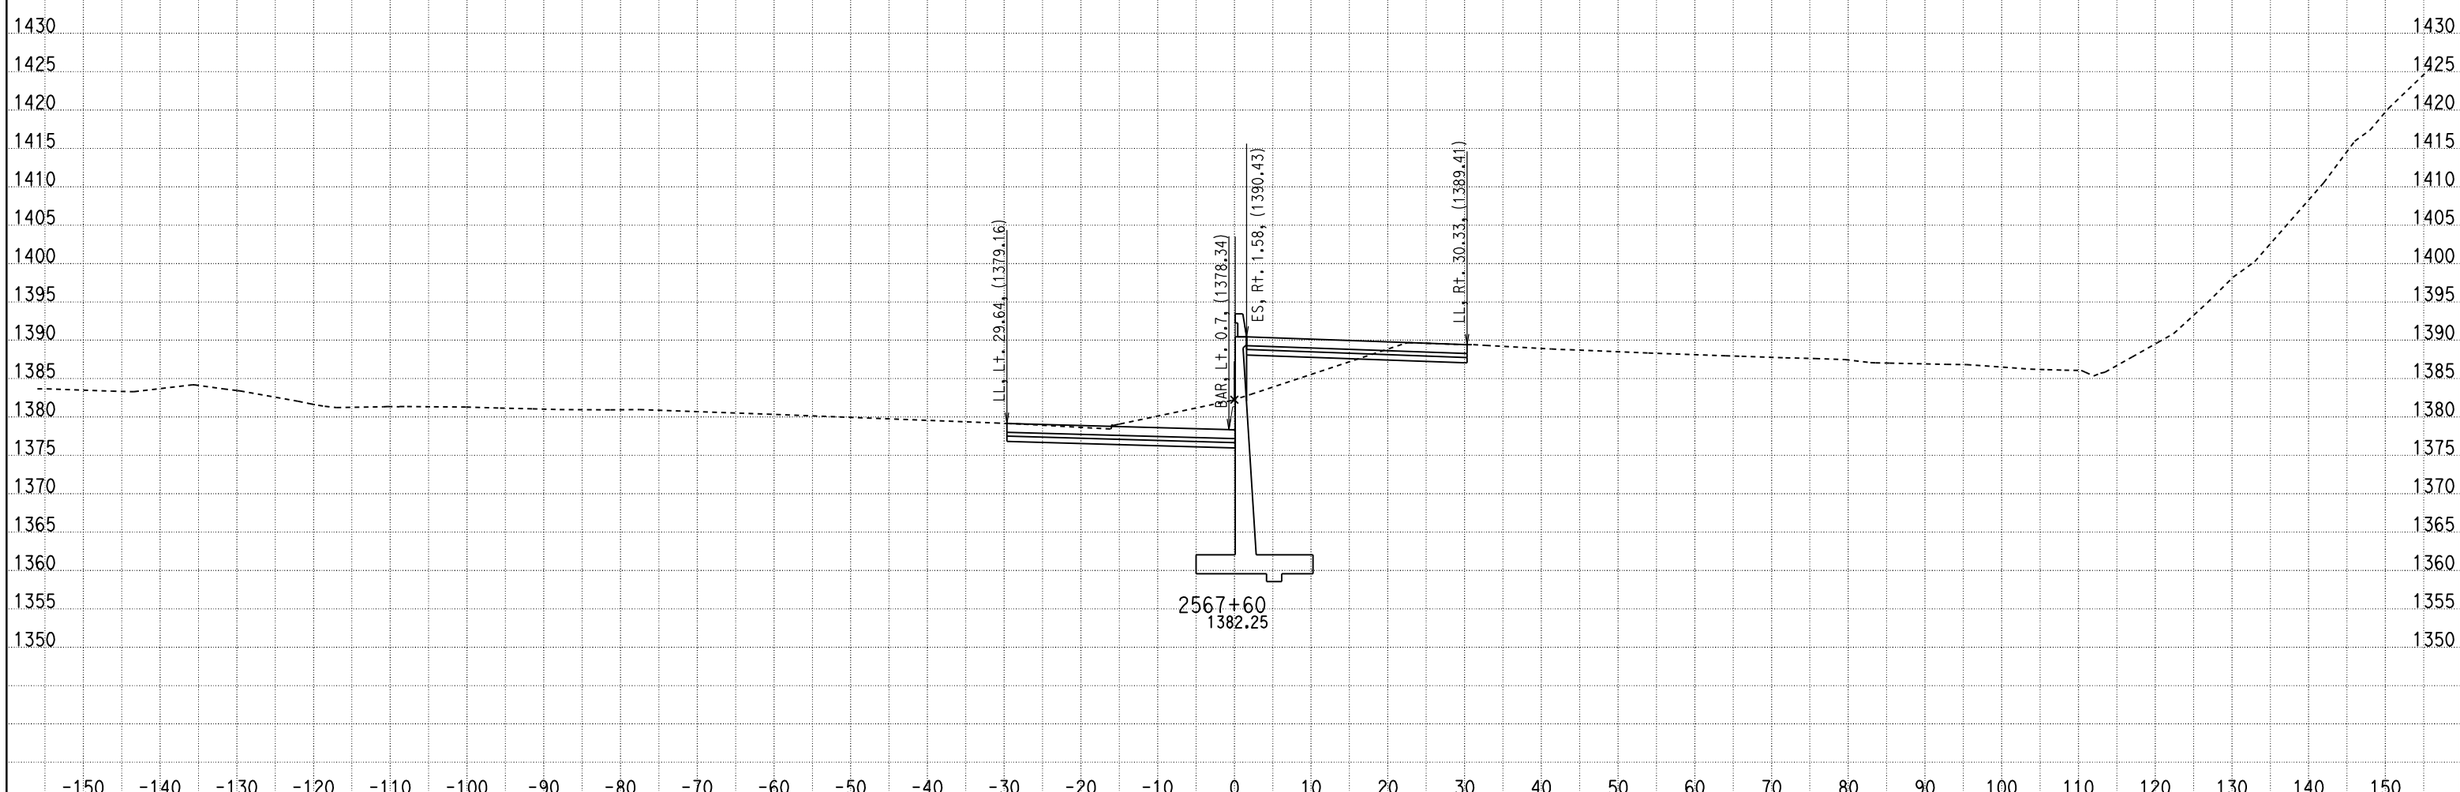

DATE: 2/16/2011

KC Project: 09297 File: D:\07297\09297\X-Section\median south design10.ear

SCALE: 1" = 10' Horiz.
1" = 10' Vert.

All Dimensions are US Survey Feet

CL1
CROSS SECTIONS

SHEET 542 OF XXX

DESIGN STUDY ONLY

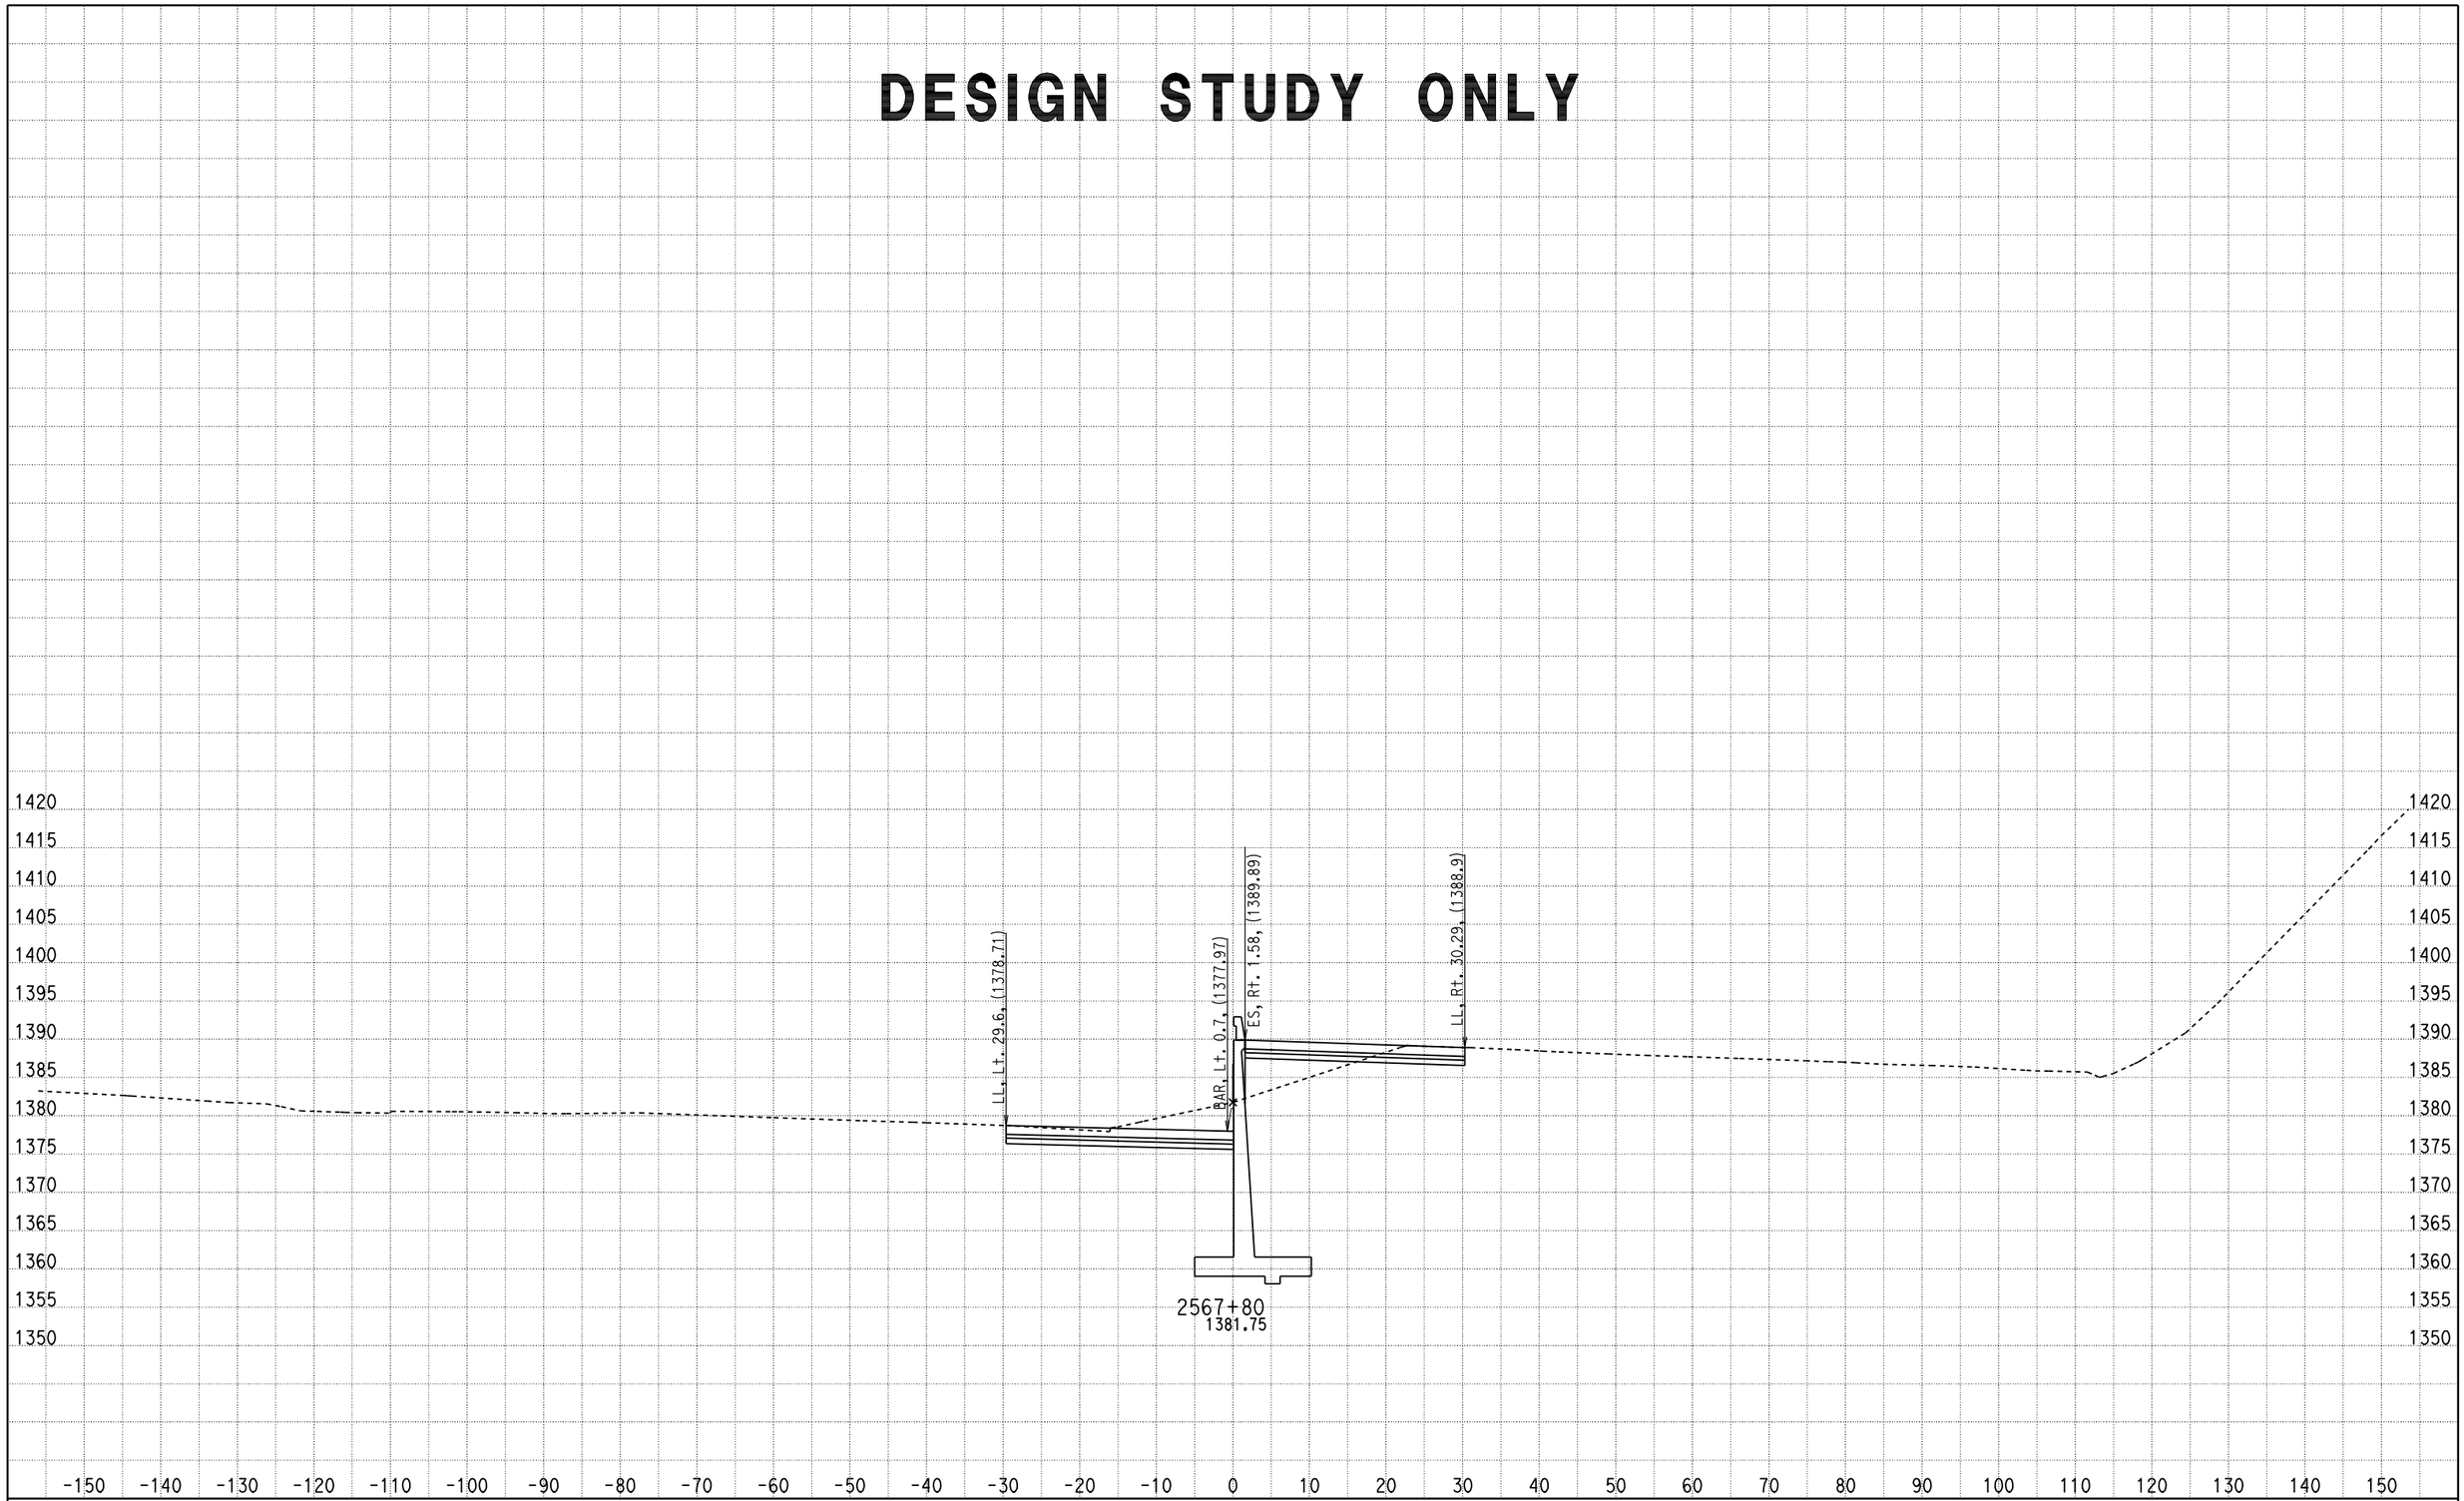

DATE: 2/16/2011

KC Project: 09297 File: D:\07297\09297\X-Section\median south design10.ear

SCALE: 1" = 10' Horiz.
1" = 10' Vert.

All Dimensions are US Survey Feet

CL1
CROSS SECTIONS

SHEET 543 OF XXX

DESIGN STUDY ONLY

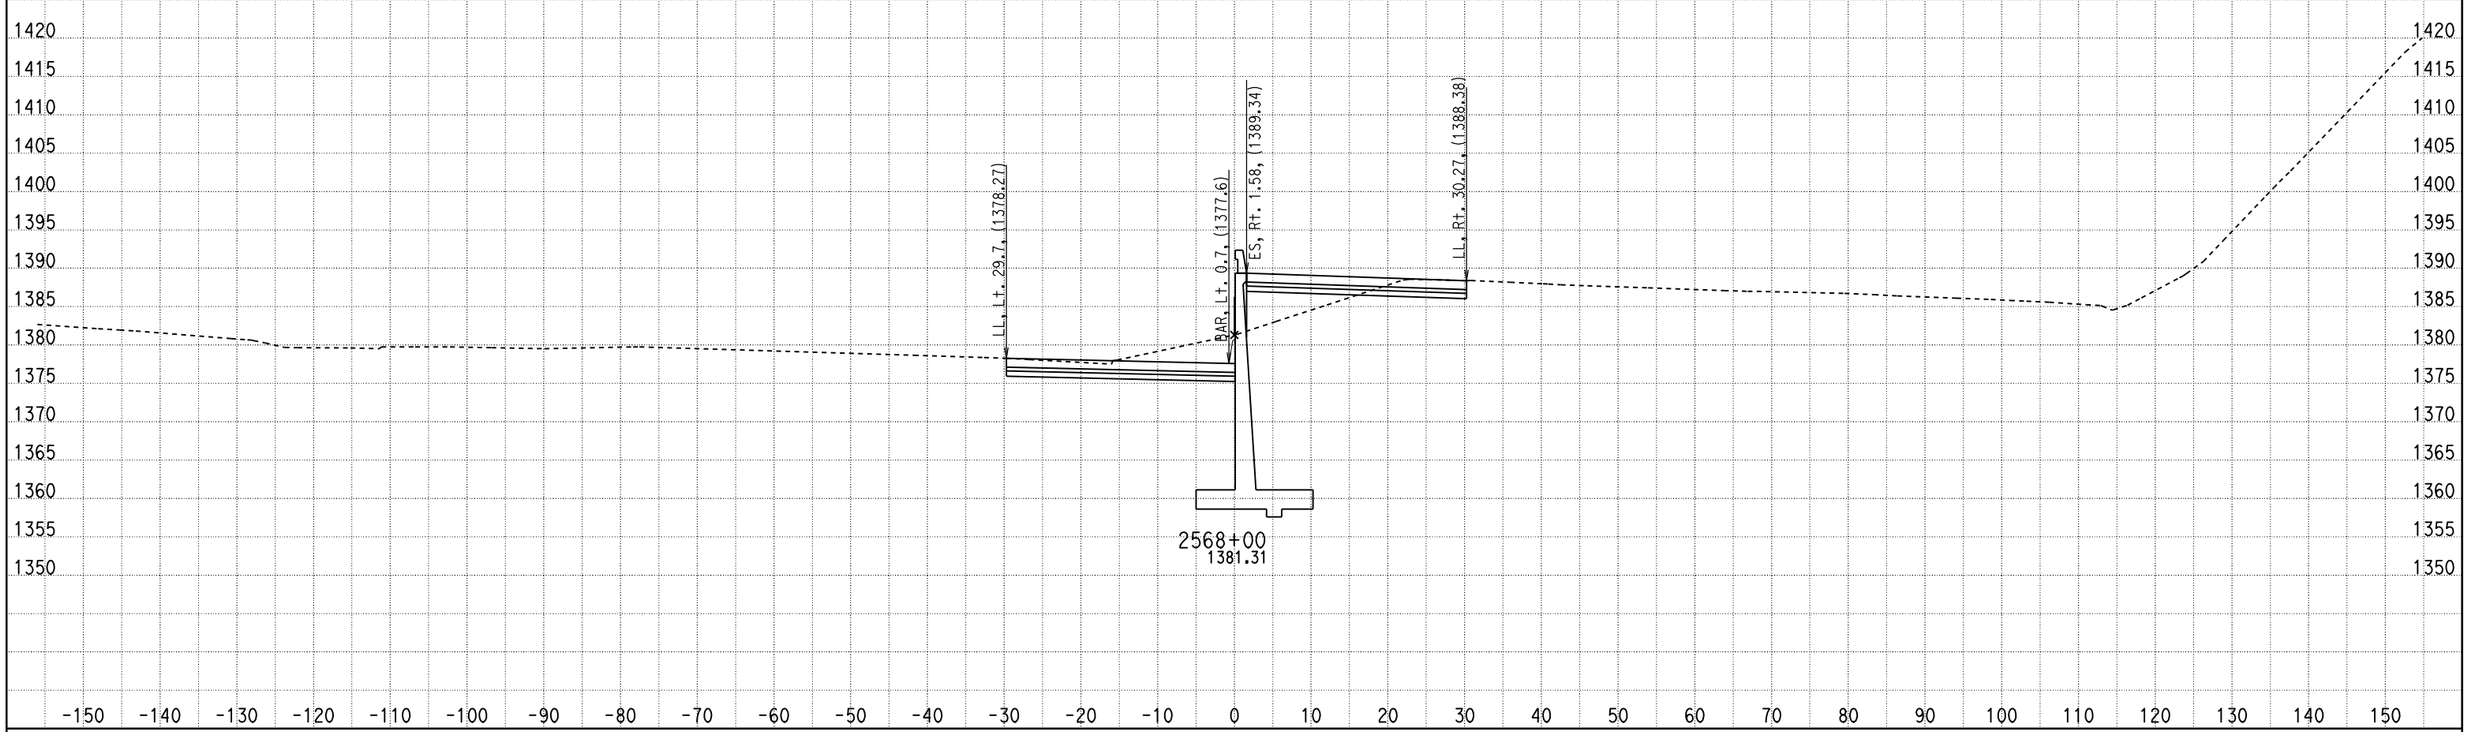

DATE: 2/16/2011

KC Project: 09297 File: D:\07297\09297\X-Section\median south design10.ear

SCALE: 1" = 10' Horiz.
1" = 10' Vert.

All Dimensions are US Survey Feet

CL1
CROSS SECTIONS

SHEET 544 OF XXX

DESIGN STUDY ONLY

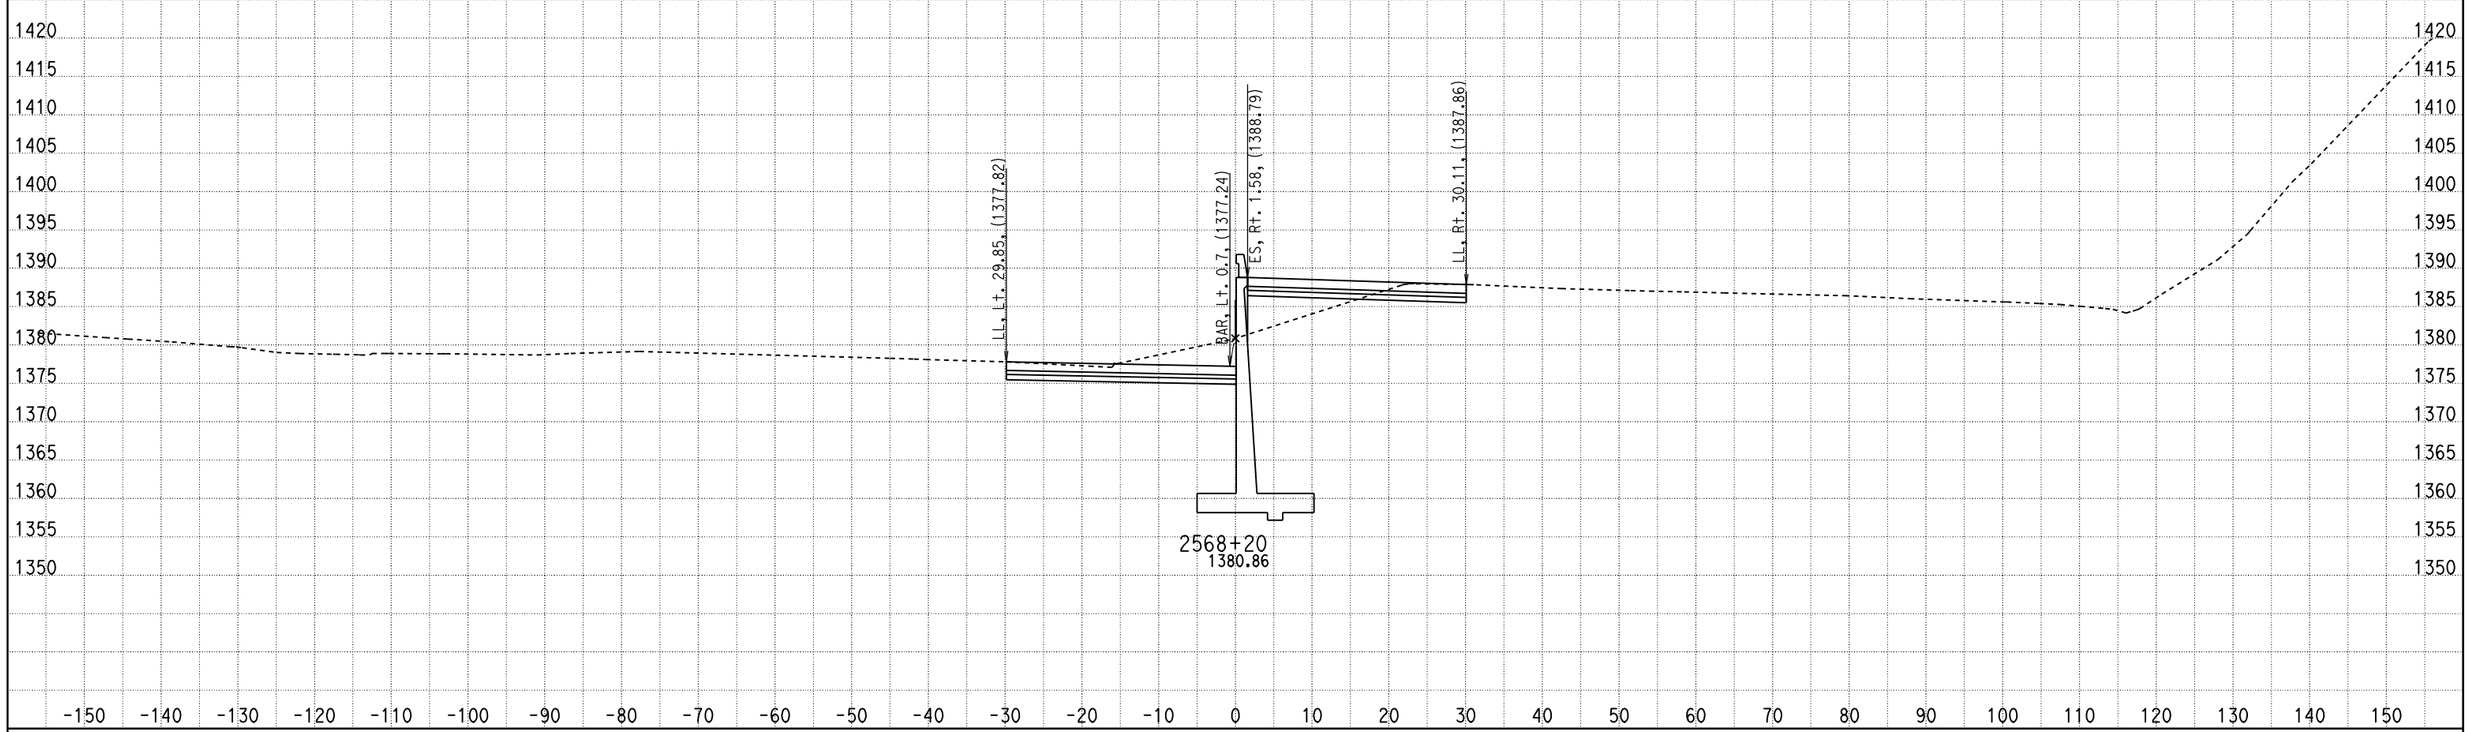

DATE: 2/16/2011

KC Project: 09297 File: D:\07297\09297\X-Section\median south design10.ear

SCALE: 1" = 10' Horiz.
1" = 10' Vert.

All Dimensions are US Survey Feet

CL1
CROSS SECTIONS

SHEET 545 OF XXX

DESIGN STUDY ONLY

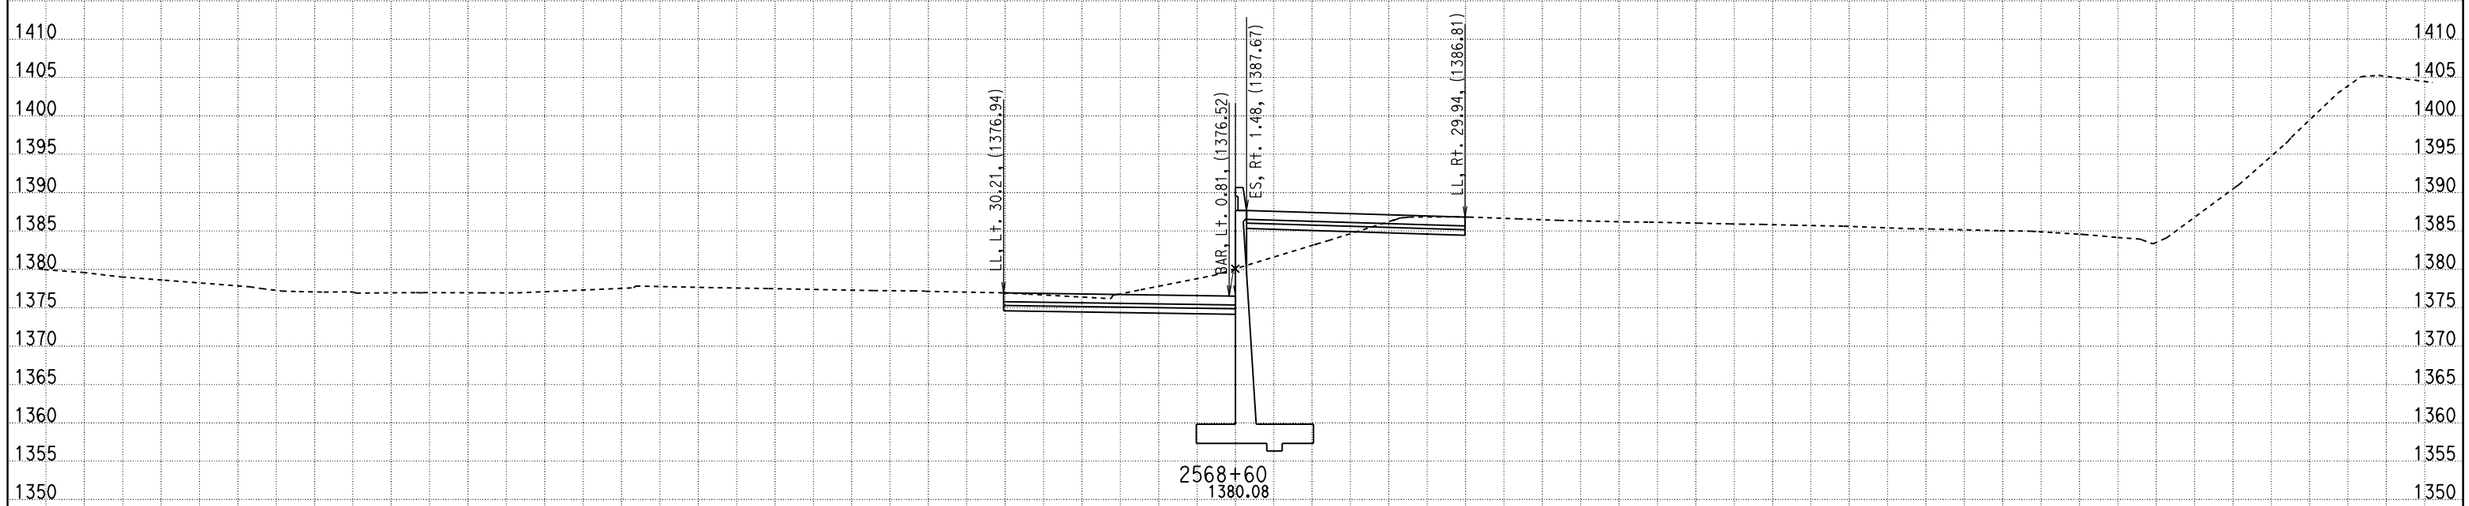

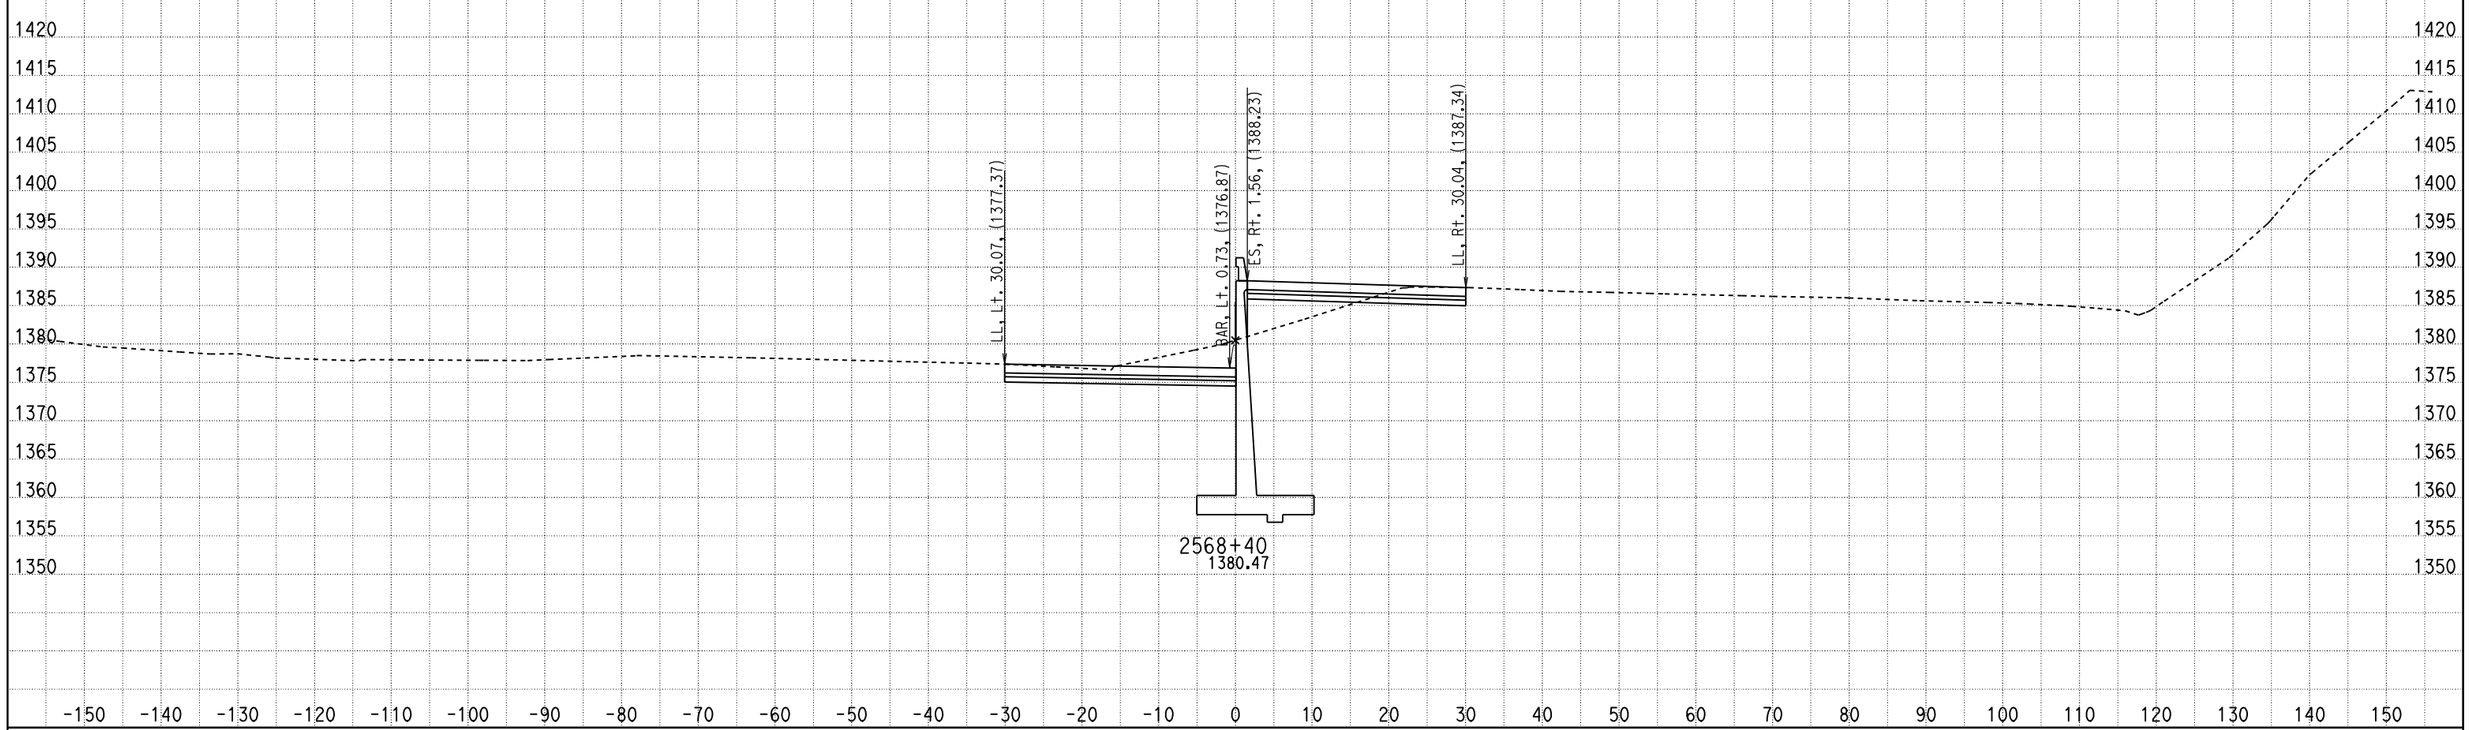

DATE: 2/16/2011

KC Project: 09297 File: D:\07297\09297\X-Section\median south design10.ear

SCALE: 1" = 10' Horiz.
1" = 10' Vert.

All Dimensions are US Survey Feet

CL1
CROSS SECTIONS

SHEET 546 OF XXX

DESIGN STUDY ONLY

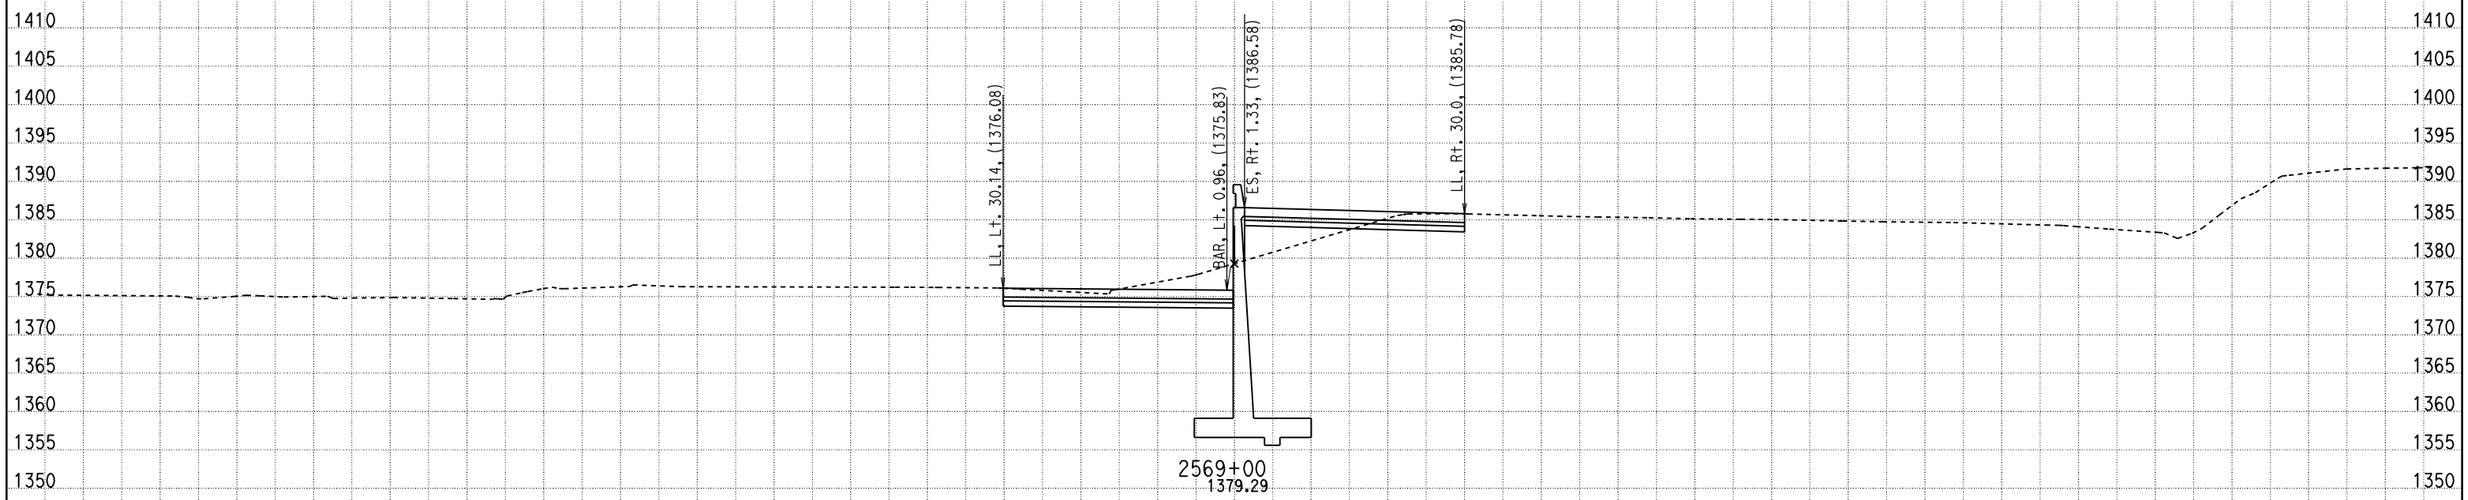

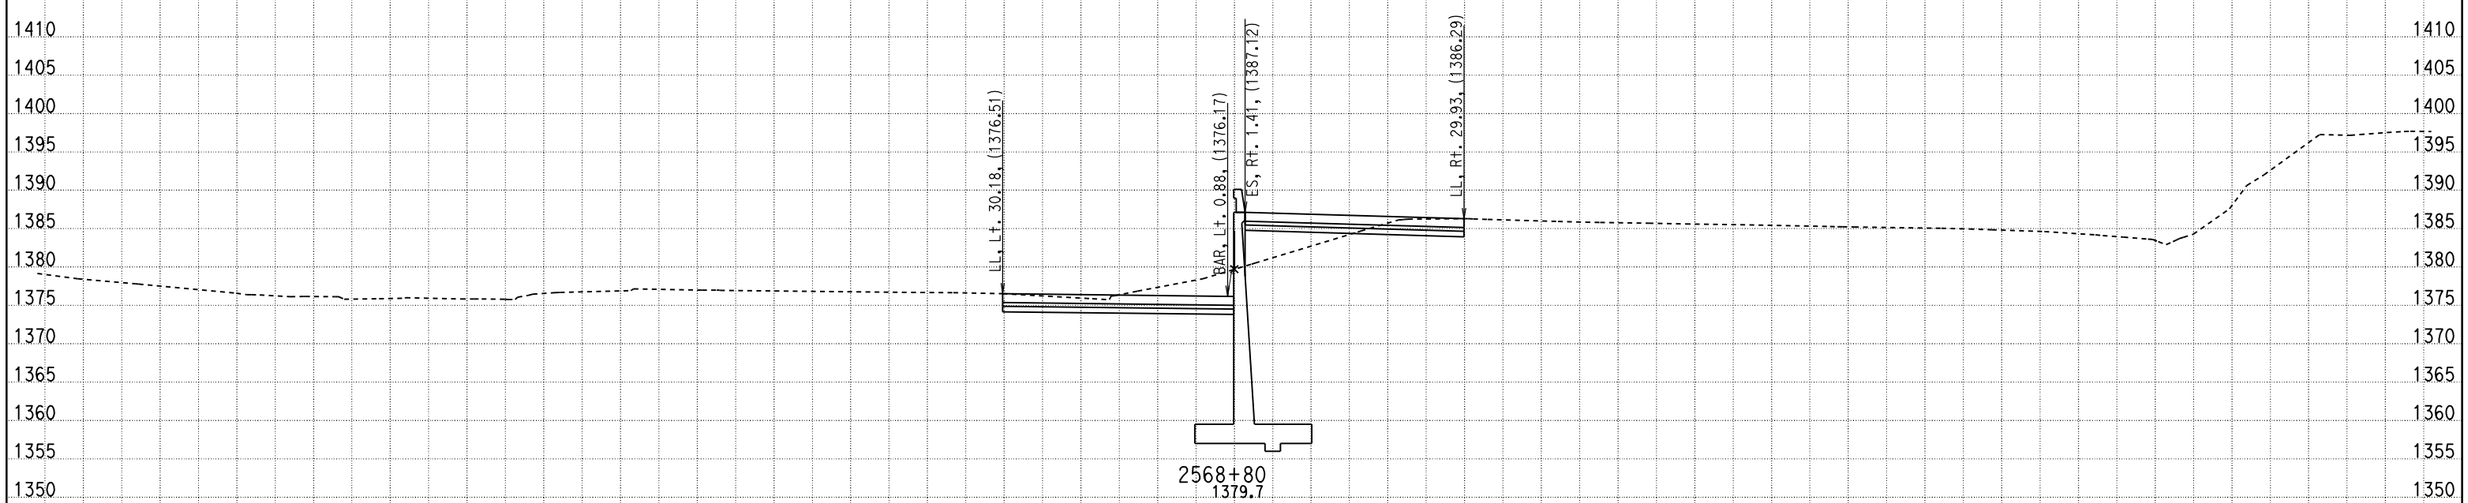

-150 -140 -130 -120 -110 -100 -90 -80 -70 -60 -50 -40 -30 -20 -10 0 10 20 30 40 50 60 70 80 90 100 110 120 130 140 150

DATE: 2/16/2011

KC Project: 09297 File: D:\07297\09297\X-Section\median south design10.ear

SCALE: 1" = 10' Horiz.
1" = 10' Vert.

All Dimensions are US Survey Feet

CL1
CROSS SECTIONS

DESIGN STUDY ONLY

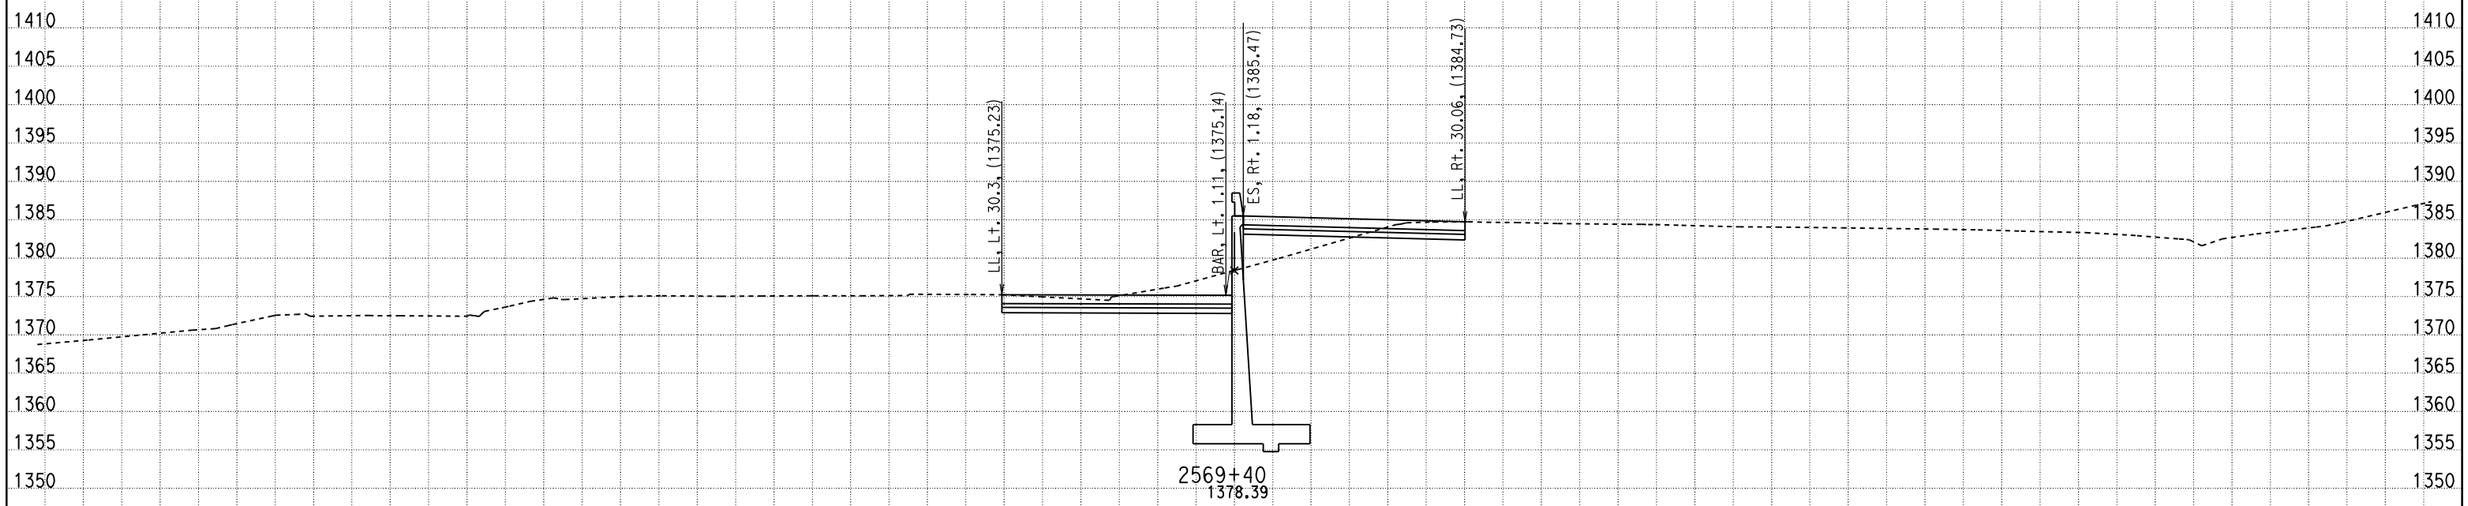

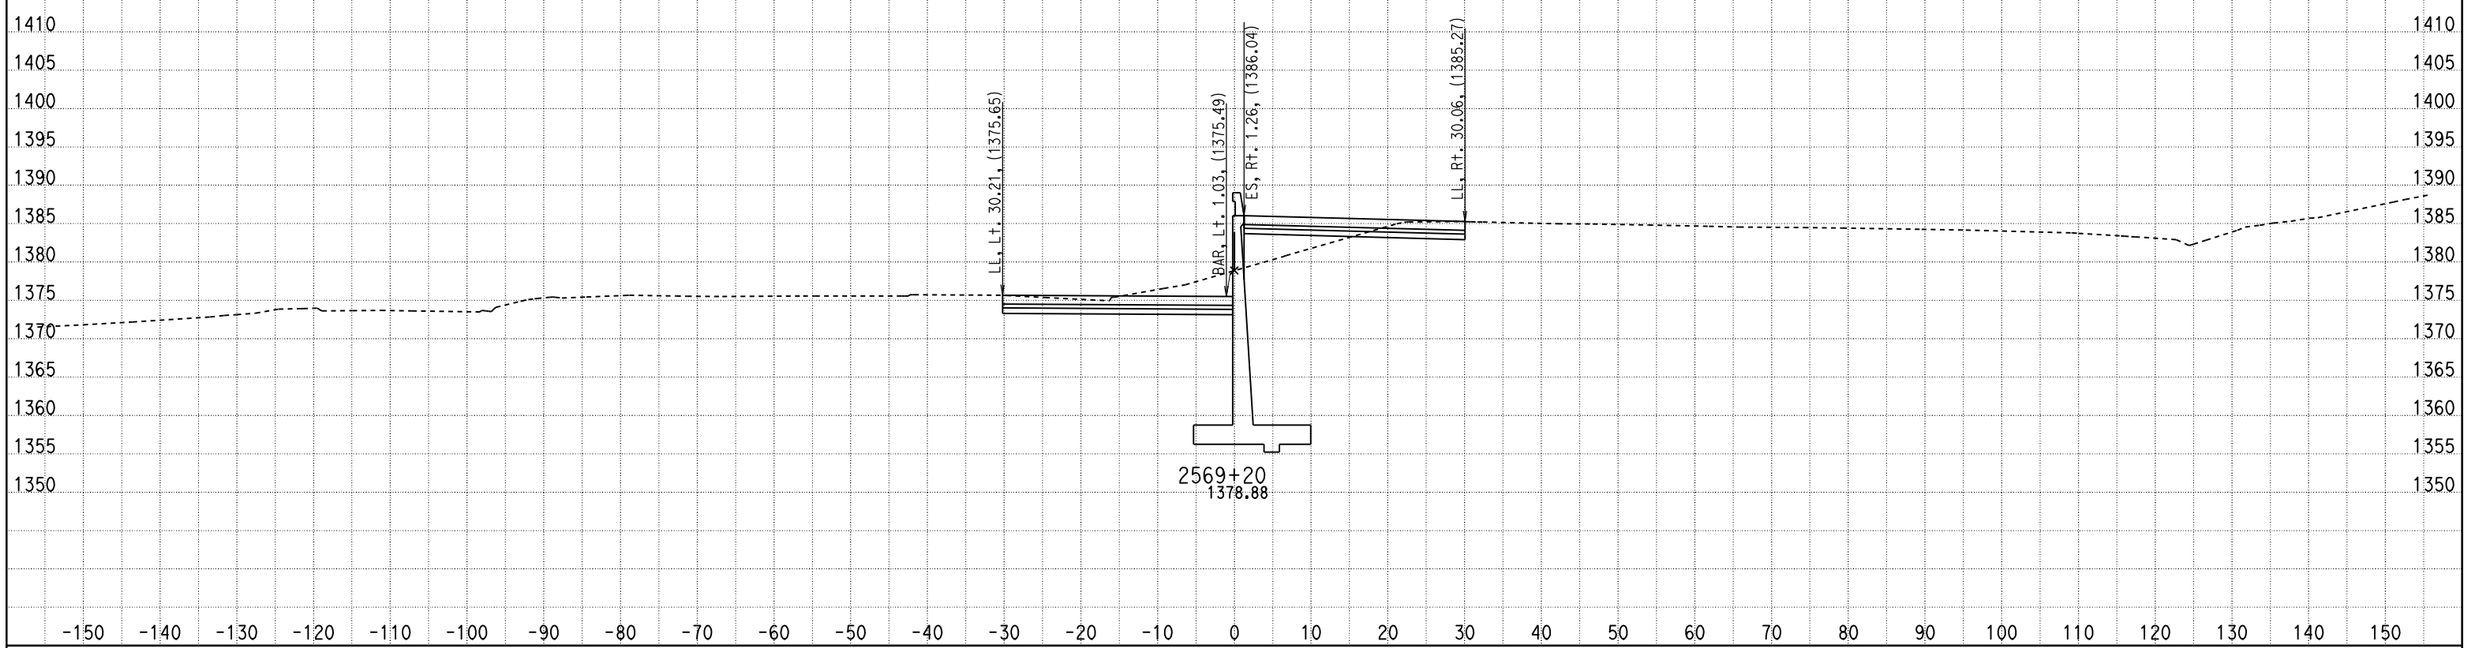

DATE: 2/16/2011

KC Project: 09297 File: D:\07297\09297\X-Section\median south design10.ear

SCALE: 1" = 10' Horiz.
1" = 10' Vert.

All Dimensions are US Survey Feet

CL1
CROSS SECTIONS

SHEET 548 OF XXX

DESIGN STUDY ONLY

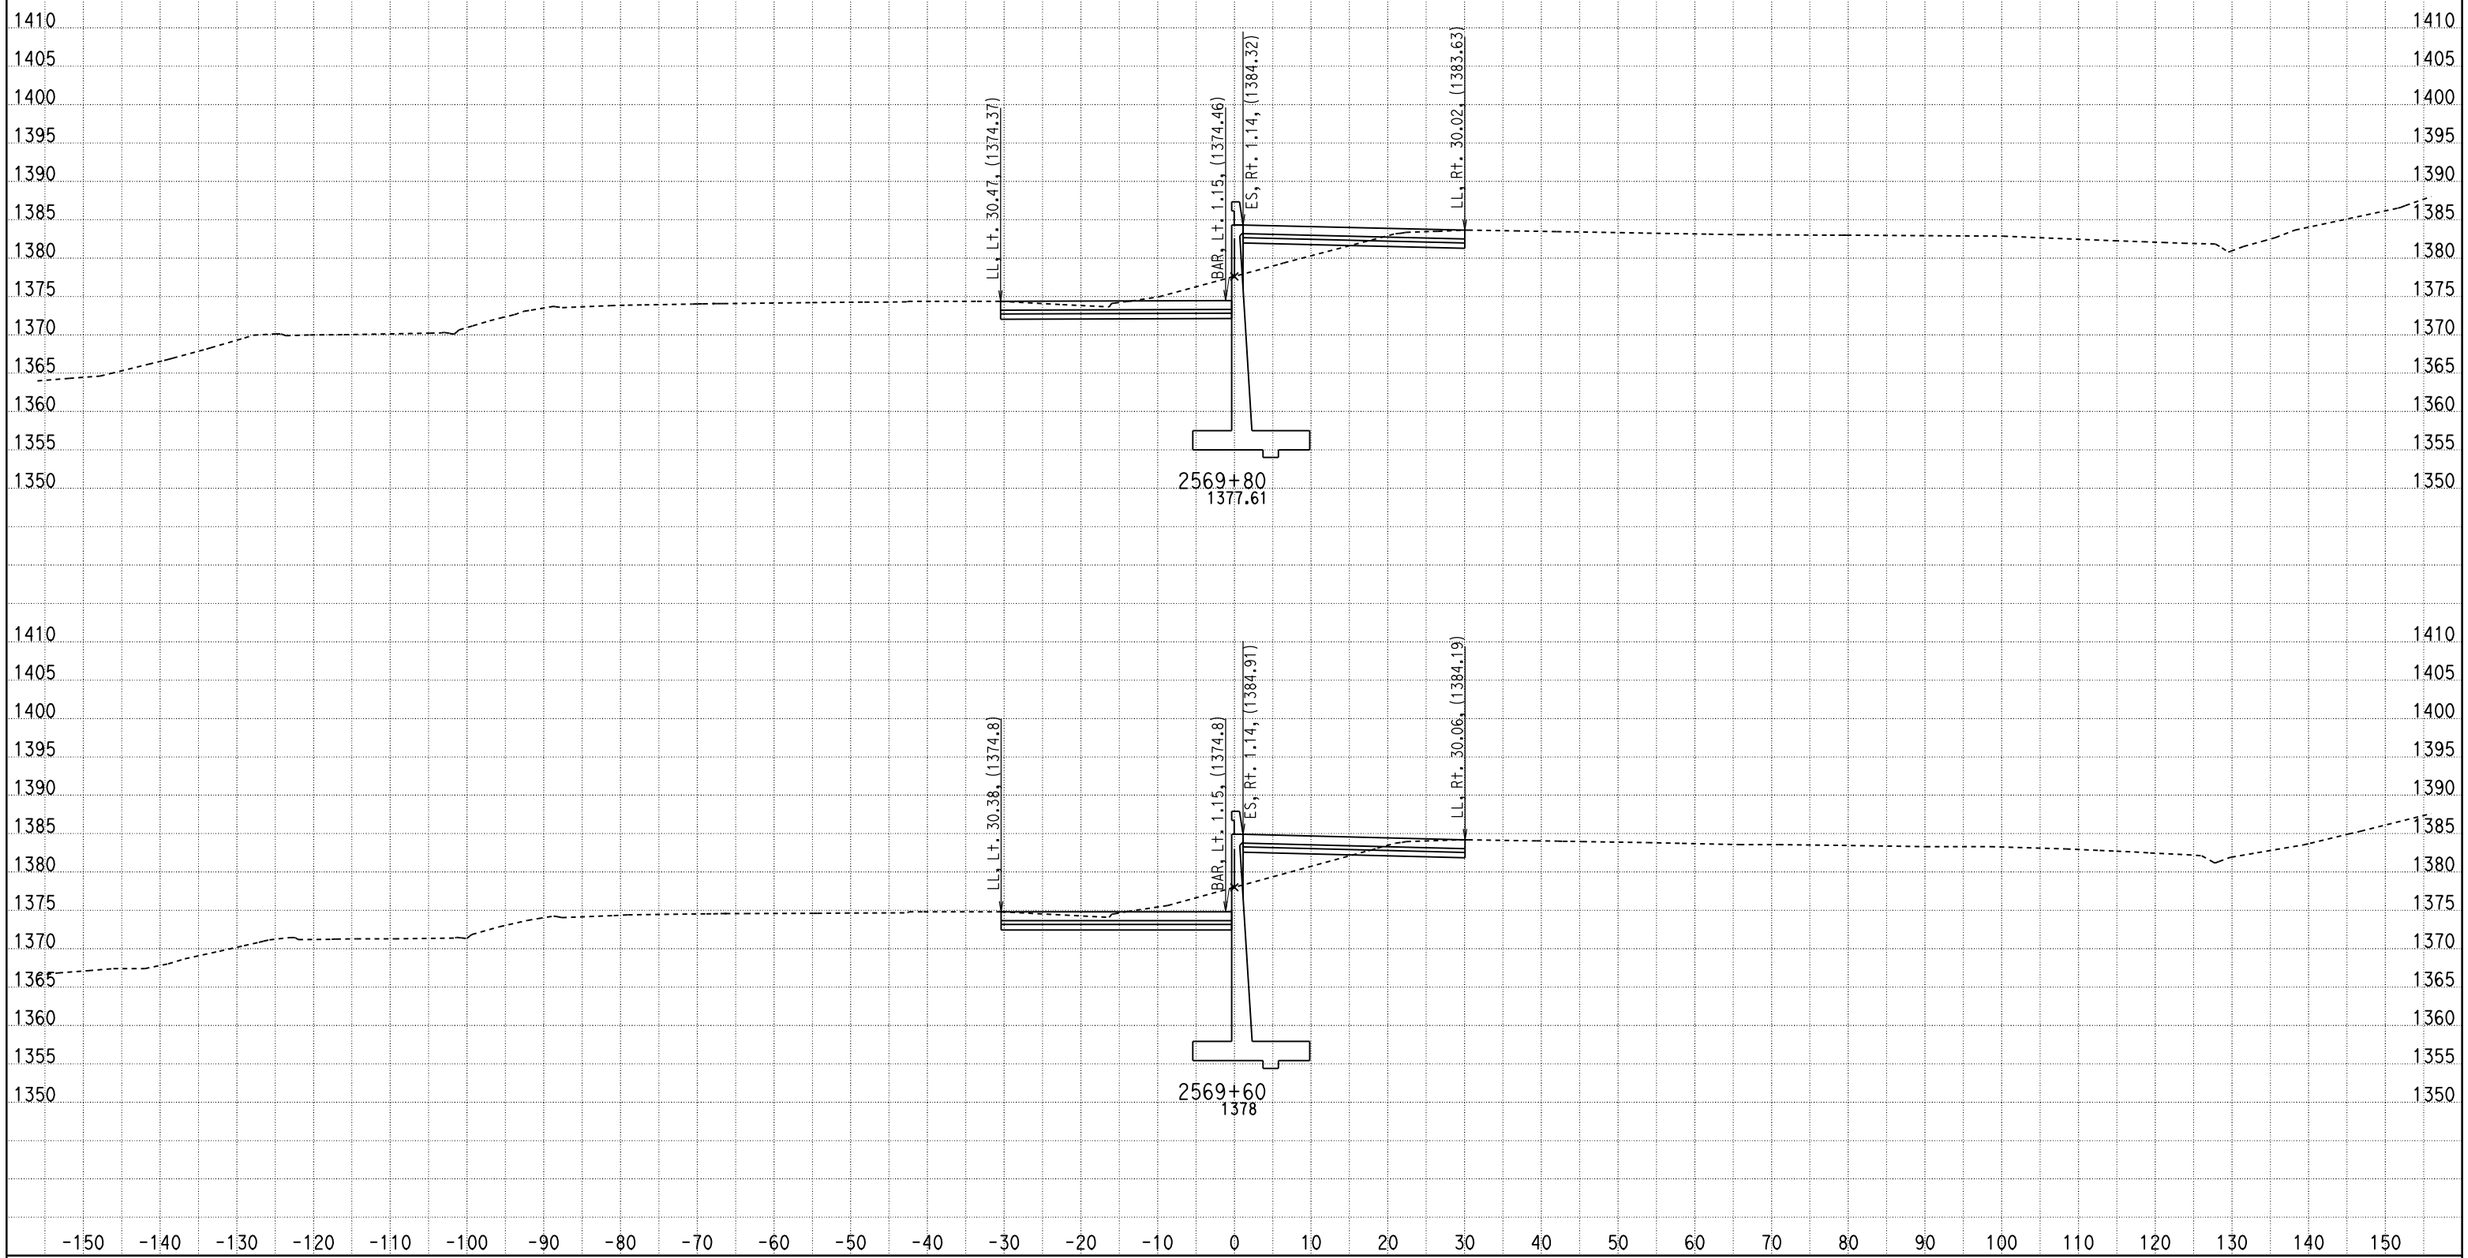

DATE: 2/16/2011

KC Project: 09297 File: D:\07297\09297\X-Section\median south design10.ear

SCALE: 1" = 10' Horiz.
1" = 10' Vert.

All Dimensions are US Survey Feet

CL1
CROSS SECTIONS

SHEET 549 OF XXX

DESIGN STUDY ONLY

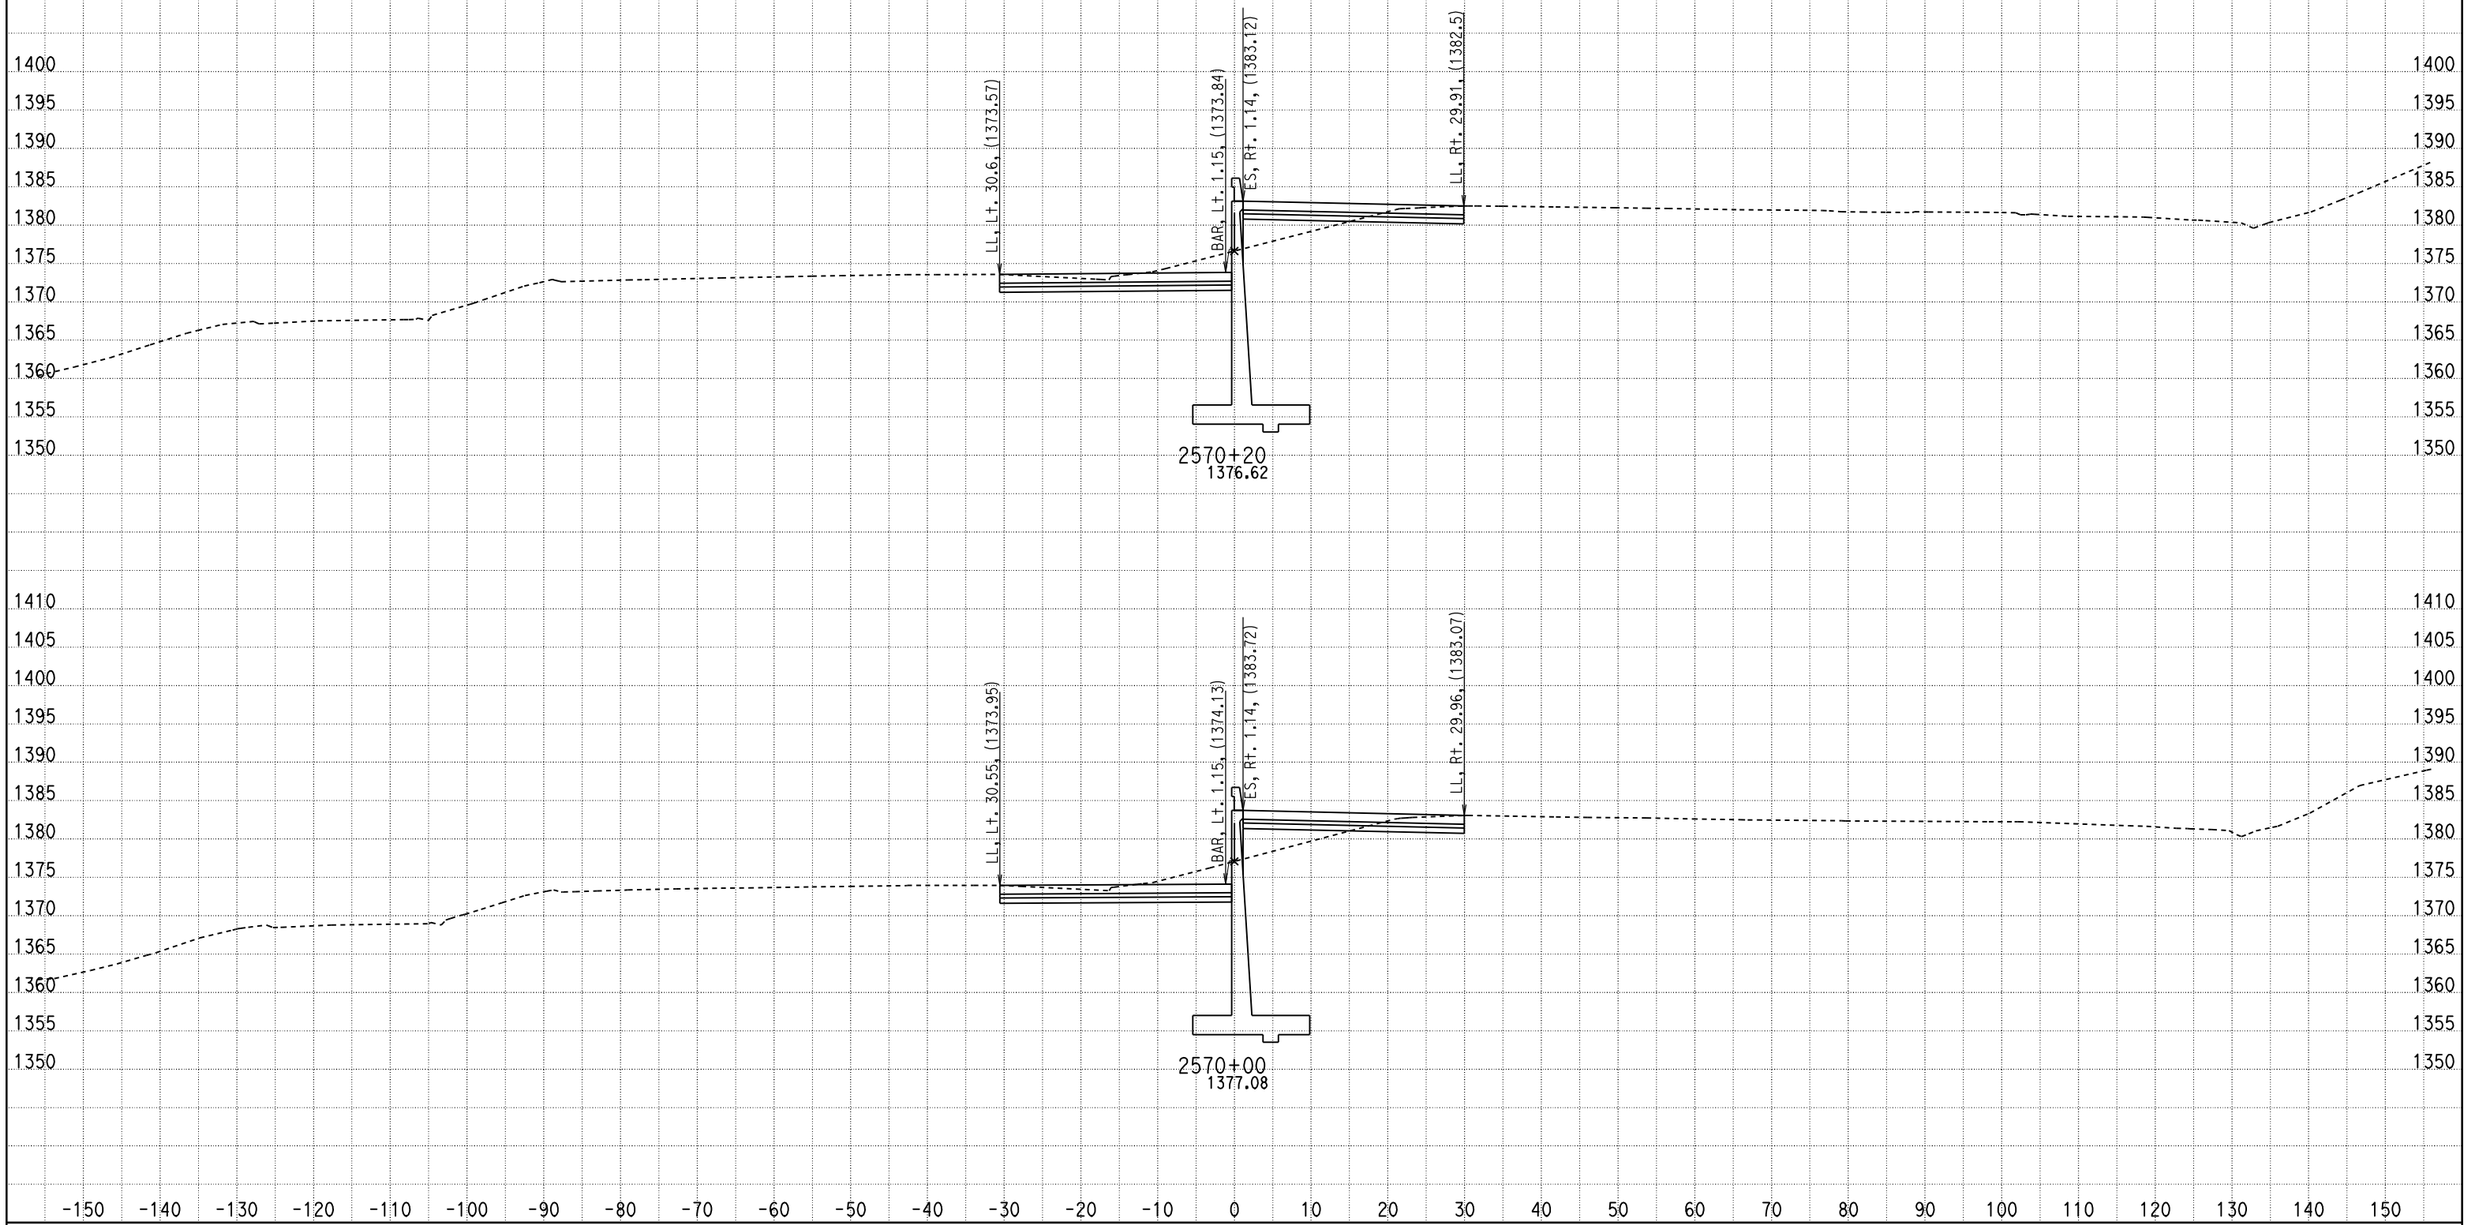

DATE: 2/16/2011

KC Project: 09297 File: D:\07297\09297\X-Section\median south design10.ear

SCALE: 1" = 10' Horiz.
1" = 10' Vert.

All Dimensions are US Survey Feet

CL1
CROSS SECTIONS

SHEET 550 OF XXX

DESIGN STUDY ONLY

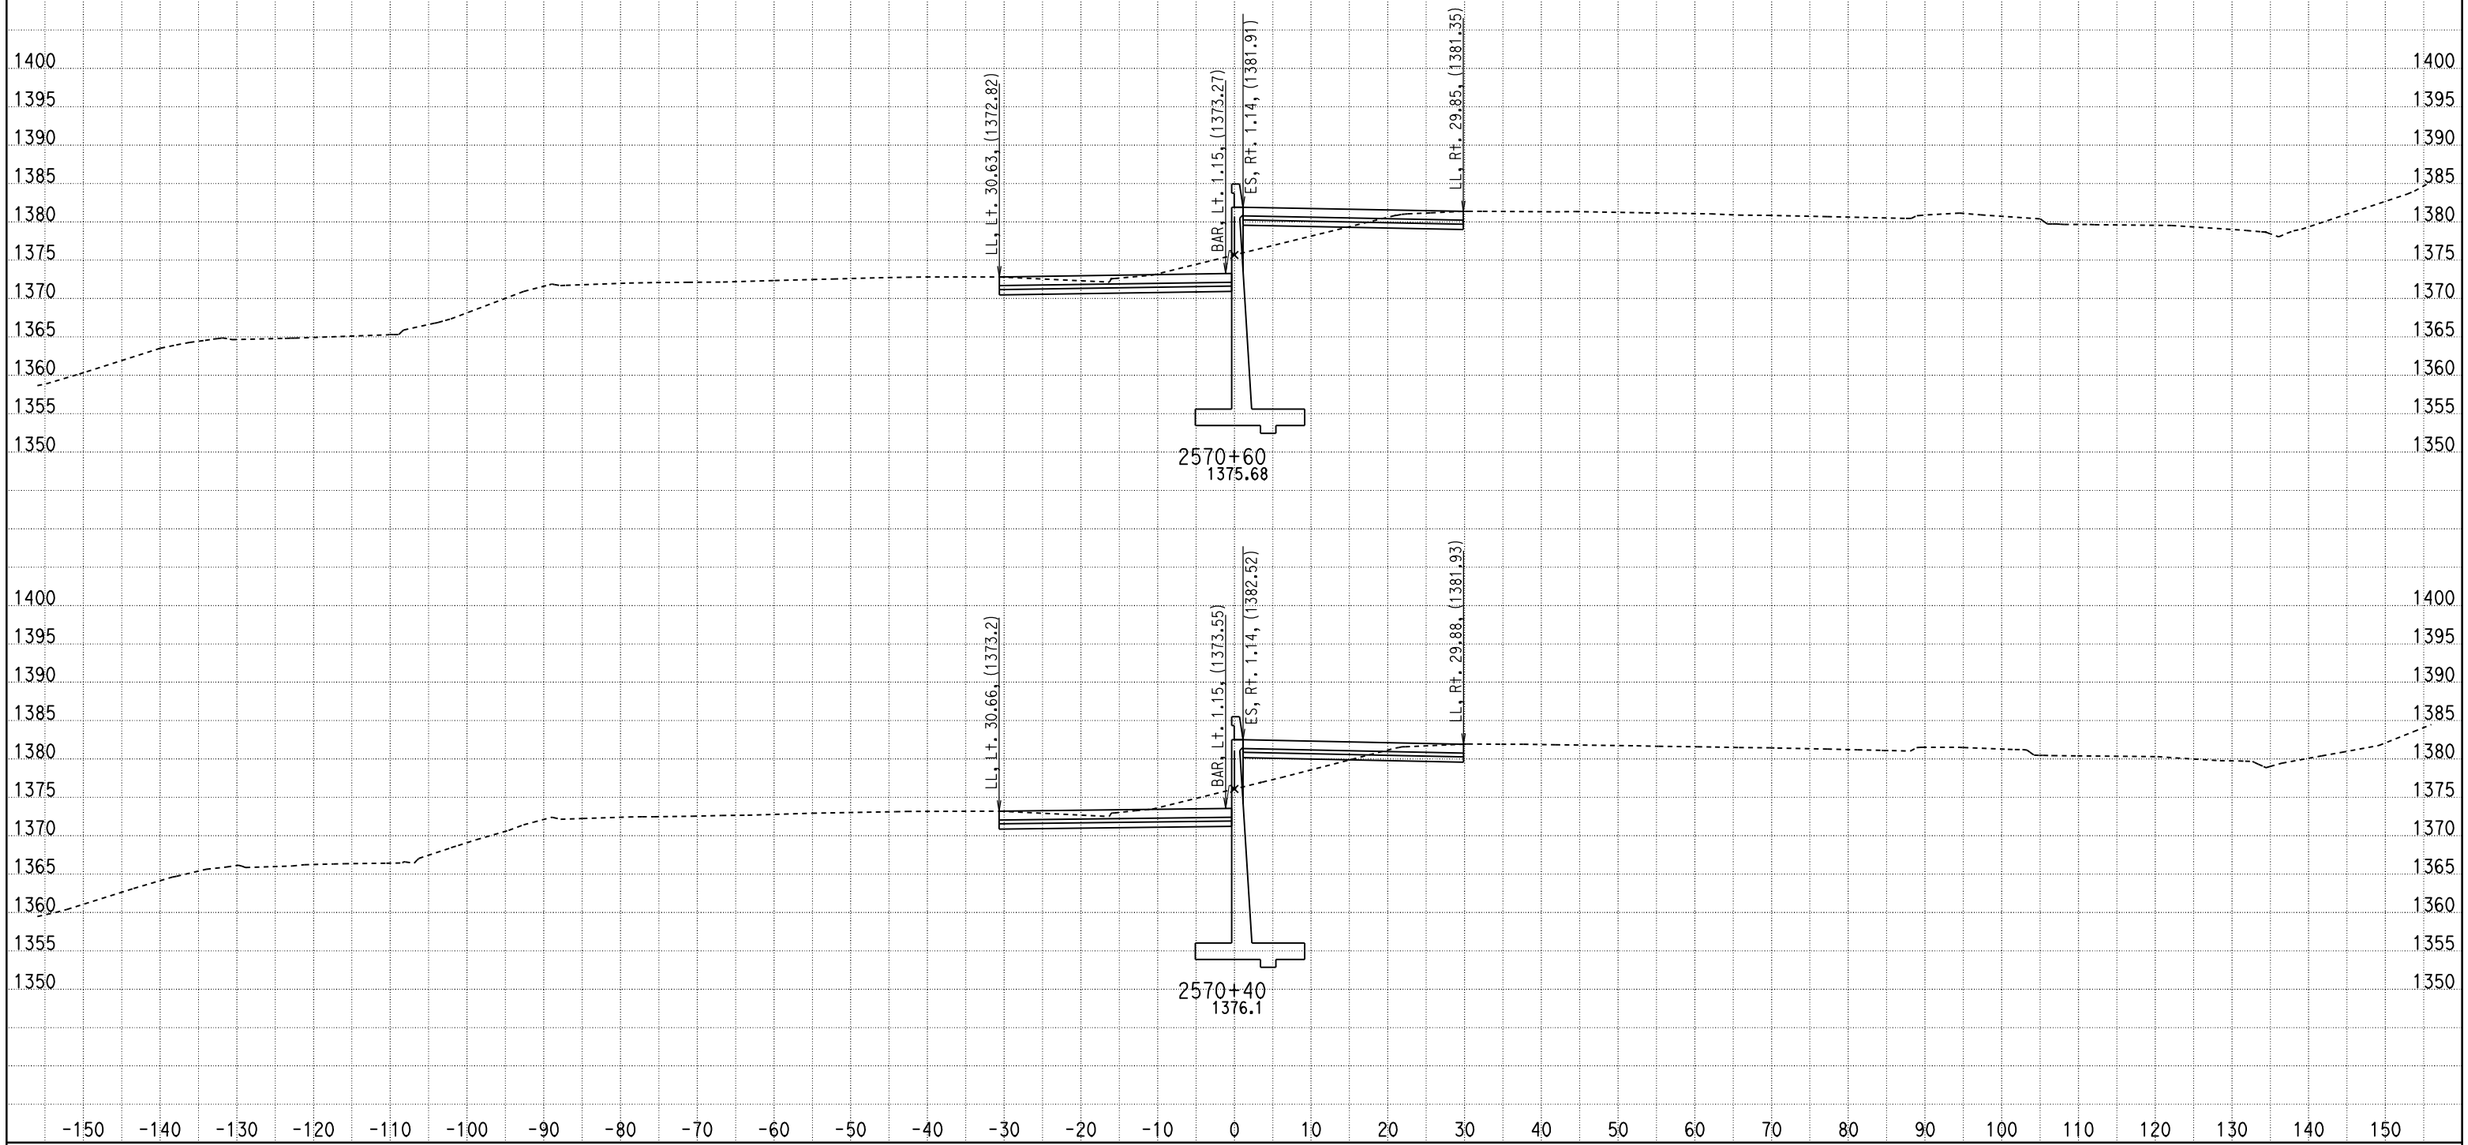

DATE: 2/16/2011

KC Project: 09297 File: D:\07297\09297\X-Section\median south design10.ear

SCALE: 1" = 10' Horiz.
1" = 10' Vert.

All Dimensions are US Survey Feet

CL1
CROSS SECTIONS

SHEET 551 OF XXX

DESIGN STUDY ONLY

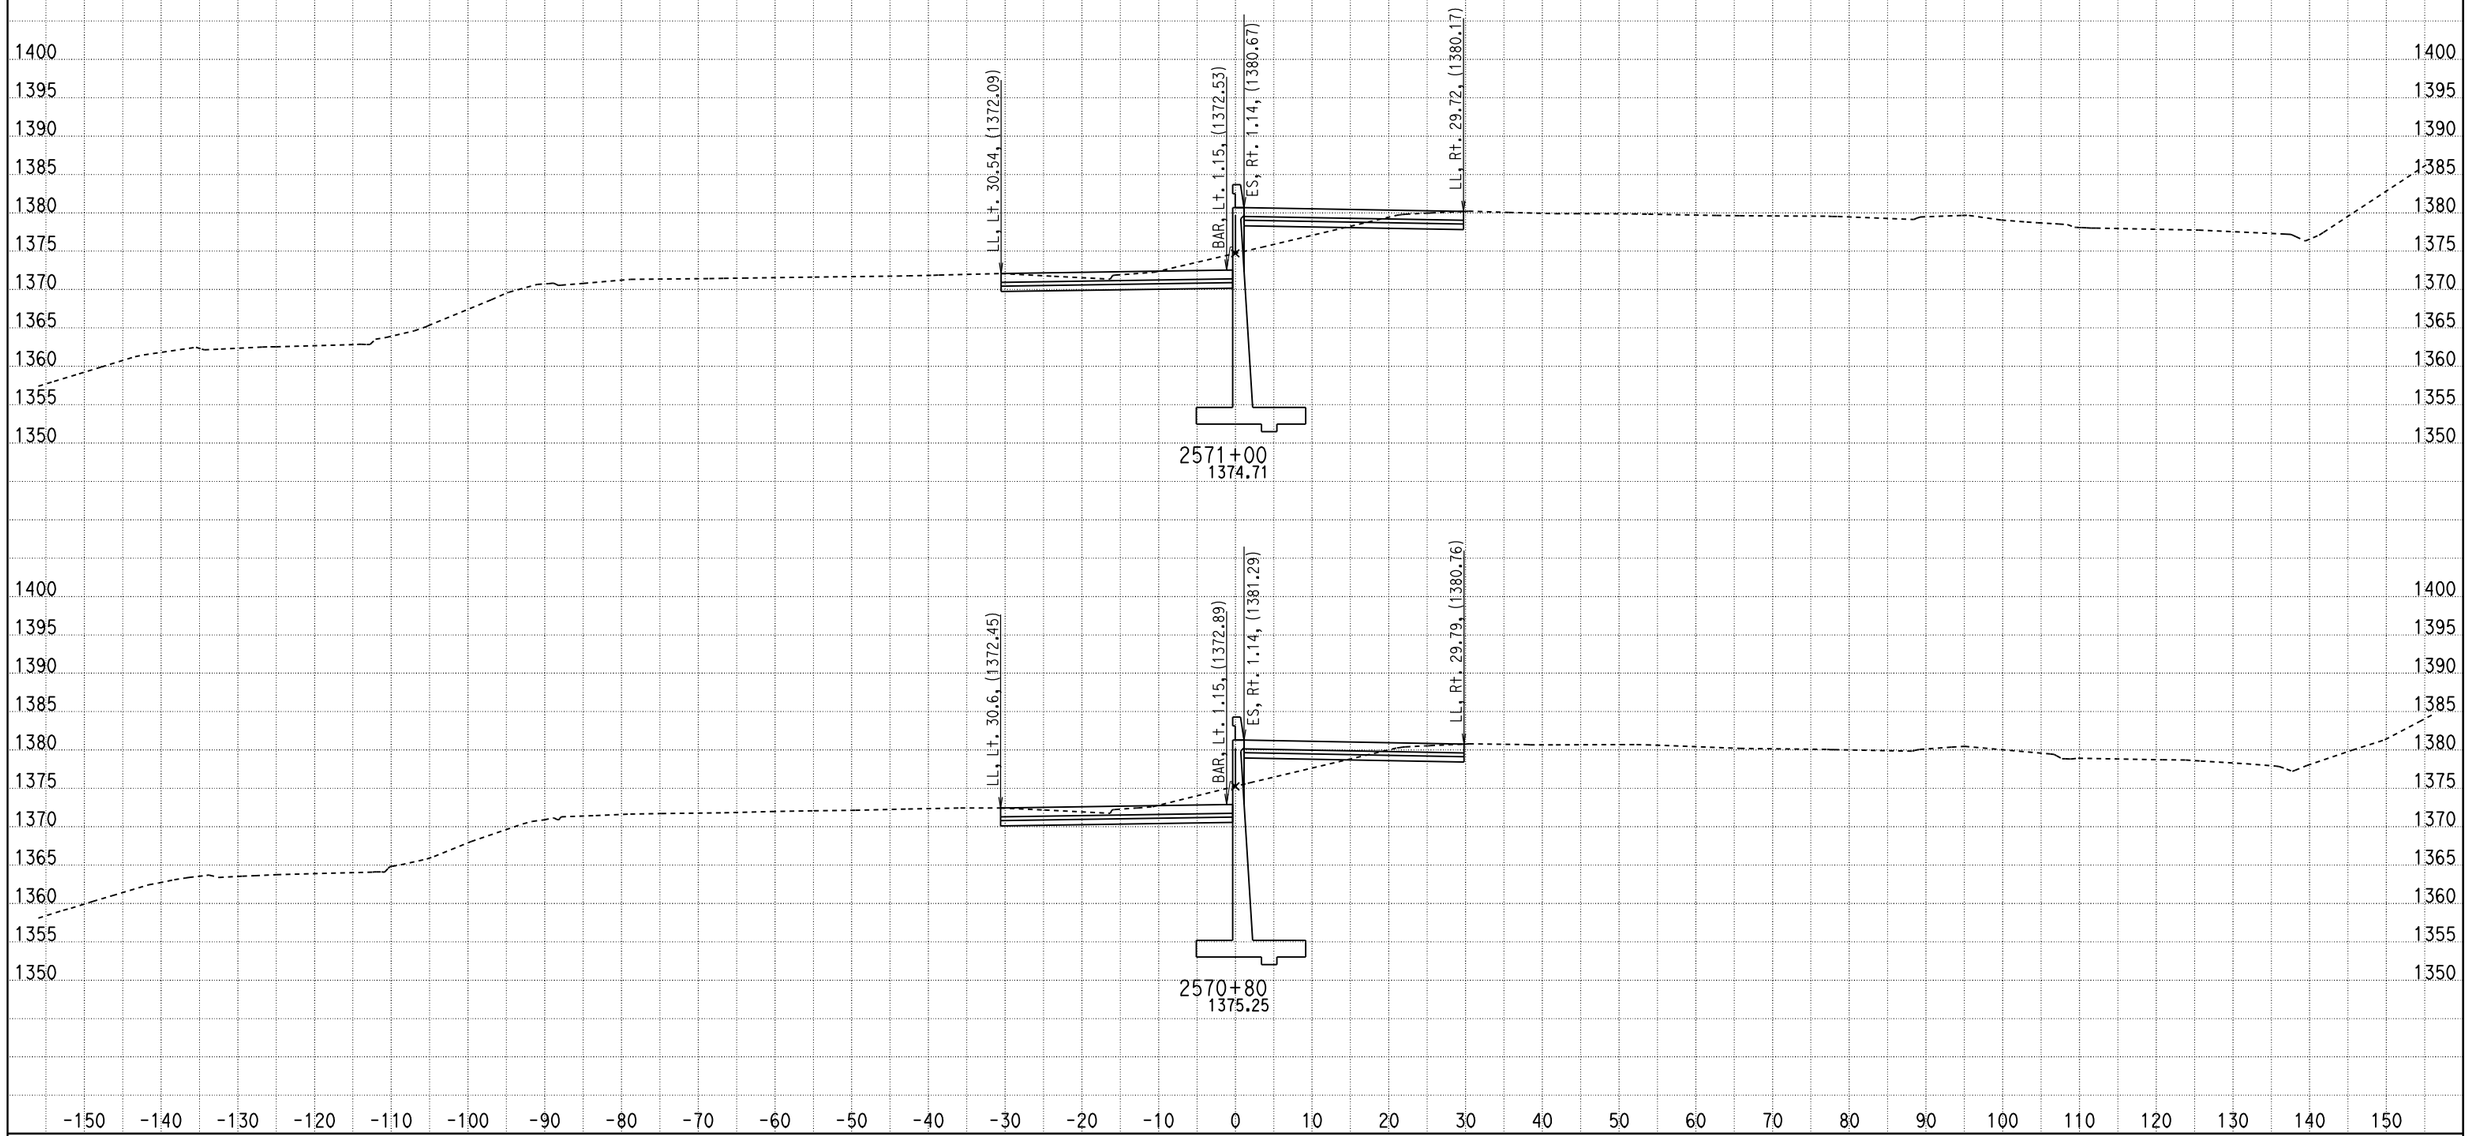

DATE: 2/16/2011

KC Project: 09297 File: D:\07297\09297\X-Section\median south design10.ear

SCALE: 1" = 10' Horiz.
1" = 10' Vert.

All Dimensions are US Survey Feet

CL1
CROSS SECTIONS

SHEET 552 OF XXX

DESIGN STUDY ONLY

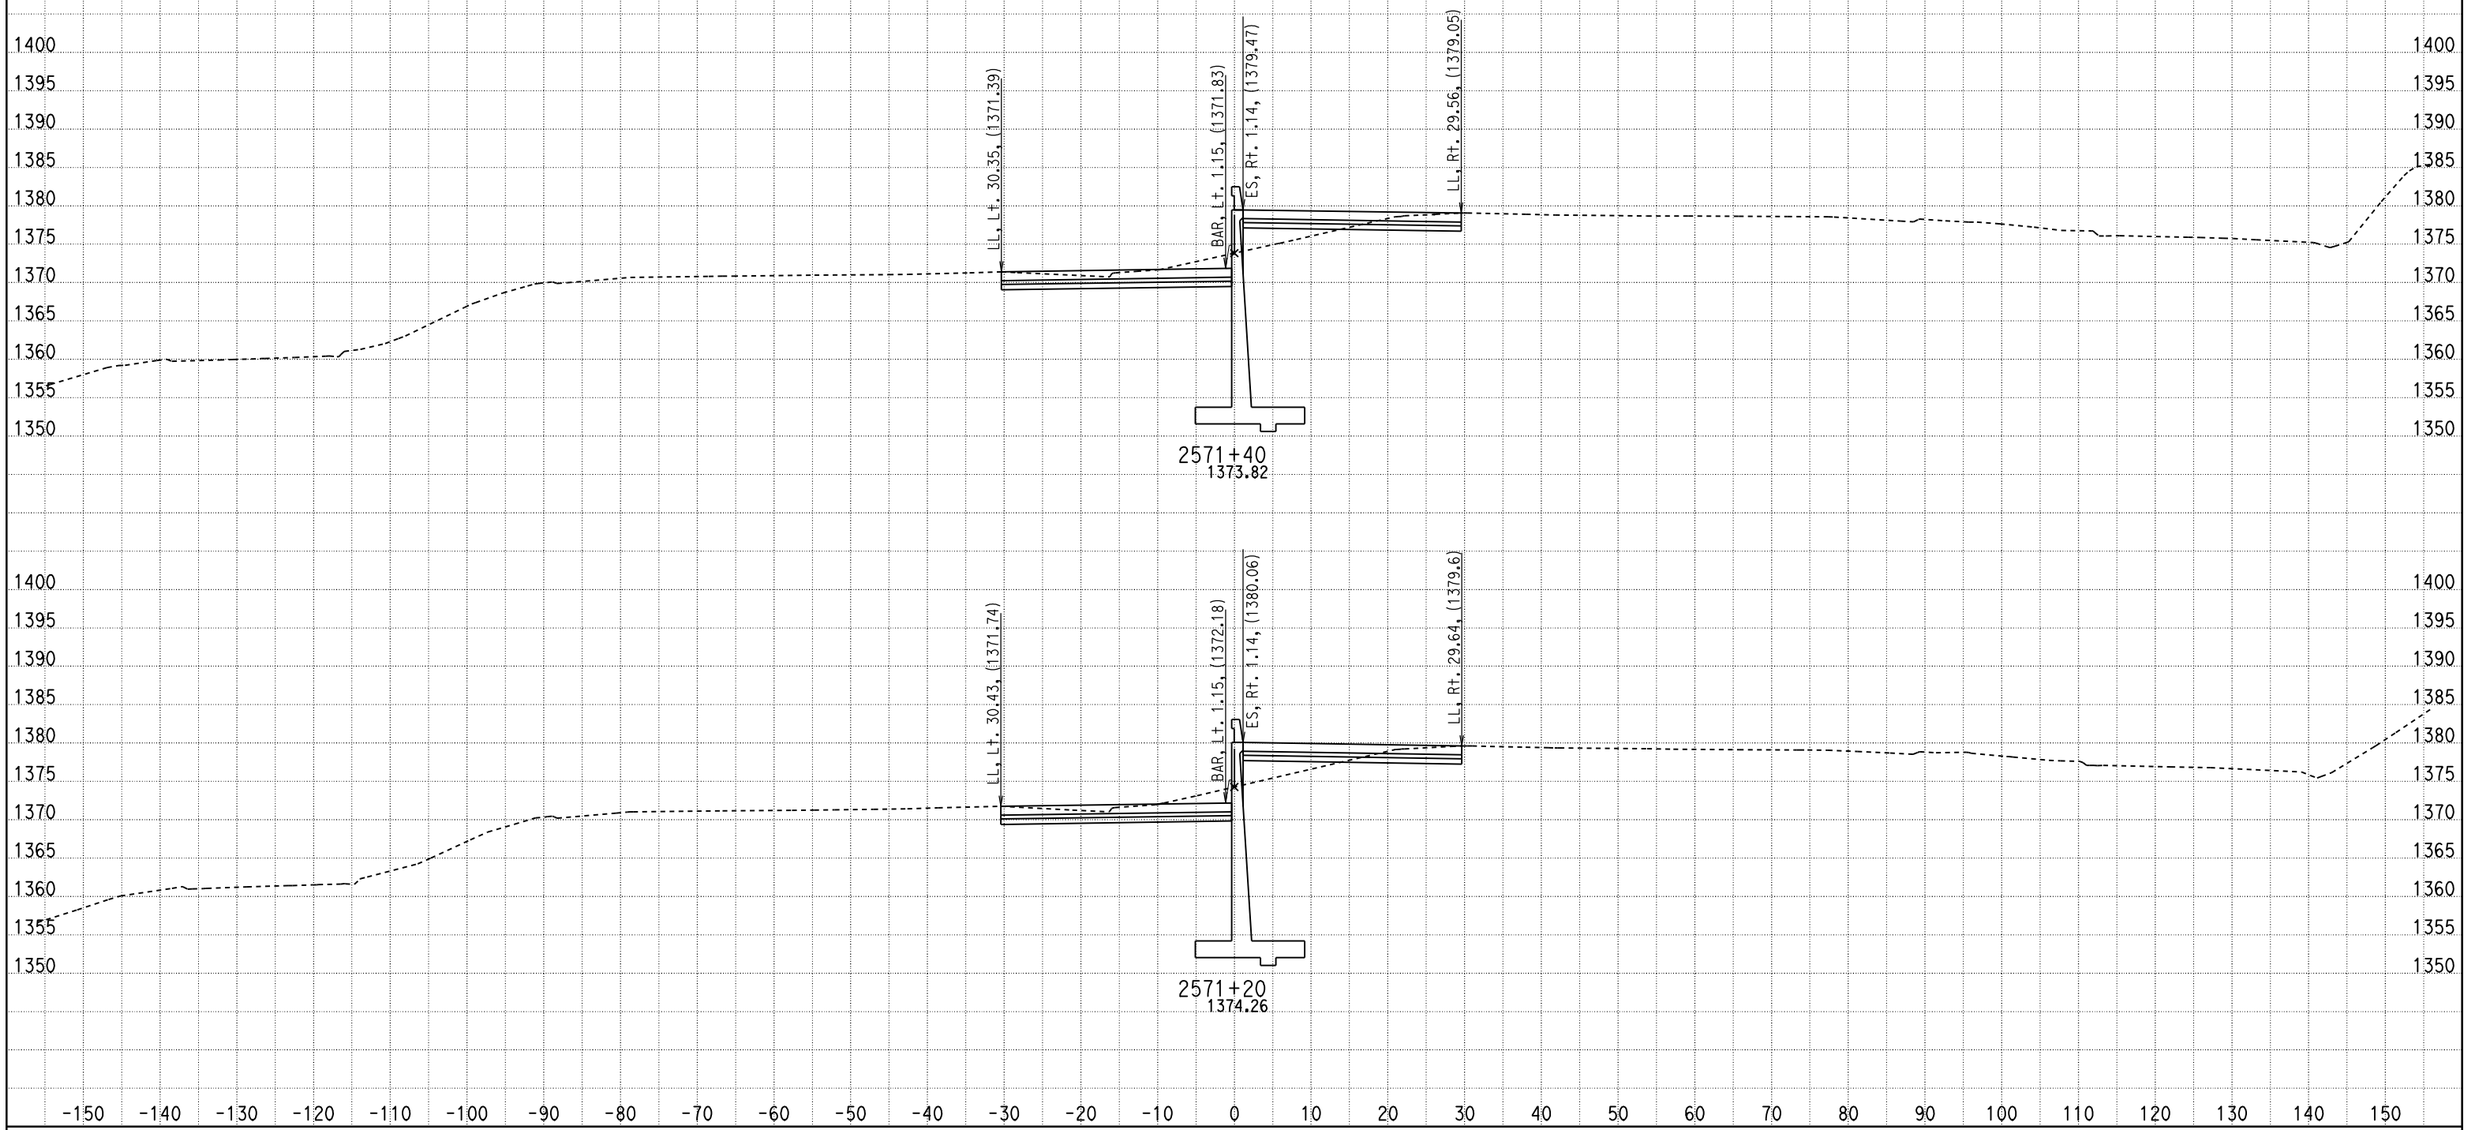

DATE: 2/16/2011

KC Project: 09297 File: D:\07297\09297\X-Section\median south design10.ear

SCALE: 1" = 10' Horiz.
1" = 10' Vert.

All Dimensions are US Survey Feet

CL1
CROSS SECTIONS

SHEET 553 OF XXX

DESIGN STUDY ONLY

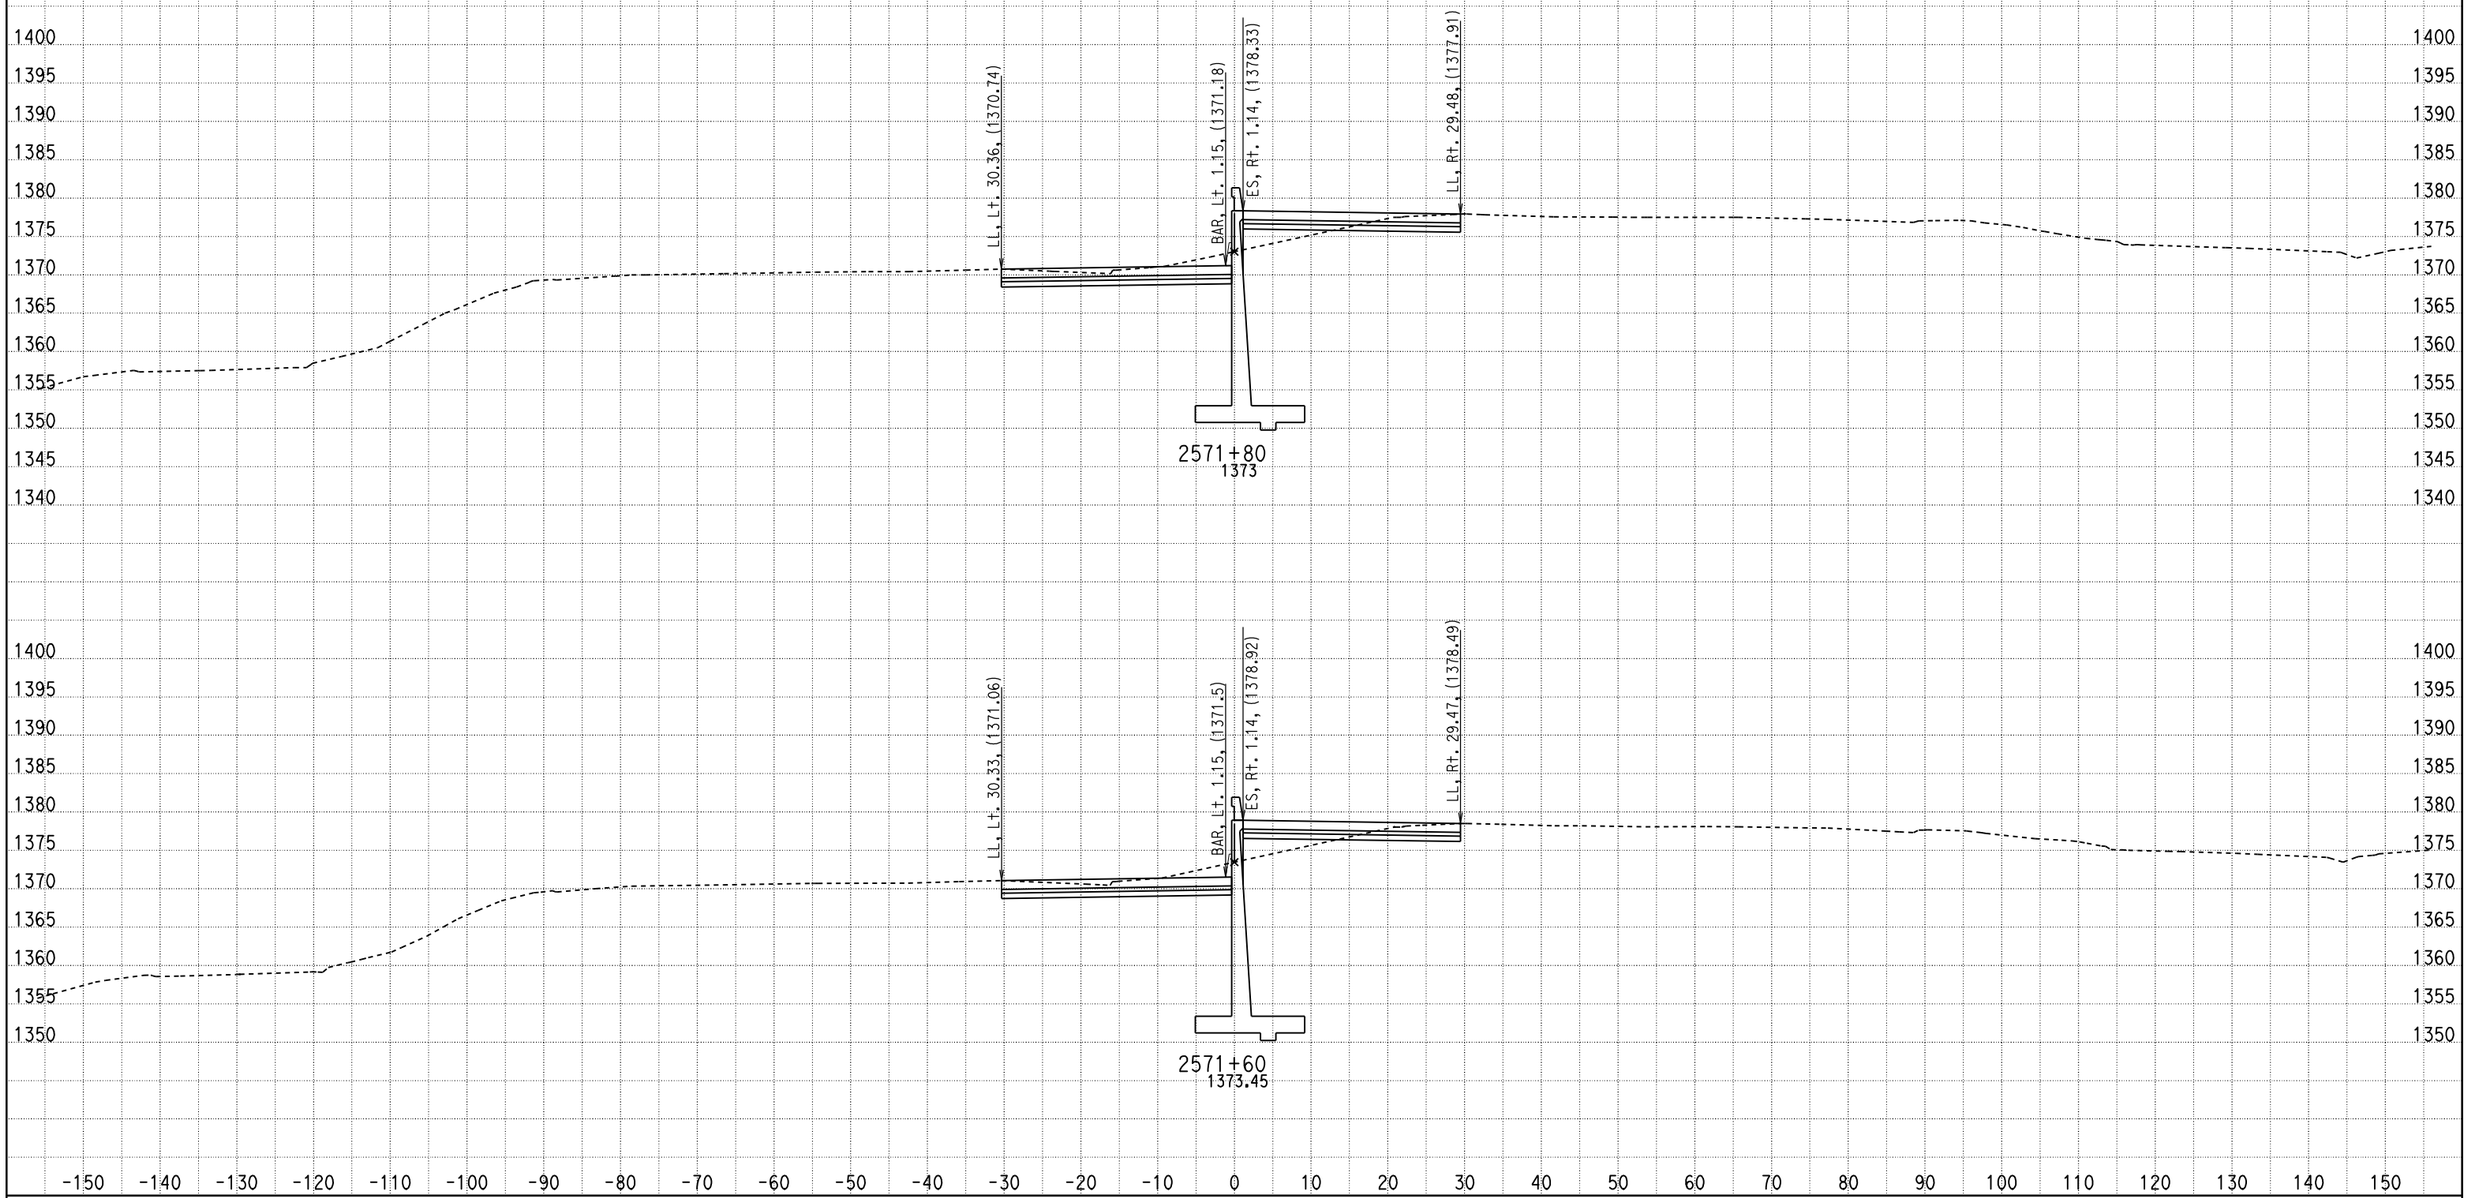

DATE: 2/16/2011

KC Project: 09297 File: D:\07297\09297\X-Section\median south design10.ear

SCALE: 1" = 10' Horiz.
1" = 10' Vert.

All Dimensions are US Survey Feet

CL1
CROSS SECTIONS

SHEET 554 OF XXX

DESIGN STUDY ONLY

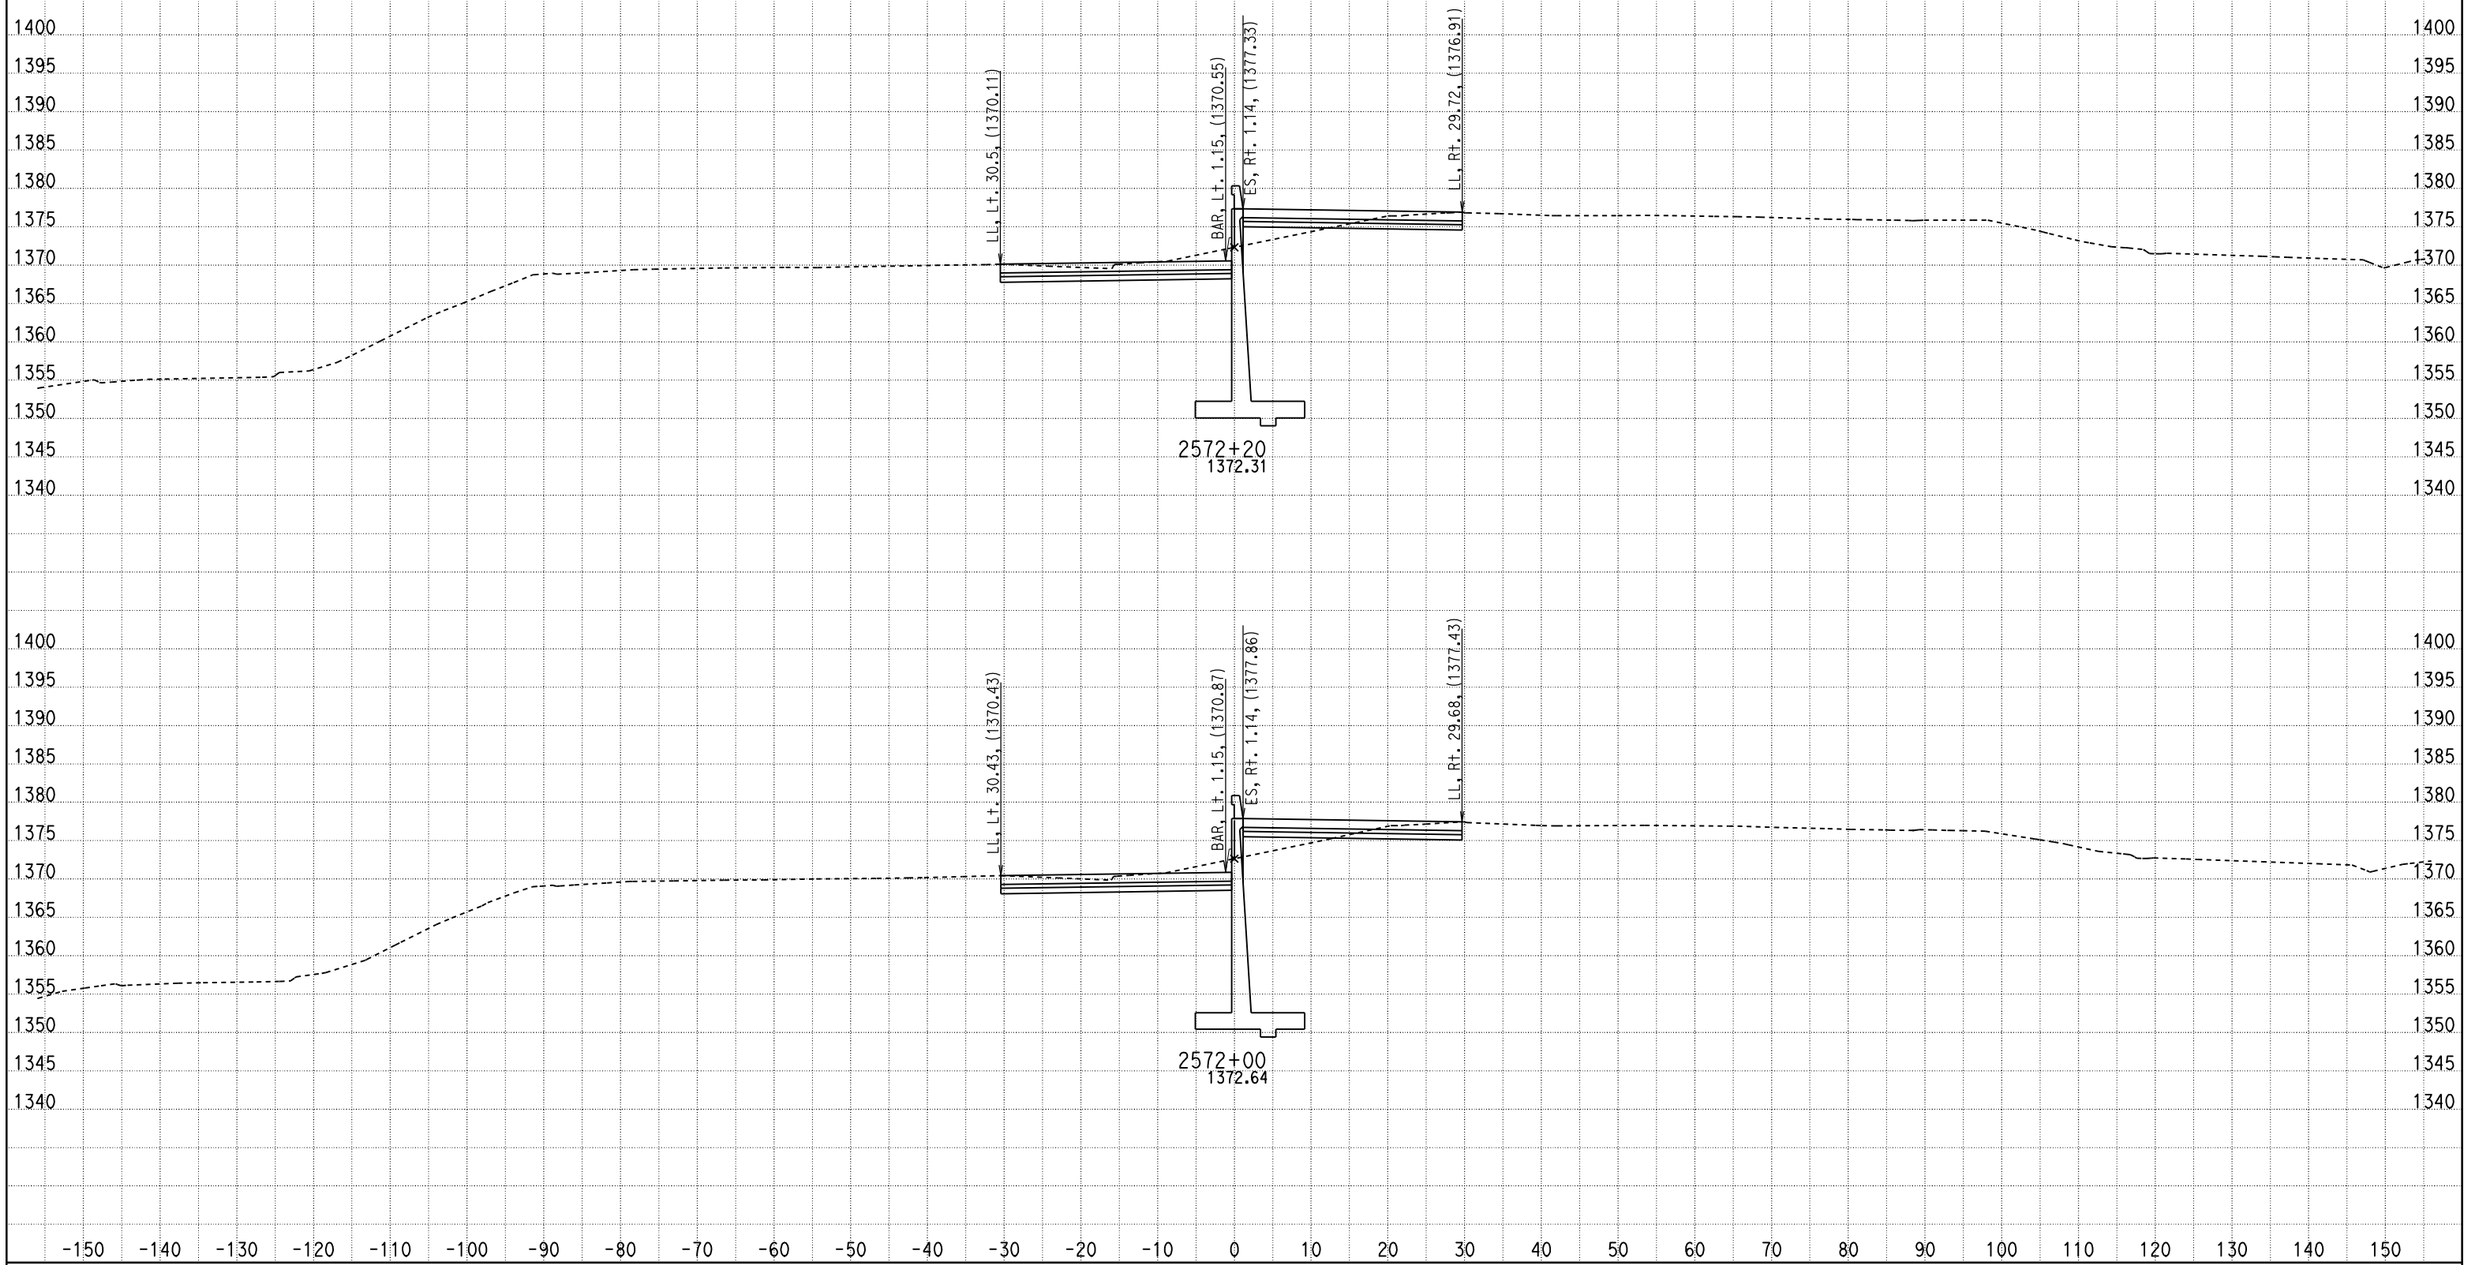

DATE: 2/16/2011

KC Project: 09297 File: D:\07297\09297\X-Section\median south design10.ear

SCALE: 1" = 10' Horiz.
1" = 10' Vert.

All Dimensions are US Survey Feet

CL1
CROSS SECTIONS

SHEET 555 OF XXX

DESIGN STUDY ONLY

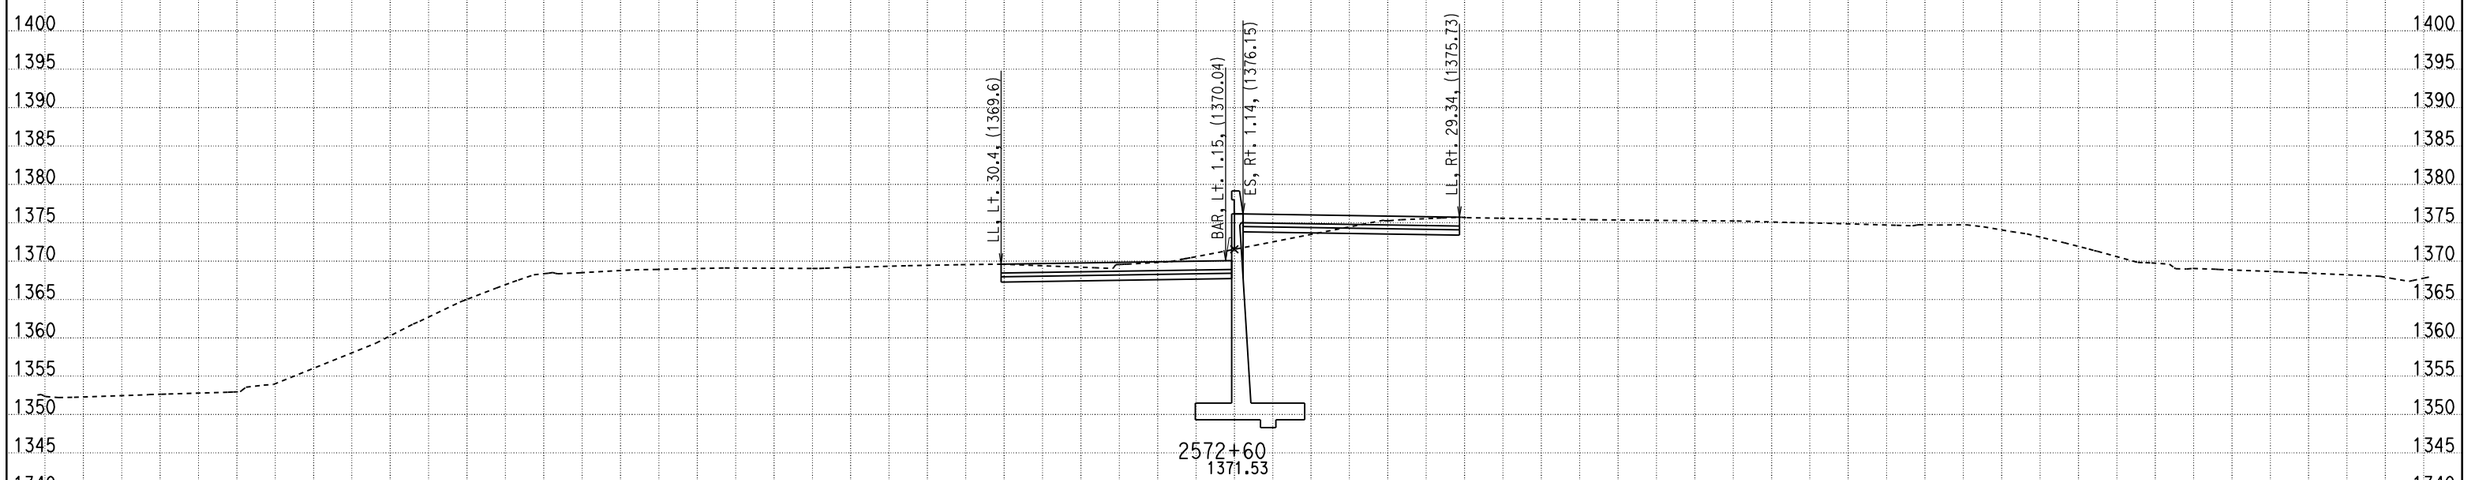

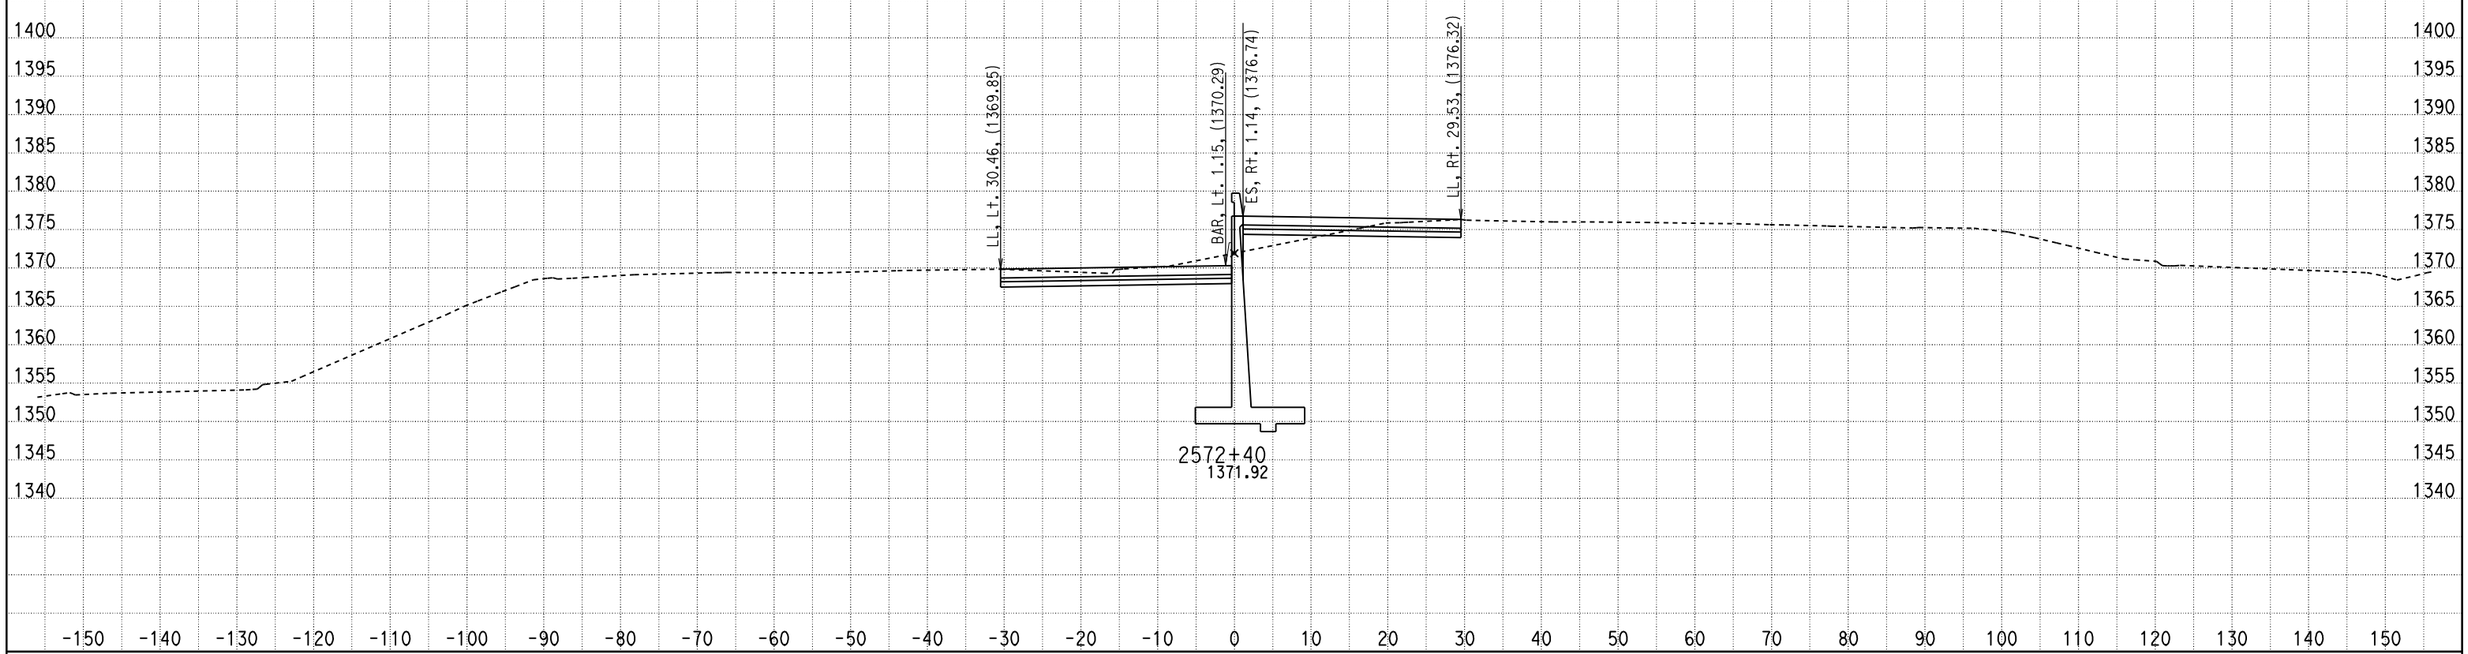

DATE: 2/16/2011

KC Project: 09297 File: D:\07297\09297\X-Section\median south design10.ear

SCALE: 1" = 10' Horiz.
1" = 10' Vert.

All Dimensions are US Survey Feet

CL1
CROSS SECTIONS

SHEET 556 OF XXX

DESIGN STUDY ONLY

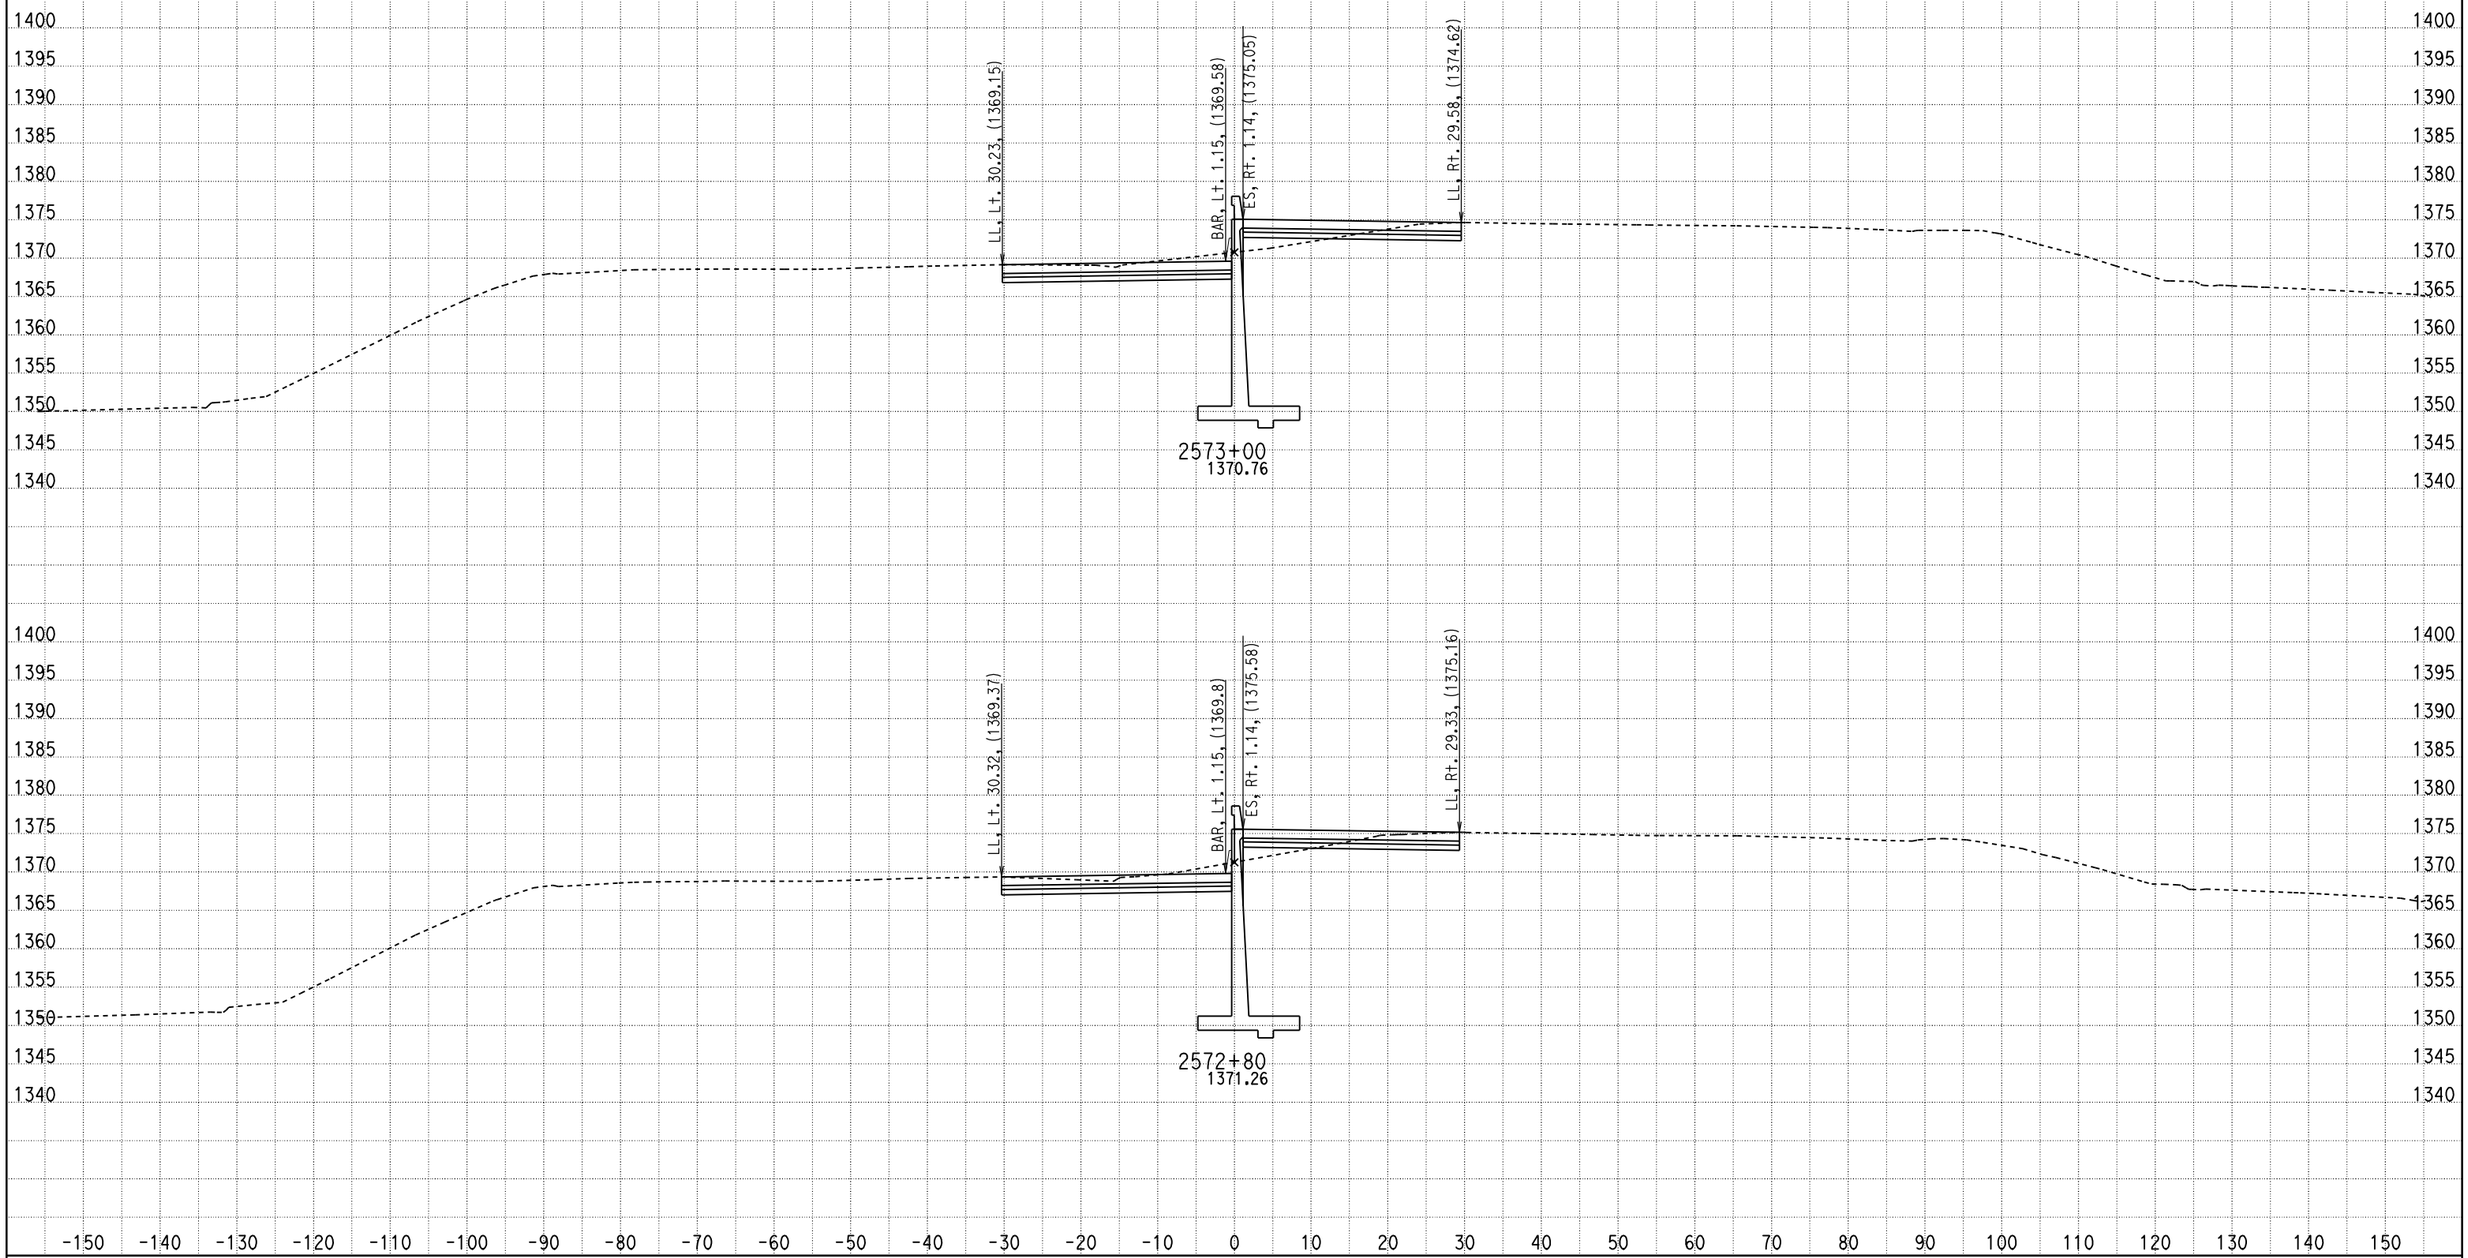

DATE: 2/16/2011

KC Project: 09297 File: D:\07297\09297\X-Section\median south design10.ear

SCALE: 1" = 10' Horiz.
1" = 10' Vert.

All Dimensions are US Survey Feet

CL1
CROSS SECTIONS

SHEET 557 OF XXX

DESIGN STUDY ONLY

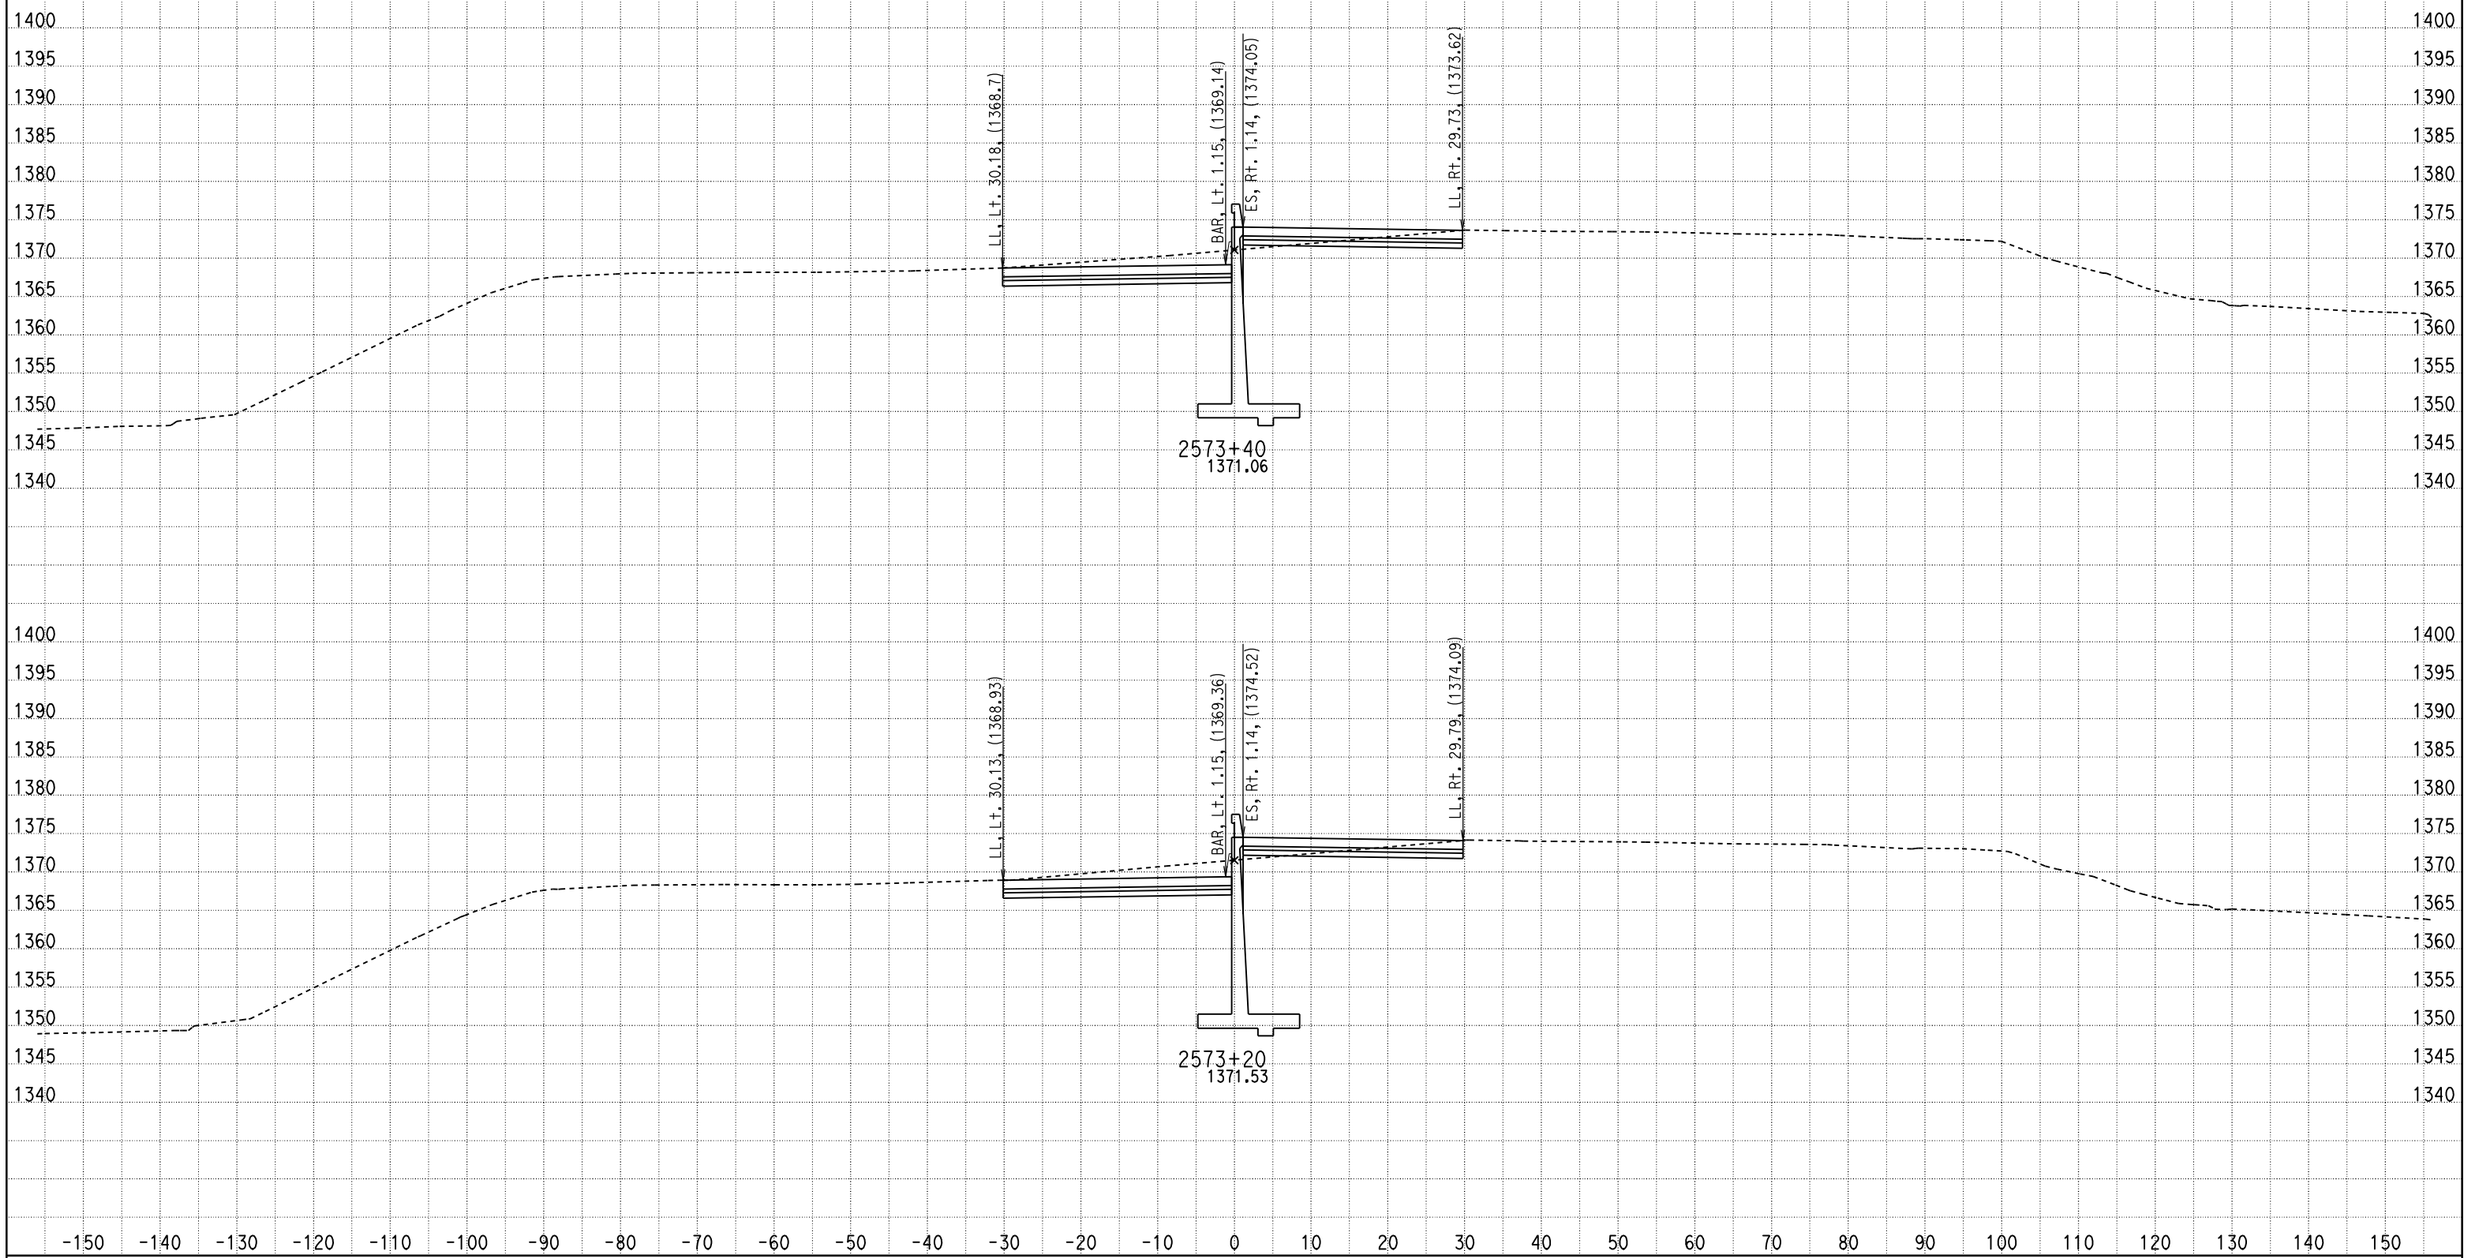

DATE: 2/16/2011

KC Project: 09297 File: D:\07297\09297\X-Section\median south design10.ear

SCALE: 1" = 10' Horiz.
1" = 10' Vert.

All Dimensions are US Survey Feet

CL1
CROSS SECTIONS

SHEET 558 OF XXX

DESIGN STUDY ONLY

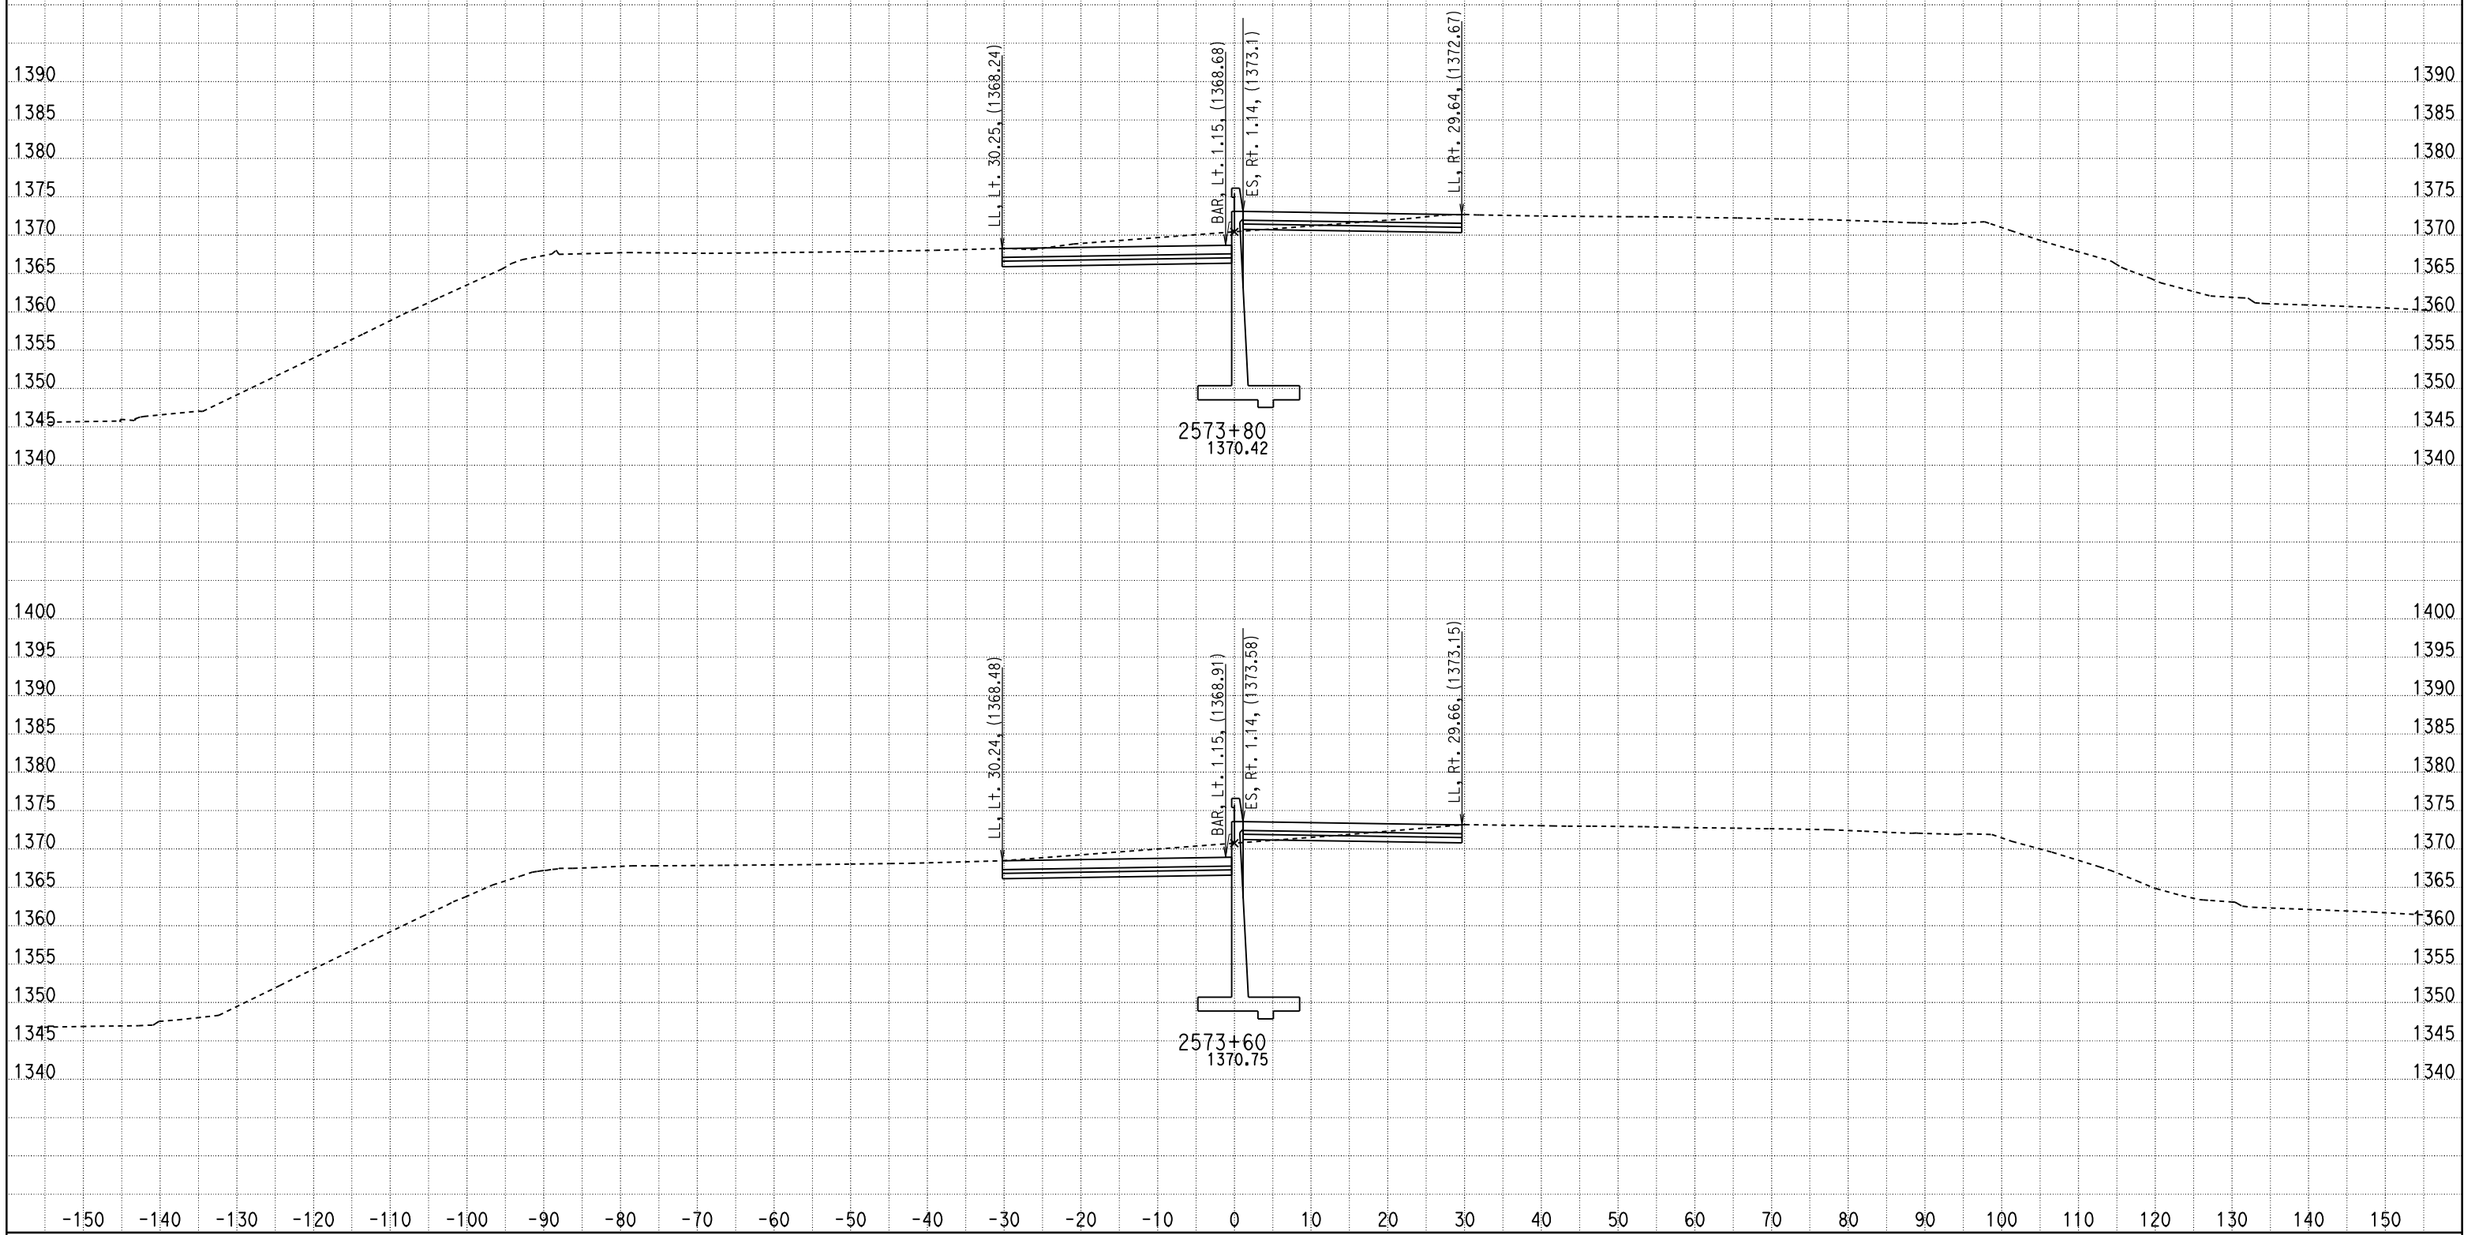

DATE: 2/16/2011

KC Project: 09297 File: D:\07297\09297\X-Section\median south design10.ear

SCALE: 1" = 10' Horiz.
1" = 10' Vert.

All Dimensions are US Survey Feet

CL1
CROSS SECTIONS

SHEET 559 OF XXX

DESIGN STUDY ONLY

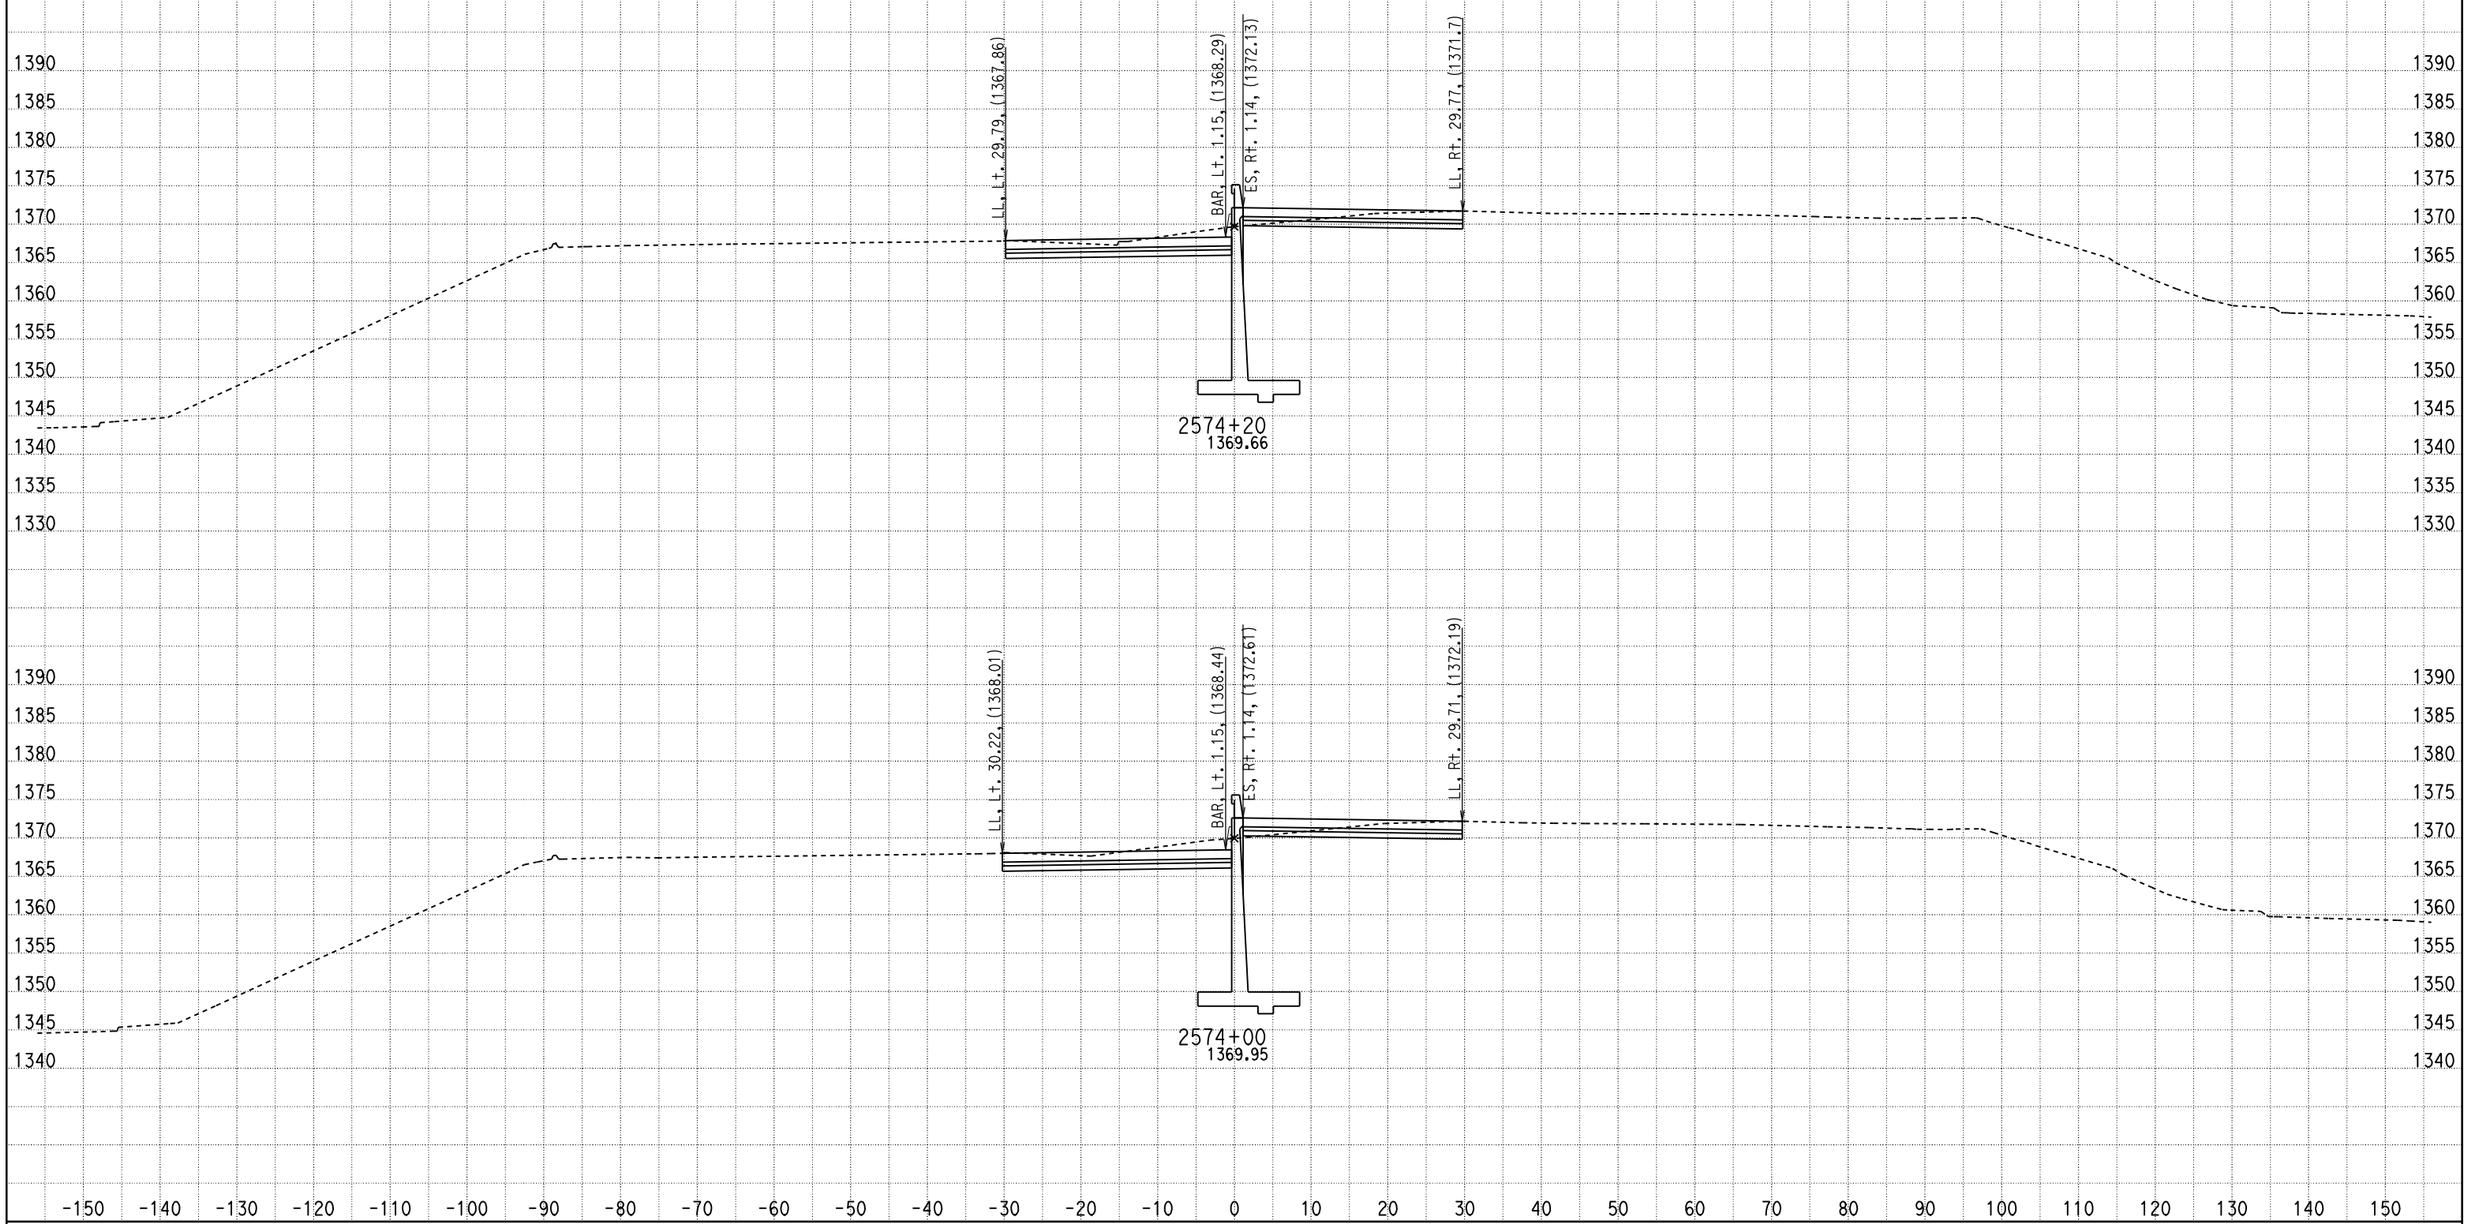

DATE: 2/16/2011

KC Project: 09297 File: D:\07297\09297\X-Section\median south design10.ear

SCALE: 1" = 10' Horiz.
1" = 10' Vert.

All Dimensions are US Survey Feet

CL1
CROSS SECTIONS

SHEET 560 OF XXX

DESIGN STUDY ONLY

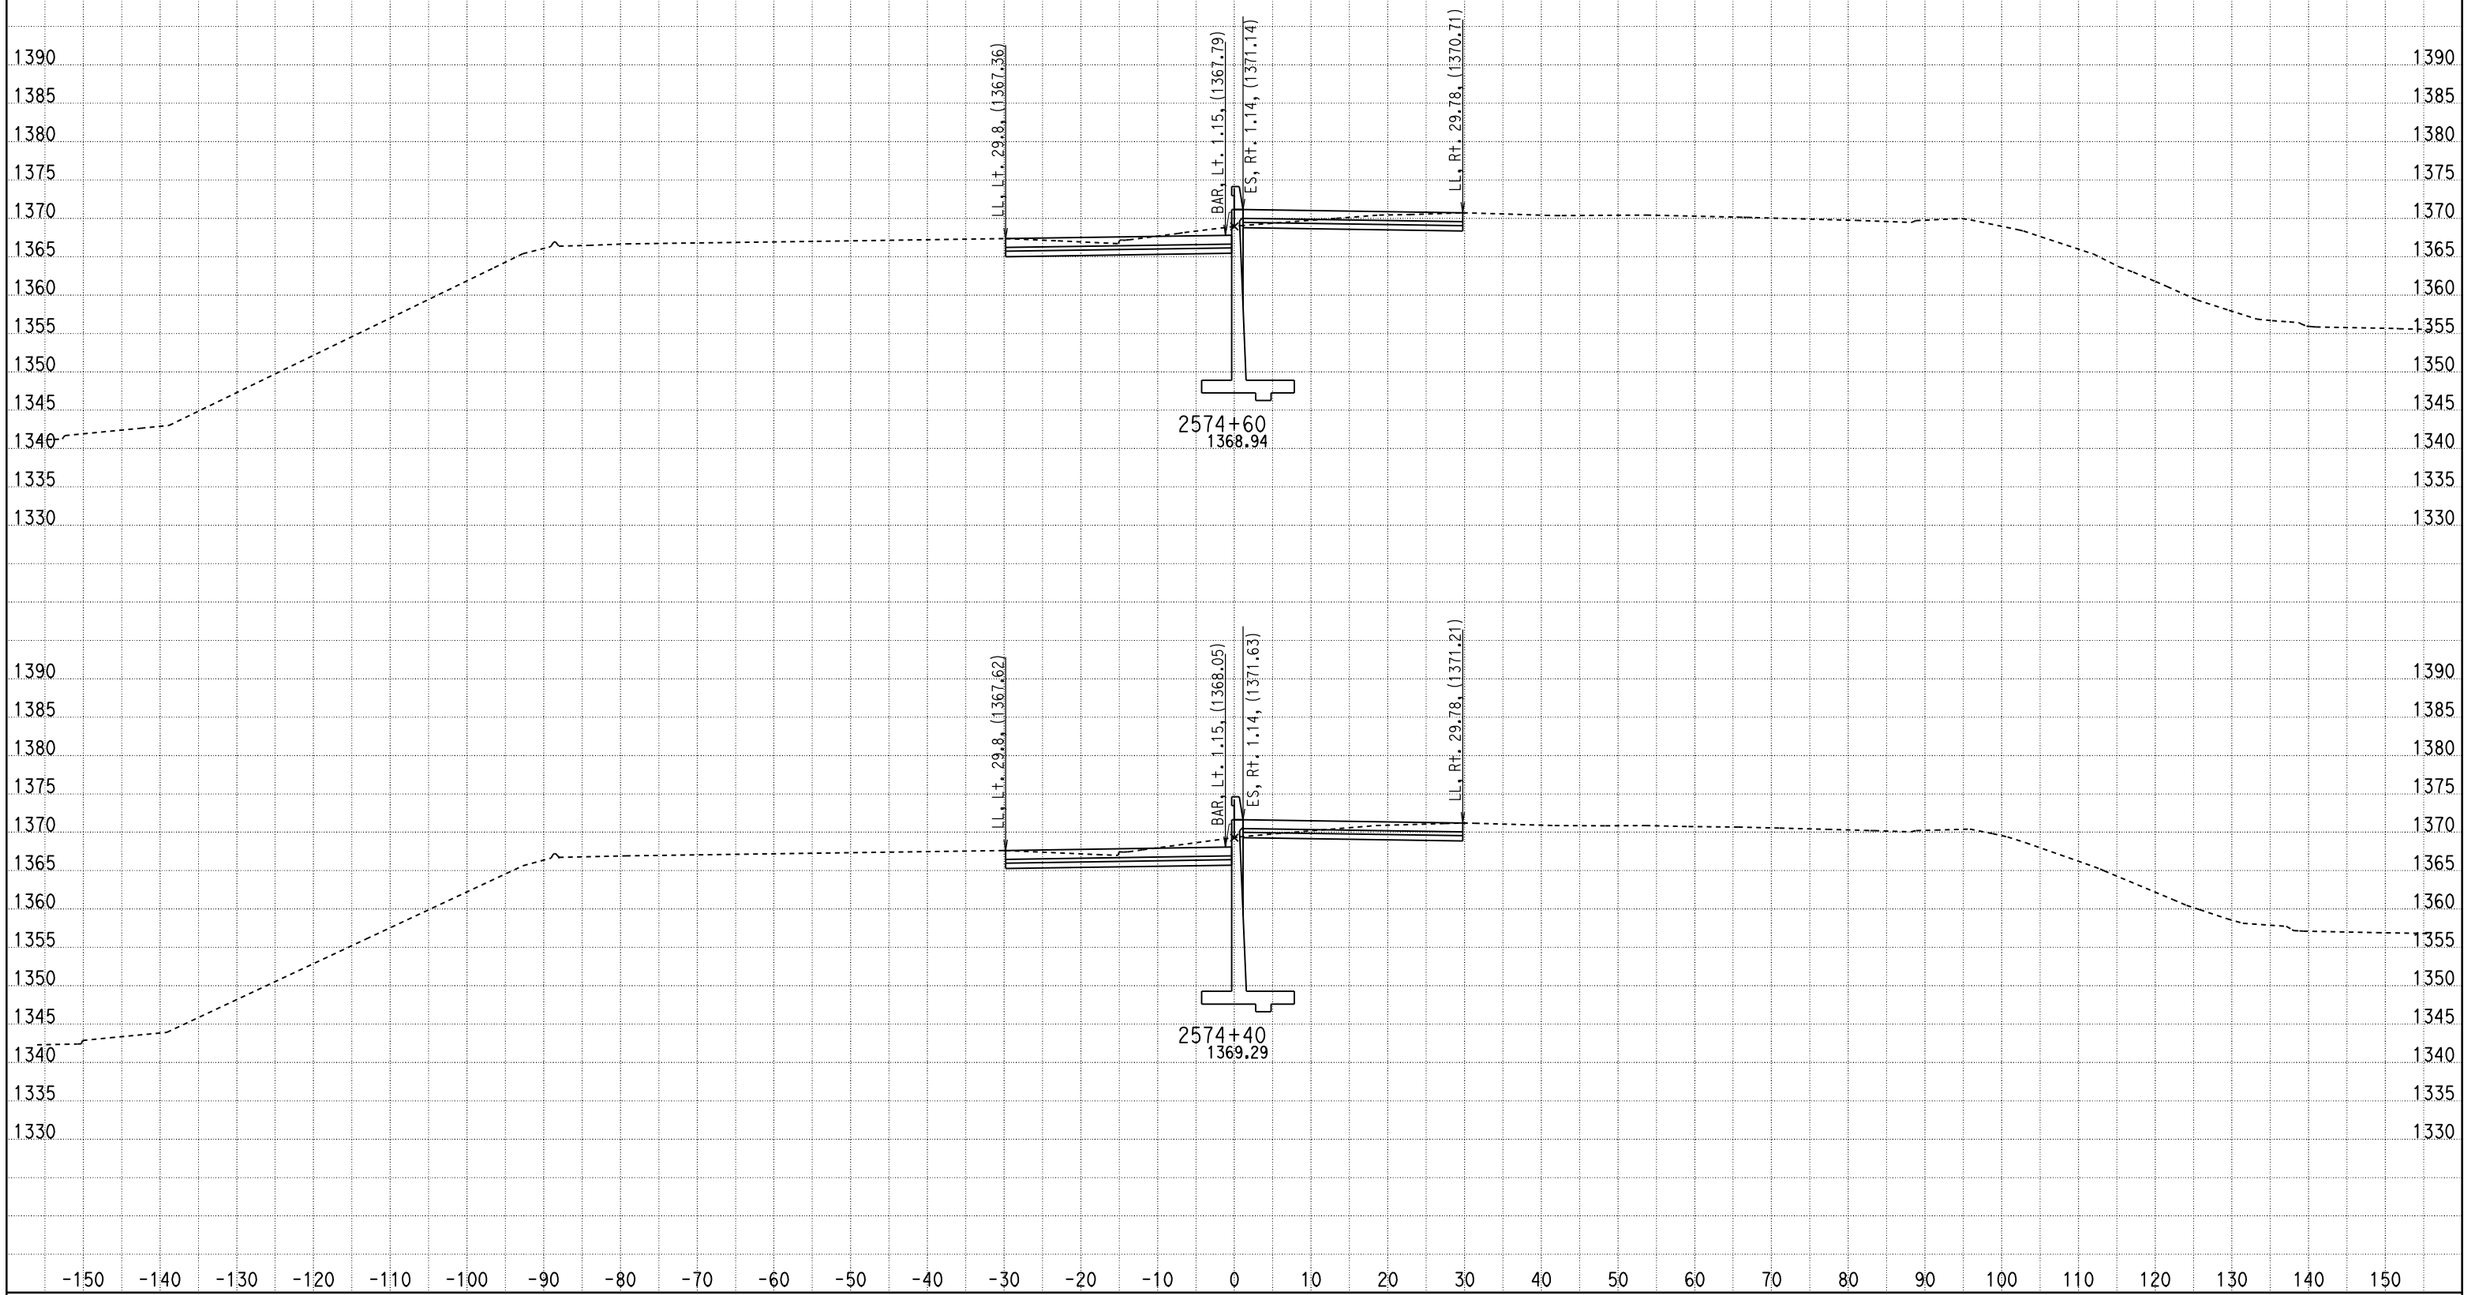

DATE: 2/16/2011

KC Project: 09297 File: D:\07297\09297\X-Section\median south design10.ear

SCALE: 1" = 10' Horiz.
1" = 10' Vert.

All Dimensions are US Survey Feet

CL1
CROSS SECTIONS

SHEET 561 OF XXX

DESIGN STUDY ONLY

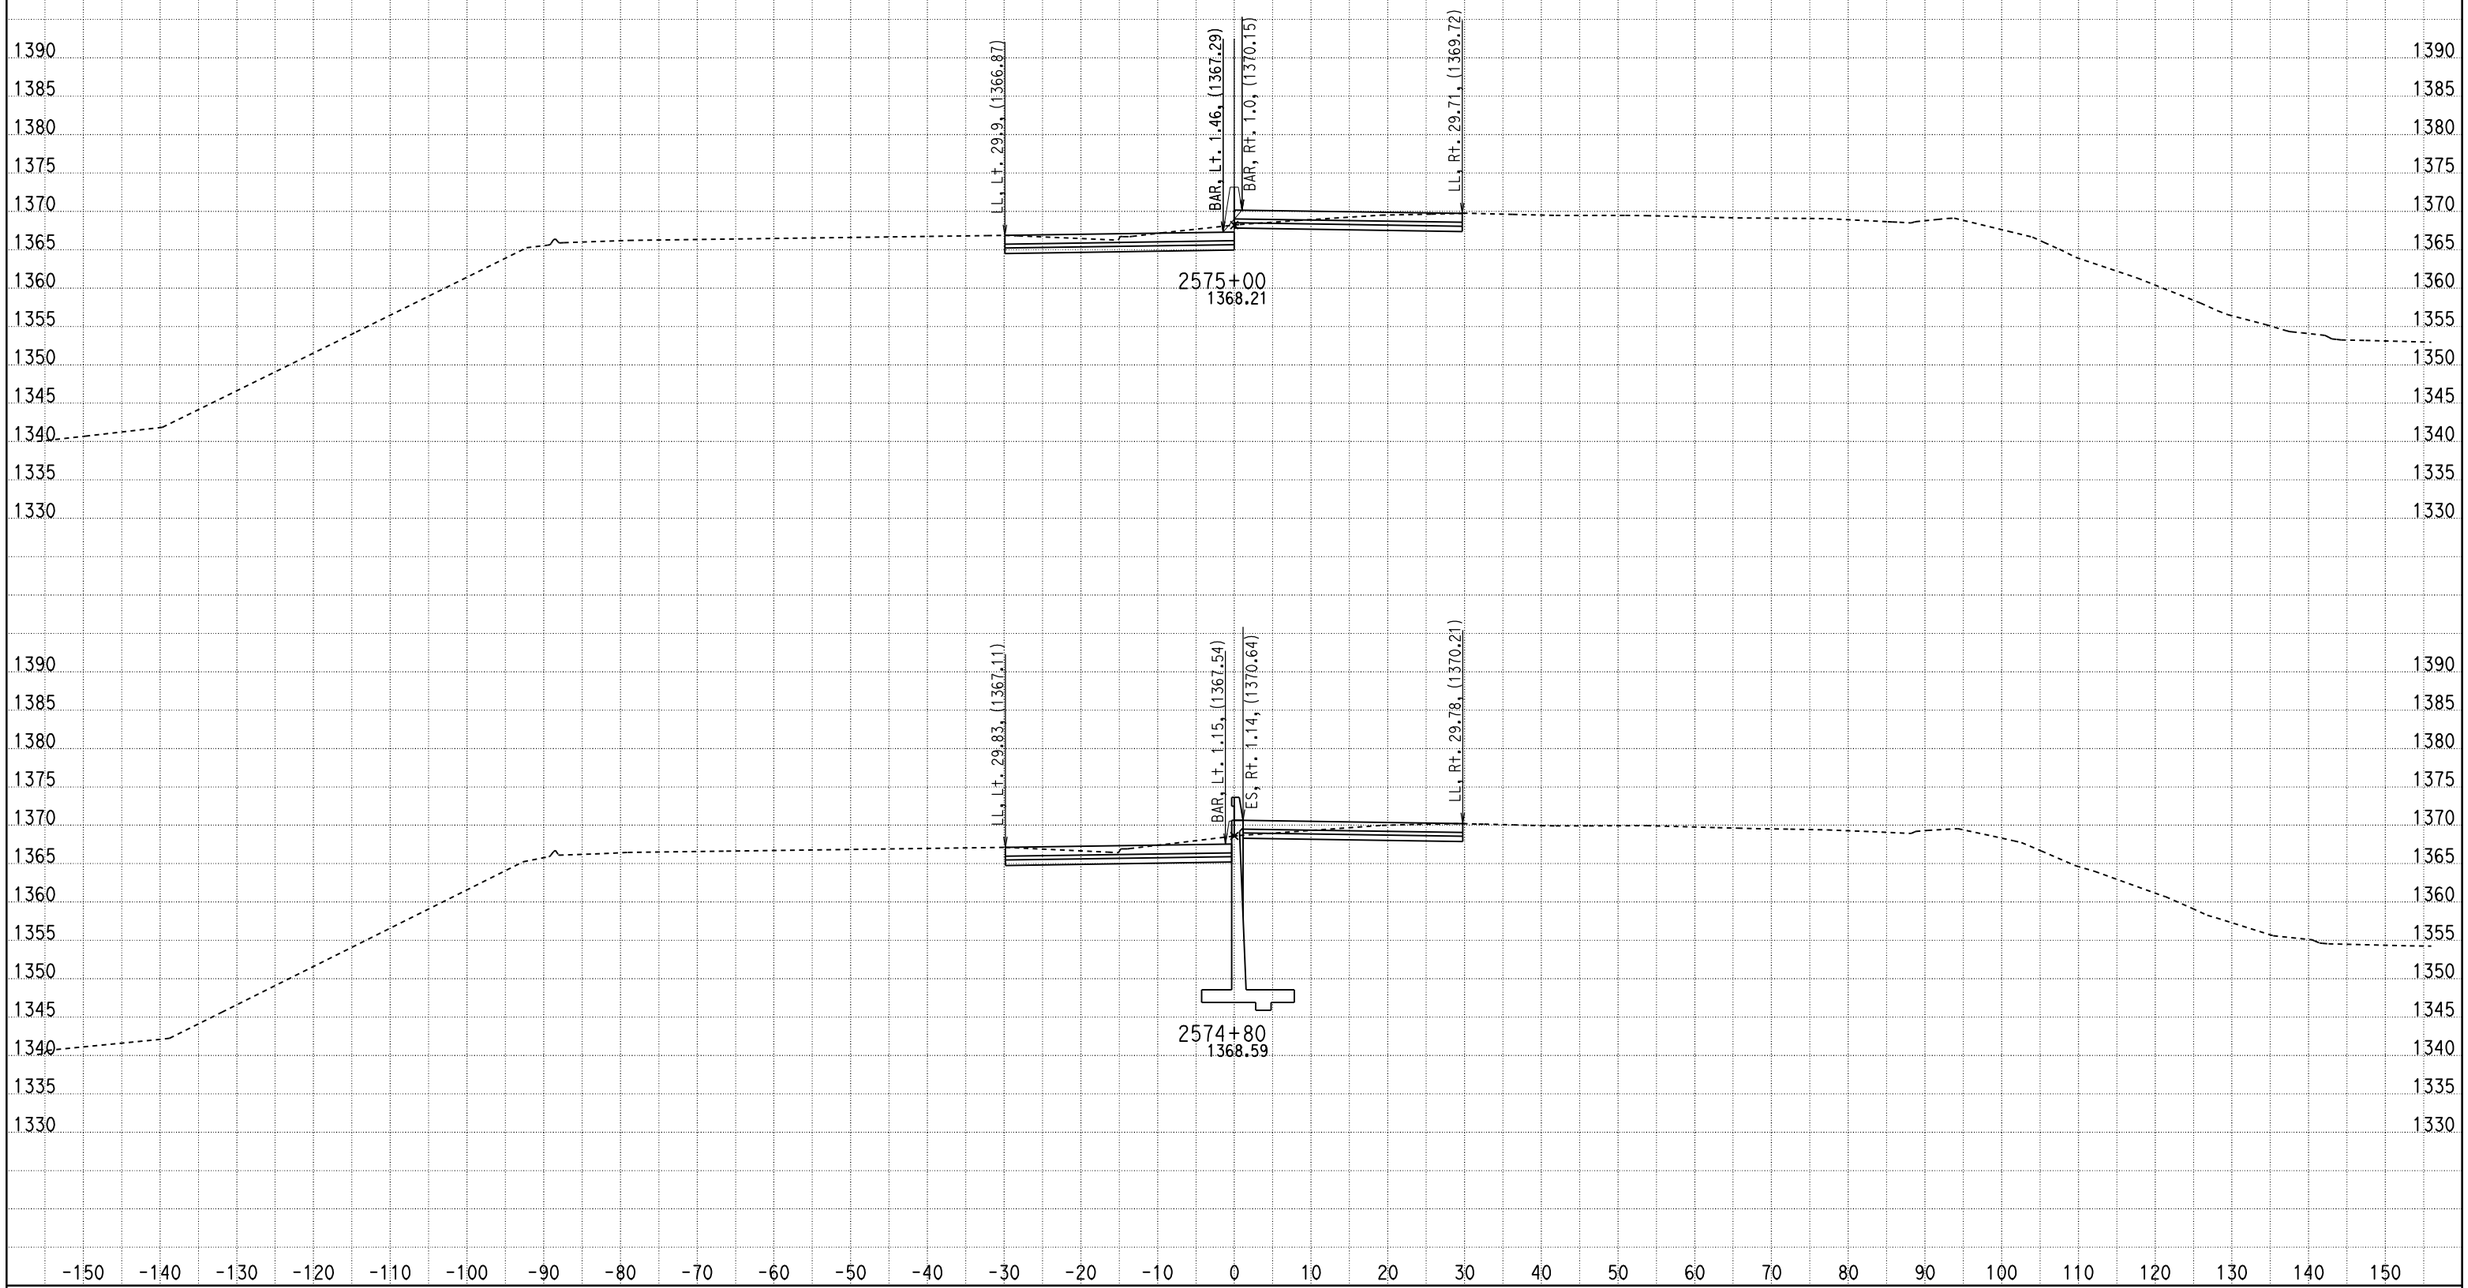

DATE: 2/16/2011

KC Project: 09297 File: D:\07297\09297\X-Section\median south design10.ear

SCALE: 1" = 10' Horiz.
1" = 10' Vert.

All Dimensions are US Survey Feet

CL1
CROSS SECTIONS

SHEET 562 OF XXX

DESIGN STUDY ONLY

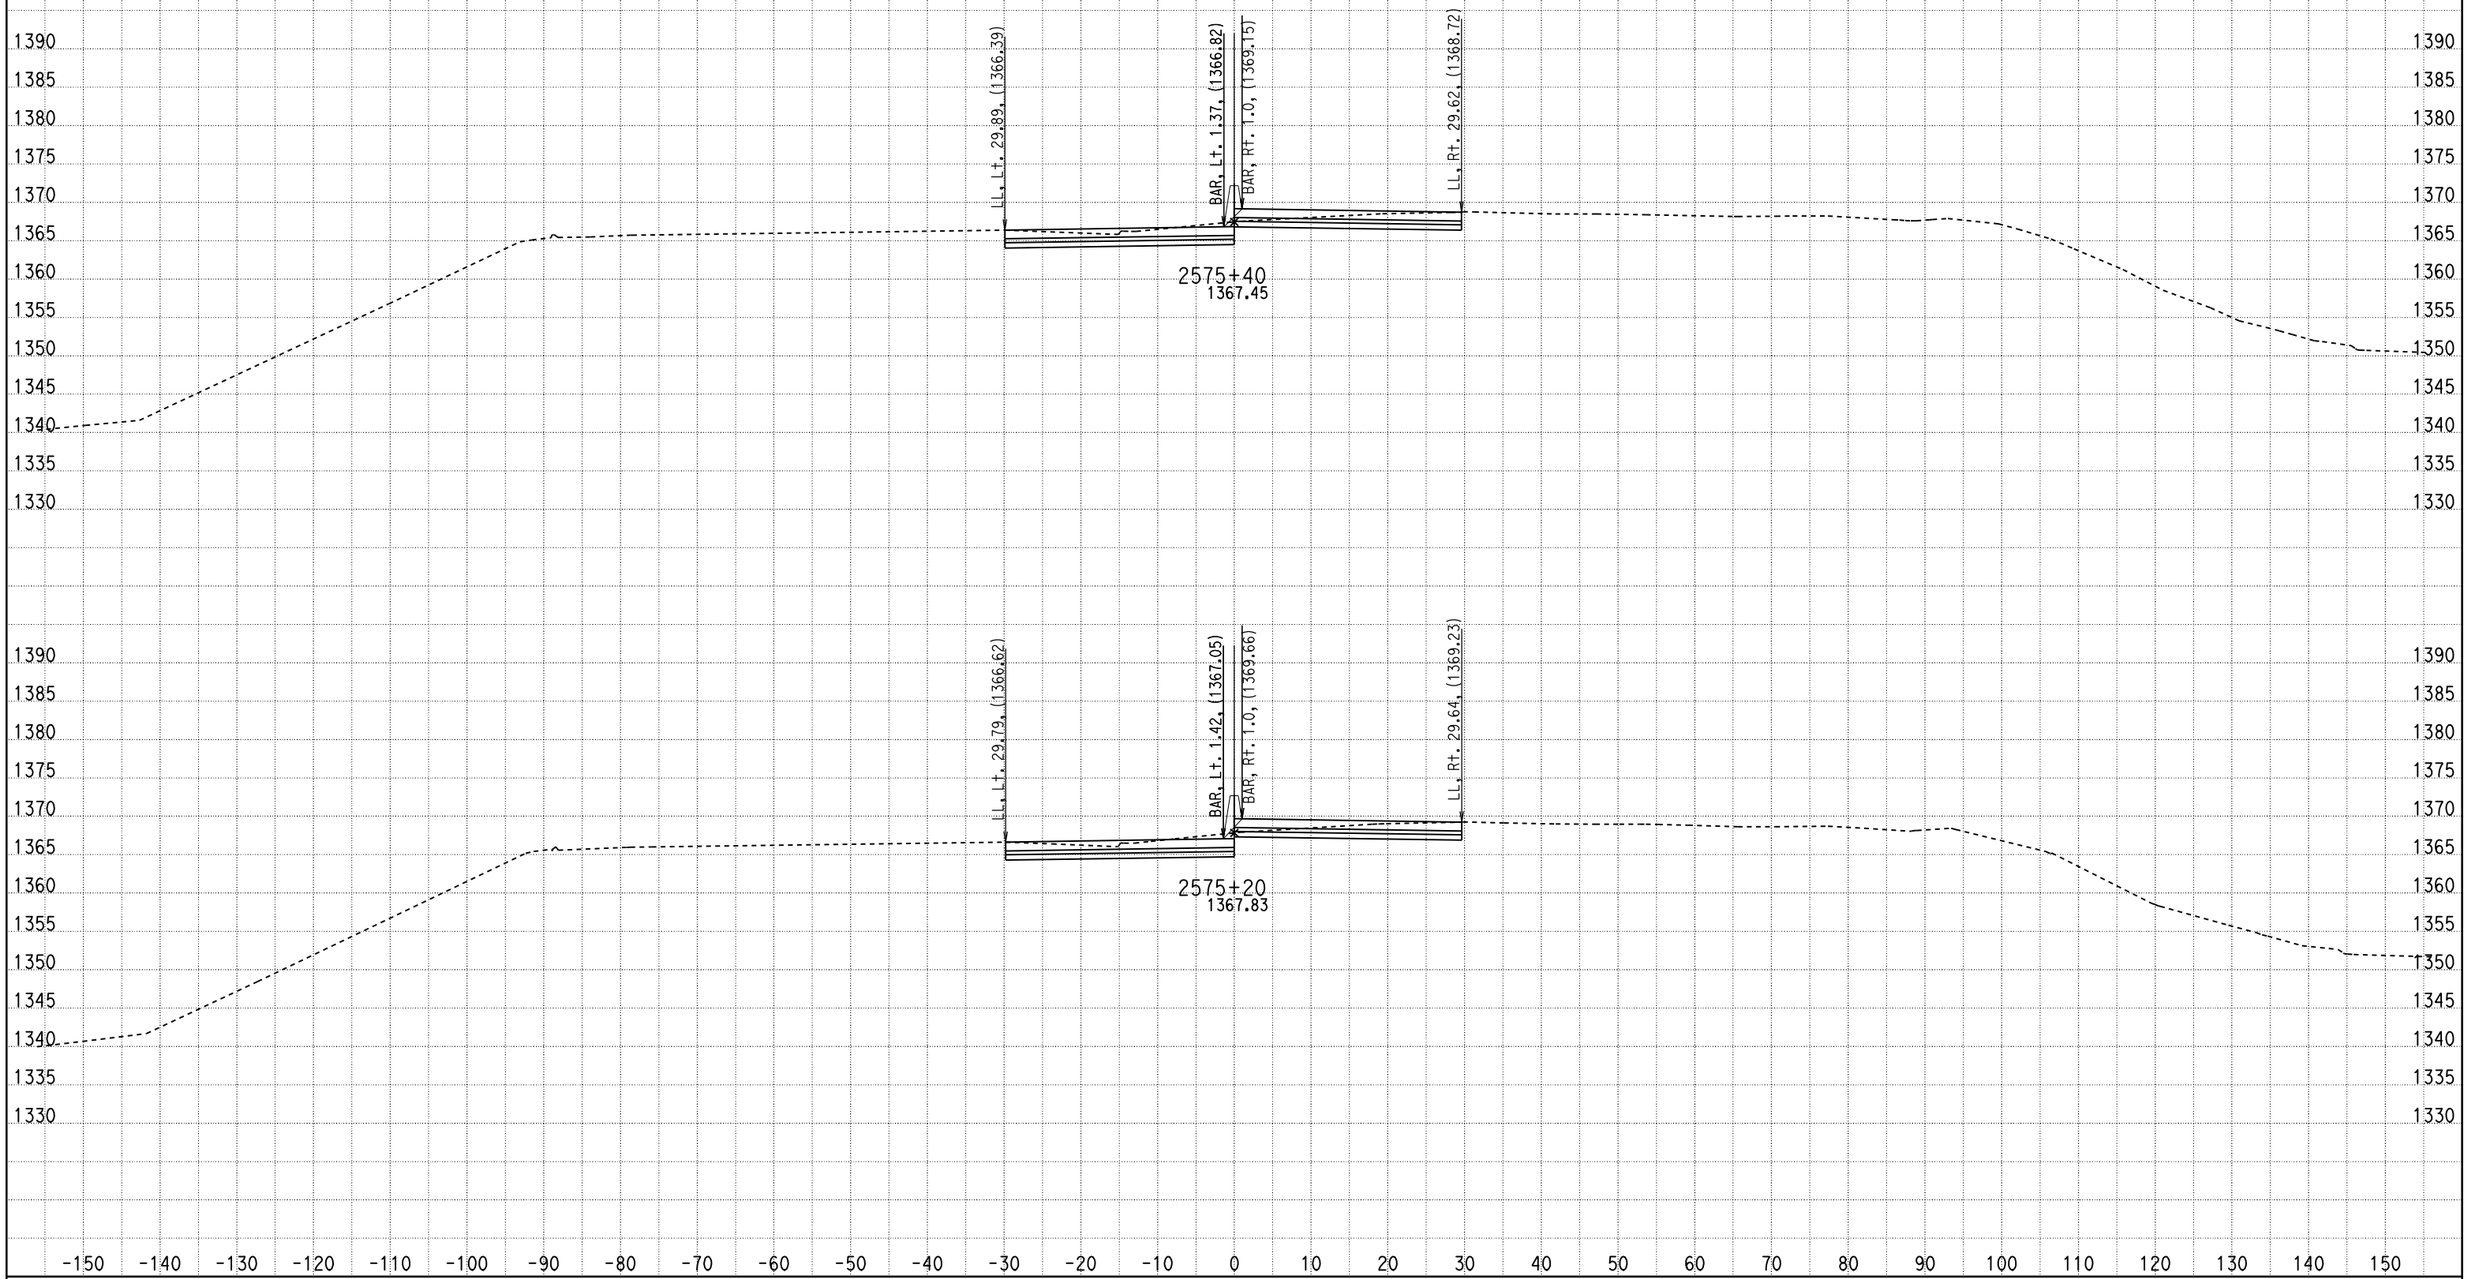

DATE: 2/16/2011

KC Project: 09297 File: D:\07297\09297\X-Section\median south design10.ear

SCALE: 1" = 10' Horiz.
1" = 10' Vert.

All Dimensions are US Survey Feet

CL1
CROSS SECTIONS

SHEET 563 OF XXX

DESIGN STUDY ONLY

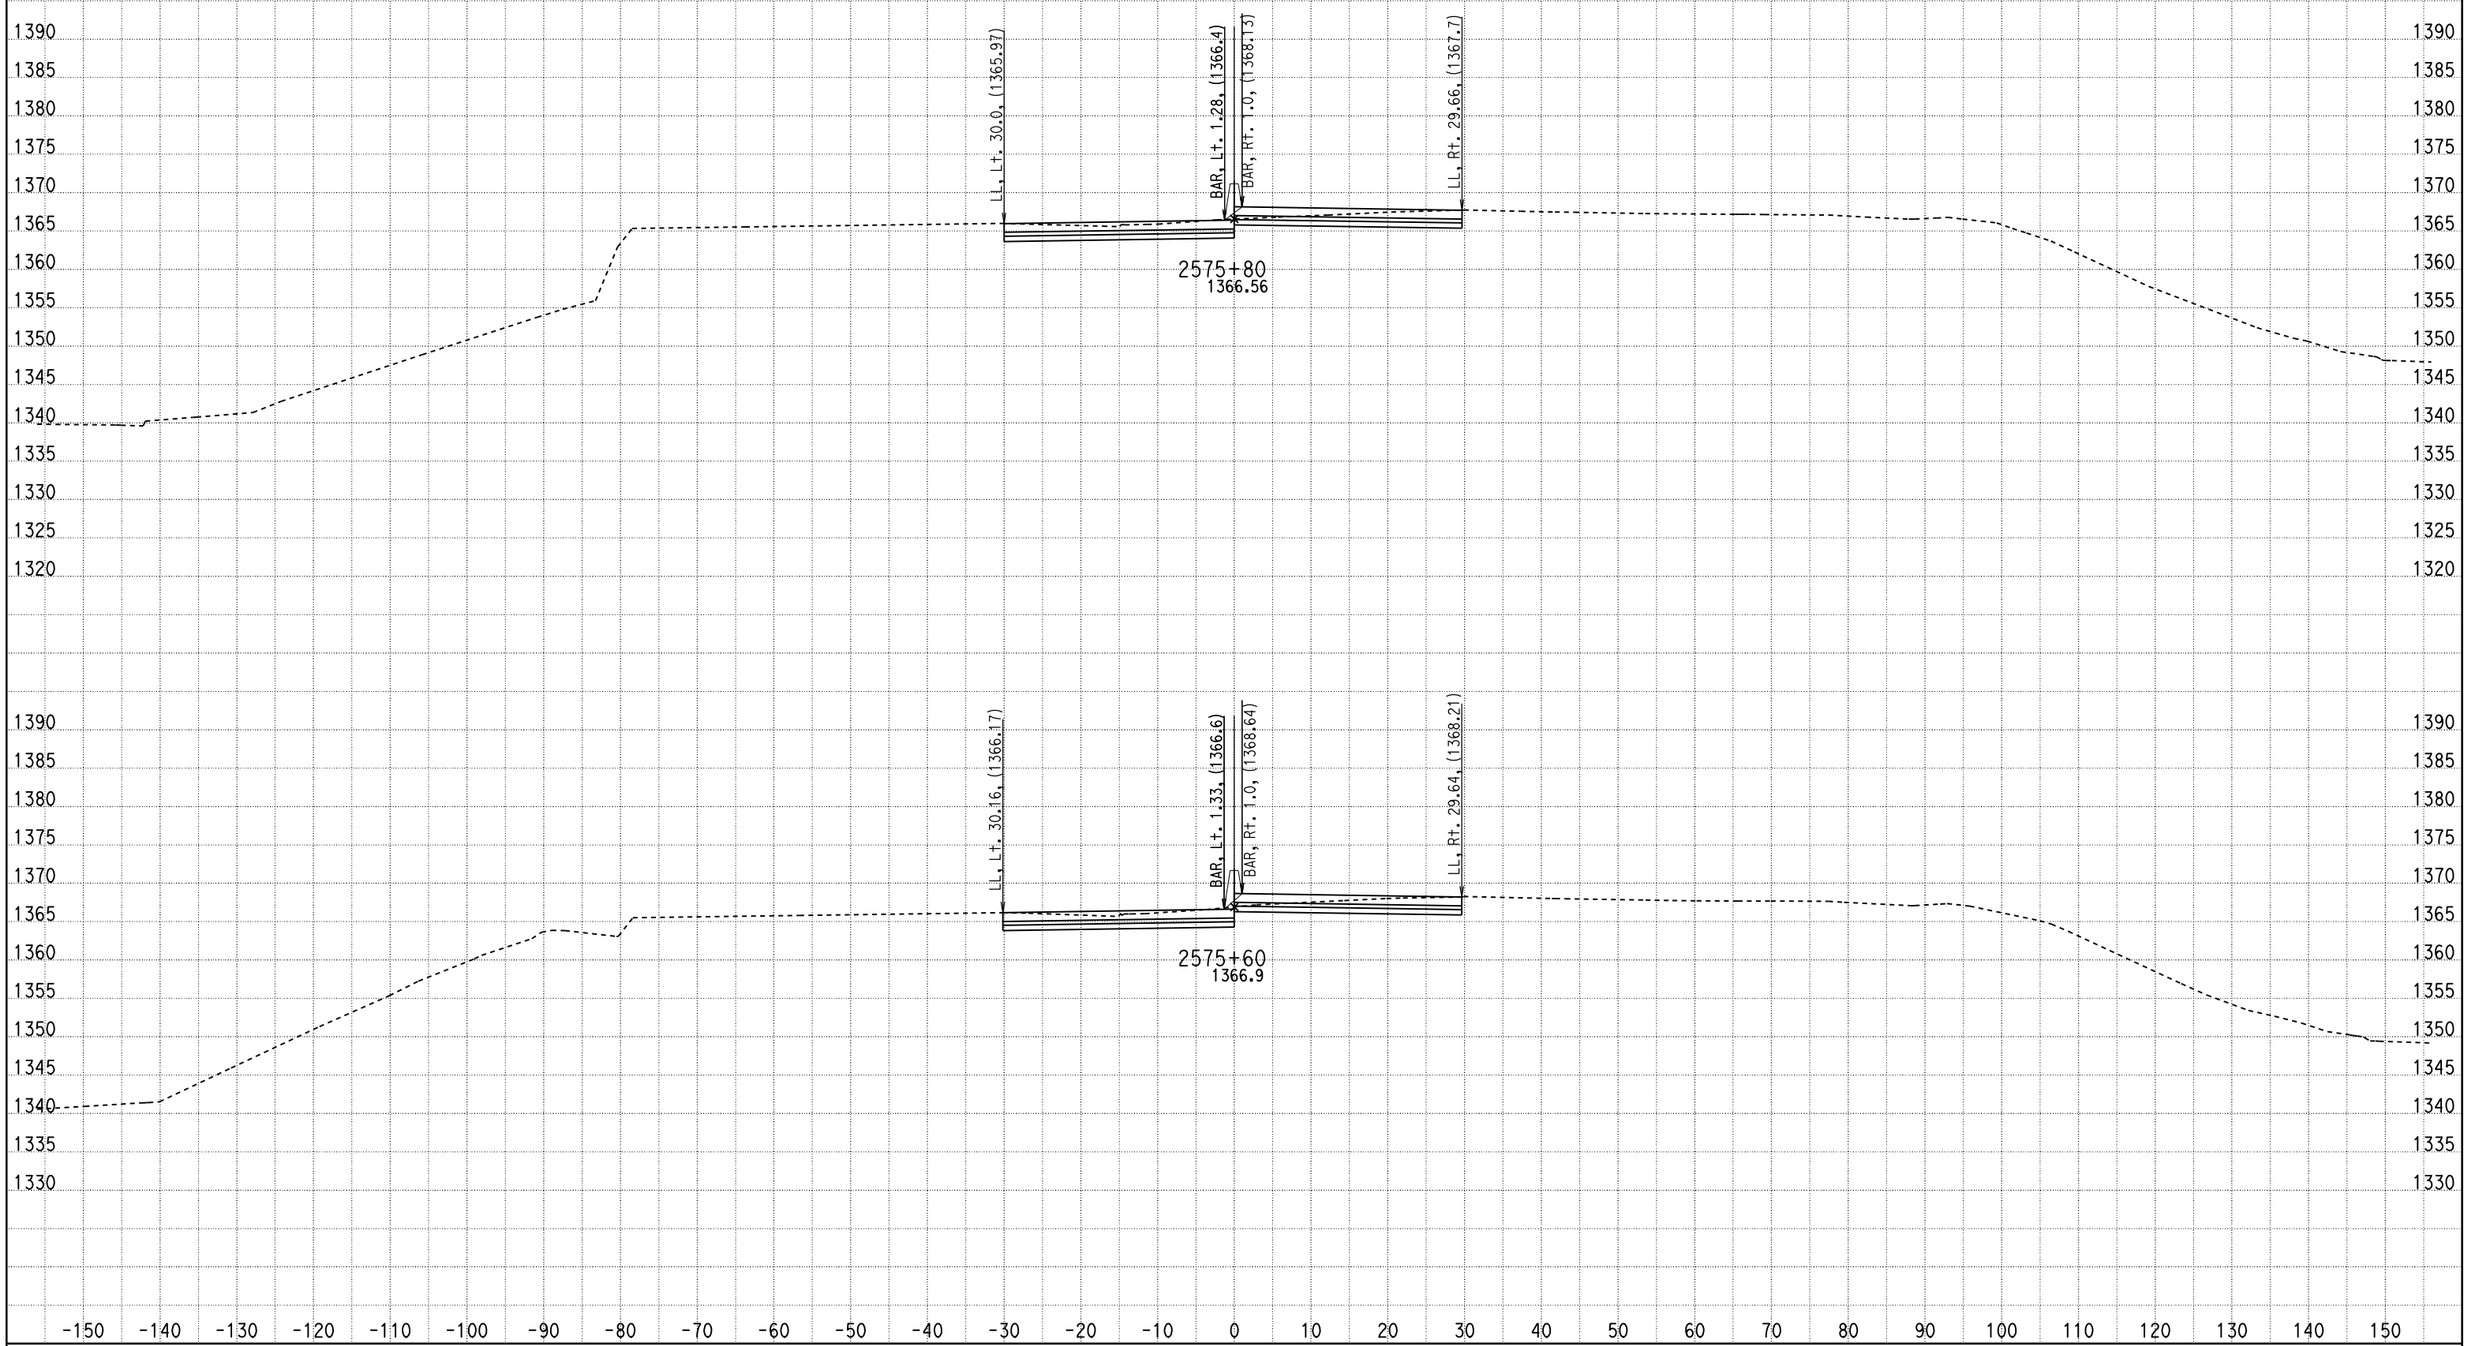

DATE: 2/16/2011

KC Project: 09297 File: D:\07297\09297\X-Section\median south design10.ear

SCALE: 1" = 10' Horiz.
1" = 10' Vert.

All Dimensions are US Survey Feet

CL1
CROSS SECTIONS

SHEET 564 OF XXX

DESIGN STUDY ONLY

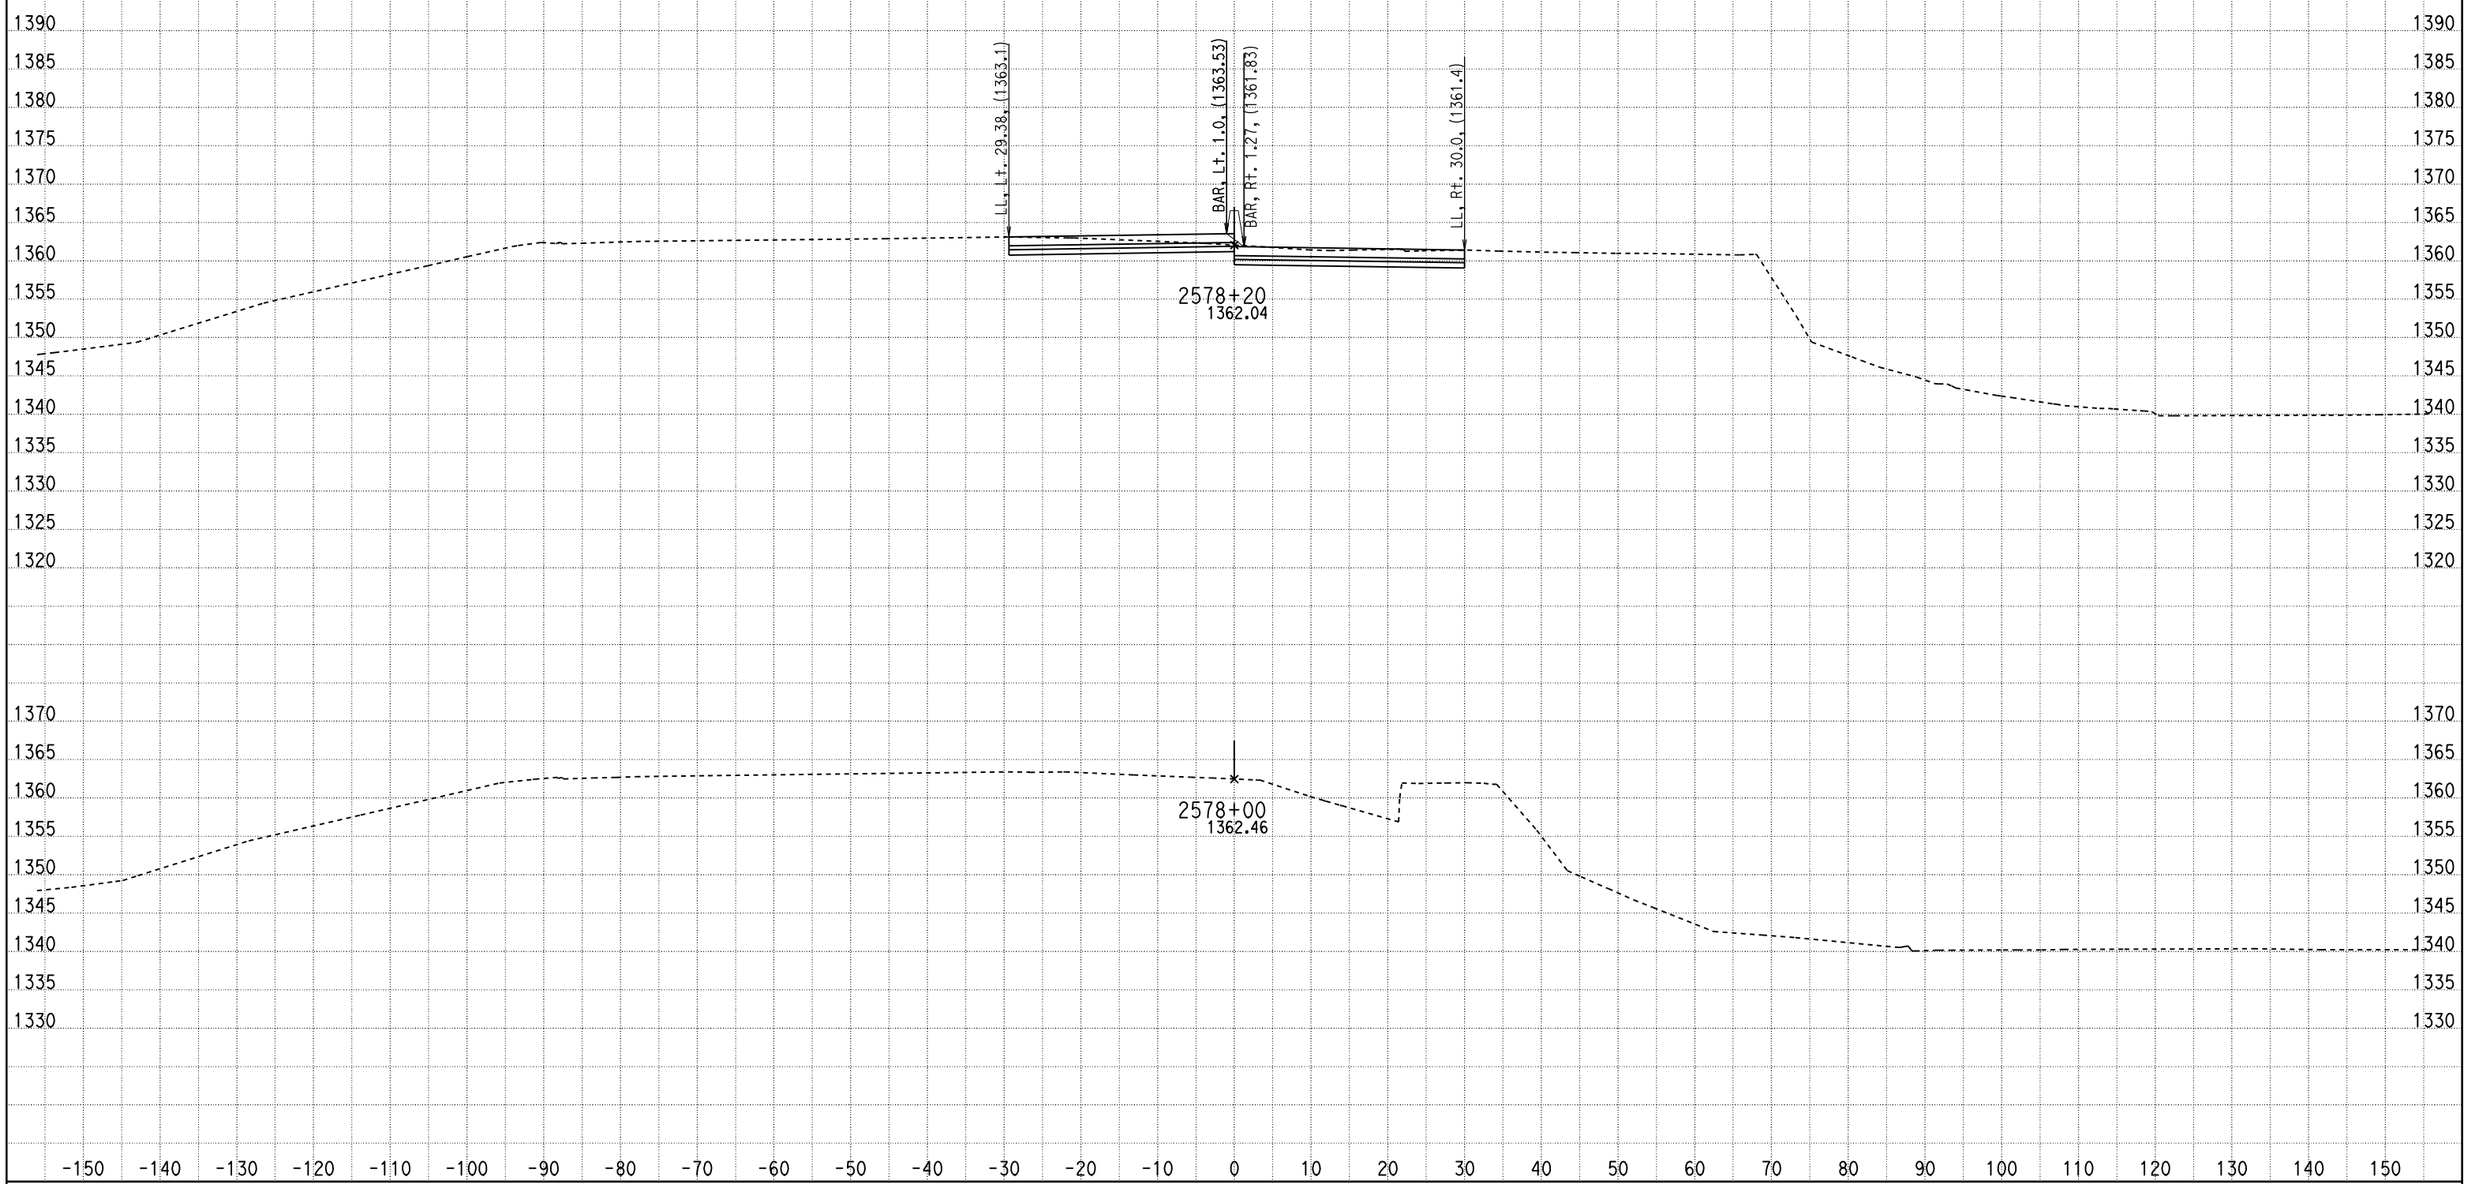

DATE: 2/16/2011

KC Project: 09297 File: D:\07297\09297\X-Section\median south design10.ear

SCALE: 1" = 10' Horiz.
1" = 10' Vert.

All Dimensions are US Survey Feet

CL1
CROSS SECTIONS

SHEET 569 OF XXX

DESIGN STUDY ONLY

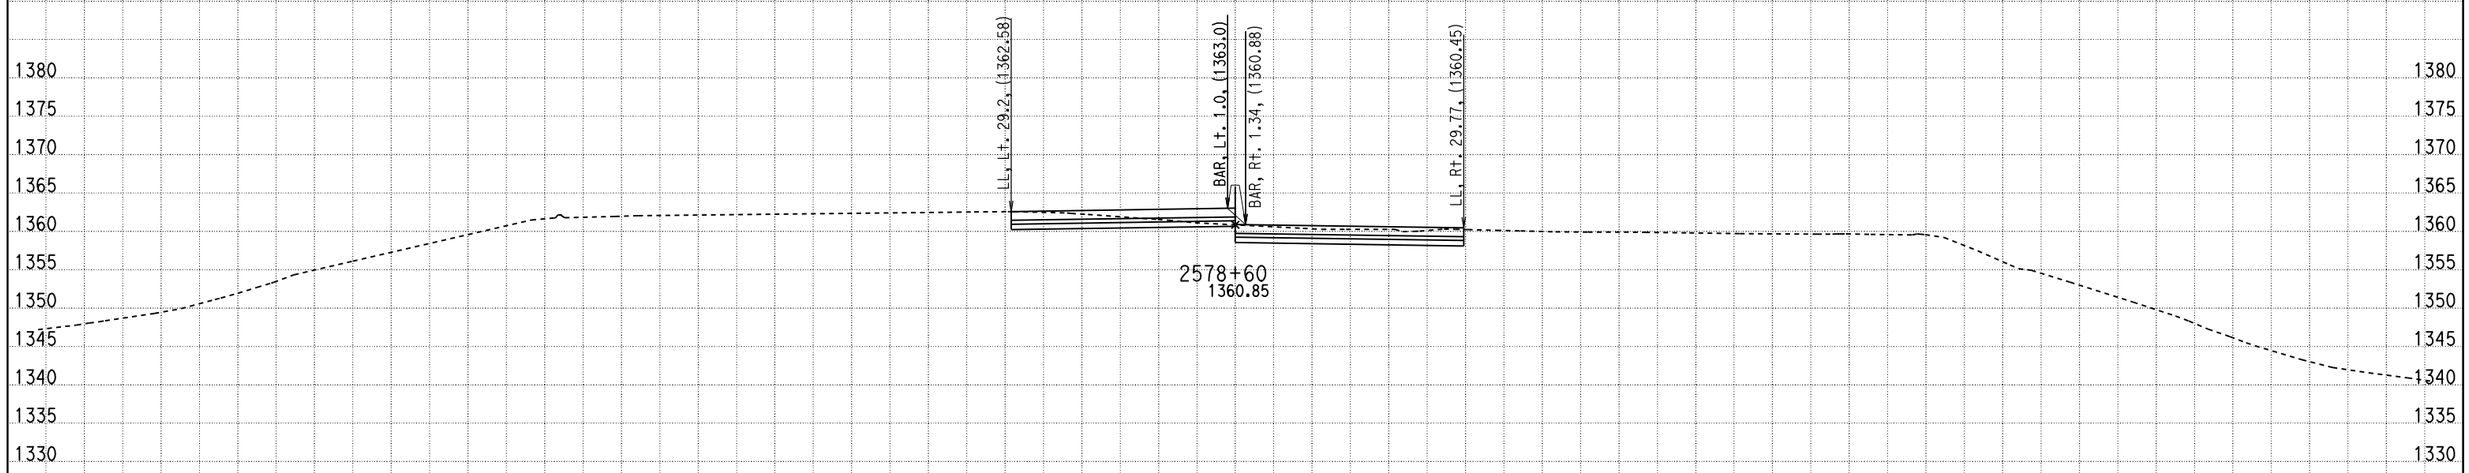

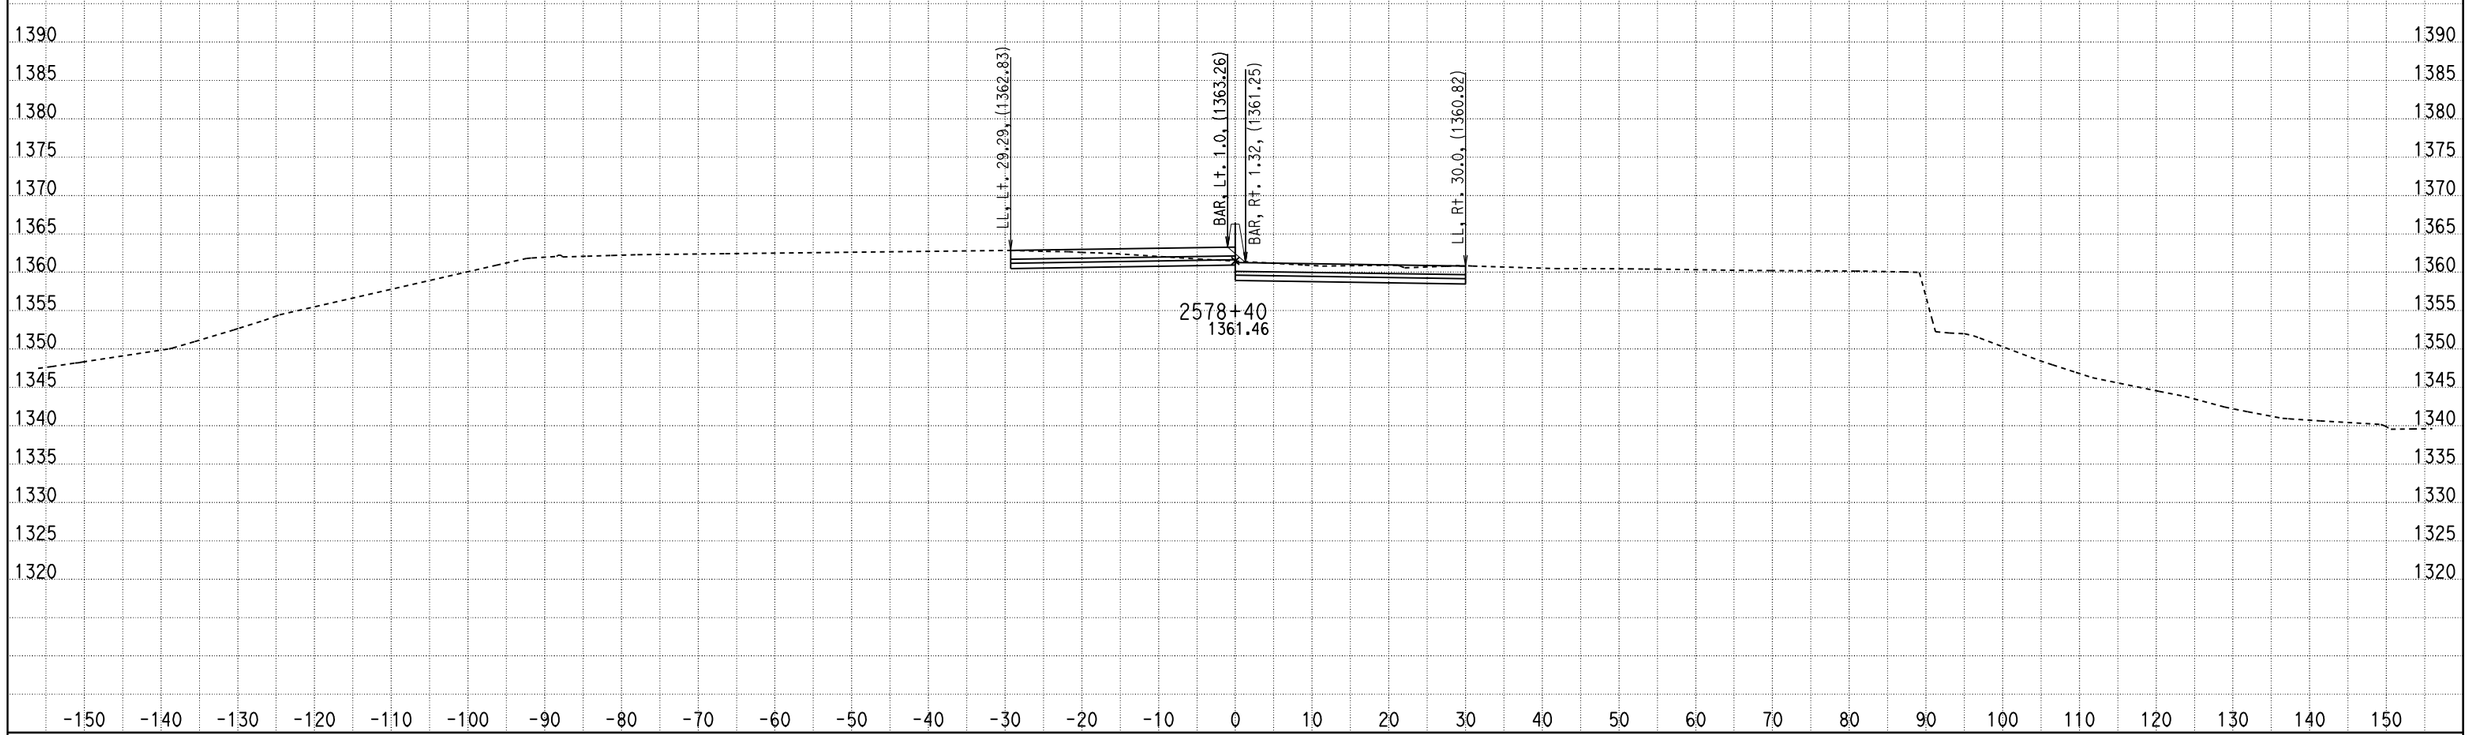

DATE: 2/16/2011

KC Project: 09297 File: D:\07297\09297\X-Section\median south design10.ear

SCALE: 1" = 10' Horiz.
1" = 10' Vert.

All Dimensions are US Survey Feet

CL1
CROSS SECTIONS

SHEET 570 OF XXX

DESIGN STUDY ONLY

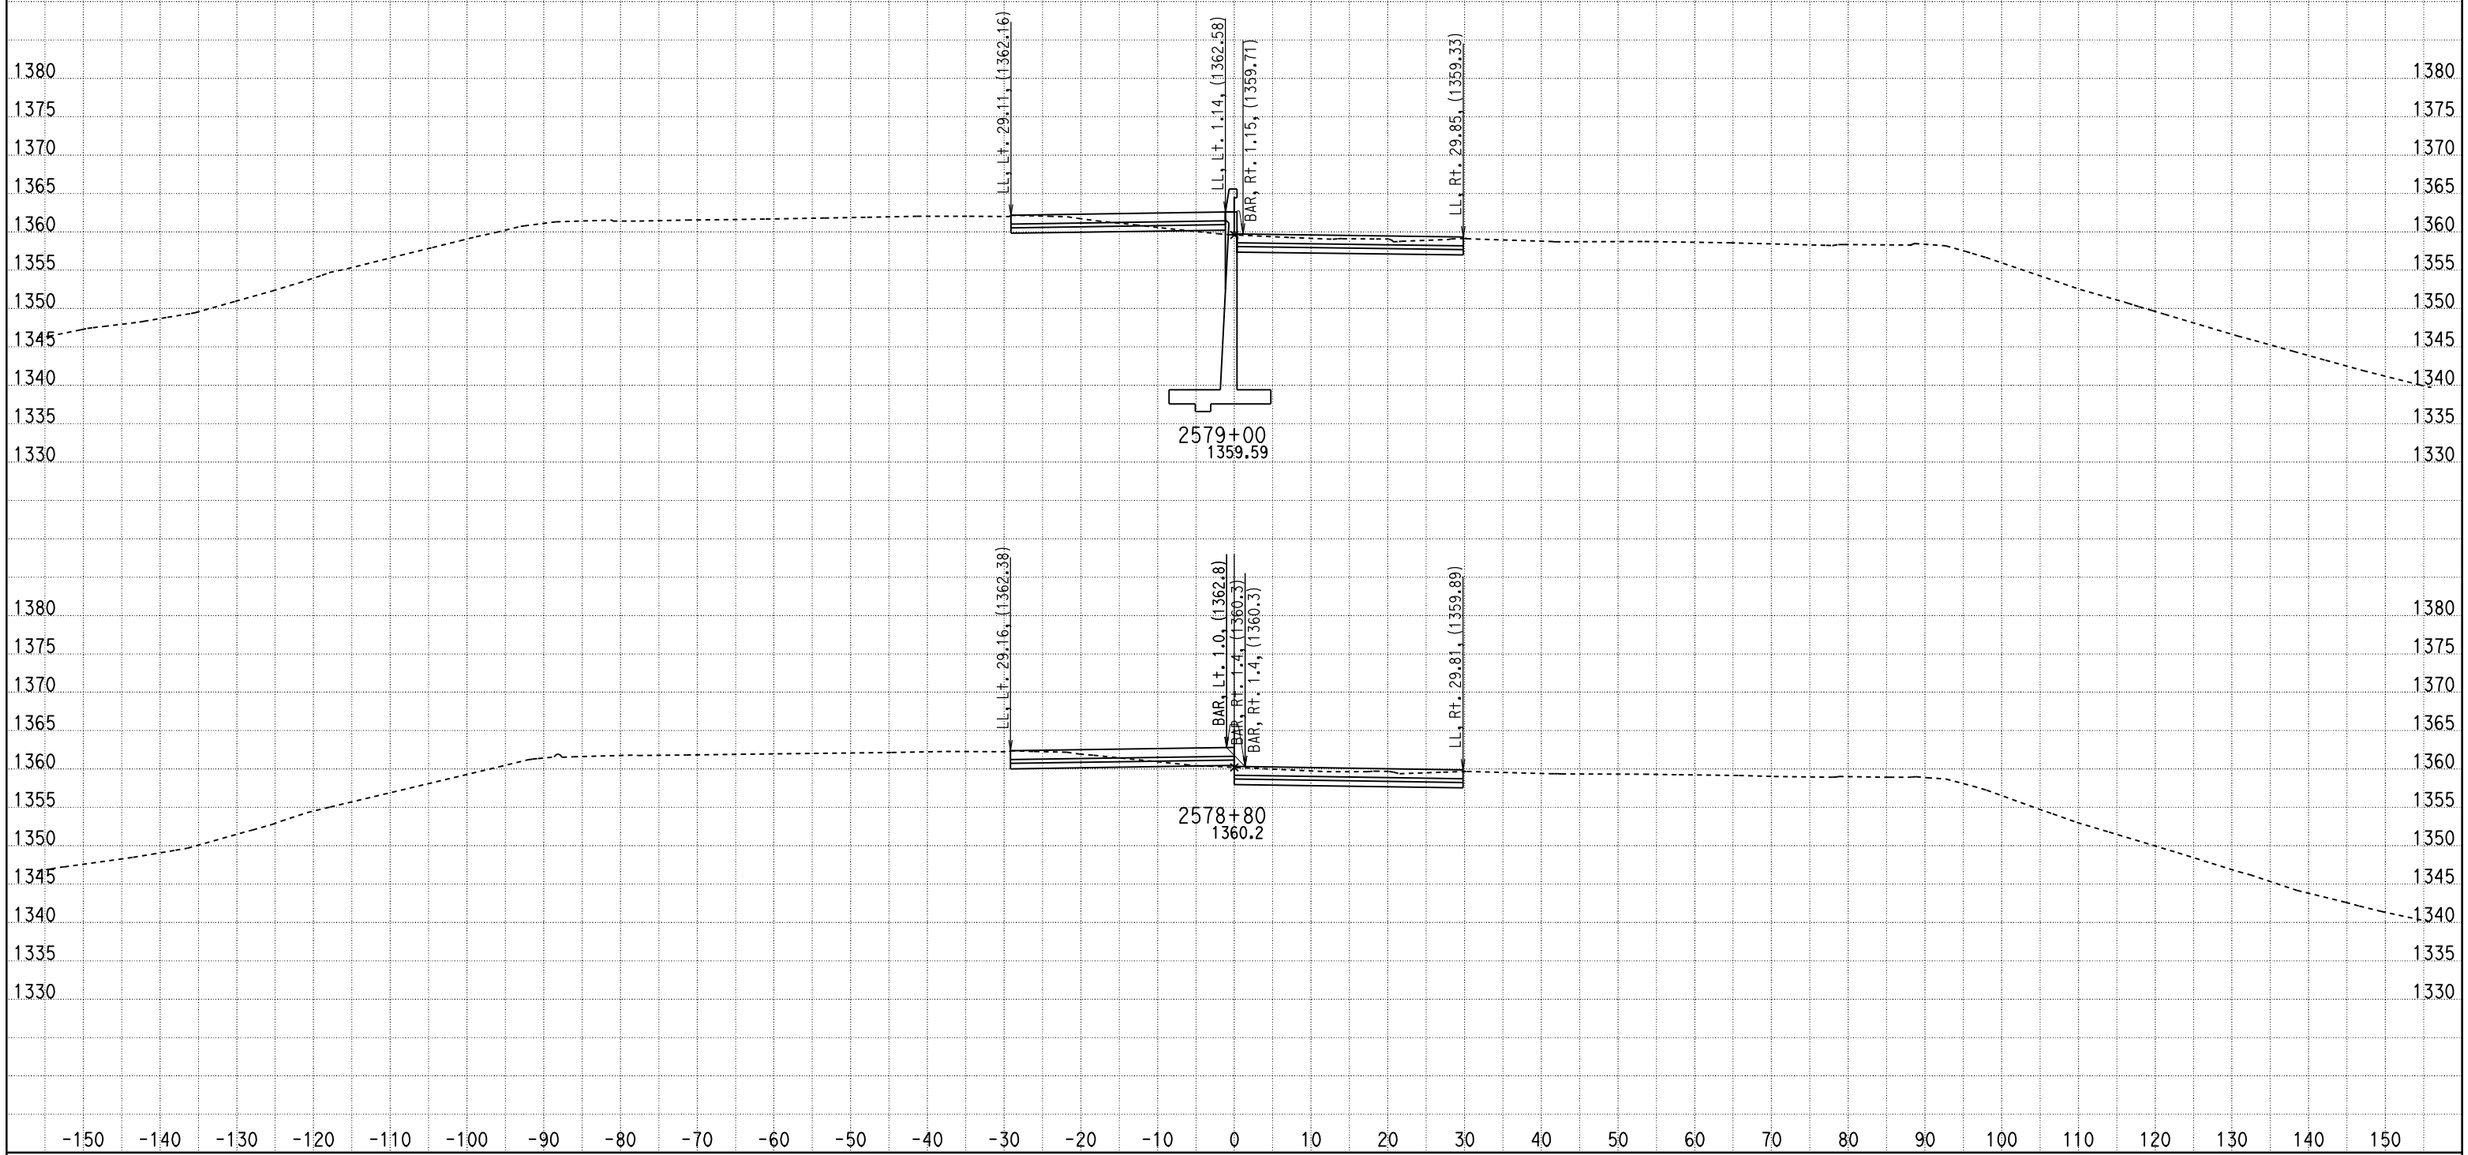

DATE: 2/16/2011

KC Project: 09297 File: D:\07297\09297\X-Section\median south design10.ear

SCALE: 1" = 10' Horiz.
1" = 10' Vert.

All Dimensions are US Survey Feet

CL1
CROSS SECTIONS

SHEET 571 OF XXX

DESIGN STUDY ONLY

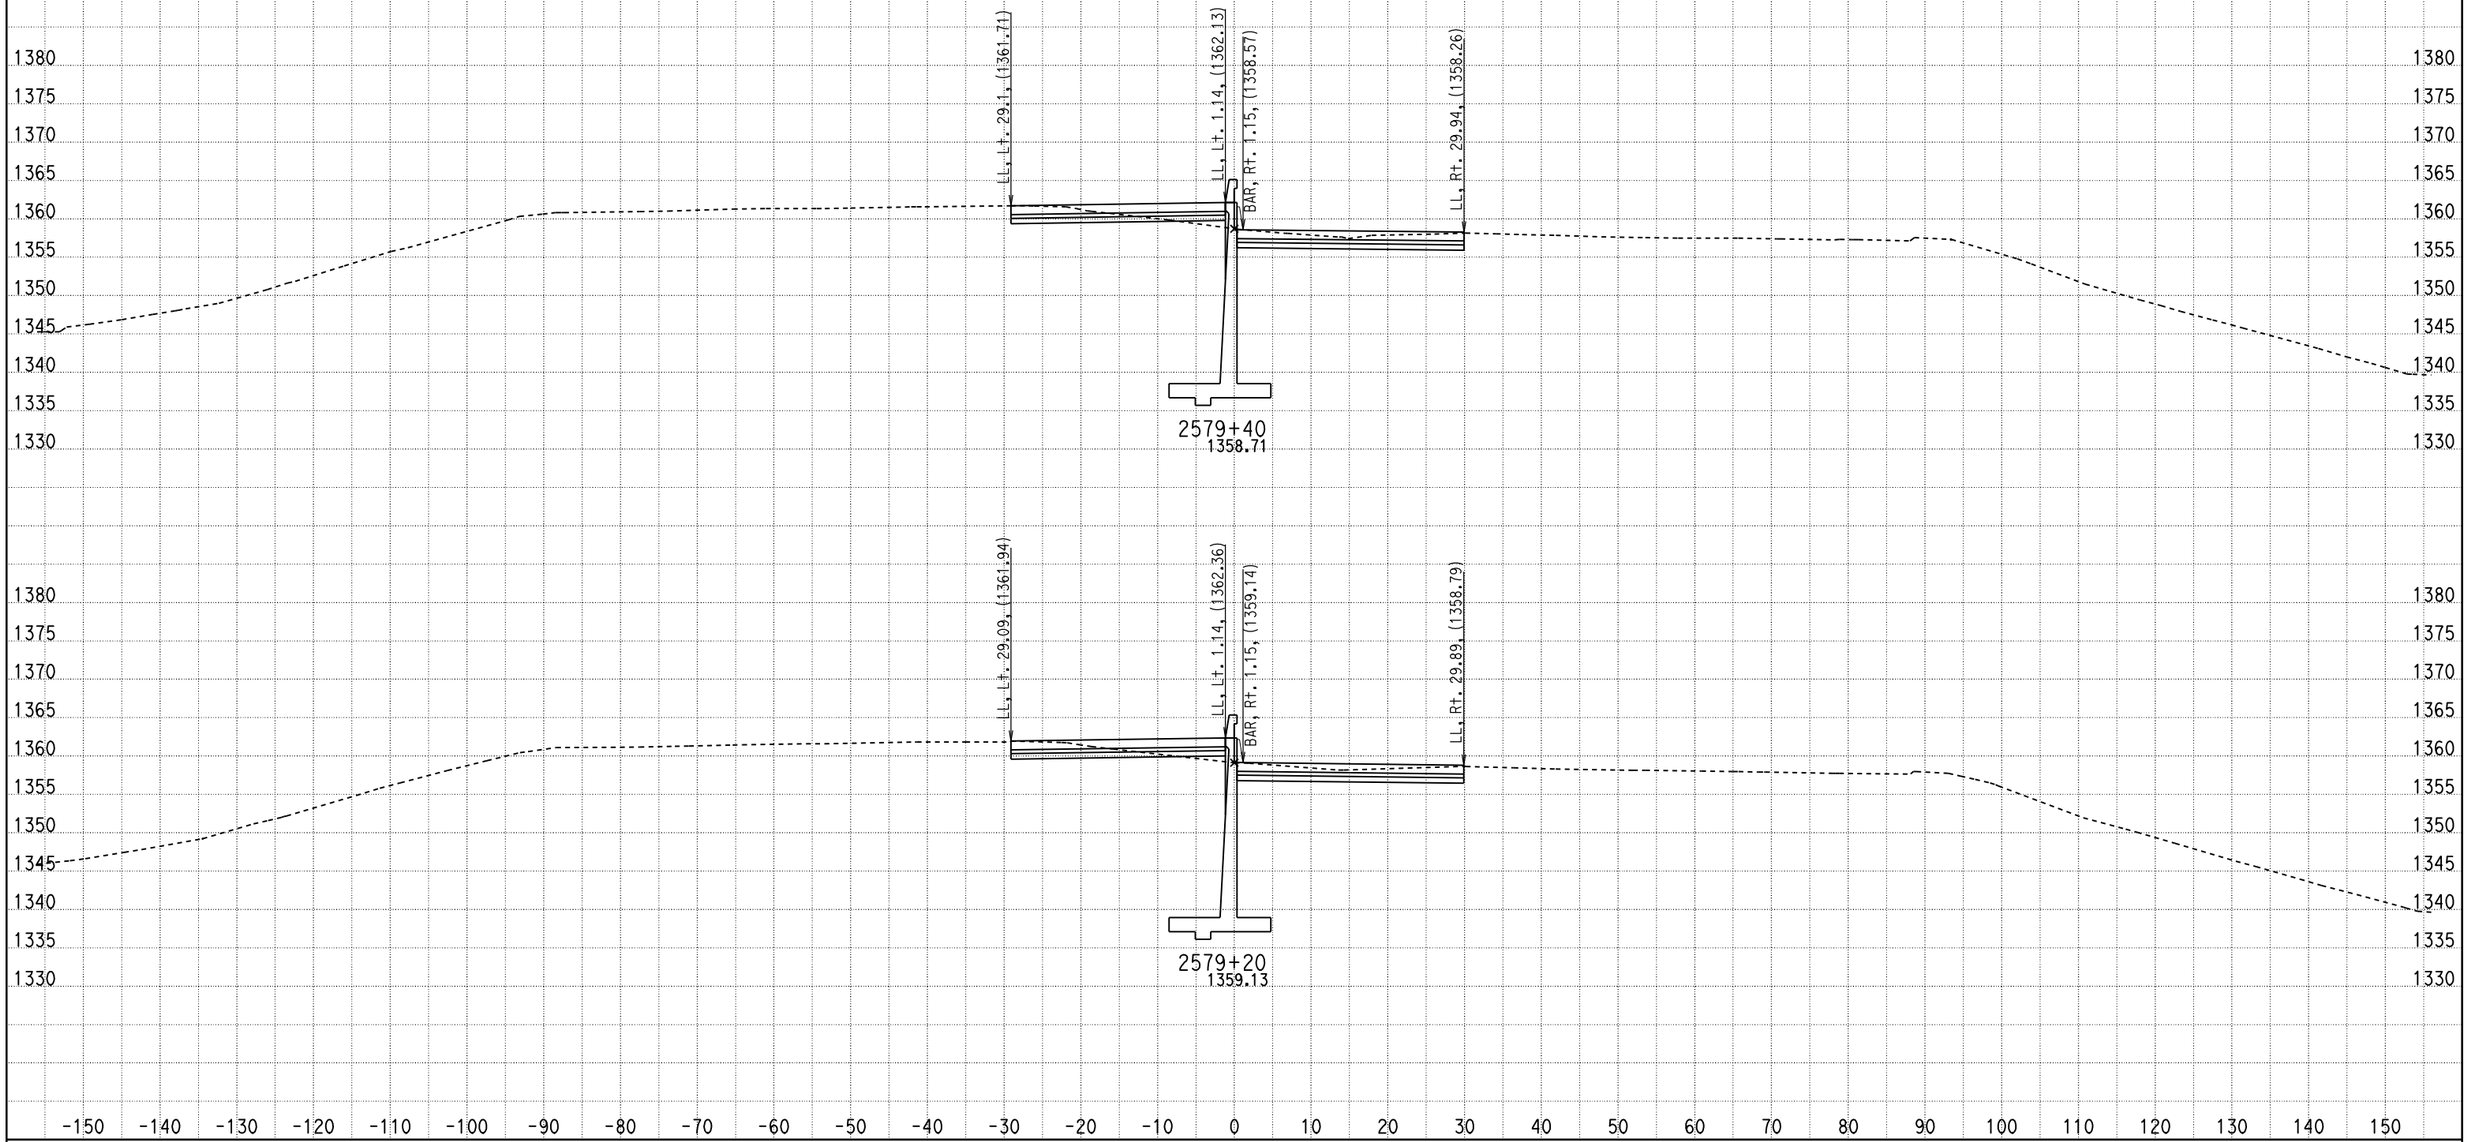

DATE: 2/16/2011

KC Project: 09297 File: D:\07297\09297\X-Section\median south design10.ear

SCALE: 1" = 10' Horiz.
1" = 10' Vert.

All Dimensions are US Survey Feet

CL1
CROSS SECTIONS

SHEET 572 OF XXX

DESIGN STUDY ONLY

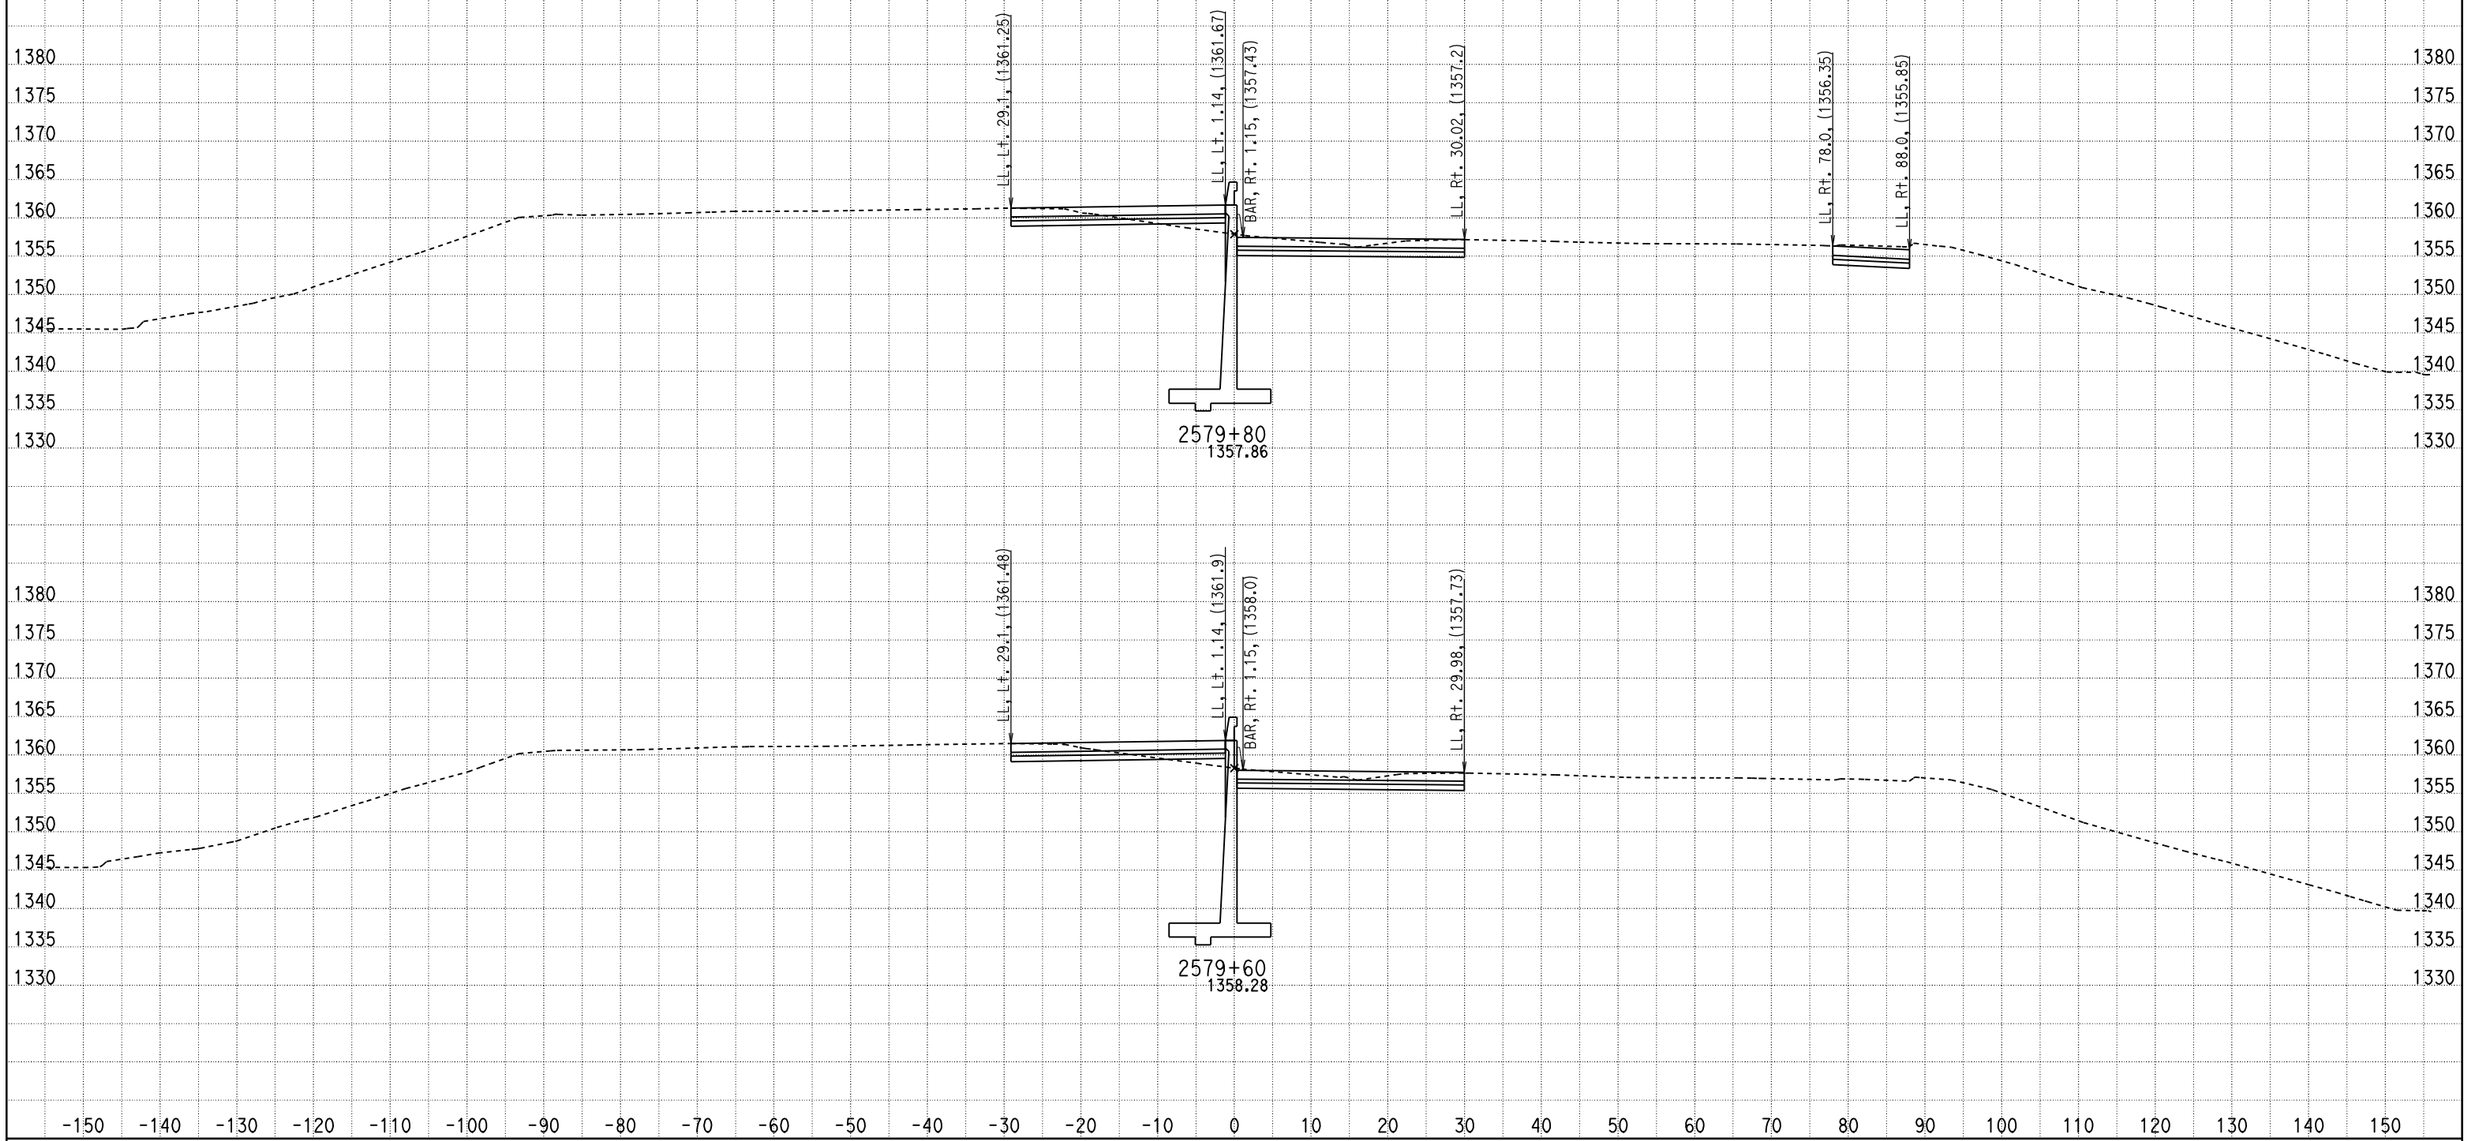

DATE: 2/16/2011

KC Project: 09297 File: D:\07297\09297\X-Section\median south design10.ear

SCALE: 1" = 10' Horiz.
1" = 10' Vert.

All Dimensions are US Survey Feet

CL1
CROSS SECTIONS

SHEET 573 OF XXX

DESIGN STUDY ONLY

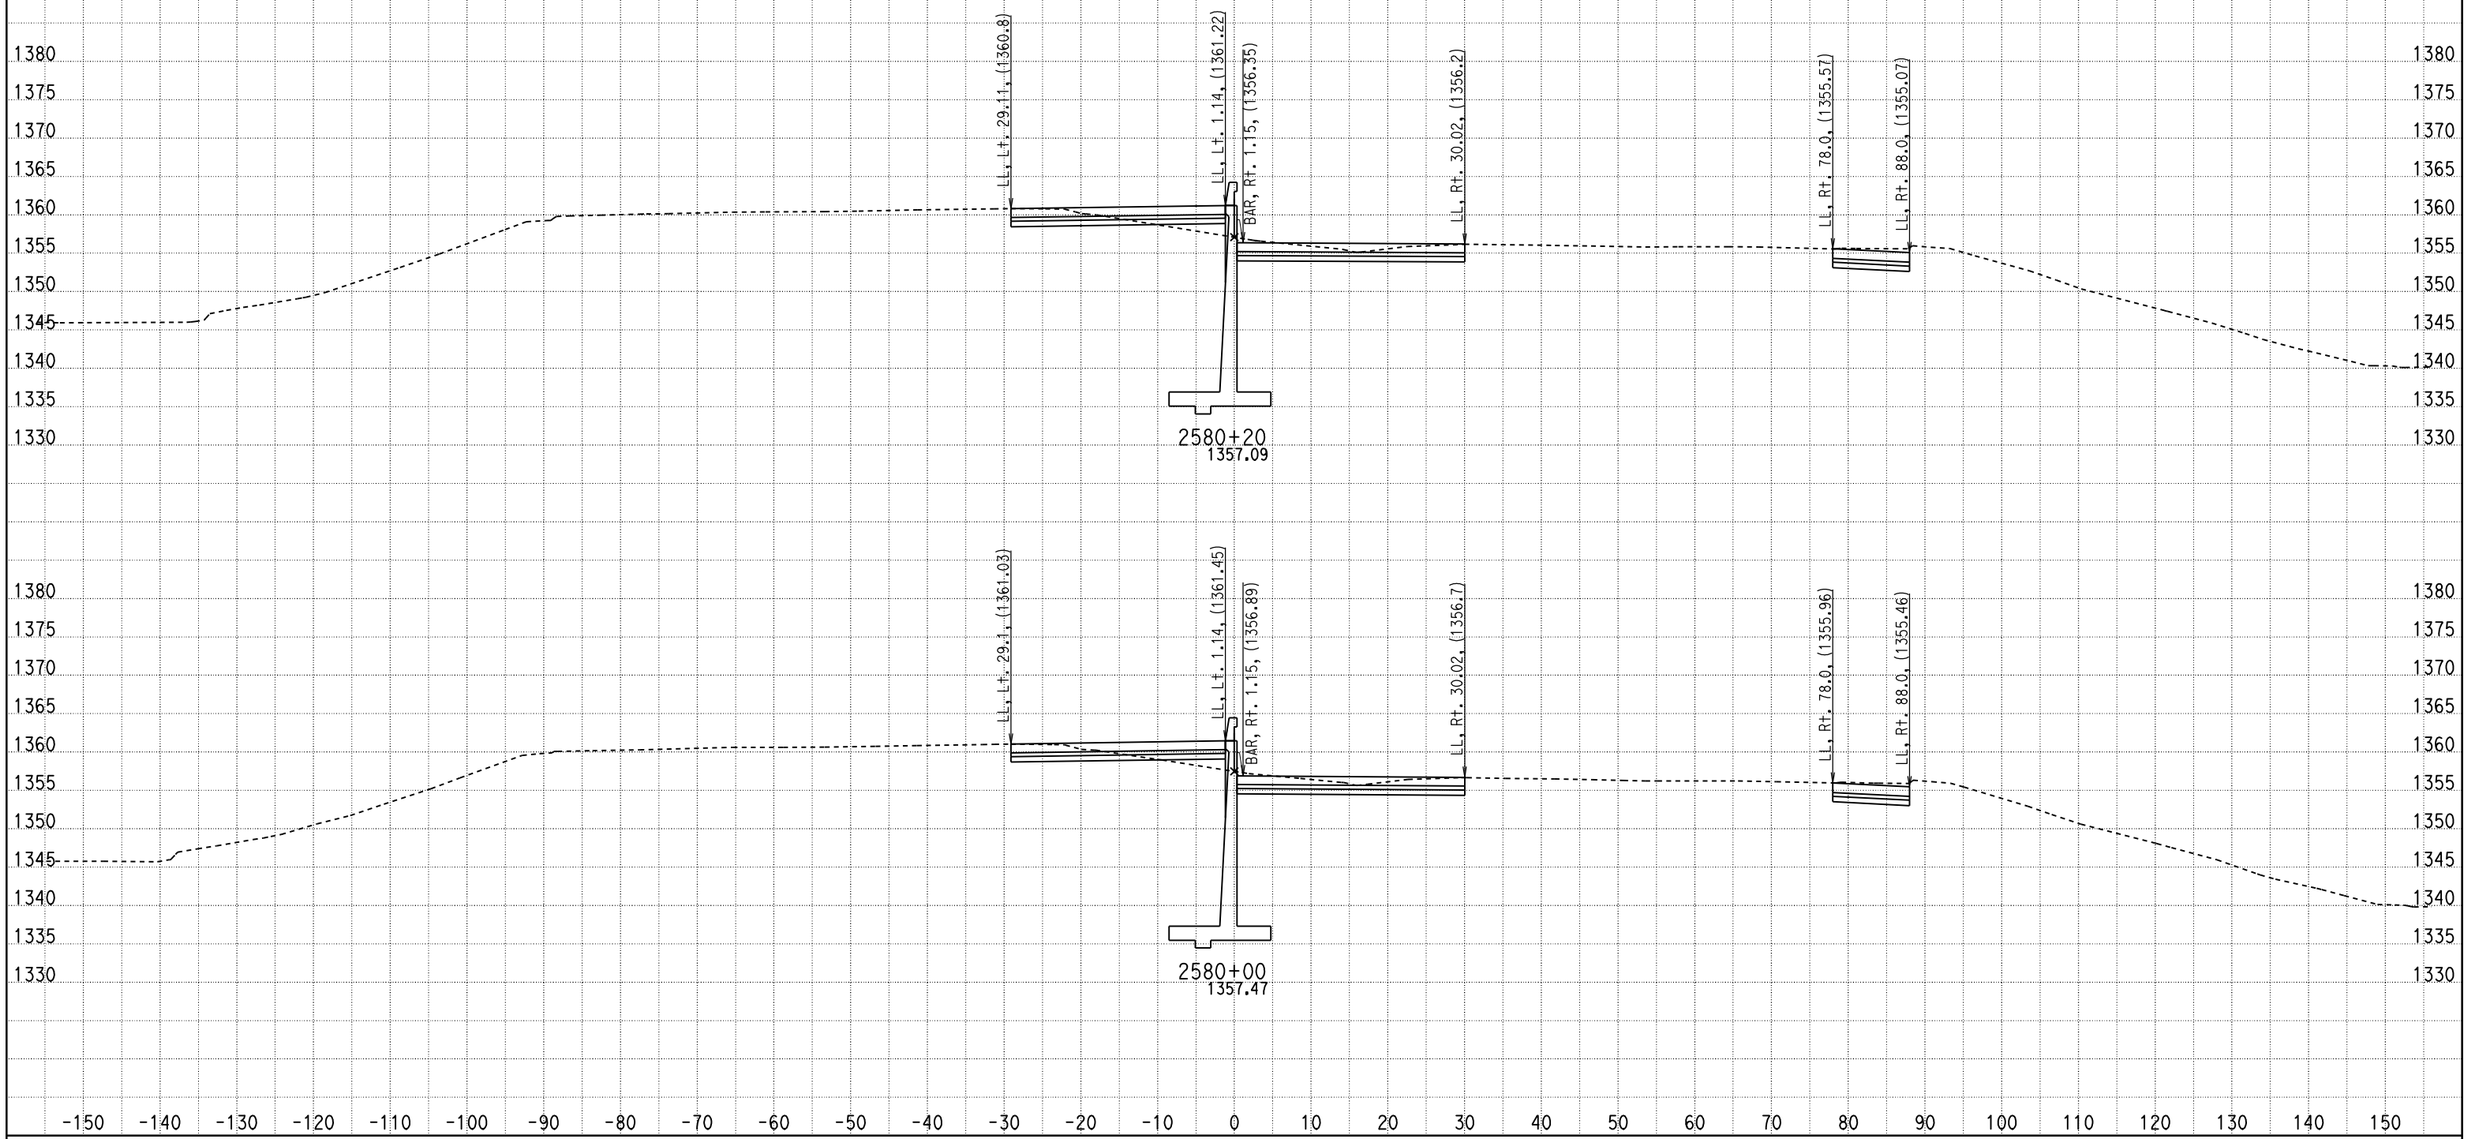

DATE: 2/16/2011

KC Project: 09297 File: D:\07297\09297\X-Section\median south design10.ear

SCALE: 1" = 10' Horiz.
1" = 10' Vert.

All Dimensions are US Survey Feet

CL1
CROSS SECTIONS

SHEET 574 OF XXX

DESIGN STUDY ONLY

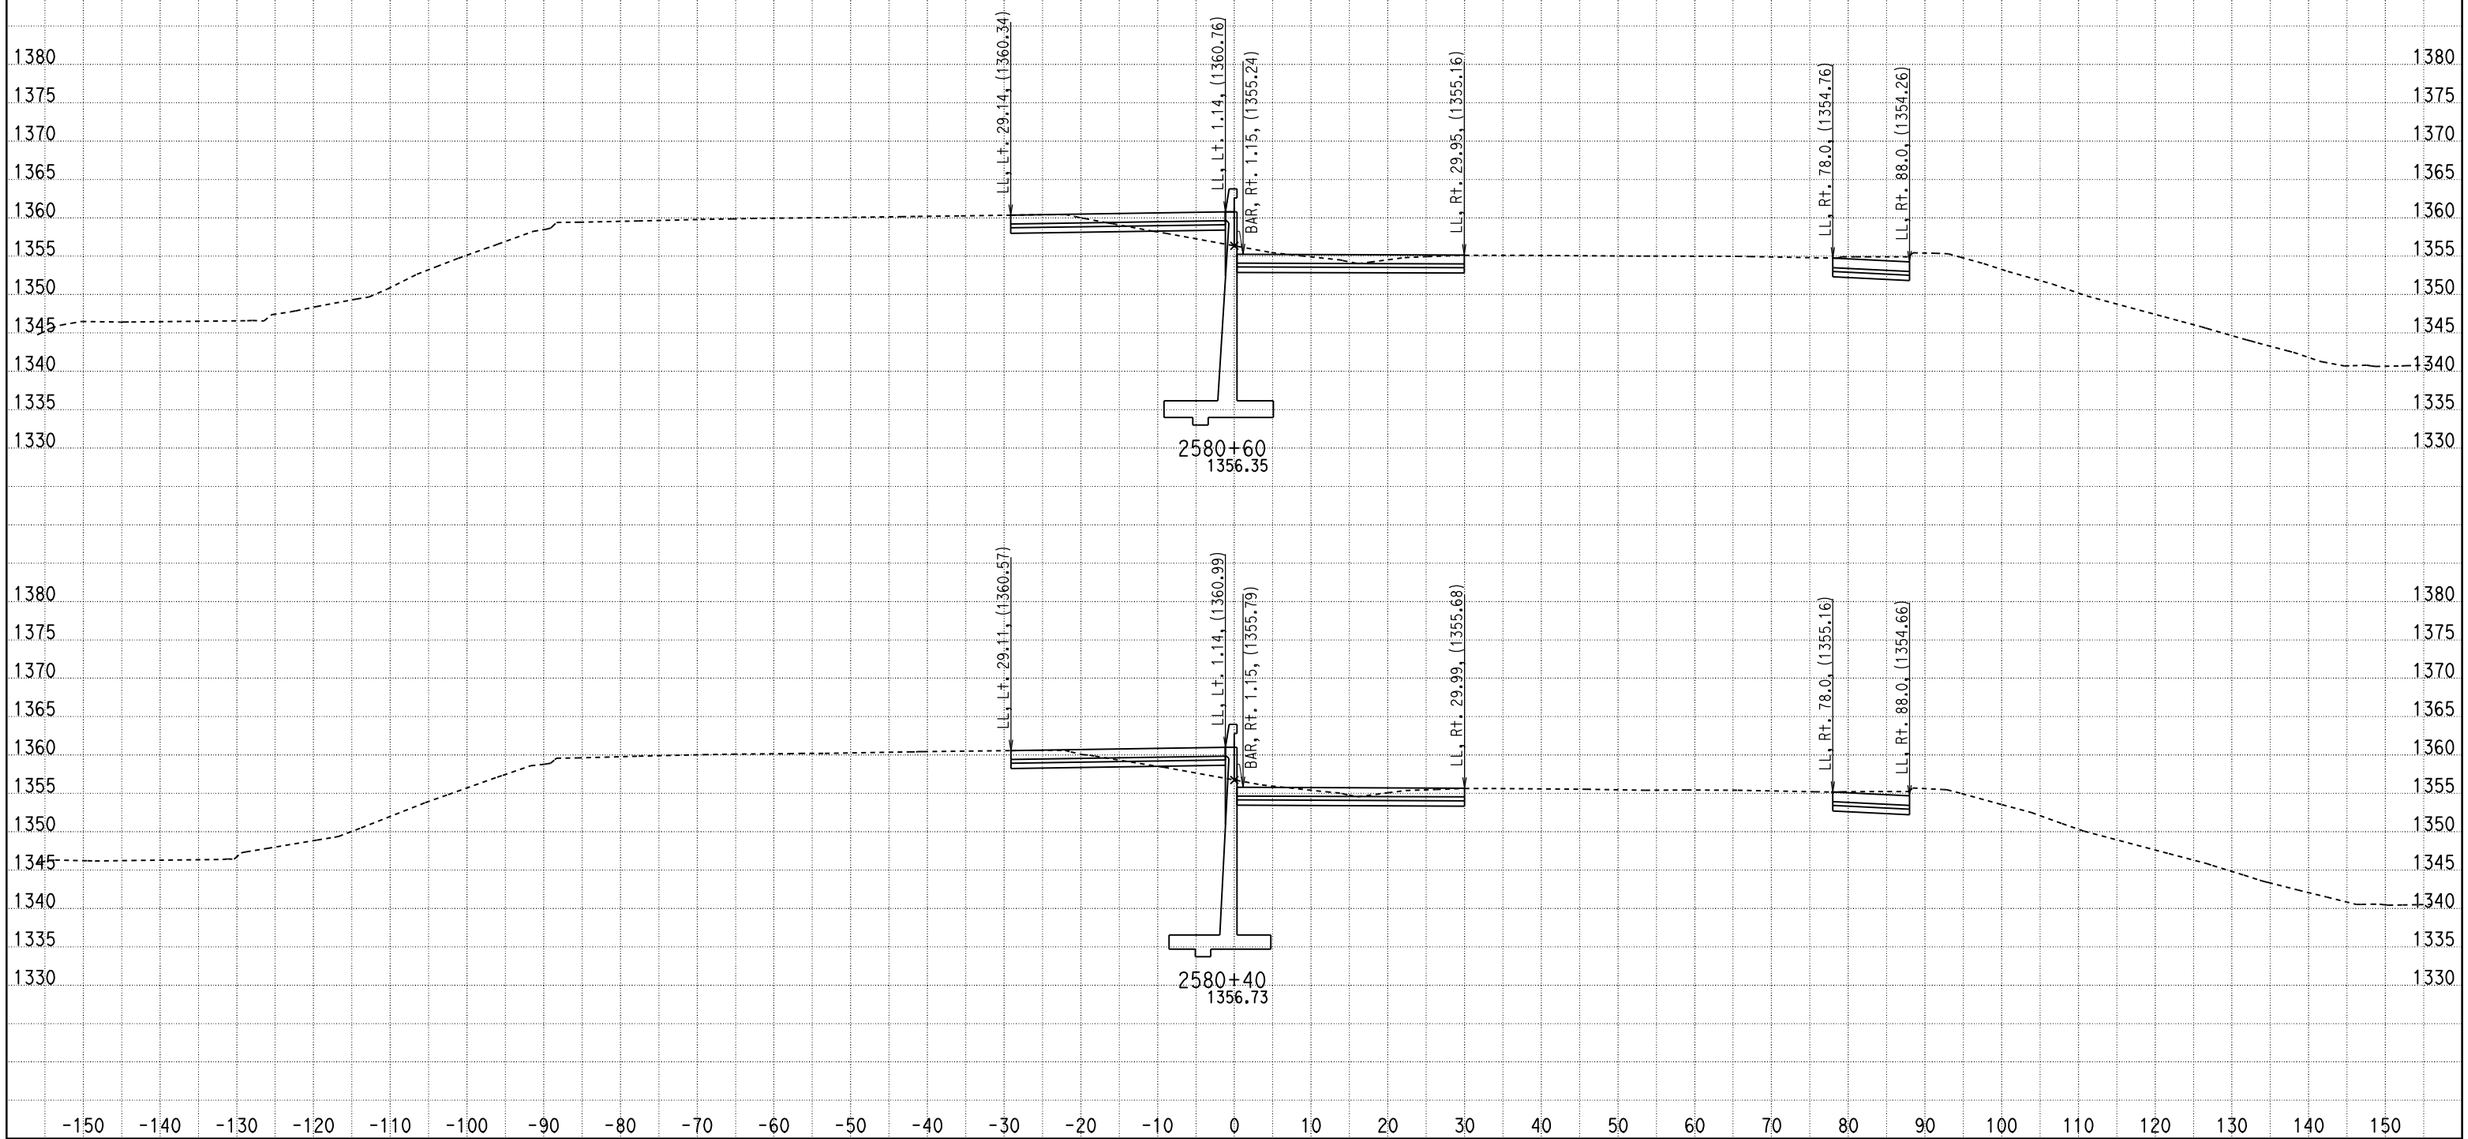

DATE: 2/16/2011

KC Project: 09297 File: D:\07297\09297\X-Section\median south design10.ear

SCALE: 1" = 10' Horiz.
1" = 10' Vert.

All Dimensions are US Survey Feet

CL1
CROSS SECTIONS

SHEET 575 OF XXX

DESIGN STUDY ONLY

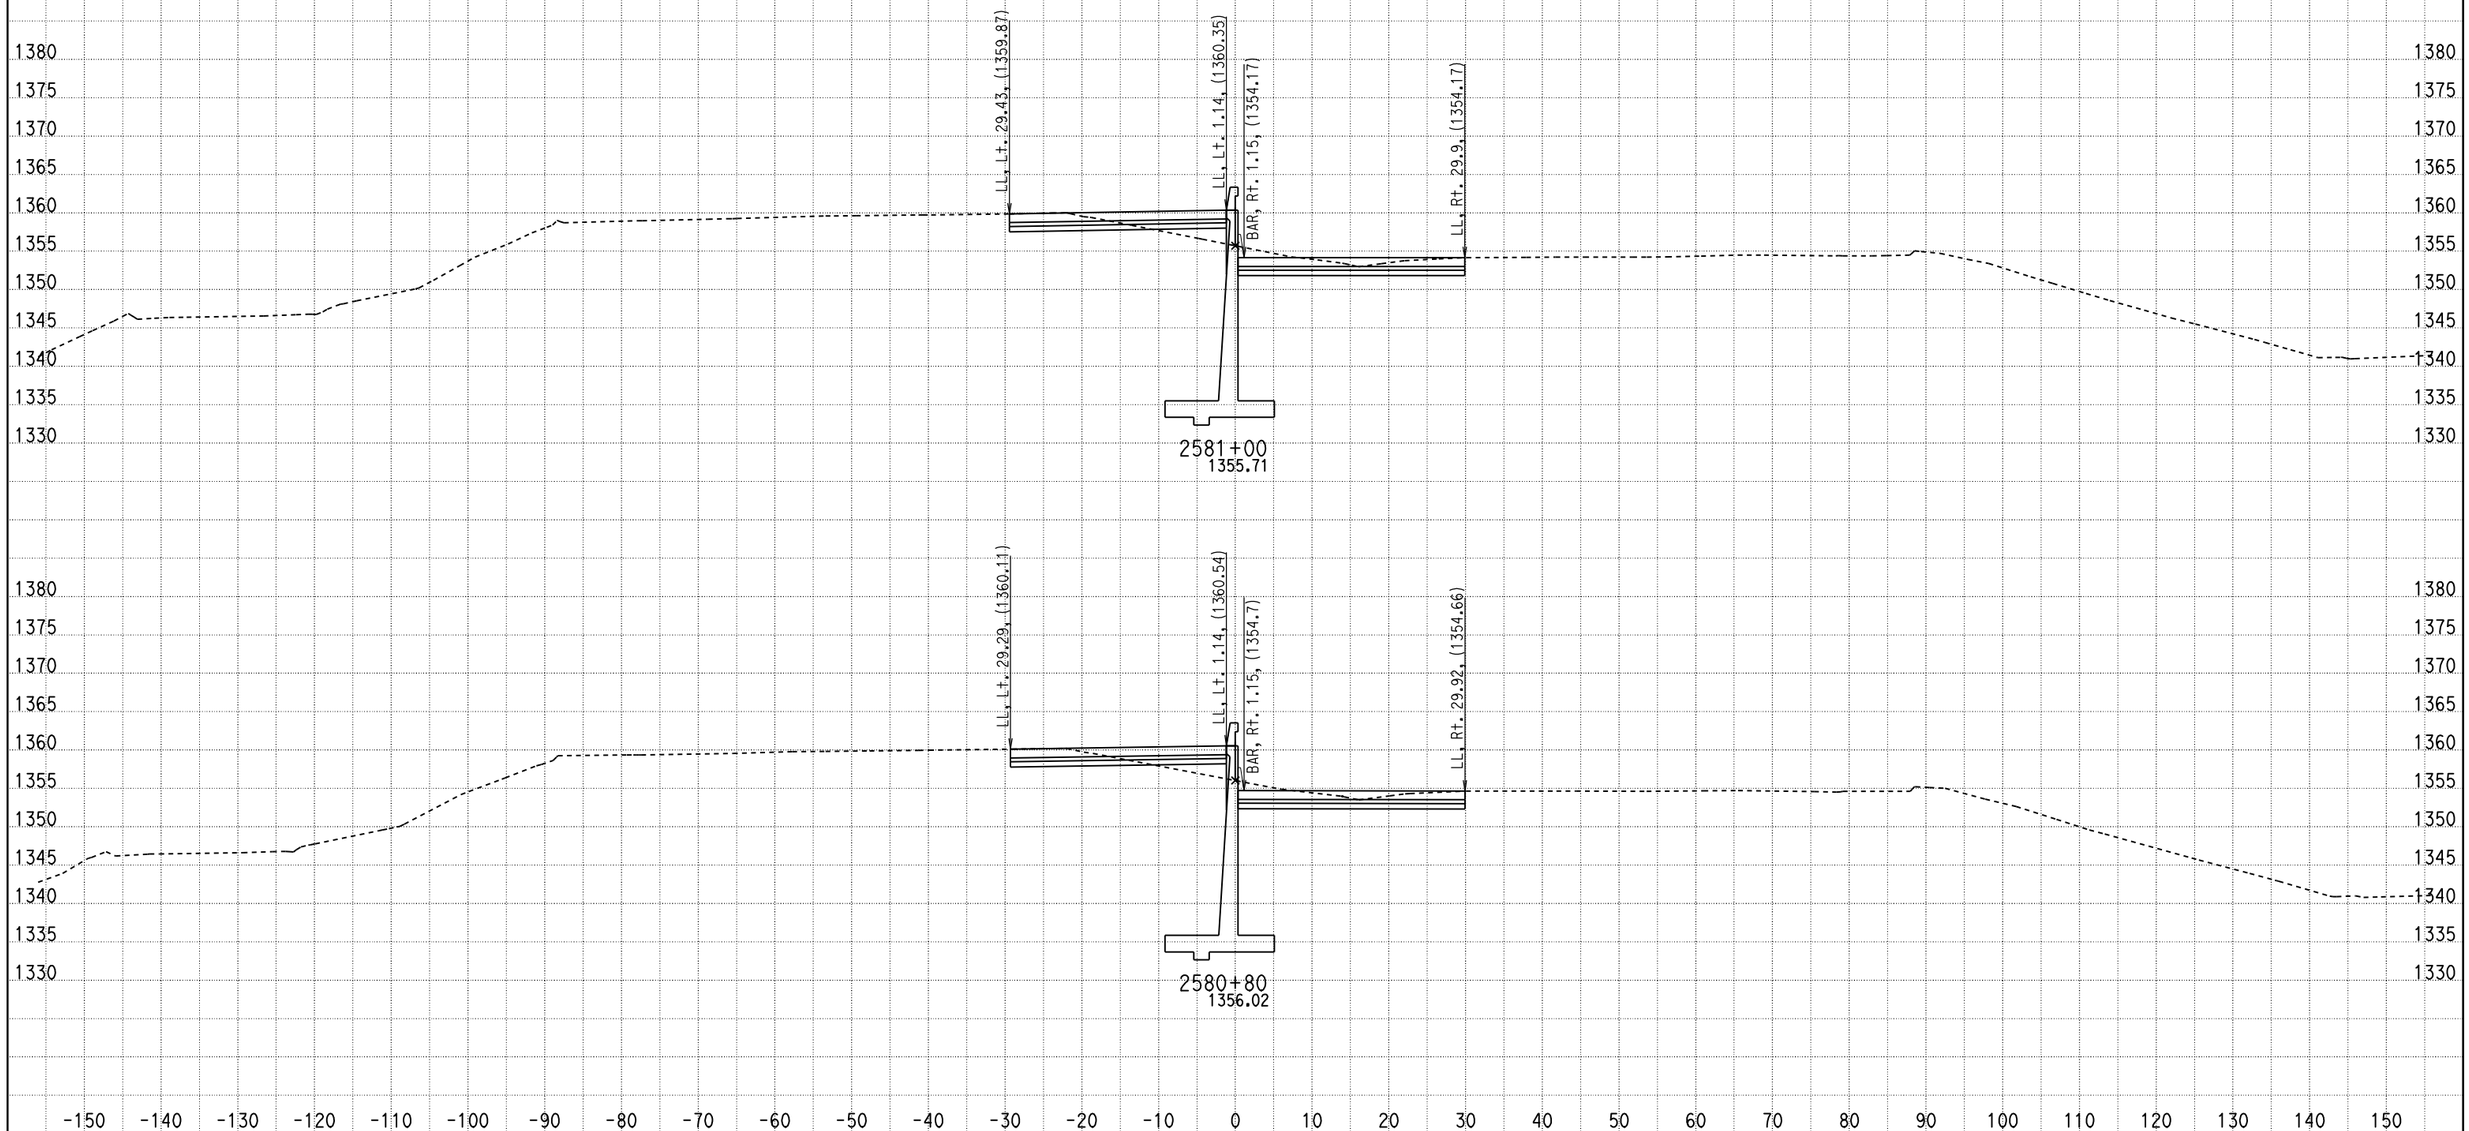

DATE: 2/16/2011

KC Project: 09297 File: D:\07297\09297\X-Section\median south design10.ear

SCALE: 1" = 10' Horiz.
1" = 10' Vert.

All Dimensions are US Survey Feet

CL1
CROSS SECTIONS

SHEET 576 OF XXX

DESIGN STUDY ONLY

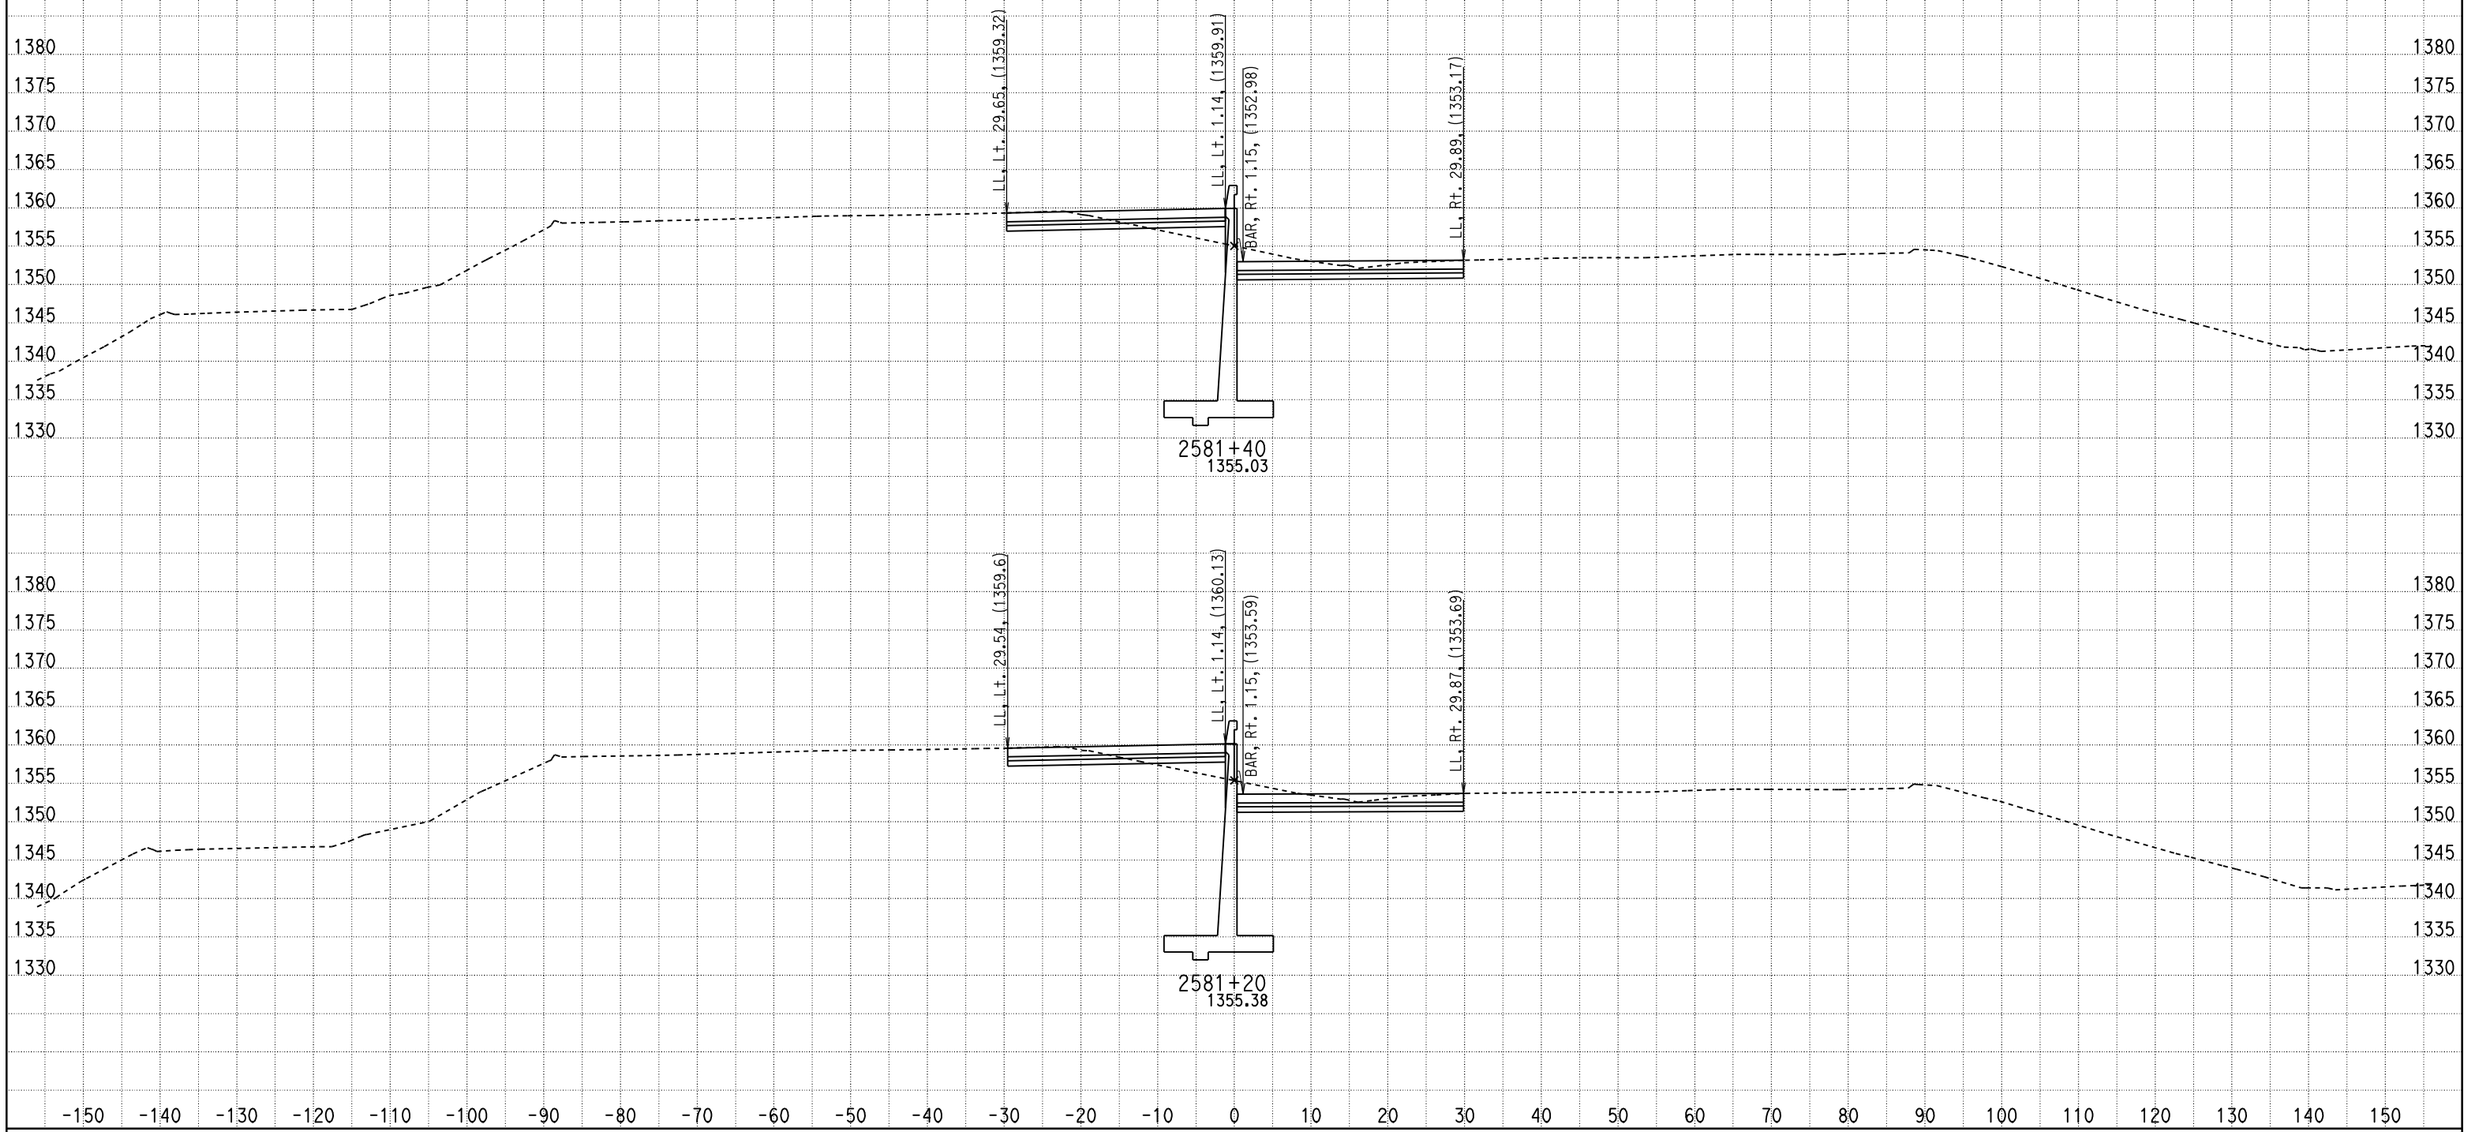

DATE: 2/16/2011

KC Project: 09297 File: D:\07297\09297\X-Section\median south design10.ear

SCALE: 1" = 10' Horiz.
1" = 10' Vert.

All Dimensions are US Survey Feet

CL1
CROSS SECTIONS

SHEET 577 OF XXX

DESIGN STUDY ONLY

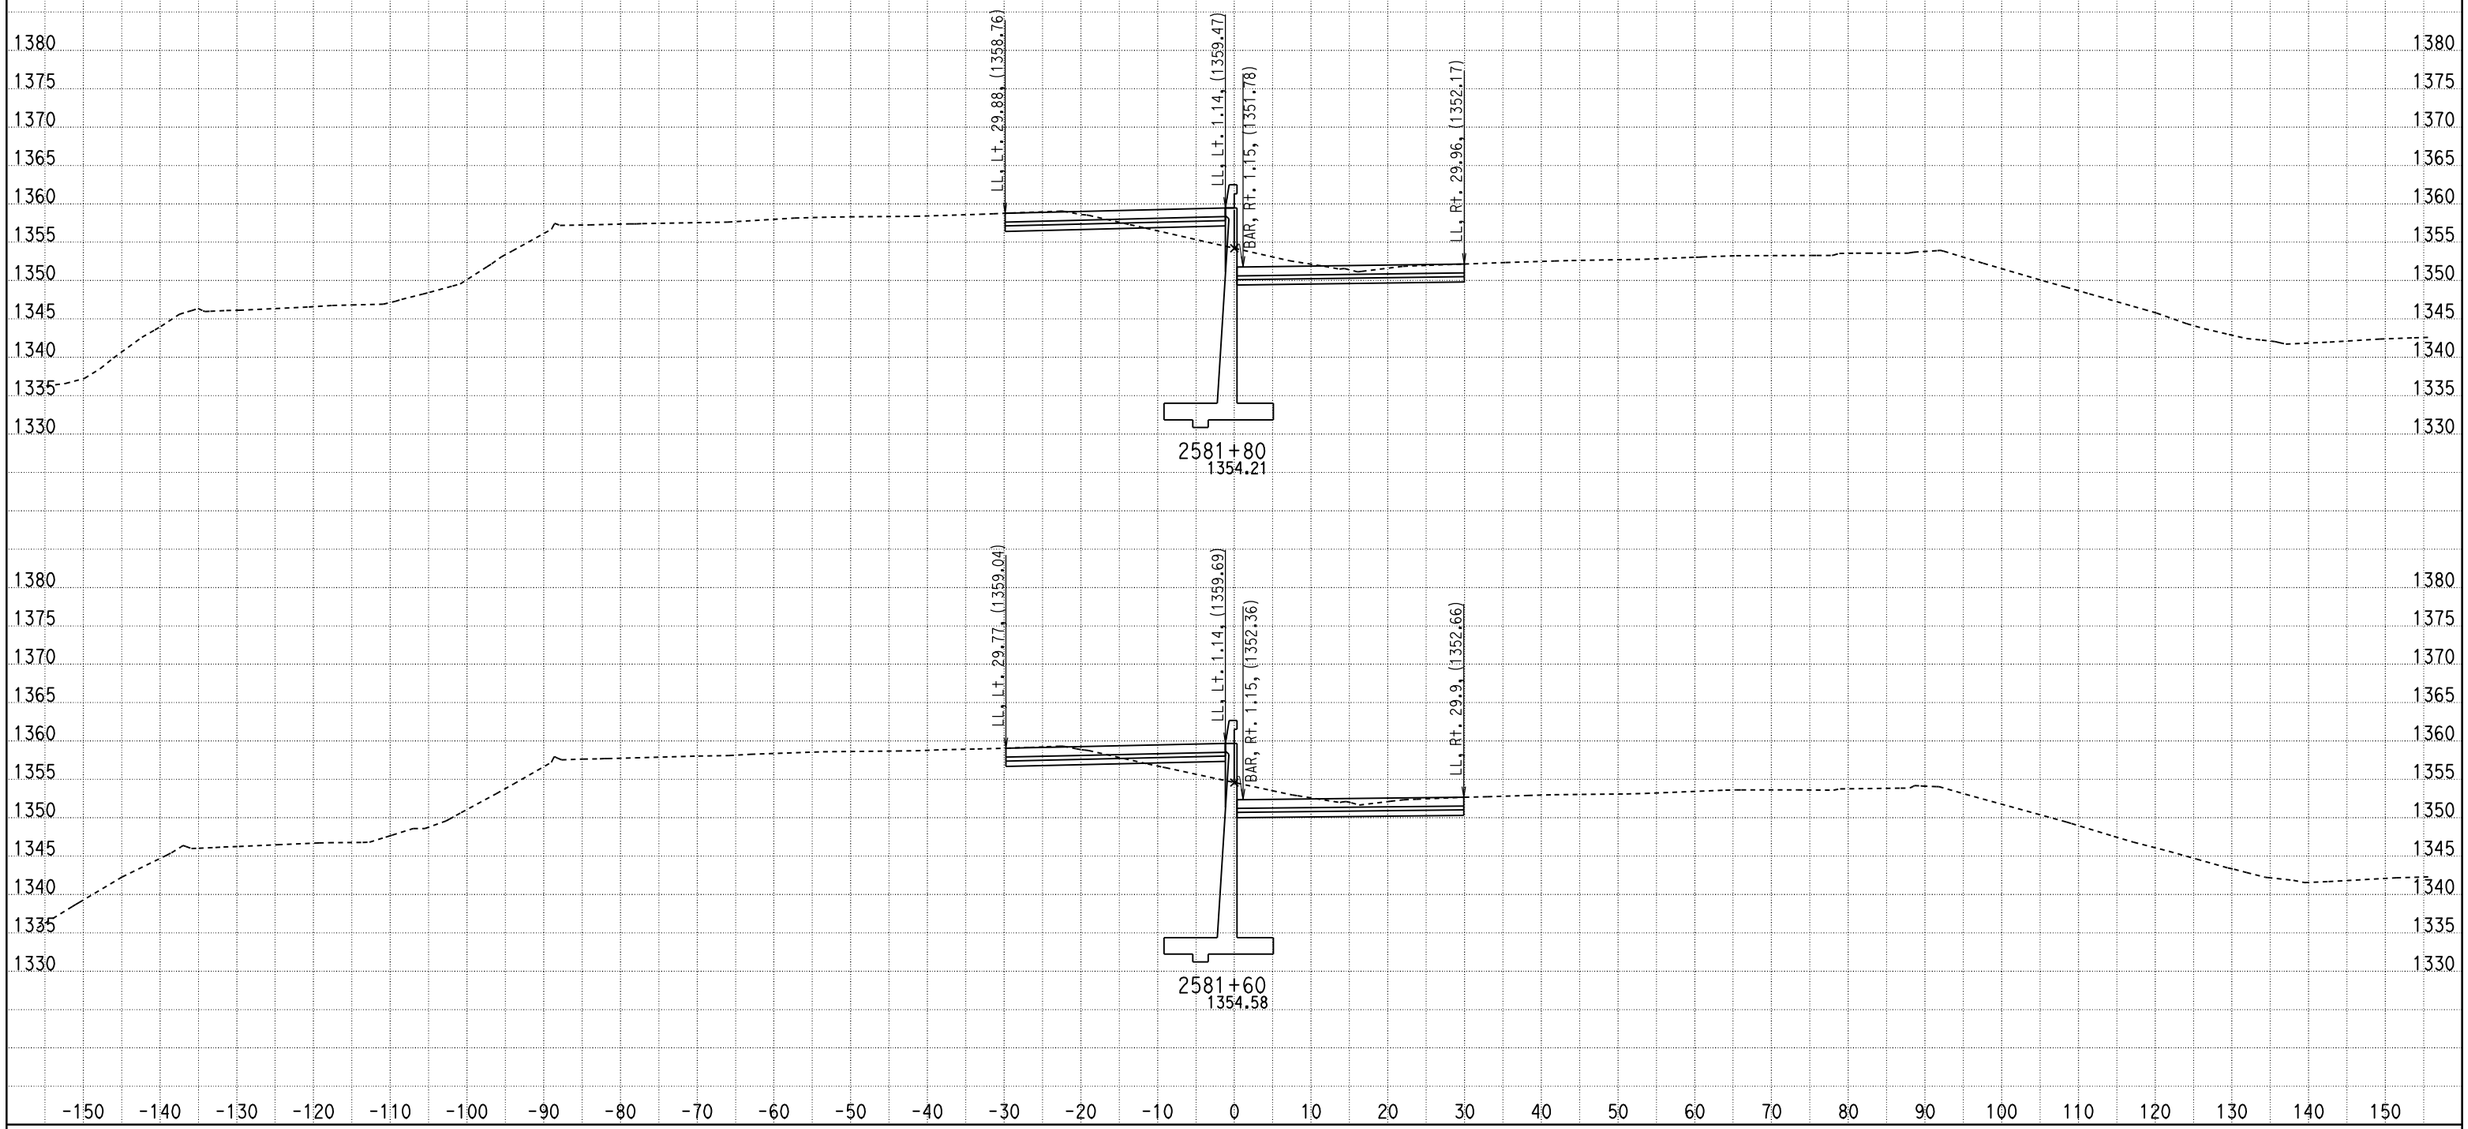

DATE: 2/16/2011

KC Project: 09297 File: D:\07297\09297\X-Section\median south design10.ear

SCALE: 1" = 10' Horiz.
1" = 10' Vert.

All Dimensions are US Survey Feet

CL1
CROSS SECTIONS

SHEET 578 OF XXX

DESIGN STUDY ONLY

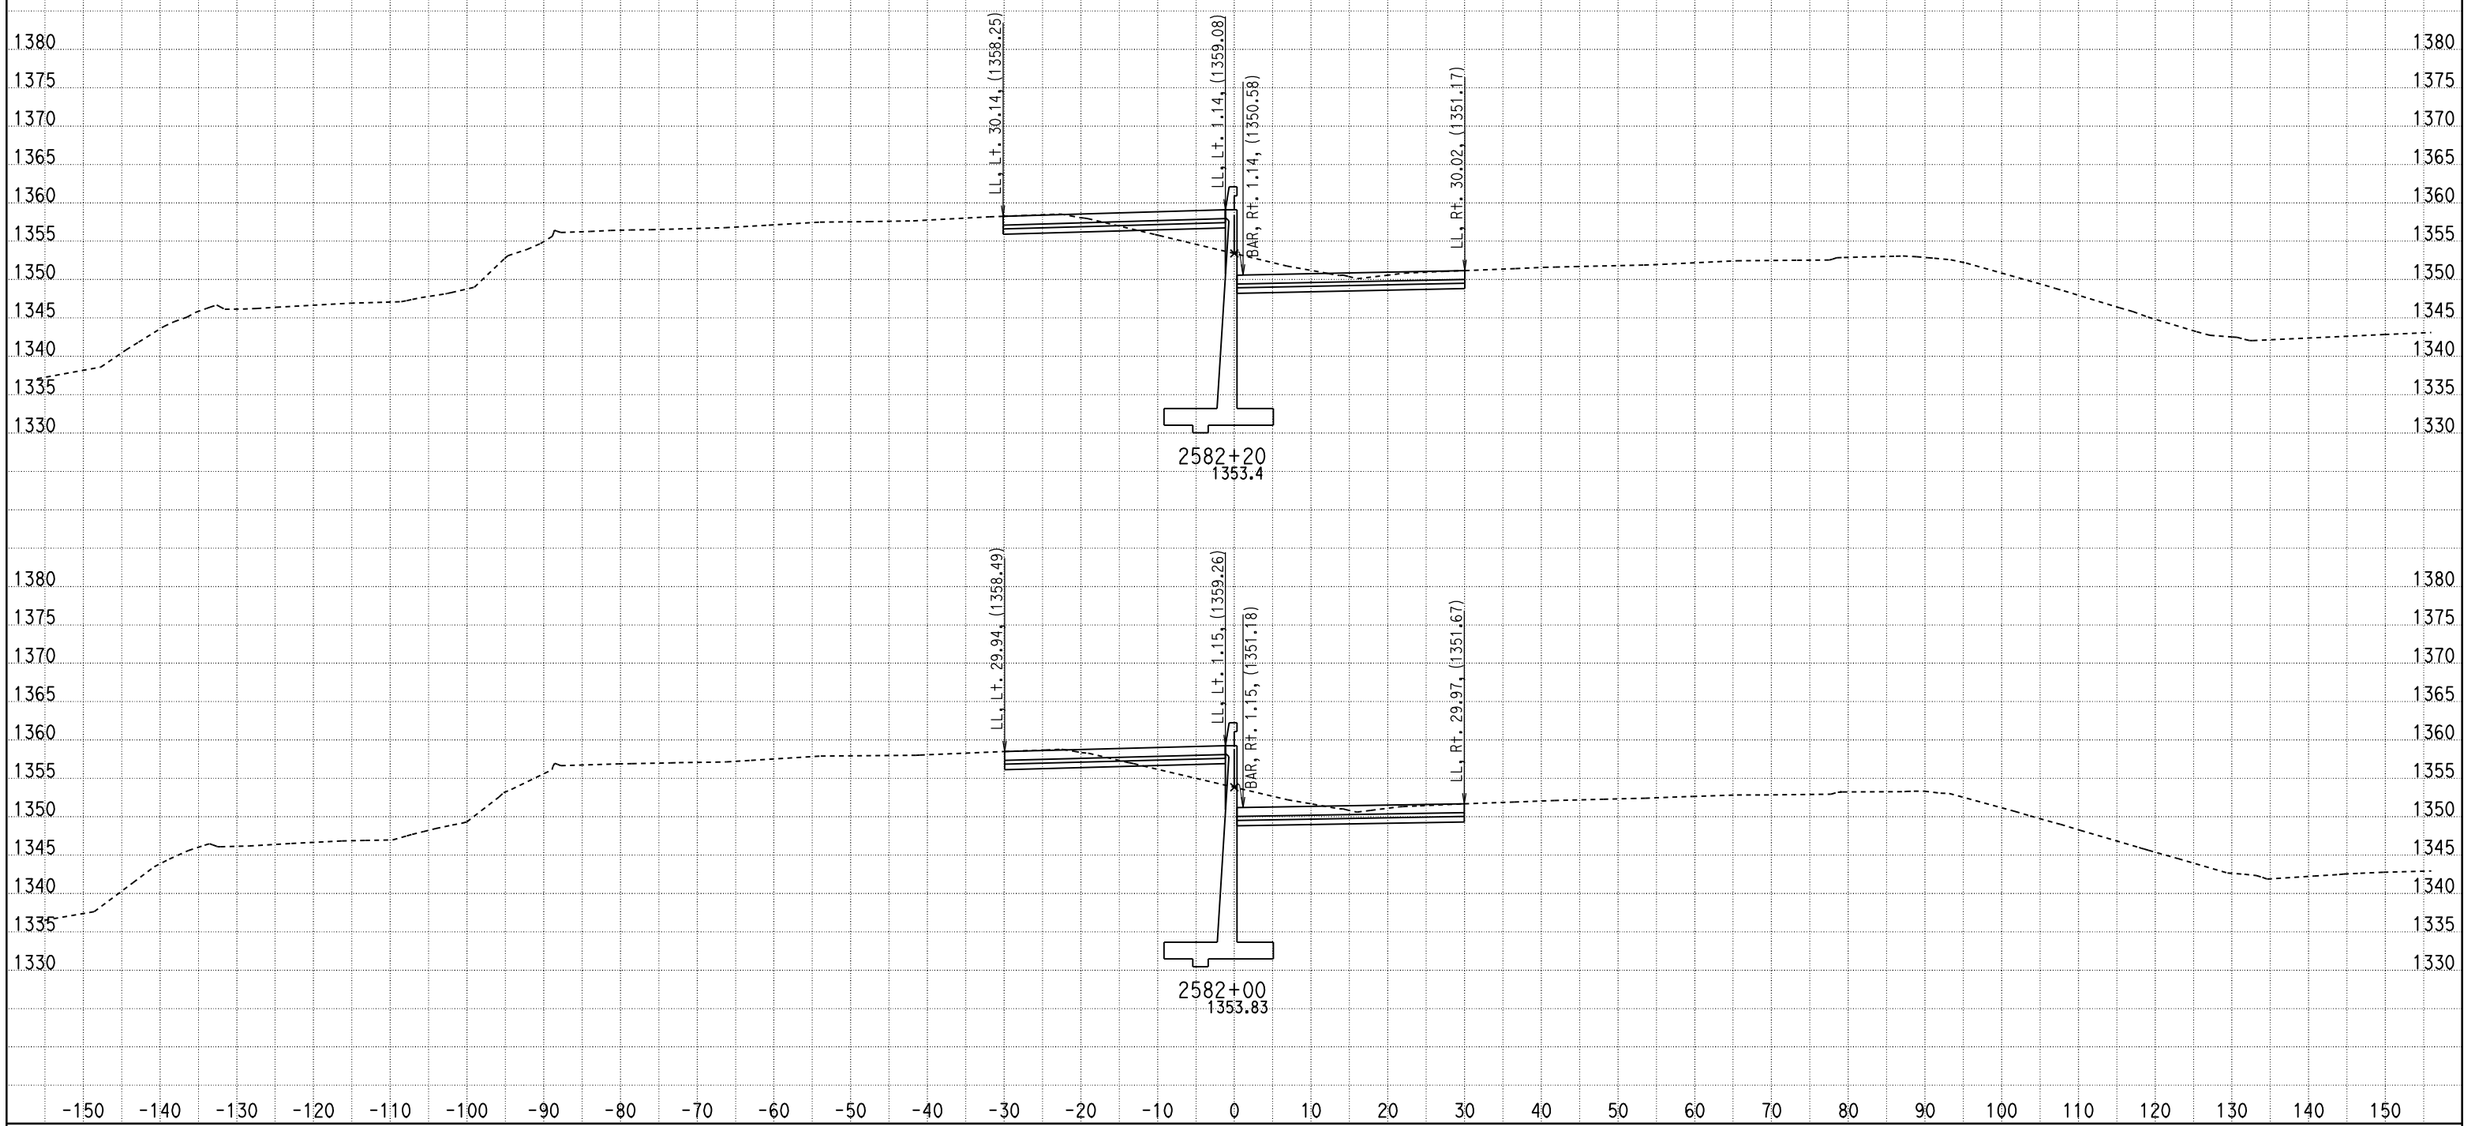

DATE: 2/16/2011

KC Project: 09297 File: D:\07297\09297\X-Section\median south design10.ear

SCALE: 1" = 10' Horiz.
1" = 10' Vert.

All Dimensions are US Survey Feet

CL1
CROSS SECTIONS

SHEET 579 OF XXX

DESIGN STUDY ONLY

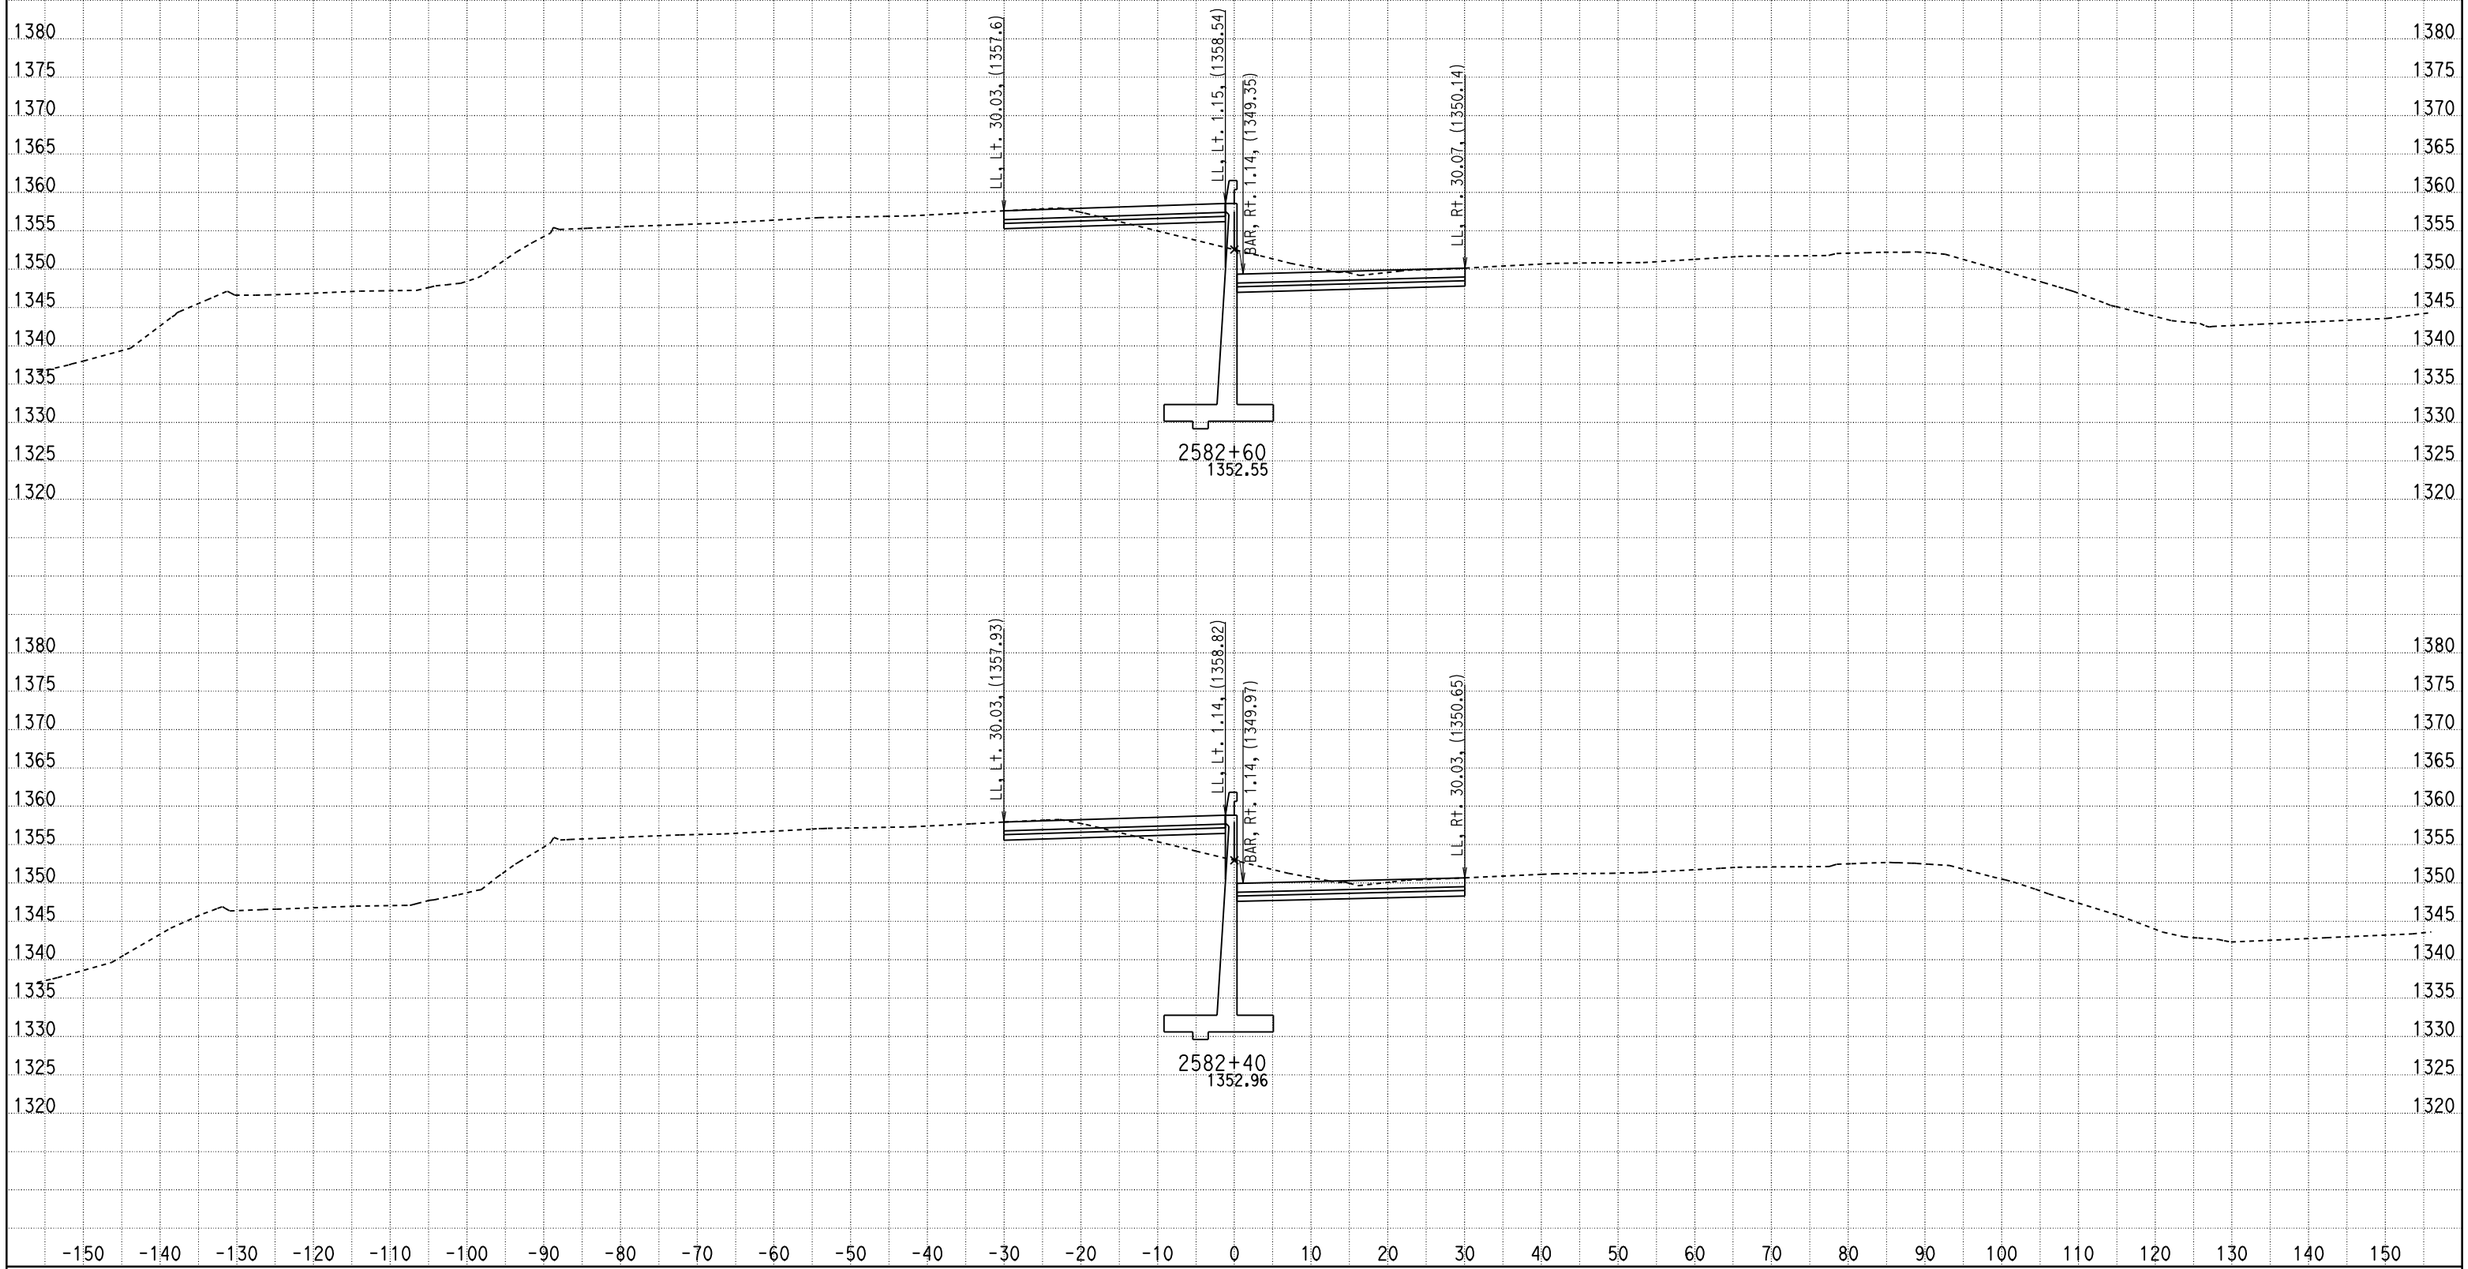

DATE: 2/16/2011

KC Project: 09297 File: D:\07297\09297\X-Section\median south design10.ear

SCALE: 1" = 10' Horiz.
1" = 10' Vert.

All Dimensions are US Survey Feet

CL1
CROSS SECTIONS

SHEET 580 OF XXX

DESIGN STUDY ONLY

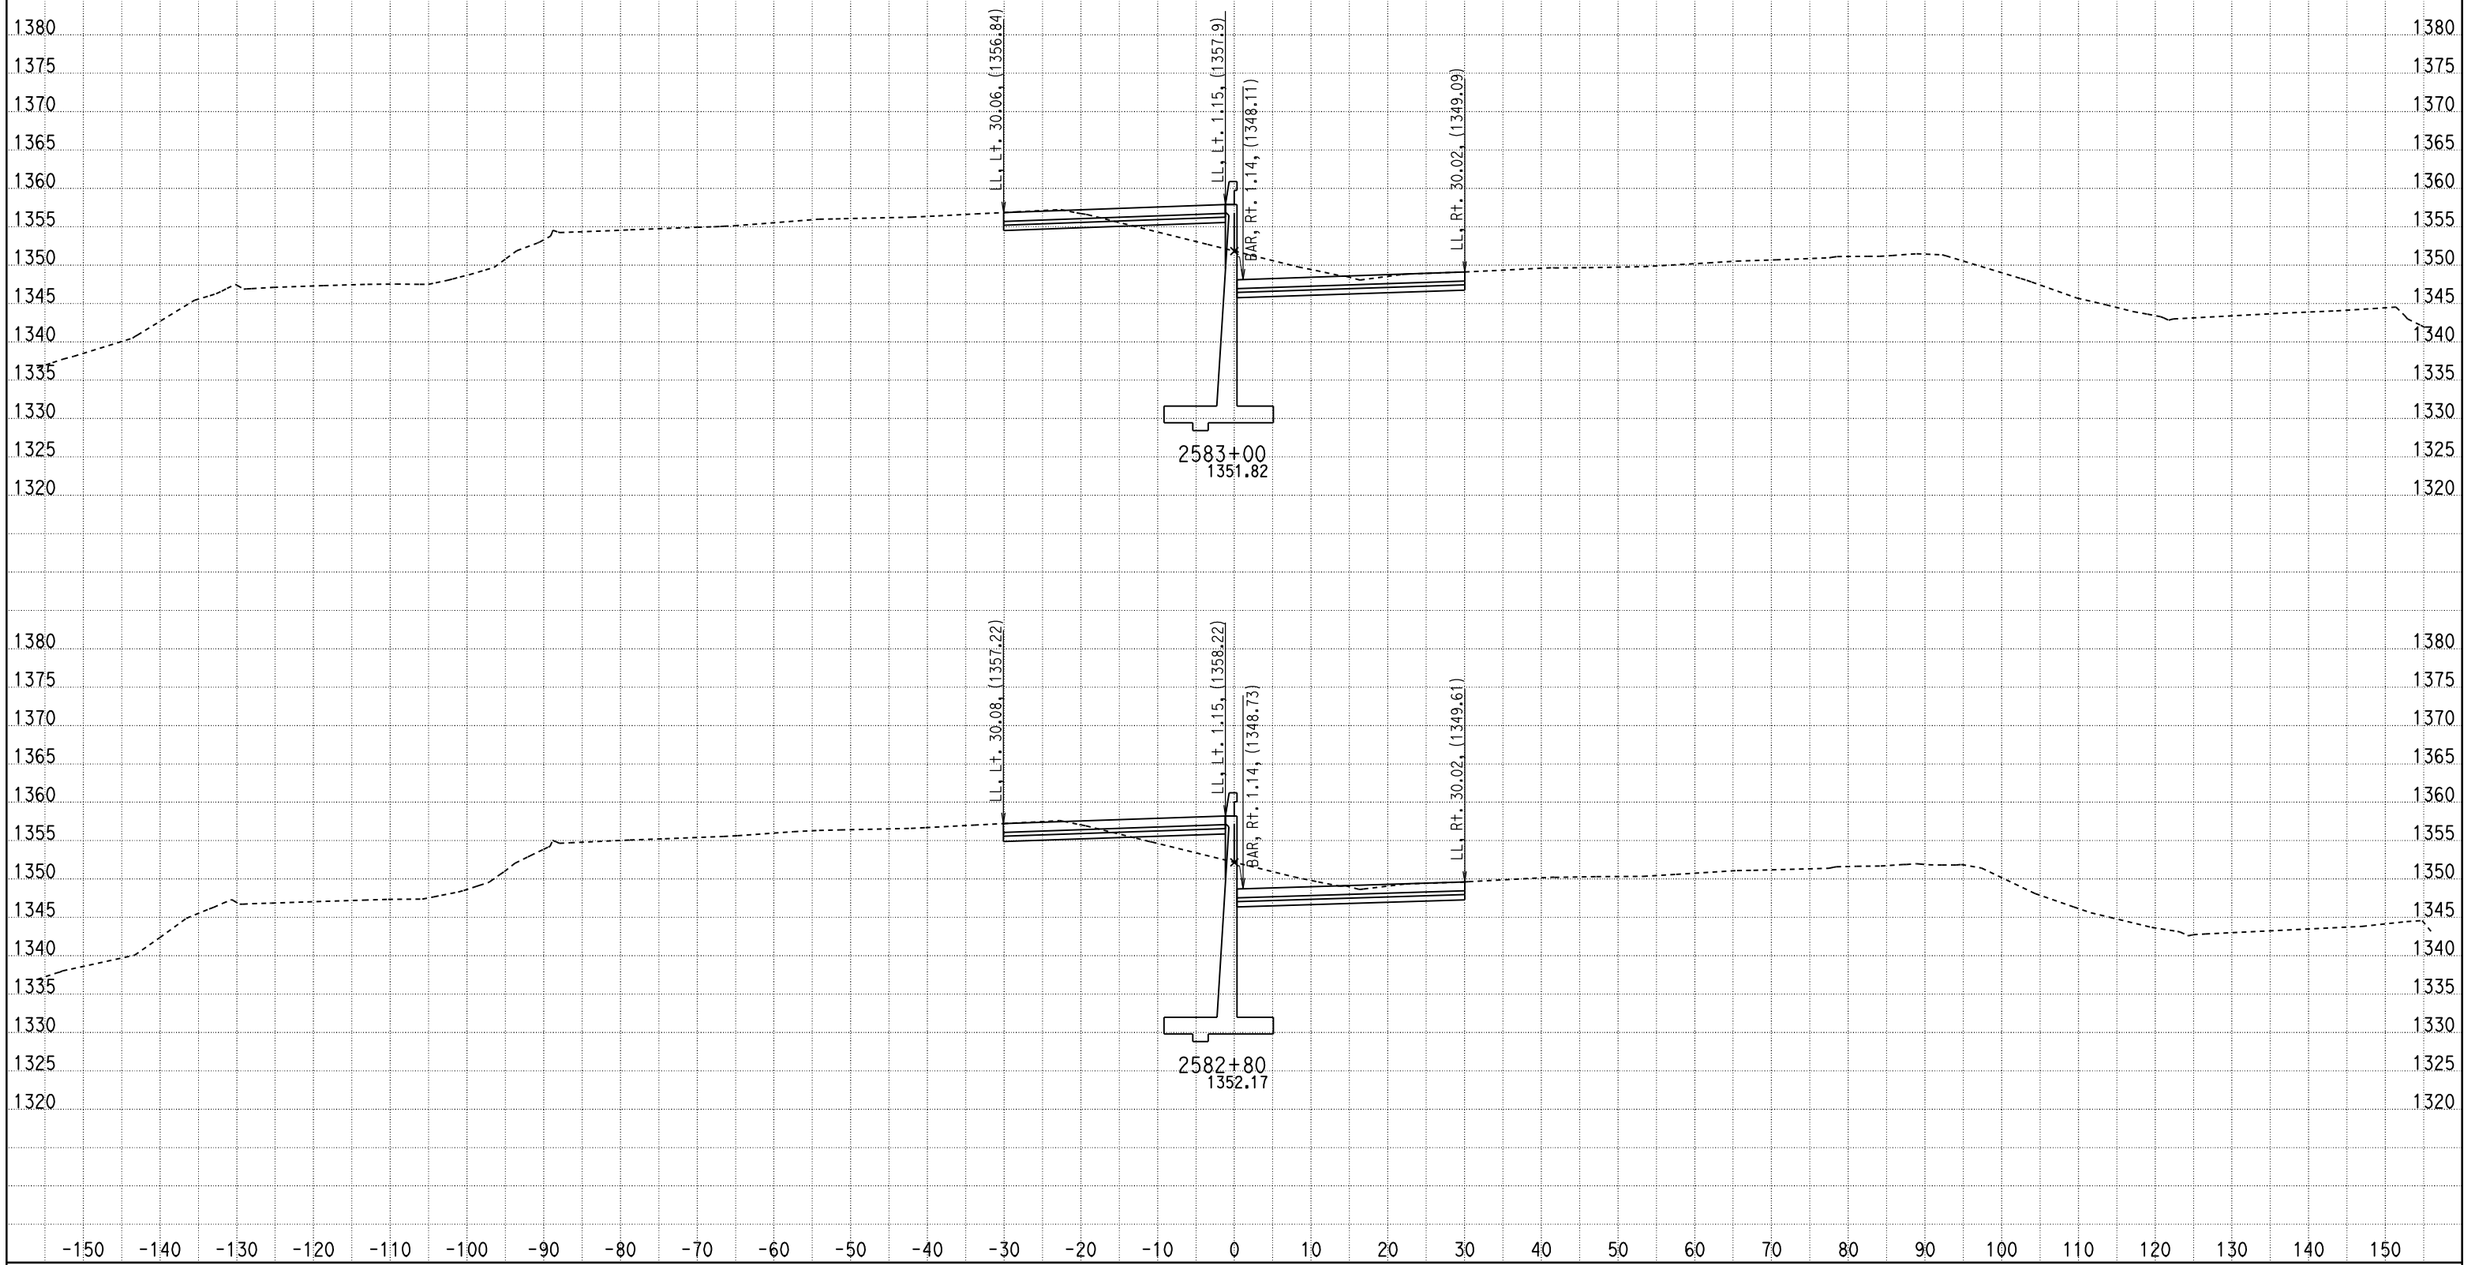

DATE: 2/16/2011

KC Project: 09297 File: D:\07297\09297\X-Section\median south design10.ear

SCALE: 1" = 10' Horiz.
1" = 10' Vert.

All Dimensions are US Survey Feet

CL1
CROSS SECTIONS

SHEET 581 OF XXX

DESIGN STUDY ONLY

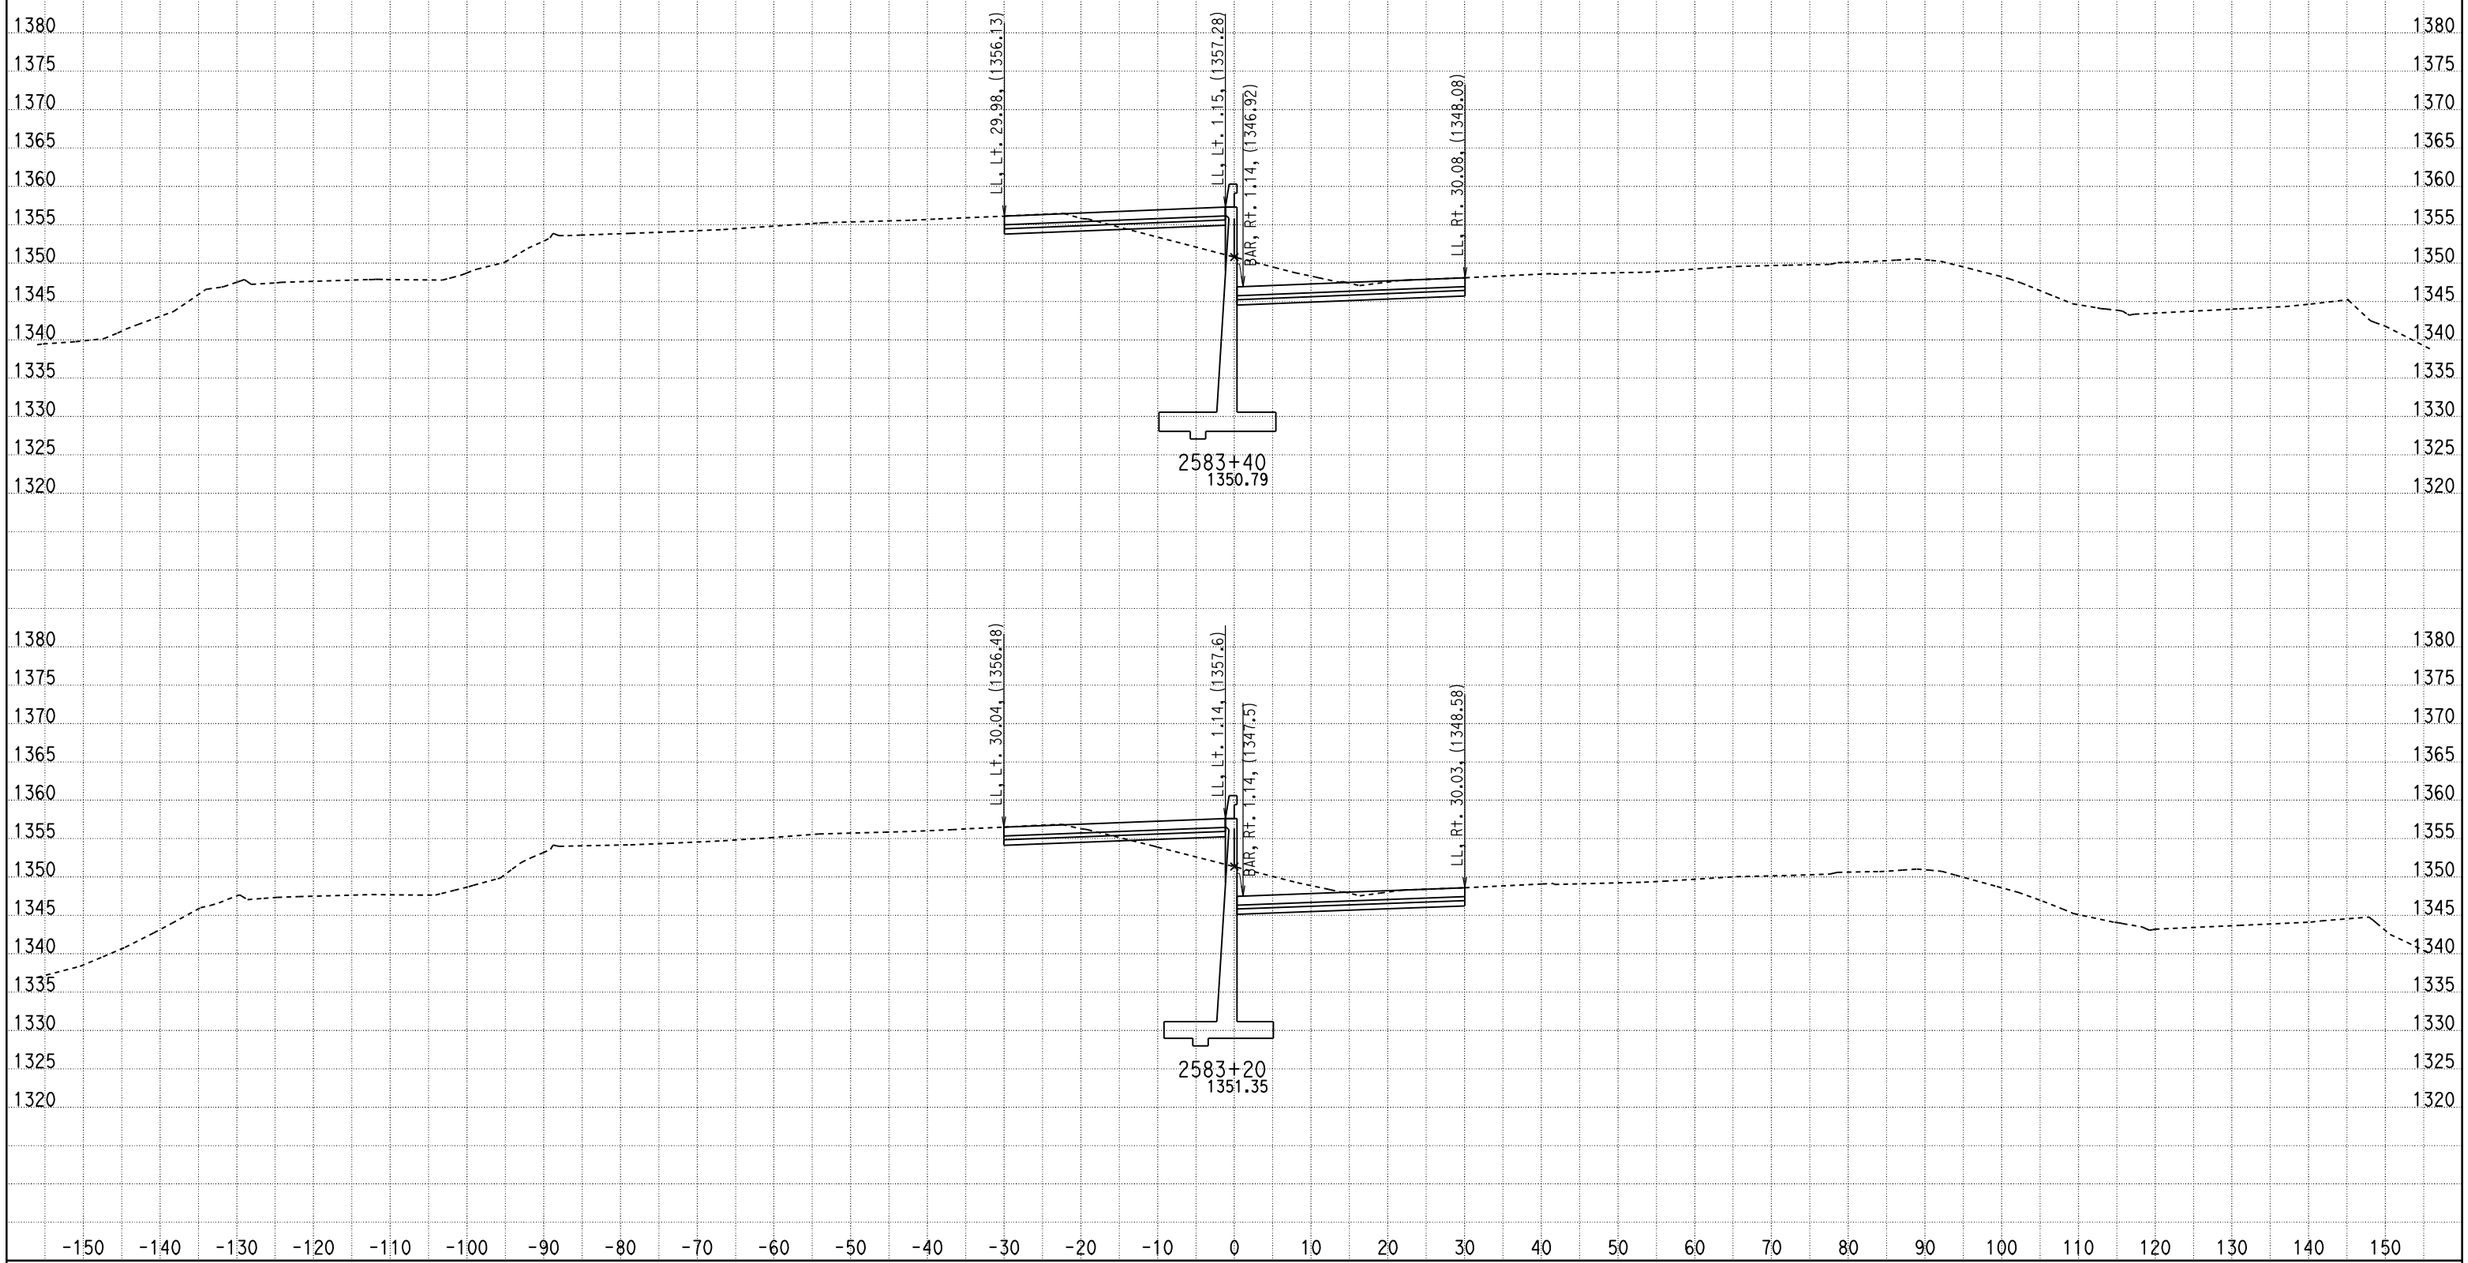

DATE: 2/16/2011

KC Project: 09297 File: D:\07297\09297\X-Section\median south design10.ear

SCALE: 1" = 10' Horiz.
1" = 10' Vert.

All Dimensions are US Survey Feet

CL1
CROSS SECTIONS

SHEET 582 OF XXX

DESIGN STUDY ONLY

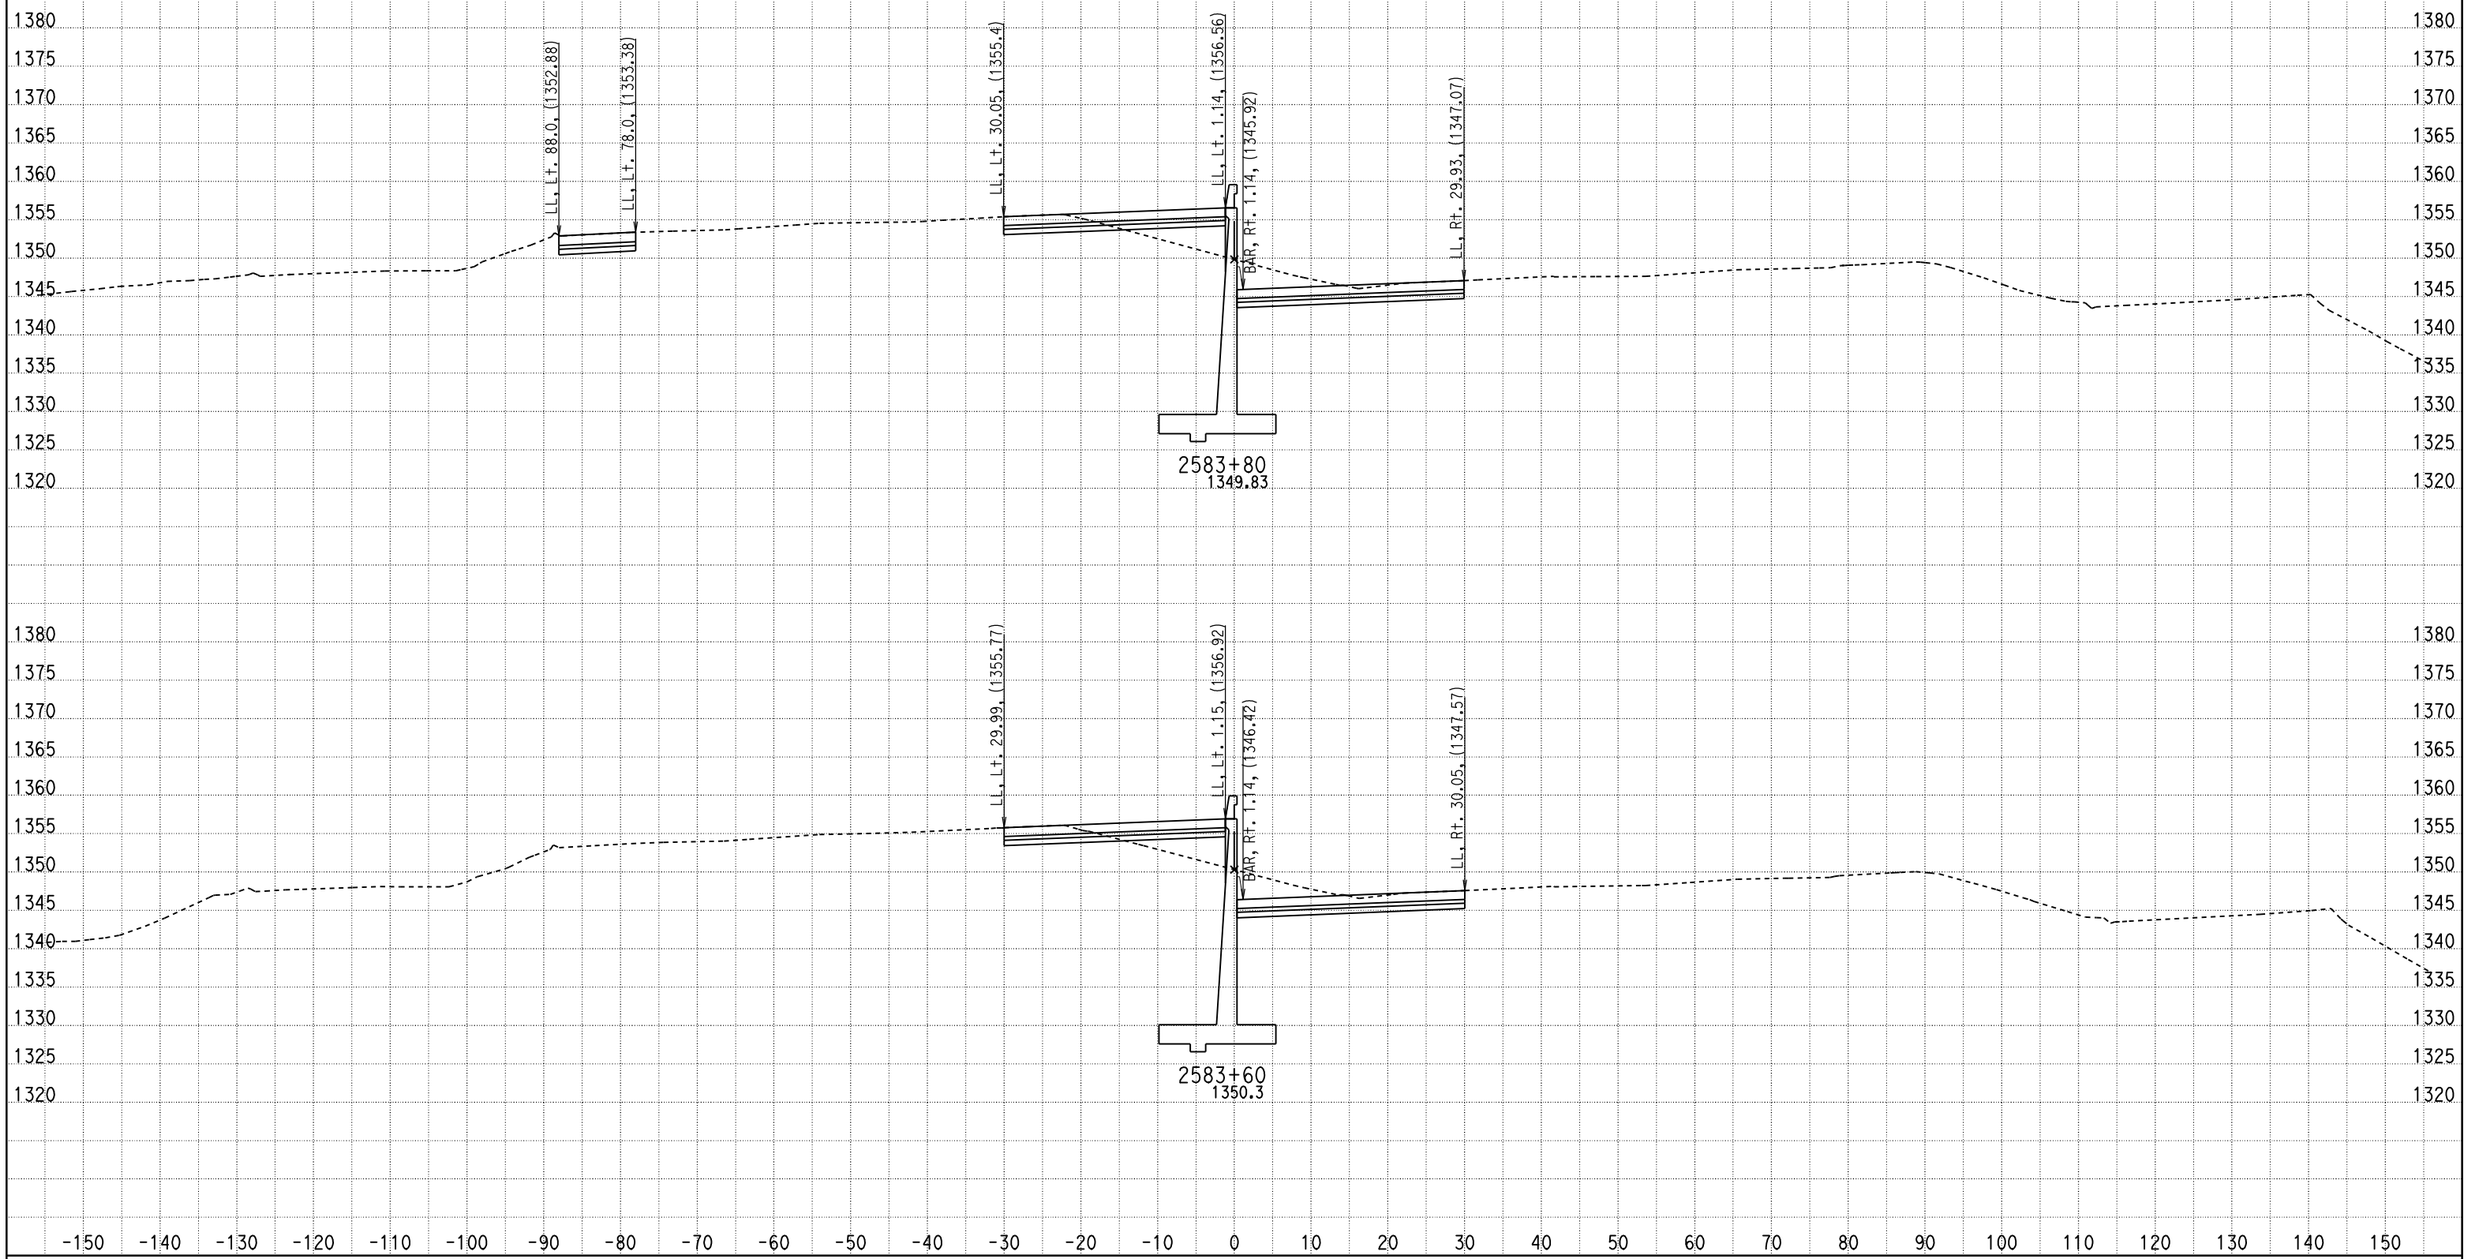

DATE: 2/16/2011

KC Project: 09297 File: D:\07297\09297\X-Section\median south design10.ear

SCALE: 1" = 10' Horiz.
1" = 10' Vert.

All Dimensions are US Survey Feet

CL1
CROSS SECTIONS

SHEET 583 OF XXX

DESIGN STUDY ONLY

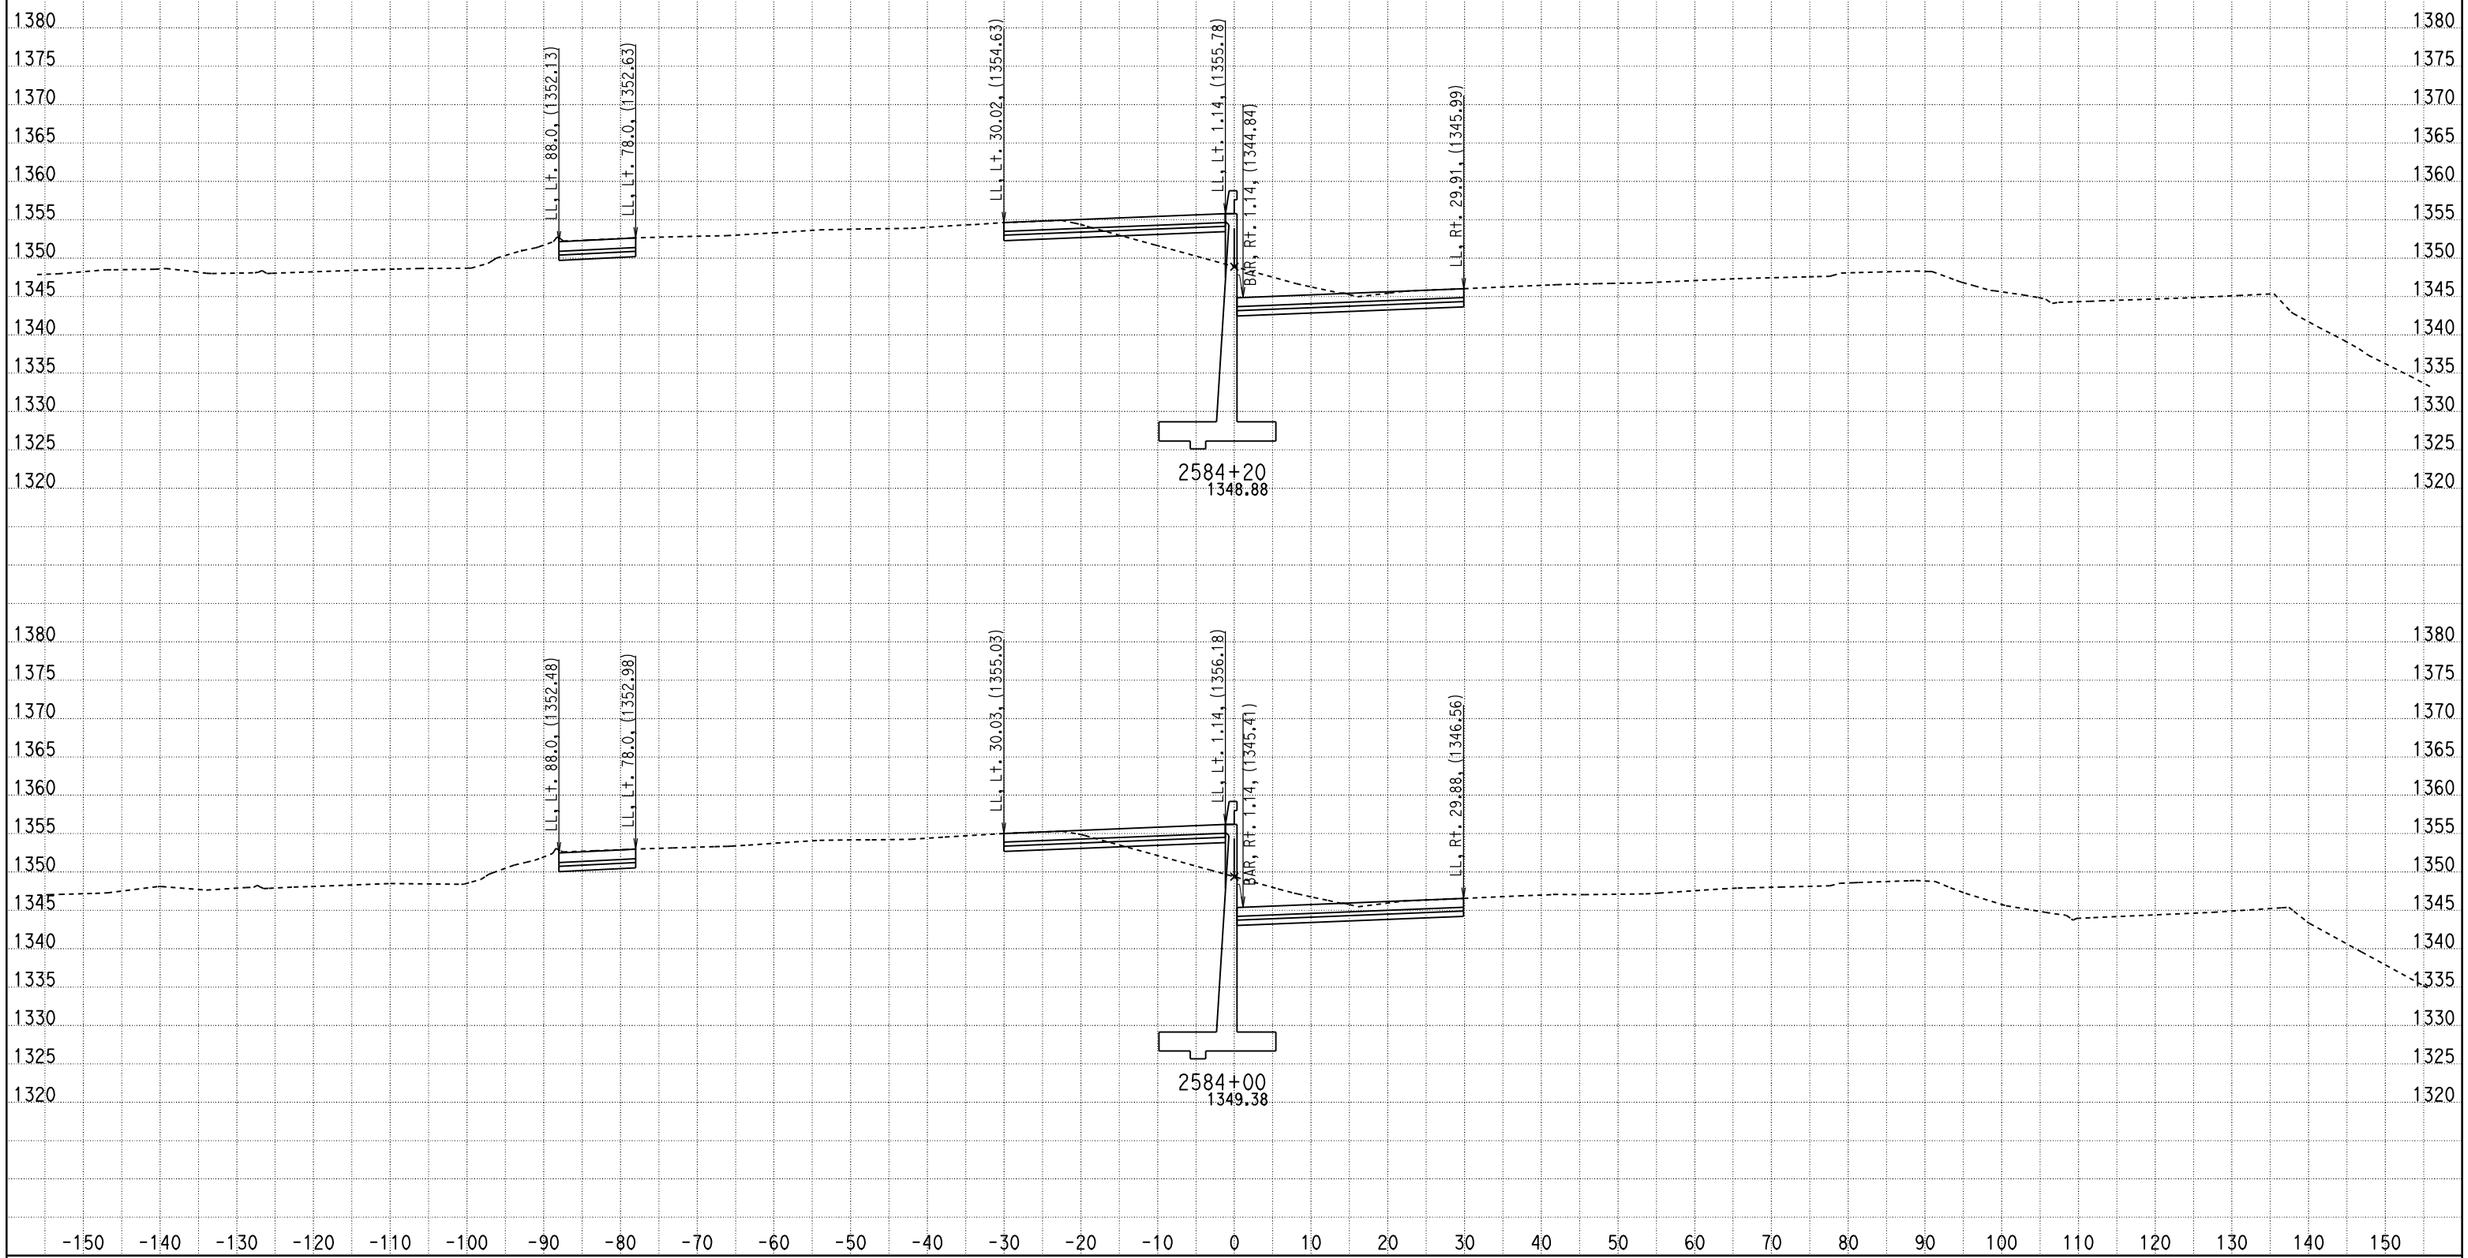

DATE: 2/16/2011

KC Project: 09297 File: D:\07297\09297\X-Section\median south design10.ear

SCALE: 1" = 10' Horiz.
1" = 10' Vert.

All Dimensions are US Survey Feet

CL1
CROSS SECTIONS

SHEET 584 OF XXX

DESIGN STUDY ONLY

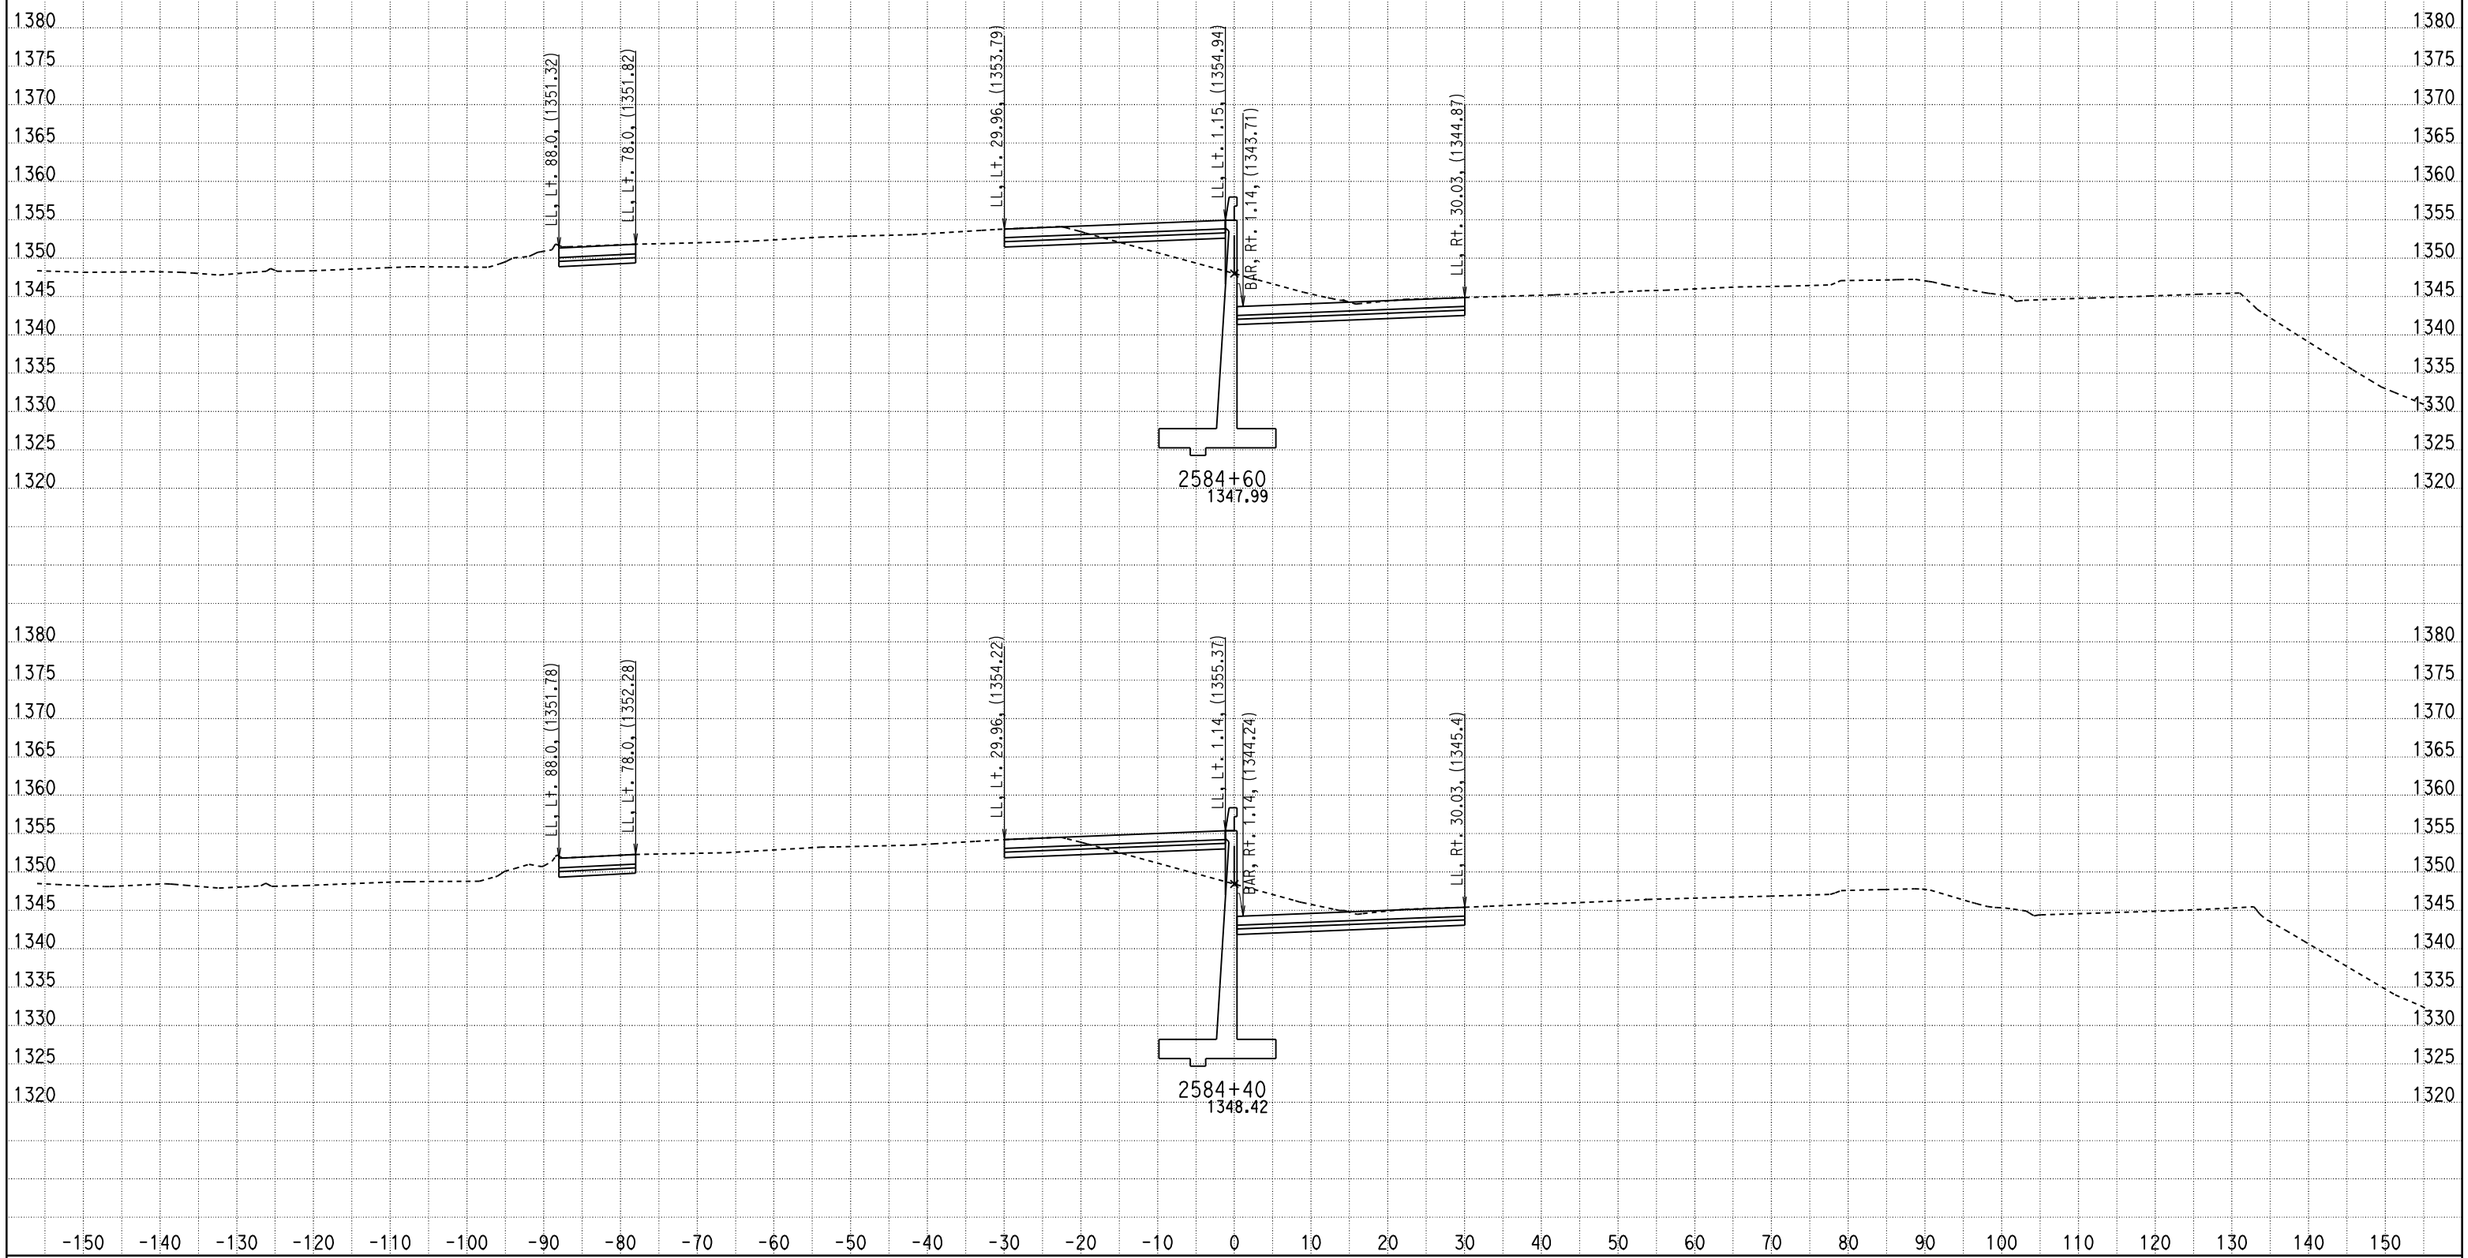

DATE: 2/16/2011

KC Project: 09297 File: D:\07297\09297\X-Section\median south design10.ear

SCALE: 1" = 10' Horiz.
1" = 10' Vert.

All Dimensions are US Survey Feet

CL1
CROSS SECTIONS

SHEET 585 OF XXX

DESIGN STUDY ONLY

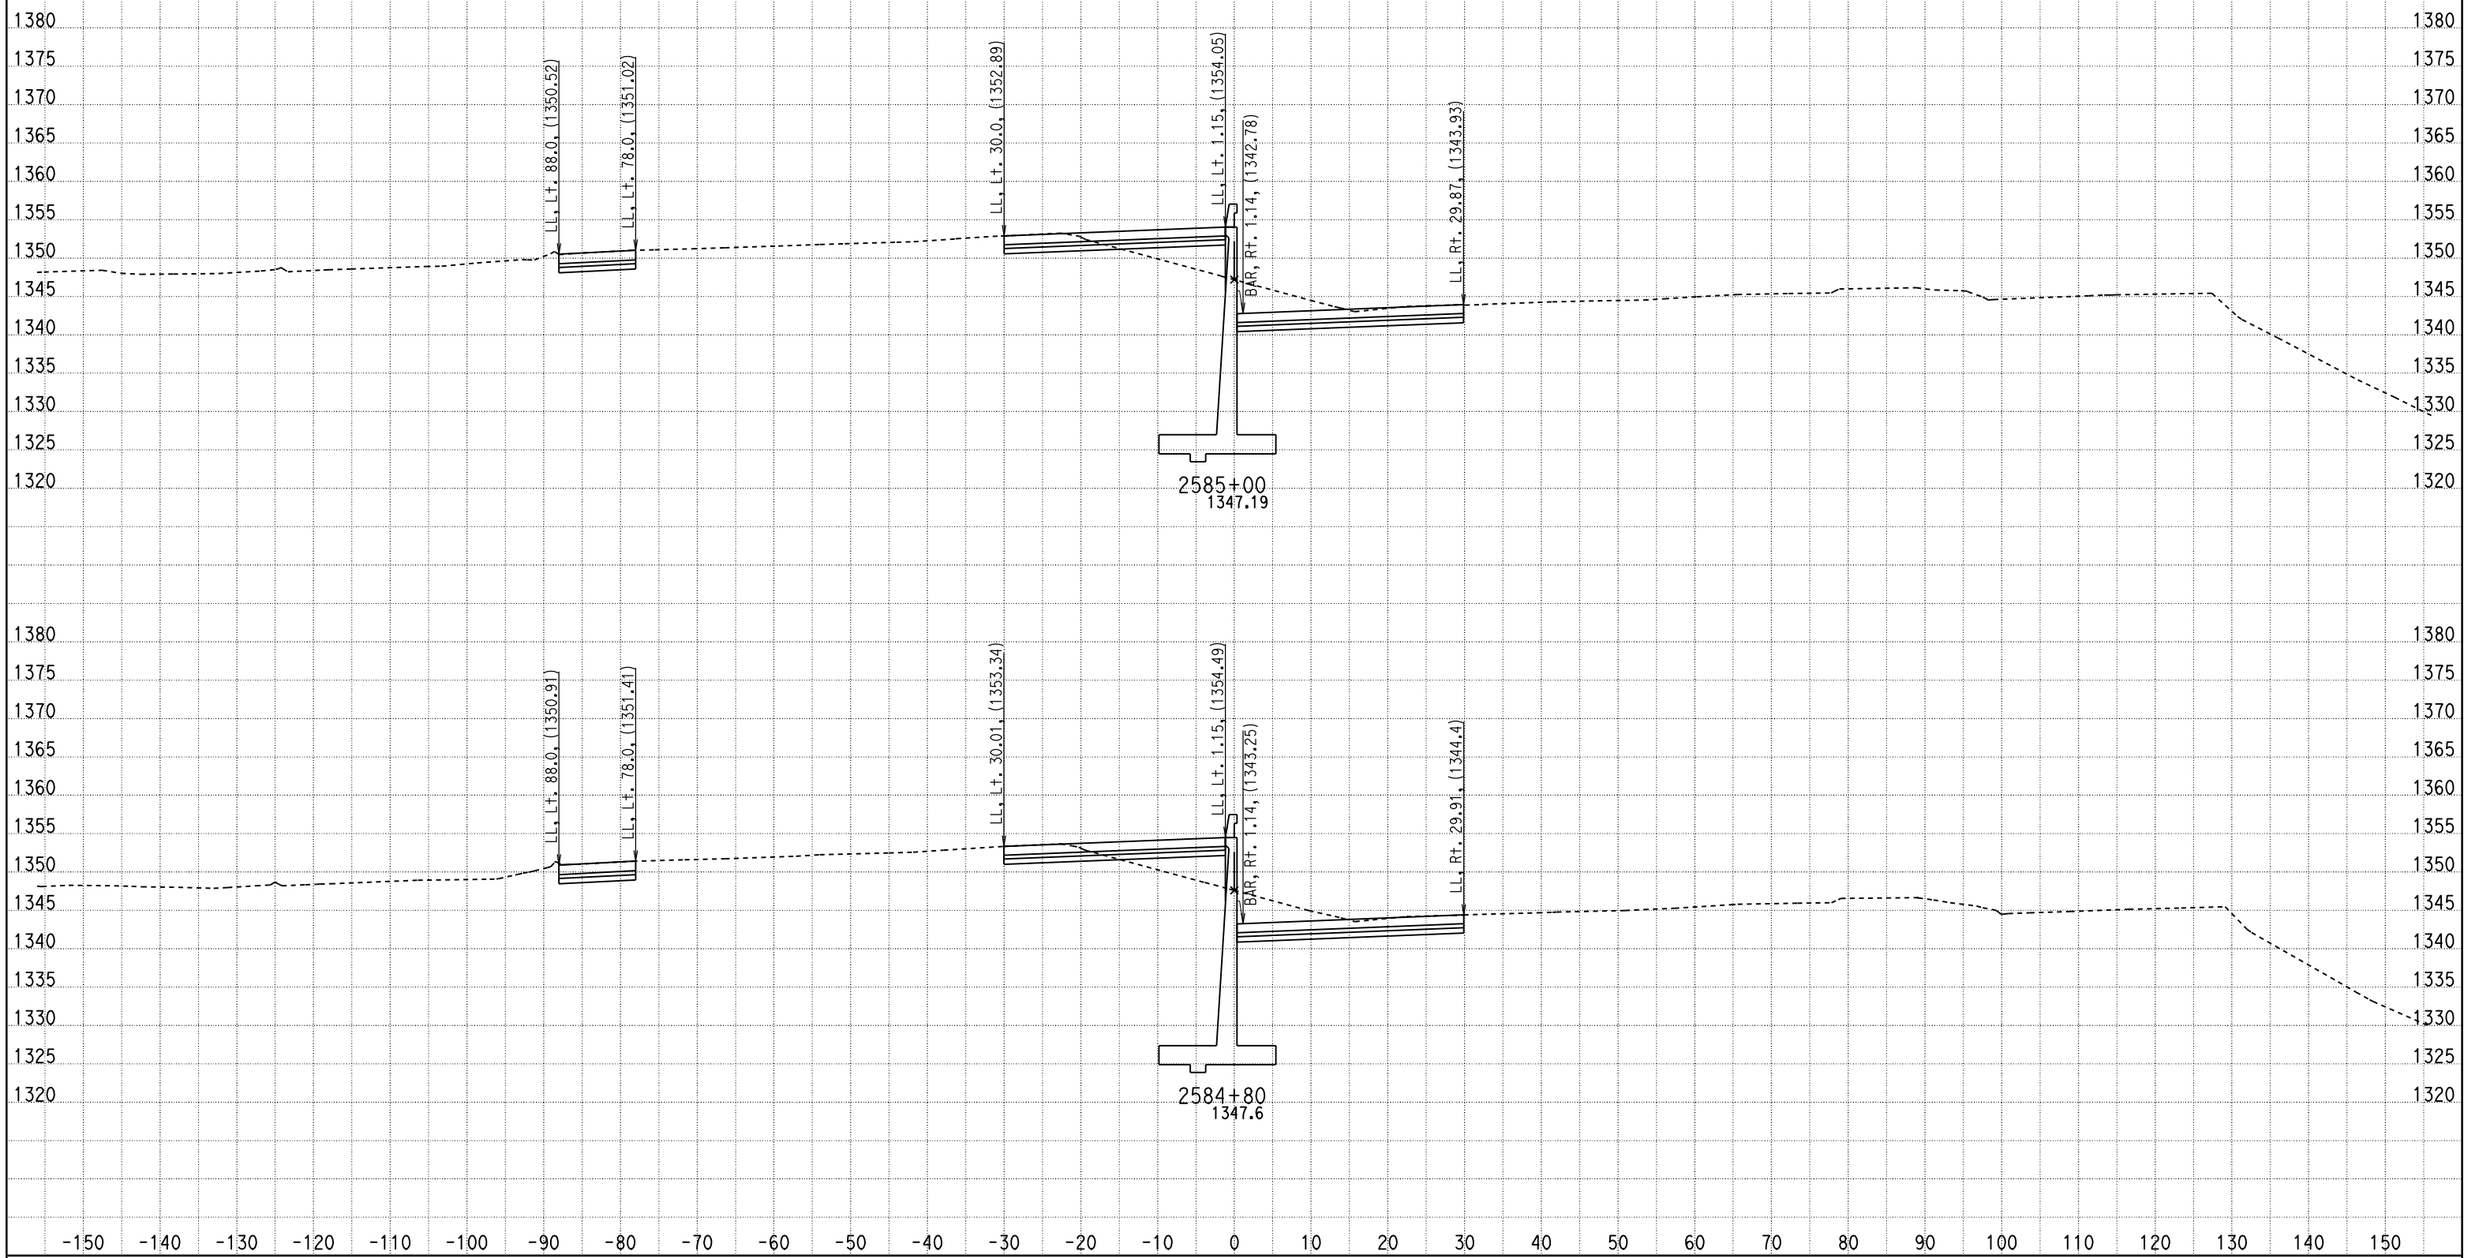

DATE: 2/16/2011

KC Project: 09297 File: D:\07297\09297\X-Section\median south design10.ear

SCALE: 1" = 10' Horiz.
1" = 10' Vert.

All Dimensions are US Survey Feet

CL1
CROSS SECTIONS

SHEET 586 OF XXX

DESIGN STUDY ONLY

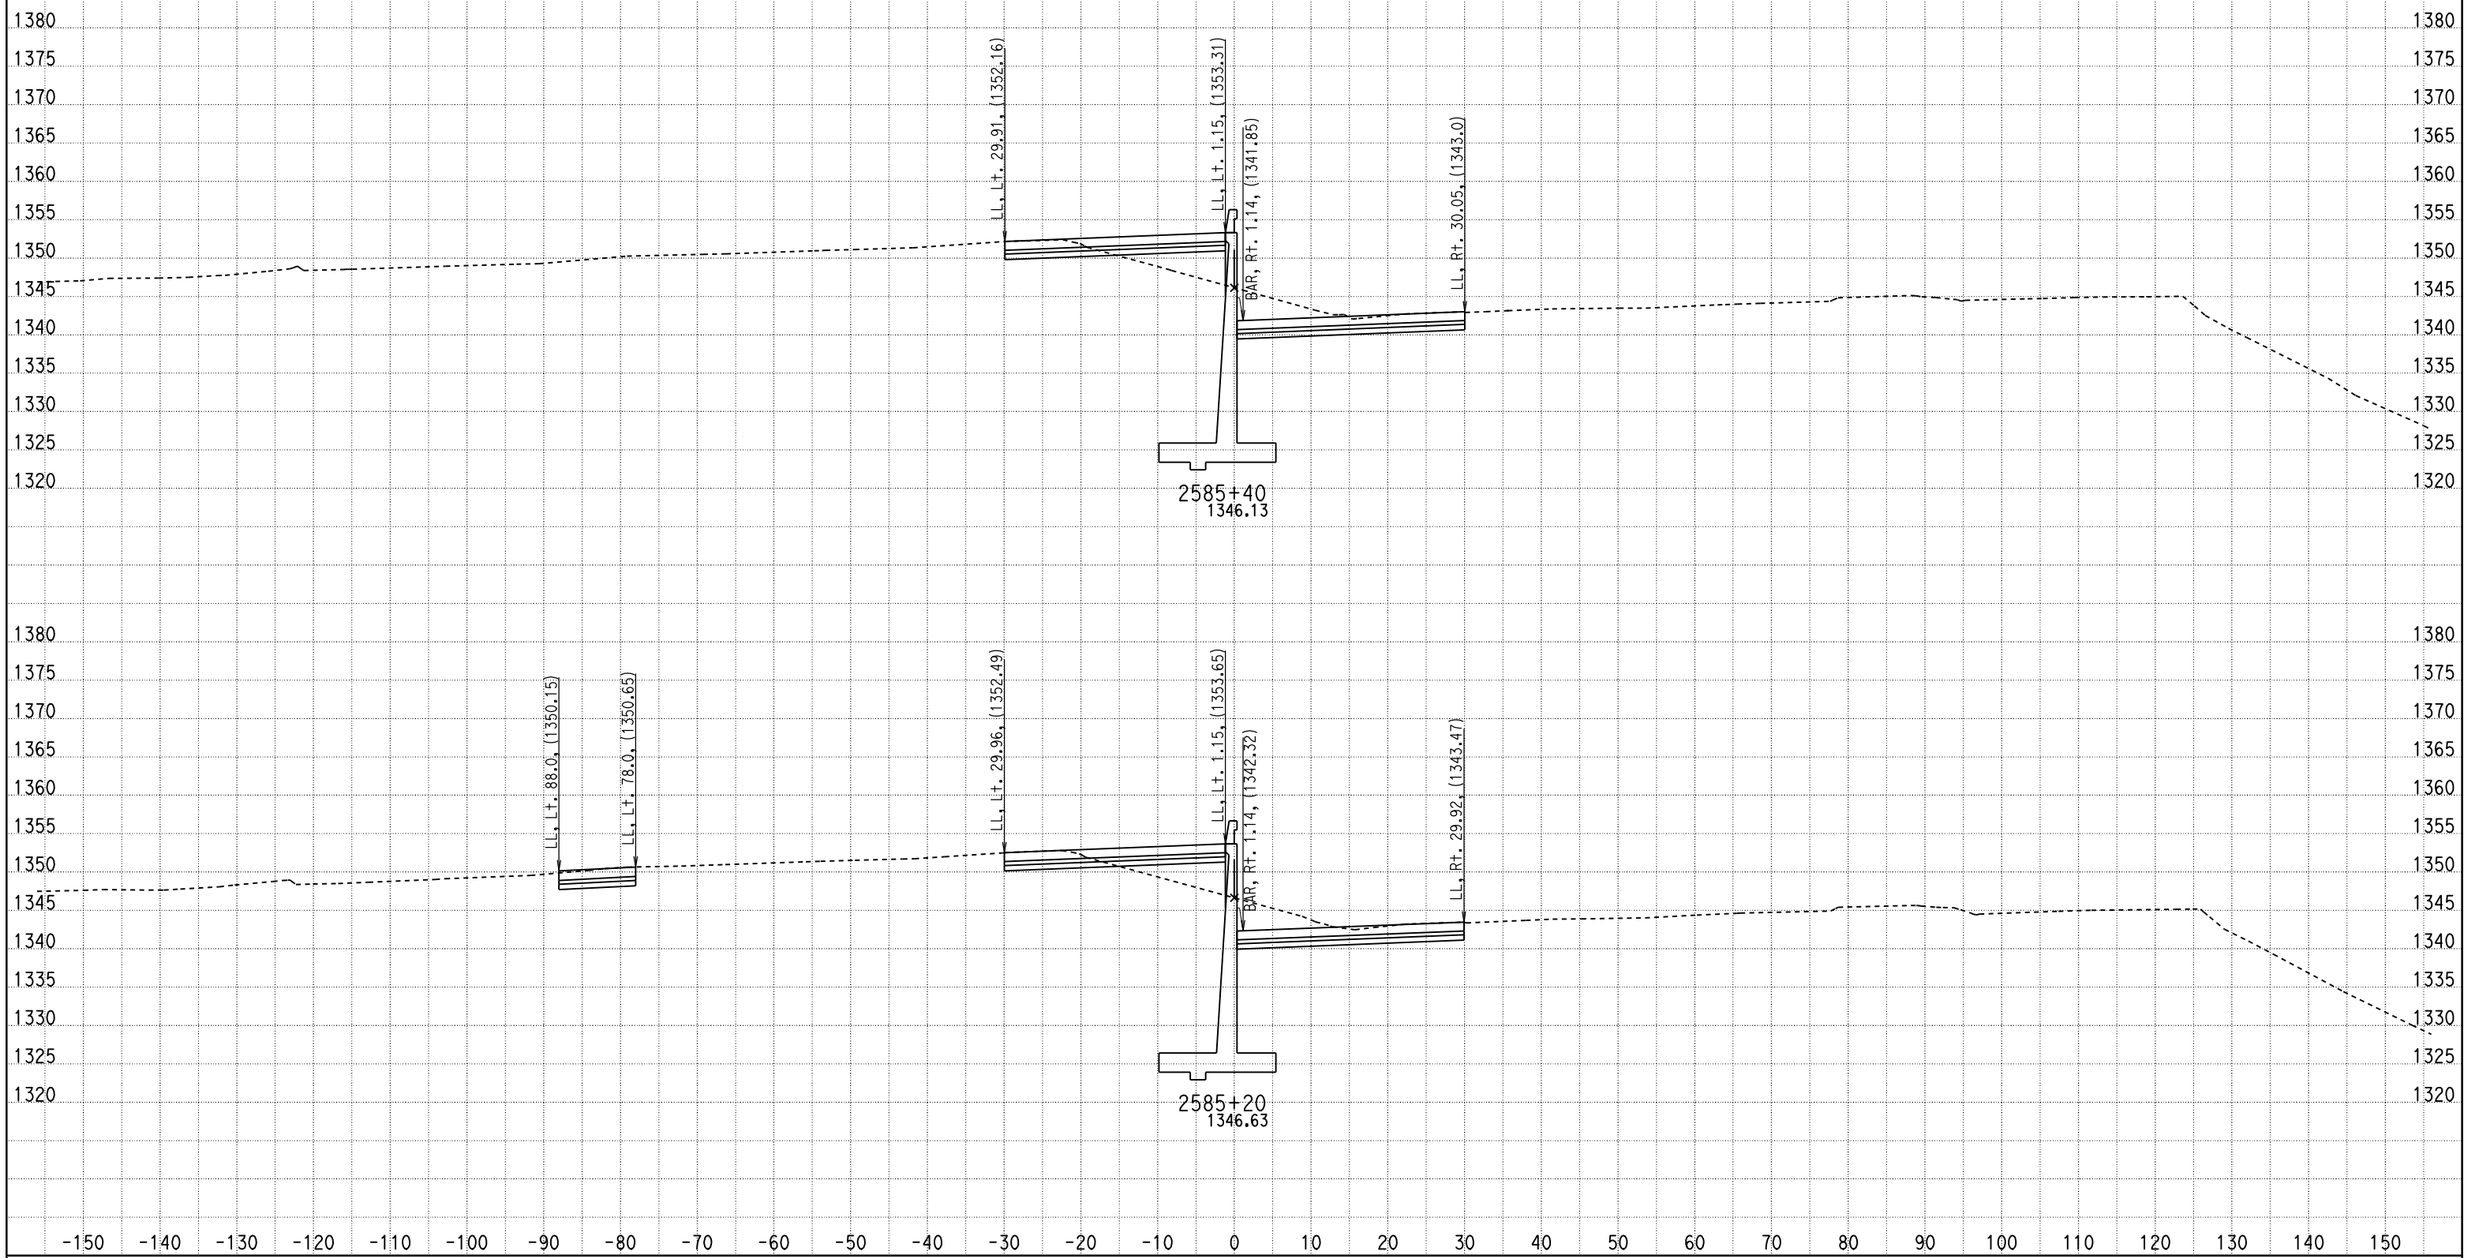

DATE: 2/16/2011

KC Project: 09297 File: D:\07297\09297\X-Section\median south design10.ear

SCALE: 1" = 10' Horiz.
1" = 10' Vert.

All Dimensions are US Survey Feet

CL1
CROSS SECTIONS

SHEET 587 OF XXX

DESIGN STUDY ONLY

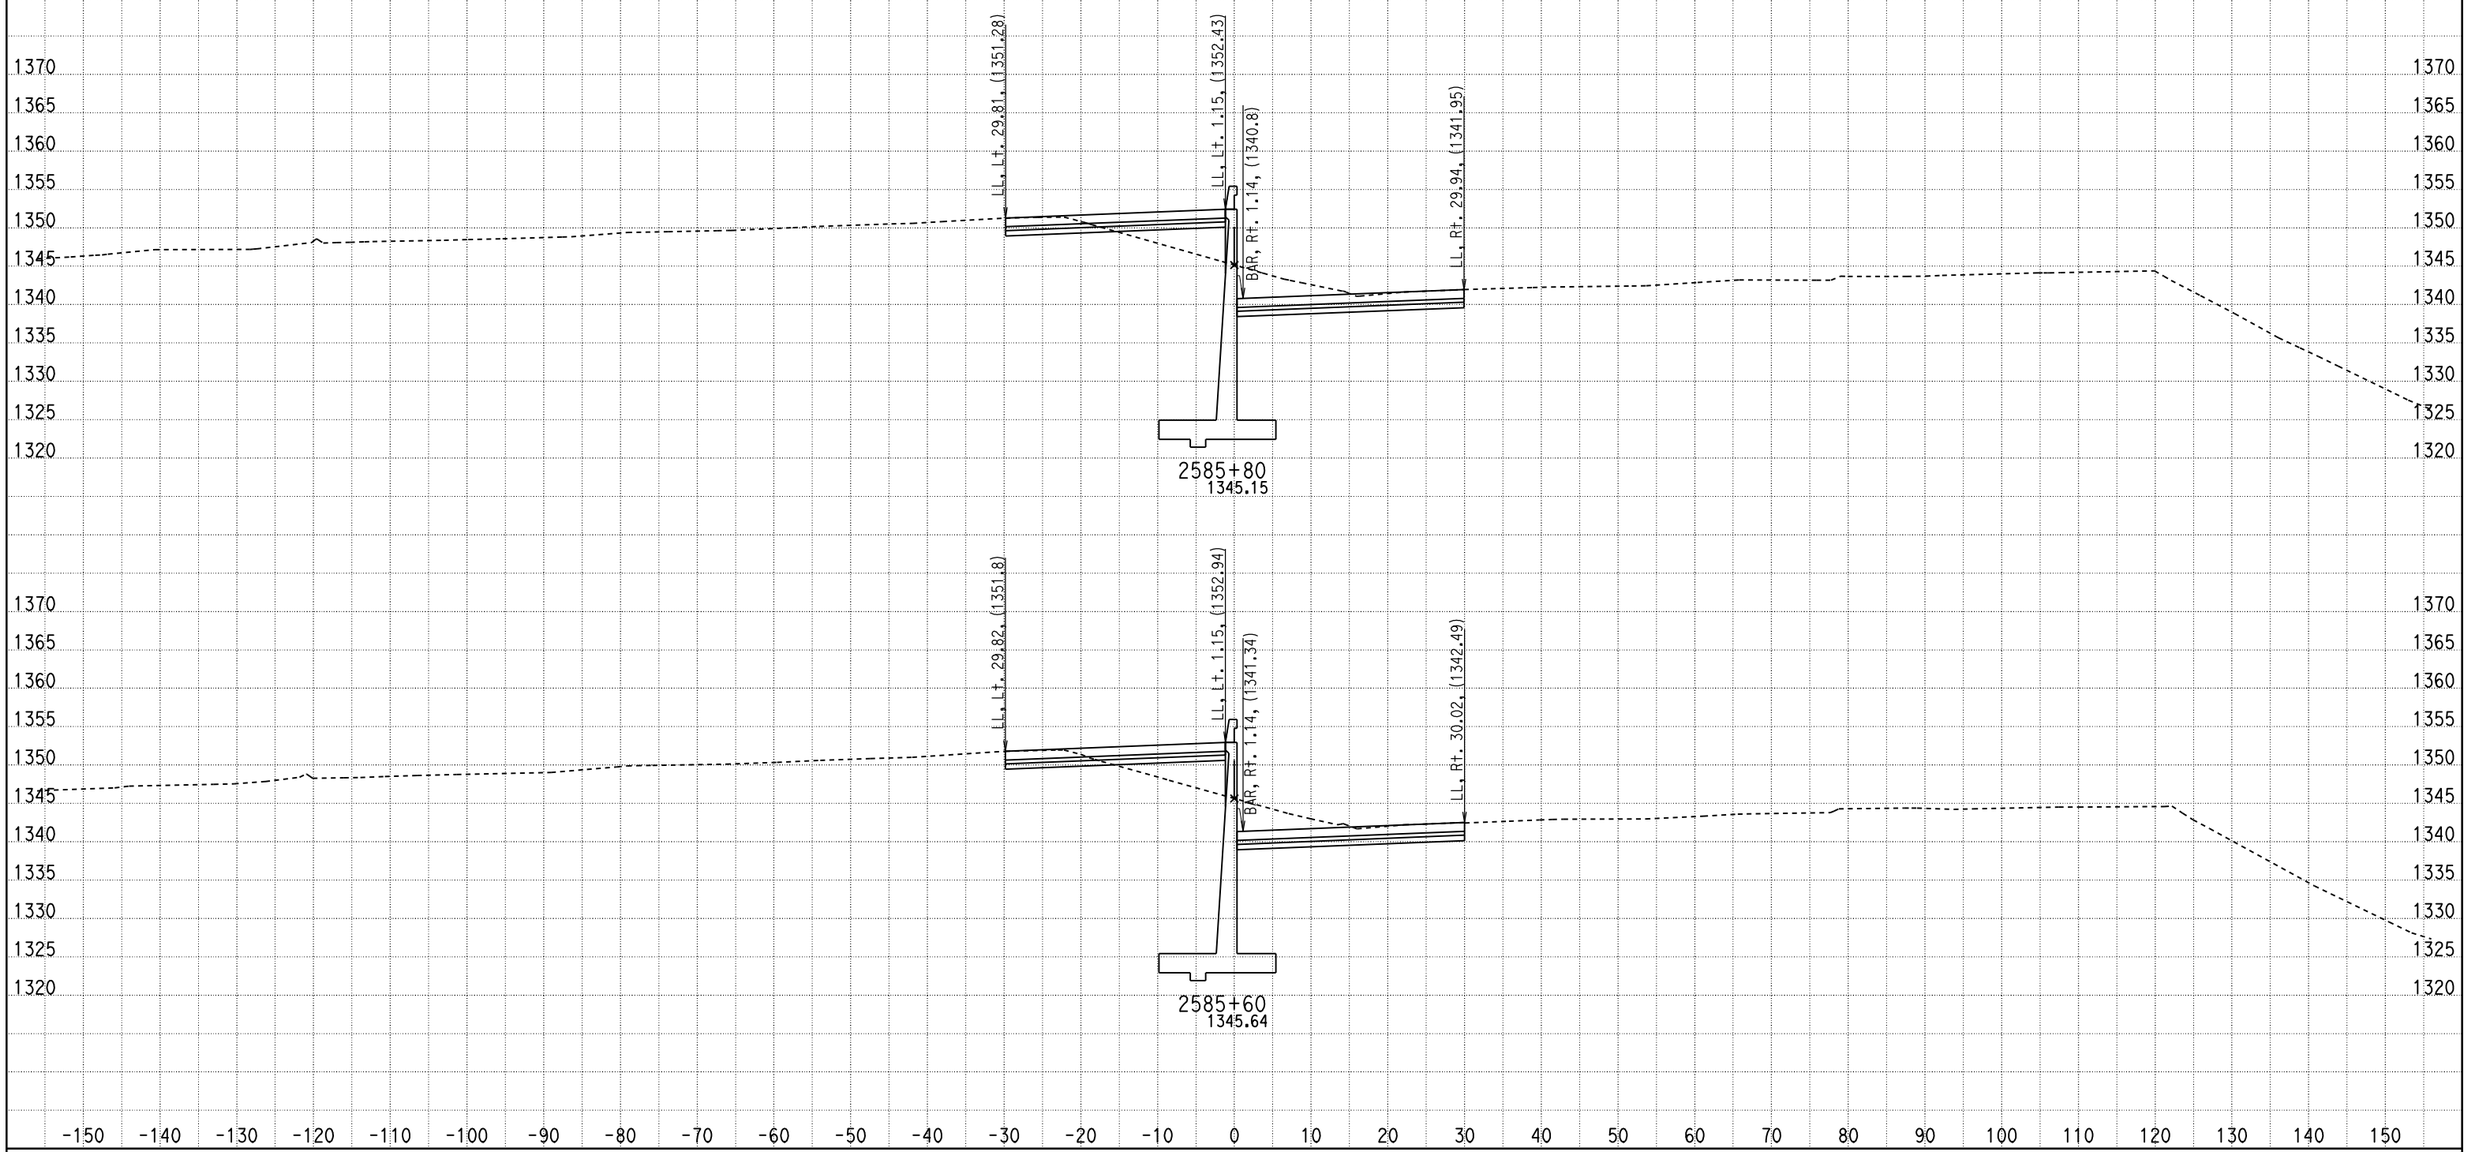

DATE: 2/16/2011

KC Project: 09297 File: D:\07297\09297\X-Section\median south design10.ear

SCALE: 1" = 10' Horiz.
1" = 10' Vert.

All Dimensions are US Survey Feet

CL1
CROSS SECTIONS

SHEET 588 OF XXX

DESIGN STUDY ONLY

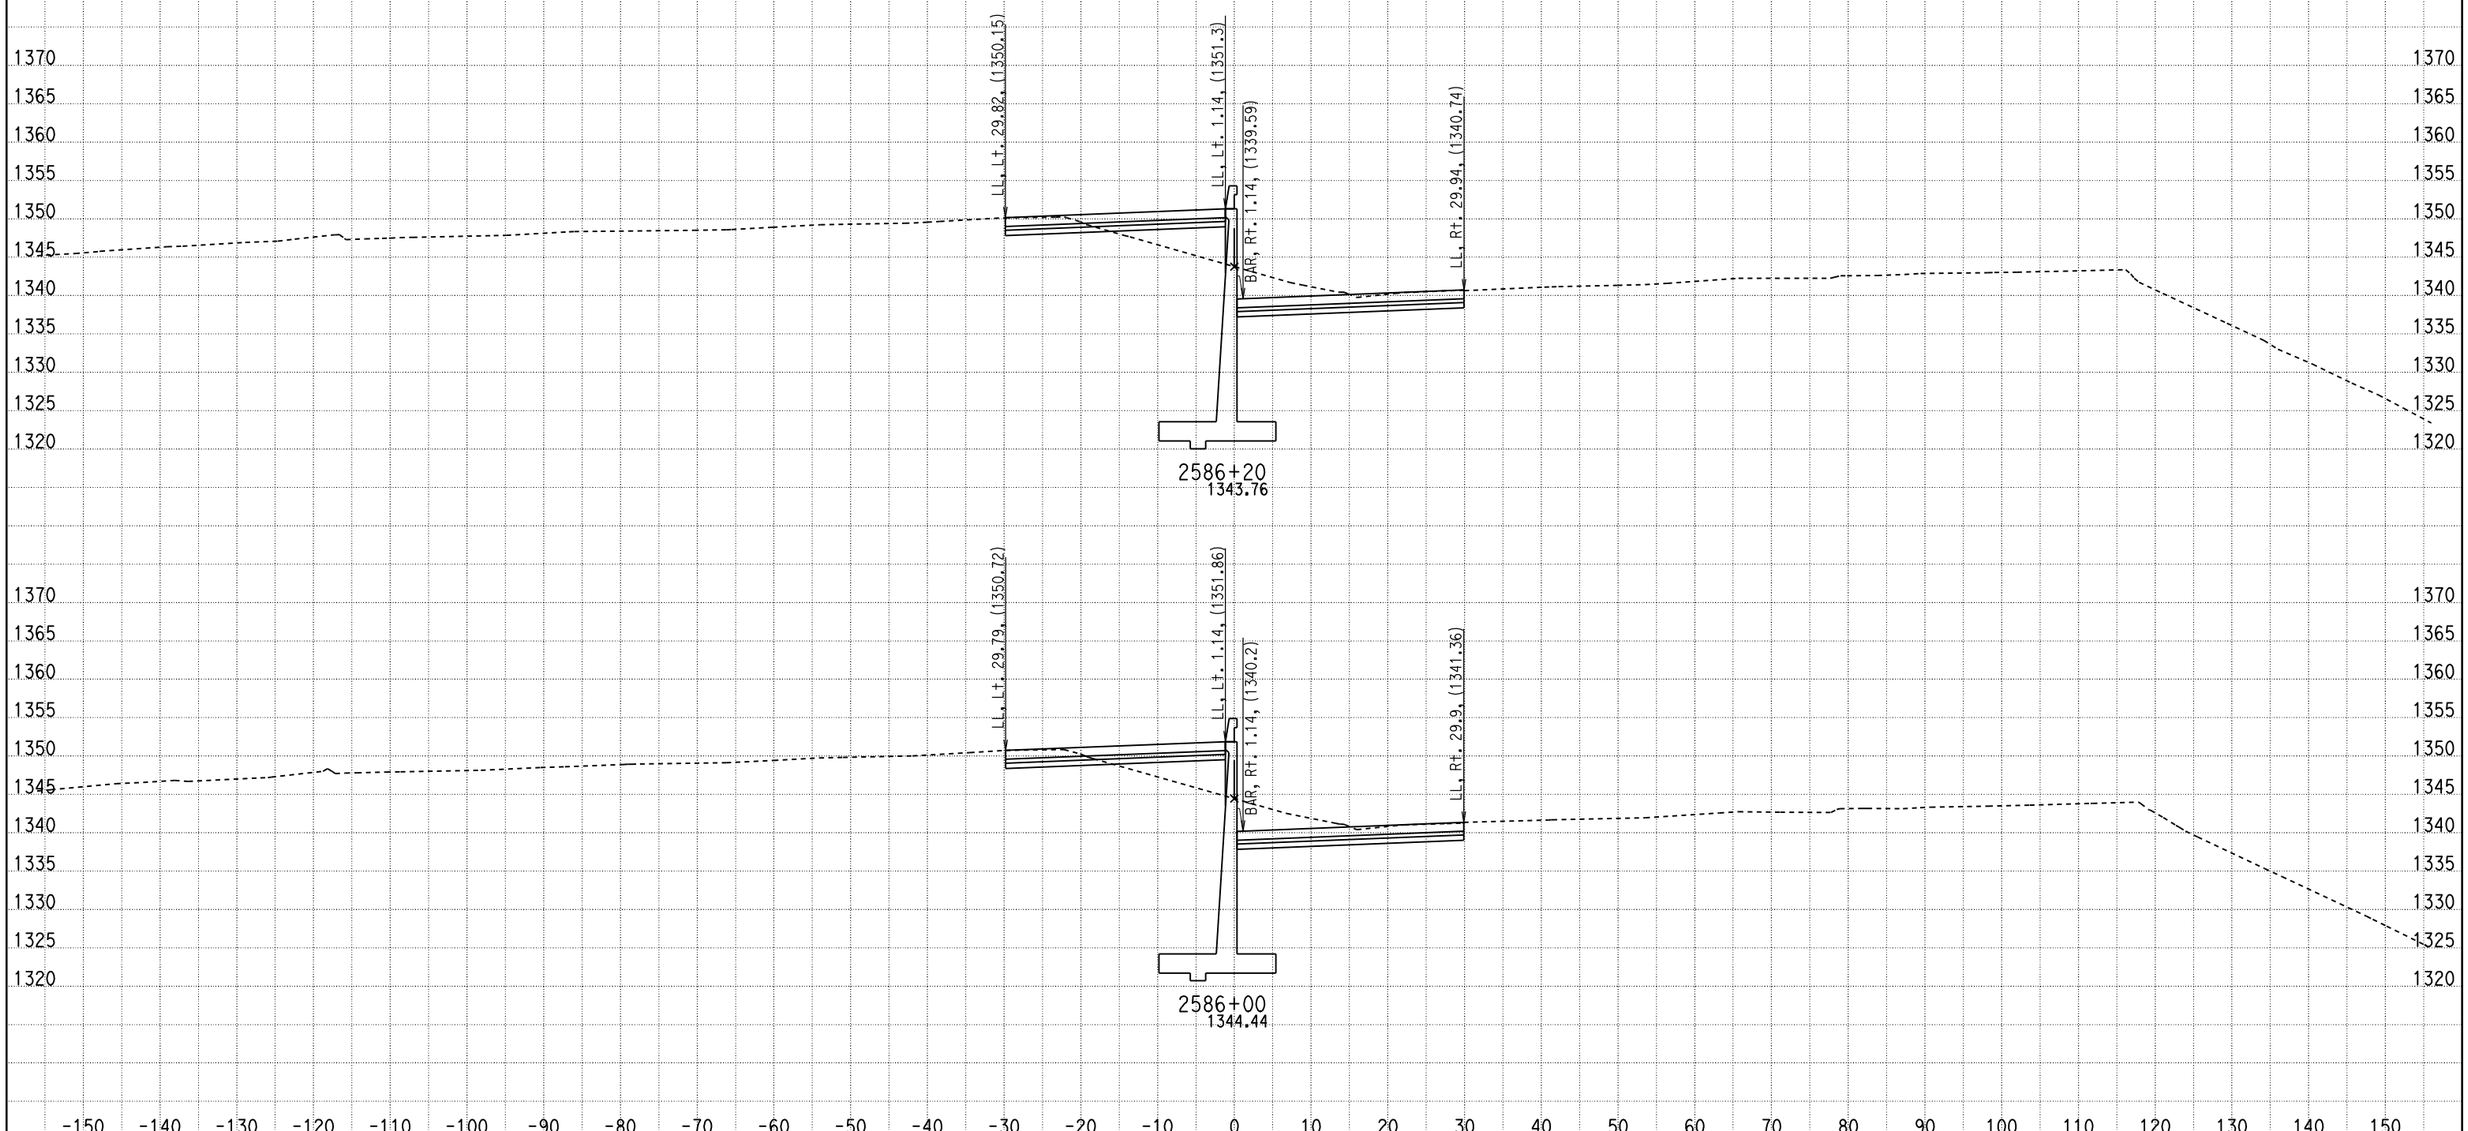

DATE: 2/16/2011

KC Project: 09297 File: D:\07297\09297\X-Section\median south design10.ear

SCALE: 1" = 10' Horiz.
1" = 10' Vert.

All Dimensions are US Survey Feet

CL1
CROSS SECTIONS

SHEET 589 OF XXX

DESIGN STUDY ONLY

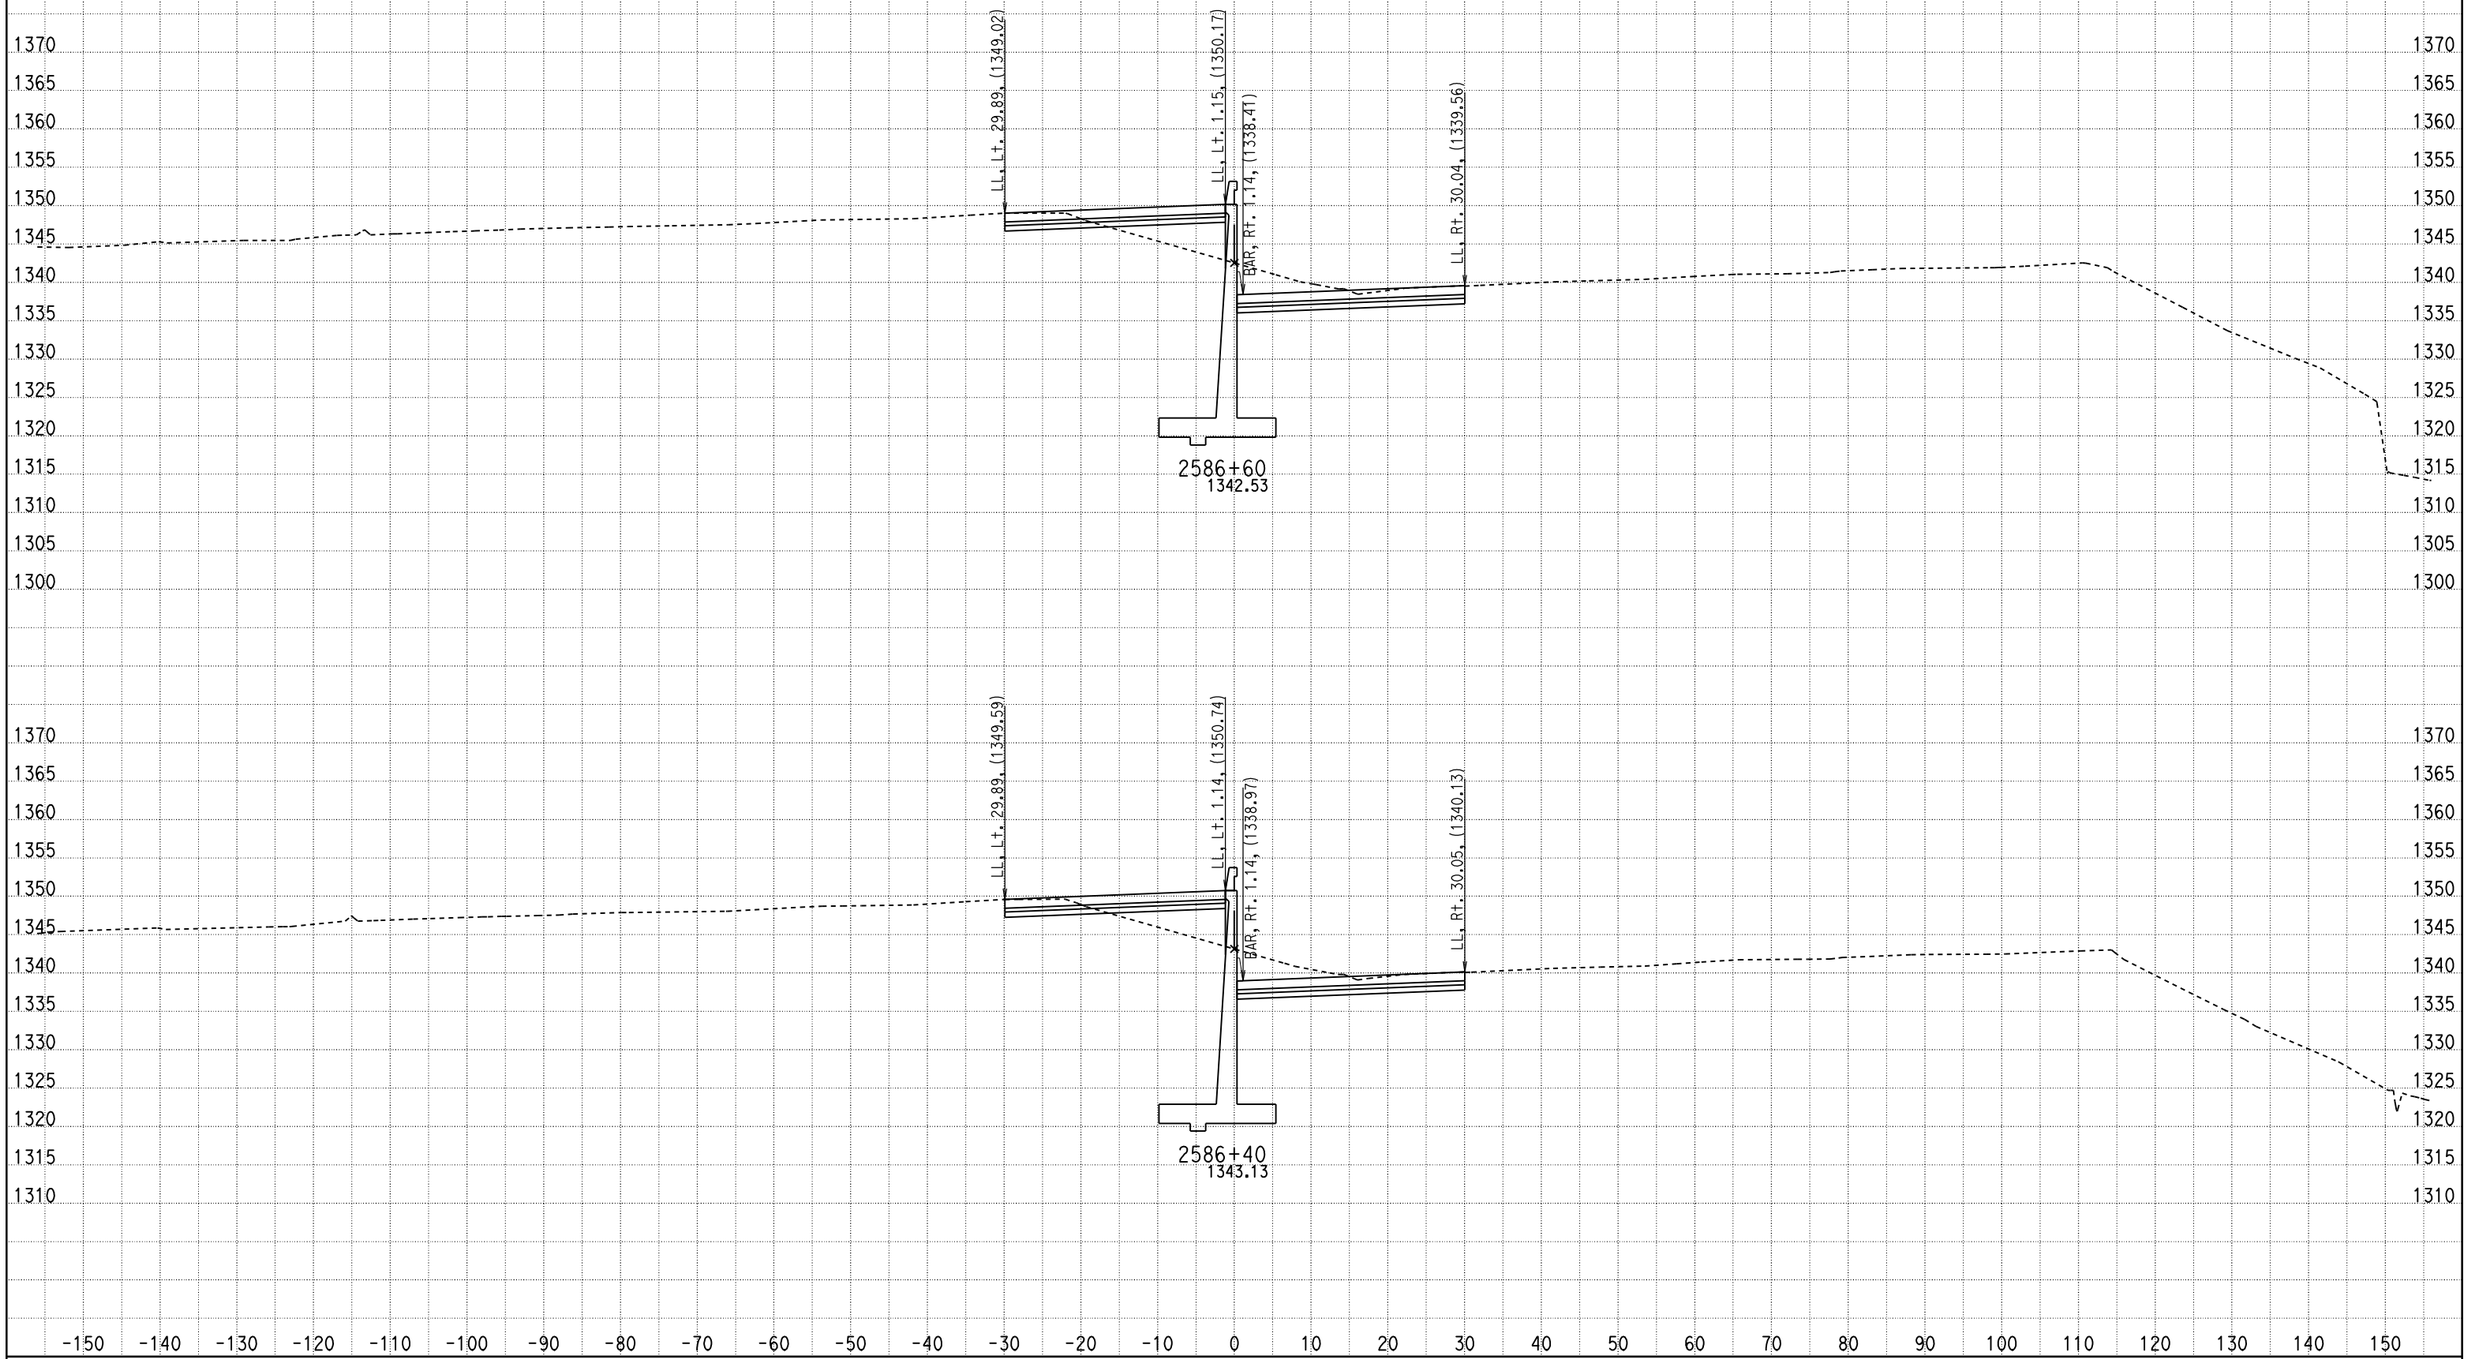

DATE: 2/16/2011

KC Project: 09297 File: D:\07297\09297\X-Section\median south design10.ear

SCALE: 1" = 10' Horiz.
1" = 10' Vert.

All Dimensions are US Survey Feet

CL1
CROSS SECTIONS

SHEET 590 OF XXX

DESIGN STUDY ONLY

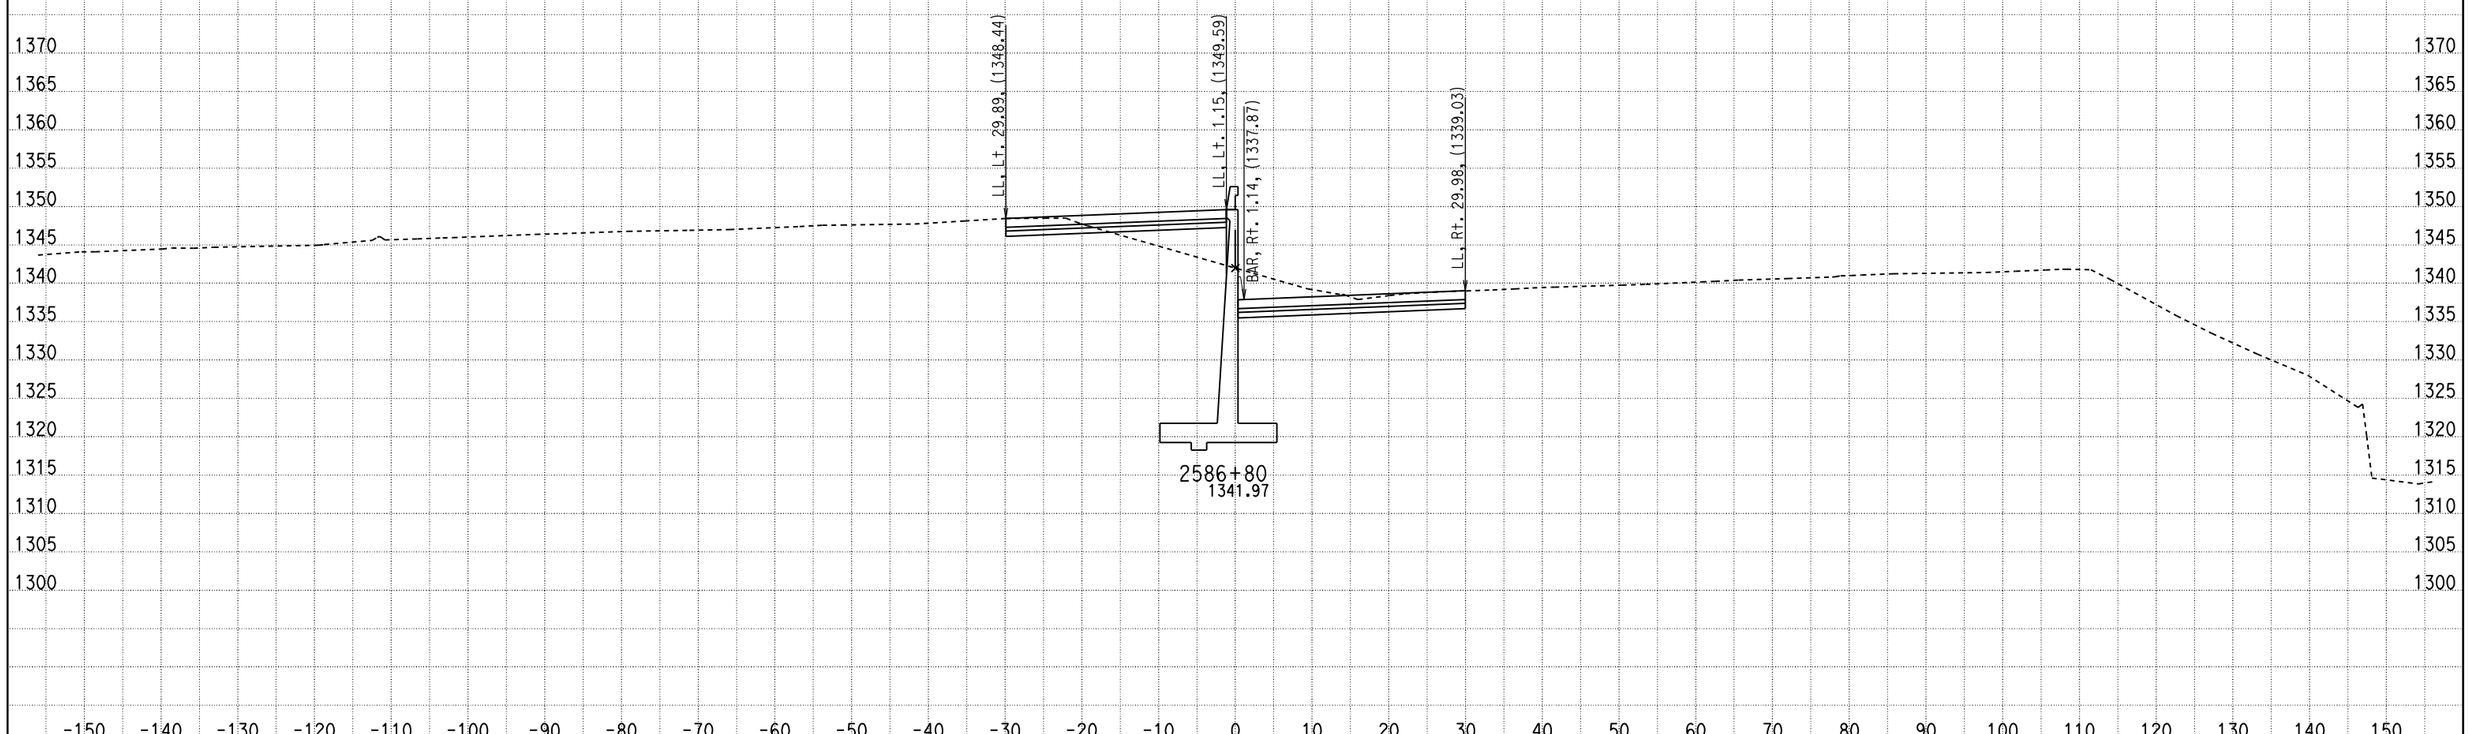

DATE: 2/16/2011

KC Project: 09297 File: D:\07297\09297\X-Section\median south design10.ear

SCALE: 1" = 10' Horiz.
1" = 10' Vert.

All Dimensions are US Survey Feet

CL1
CROSS SECTIONS

SHEET 591 OF XXX

DESIGN STUDY ONLY

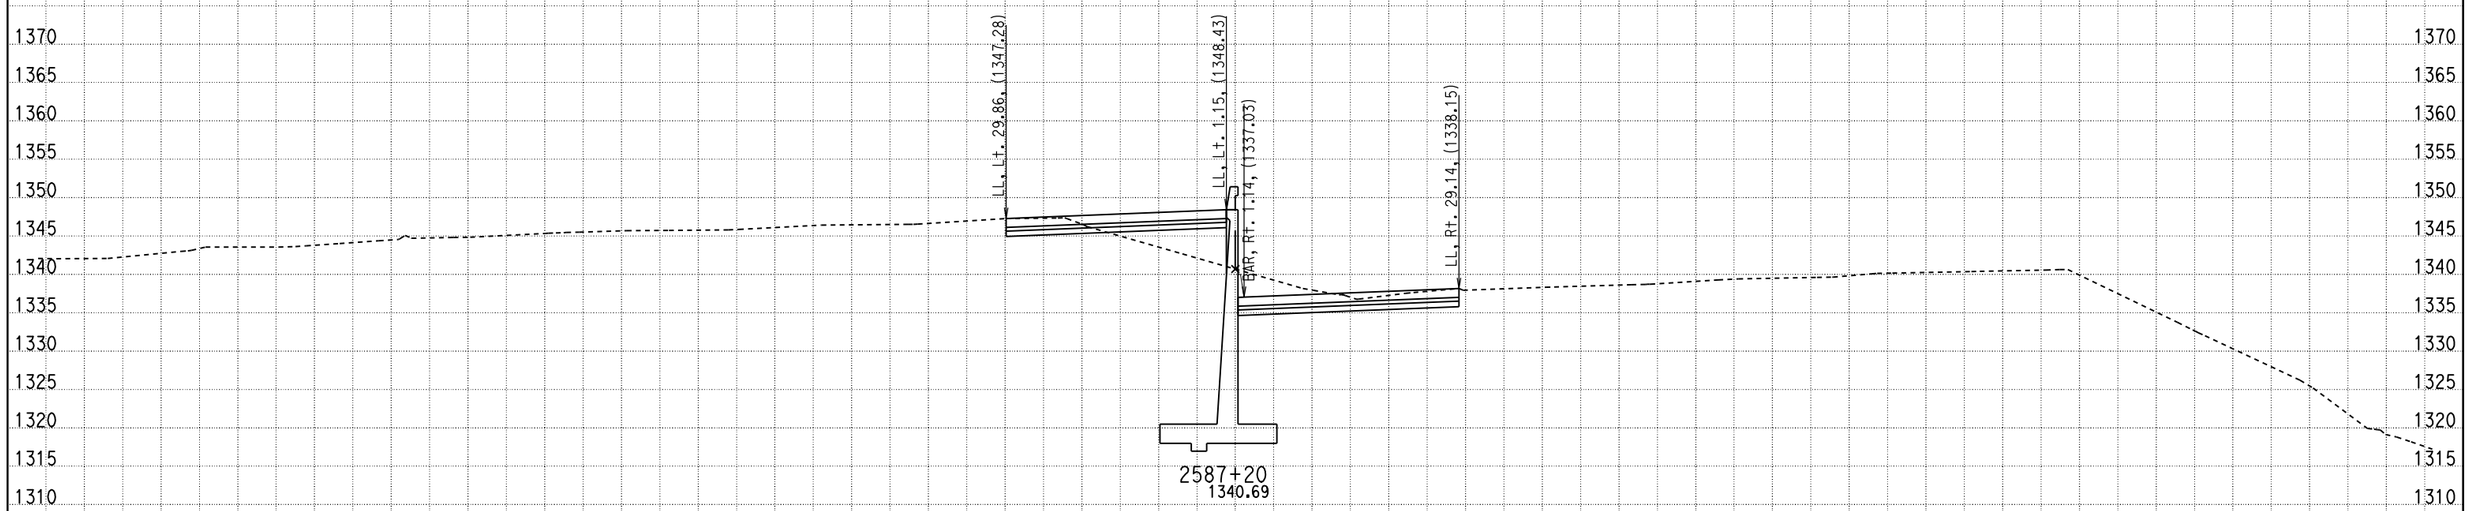

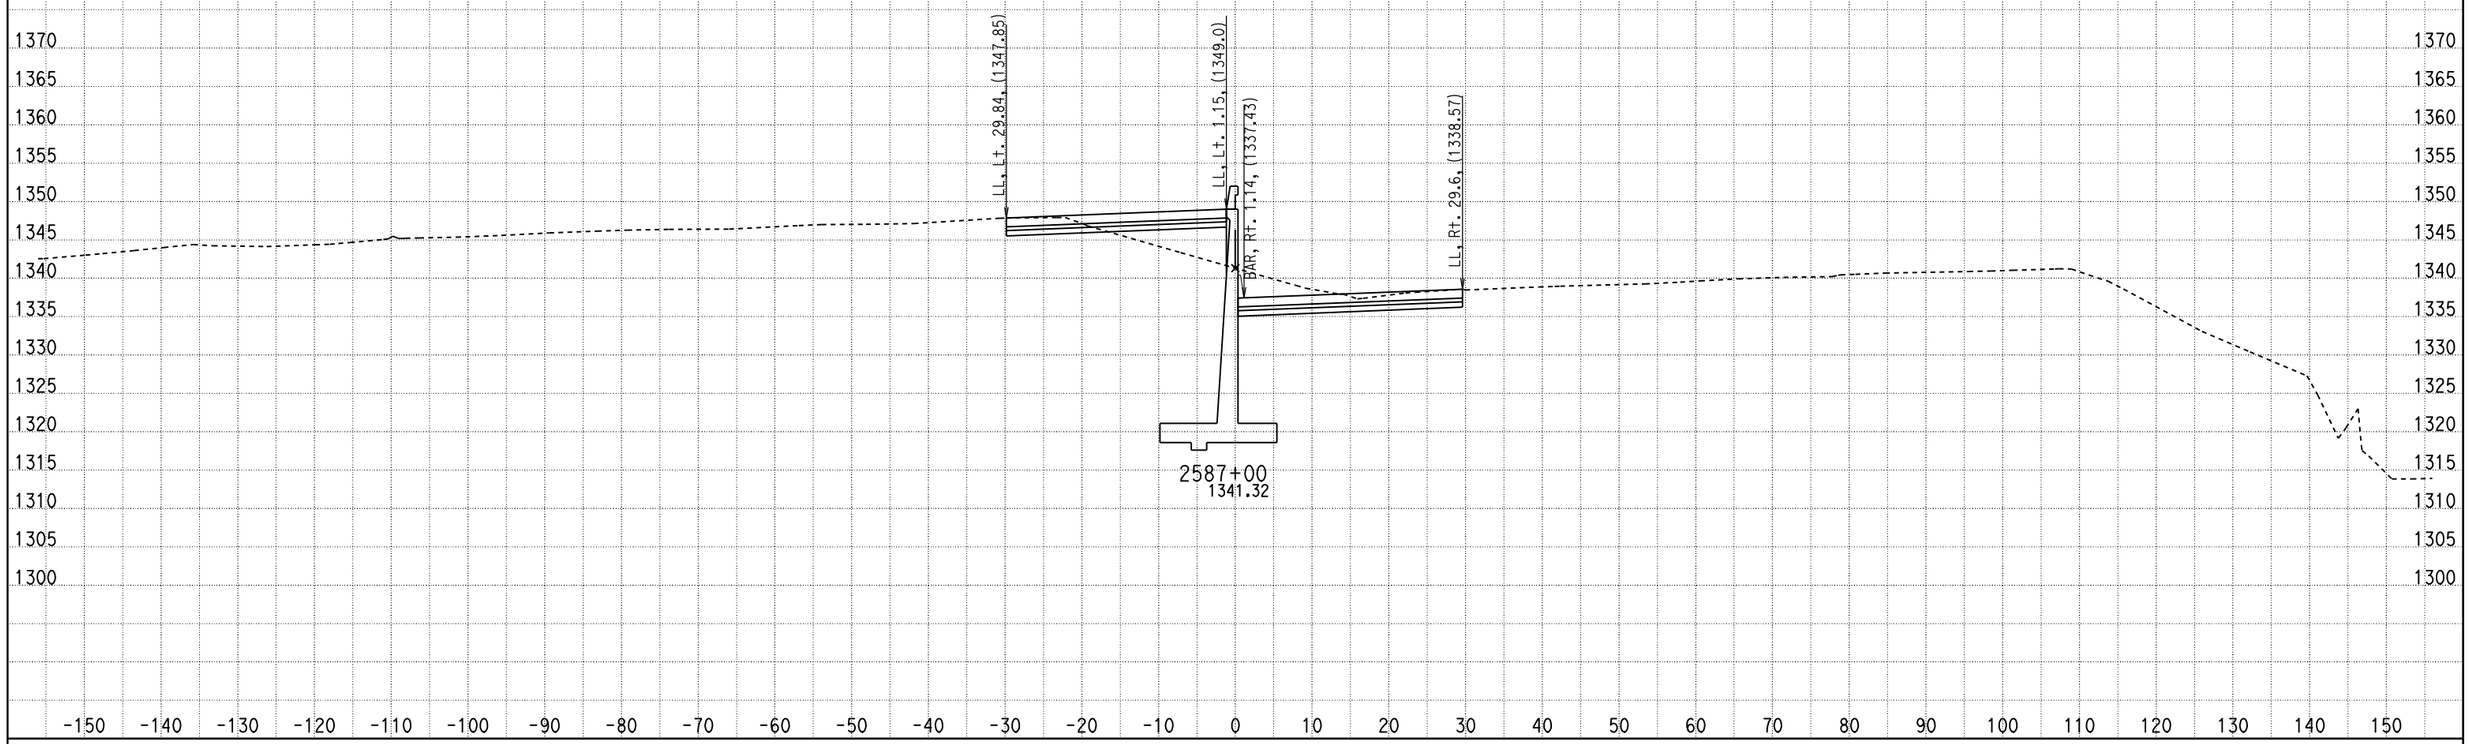

DATE: 2/16/2011

KC Project: 09297 File: D:\07297\09297\X-Section\median south design10.ear

SCALE: 1" = 10' Horiz.
1" = 10' Vert.

All Dimensions are US Survey Feet

CL1
CROSS SECTIONS

SHEET 592 OF XXX

DESIGN STUDY ONLY

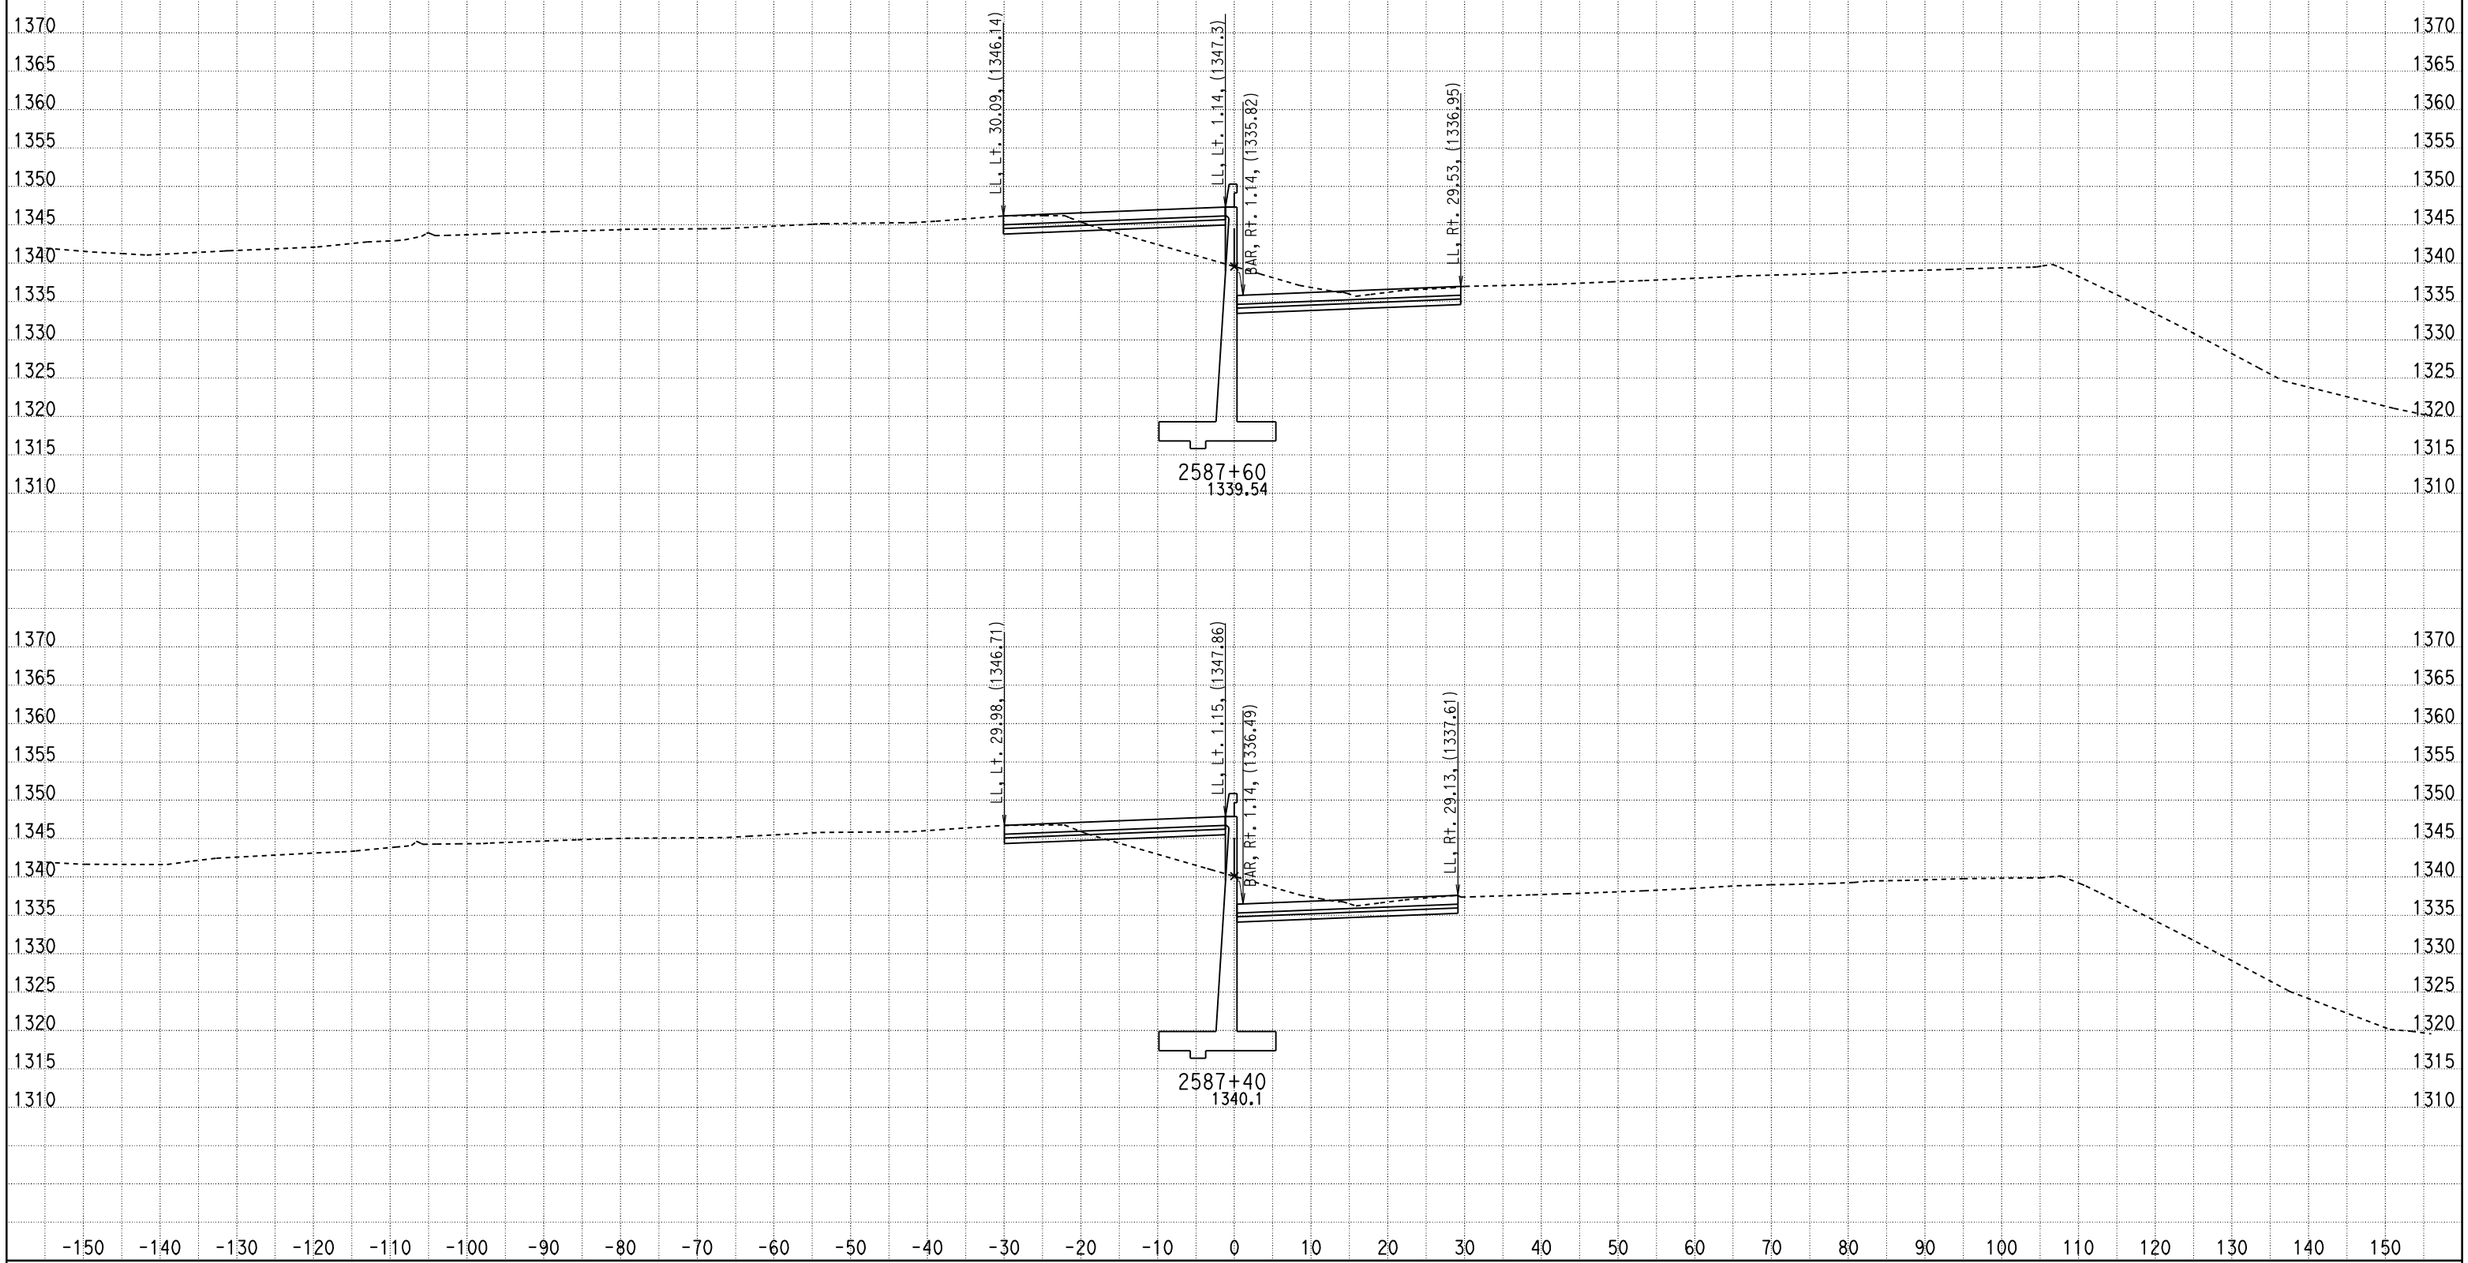

DATE: 2/16/2011

KC Project: 09297 File: D:\07297\09297\X-Section\median south design10.ear

SCALE: 1" = 10' Horiz.
1" = 10' Vert.

All Dimensions are US Survey Feet

CL1
CROSS SECTIONS

SHEET 593 OF XXX

DESIGN STUDY ONLY

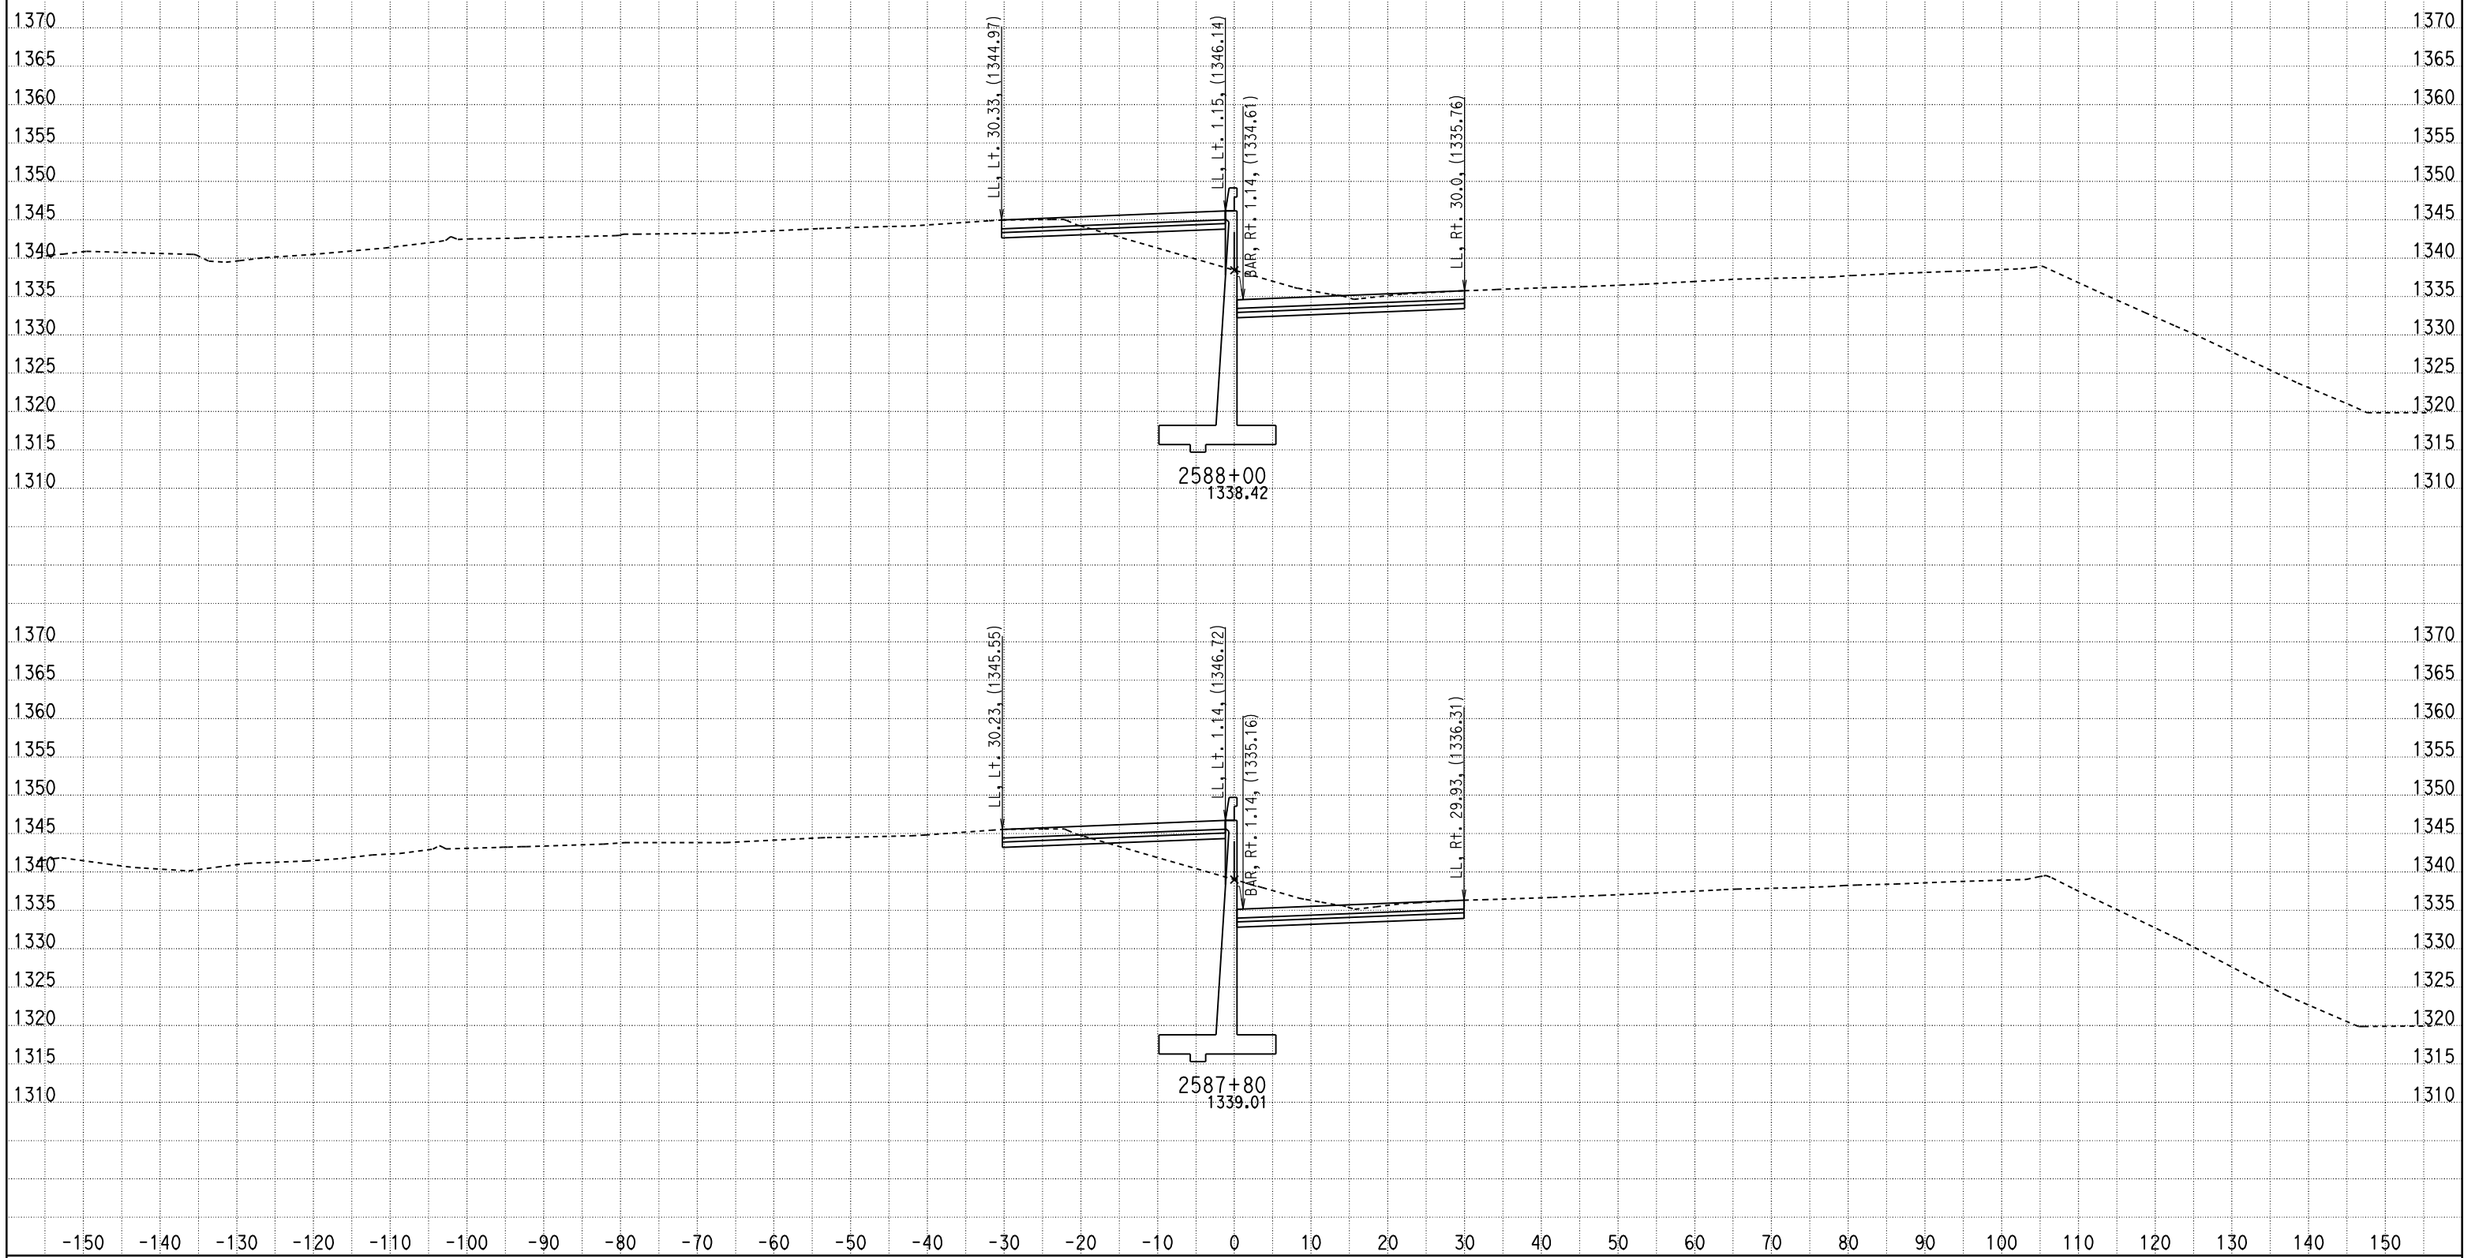

DATE: 2/16/2011

KC Project: 09297 File: D:\07297\09297\X-Section\median south design10.ear

SCALE: 1" = 10' Horiz.
1" = 10' Vert.

All Dimensions are US Survey Feet

CL1
CROSS SECTIONS

SHEET 594 OF XXX

DESIGN STUDY ONLY

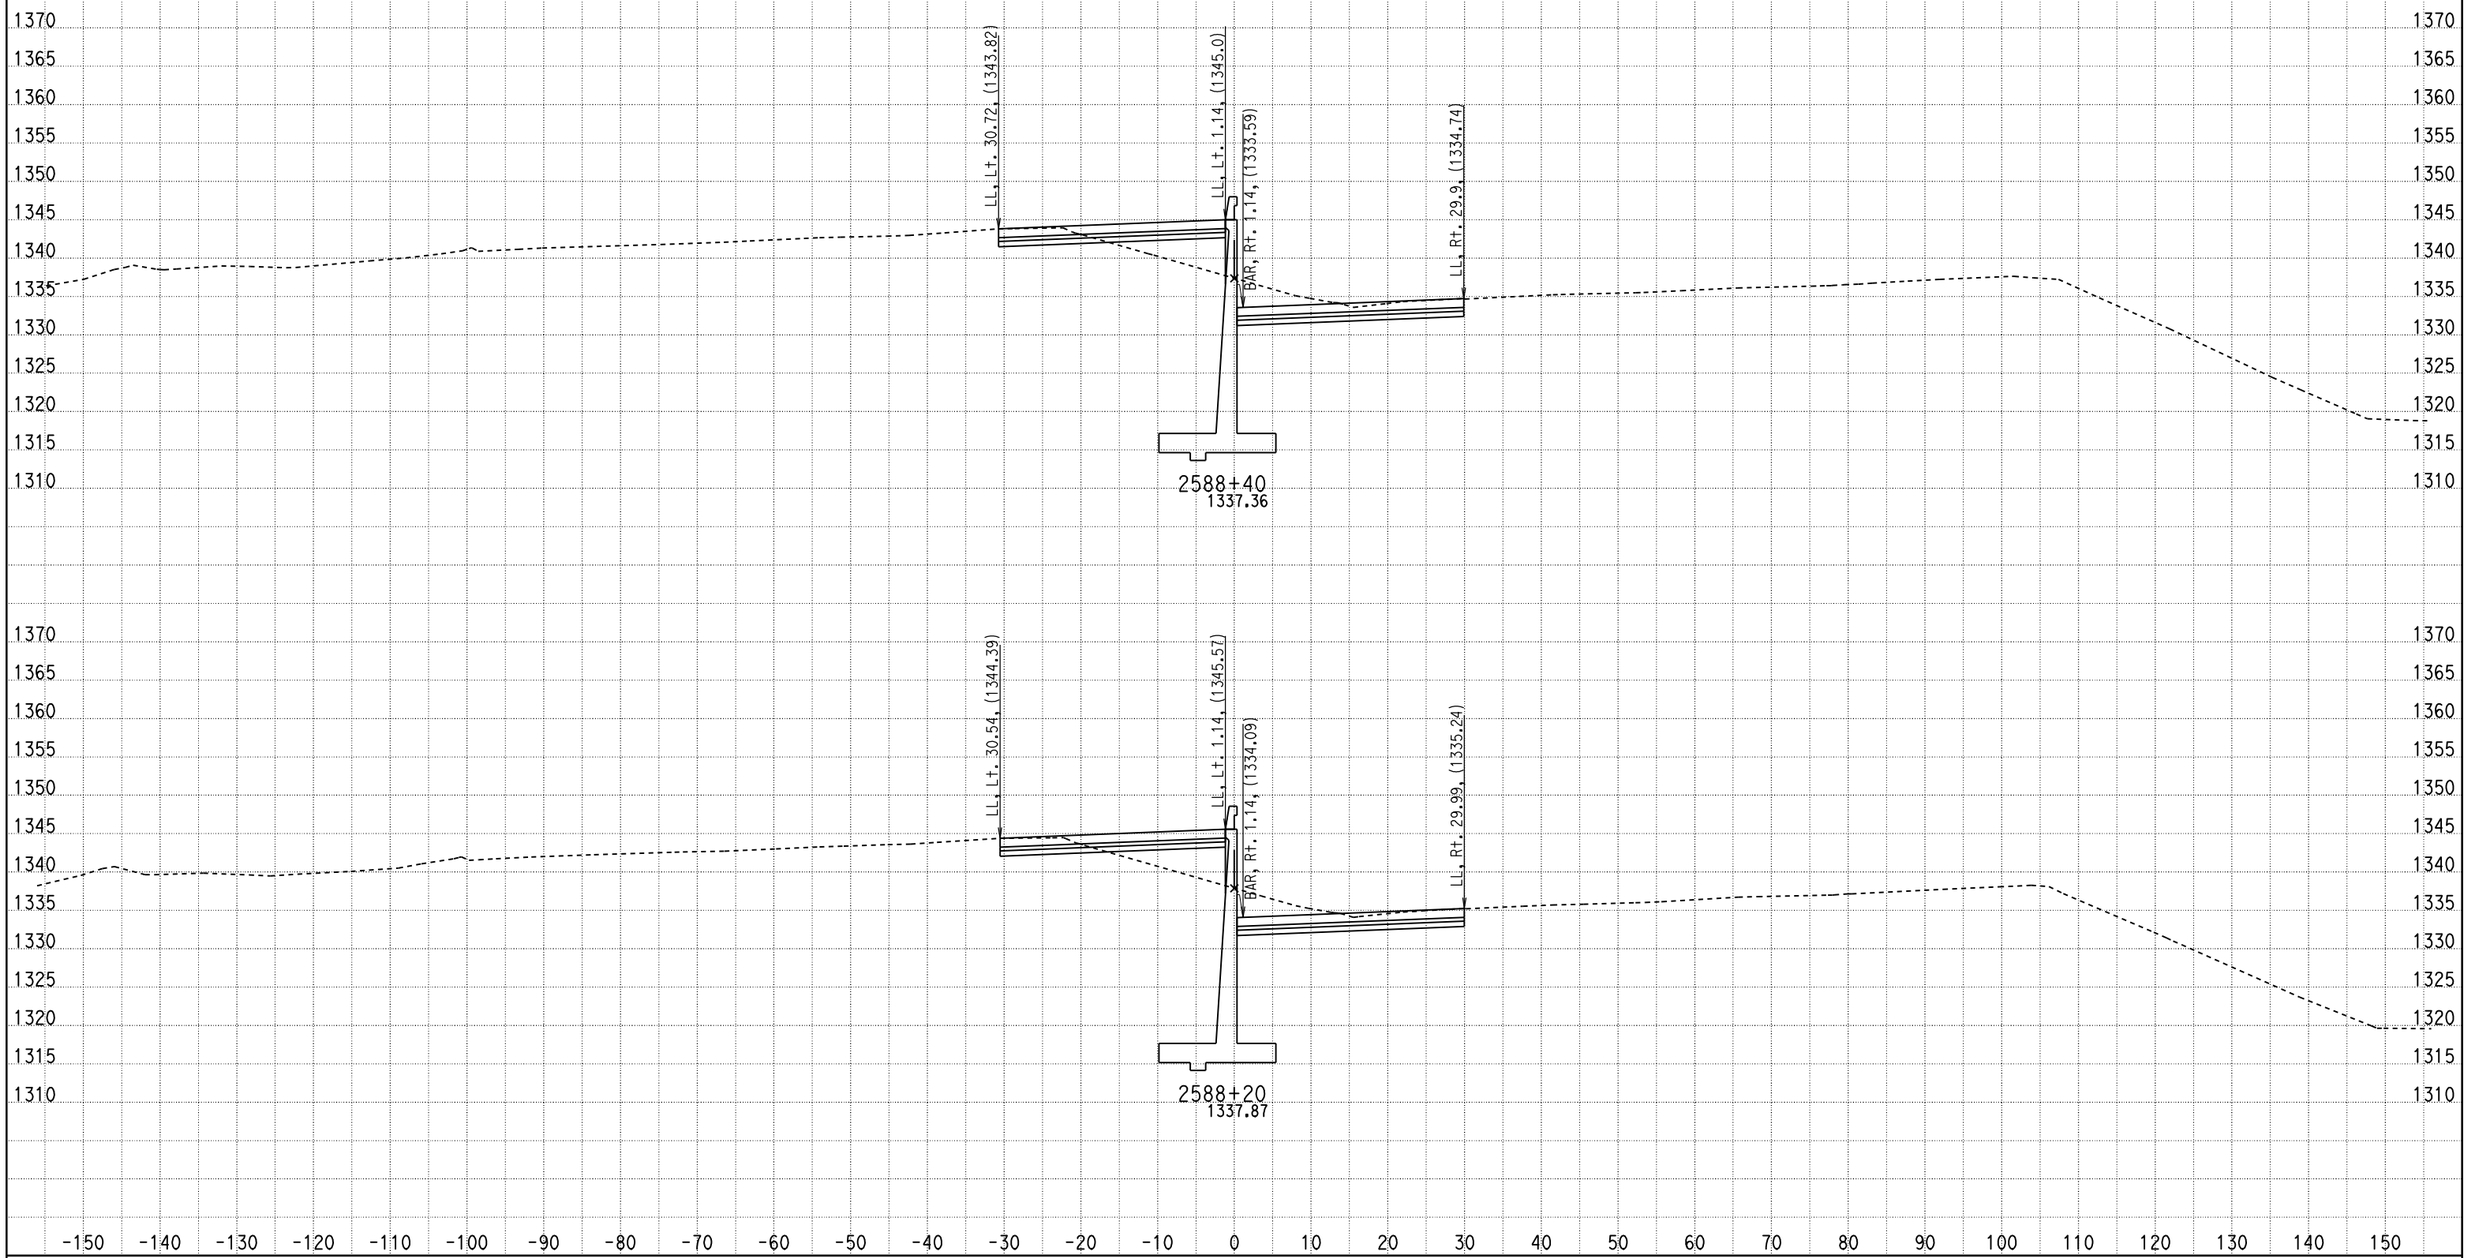

DATE: 2/16/2011

KC Project: 09297 File: D:\07297\09297\X-Section\median south design10.ear

SCALE: 1" = 10' Horiz.
1" = 10' Vert.

All Dimensions are US Survey Feet

CL1
CROSS SECTIONS

SHEET 595 OF XXX

DESIGN STUDY ONLY

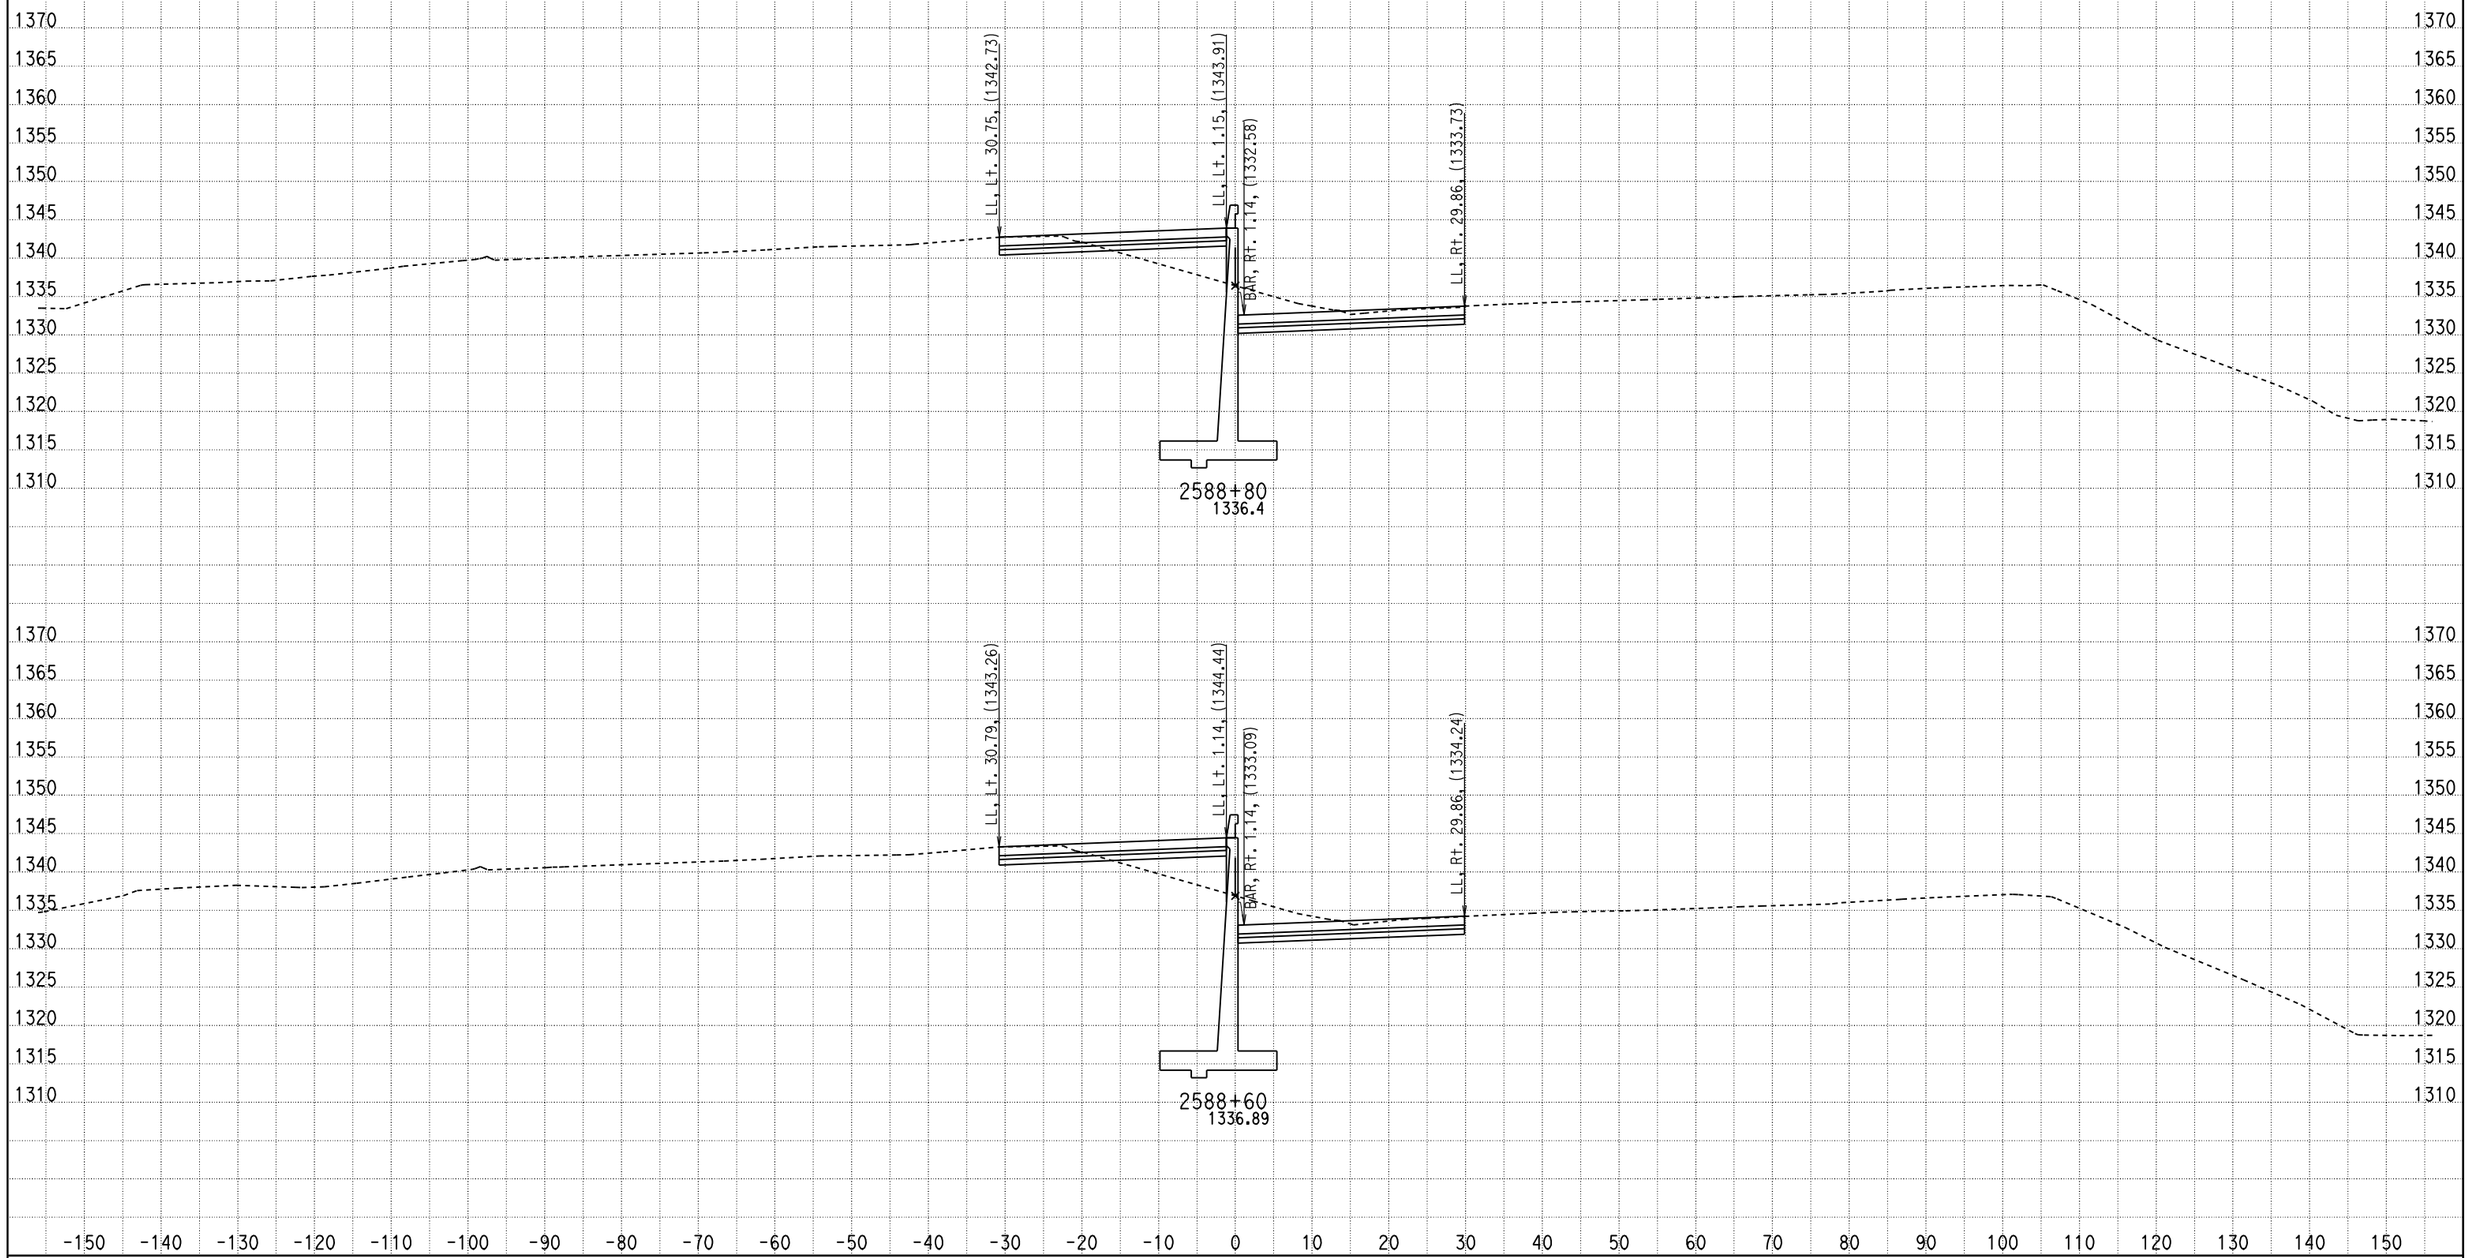

DATE: 2/16/2011

KC Project: 09297 File: D:\07297\09297\X-Section\median south design10.ear

SCALE: 1" = 10' Horiz.
1" = 10' Vert.

All Dimensions are US Survey Feet

CL1
CROSS SECTIONS

SHEET 596 OF XXX

DESIGN STUDY ONLY

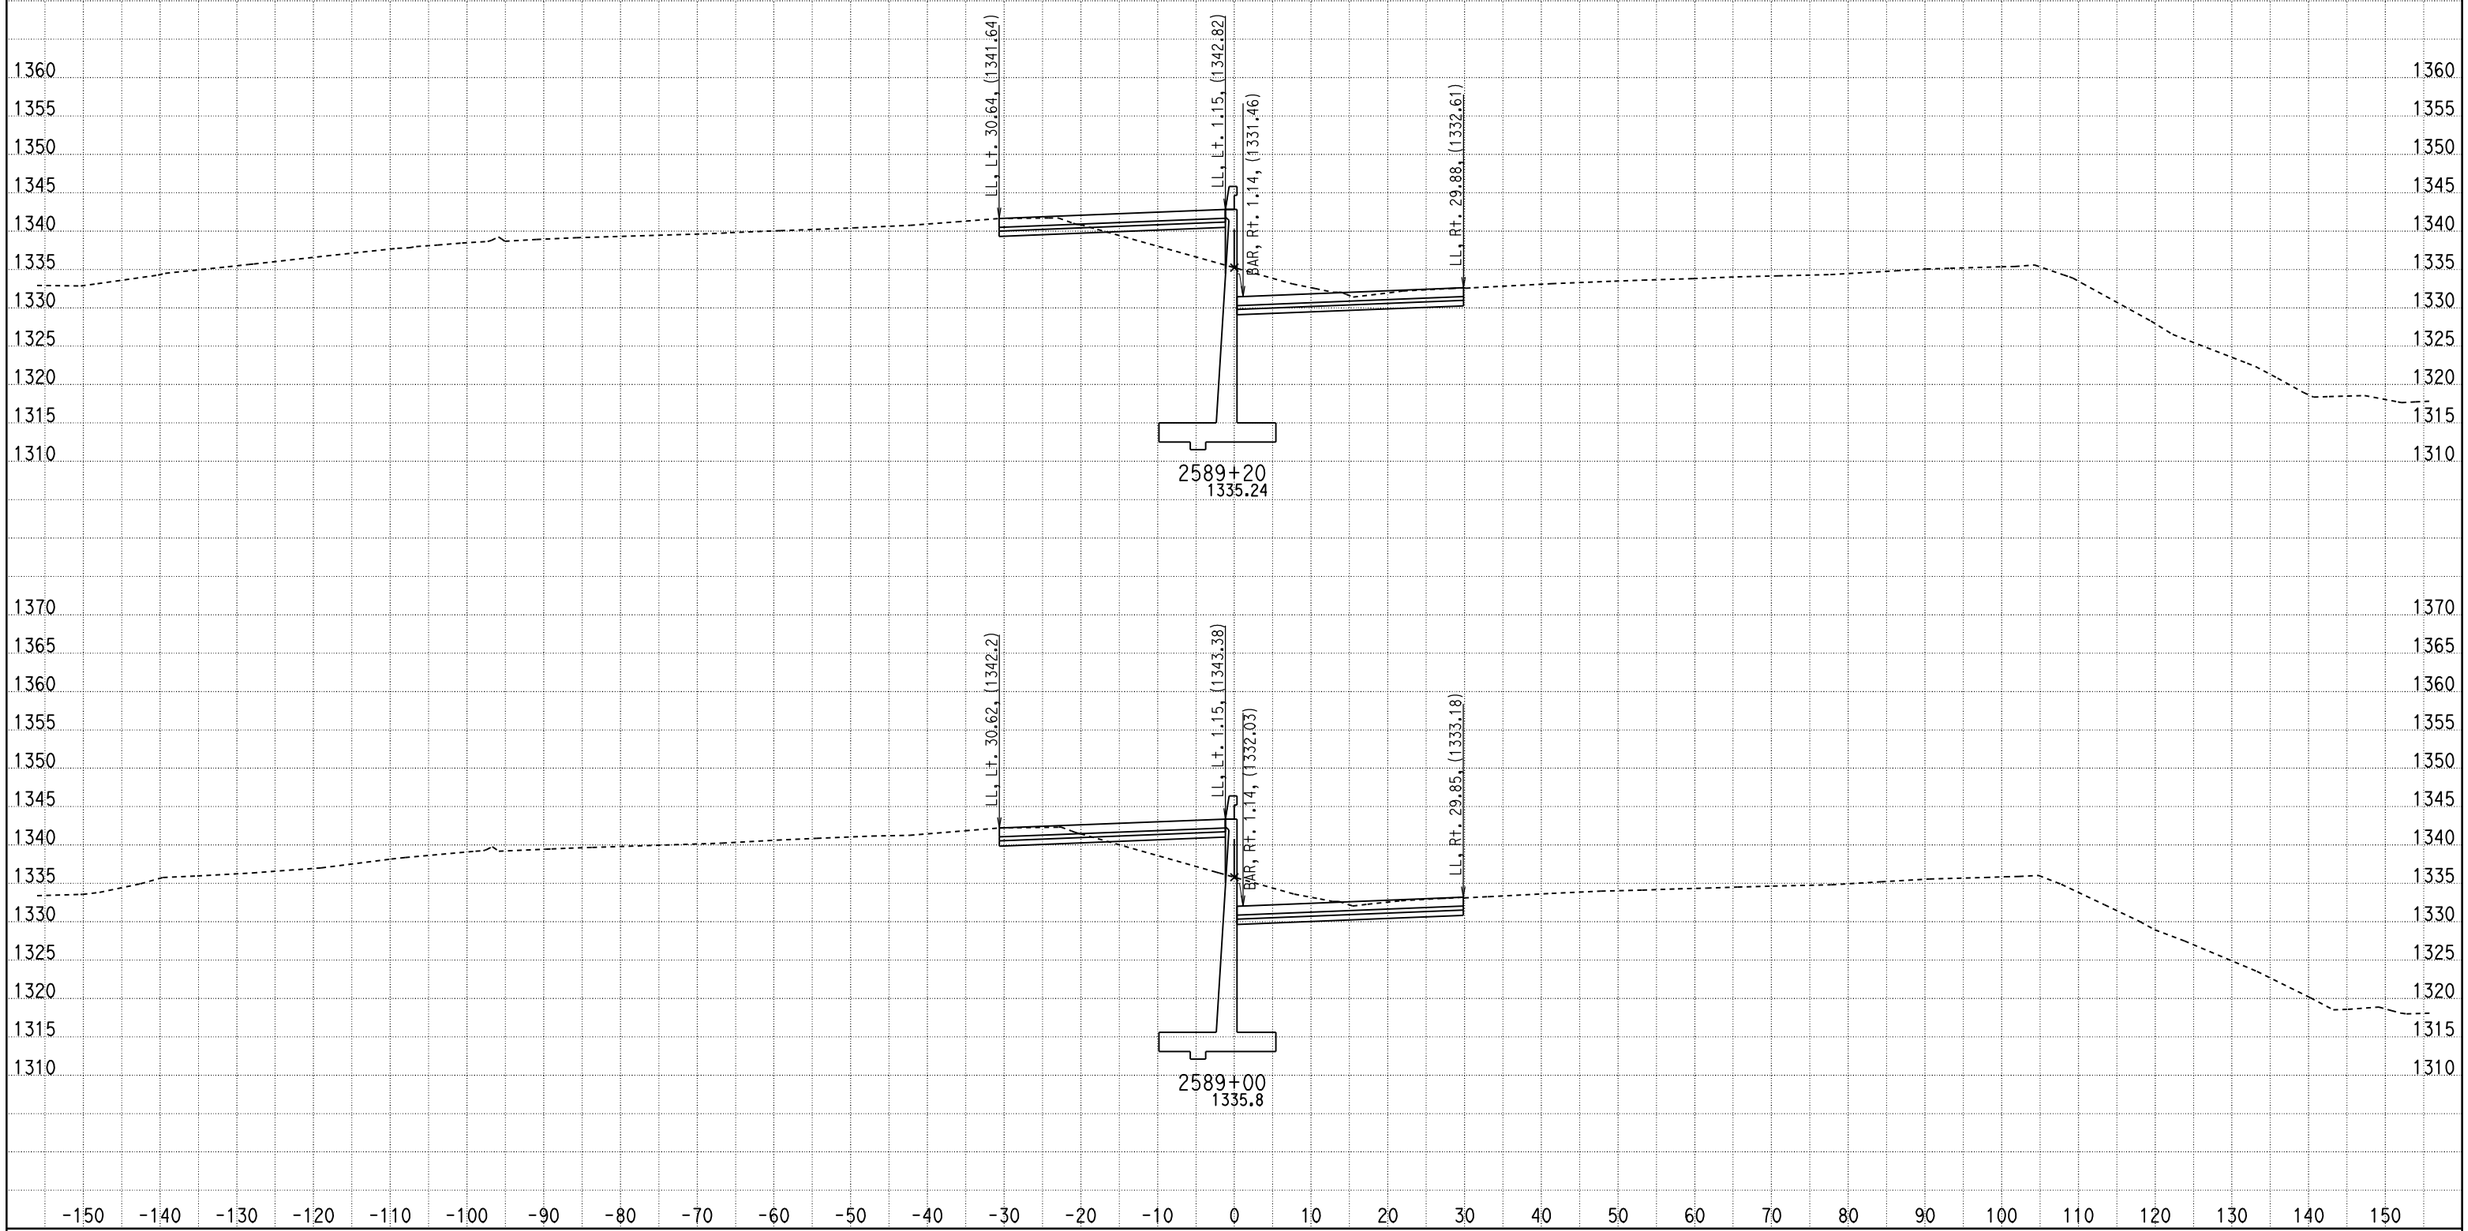

DATE: 2/16/2011

KC Project: 09297 File: D:\07297\09297\X-Section\median south design10.ear

SCALE: 1" = 10' Horiz.
1" = 10' Vert.

All Dimensions are US Survey Feet

CL1
CROSS SECTIONS

SHEET 597 OF XXX

DESIGN STUDY ONLY

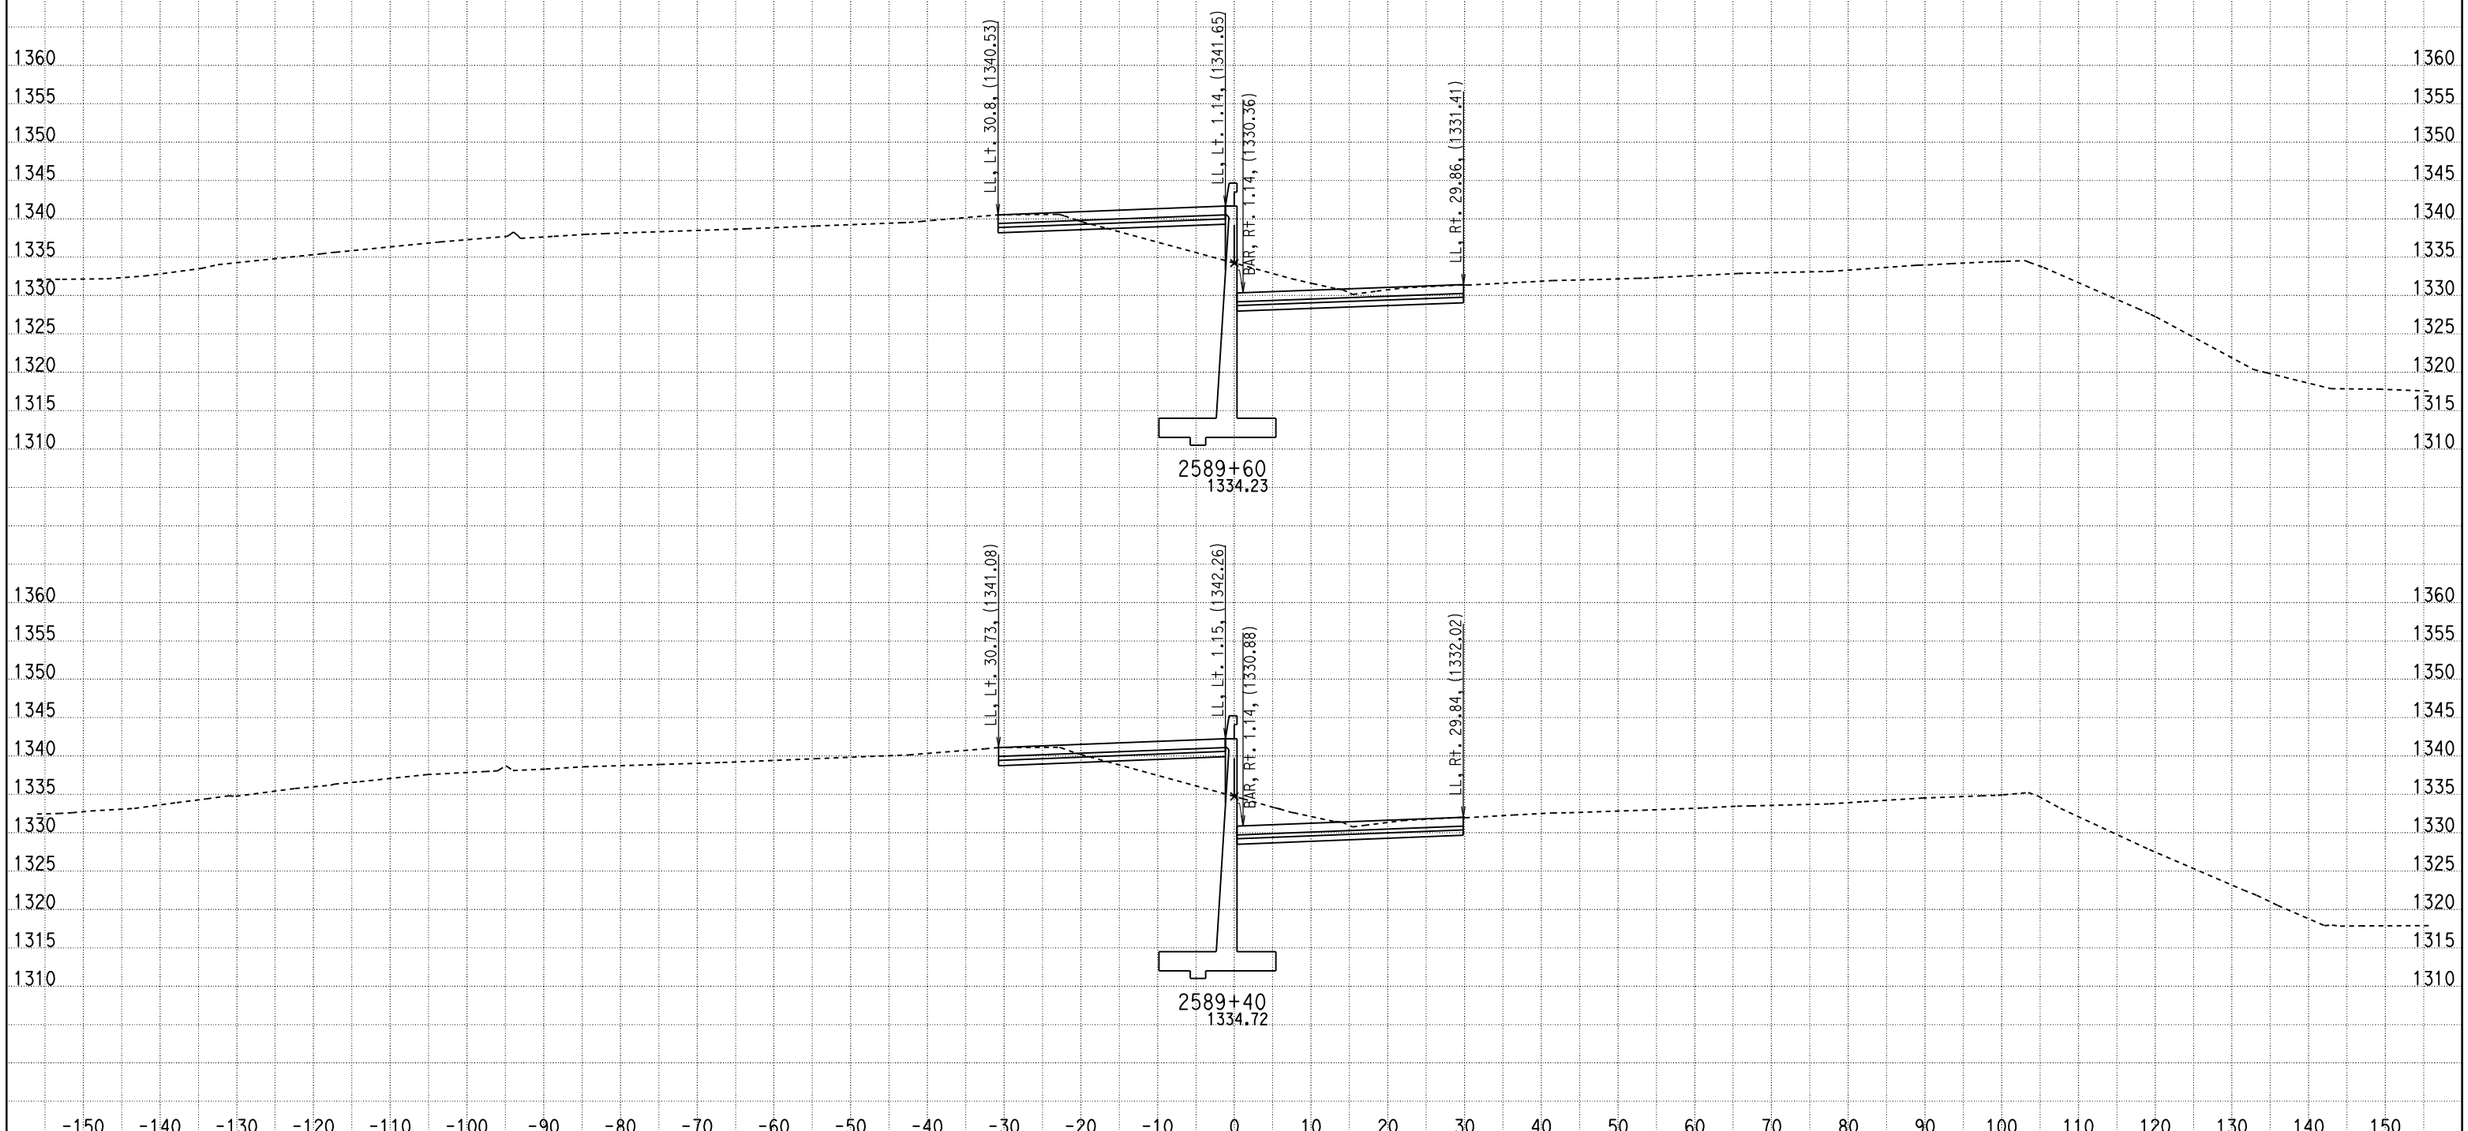

DATE: 2/16/2011

KC Project: 09297 File: D:\07297\09297\X-Section\median south design10.ear

SCALE: 1" = 10' Horiz.
1" = 10' Vert.

All Dimensions are US Survey Feet

CL1
CROSS SECTIONS

SHEET 598 OF XXX

DESIGN STUDY ONLY

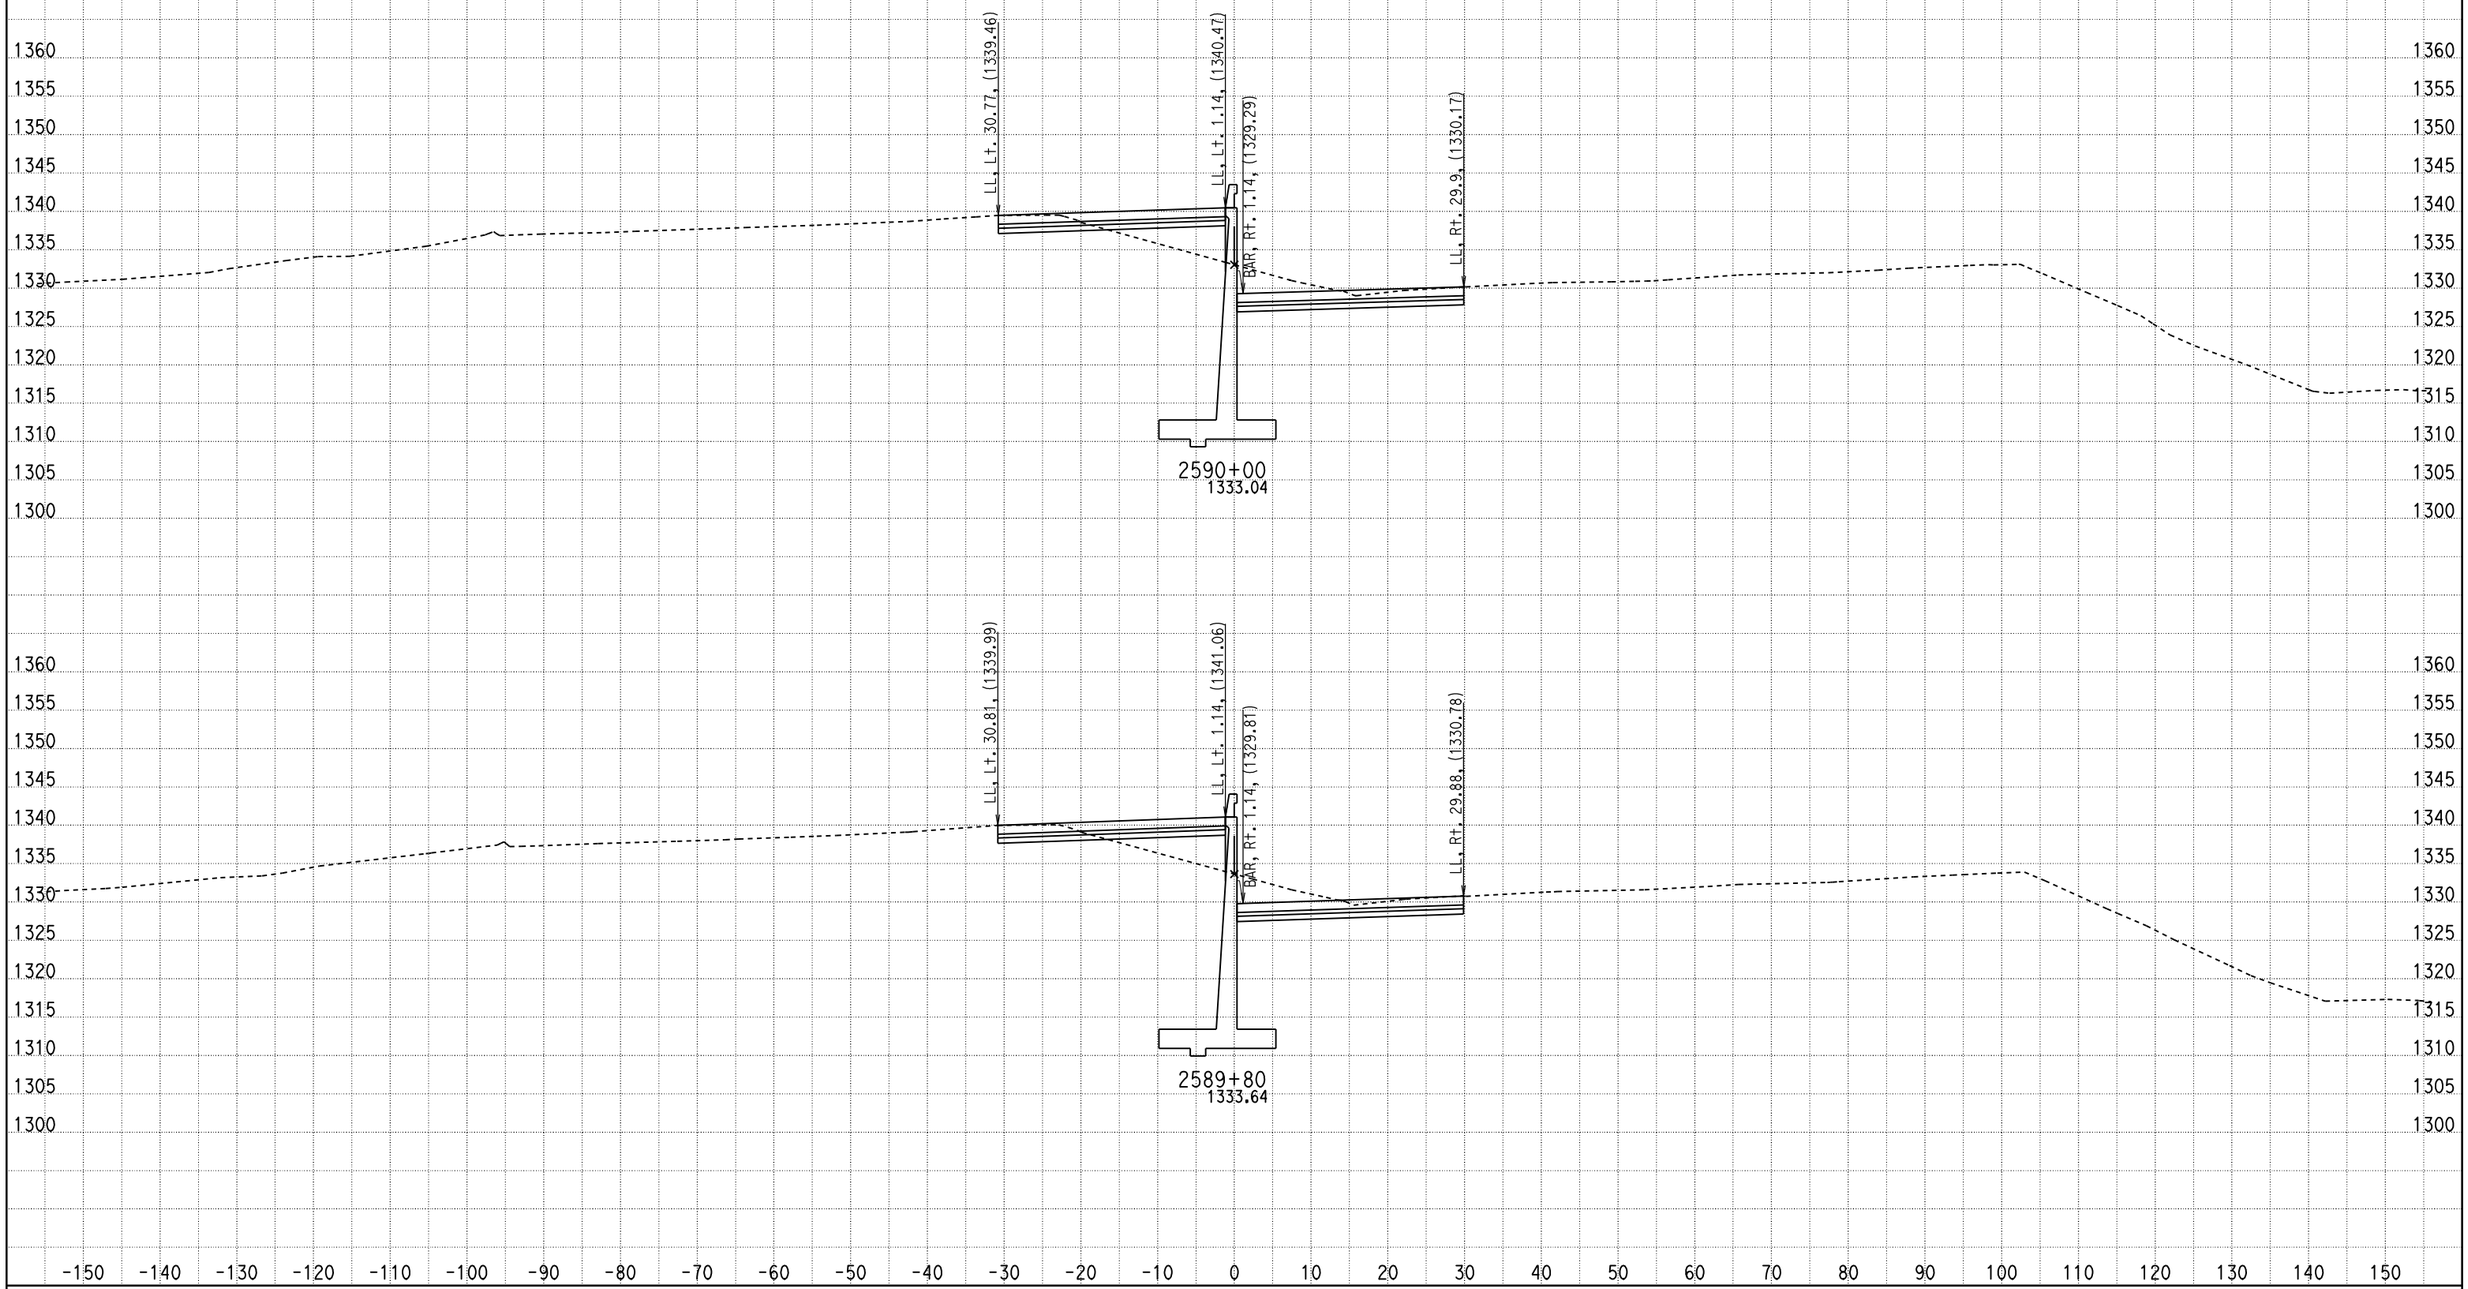

DATE: 2/16/2011

KC Project: 09297 File: D:\07297\09297\X-Section\median south design10.ear

SCALE: 1" = 10' Horiz.
1" = 10' Vert.

All Dimensions are US Survey Feet

CL1
CROSS SECTIONS

SHEET 599 OF XXX

DESIGN STUDY ONLY

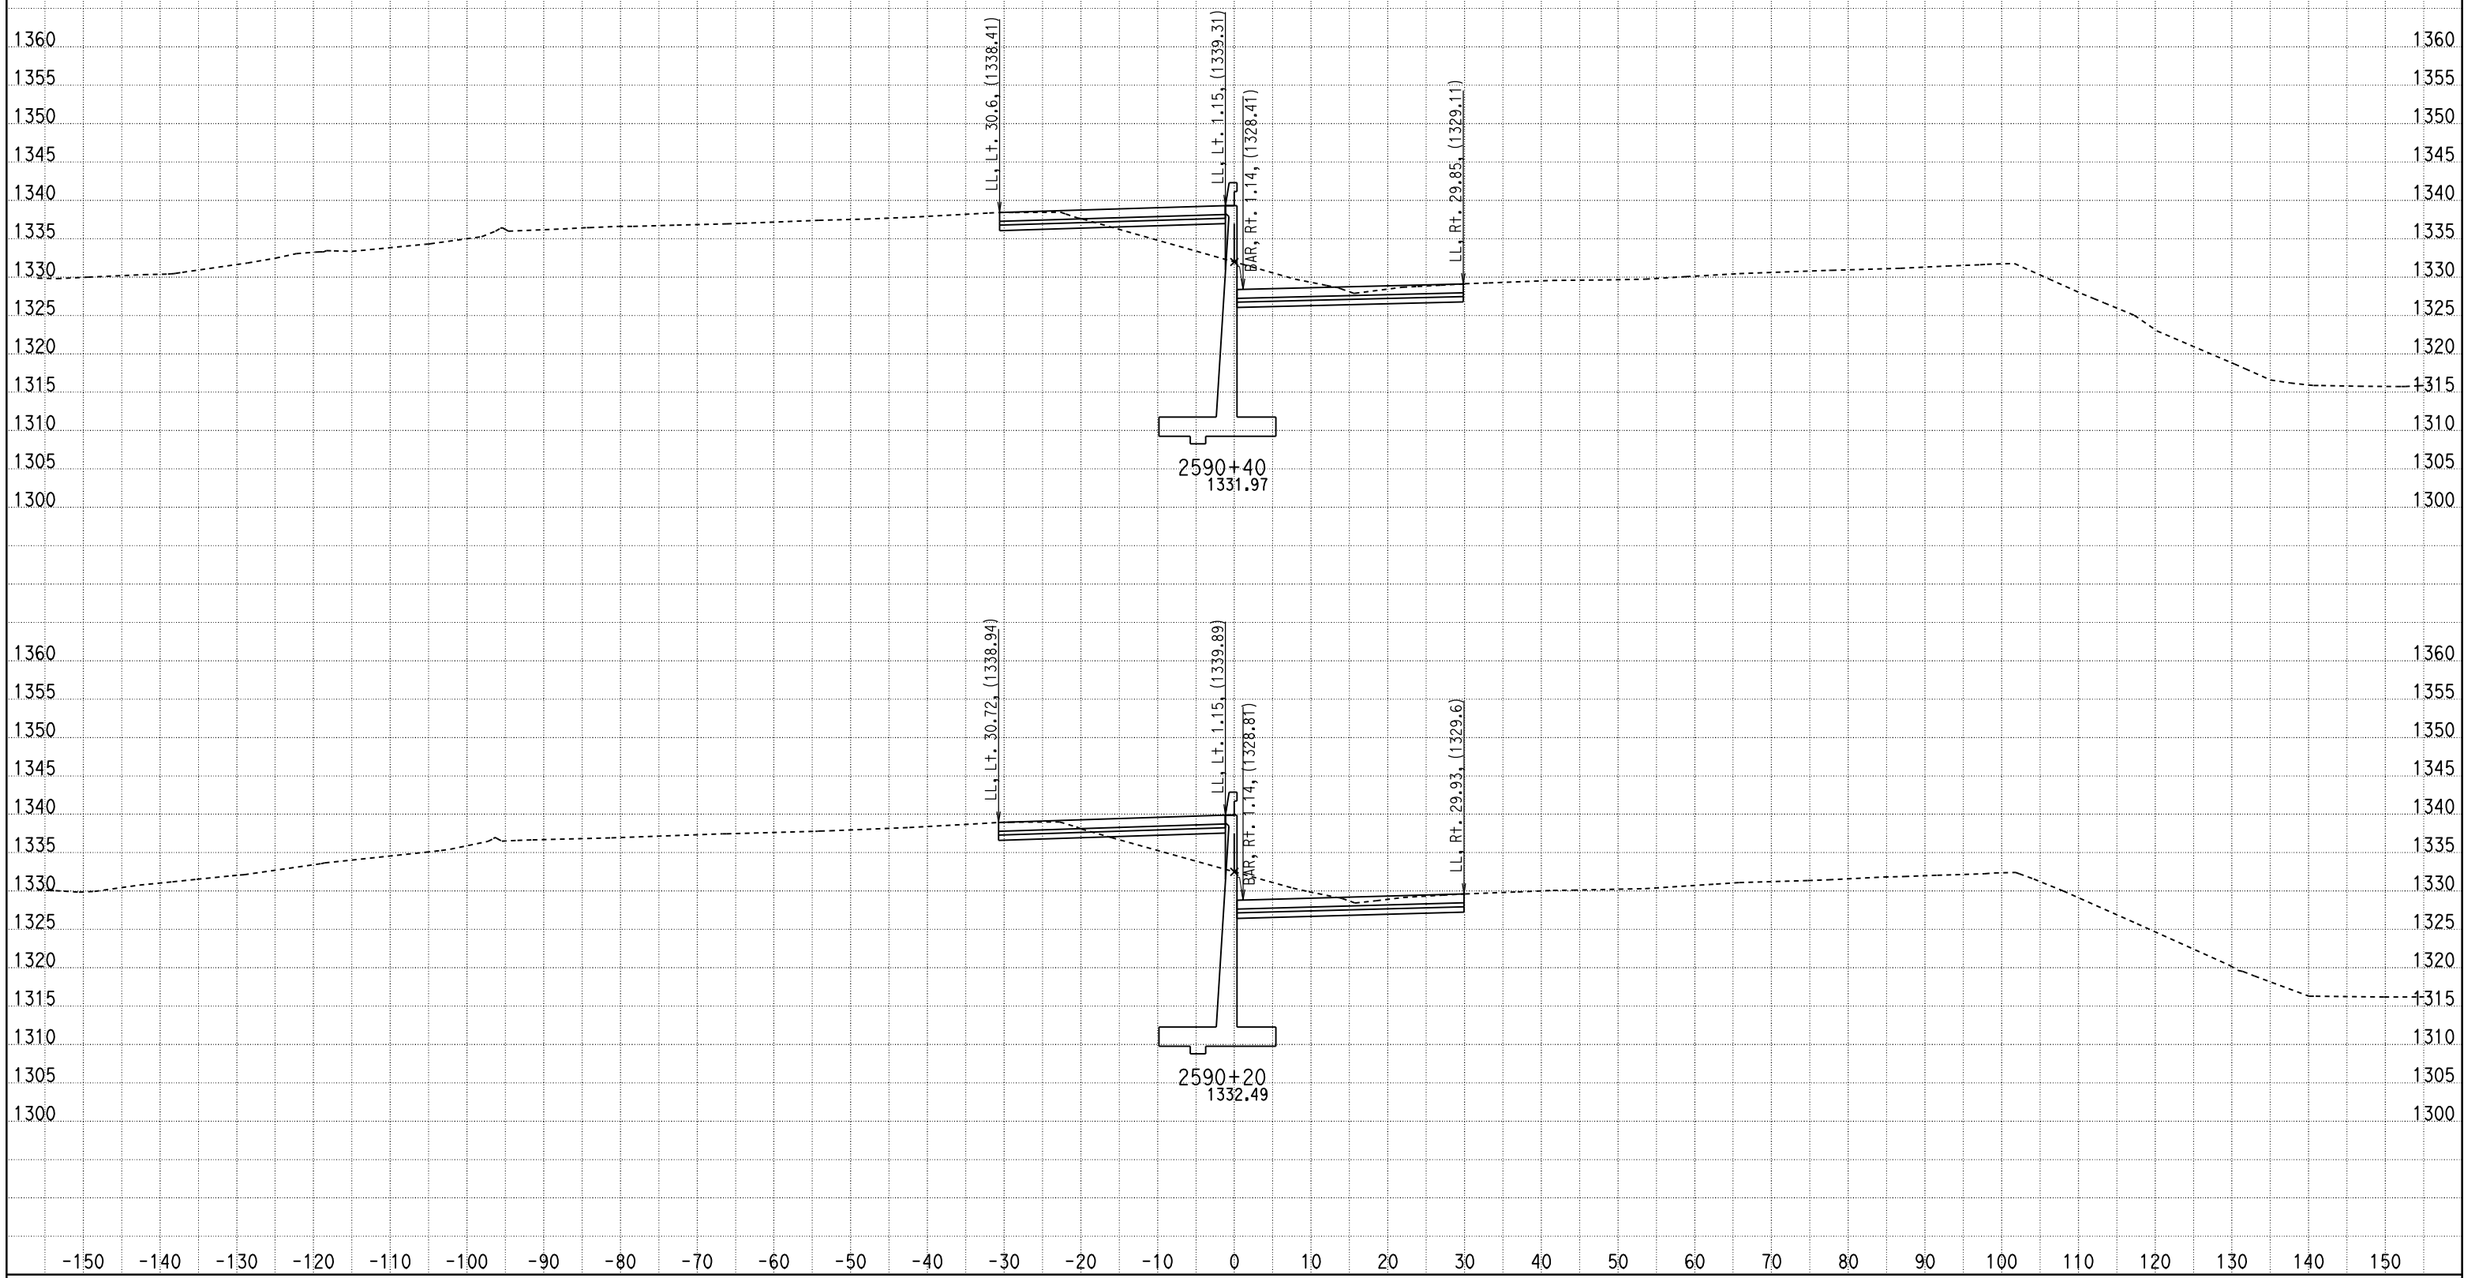

DATE: 2/16/2011

KC Project: 09297 File: D:\07297\09297\X-Section\median south design10.ear

SCALE: 1" = 10' Horiz.
1" = 10' Vert.

All Dimensions are US Survey Feet

CL1
CROSS SECTIONS

SHEET 600 OF XXX

DESIGN STUDY ONLY

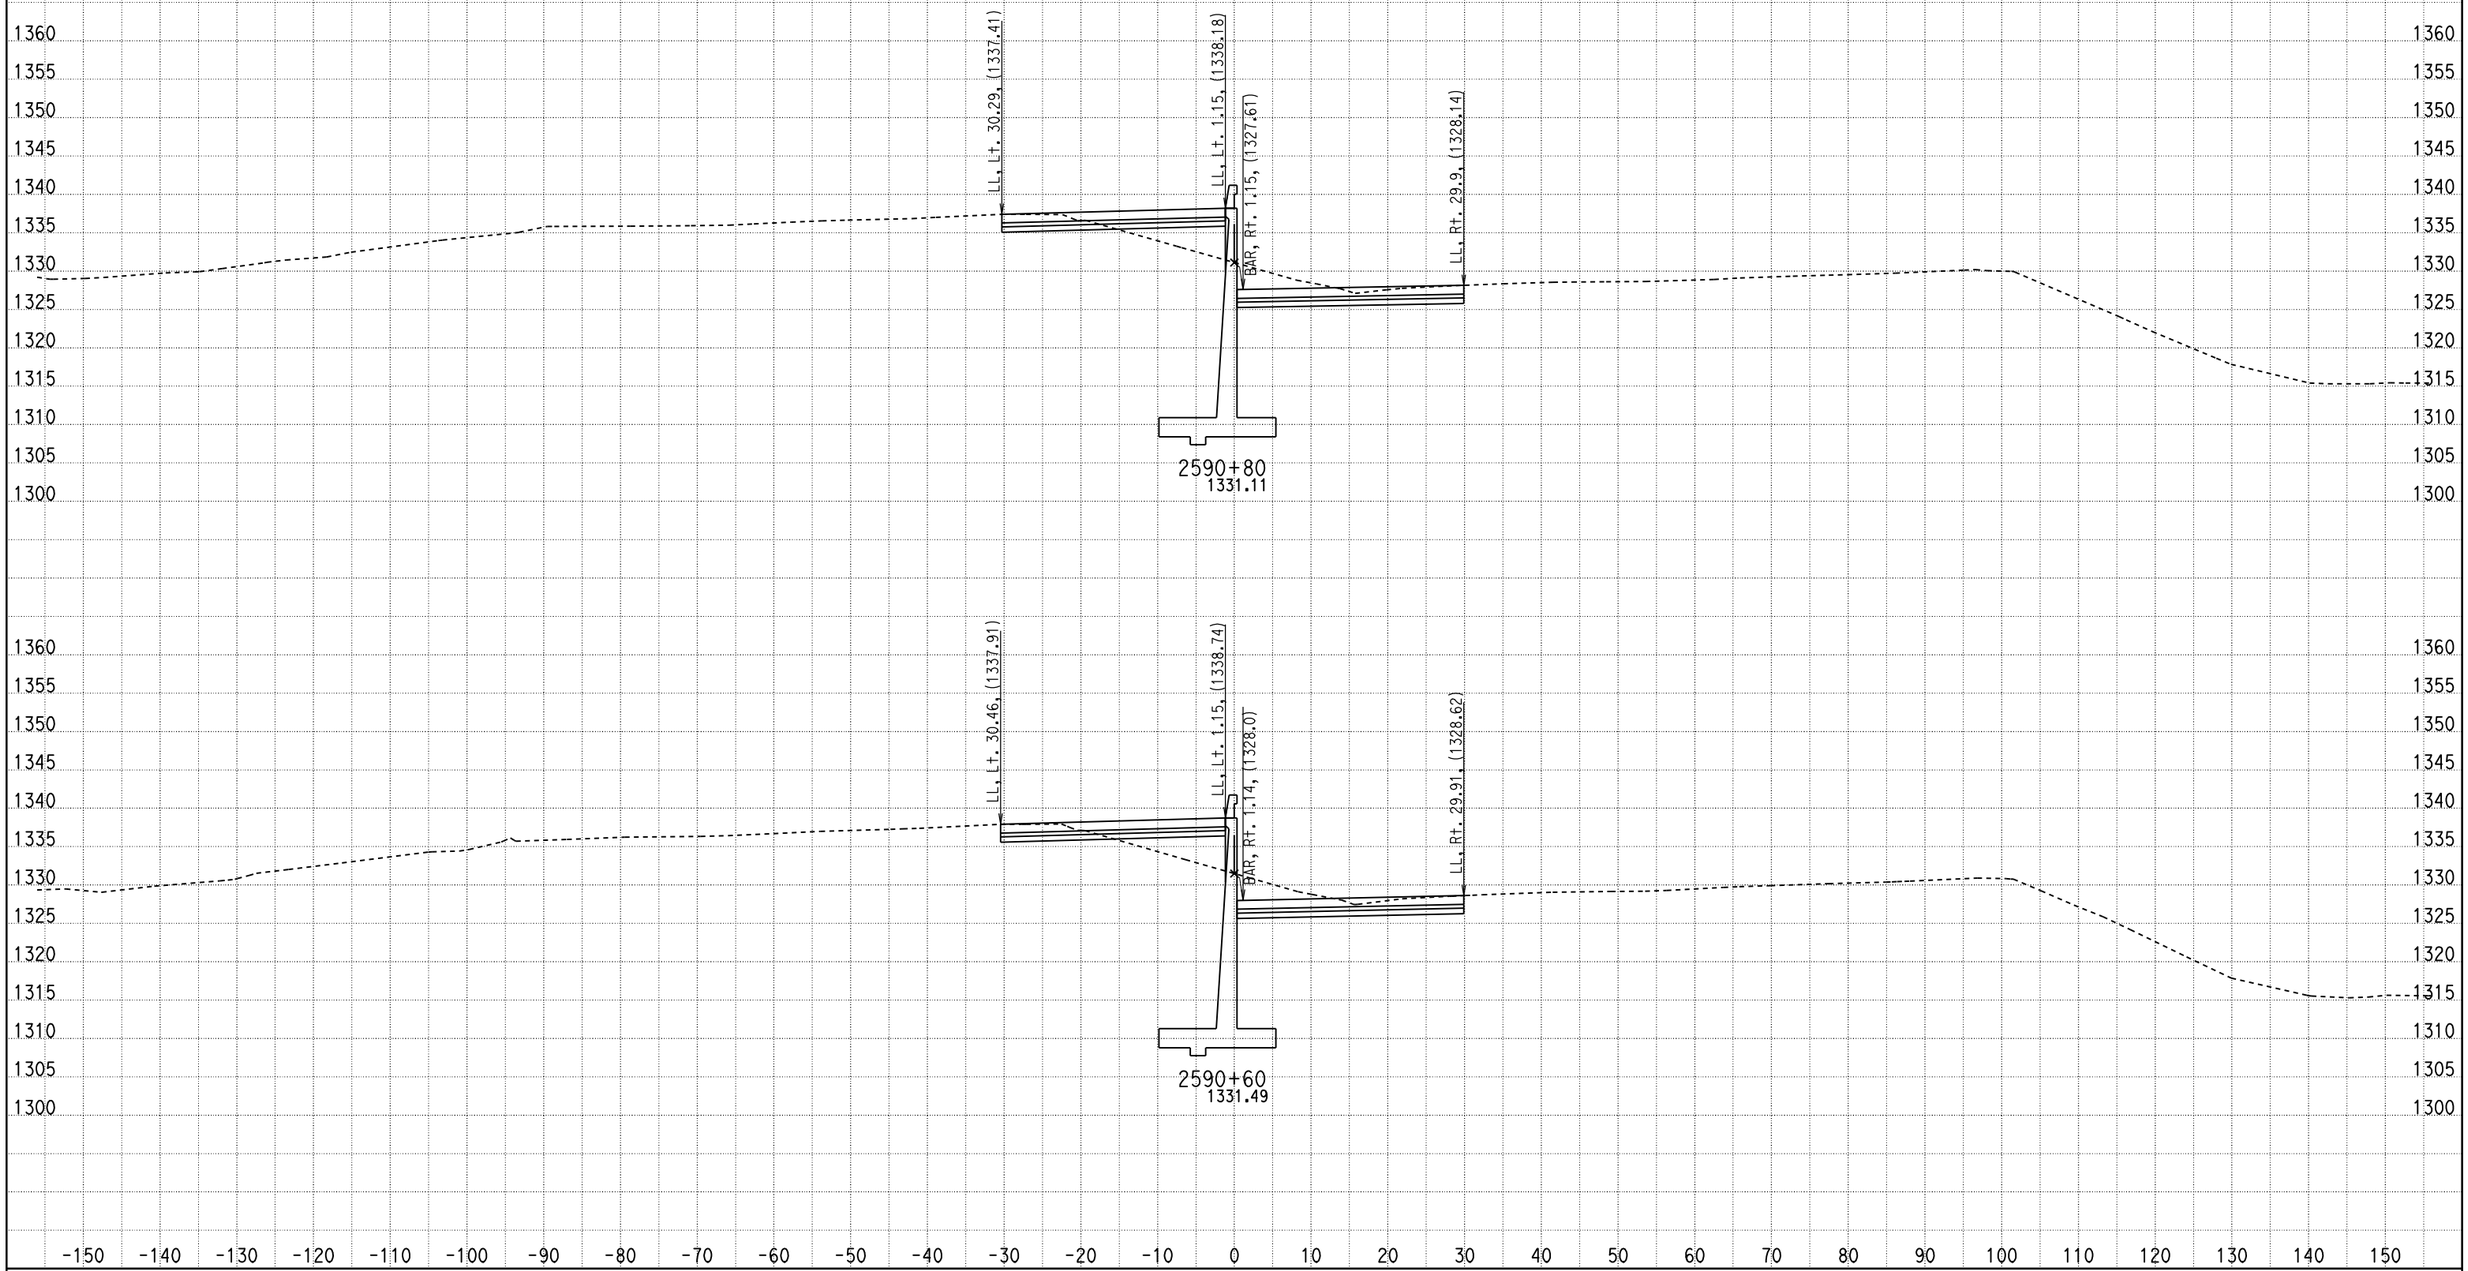

DATE: 2/16/2011

KC Project: 09297 File: D:\07297\09297\X-Section\median south design10.ear

SCALE: 1" = 10' Horiz.
1" = 10' Vert.

All Dimensions are US Survey Feet

CL1
CROSS SECTIONS

SHEET 601 OF XXX

DESIGN STUDY ONLY

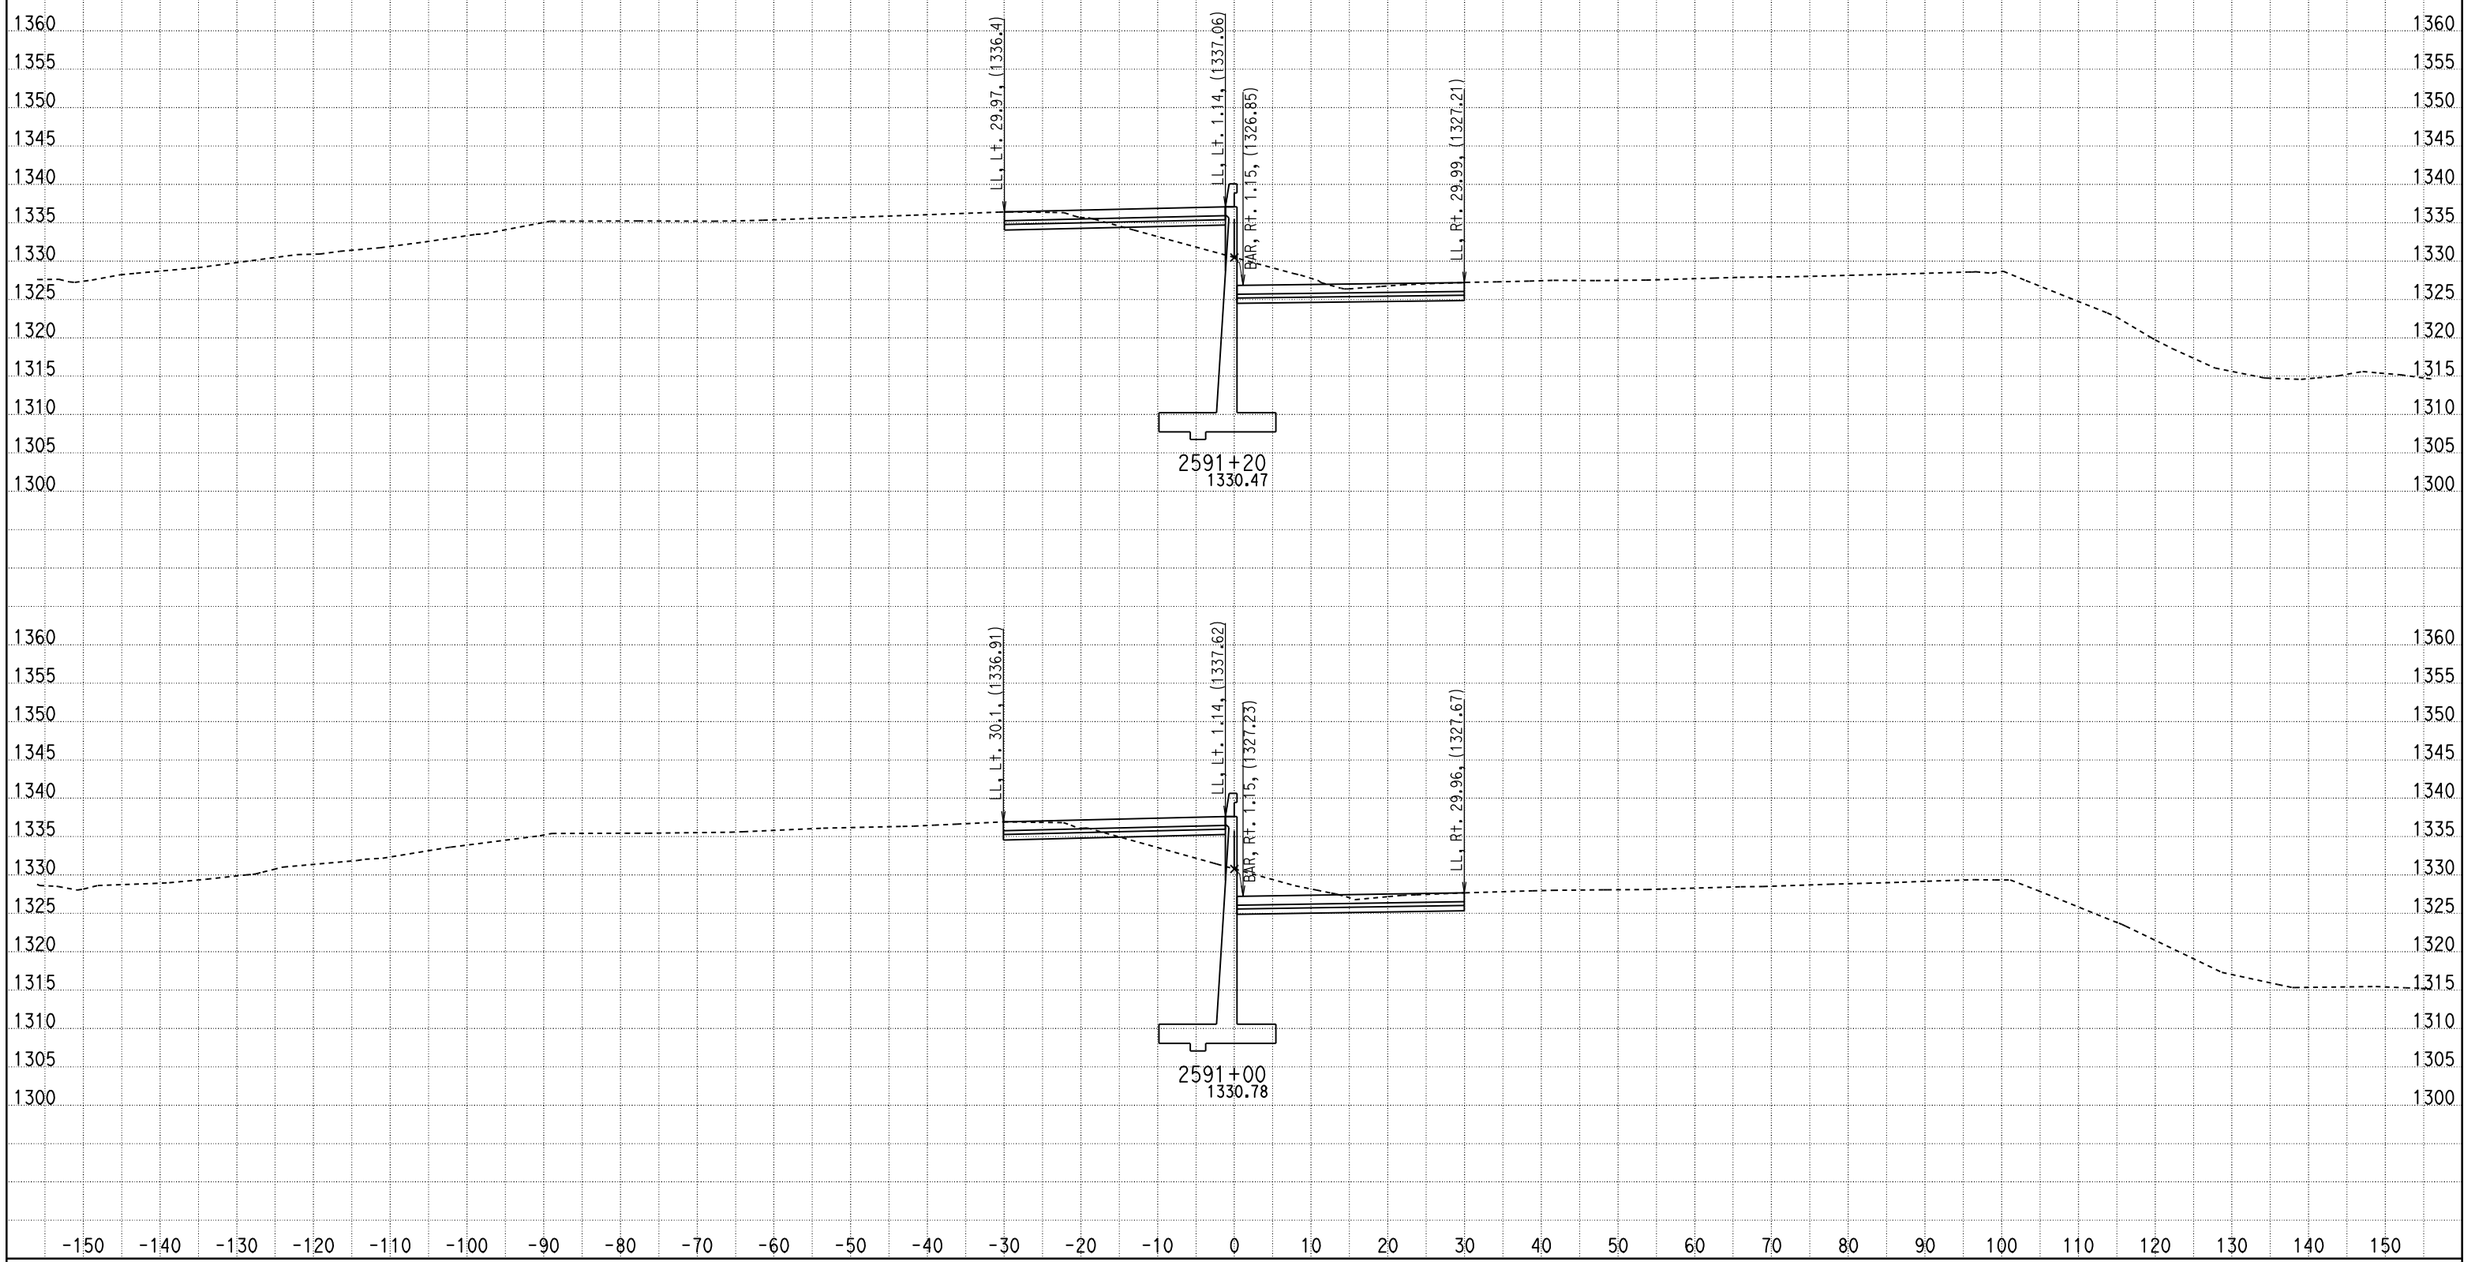

DATE: 2/16/2011

KC Project: 09297 File: D:\07297\09297\X-Section\median south design10.ear

SCALE: 1" = 10' Horiz.
1" = 10' Vert.

All Dimensions are US Survey Feet

CL1
CROSS SECTIONS

SHEET 602 OF XXX

DESIGN STUDY ONLY

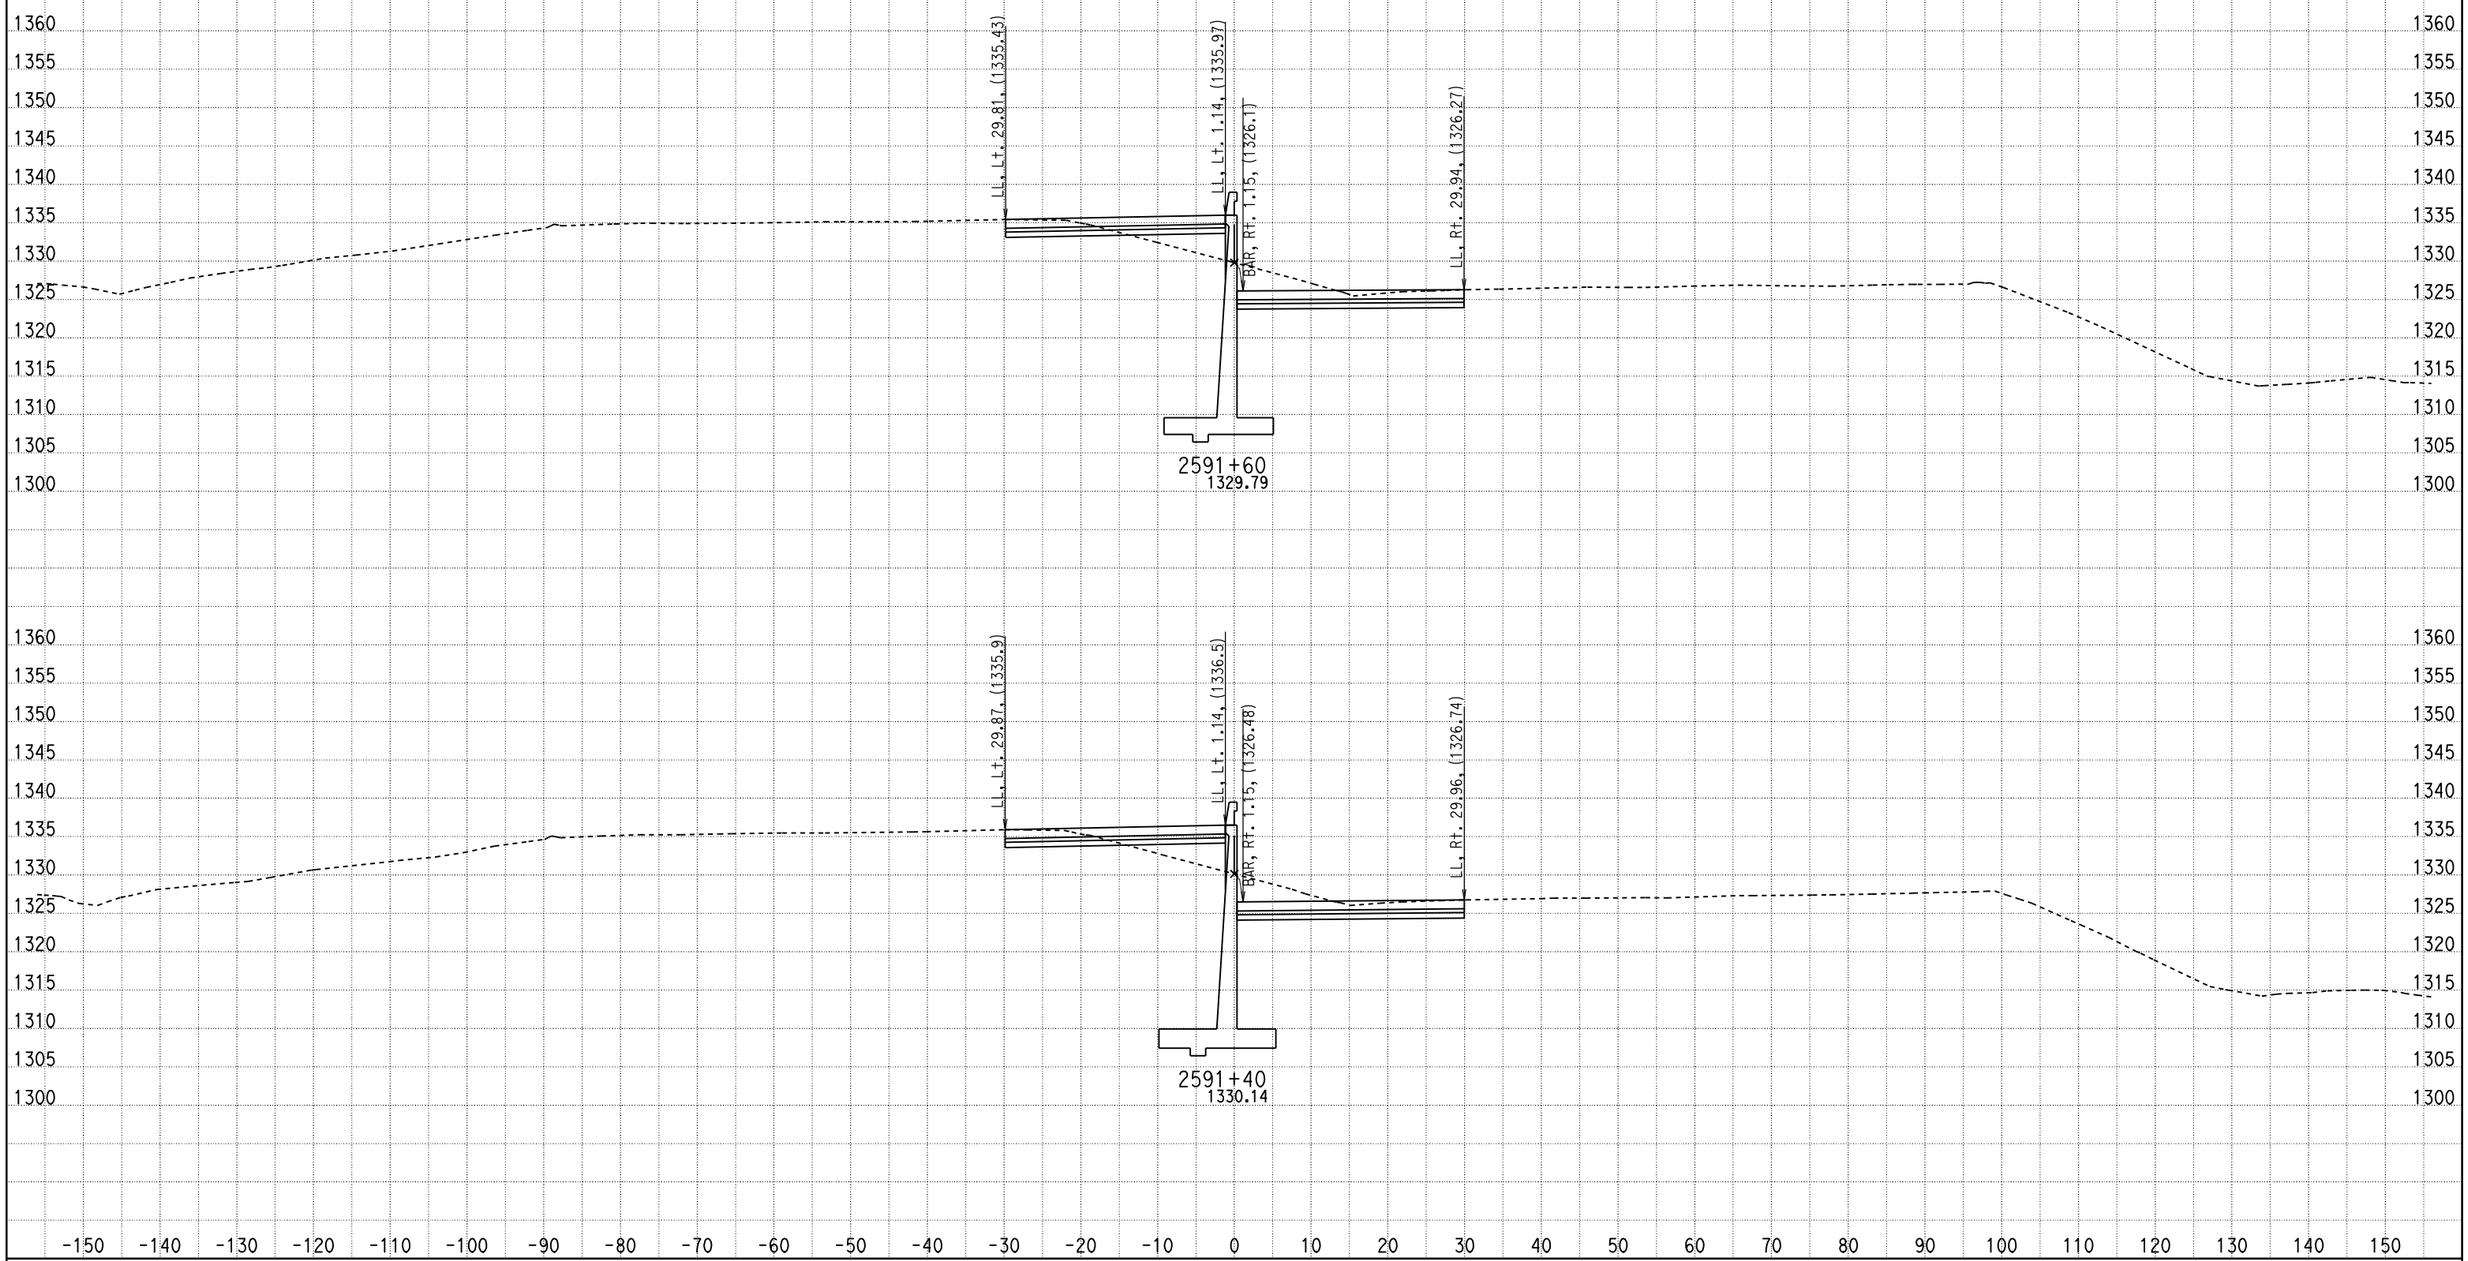

DATE: 2/16/2011

KC Project: 09297 File: D:\07297\09297\X-Section\median south design10.ear

SCALE: 1" = 10' Horiz.
1" = 10' Vert.

All Dimensions are US Survey Feet

CL1
CROSS SECTIONS

SHEET 603 OF XXX

DESIGN STUDY ONLY

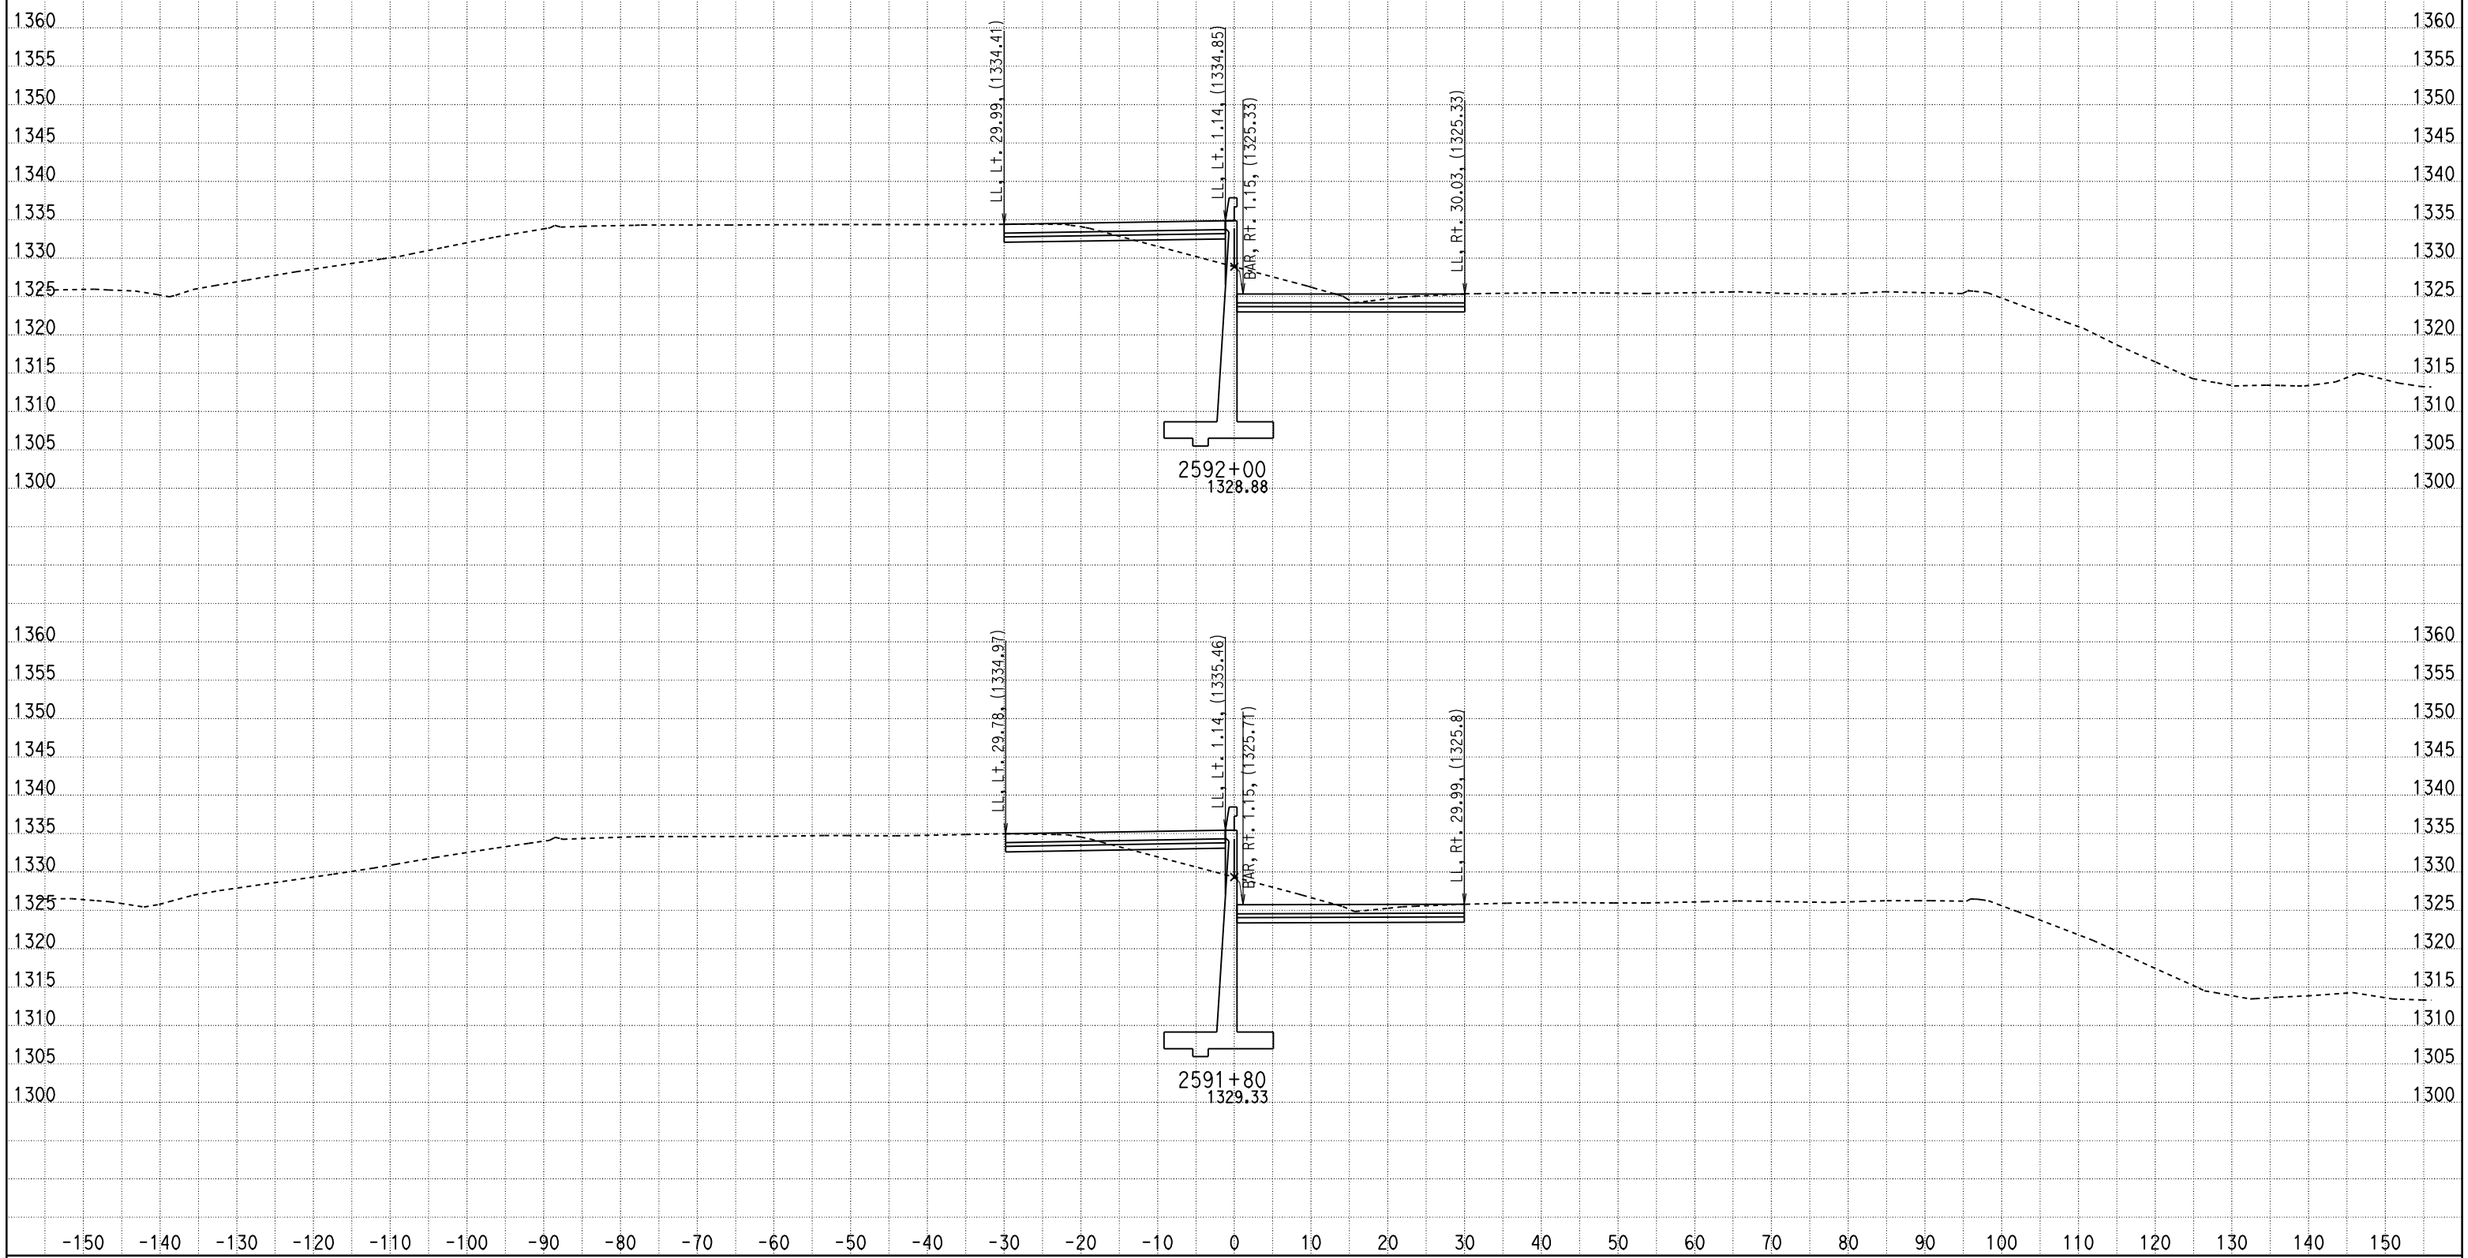

DATE: 2/16/2011

KC Project: 09297 File: D:\07297\09297\X-Section\median south design10.ear

SCALE: 1" = 10' Horiz.
1" = 10' Vert.

All Dimensions are US Survey Feet

CL1
CROSS SECTIONS

SHEET 604 OF XXX

DESIGN STUDY ONLY

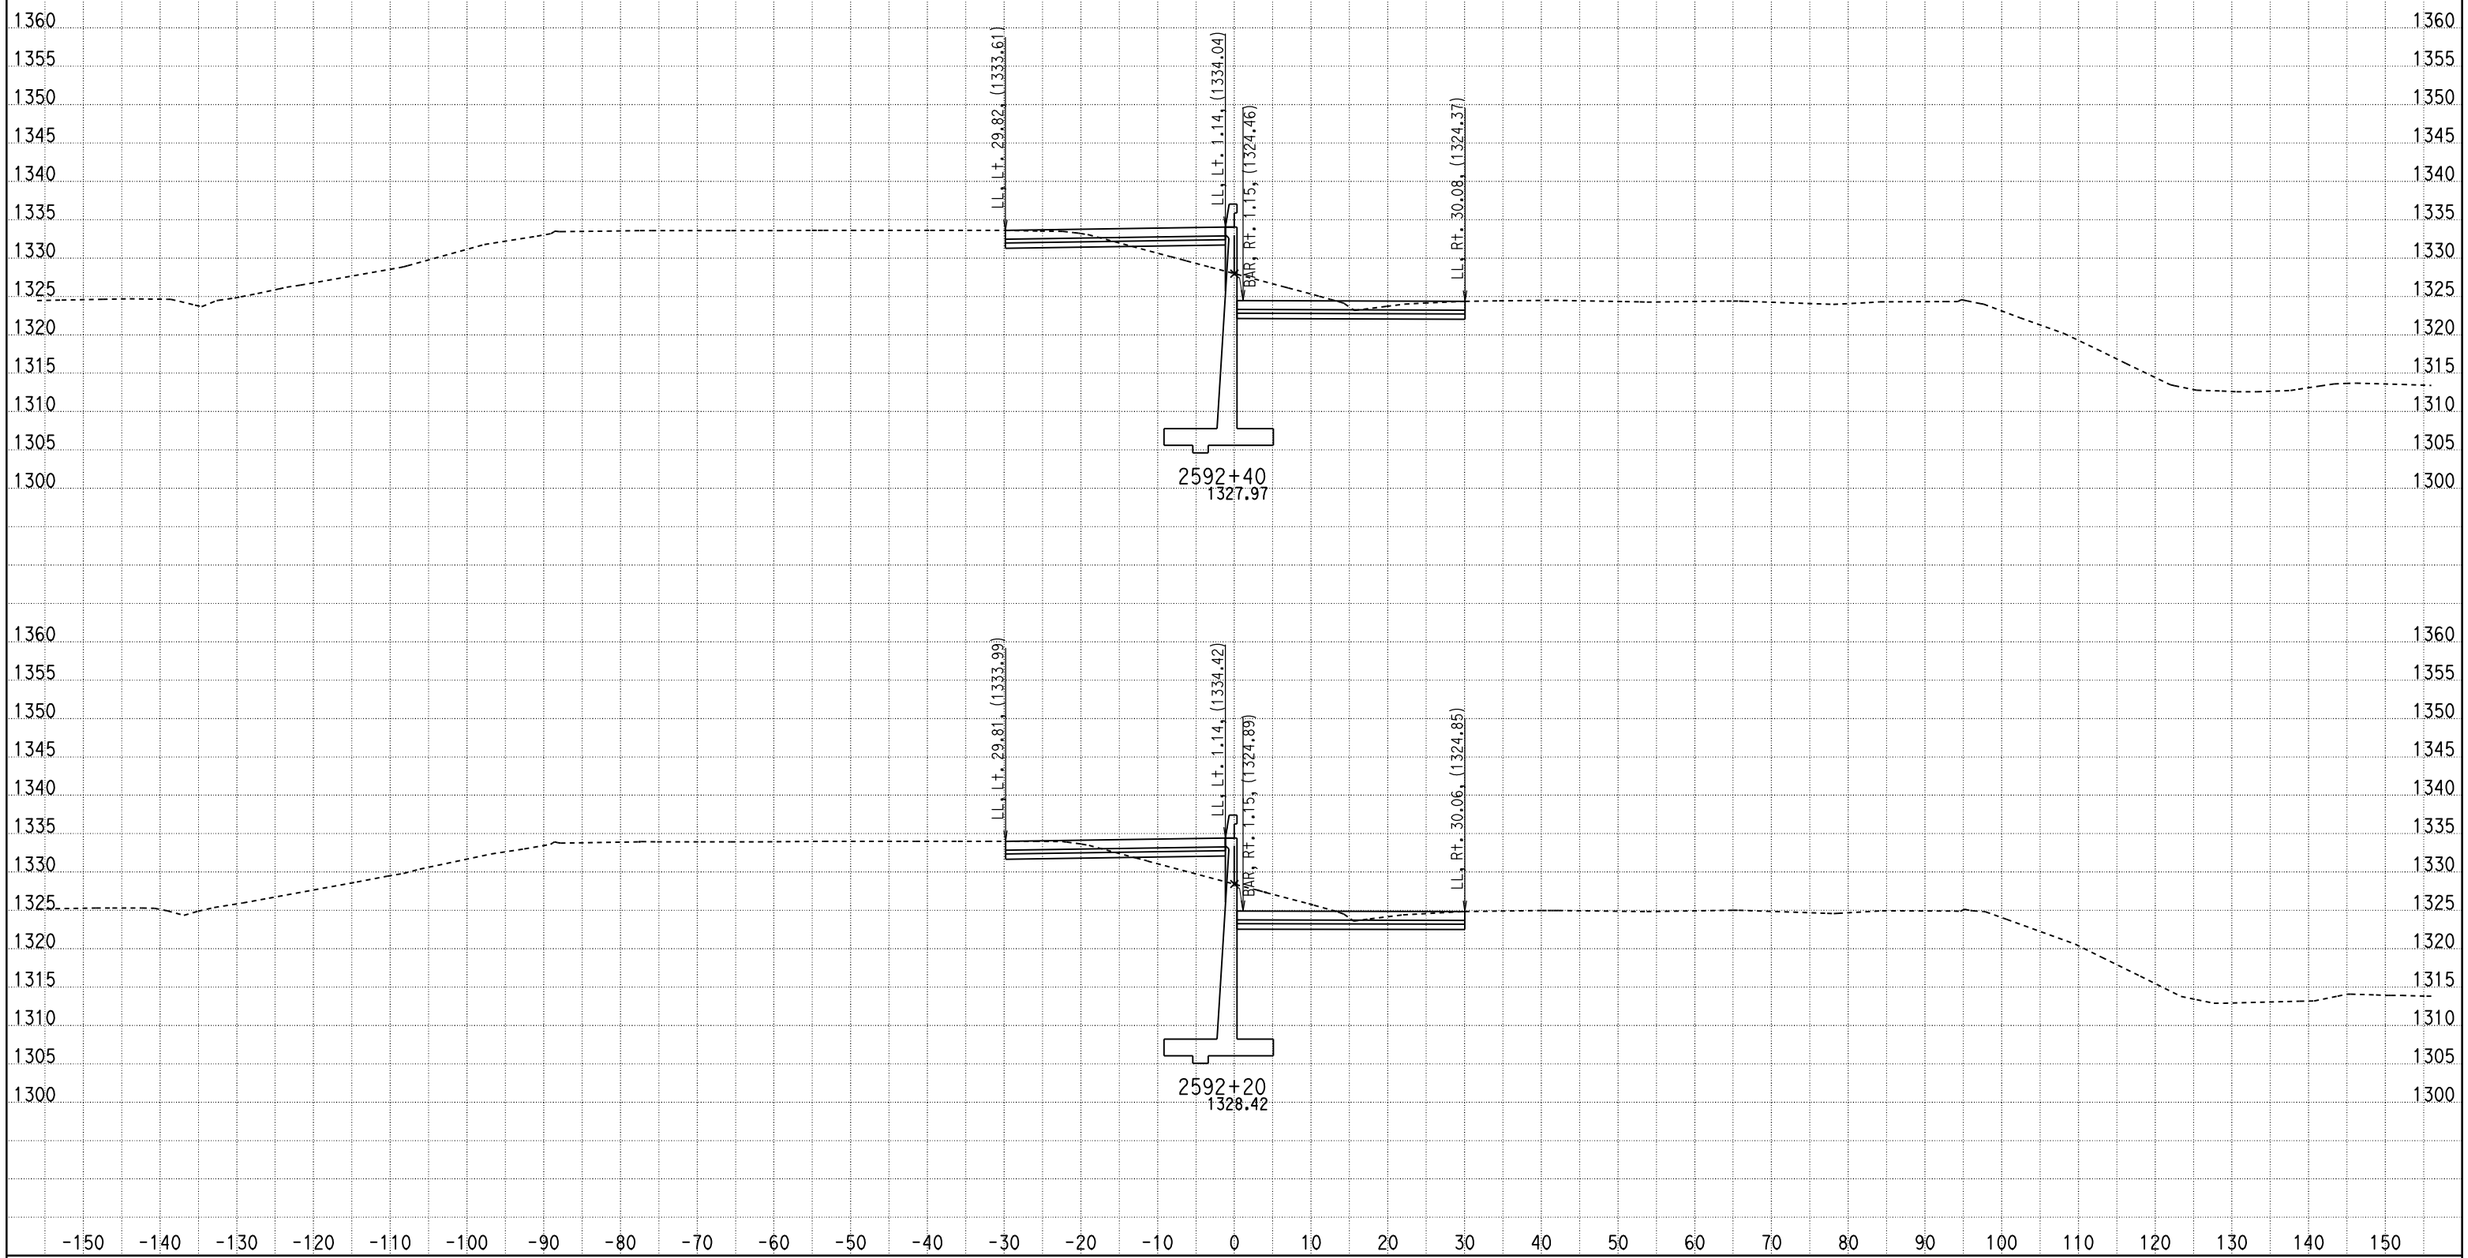

DATE: 2/16/2011

KC Project: 09297 File: D:\07297\09297\X-Section\median south design10.ear

SCALE: 1" = 10' Horiz.
1" = 10' Vert.

All Dimensions are US Survey Feet

CL1
CROSS SECTIONS

SHEET 605 OF XXX

DESIGN STUDY ONLY

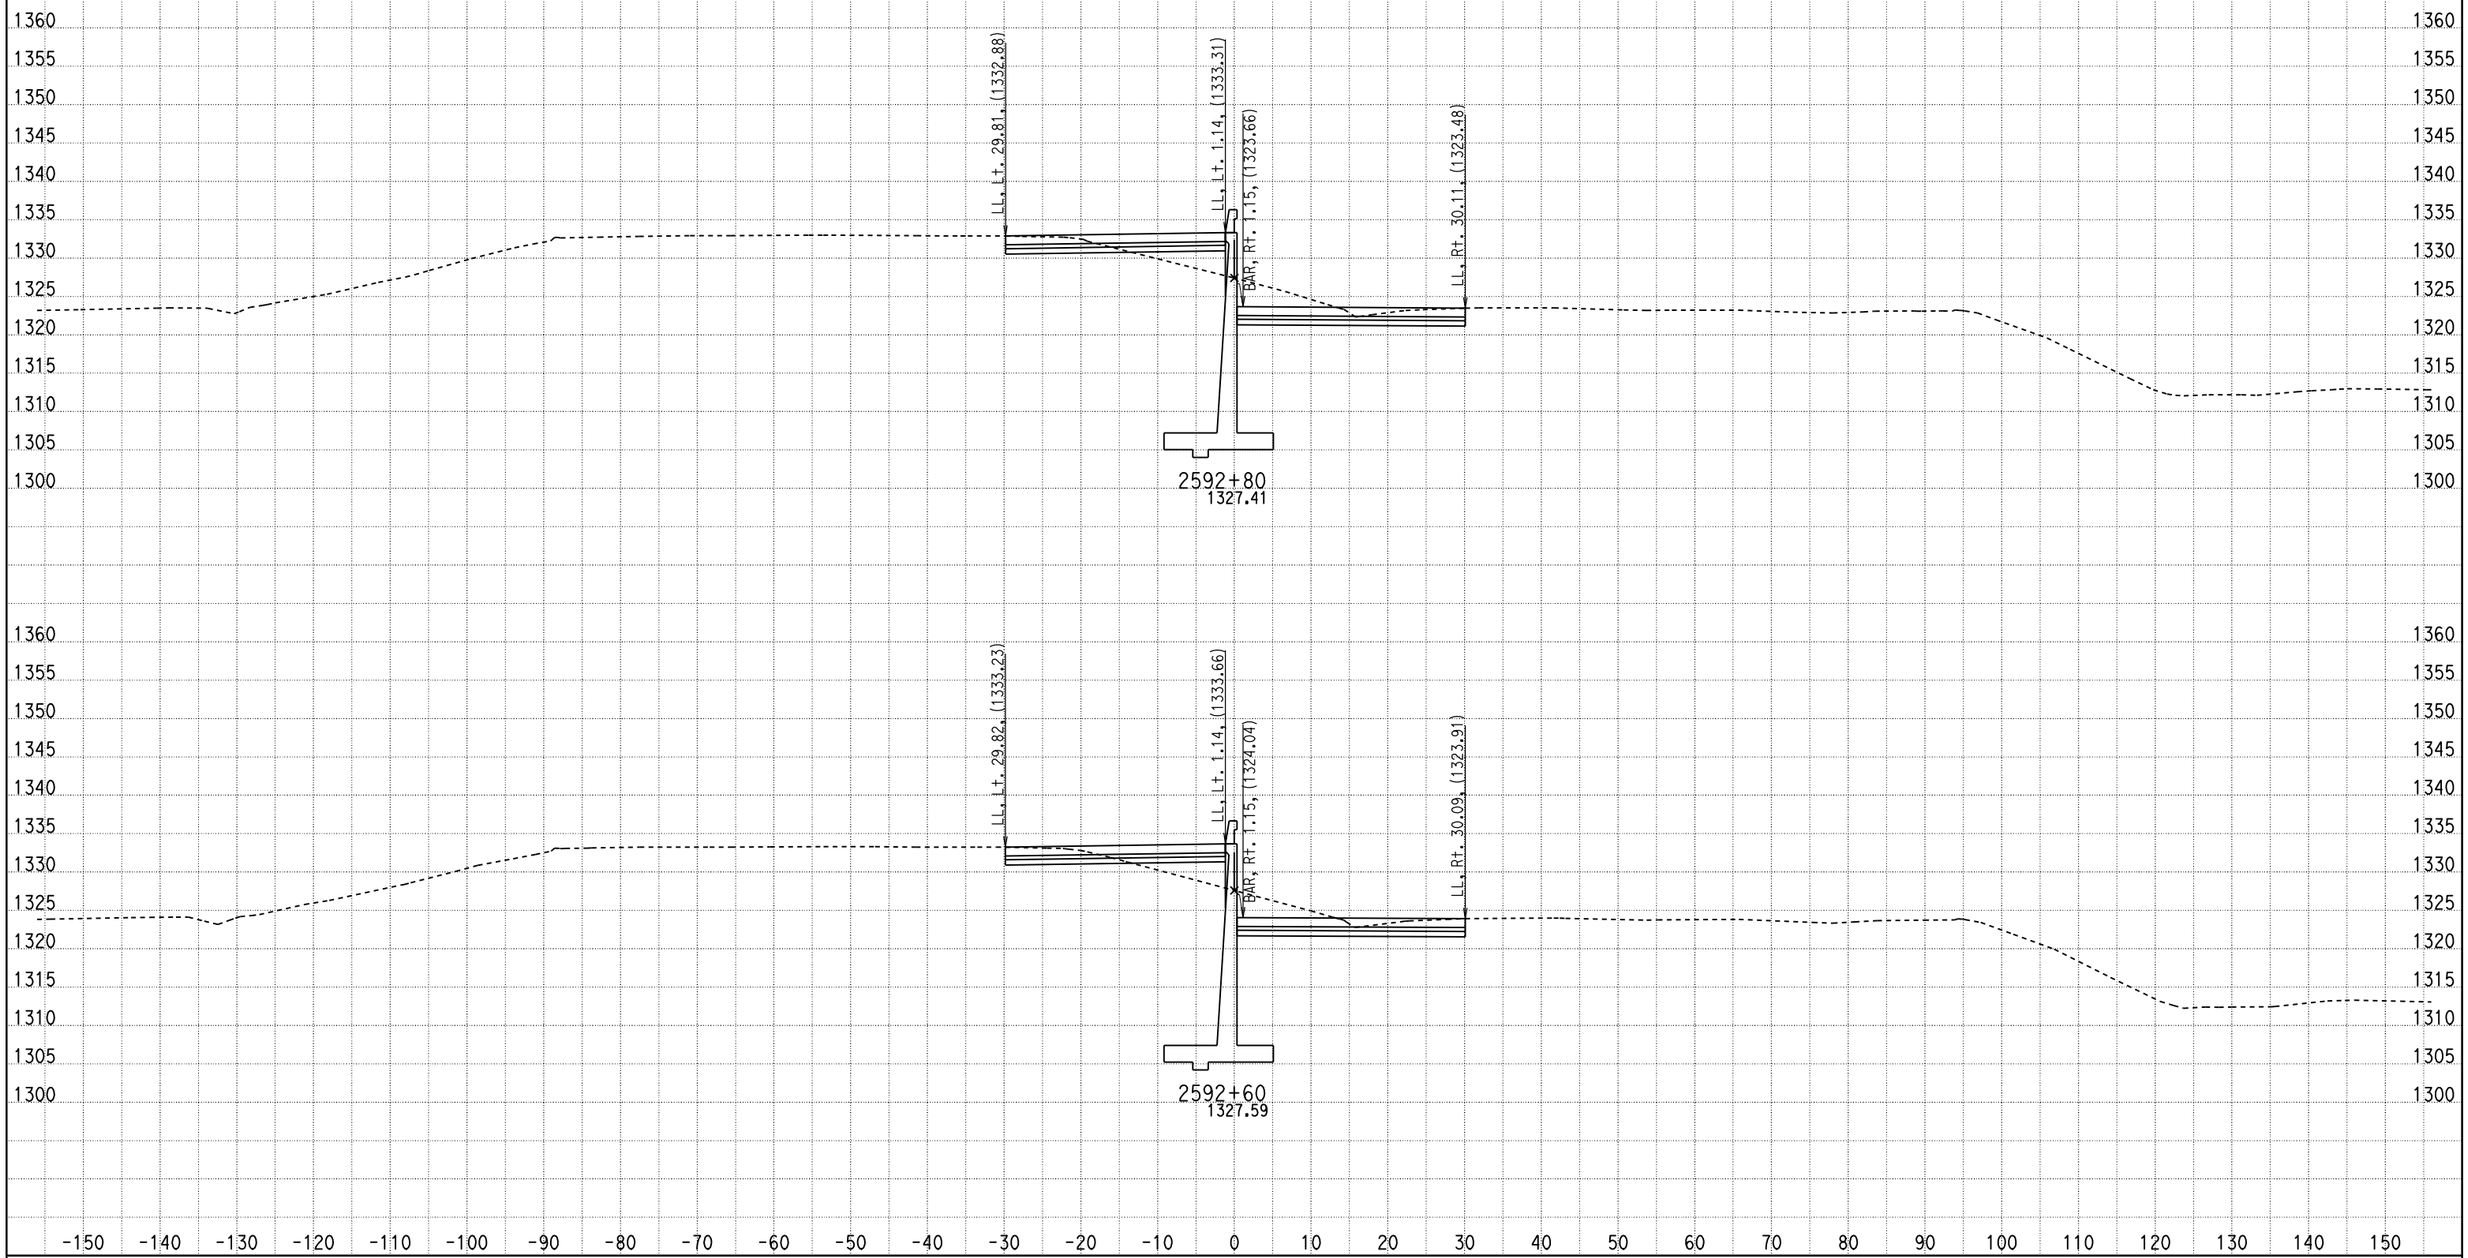

DATE: 2/16/2011

KC Project: 09297 File: D:\07297\09297\X-Section\median south design10.ear

SCALE: 1" = 10' Horiz.
1" = 10' Vert.

All Dimensions are US Survey Feet

CL1
CROSS SECTIONS

SHEET 606 OF XXX

DESIGN STUDY ONLY

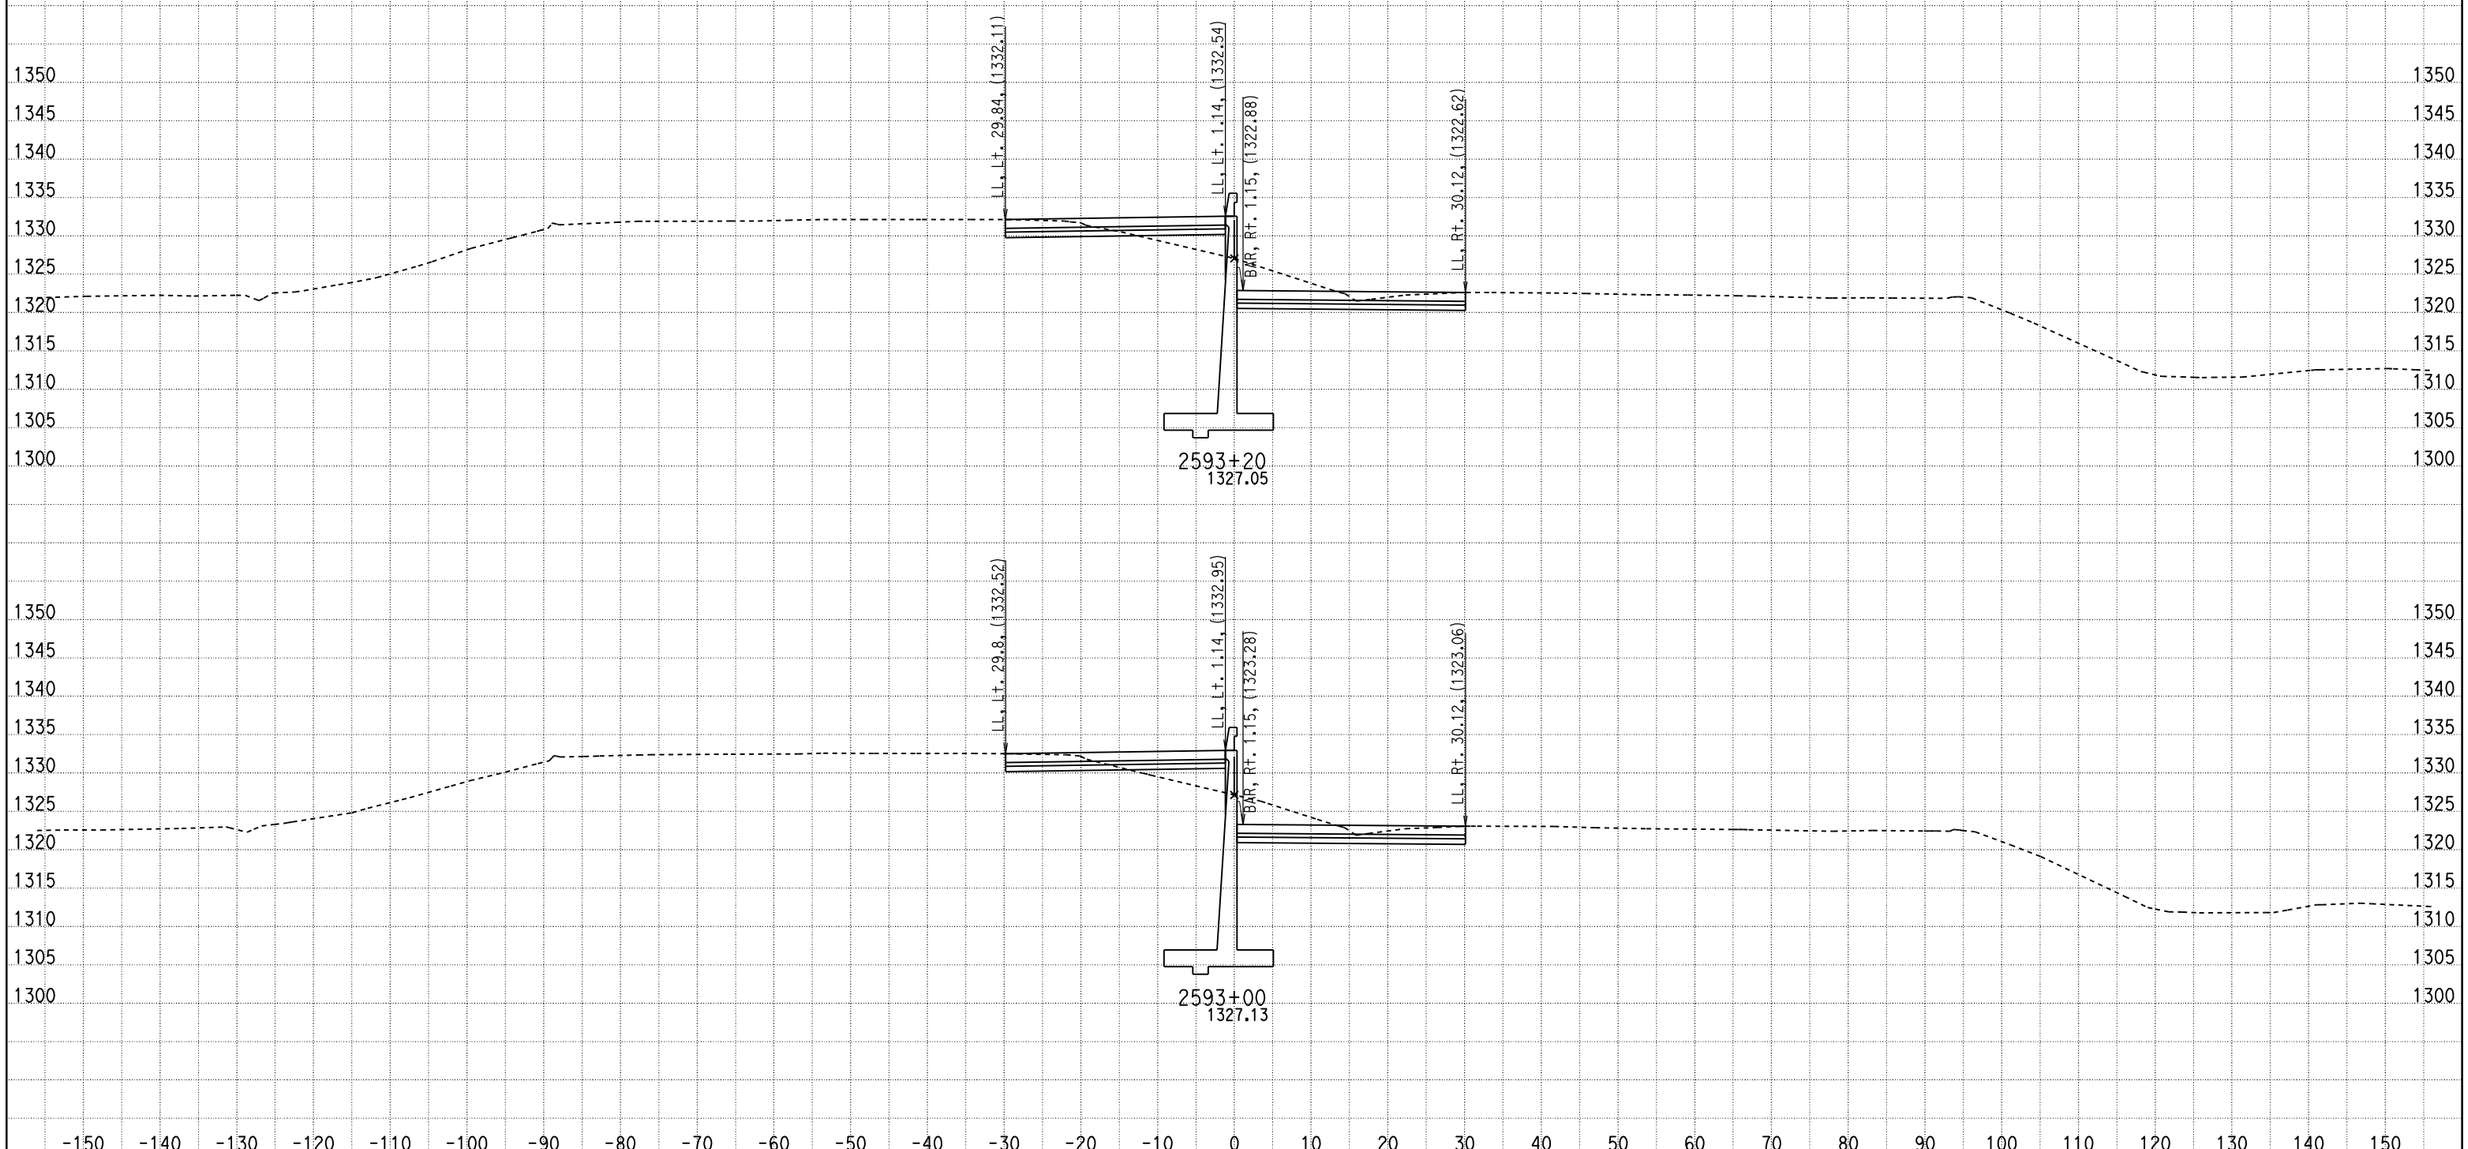

DATE: 2/16/2011

KC Project: 09297 File: D:\07297\09297\X-Section\median south design10.ear

SCALE: 1" = 10' Horiz.
1" = 10' Vert.

All Dimensions are US Survey Feet

CL1
CROSS SECTIONS

SHEET 607 OF XXX

DESIGN STUDY ONLY

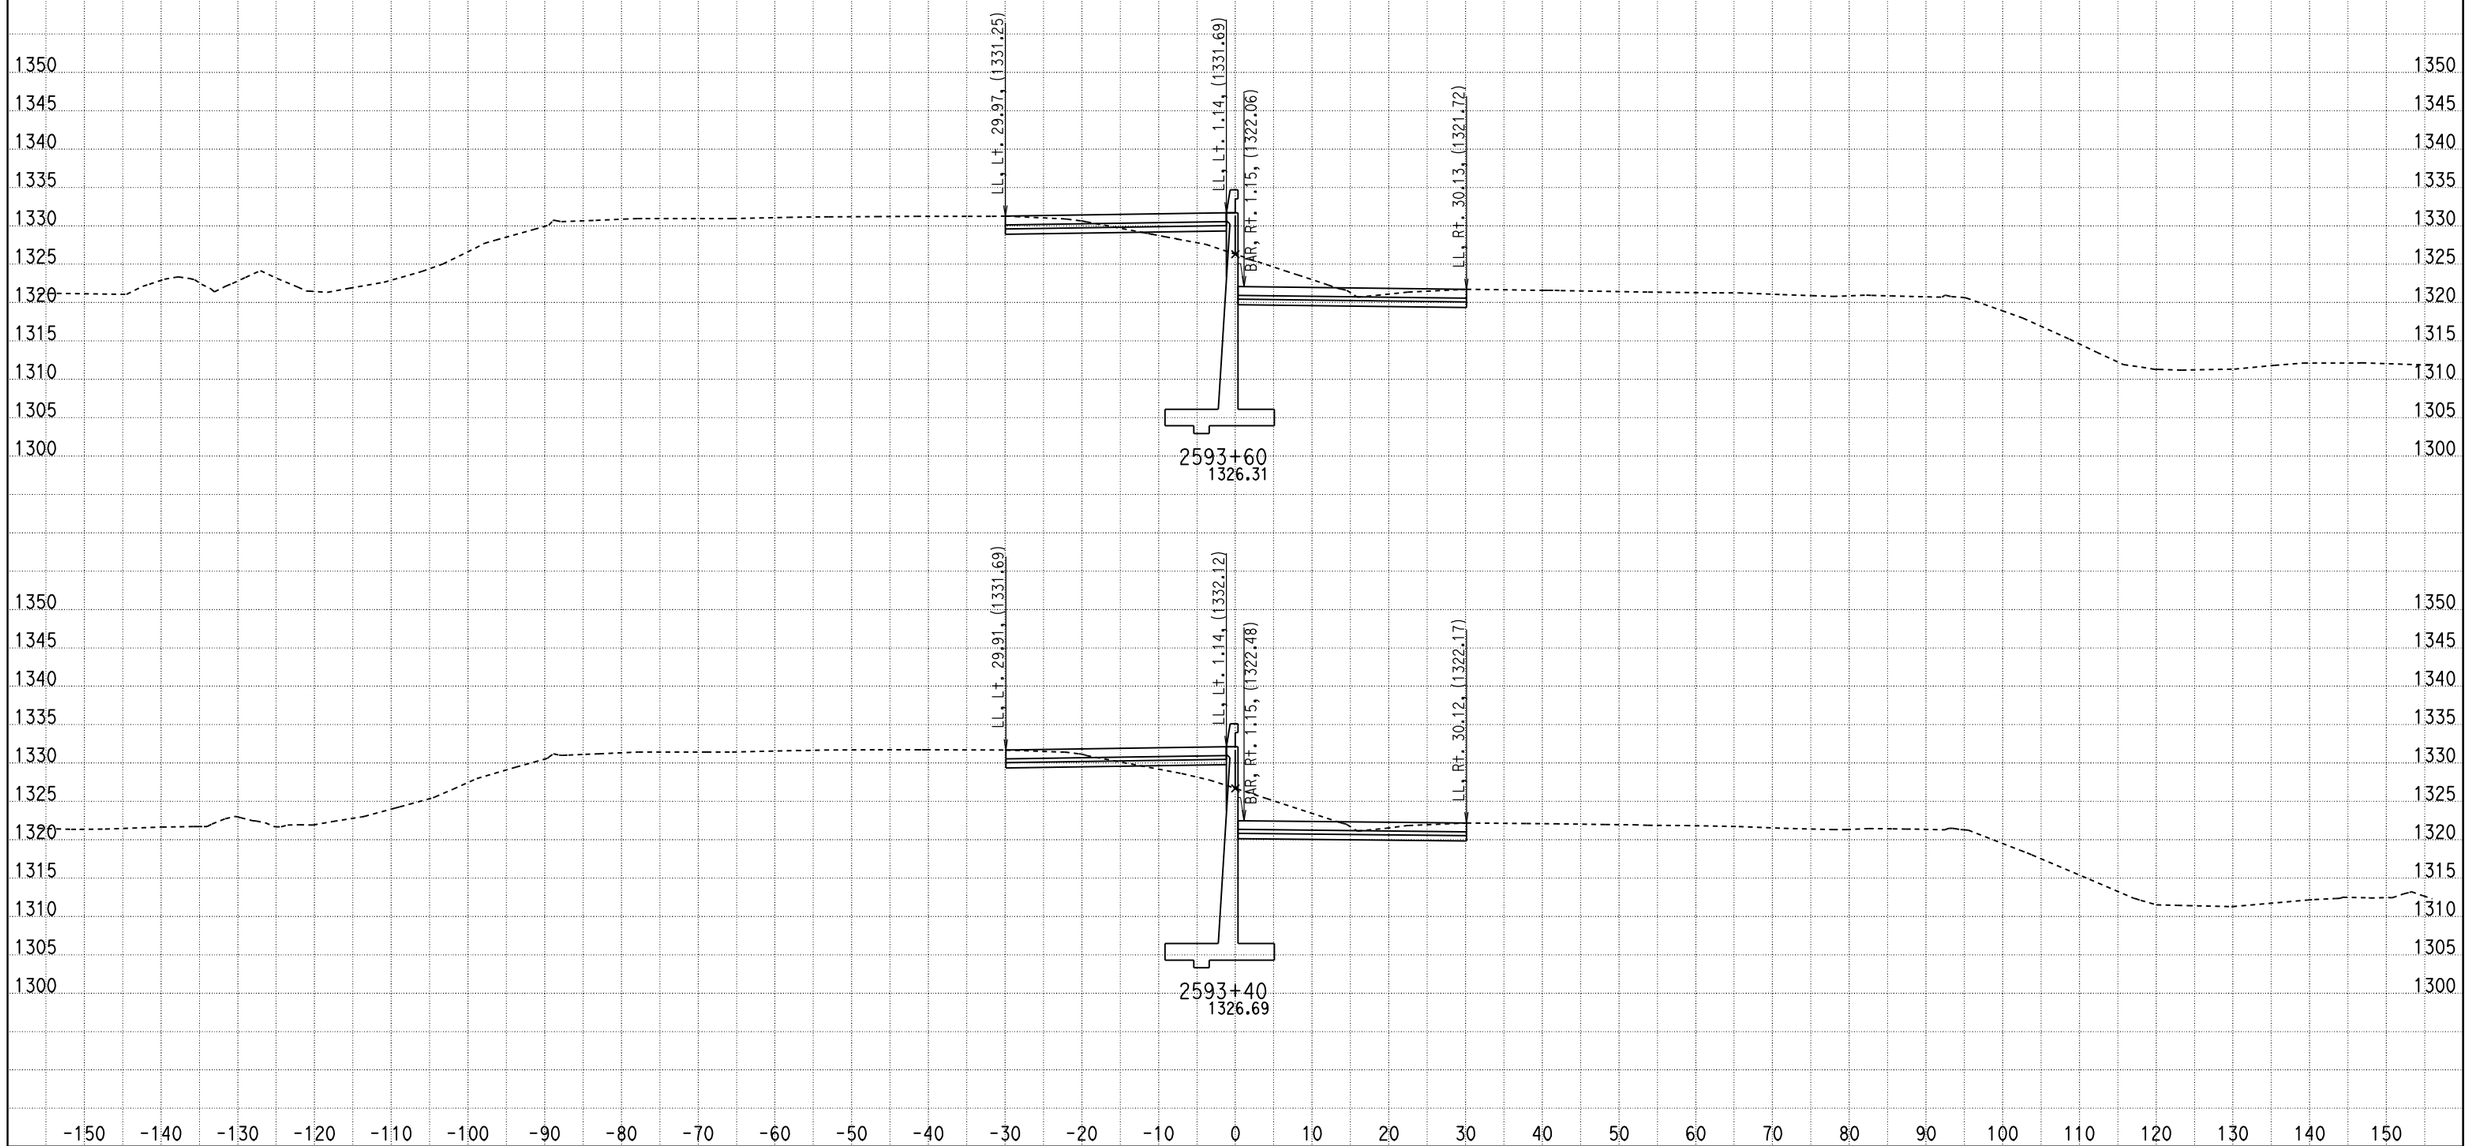

DATE: 2/16/2011

KC Project: 09297 File: D:\07297\09297\X-Section\median south design10.ear

SCALE: 1" = 10' Horiz.
1" = 10' Vert.

All Dimensions are US Survey Feet

CL1
CROSS SECTIONS

SHEET 608 OF XXX

DESIGN STUDY ONLY

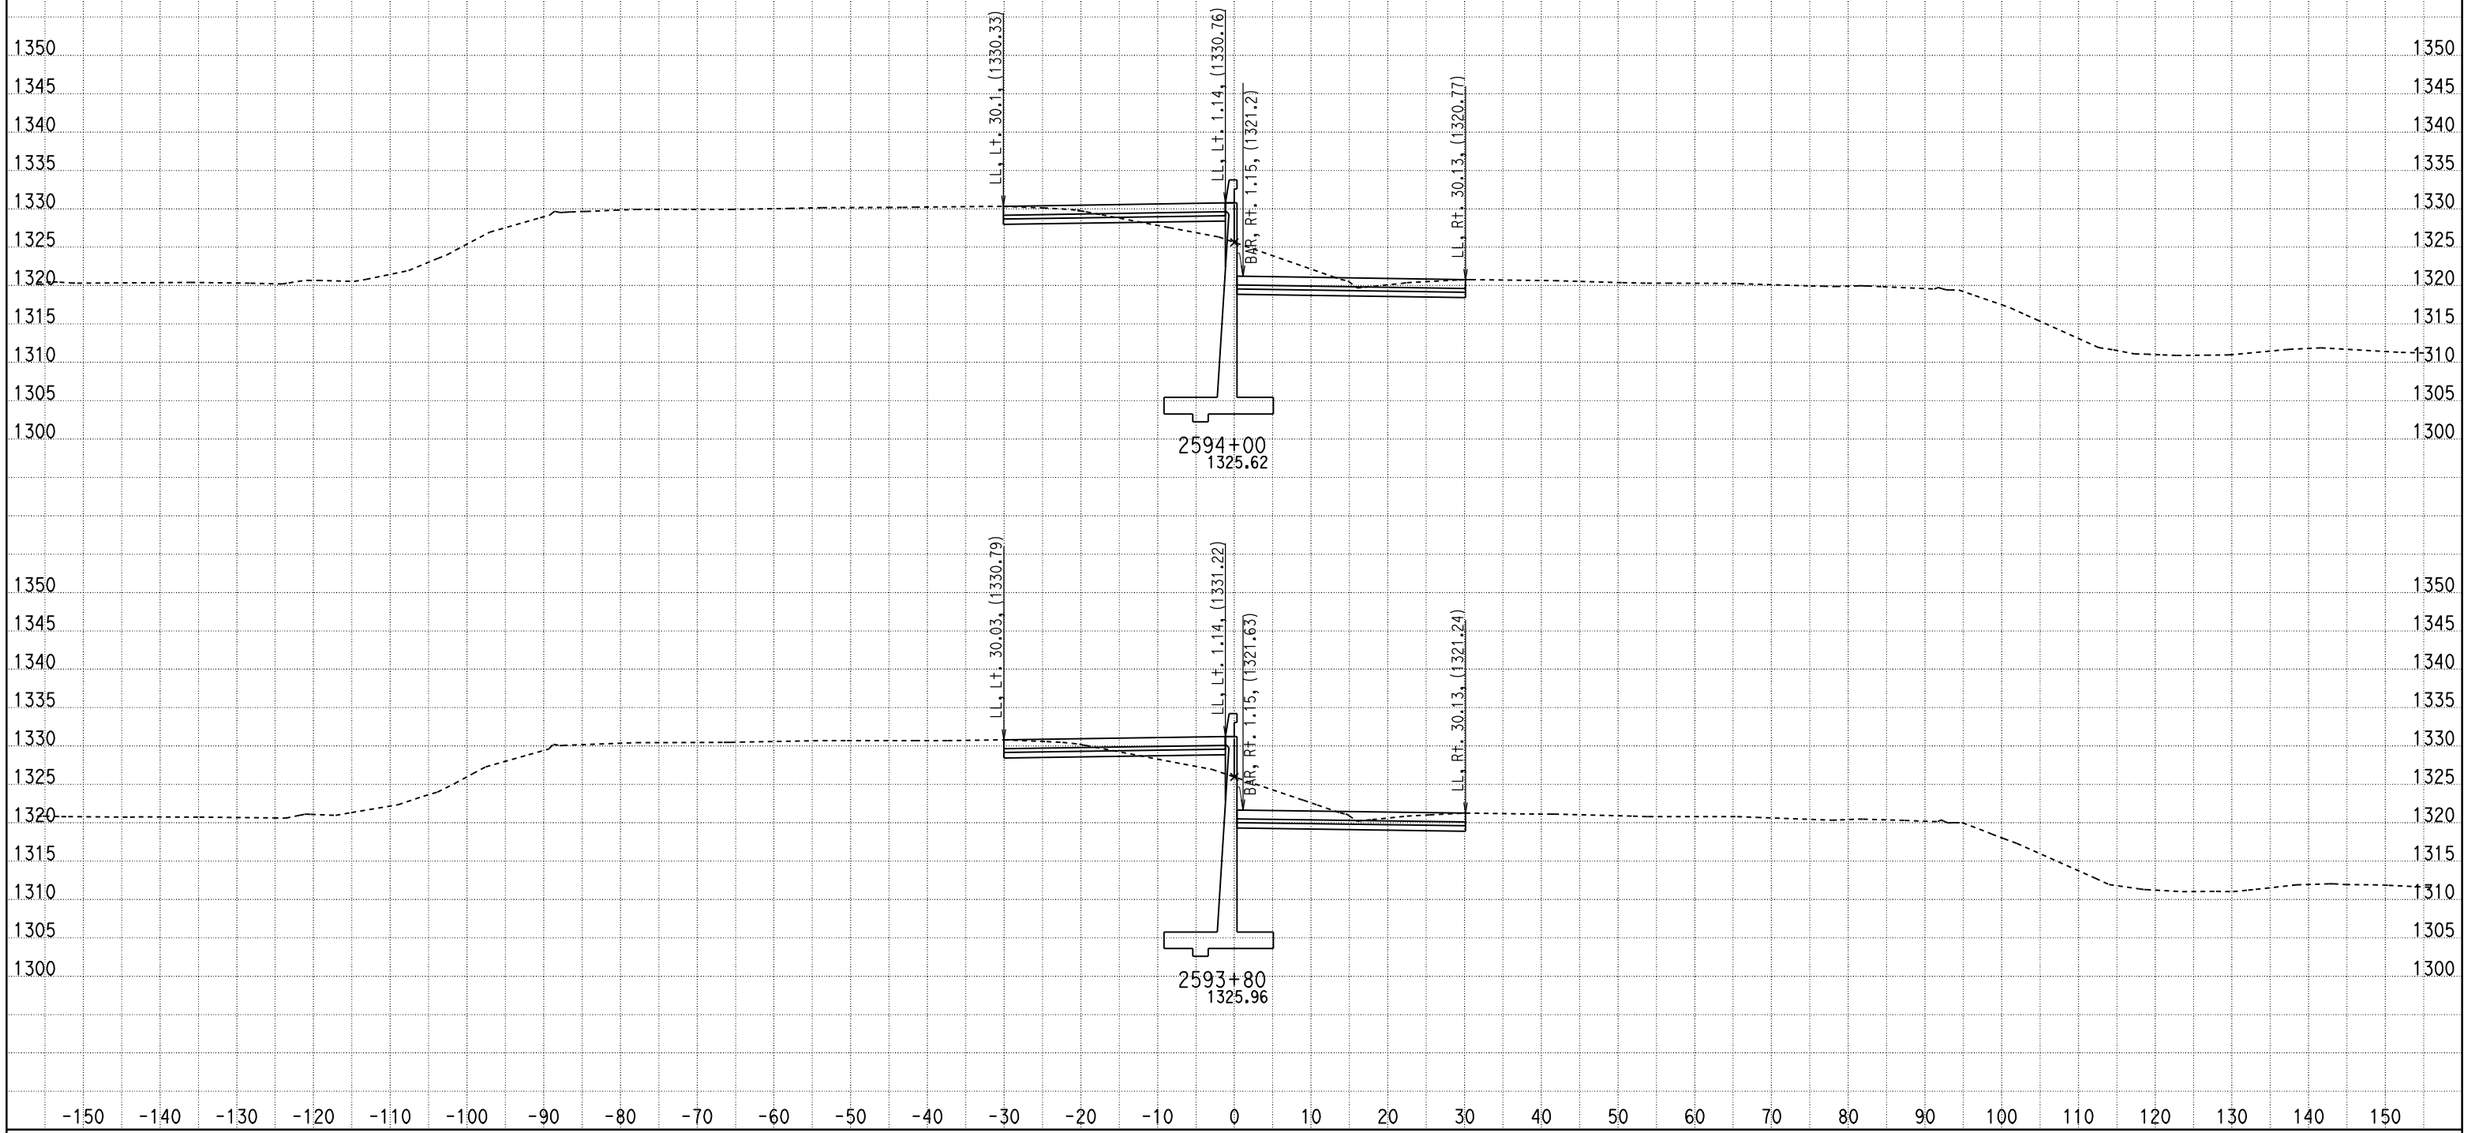

DATE: 2/16/2011

KC Project: 09297 File: D:\07297\09297\X-Section\median south design10.ear

SCALE: 1" = 10' Horiz.
1" = 10' Vert.

All Dimensions are US Survey Feet

CL1
CROSS SECTIONS

SHEET 609 OF XXX

DESIGN STUDY ONLY

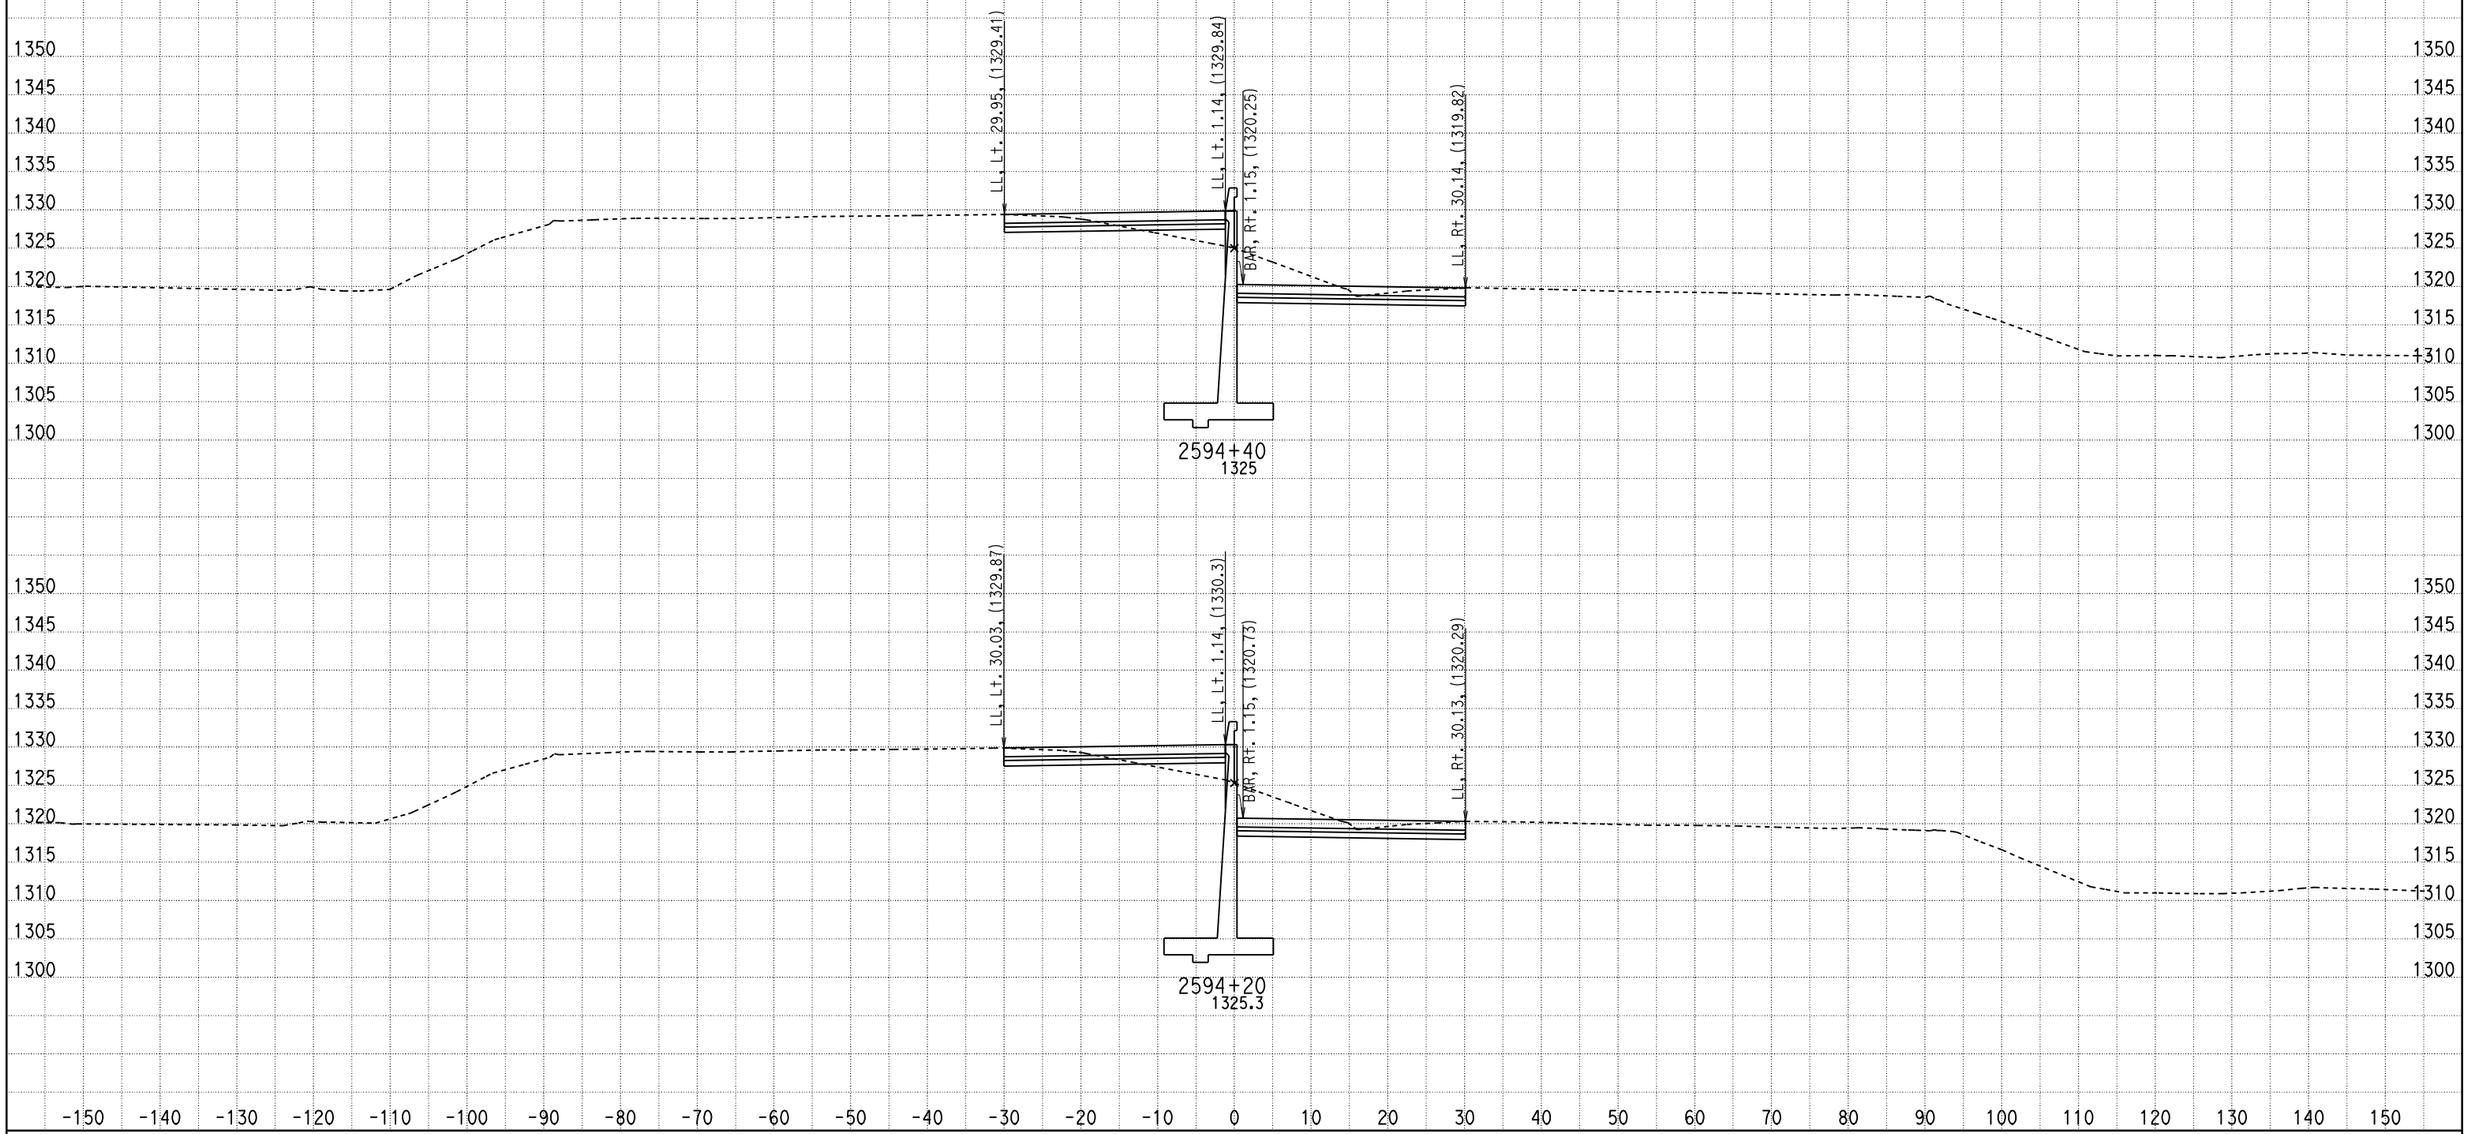

DATE: 2/16/2011

KC Project: 09297 File: D:\07297\09297\X-Section\median south design10.ear

SCALE: 1" = 10' Horiz.
1" = 10' Vert.

All Dimensions are US Survey Feet

CL1
CROSS SECTIONS

SHEET 610 OF XXX

DESIGN STUDY ONLY

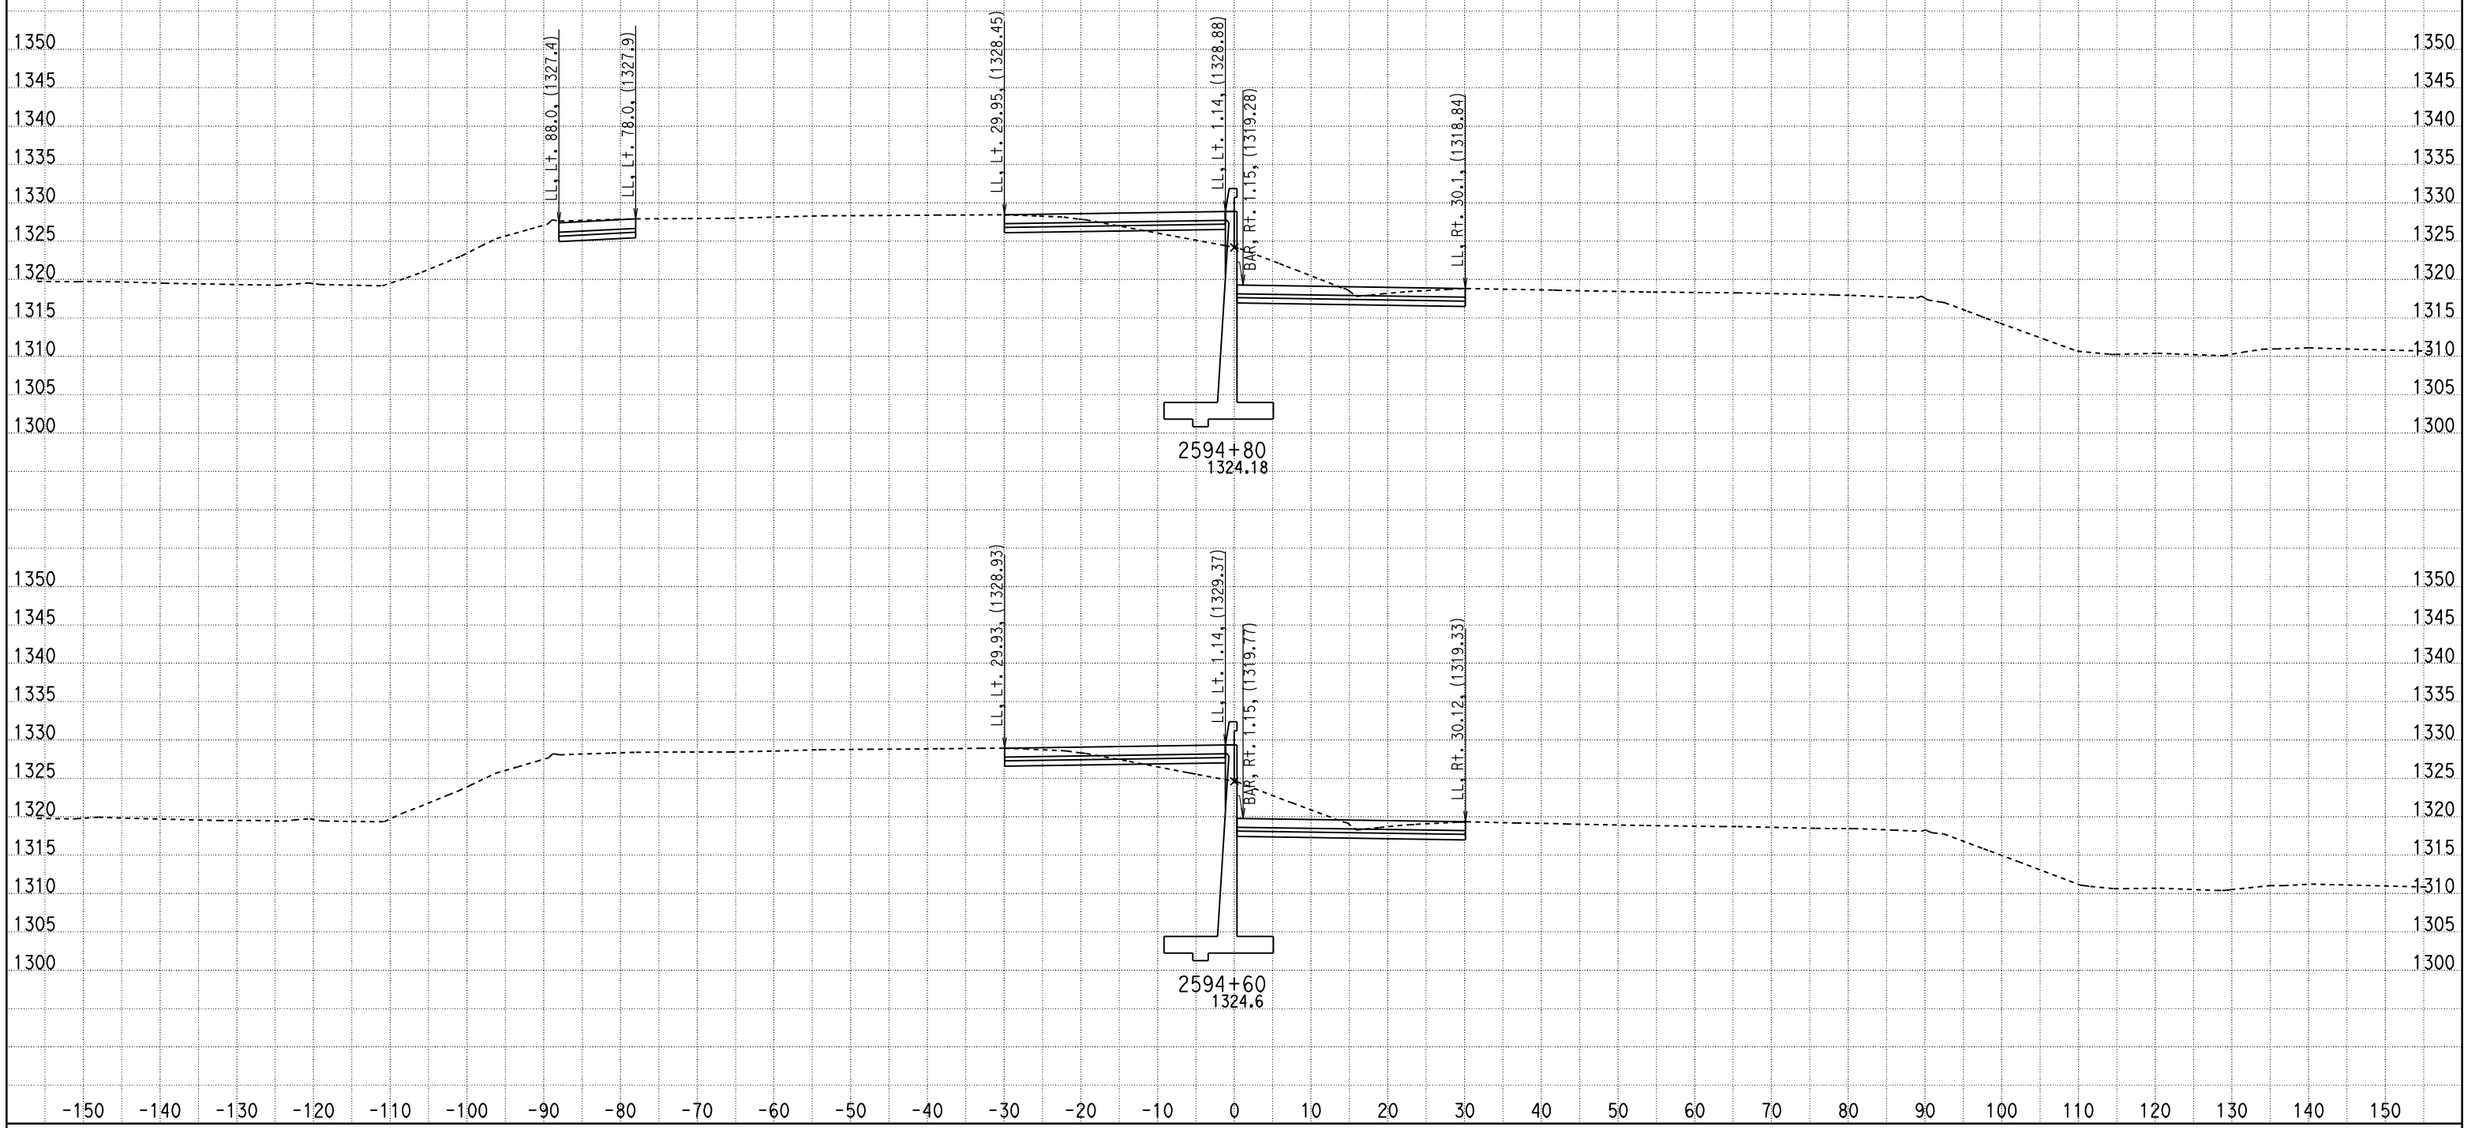

DATE: 2/16/2011

KC Project: 09297 File: D:\07297\09297\X-Section\median south design10.ear

SCALE: 1" = 10' Horiz.
1" = 10' Vert.

All Dimensions are US Survey Feet

CL1
CROSS SECTIONS

SHEET 611 OF XXX

DESIGN STUDY ONLY

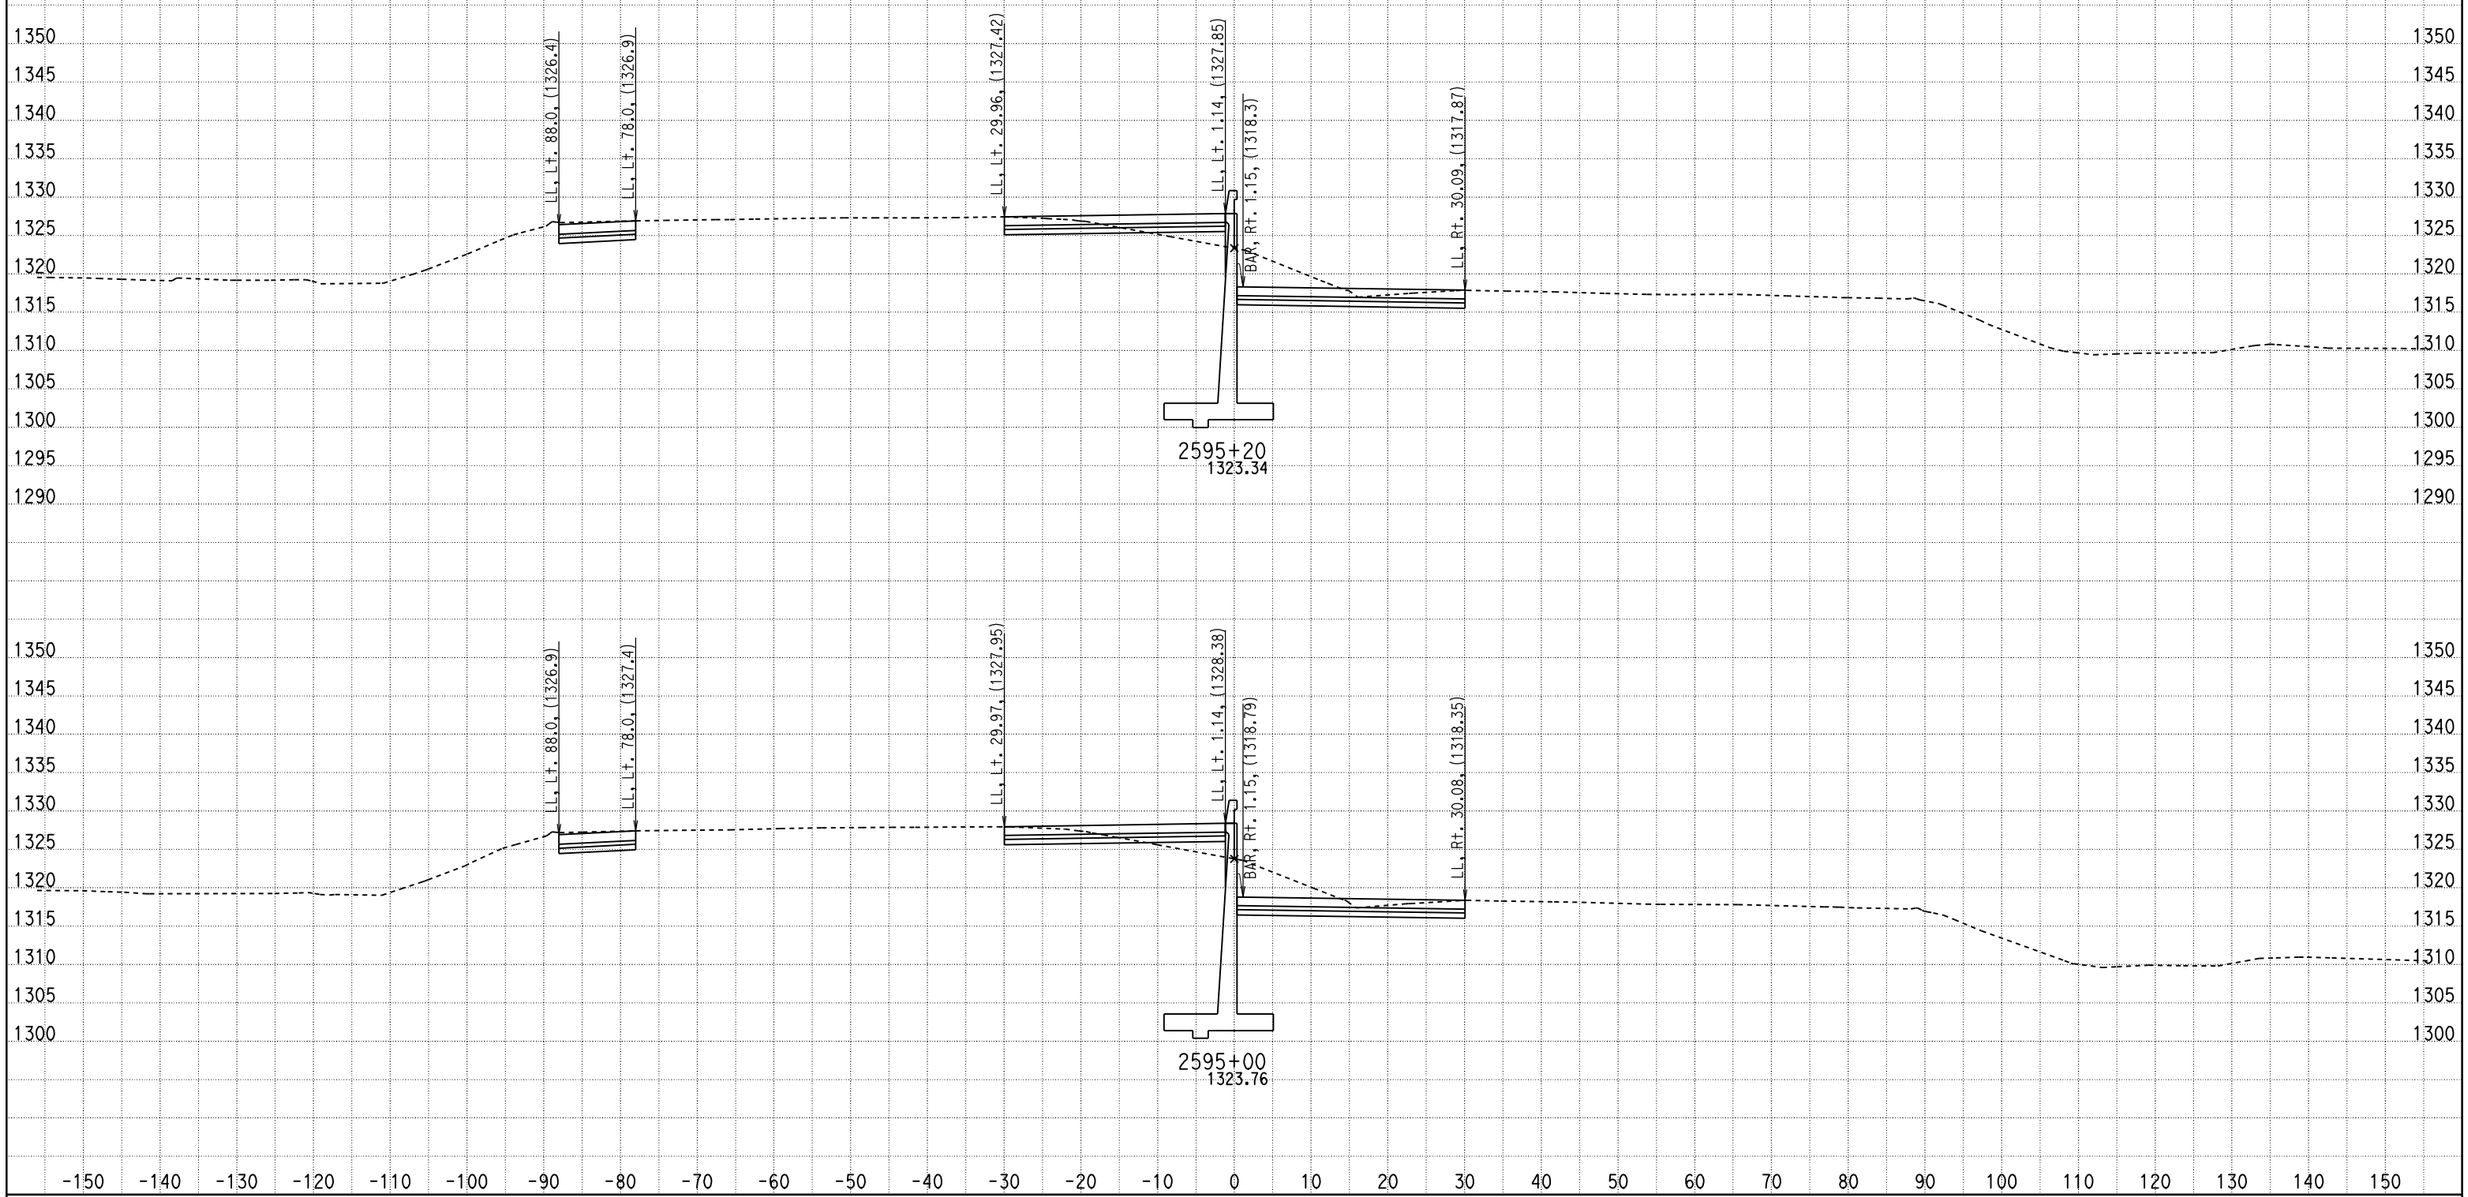

DATE: 2/16/2011

KC Project: 09297 File: D:\07297\09297\X-Section\median south design10.ear

SCALE: 1" = 10' Horiz.
1" = 10' Vert.

All Dimensions are US Survey Feet

CL1
CROSS SECTIONS

SHEET 612 OF XXX

DESIGN STUDY ONLY

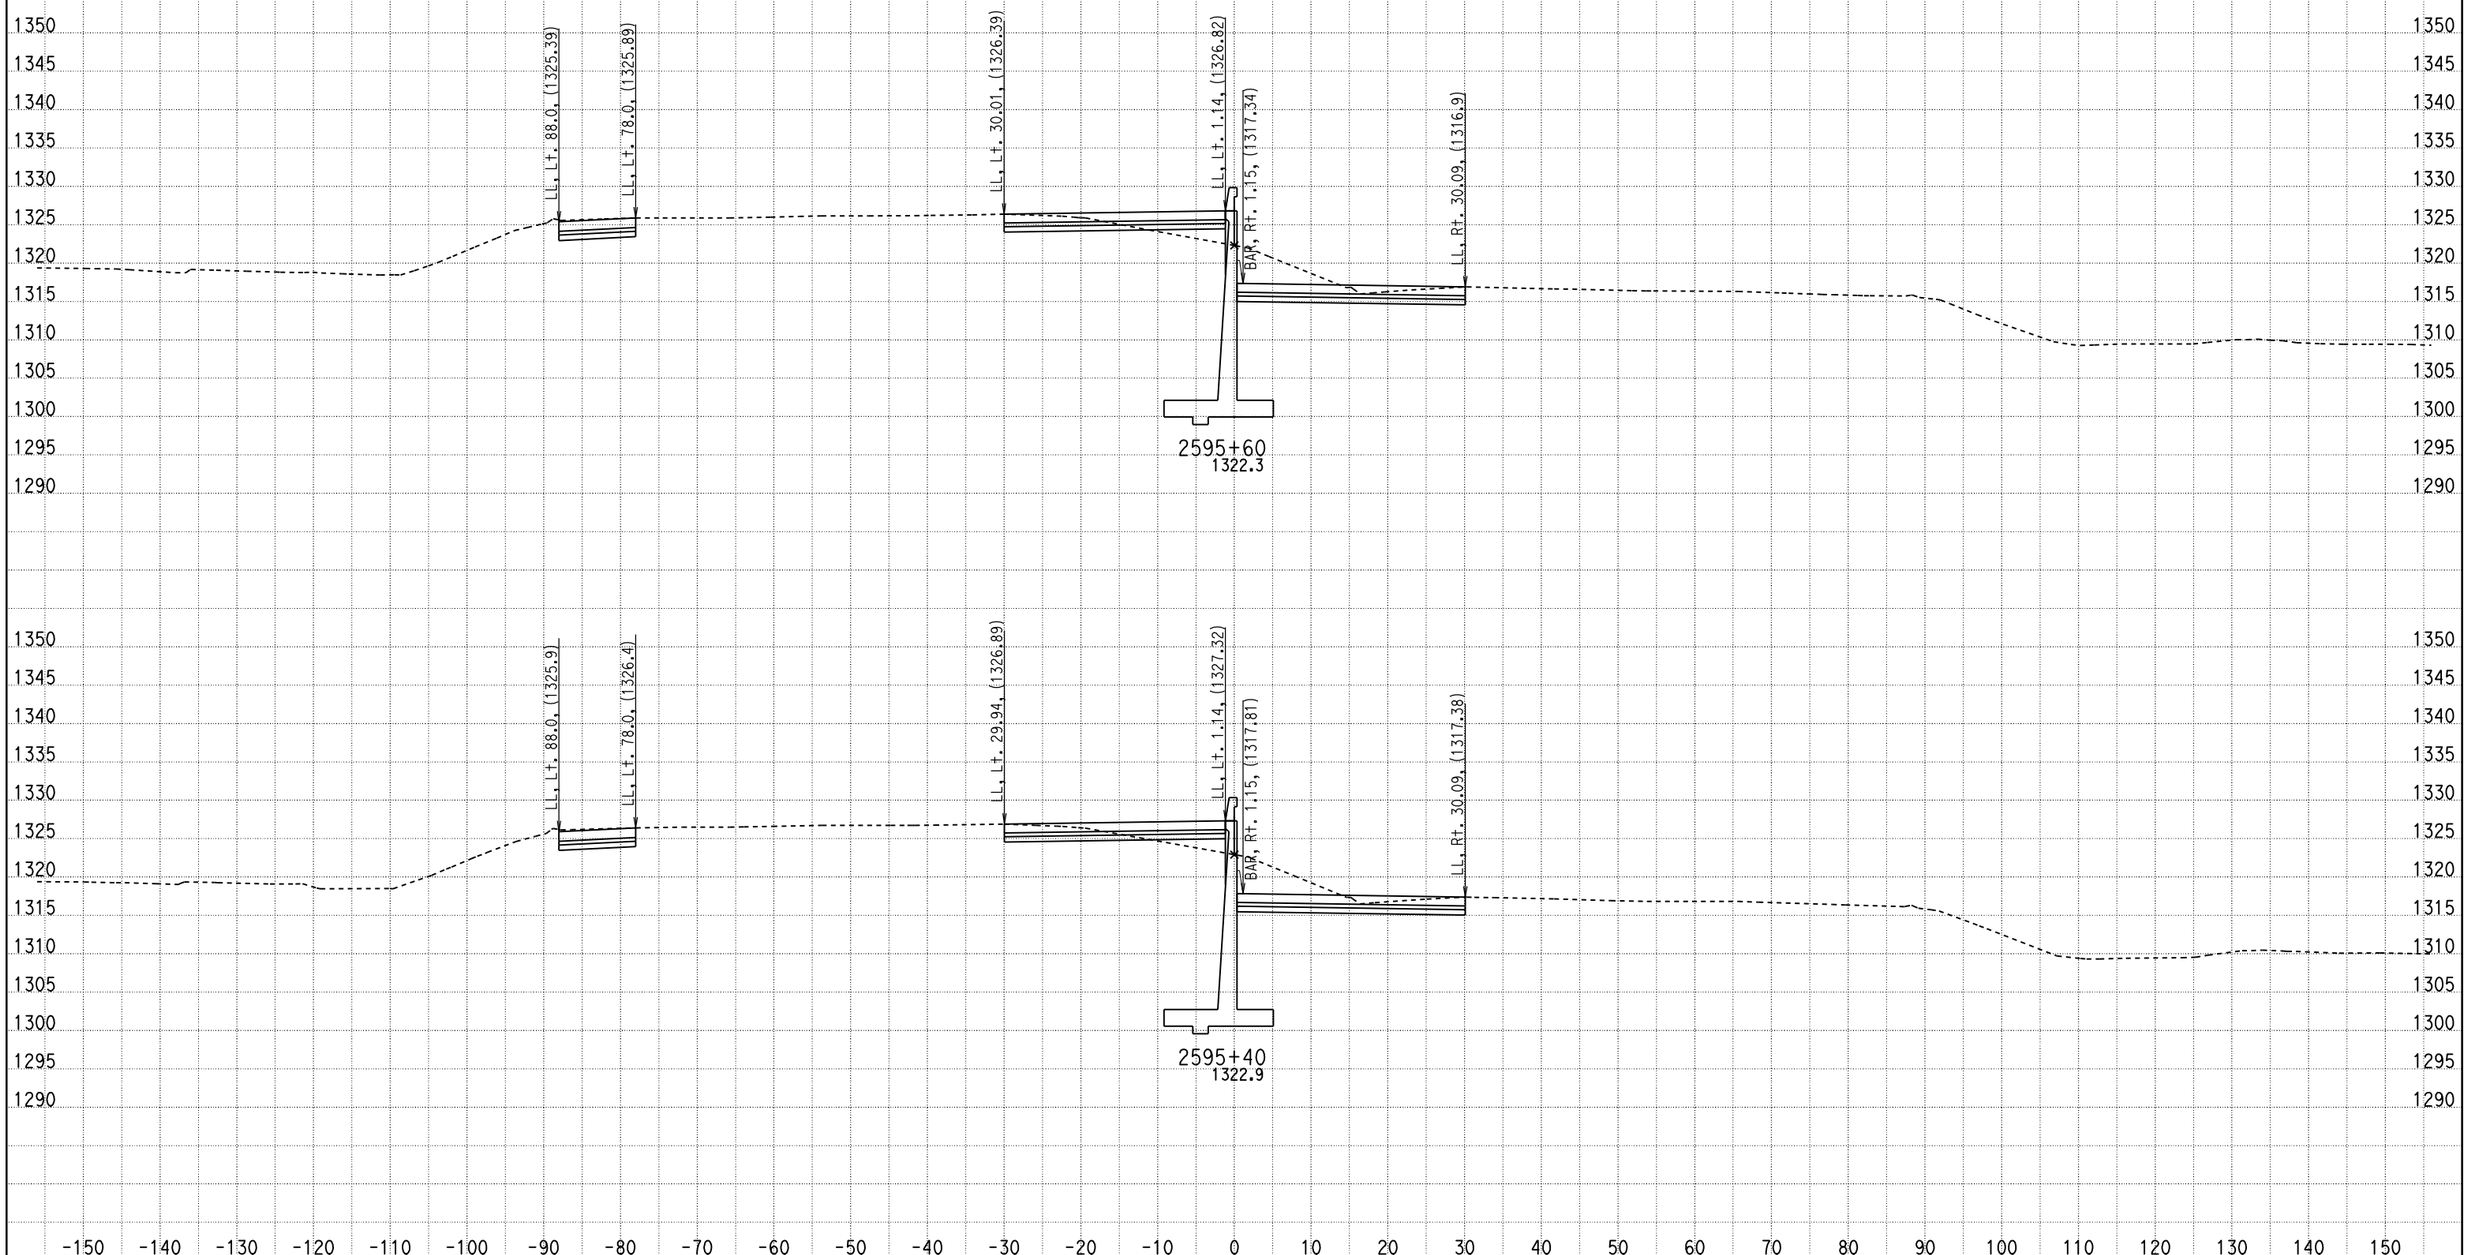

DATE: 2/16/2011

KC Project: 09297 File: D:\07297\09297\X-Section\median south design10.ear

SCALE: 1" = 10' Horiz.
1" = 10' Vert.

All Dimensions are US Survey Feet

CL1
CROSS SECTIONS

SHEET 613 OF XXX

DESIGN STUDY ONLY

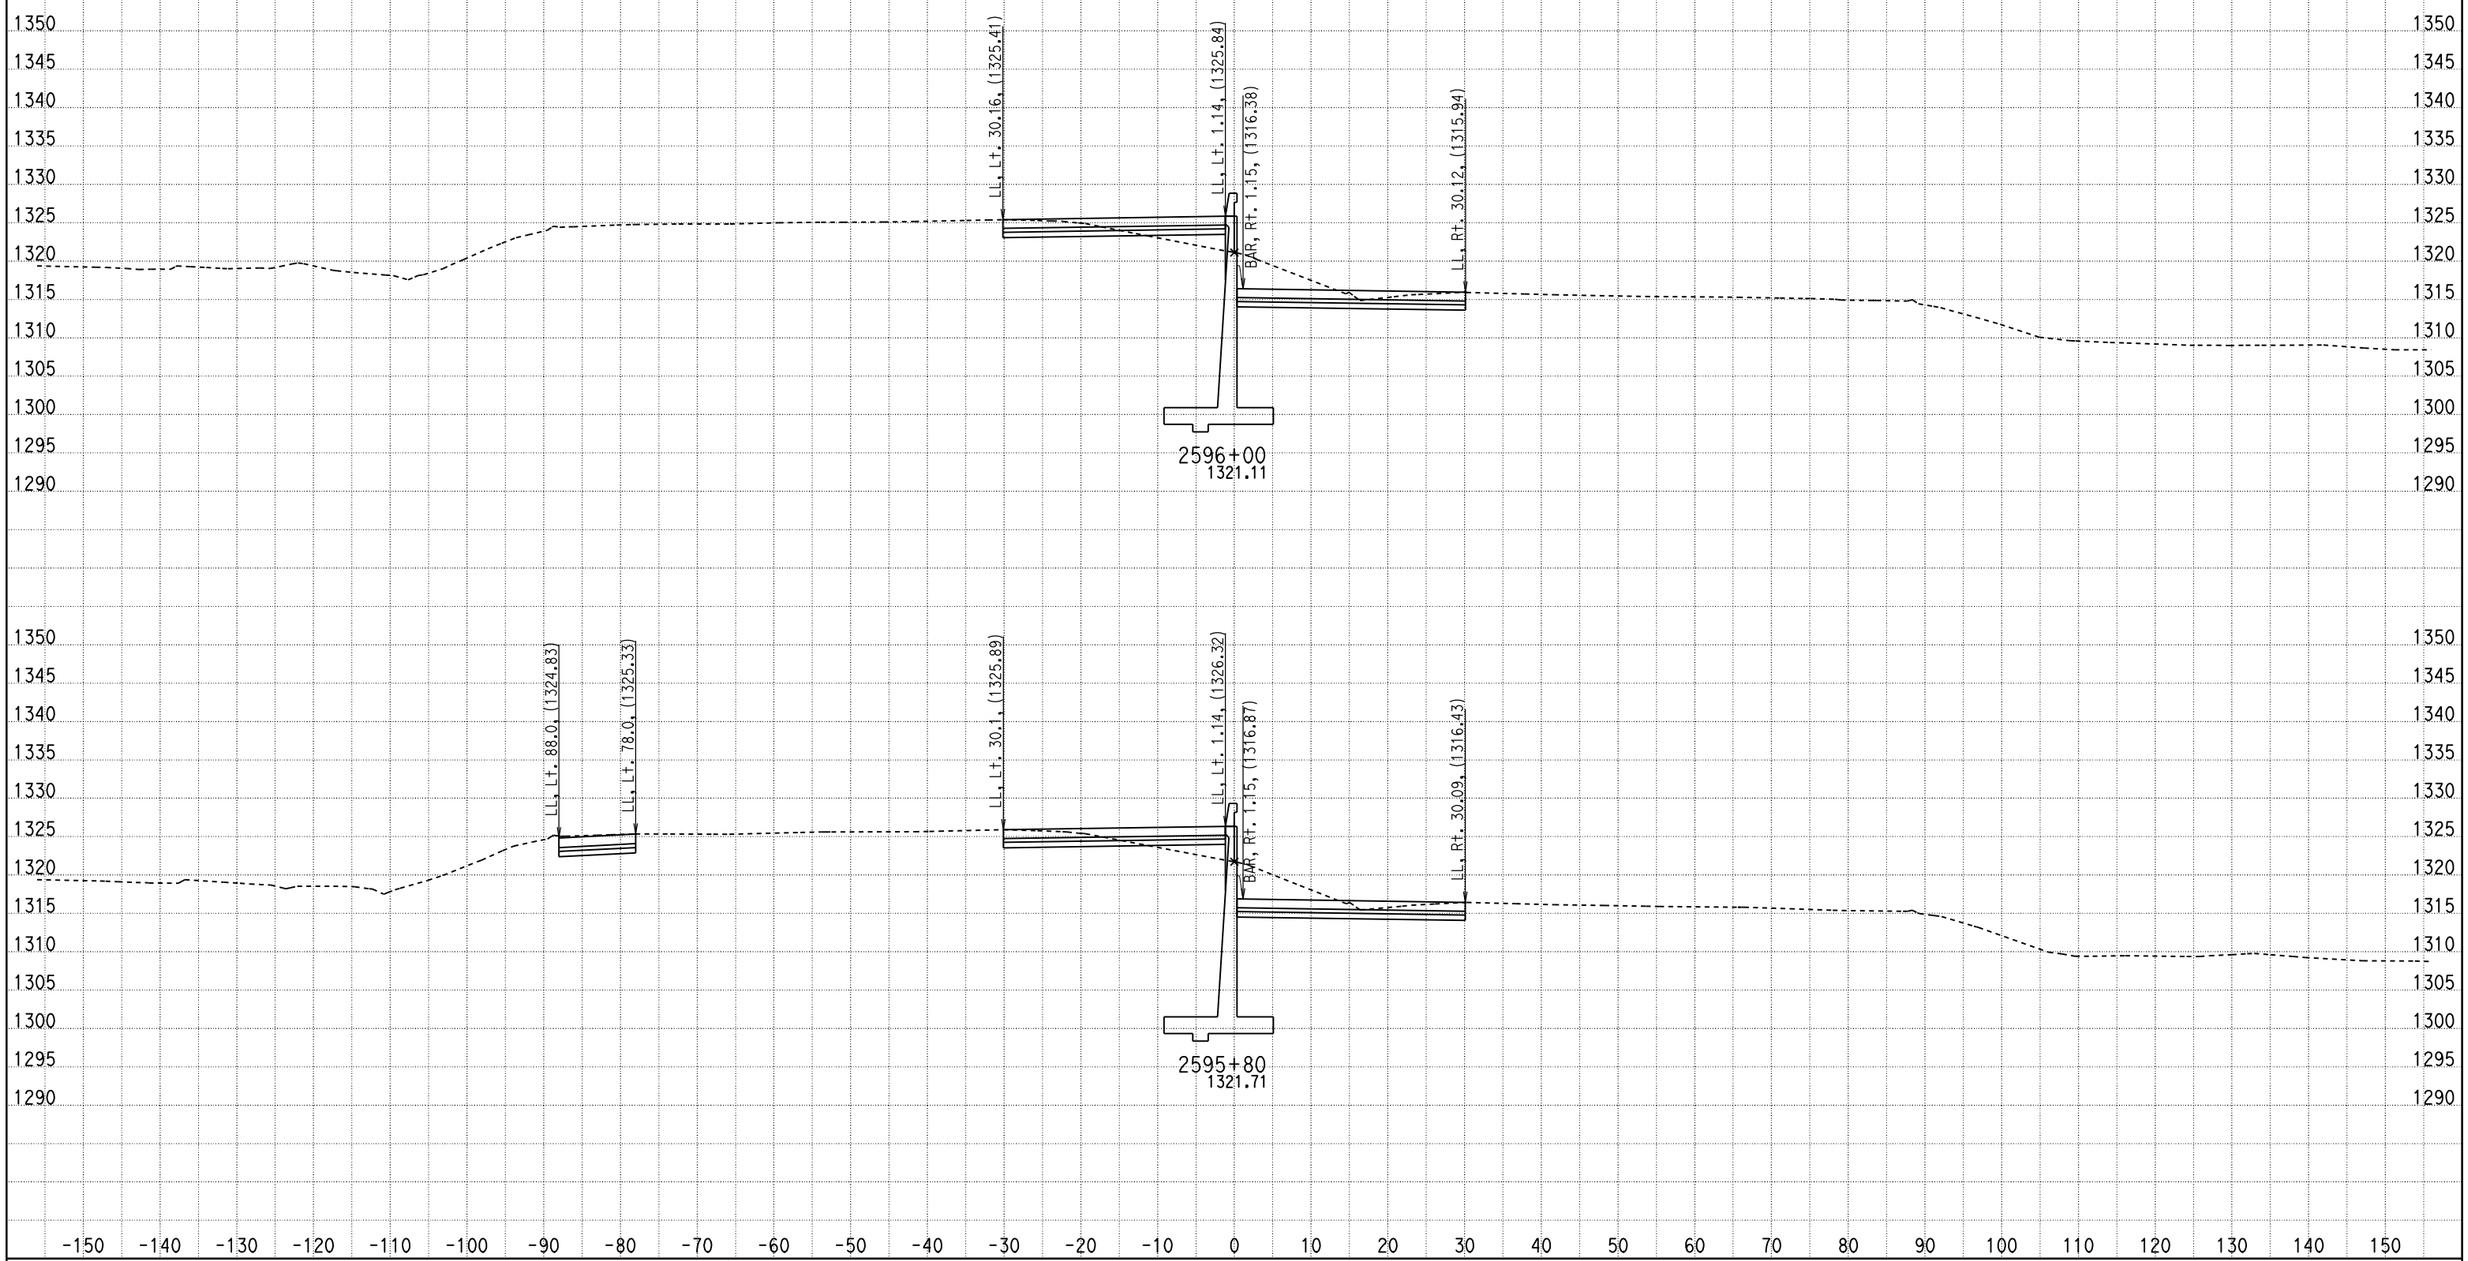

DATE: 2/16/2011

KC Project: 09297 File: D:\07297\09297\X-Section\median south design10.ear

SCALE: 1" = 10' Horiz.
1" = 10' Vert.

All Dimensions are US Survey Feet

CL1
CROSS SECTIONS

SHEET 614 OF XXX

DESIGN STUDY ONLY

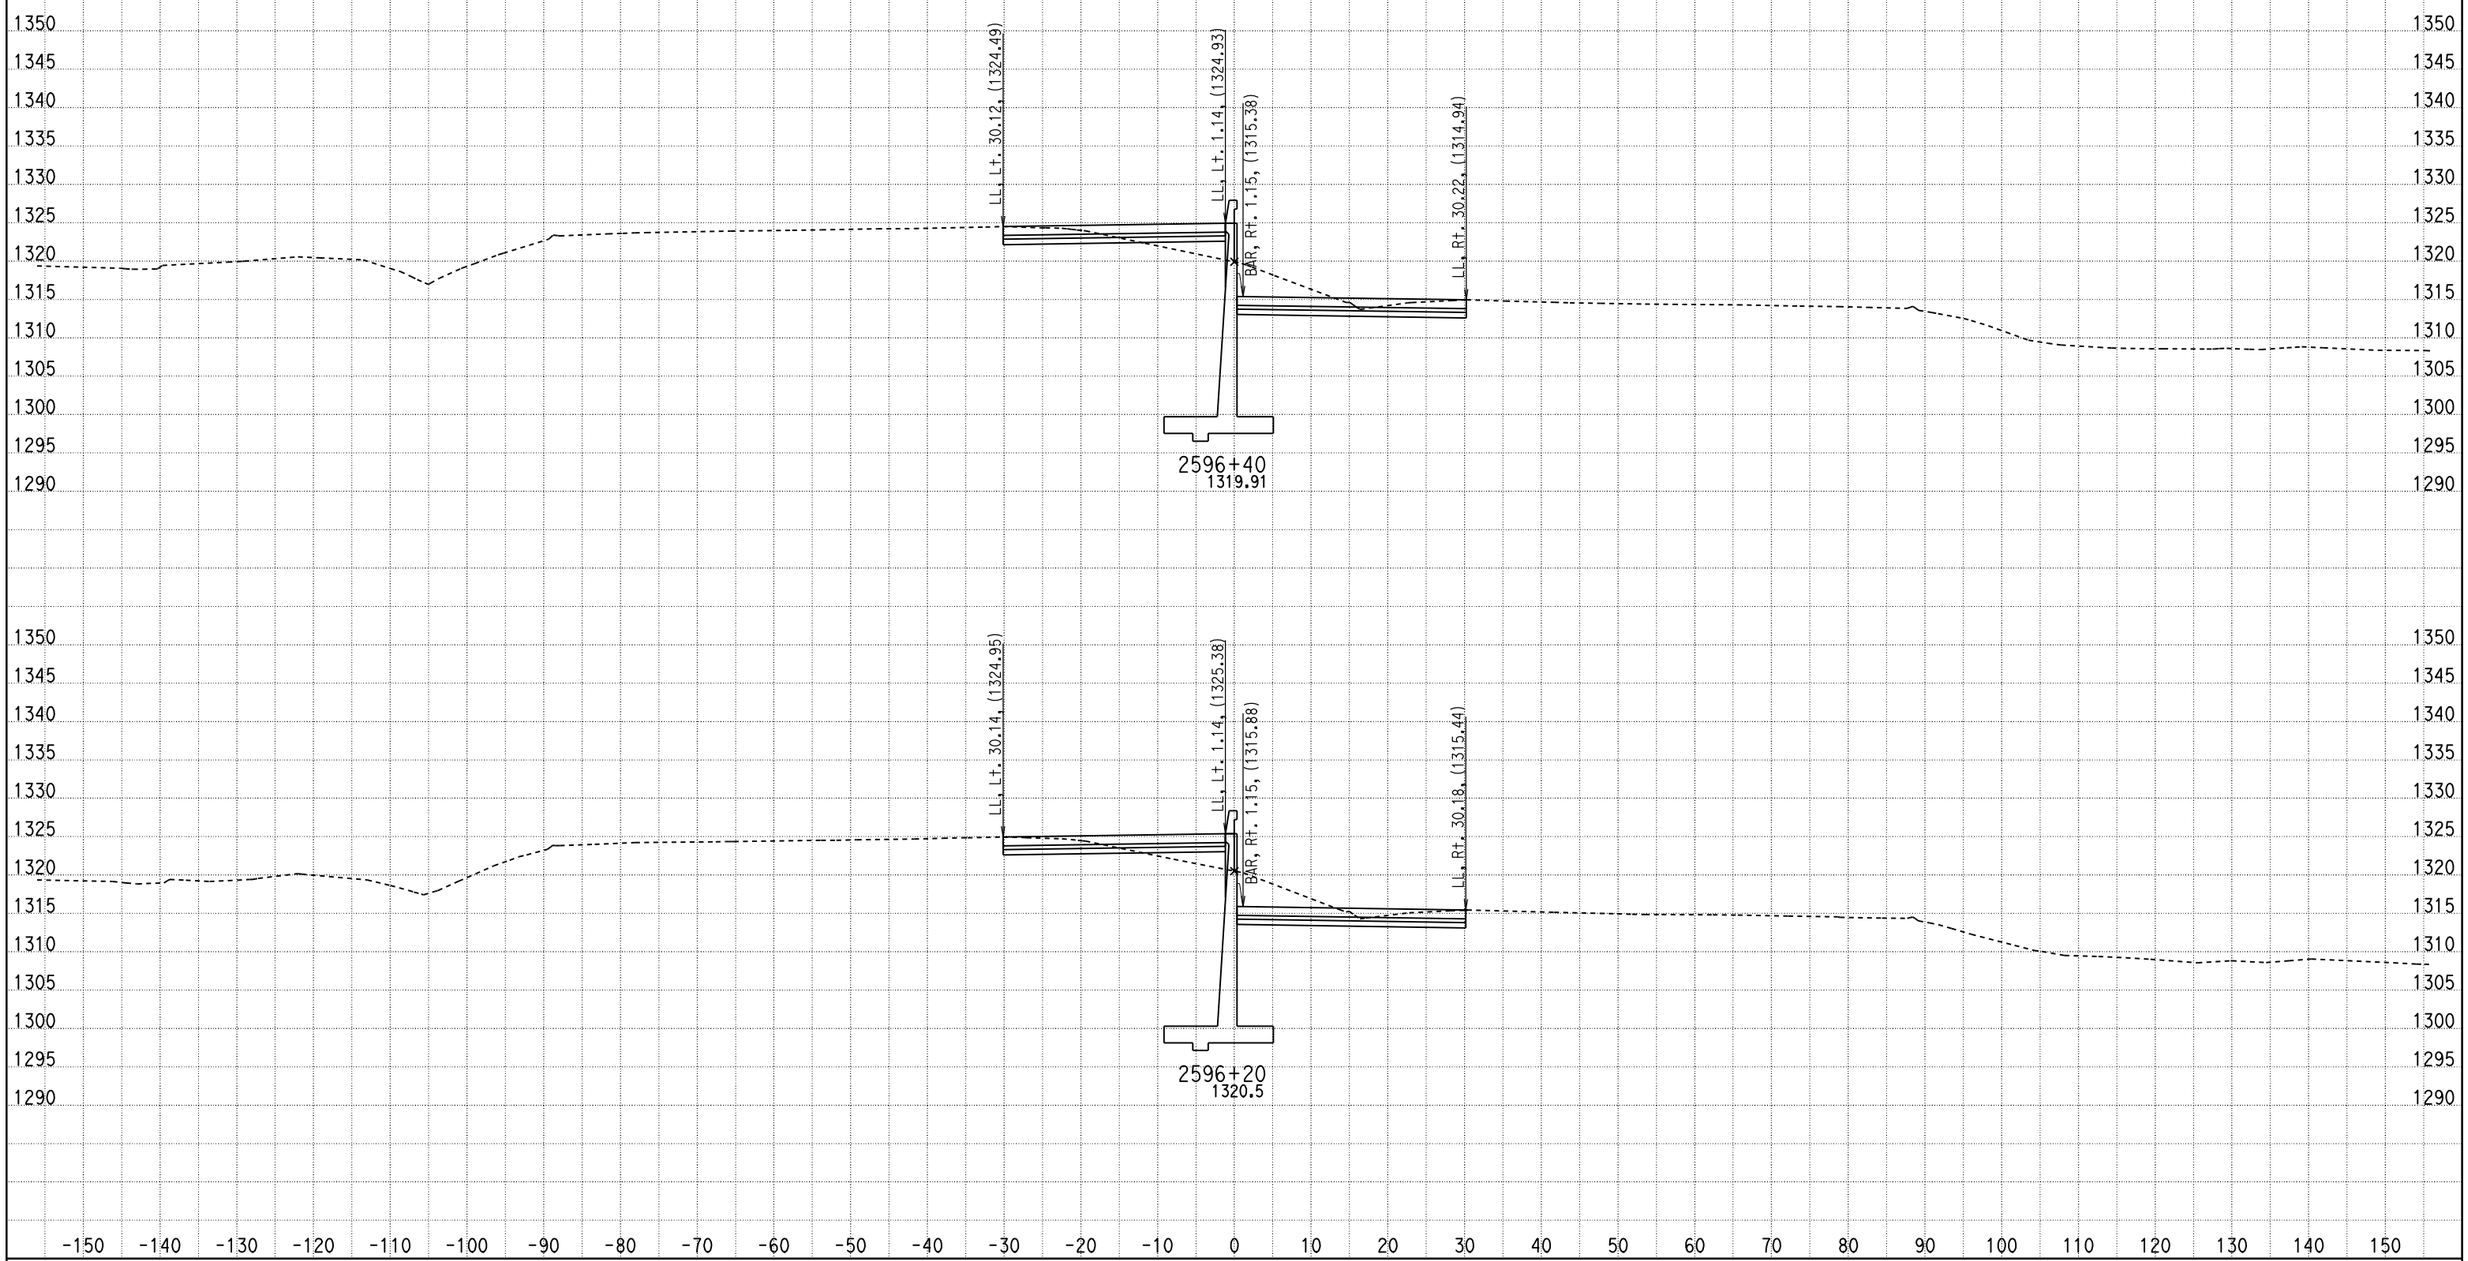

DATE: 2/16/2011

KC Project: 09297 File: D:\07297\09297\X-Section\median south design10.ear

SCALE: 1" = 10' Horiz.
1" = 10' Vert.

All Dimensions are US Survey Feet

CL1
CROSS SECTIONS

SHEET 615 OF XXX

DESIGN STUDY ONLY

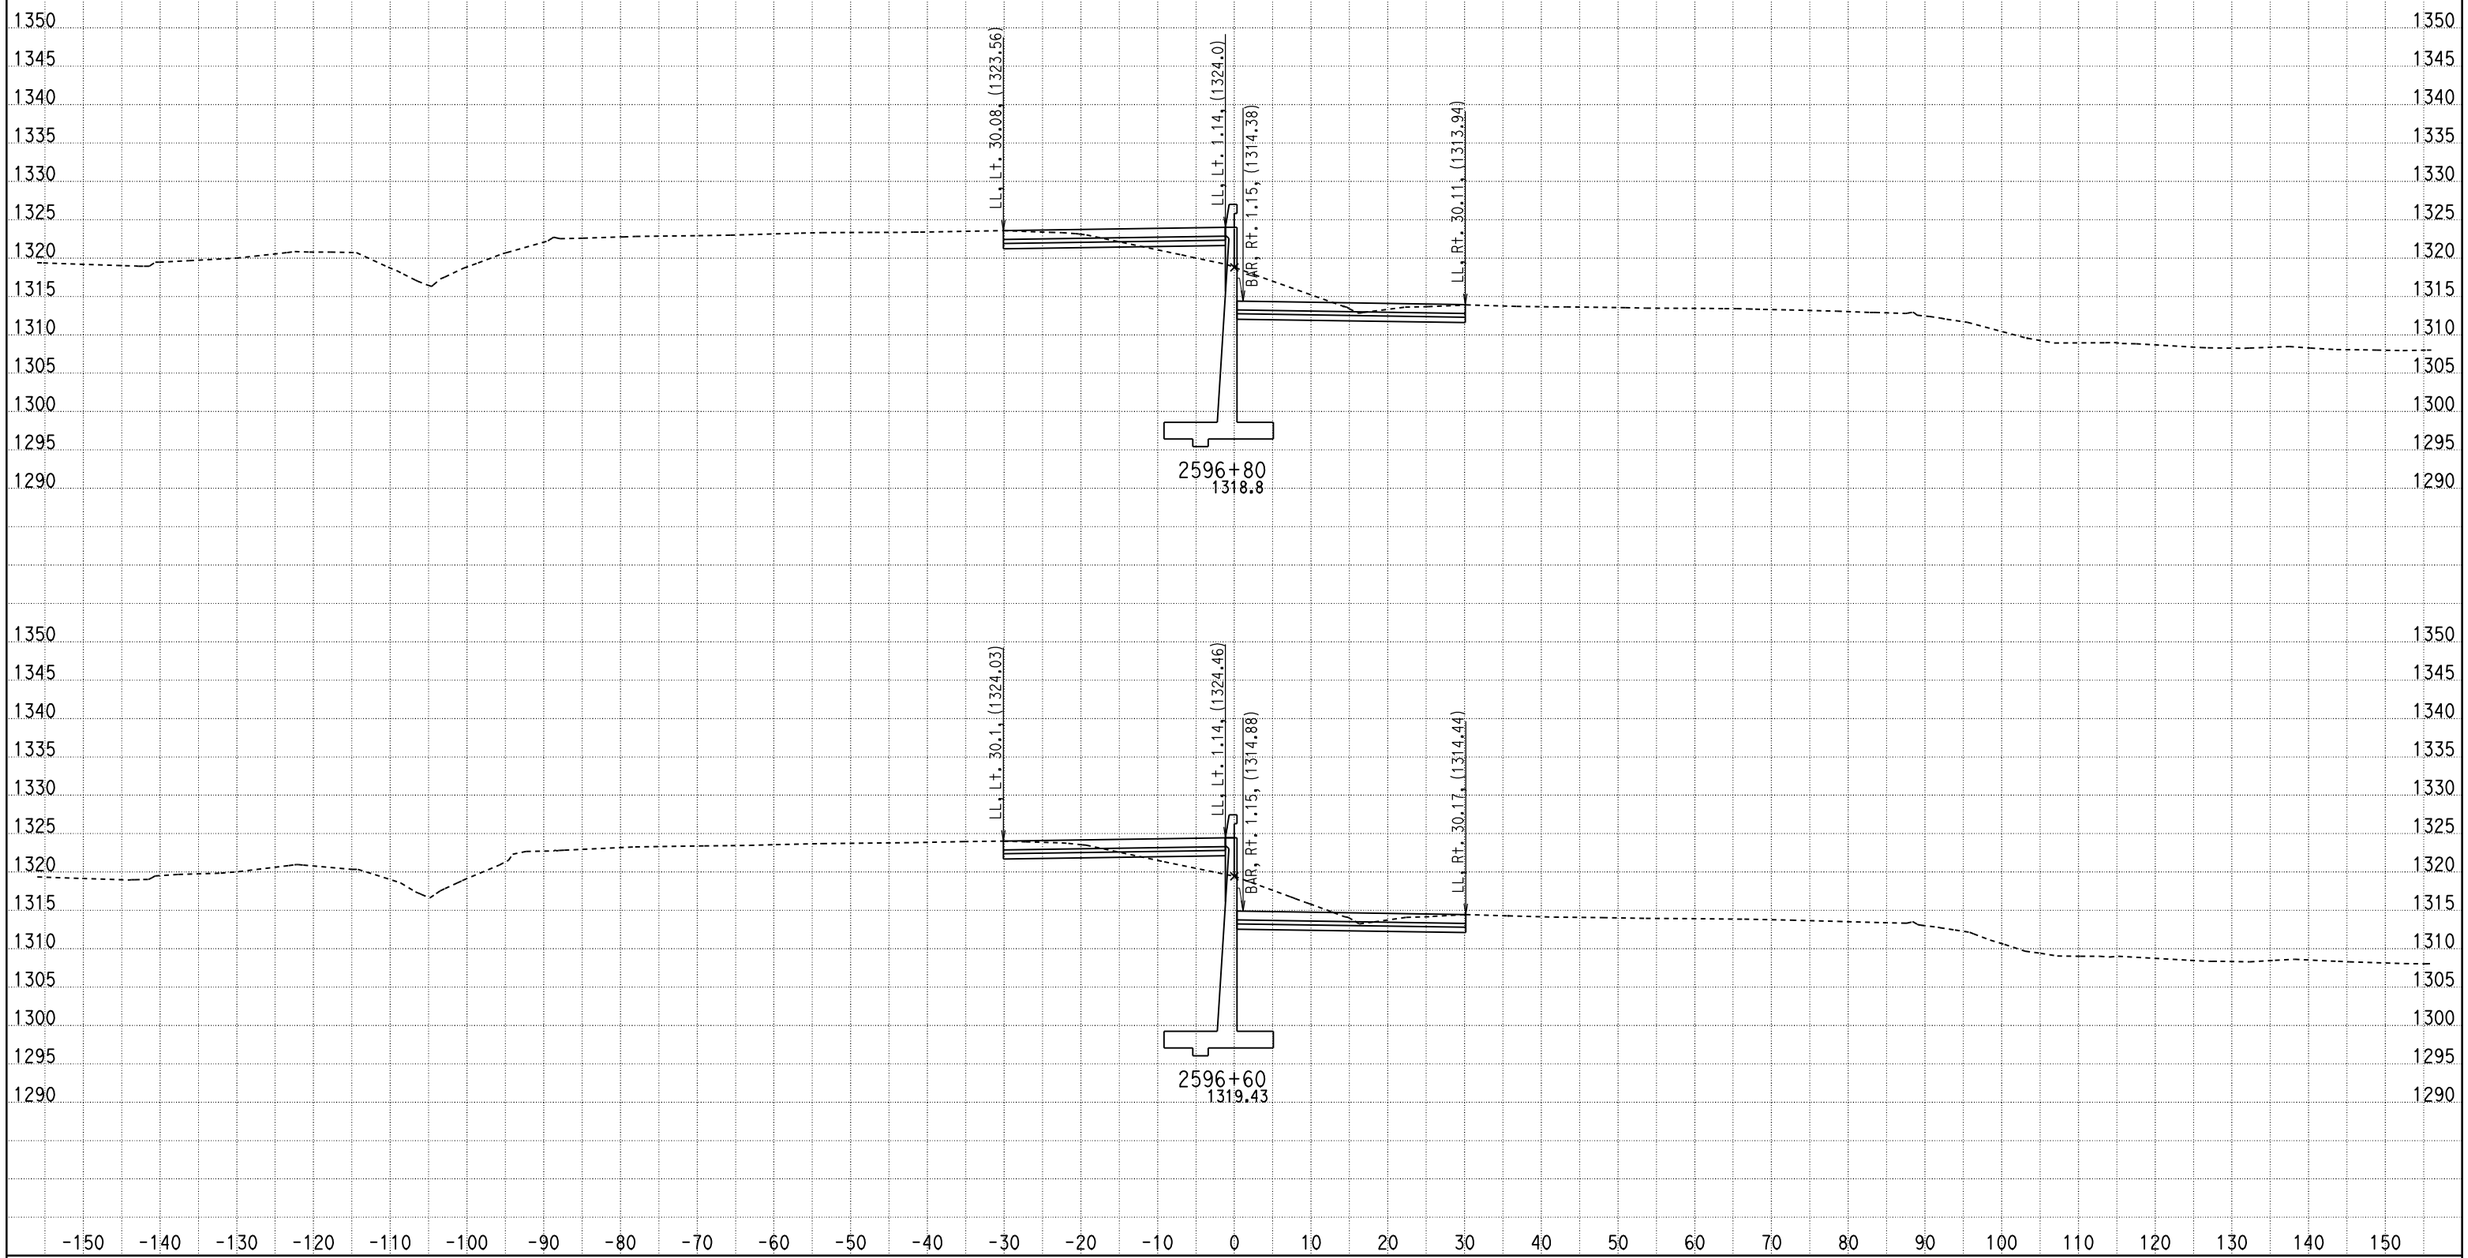

DATE: 2/16/2011

KC Project: 09297 File: D:\07297\09297\X-Section\median south design10.ear

SCALE: 1" = 10' Horiz.
1" = 10' Vert.

All Dimensions are US Survey Feet

CL1
CROSS SECTIONS

SHEET 616 OF XXX

DESIGN STUDY ONLY

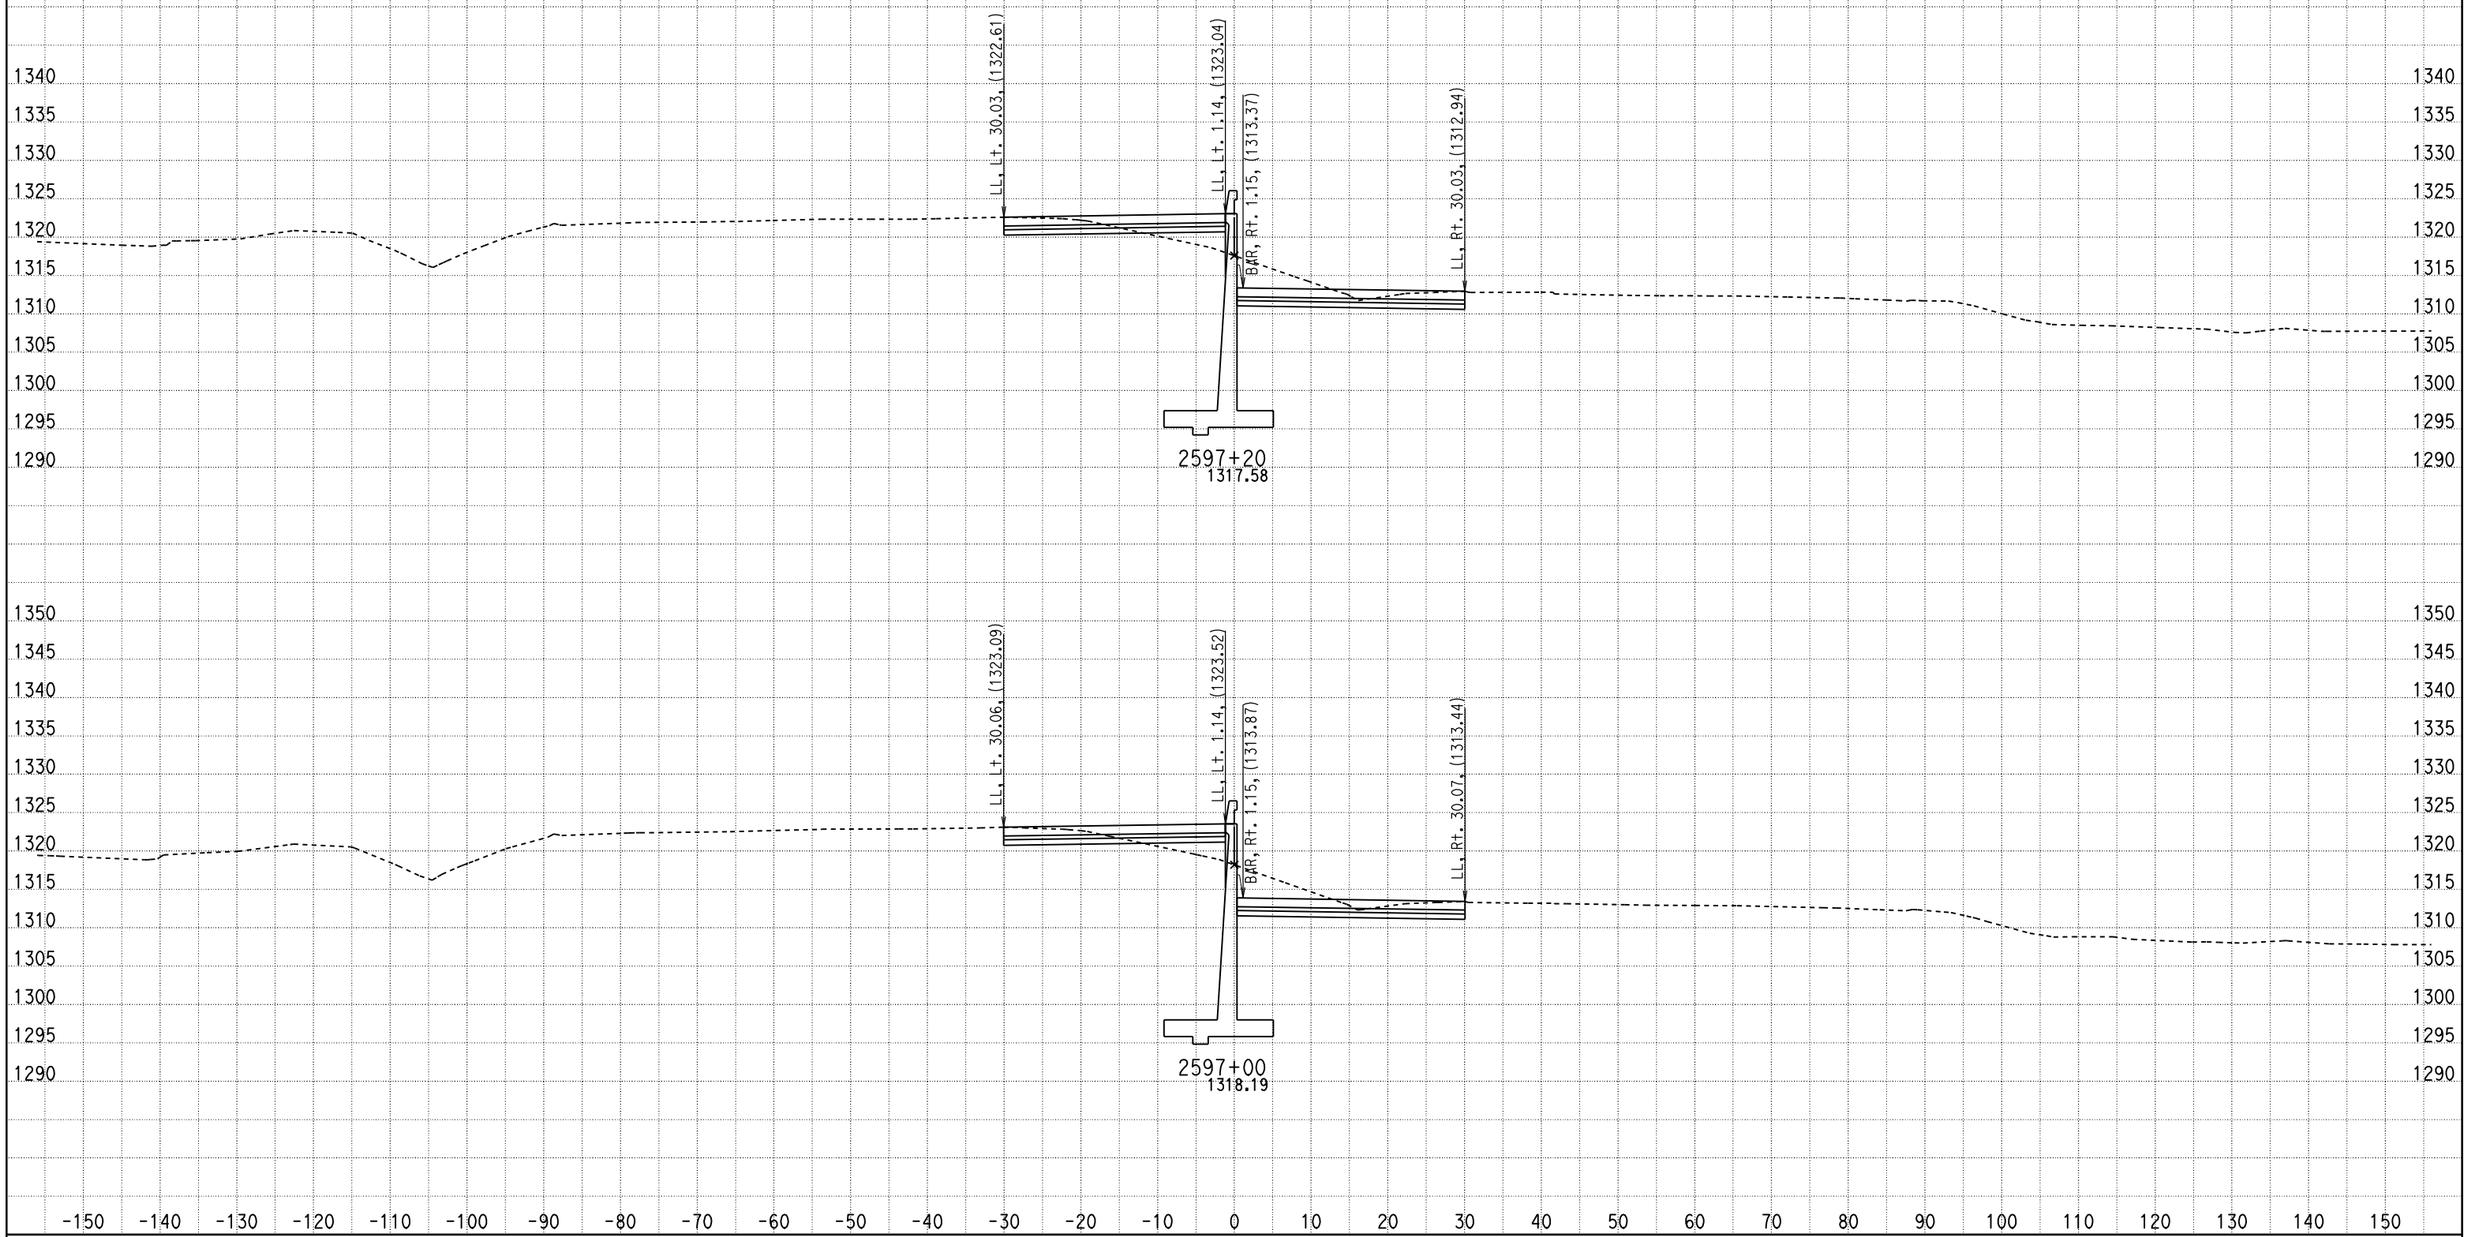

DATE: 2/16/2011

KC Project: 09297 File: D:\07297\09297\X-Section\median south design10.ear

SCALE: 1" = 10' Horiz.
1" = 10' Vert.

All Dimensions are US Survey Feet

CL1
CROSS SECTIONS

SHEET 617 OF XXX

DESIGN STUDY ONLY

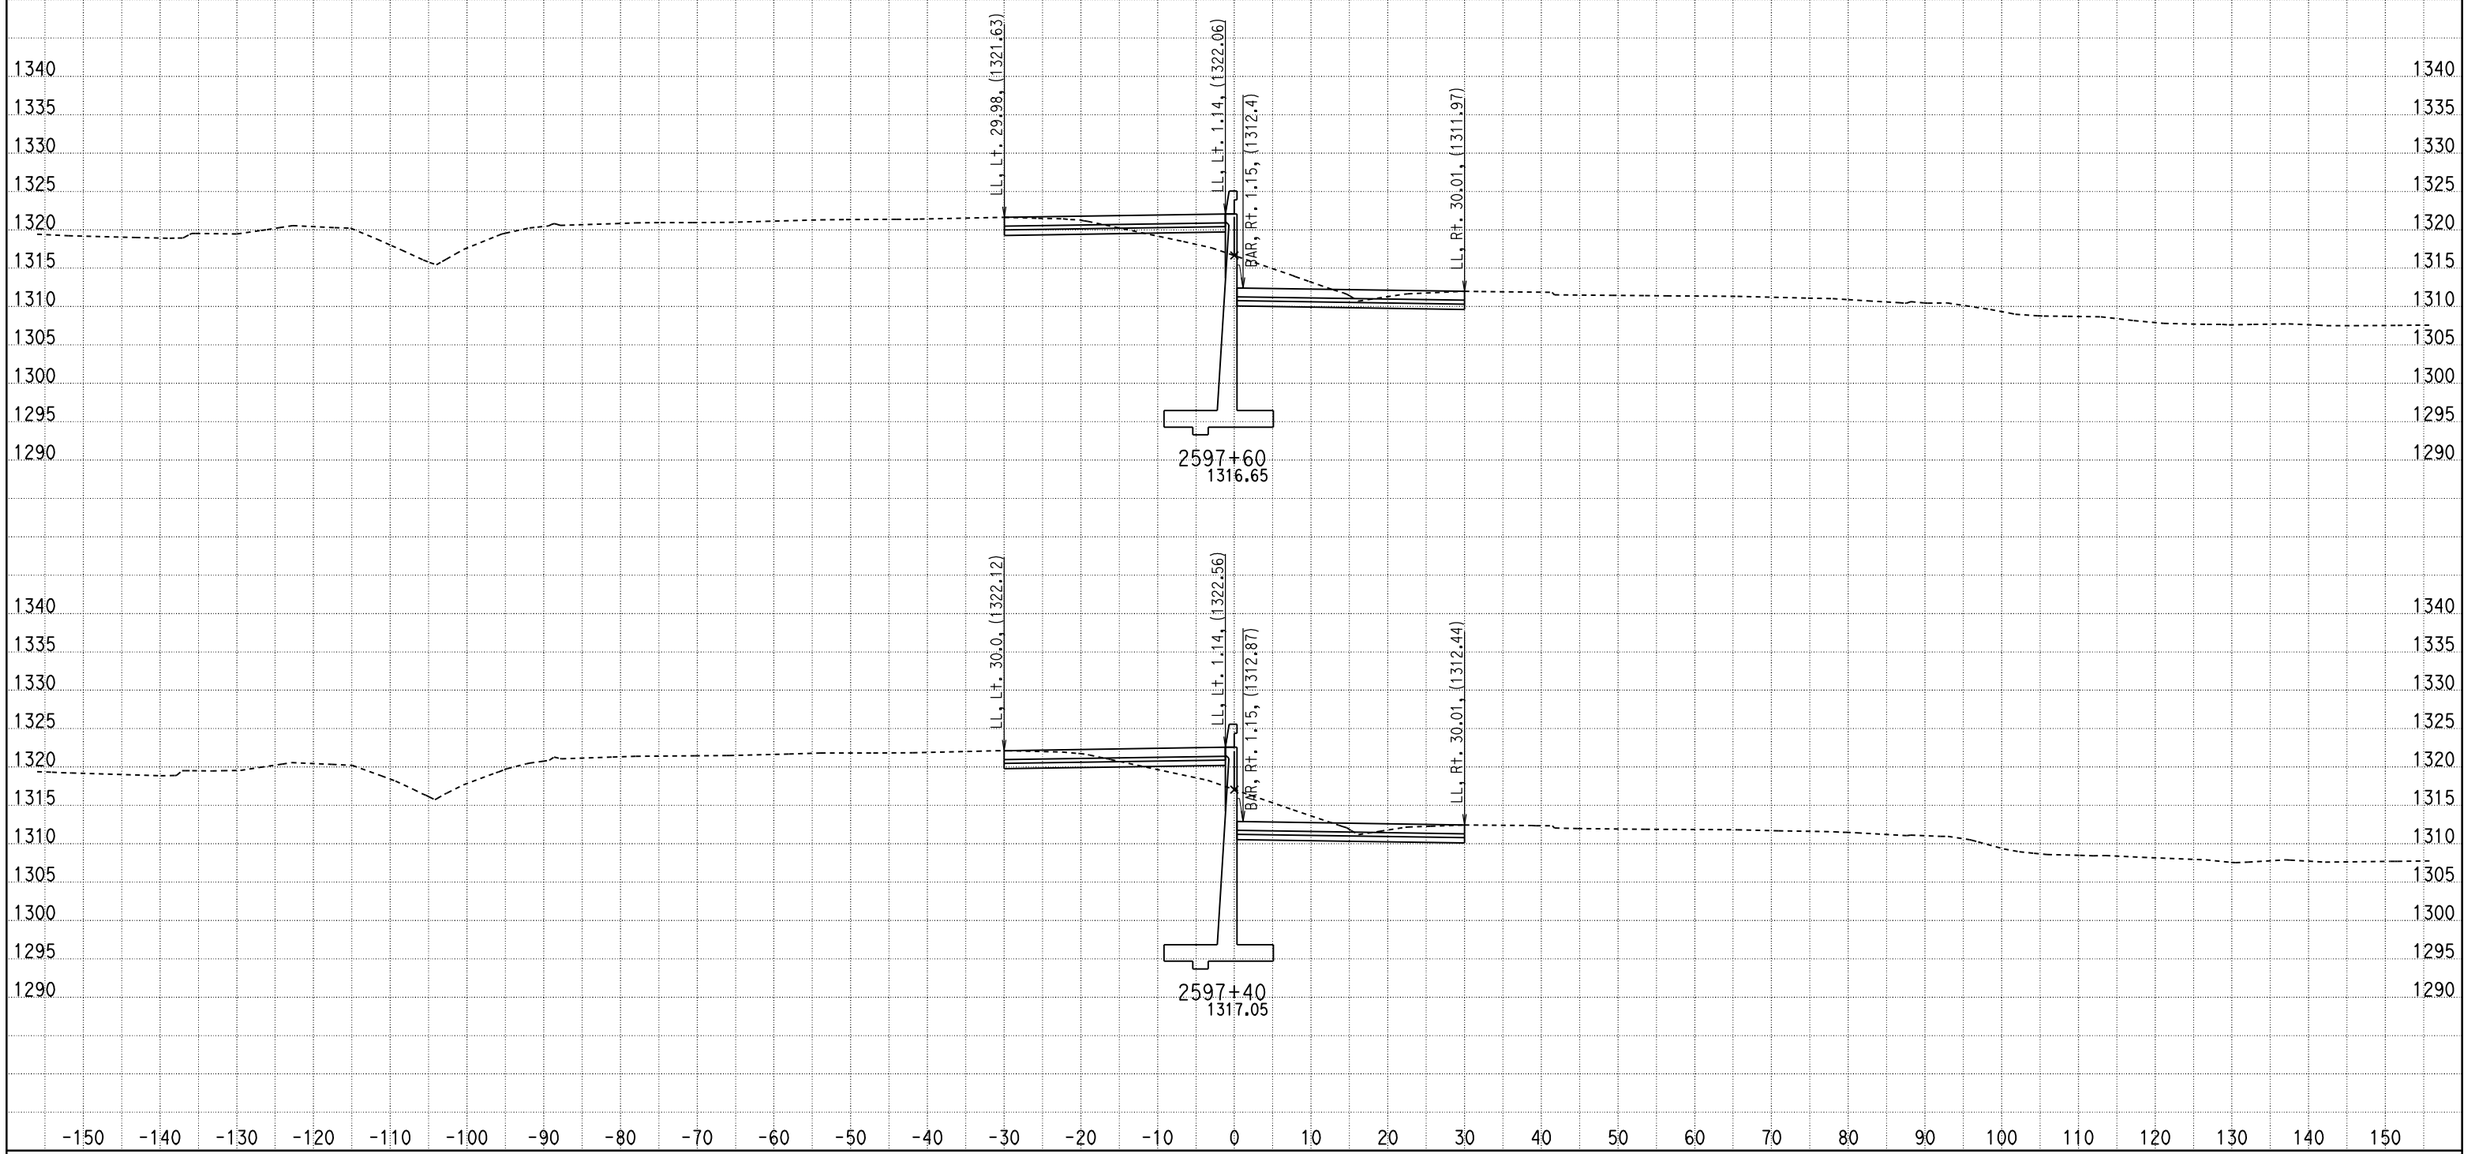

DATE: 2/16/2011

KC Project: 09297 File: D:\07297\09297\X-Section\median south design10.ear

SCALE: 1" = 10' Horiz.
1" = 10' Vert.

All Dimensions are US Survey Feet

CL1
CROSS SECTIONS

SHEET 618 OF XXX

DESIGN STUDY ONLY

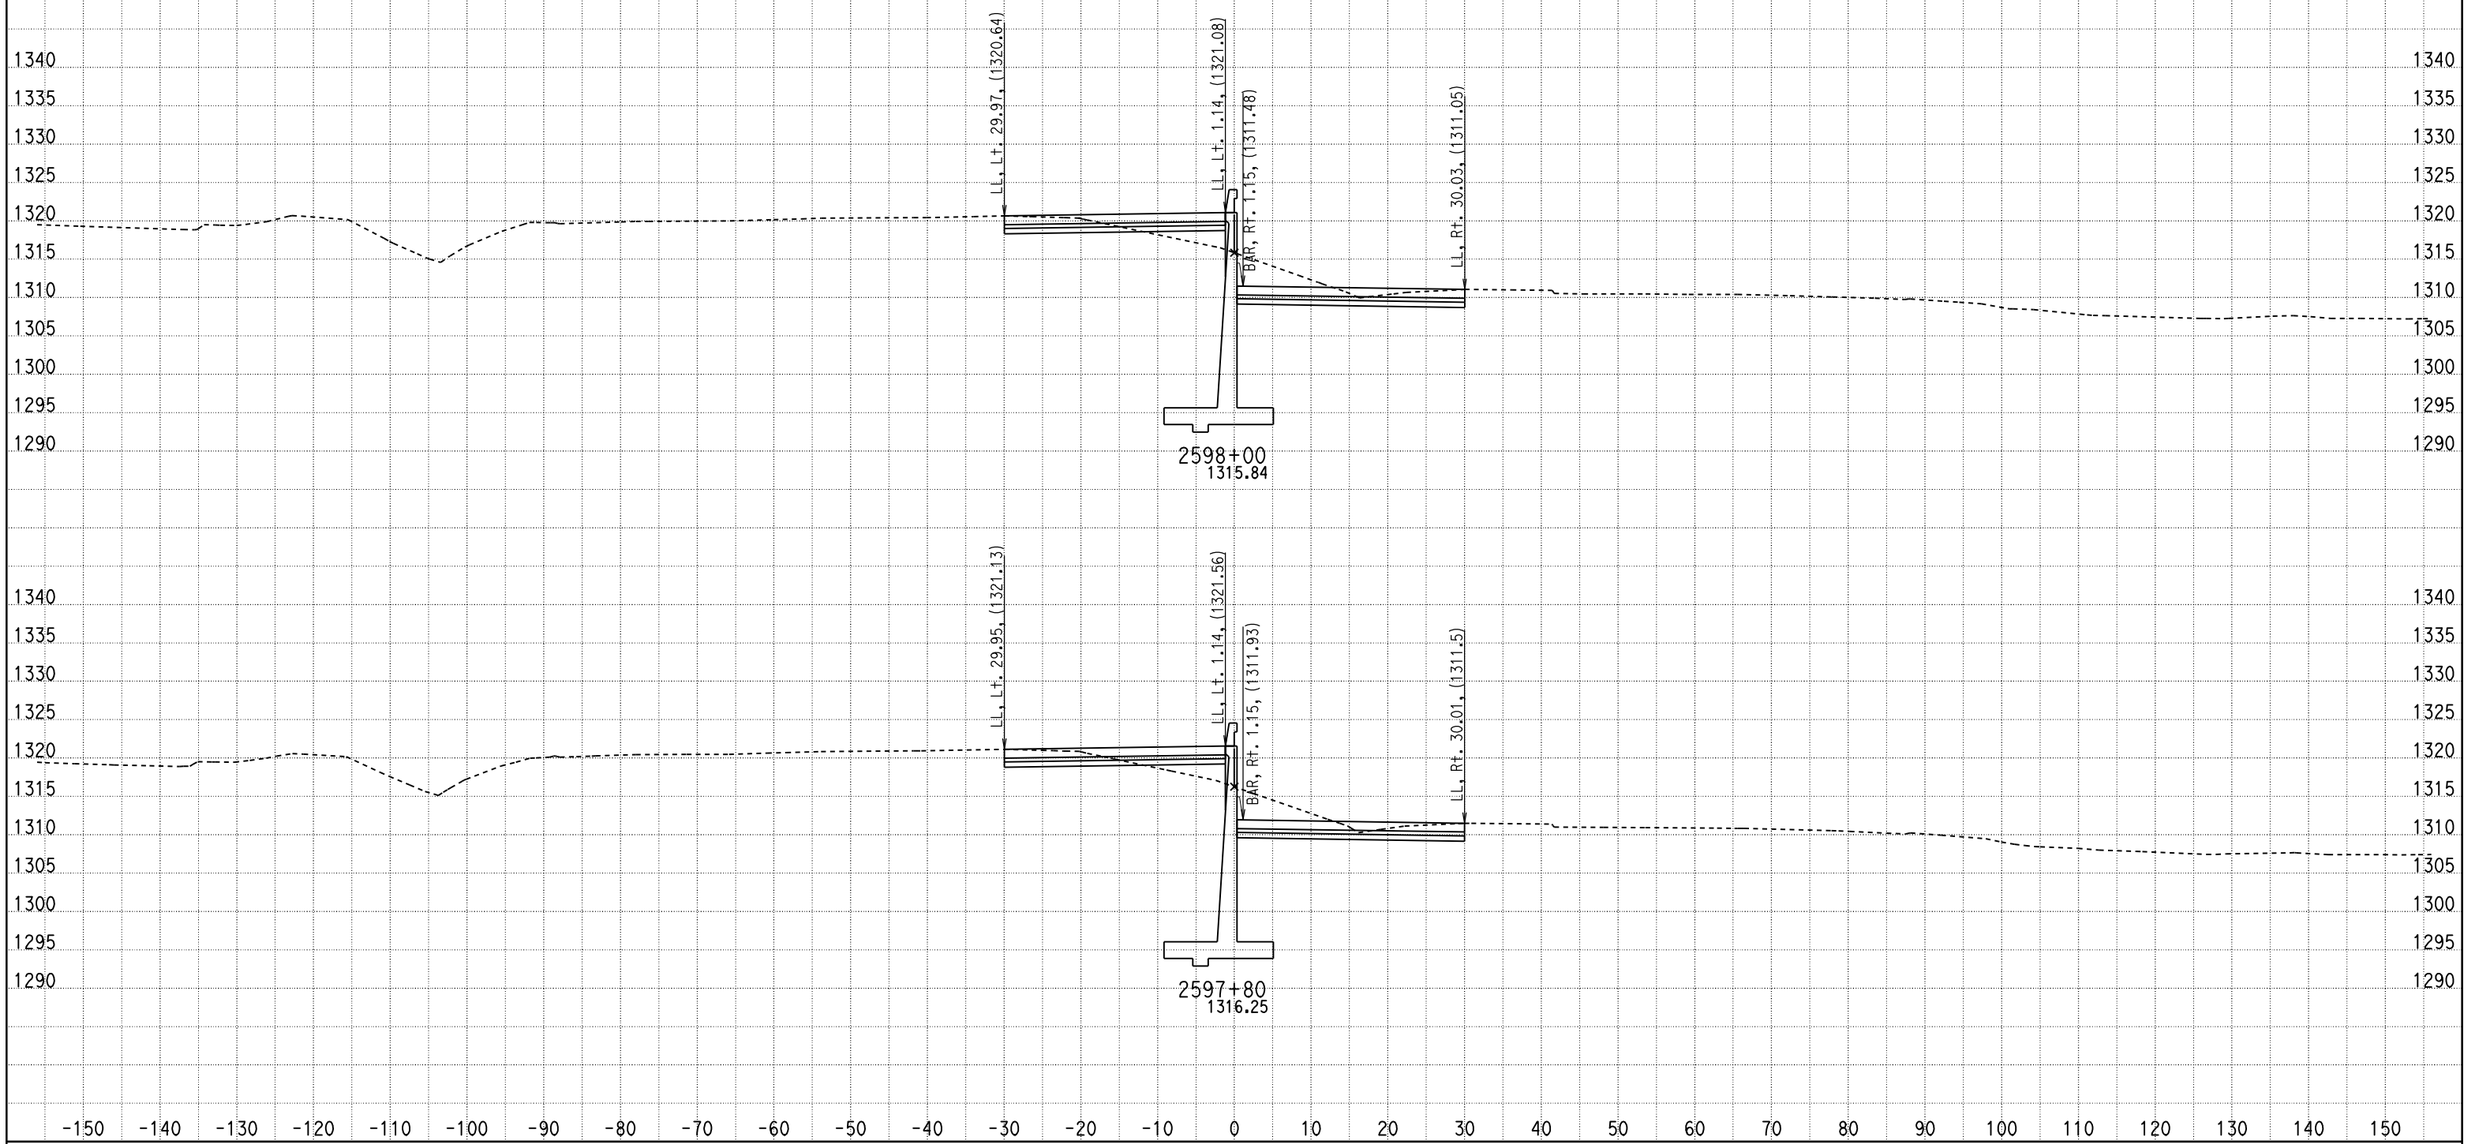

DATE: 2/16/2011

KC Project: 09297 File: D:\07297\09297\X-Section\median south design10.ear

SCALE: 1" = 10' Horiz.
1" = 10' Vert.

All Dimensions are US Survey Feet

CL1
CROSS SECTIONS

SHEET 619 OF XXX

DESIGN STUDY ONLY

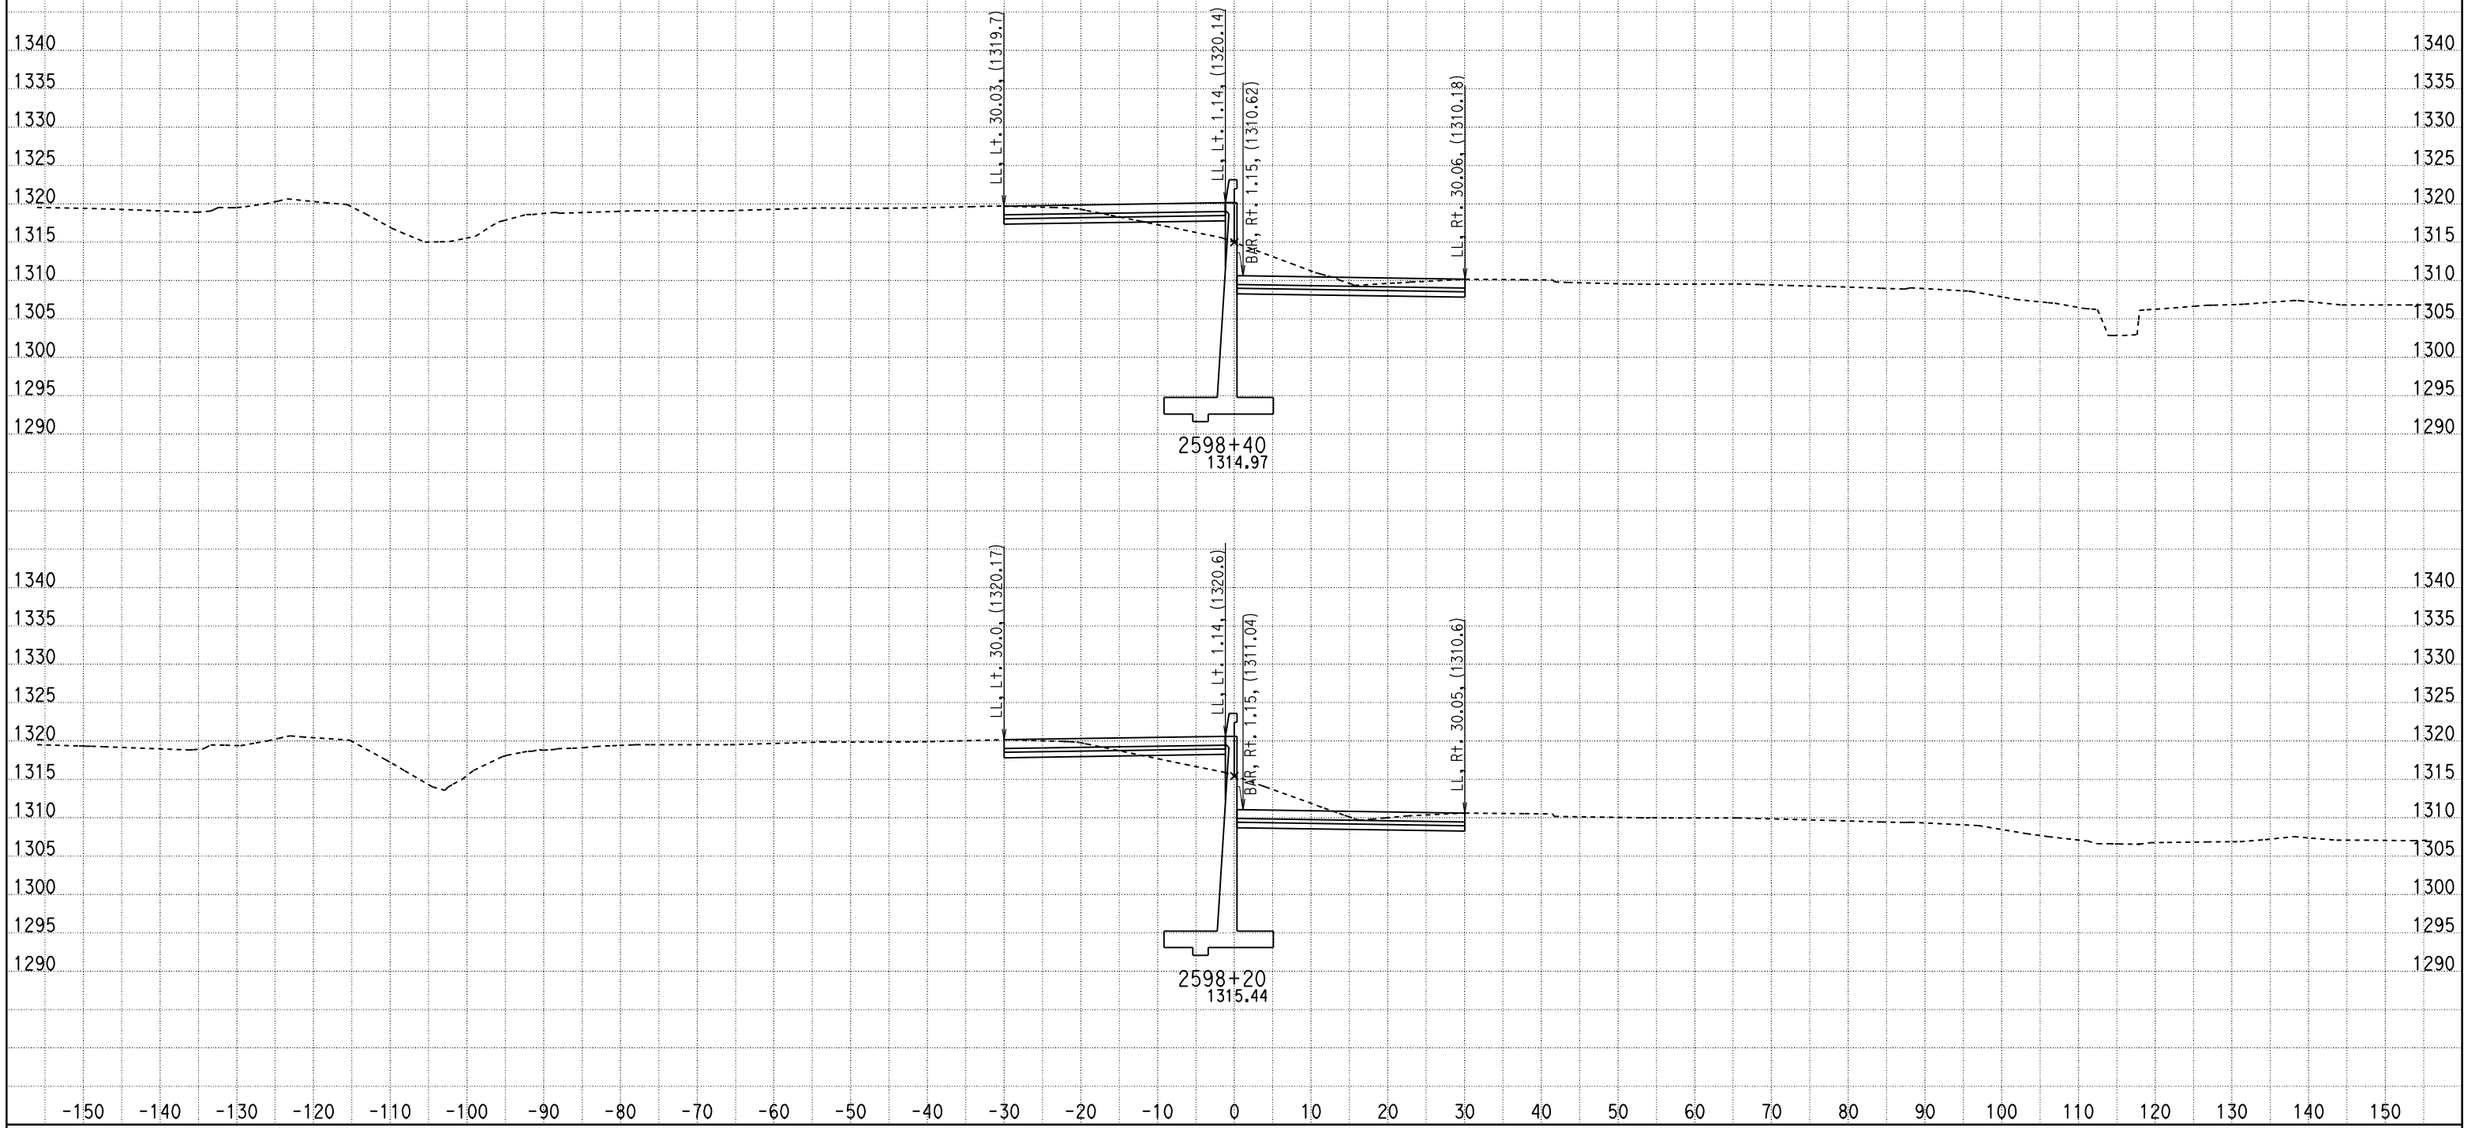

DATE: 2/16/2011

KC Project: 09297 File: D:\07297\09297\X-Section\median south design10.ear

SCALE: 1" = 10' Horiz.
1" = 10' Vert.

All Dimensions are US Survey Feet

CL1
CROSS SECTIONS

SHEET 620 OF XXX

DESIGN STUDY ONLY

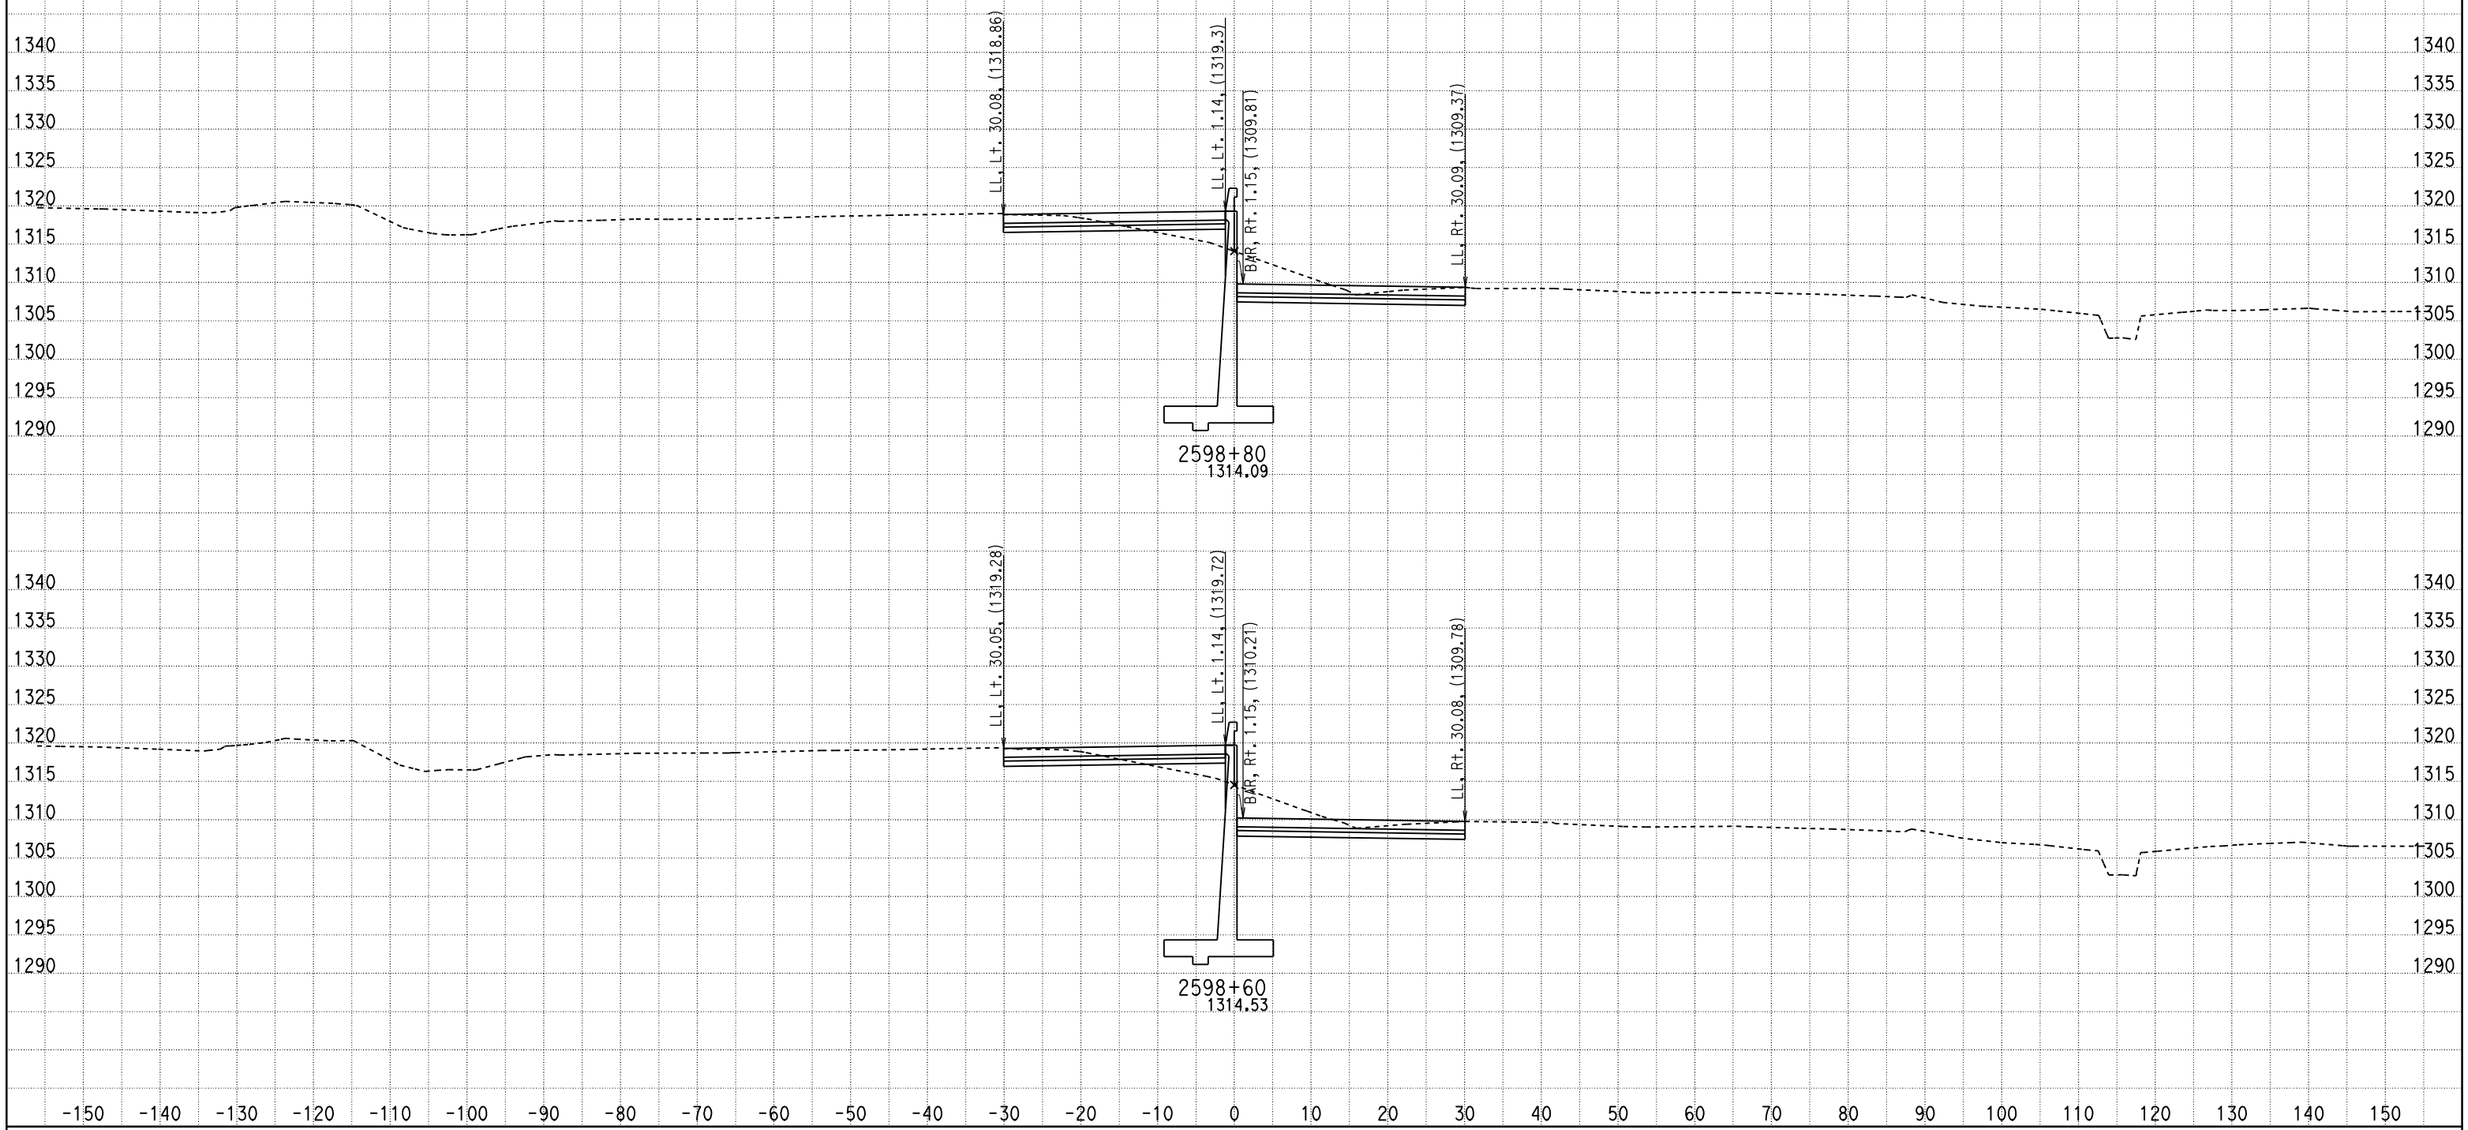

DATE: 2/16/2011

KC Project: 09297 File: D:\07297\09297\X-Section\median south design10.ear

SCALE: 1" = 10' Horiz.
1" = 10' Vert.

All Dimensions are US Survey Feet

CL1
CROSS SECTIONS

SHEET 621 OF XXX

DESIGN STUDY ONLY

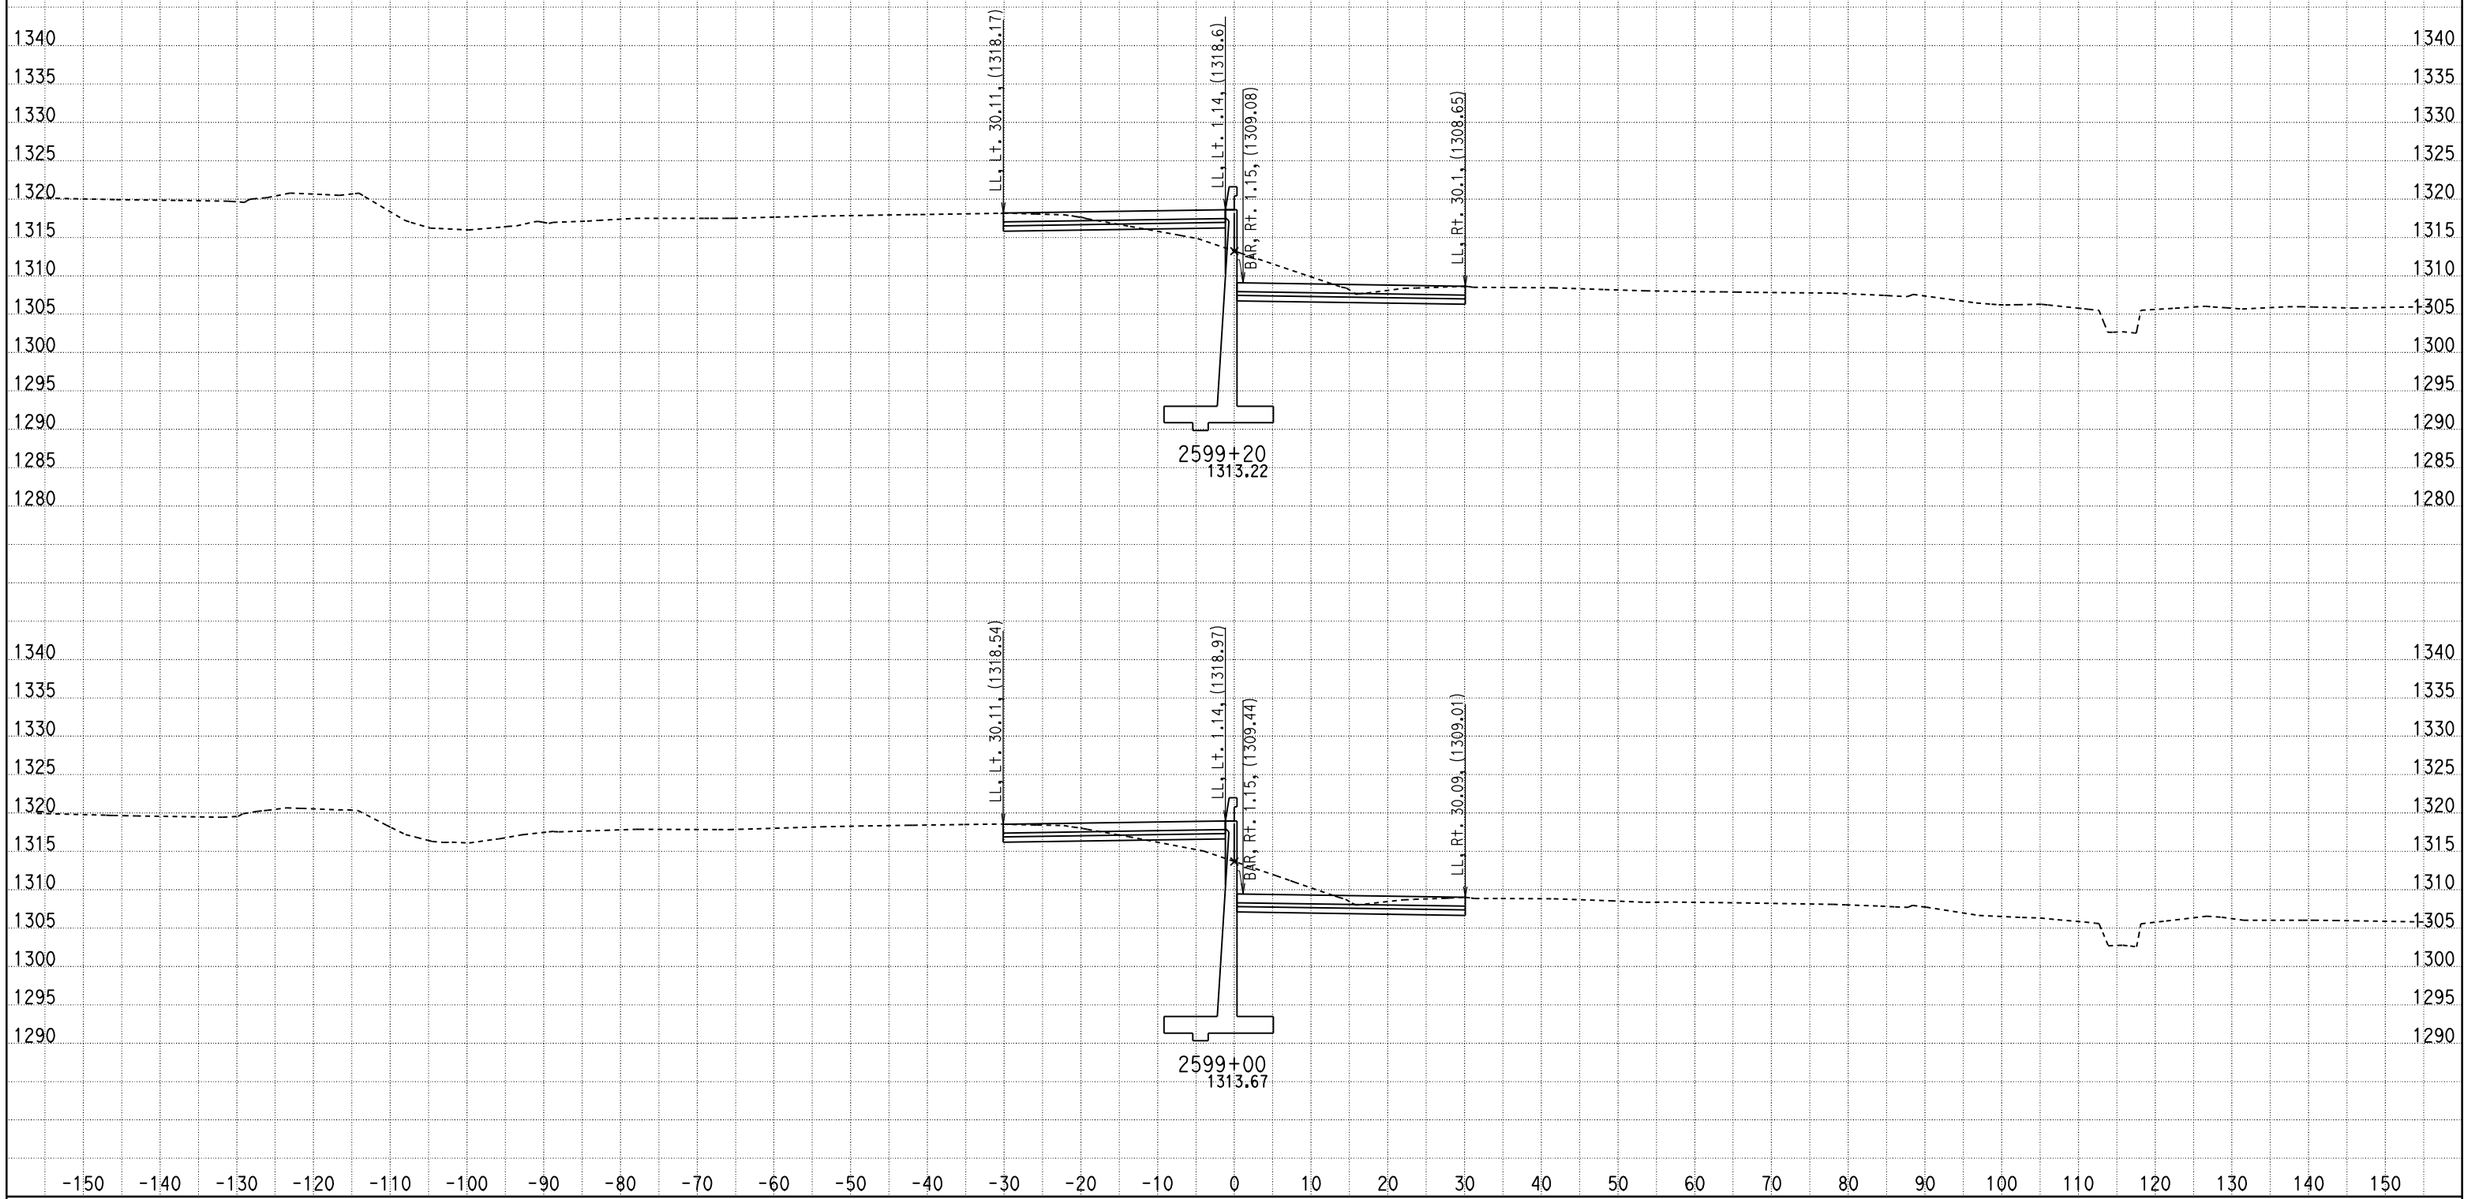

DATE: 2/16/2011

KC Project: 09297 File: D:\07297\09297\X-Section\median south design10.ear

SCALE: 1" = 10' Horiz.
1" = 10' Vert.

All Dimensions are US Survey Feet

CL1
CROSS SECTIONS

SHEET 622 OF XXX

DESIGN STUDY ONLY

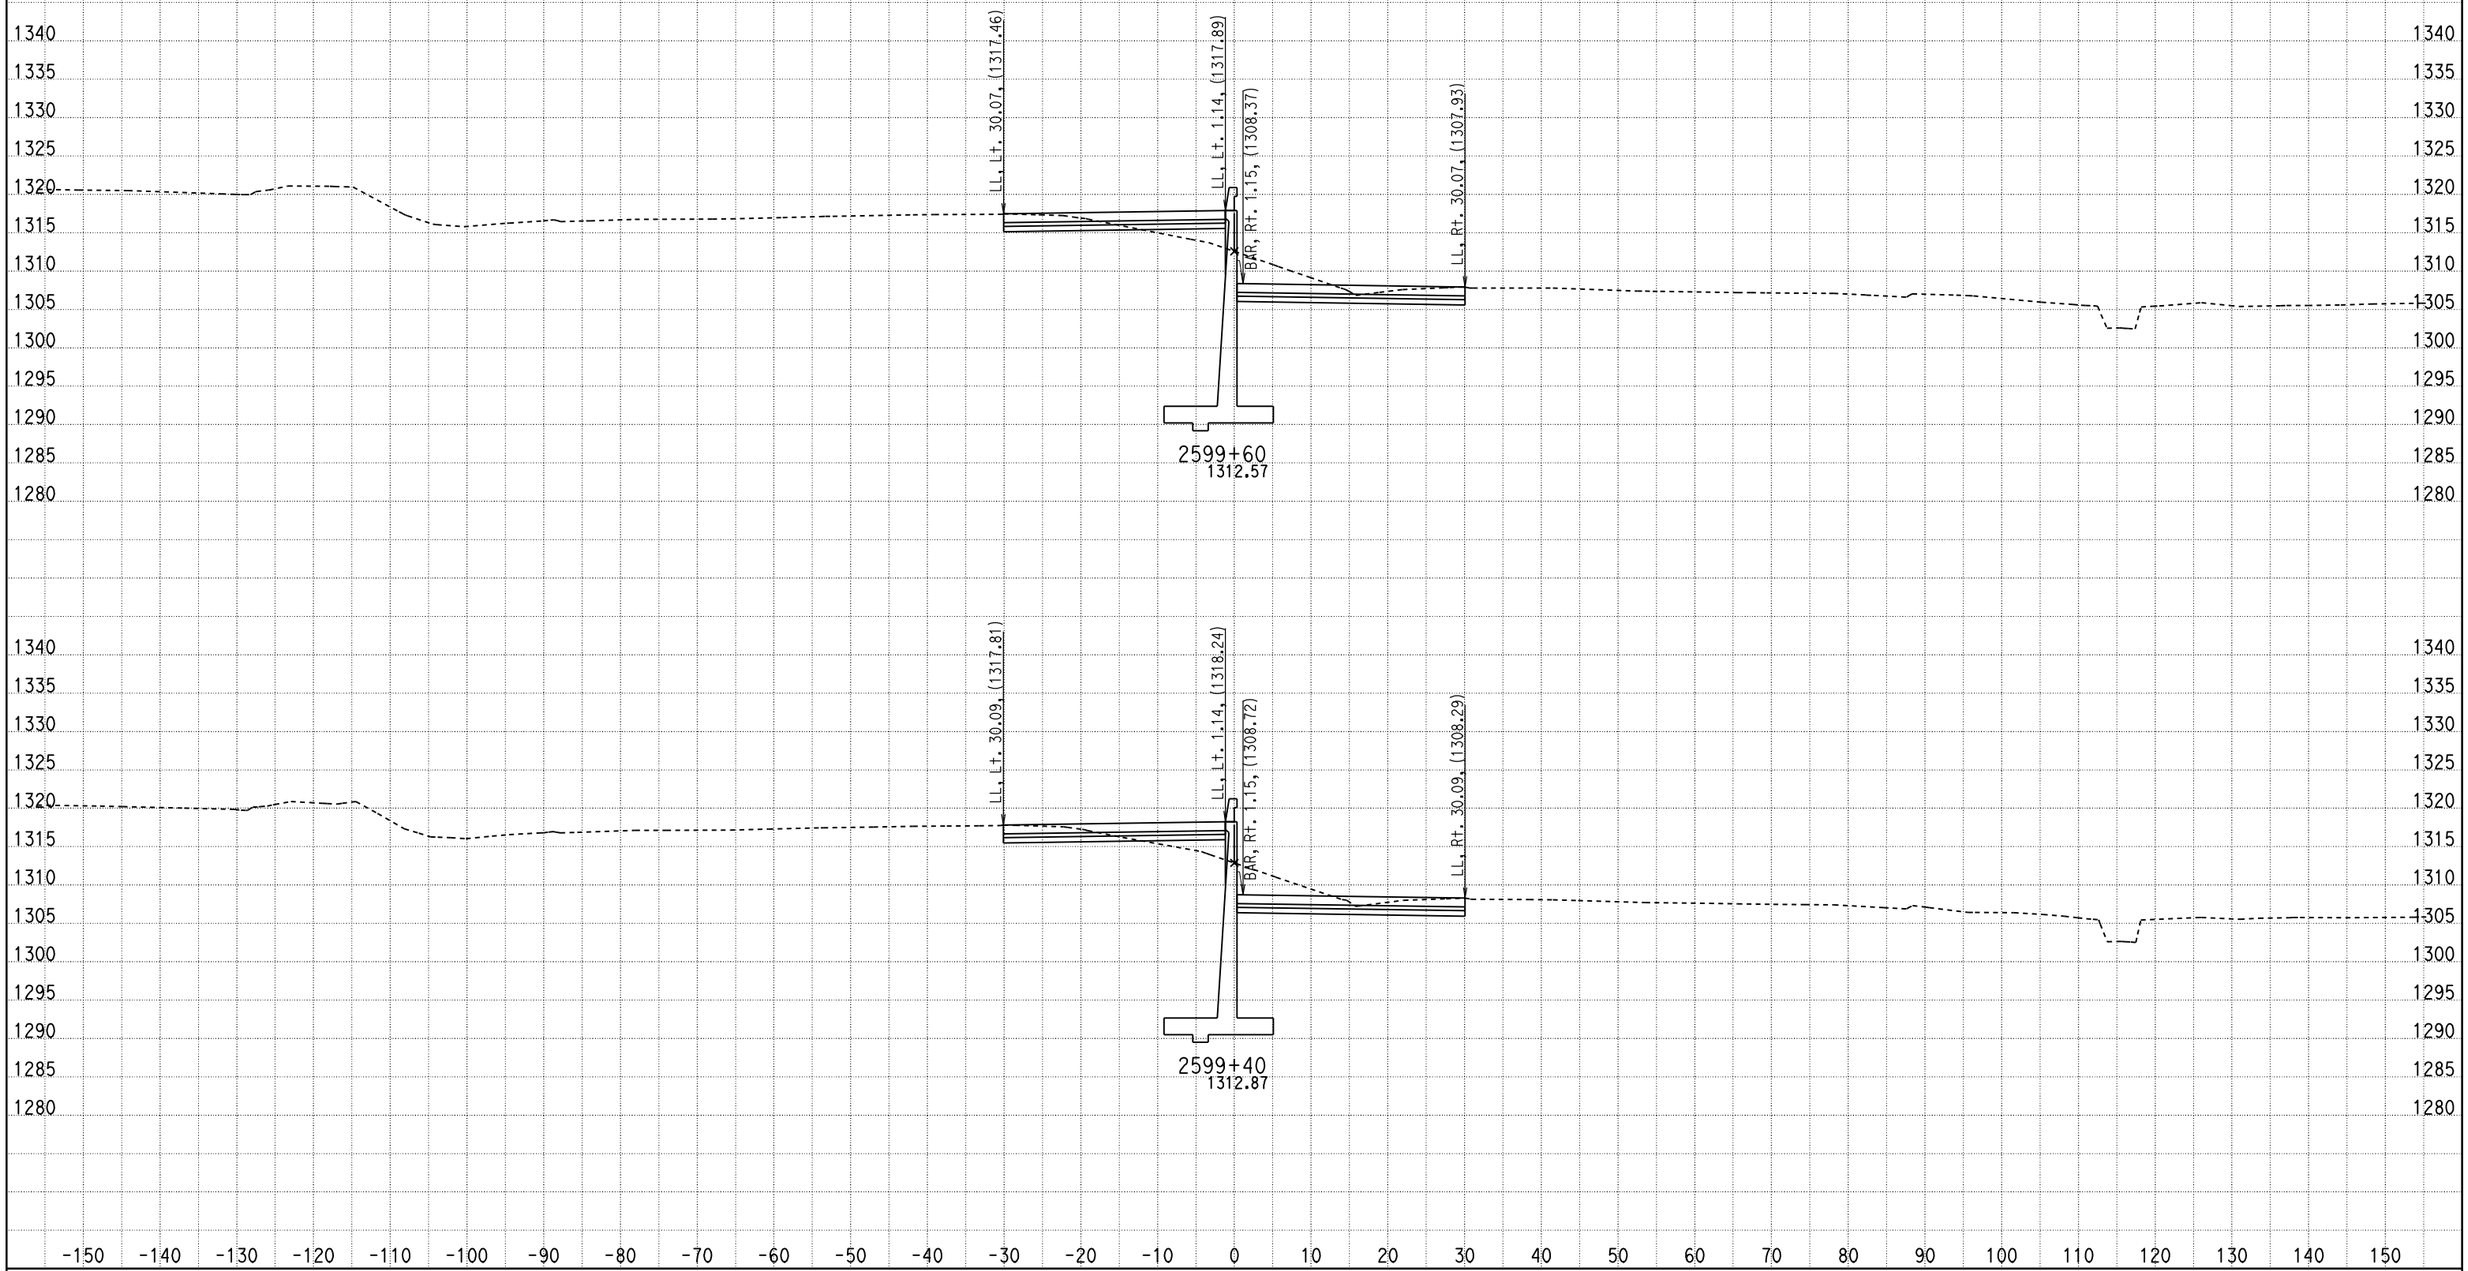

DATE: 2/16/2011

KC Project: 09297 File: D:\07297\09297\X-Section\median south design10.ear

SCALE: 1" = 10' Horiz.
1" = 10' Vert.

All Dimensions are US Survey Feet

CL1
CROSS SECTIONS

SHEET 623 OF XXX

DESIGN STUDY ONLY

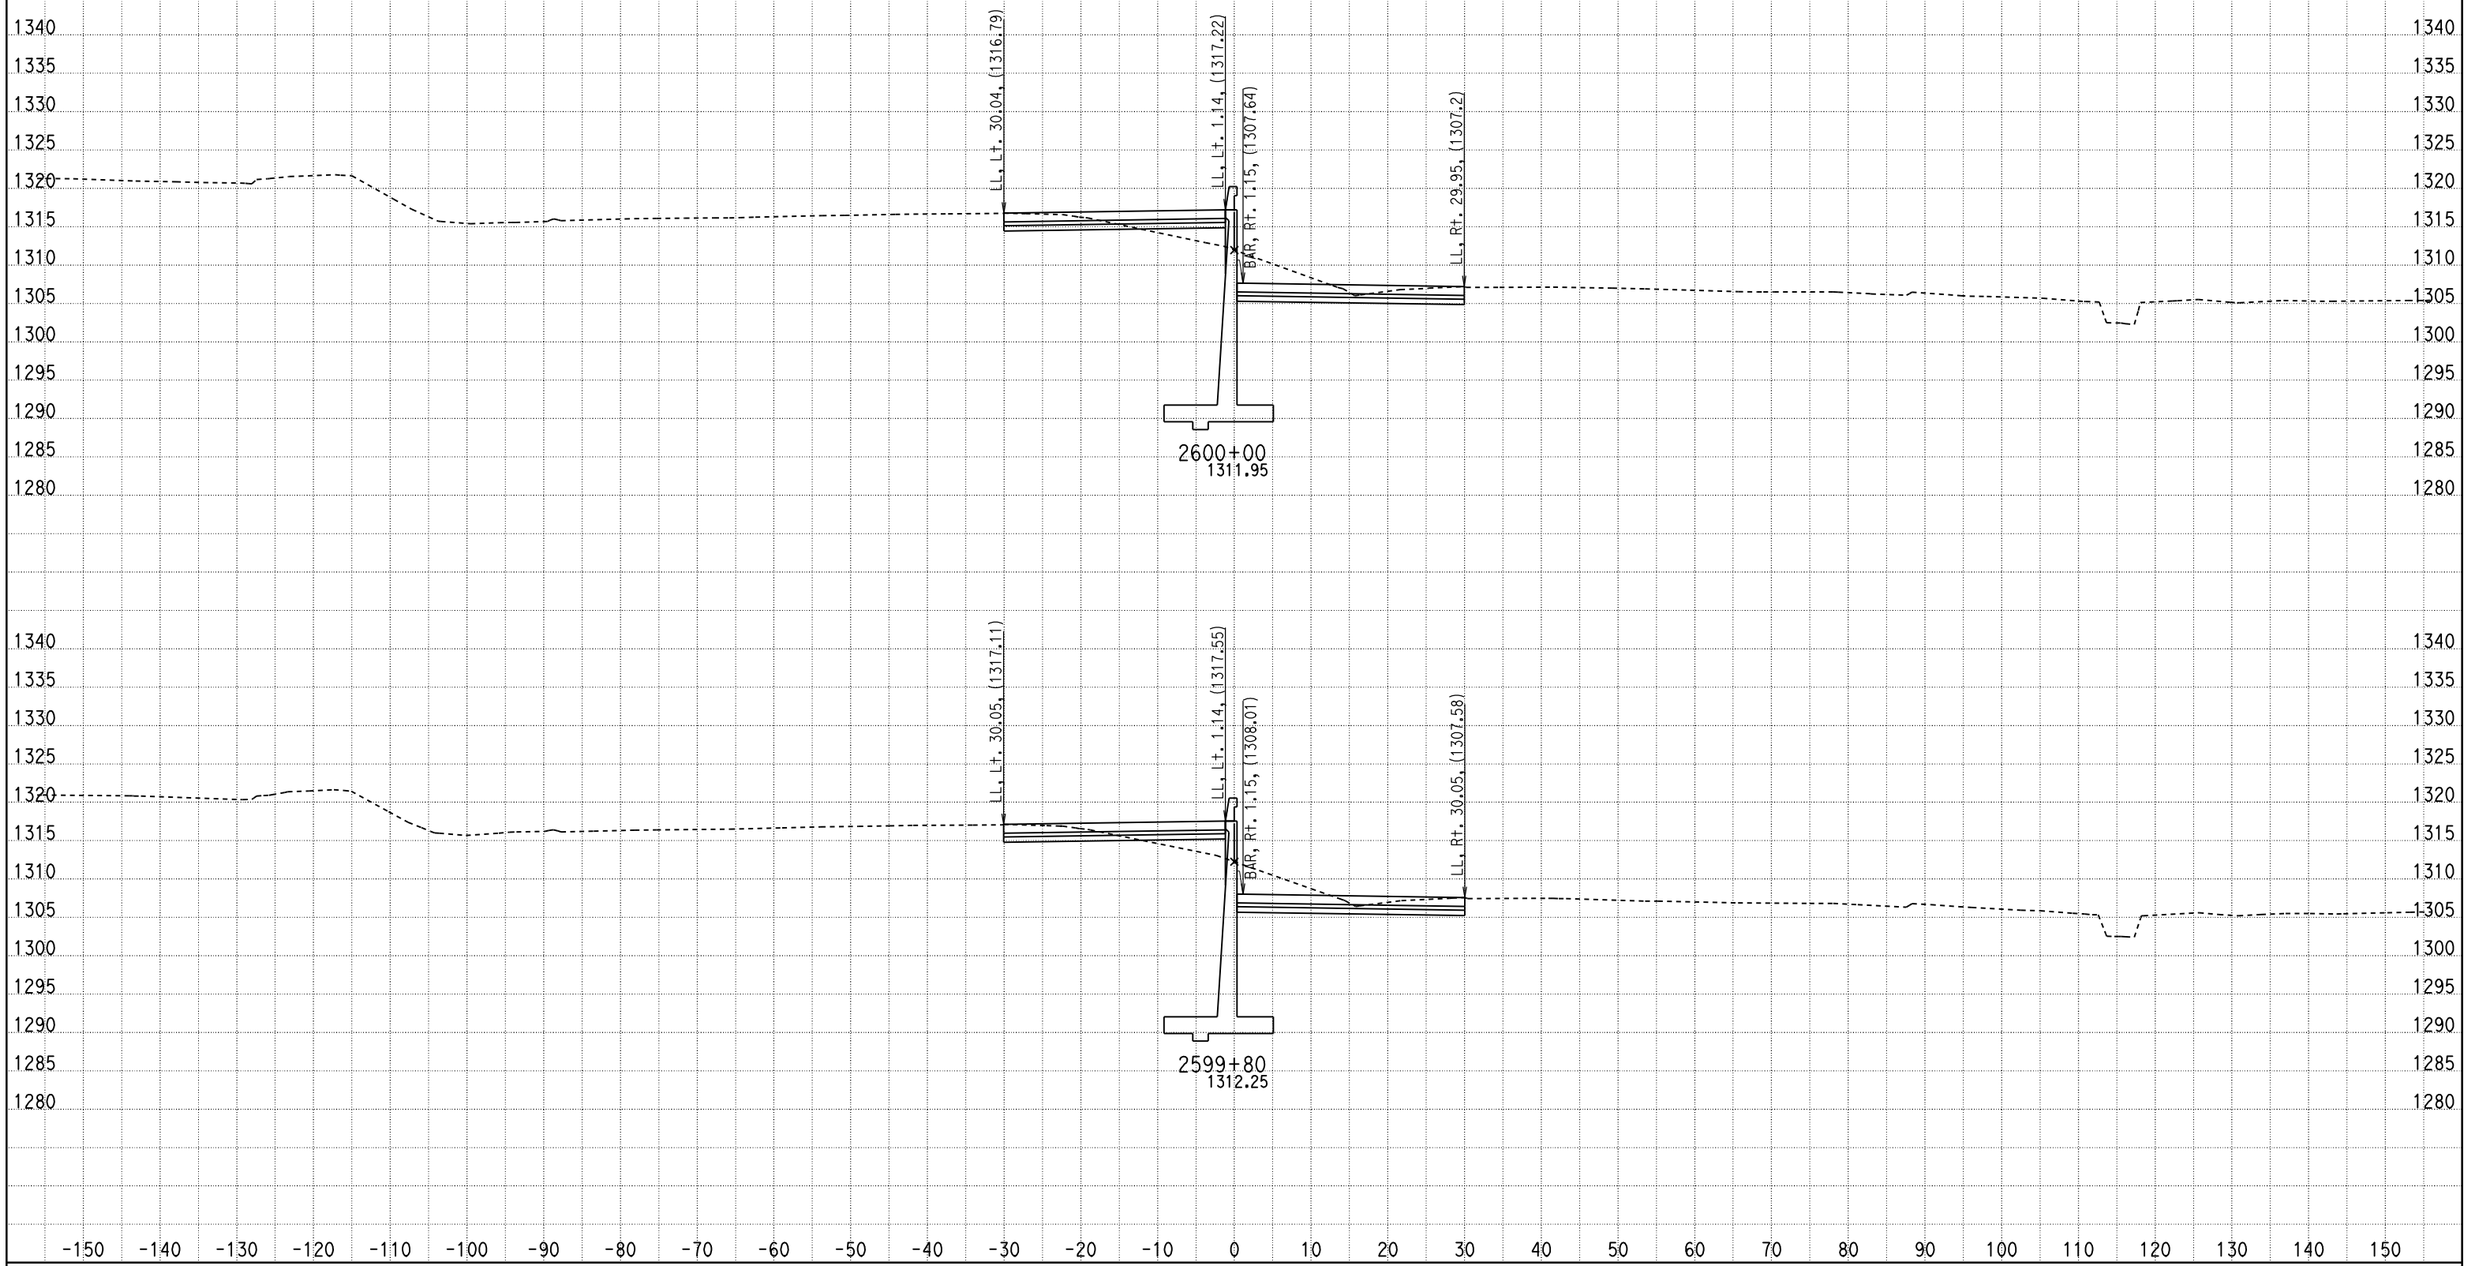

DATE: 2/16/2011

KC Project: 09297 File: D:\07297\09297\X-Section\median south design10.ear

SCALE: 1" = 10' Horiz.
1" = 10' Vert.

All Dimensions are US Survey Feet

CL1
CROSS SECTIONS

SHEET 624 OF XXX

DESIGN STUDY ONLY

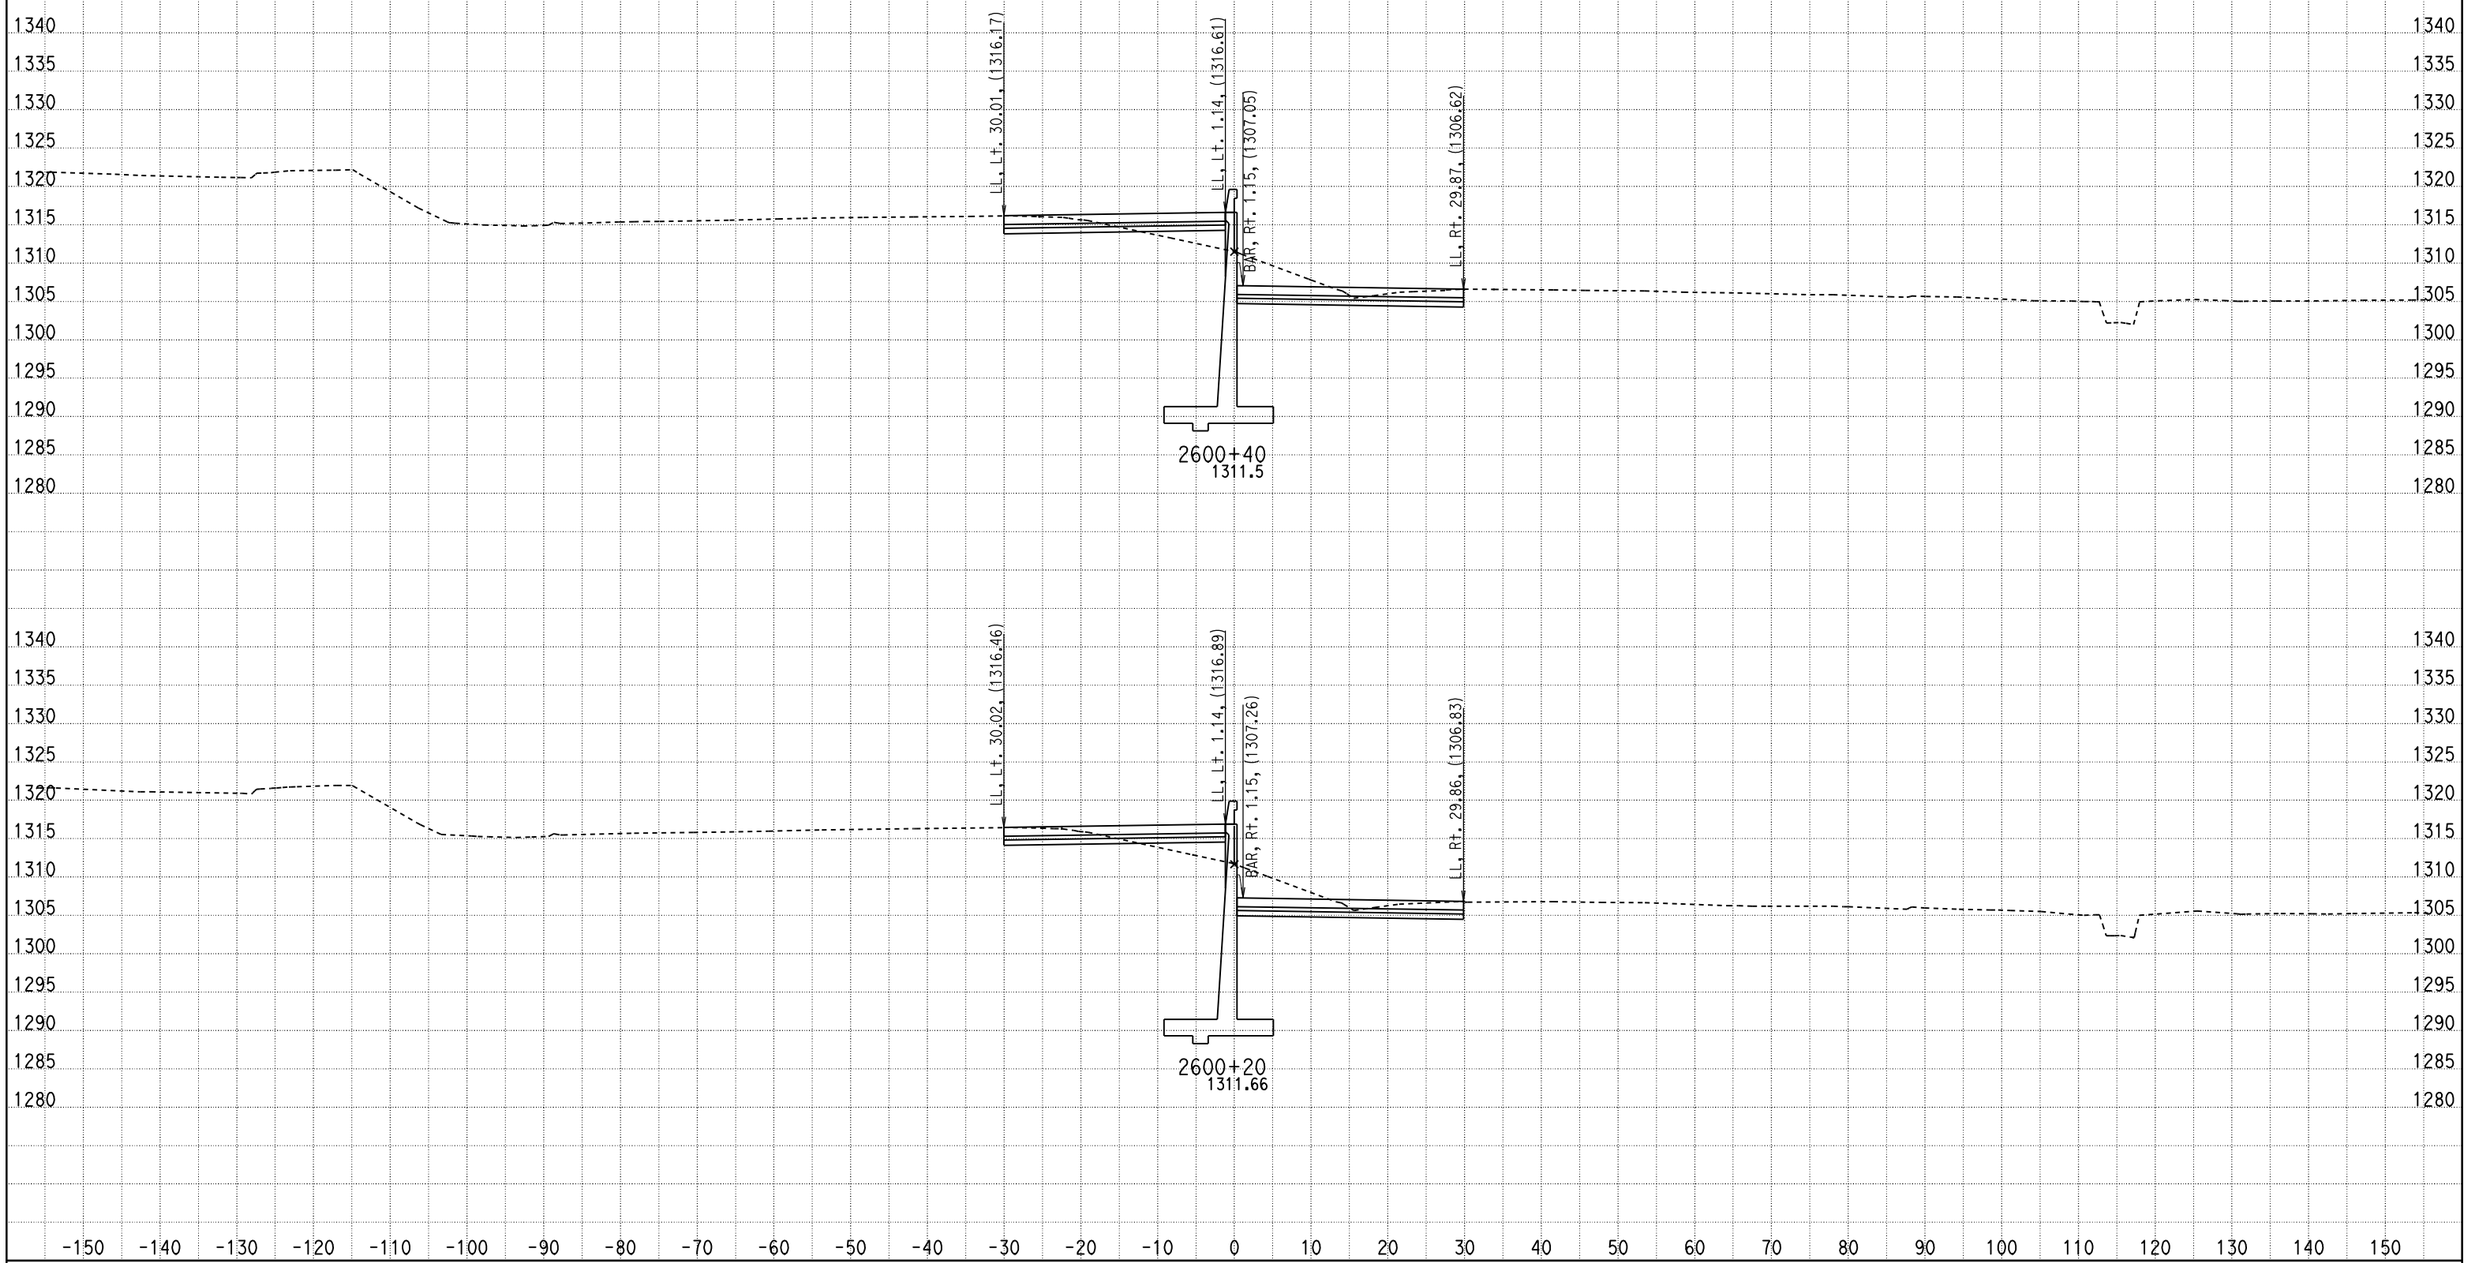

DATE: 2/16/2011

KC Project: 09297 File: D:\07297\09297\X-Section\median south design10.ear

SCALE: 1" = 10' Horiz.
1" = 10' Vert.

All Dimensions are US Survey Feet

CL1
CROSS SECTIONS

SHEET 625 OF XXX

DESIGN STUDY ONLY

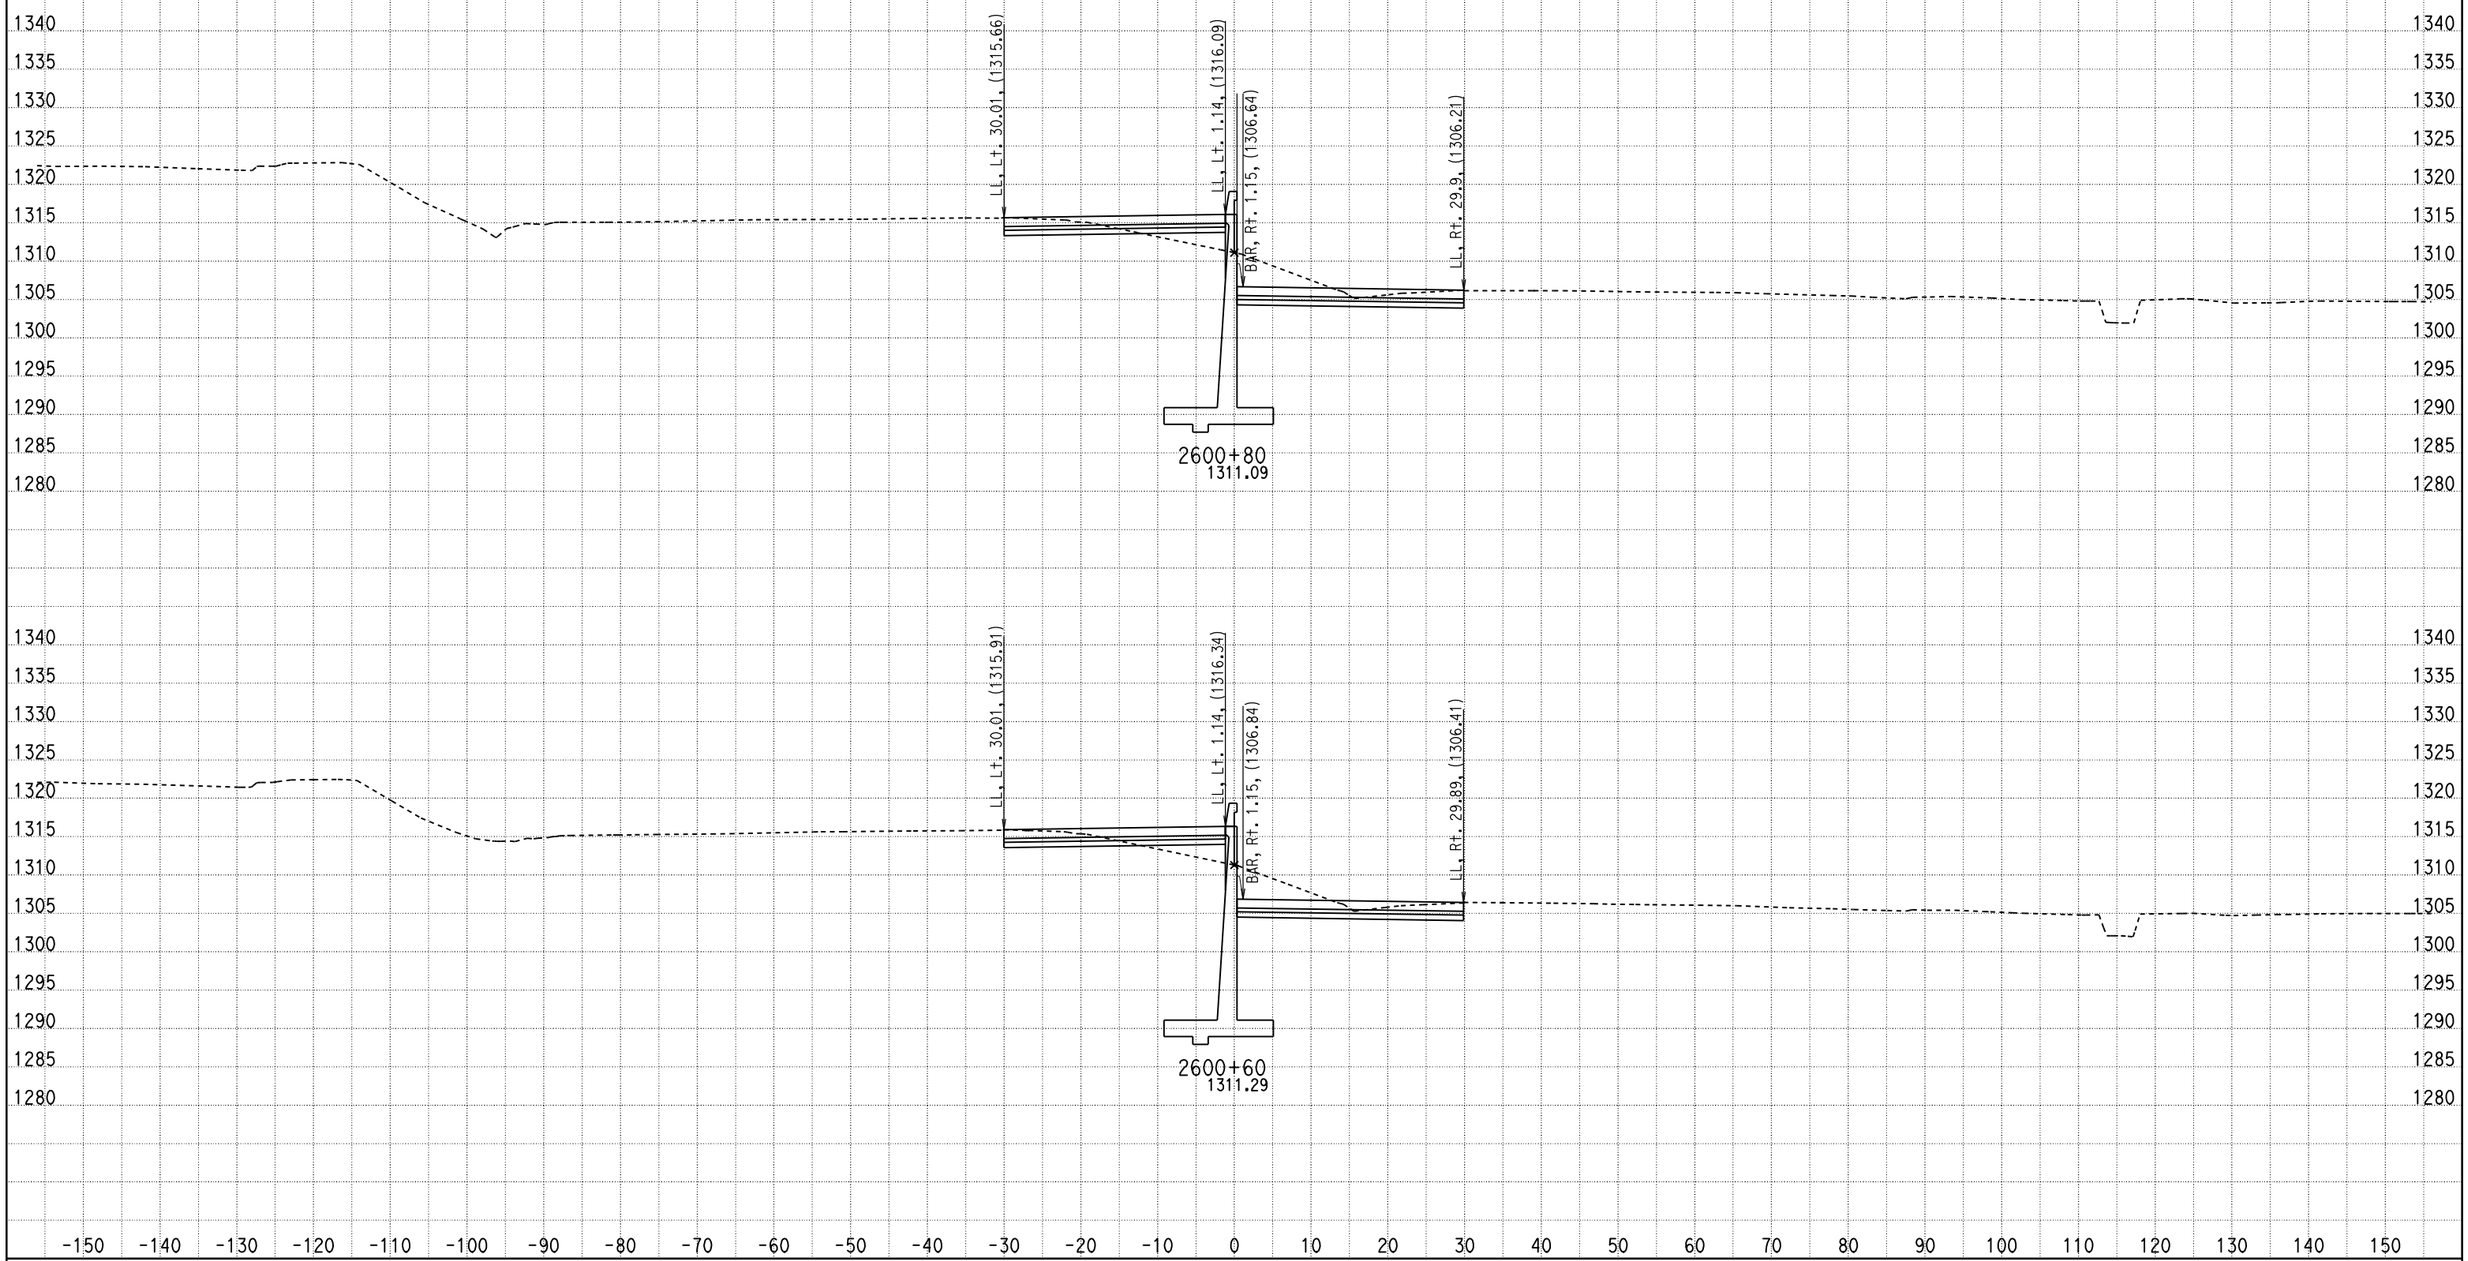

DATE: 2/16/2011

KC Project: 09297 File: D:\07297\09297\X-Section\median south design10.ear

SCALE: 1" = 10' Horiz.
1" = 10' Vert.

All Dimensions are US Survey Feet

CL1
CROSS SECTIONS

SHEET 626 OF XXX

DESIGN STUDY ONLY

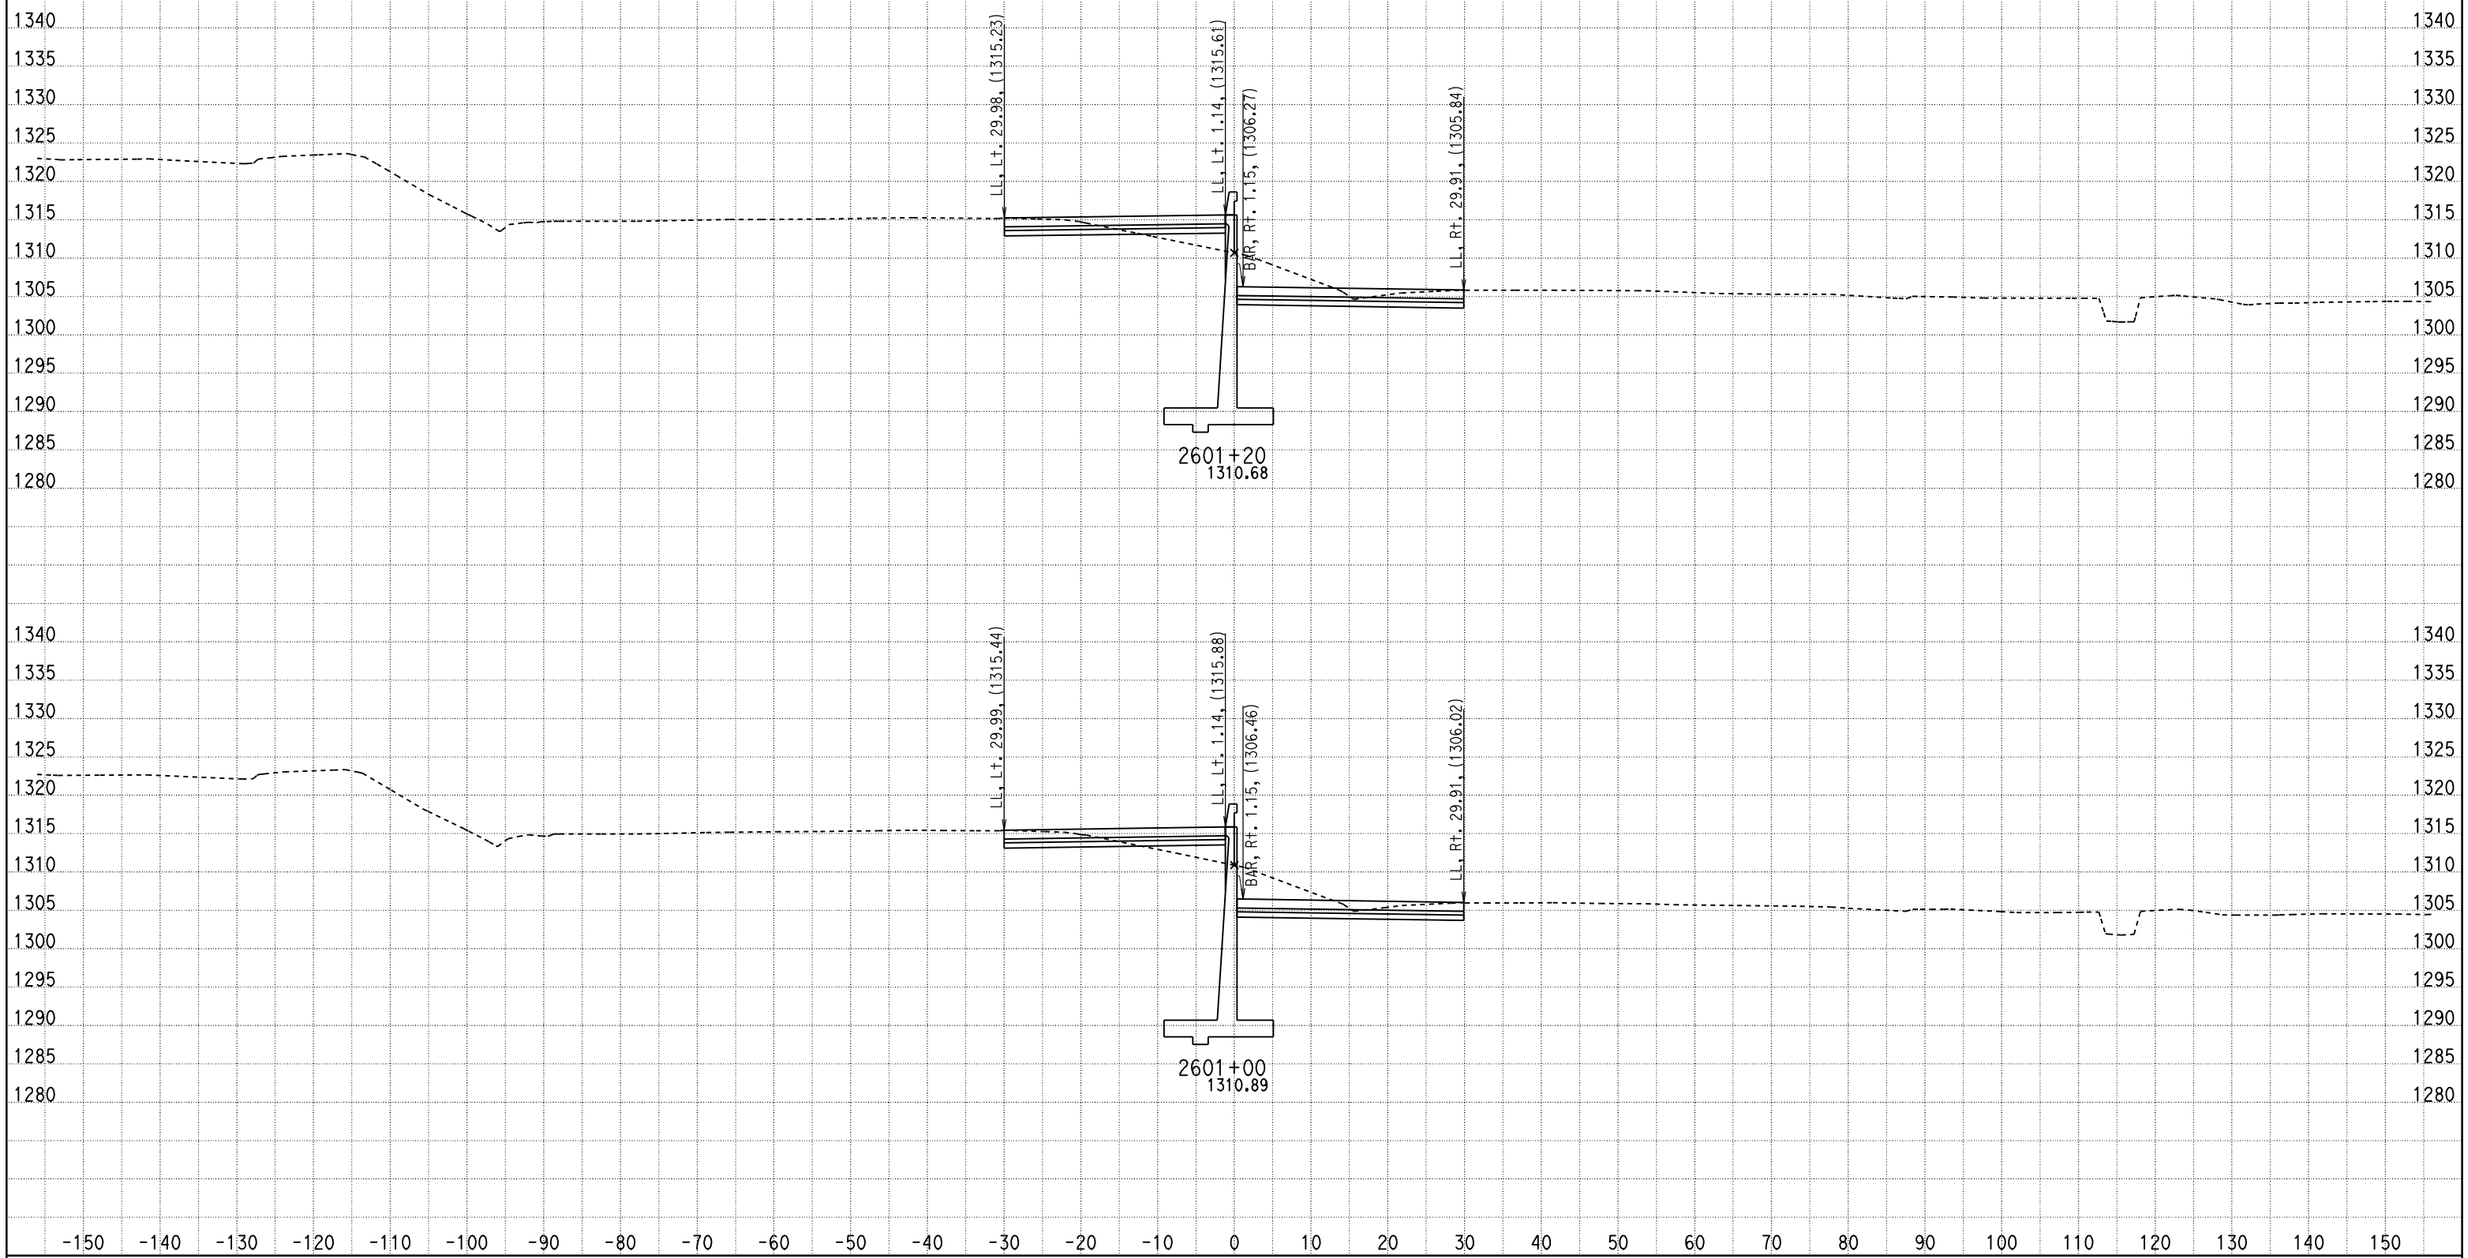

DATE: 2/16/2011

KC Project: 09297 File: D:\07297\09297\X-Section\median south design10.ear

SCALE: 1" = 10' Horiz.
1" = 10' Vert.

All Dimensions are US Survey Feet

CL1
CROSS SECTIONS

SHEET 627 OF XXX

DESIGN STUDY ONLY

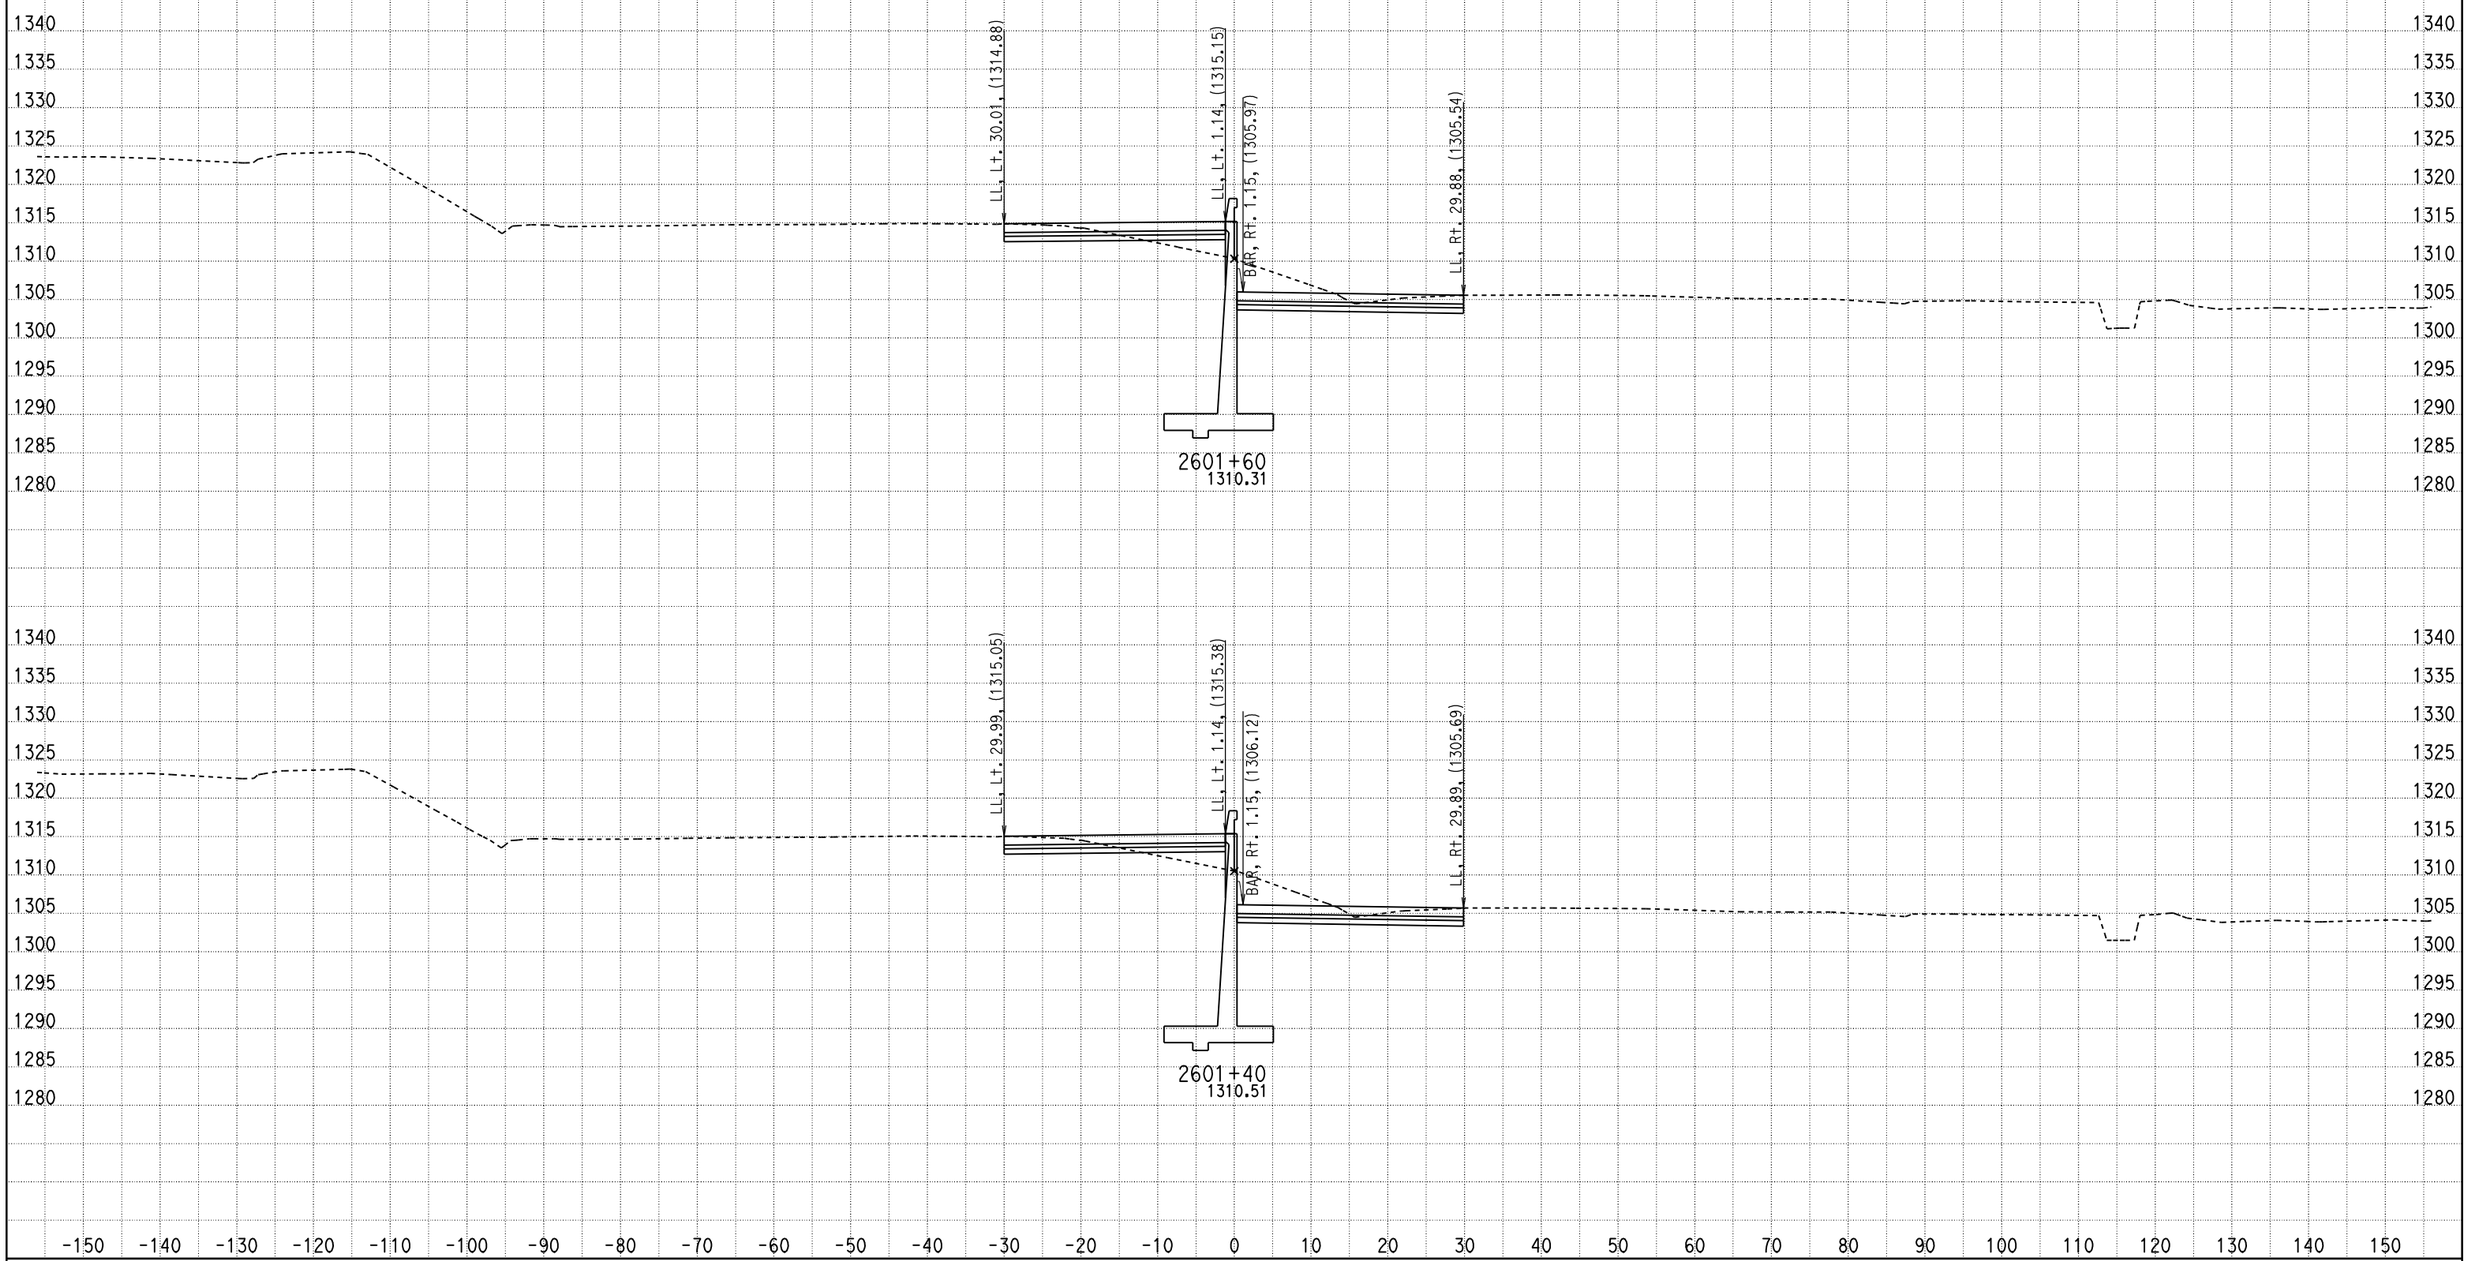

DATE: 2/16/2011

KC Project: 09297 File: D:\07297\09297\X-Section\median south design10.ear

SCALE: 1" = 10' Horiz.
1" = 10' Vert.

All Dimensions are US Survey Feet

CL1
CROSS SECTIONS

SHEET 628 OF XXX

DESIGN STUDY ONLY

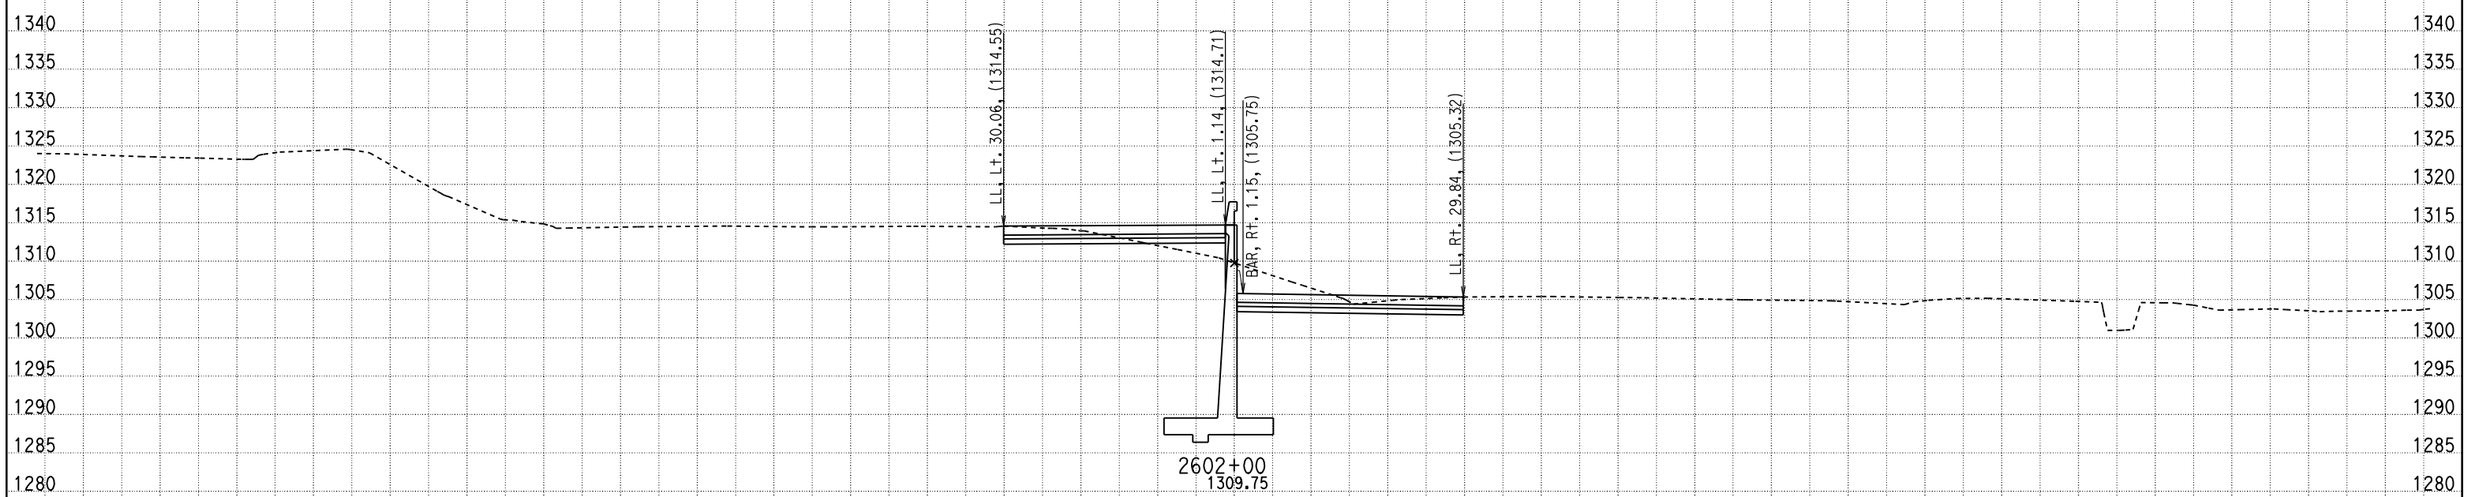

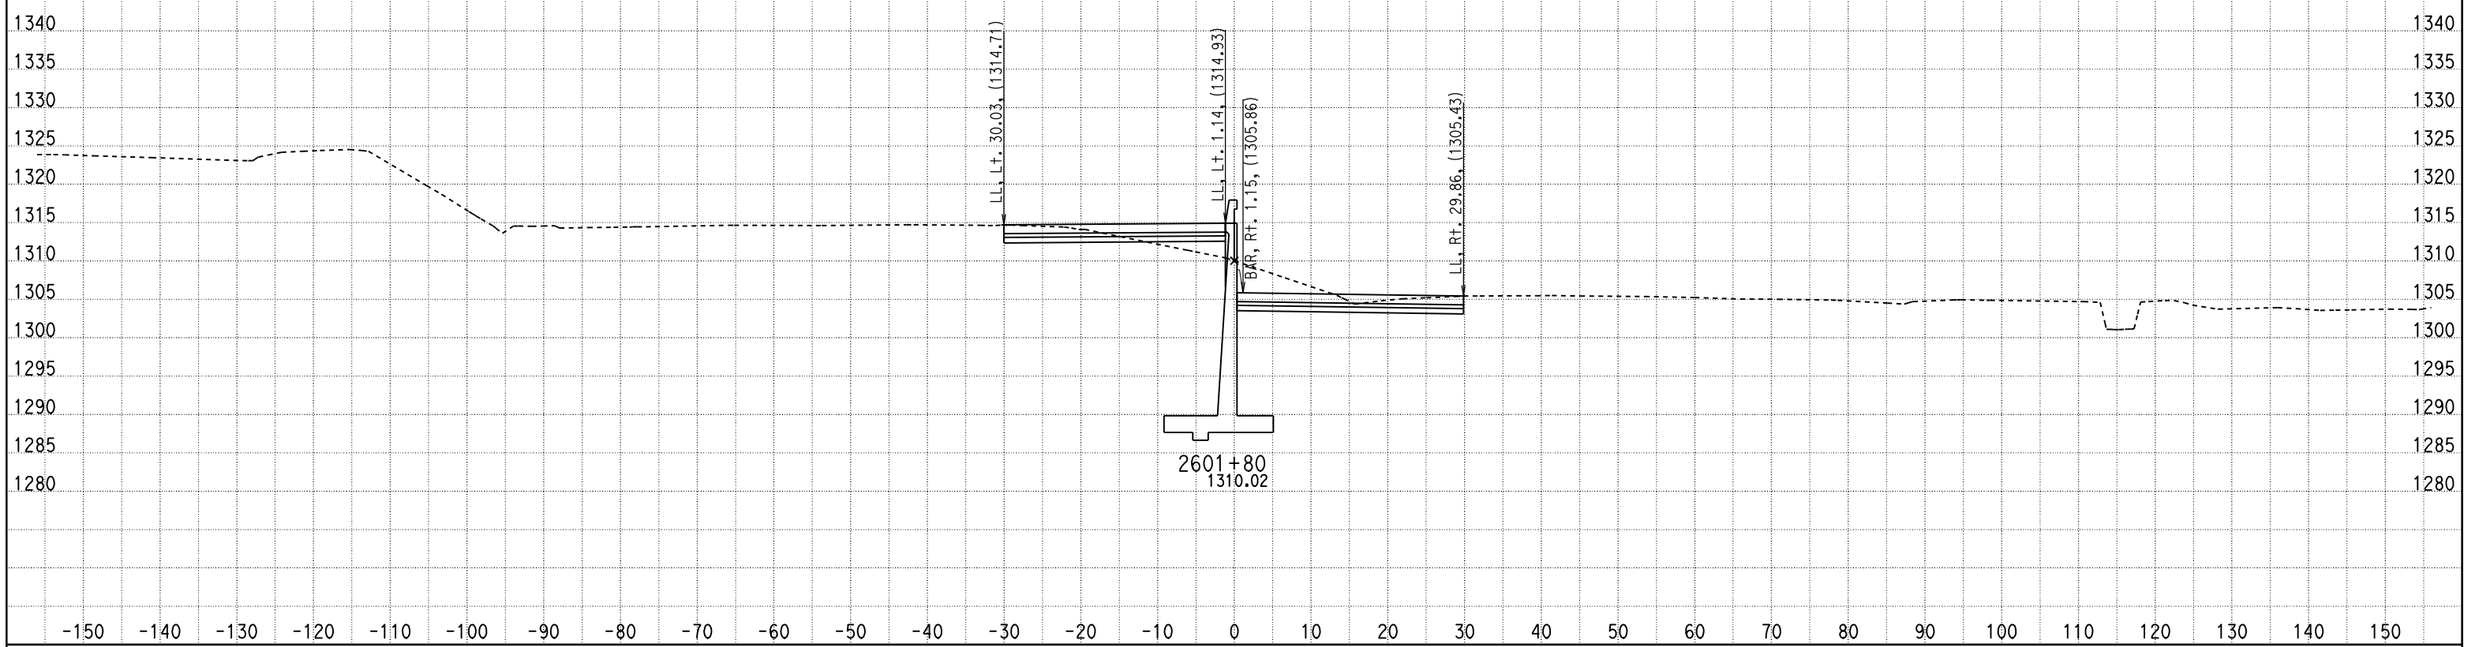

DATE: 2/16/2011

KC Project: 09297 File: D:\07297\09297\X-Section\median south design10.ear

SCALE: 1" = 10' Horiz.
1" = 10' Vert.

All Dimensions are US Survey Feet

CL1
CROSS SECTIONS

SHEET 629 OF XXX

DESIGN STUDY ONLY

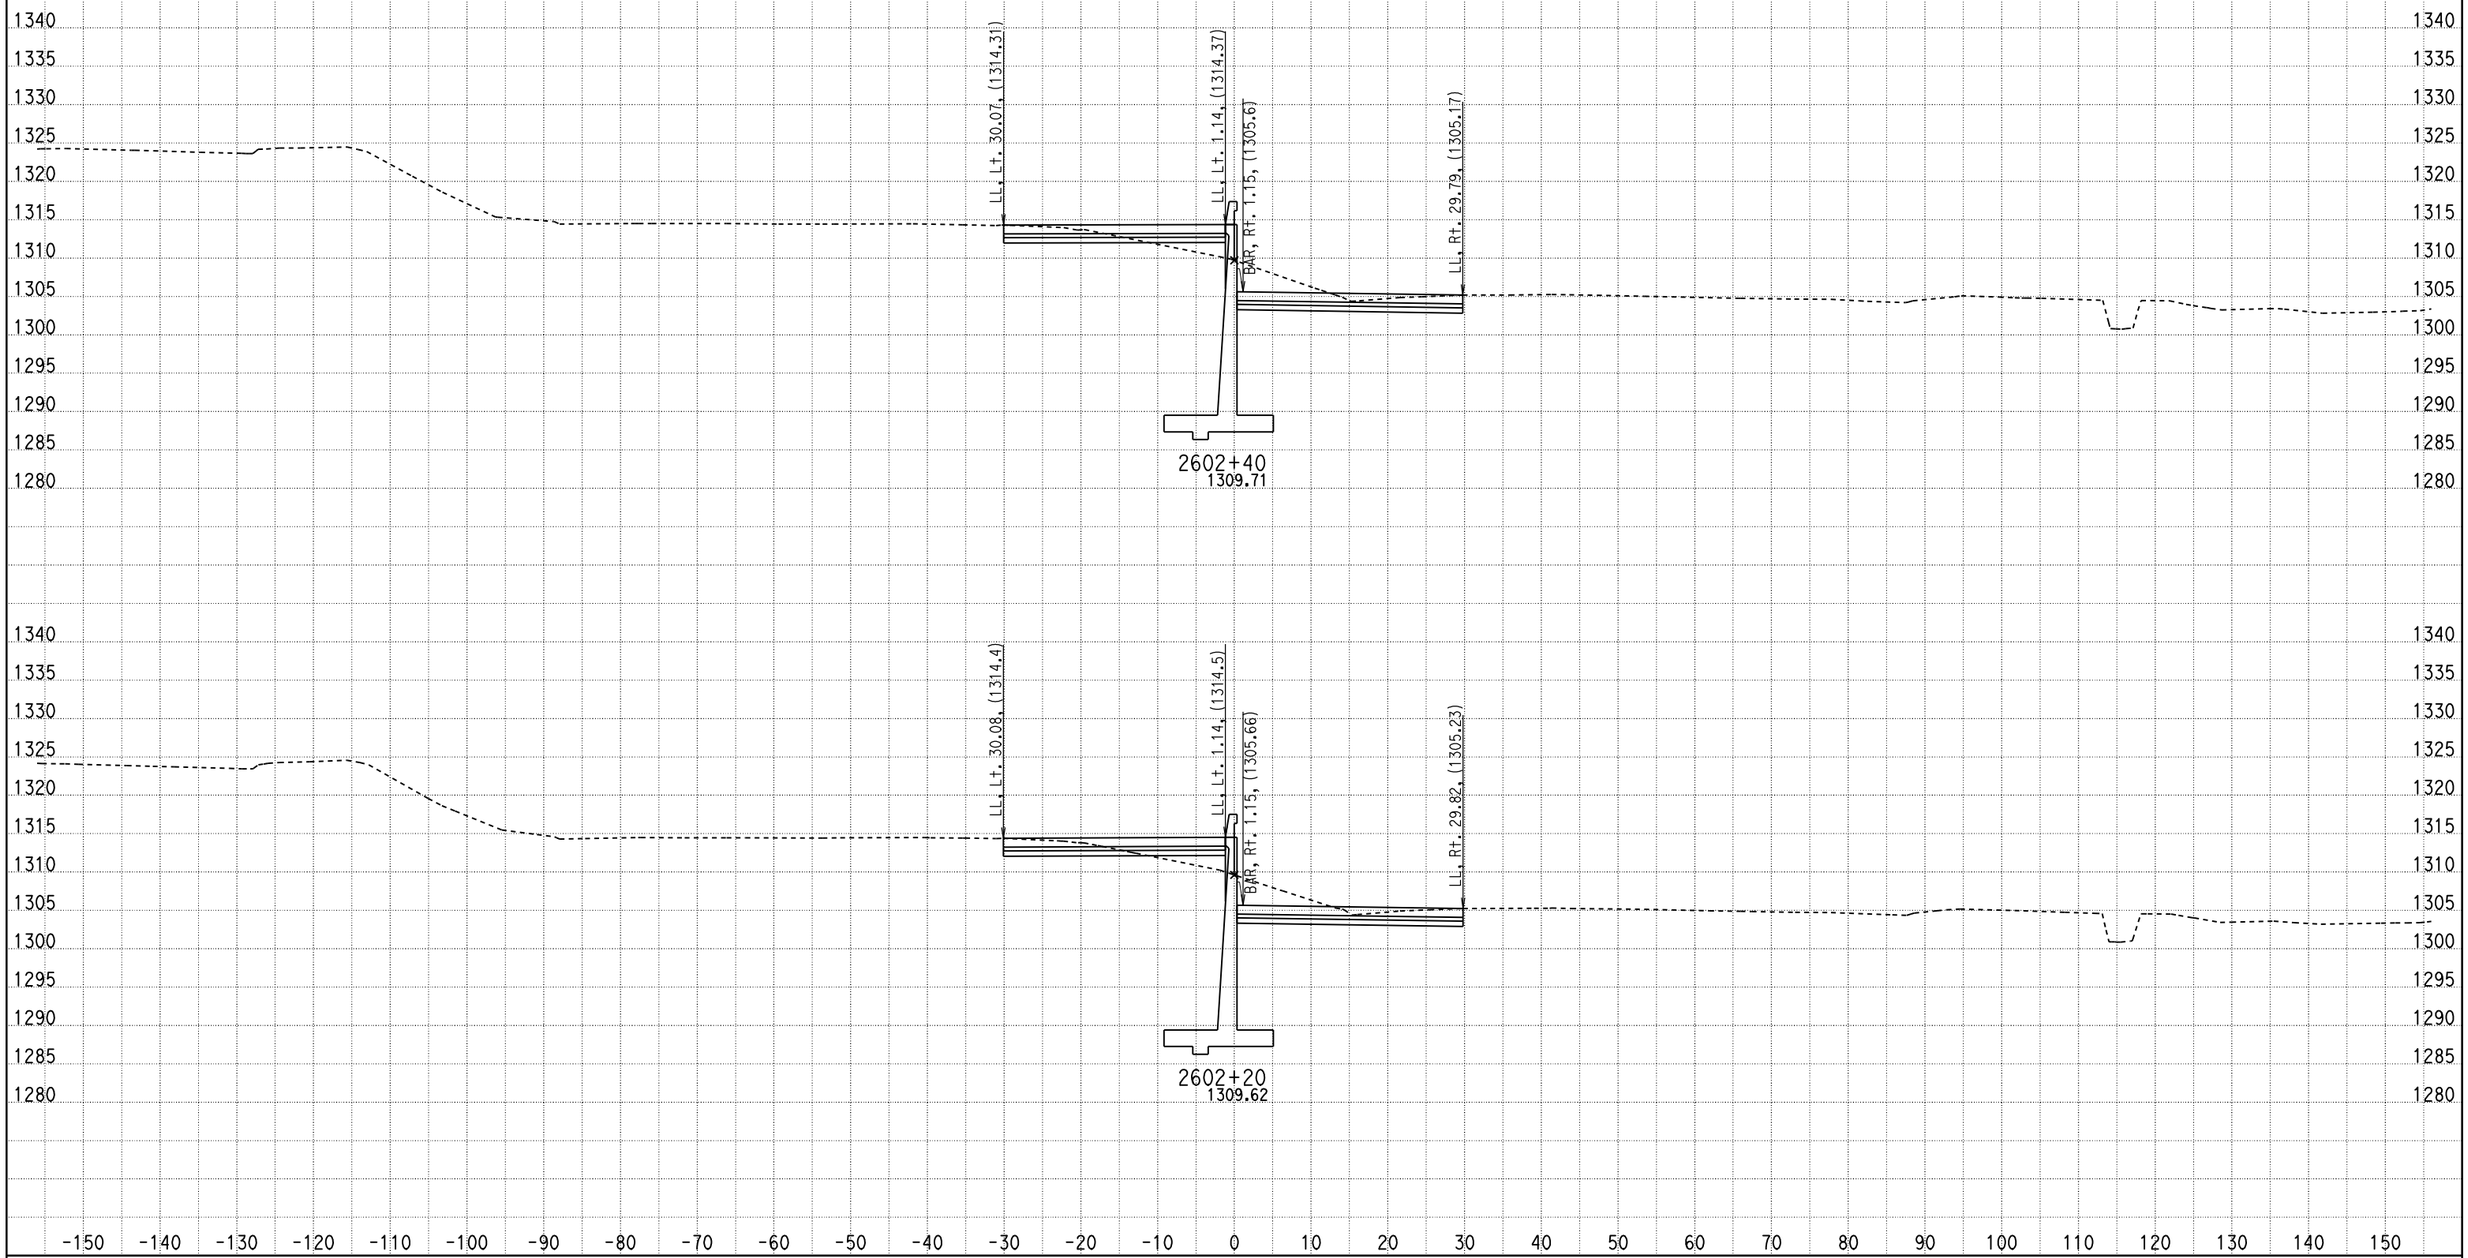

DATE: 2/16/2011

KC Project: 09297 File: D:\07297\09297\X-Section\median south design10.ear

SCALE: 1" = 10' Horiz.
1" = 10' Vert.

All Dimensions are US Survey Feet

CL1
CROSS SECTIONS

SHEET 630 OF XXX

DESIGN STUDY ONLY

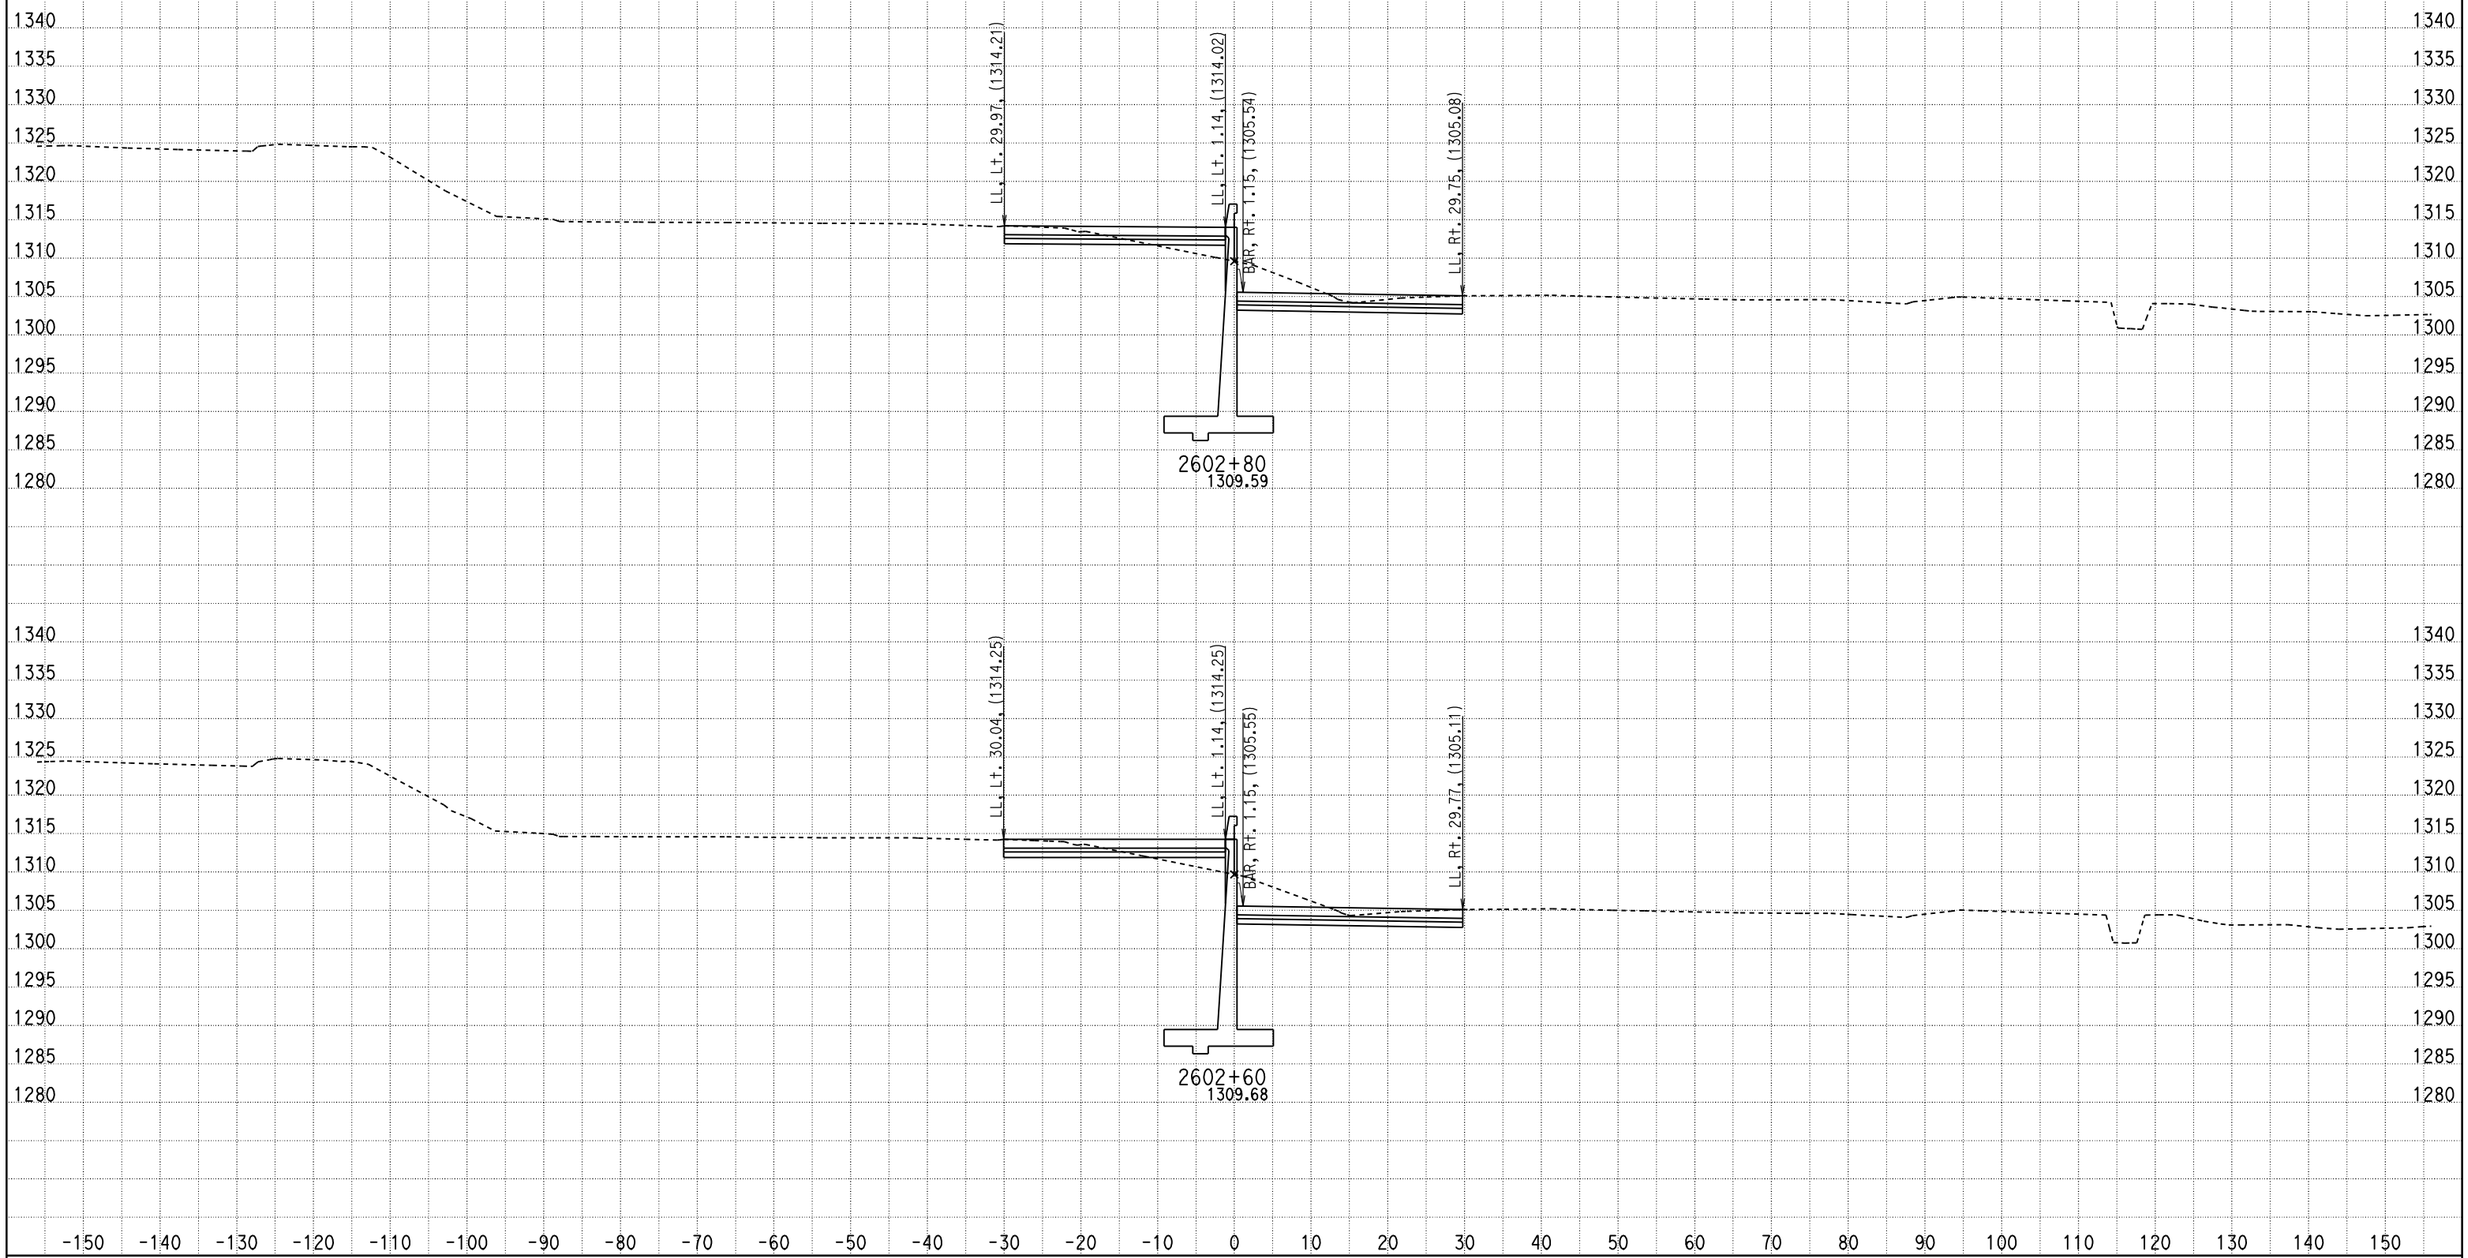

DATE: 2/16/2011

KC Project: 09297 File: D:\07297\09297\X-Section\median south design10.ear

SCALE: 1" = 10' Horiz.
1" = 10' Vert.

All Dimensions are US Survey Feet

CL1
CROSS SECTIONS

SHEET 631 OF XXX

DESIGN STUDY ONLY

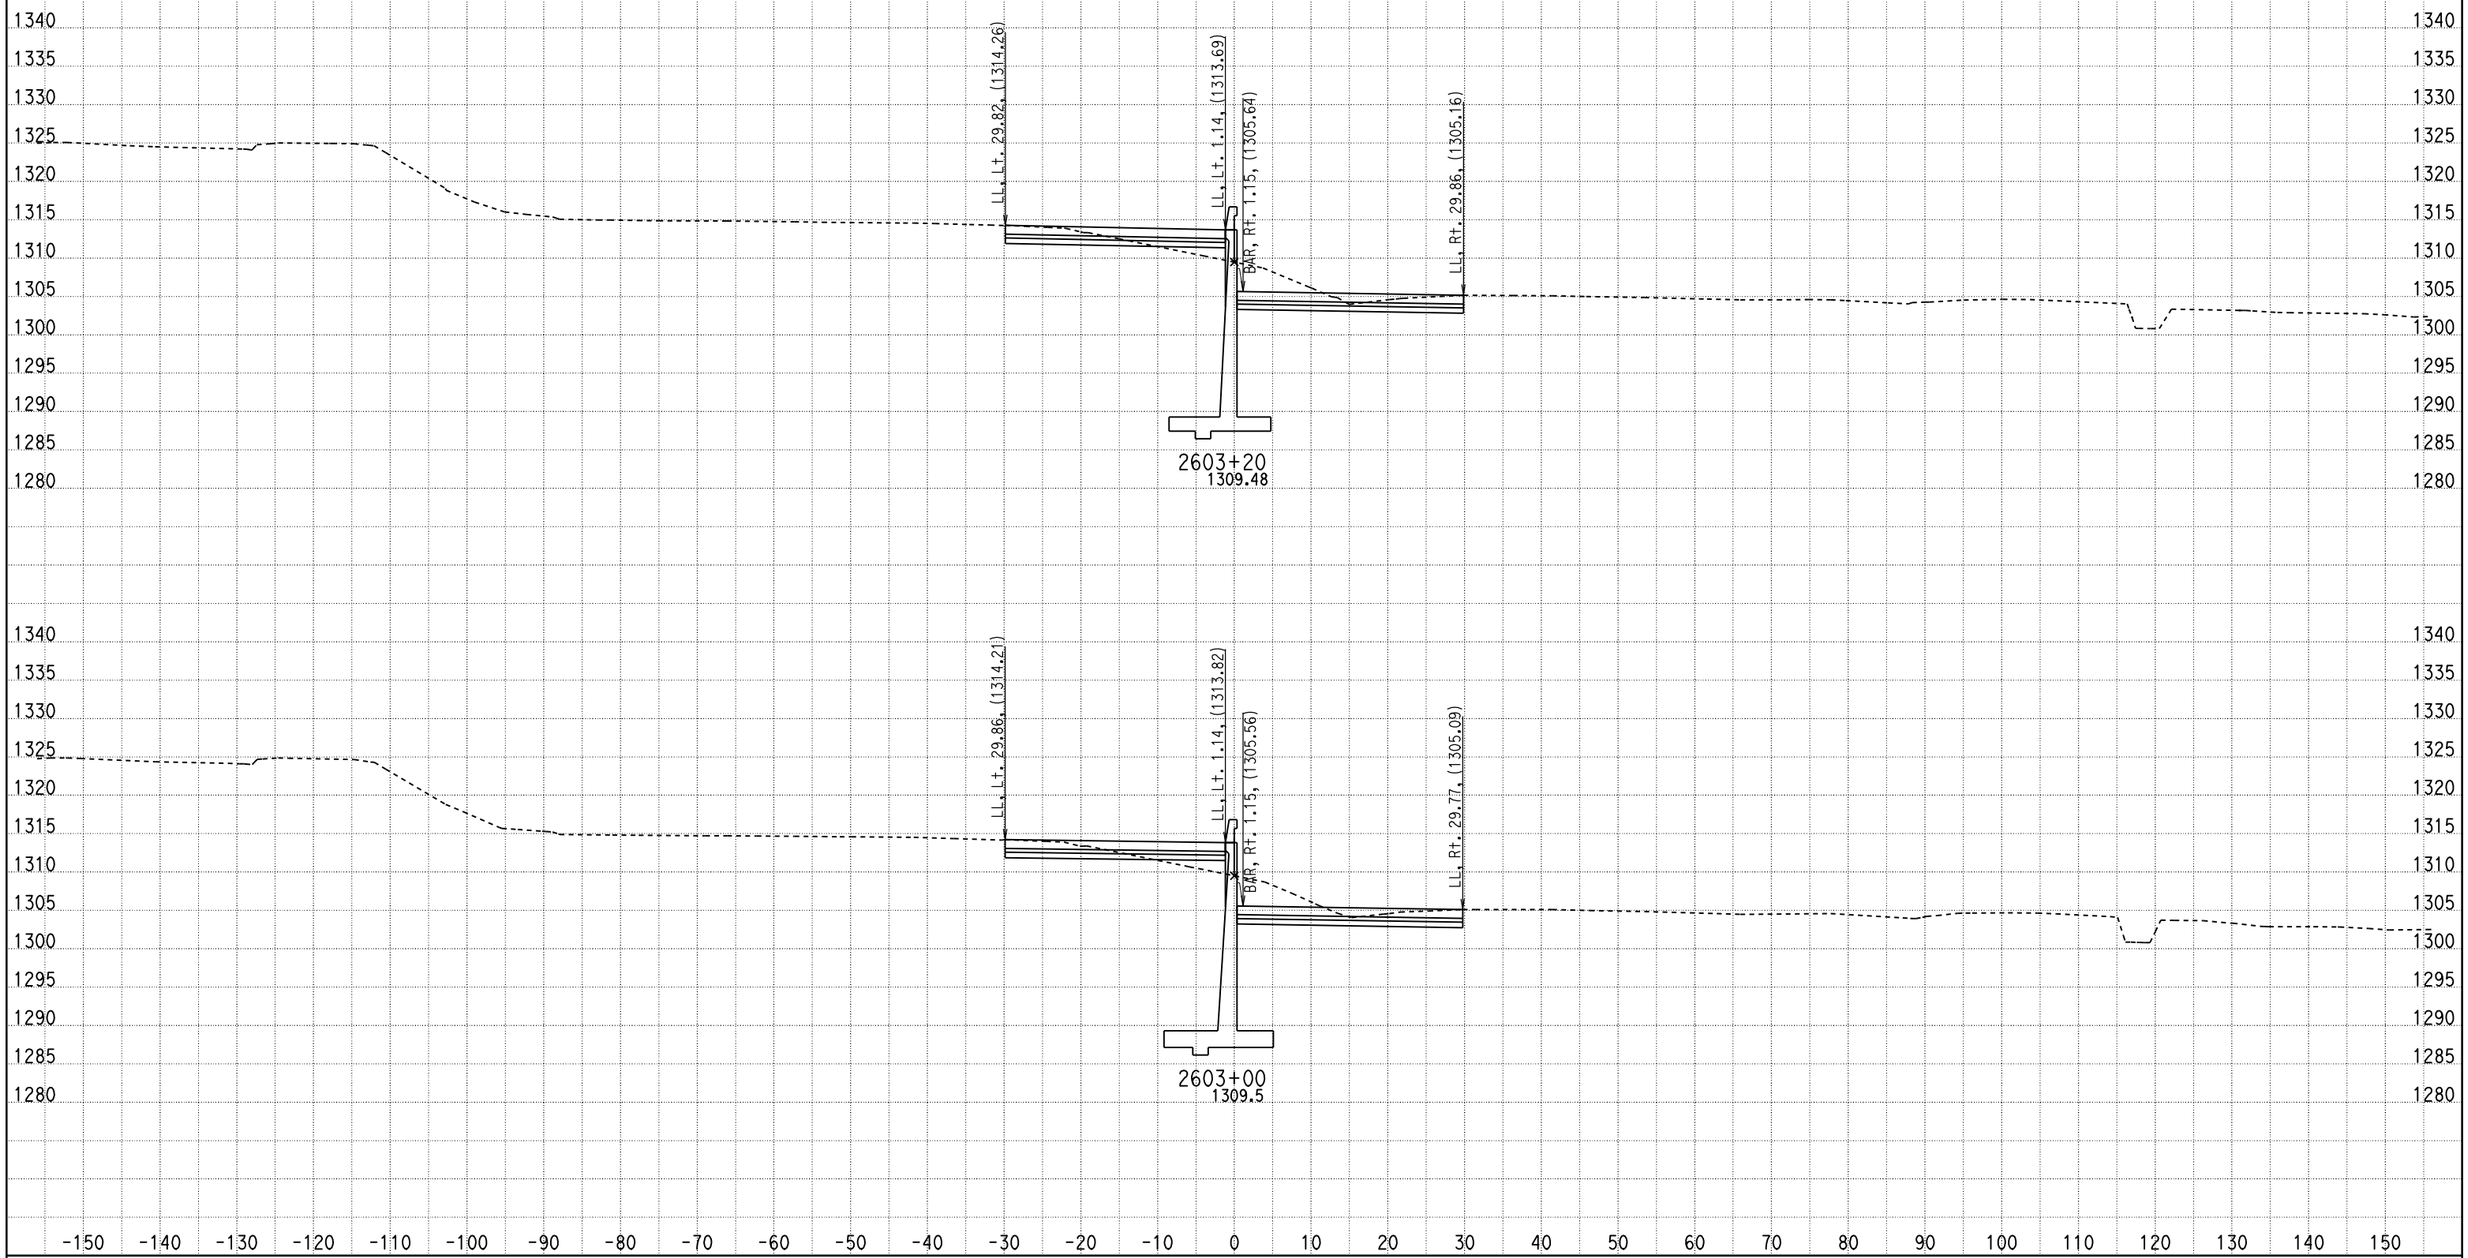

DATE: 2/16/2011

KC Project: 09297 File: D:\07297\09297\X-Section\median south design10.ear

SCALE: 1" = 10' Horiz.
1" = 10' Vert.

All Dimensions are US Survey Feet

CL1
CROSS SECTIONS

SHEET 632 OF XXX

DESIGN STUDY ONLY

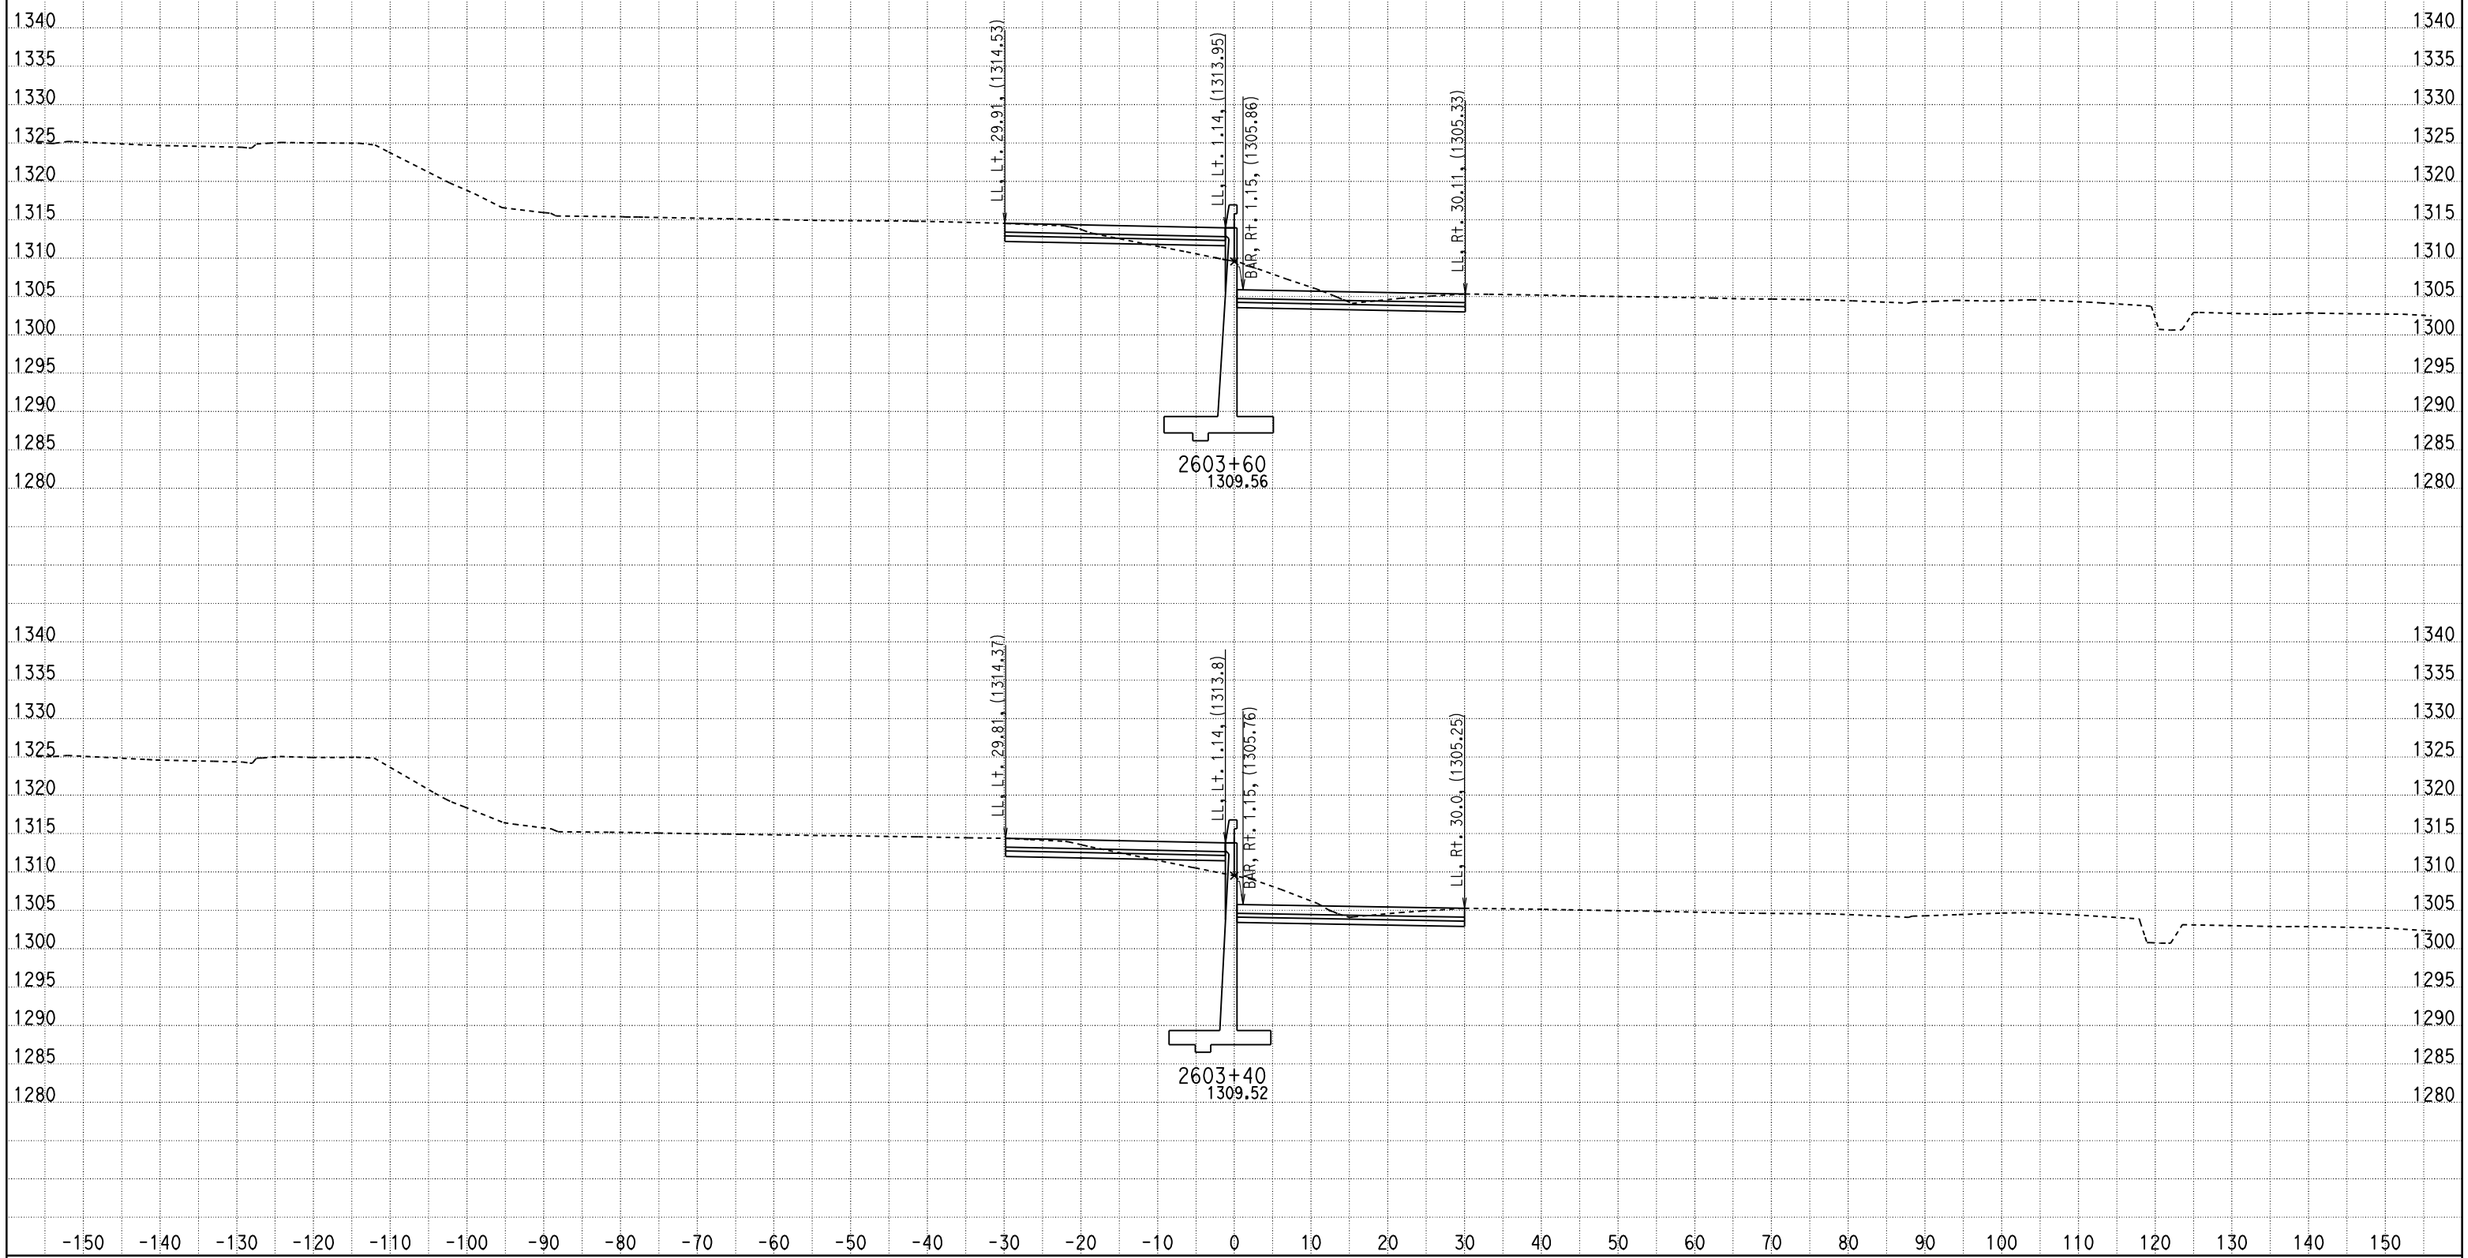

DATE: 2/16/2011

KC Project: 09297 File: D:\07297\09297\X-Section\median south design10.ear

SCALE: 1" = 10' Horiz.
1" = 10' Vert.

All Dimensions are US Survey Feet

CL1
CROSS SECTIONS

SHEET 633 OF XXX

DESIGN STUDY ONLY

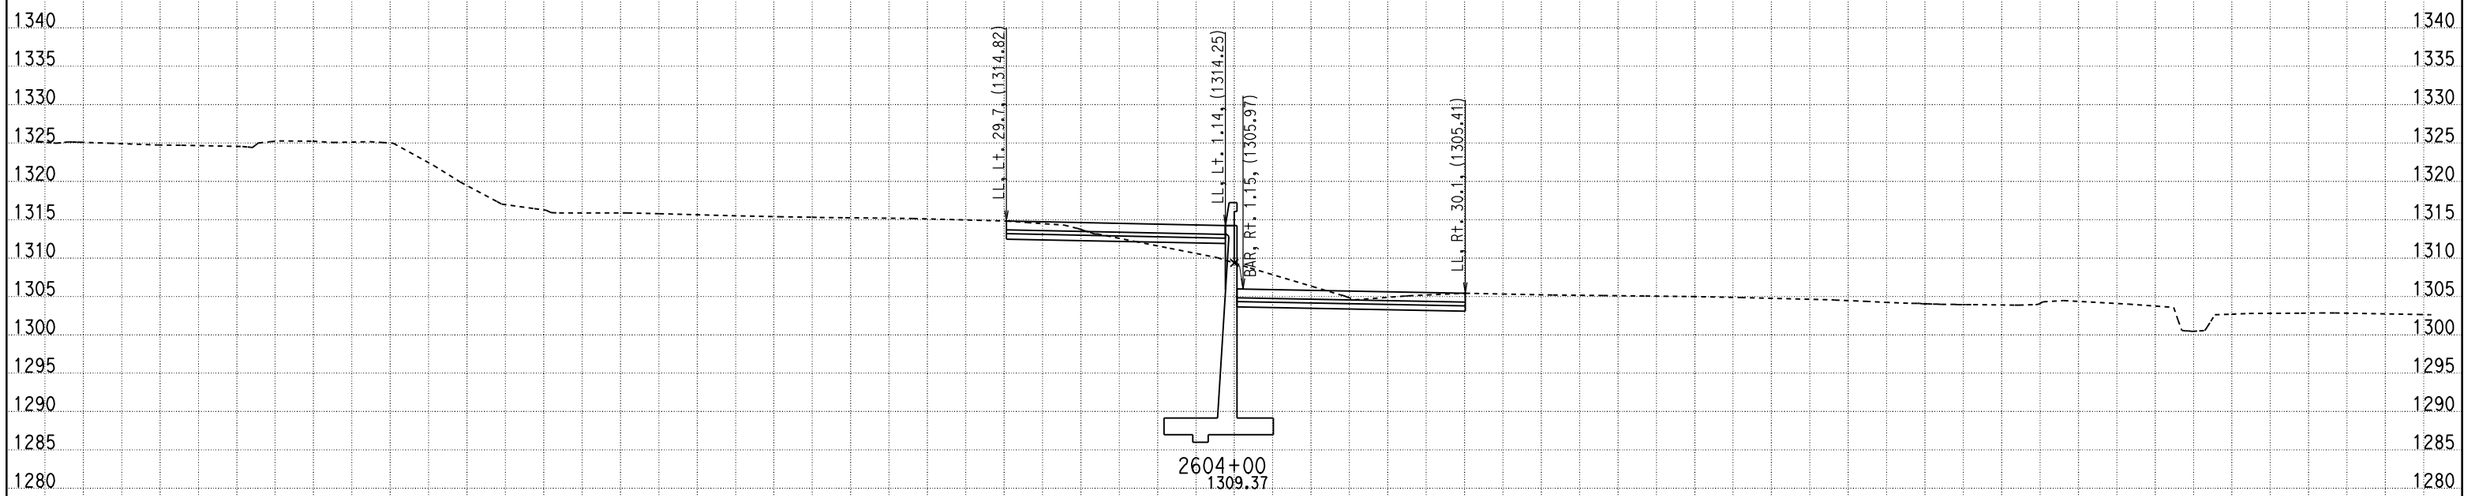

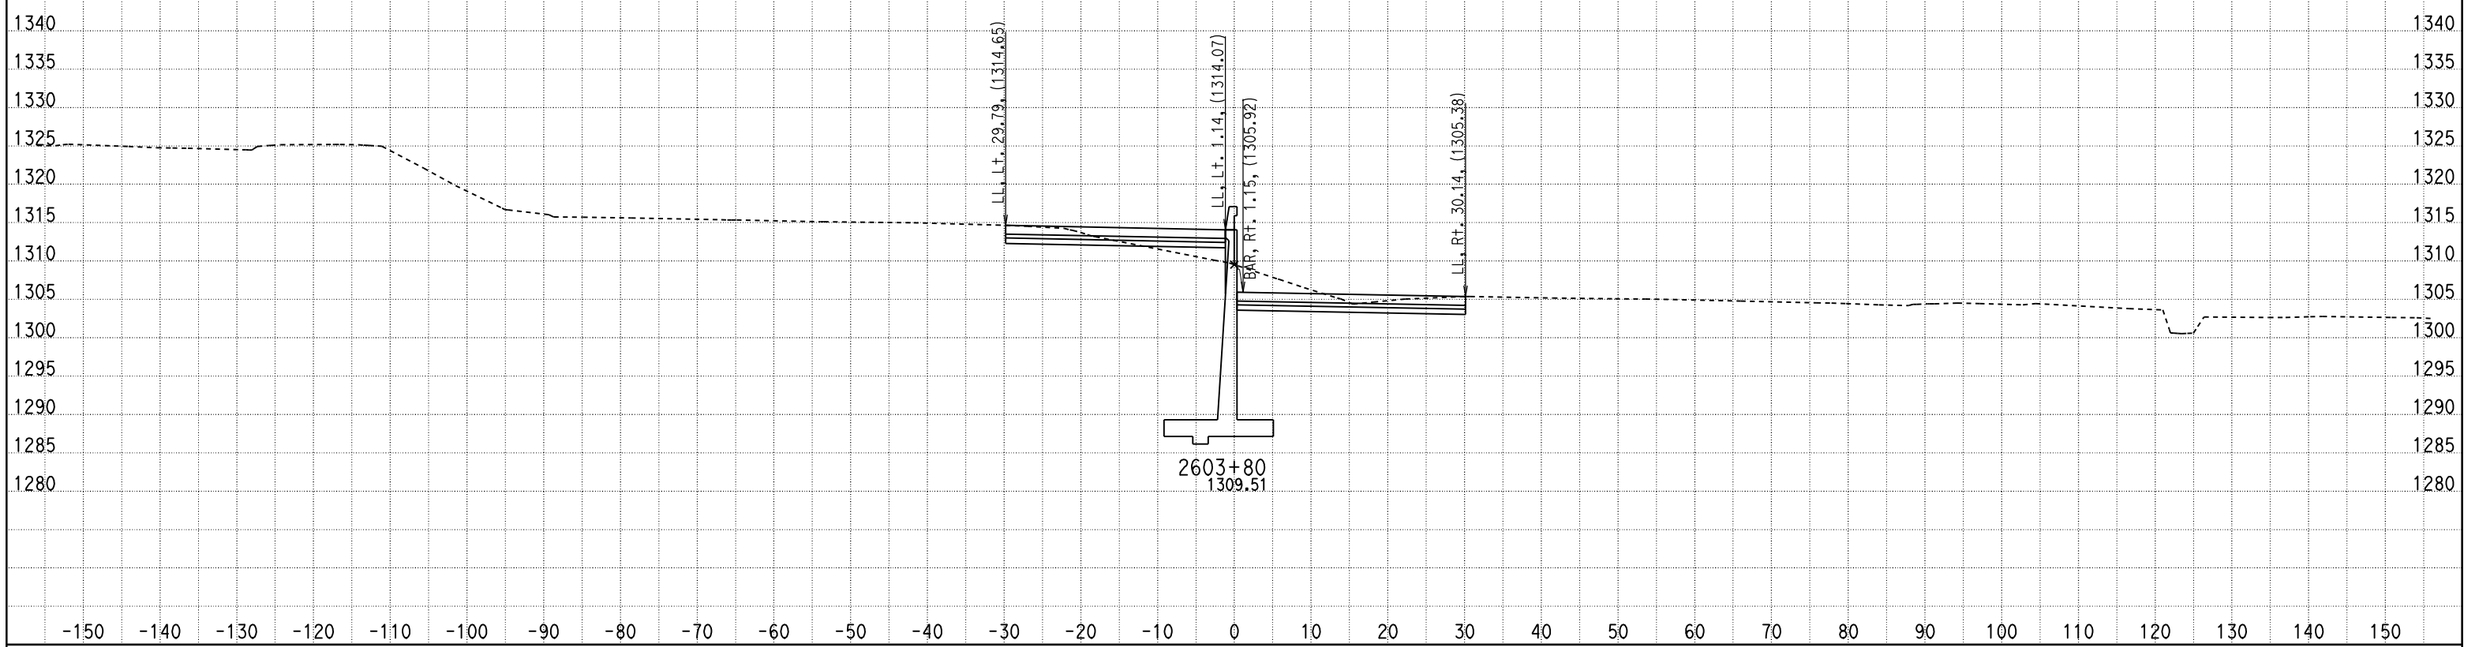

DATE: 2/16/2011

KC Project: 09297 File: D:\07297\09297\X-Section\median south design10.ear

SCALE: 1" = 10' Horiz.
1" = 10' Vert.

All Dimensions are US Survey Feet

CL1
CROSS SECTIONS

SHEET 634 OF XXX

DESIGN STUDY ONLY

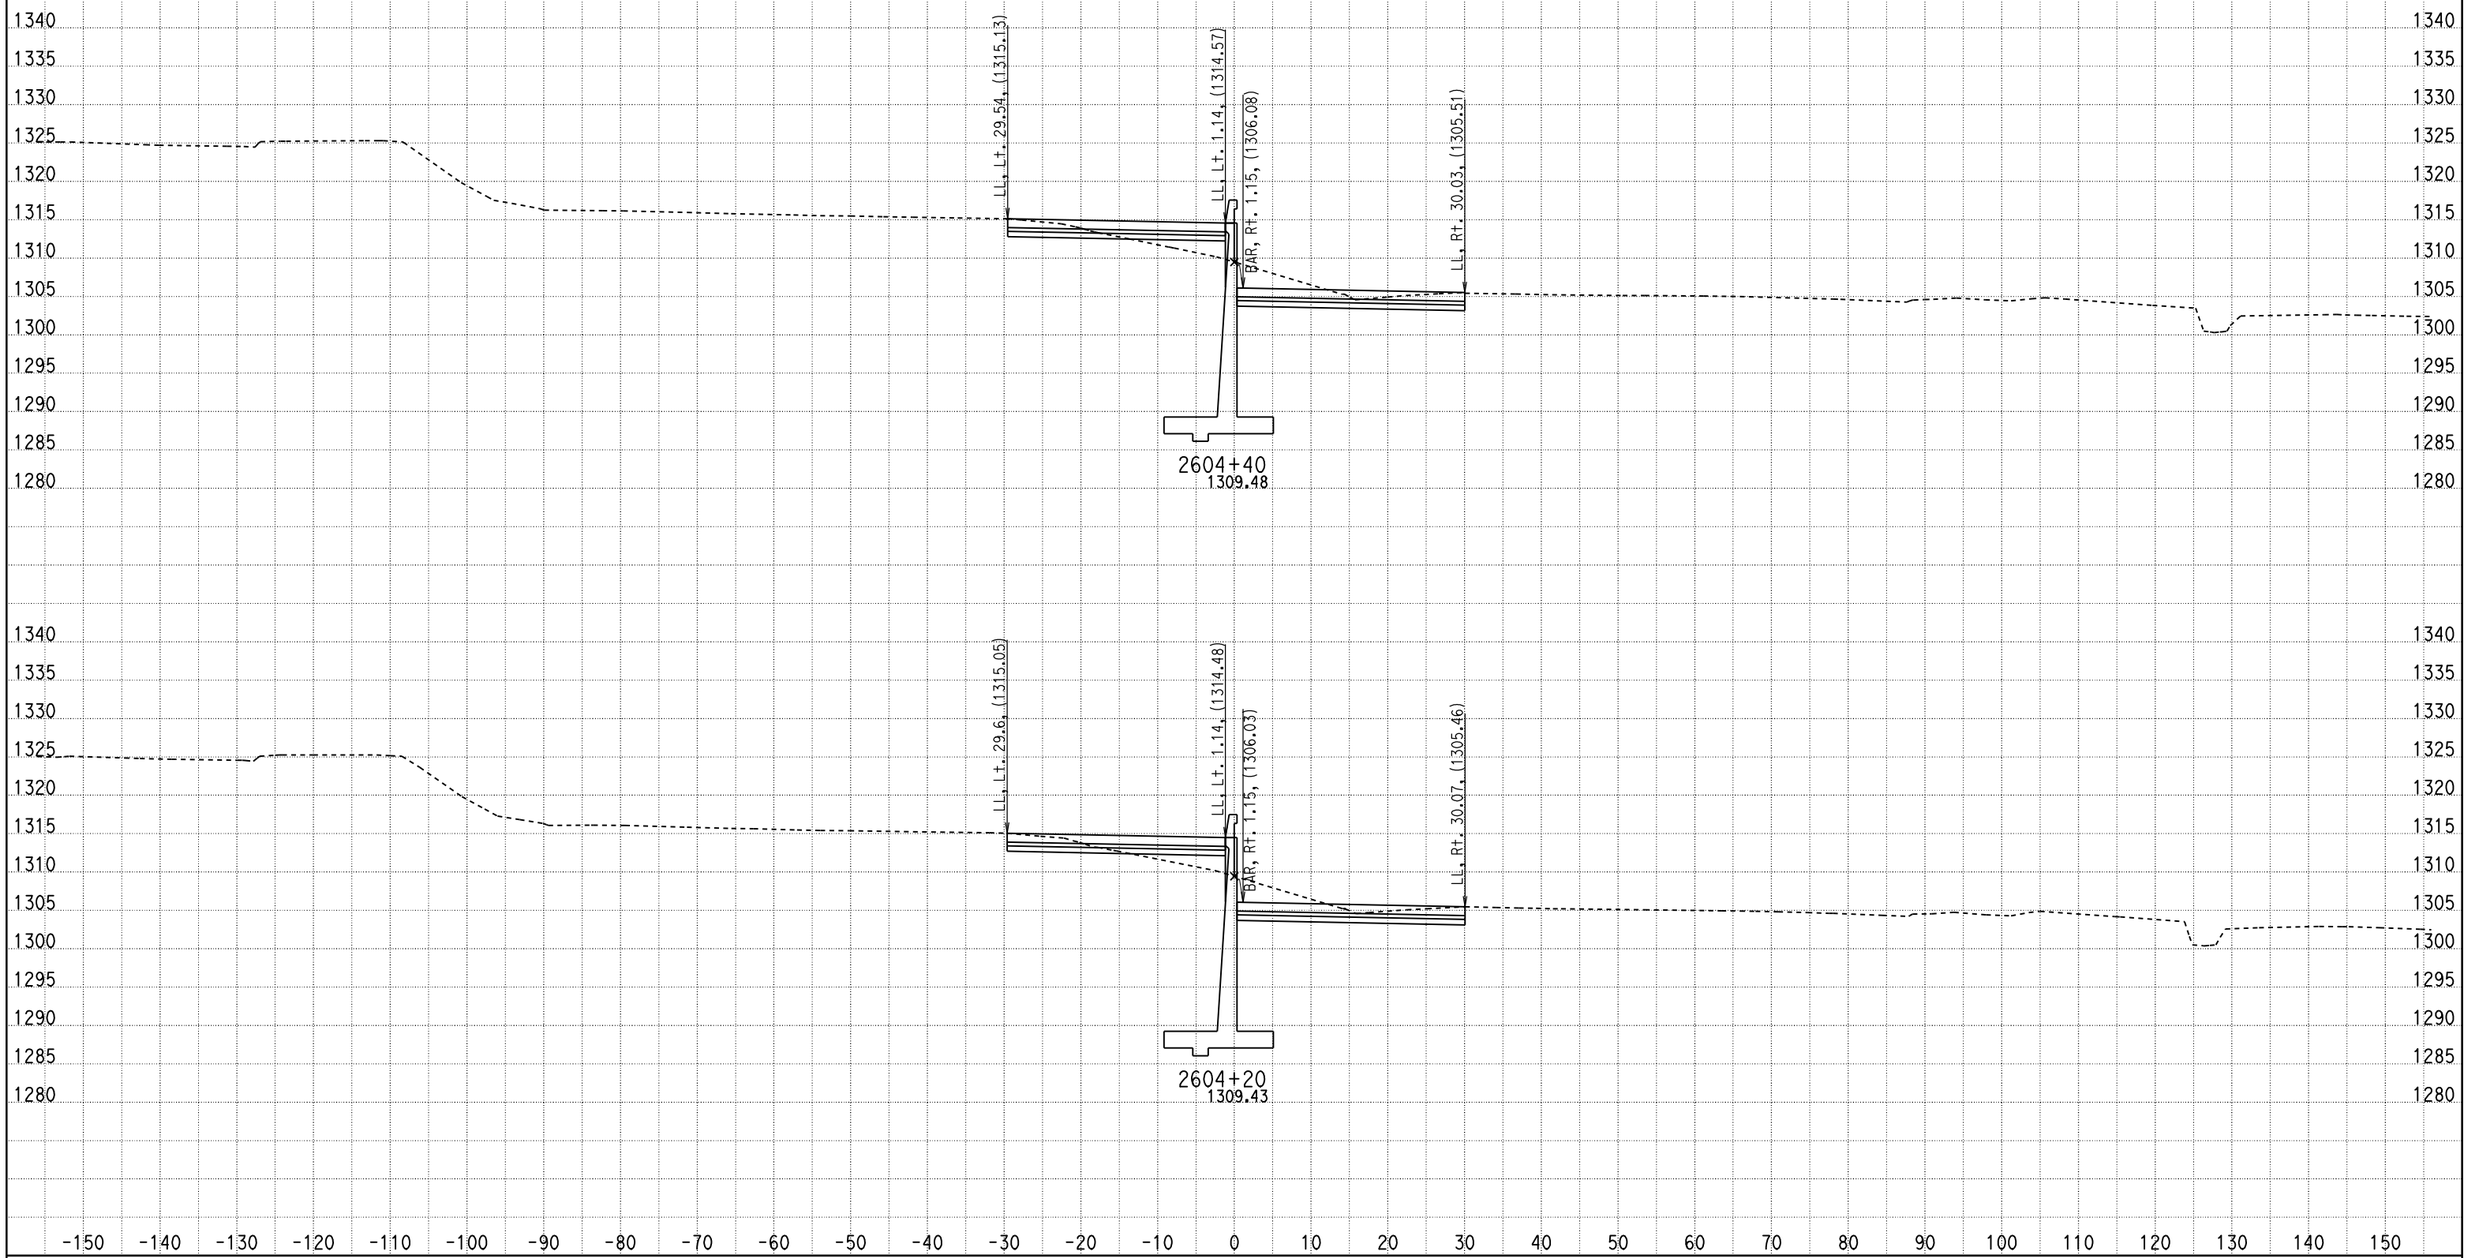

DATE: 2/16/2011

KC Project: 09297 File: D:\07297\09297\X-Section\median south design10.ear

SCALE: 1" = 10' Horiz.
1" = 10' Vert.

All Dimensions are US Survey Feet

CL1
CROSS SECTIONS

SHEET 635 OF XXX

DESIGN STUDY ONLY

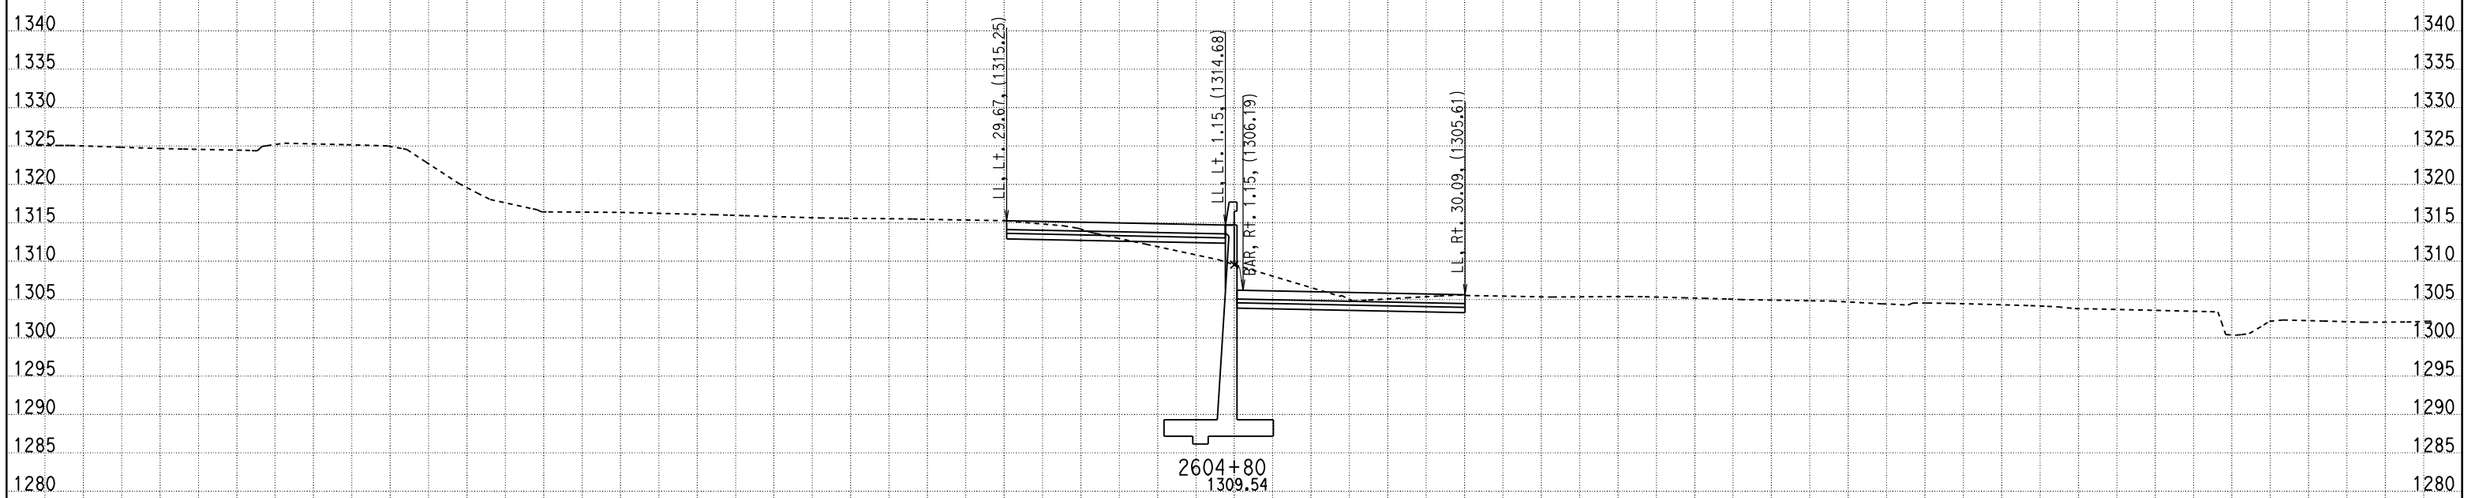

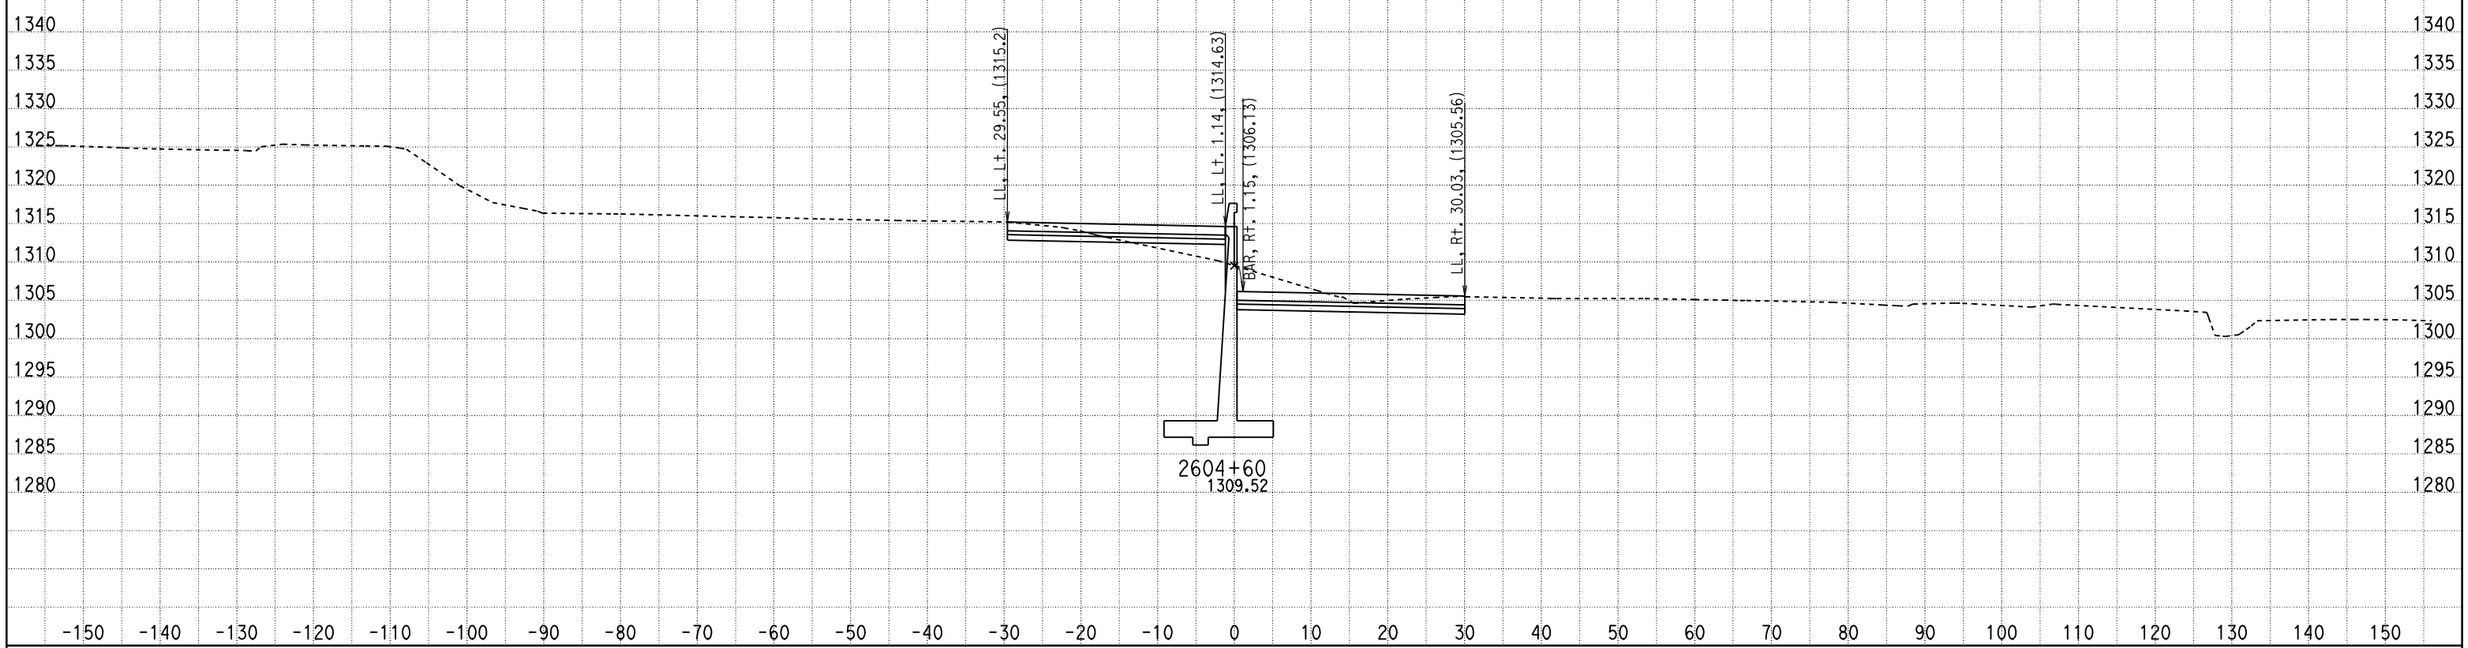

DATE: 2/16/2011

KC Project: 09297 File: D:\07297\09297\X-Section\median south design10.ear

SCALE: 1" = 10' Horiz.
1" = 10' Vert.

All Dimensions are US Survey Feet

CL1
CROSS SECTIONS

SHEET 636 OF XXX

DESIGN STUDY ONLY

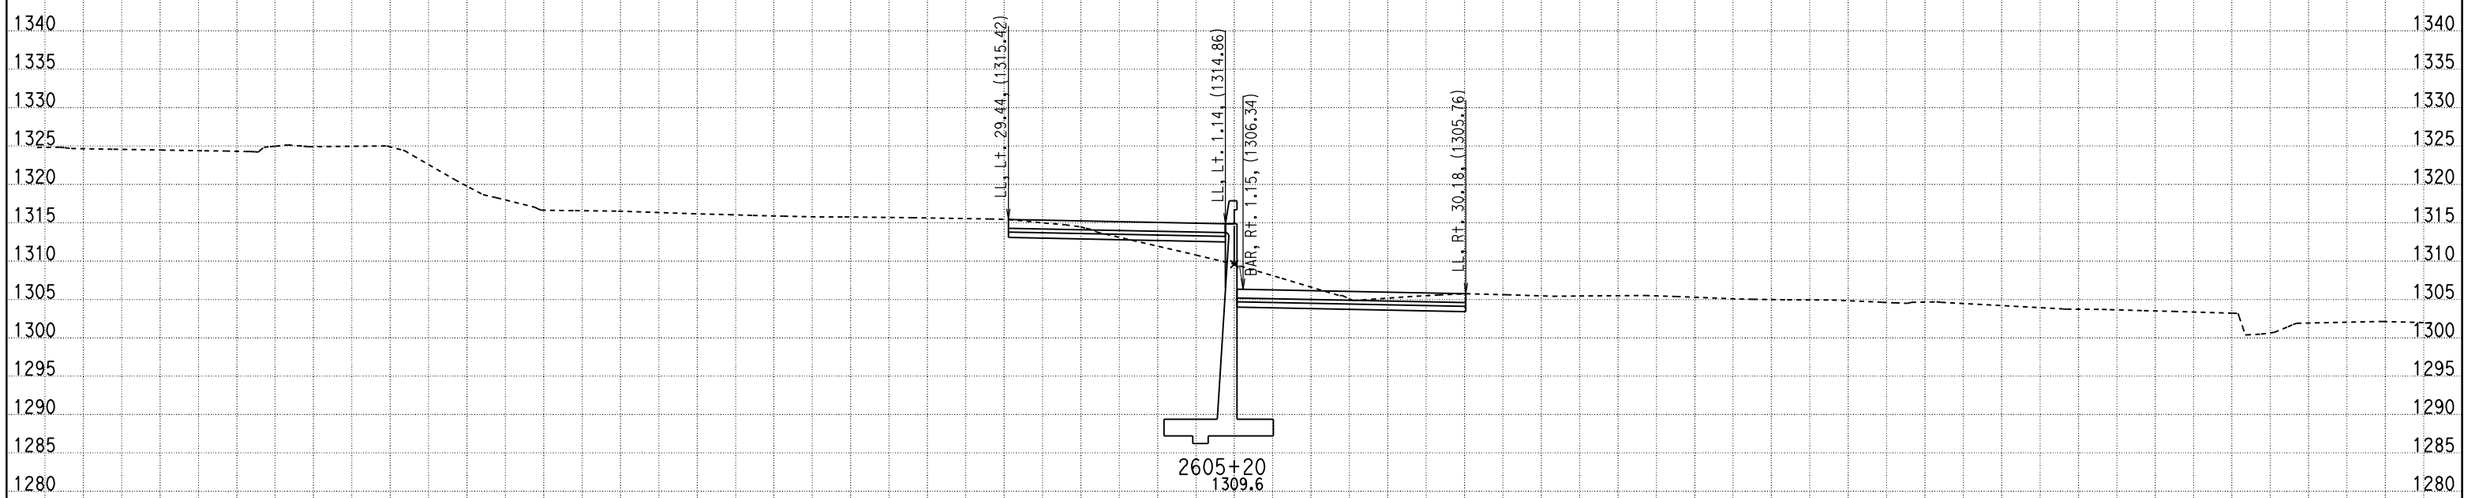

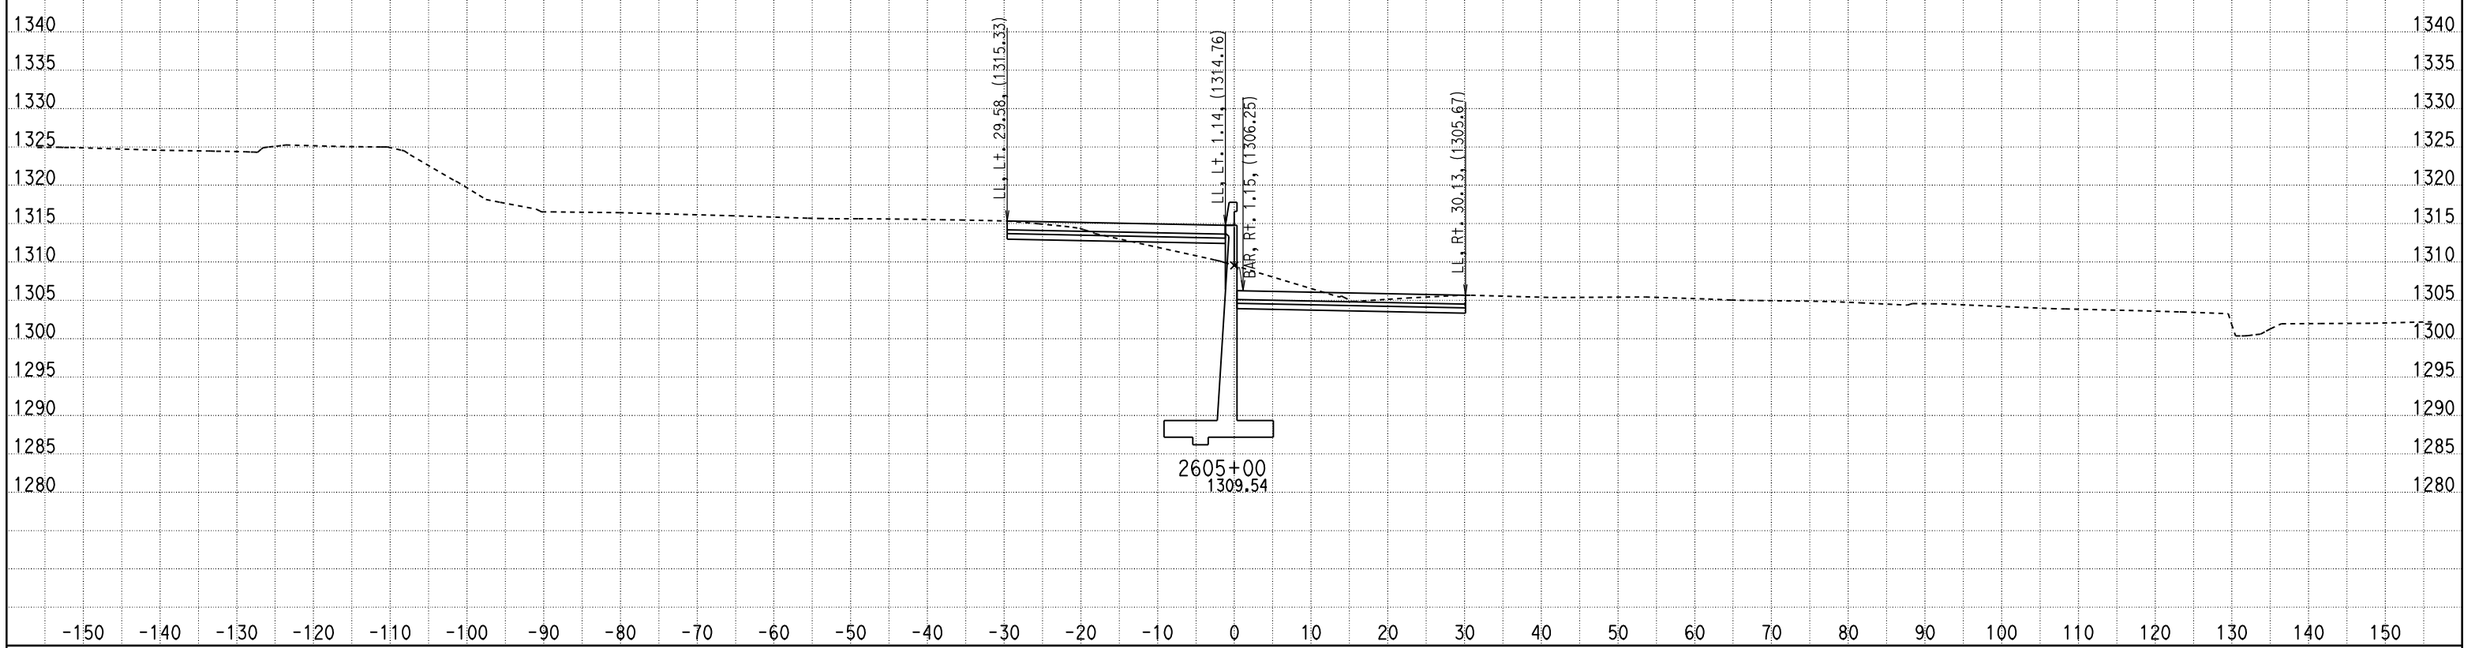

DATE: 2/16/2011

KC Project: 09297 File: D:\07297\09297\X-Section\median south design10.ear

SCALE: 1" = 10' Horiz.
1" = 10' Vert.

All Dimensions are US Survey Feet

CL1
CROSS SECTIONS

SHEET 637 OF XXX

DESIGN STUDY ONLY

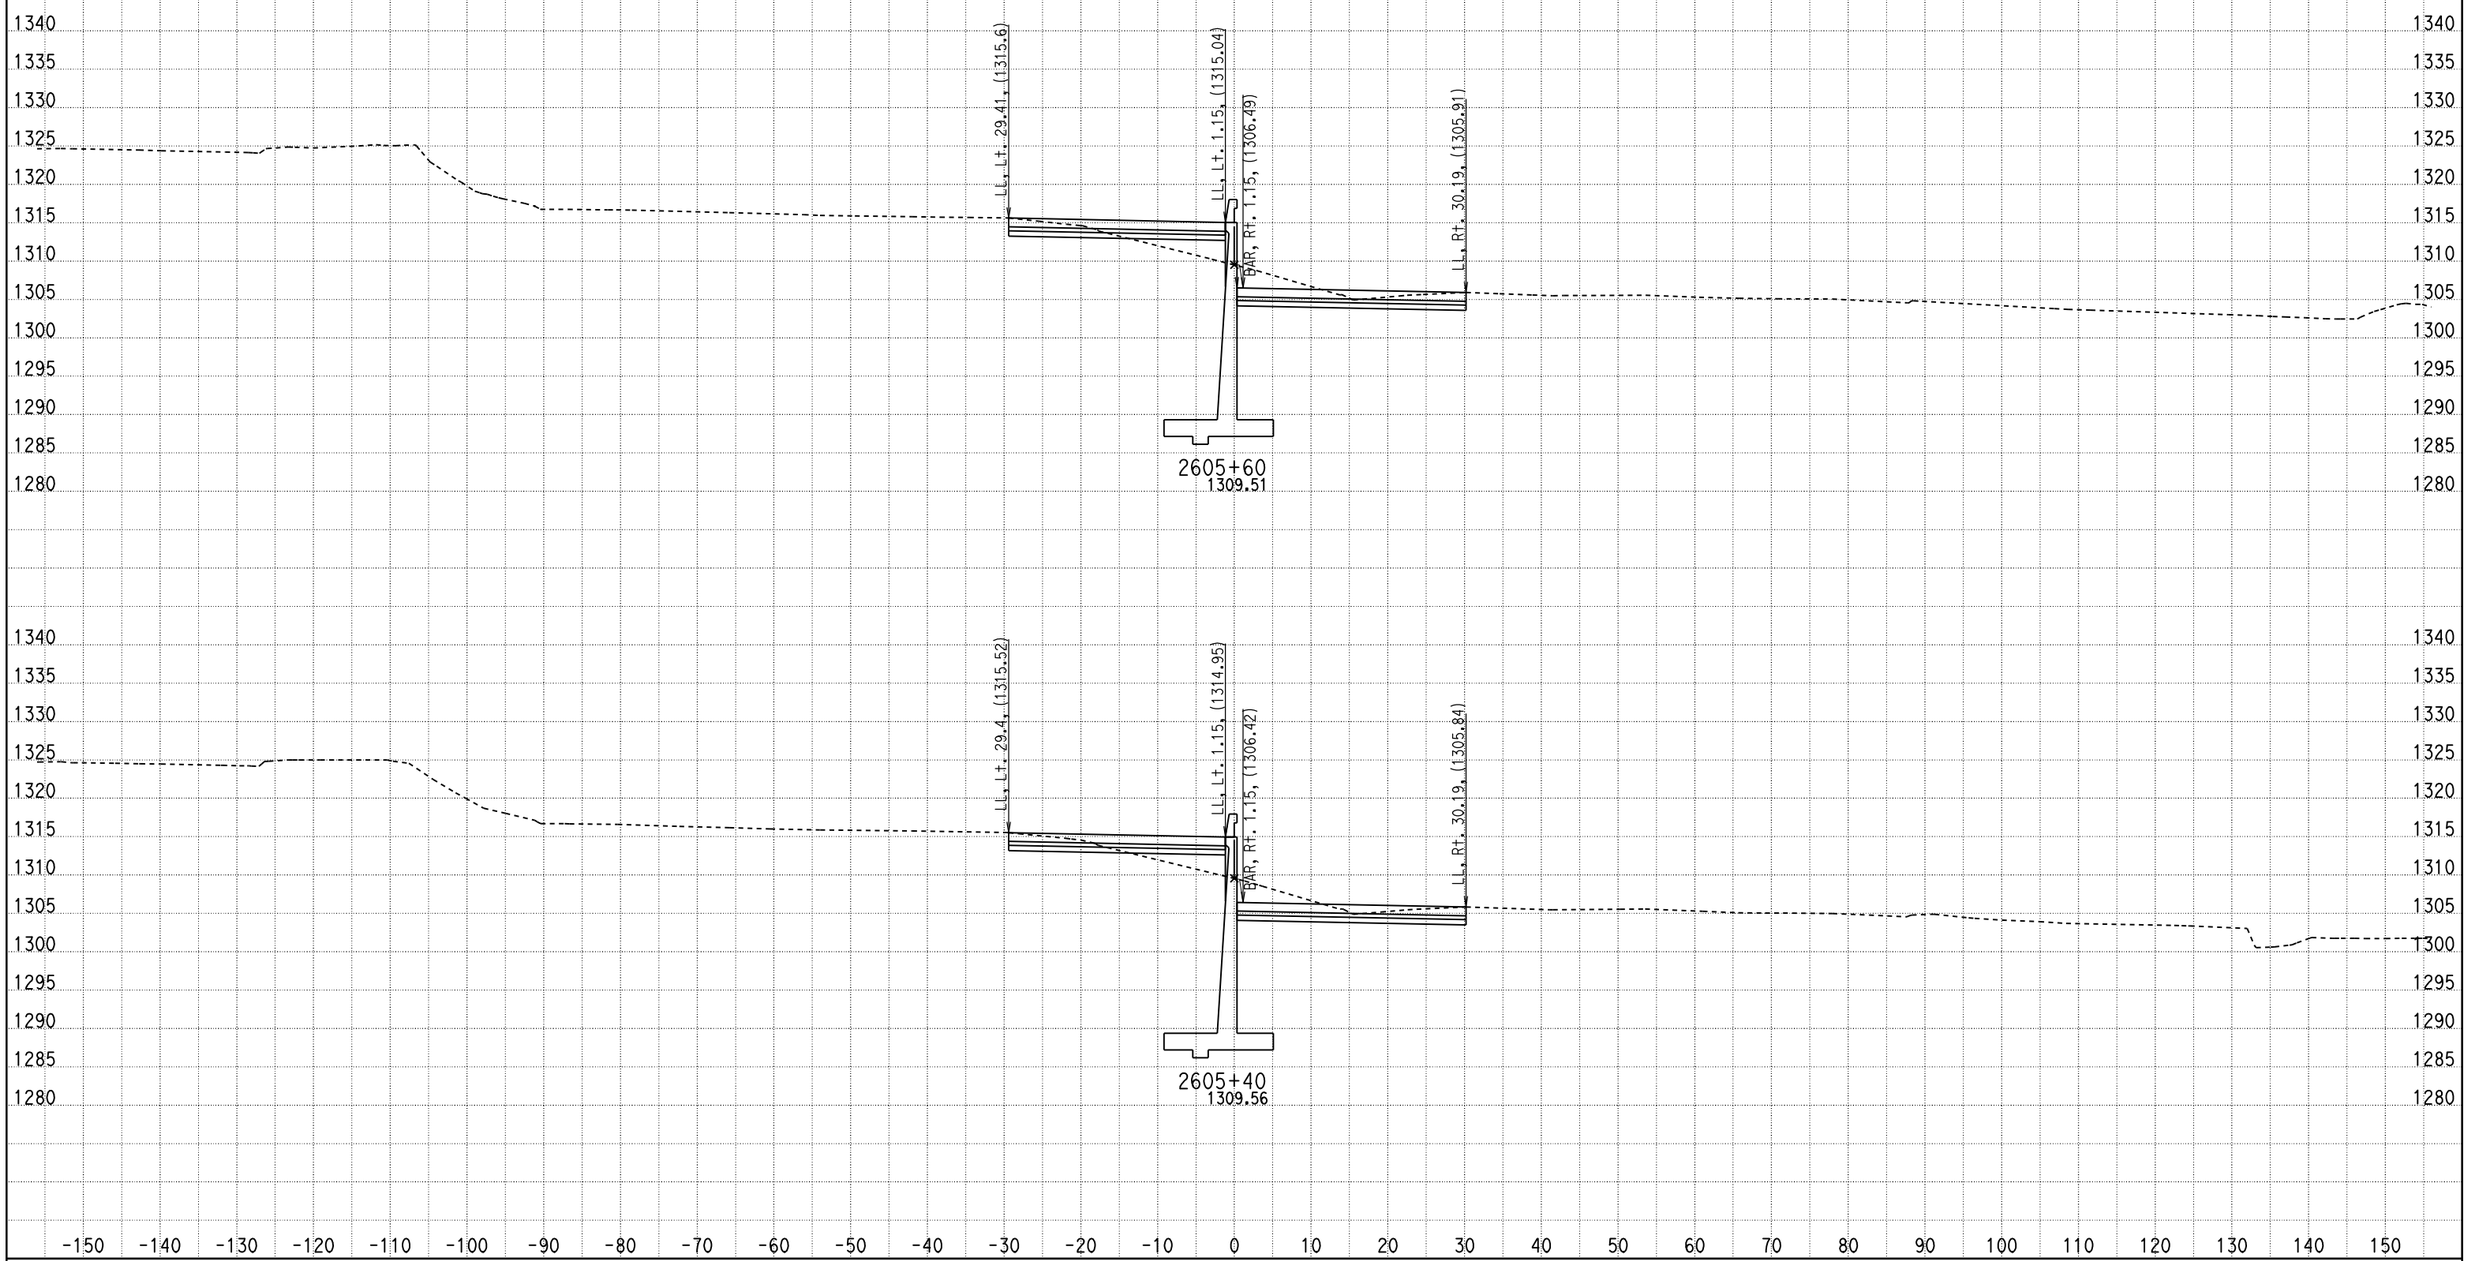

DATE: 2/16/2011

KC Project: 09297 File: D:\07297\09297\X-Section\median south design10.ear

SCALE: 1" = 10' Horiz.
1" = 10' Vert.

All Dimensions are US Survey Feet

CL1
CROSS SECTIONS

SHEET 638 OF XXX

DESIGN STUDY ONLY

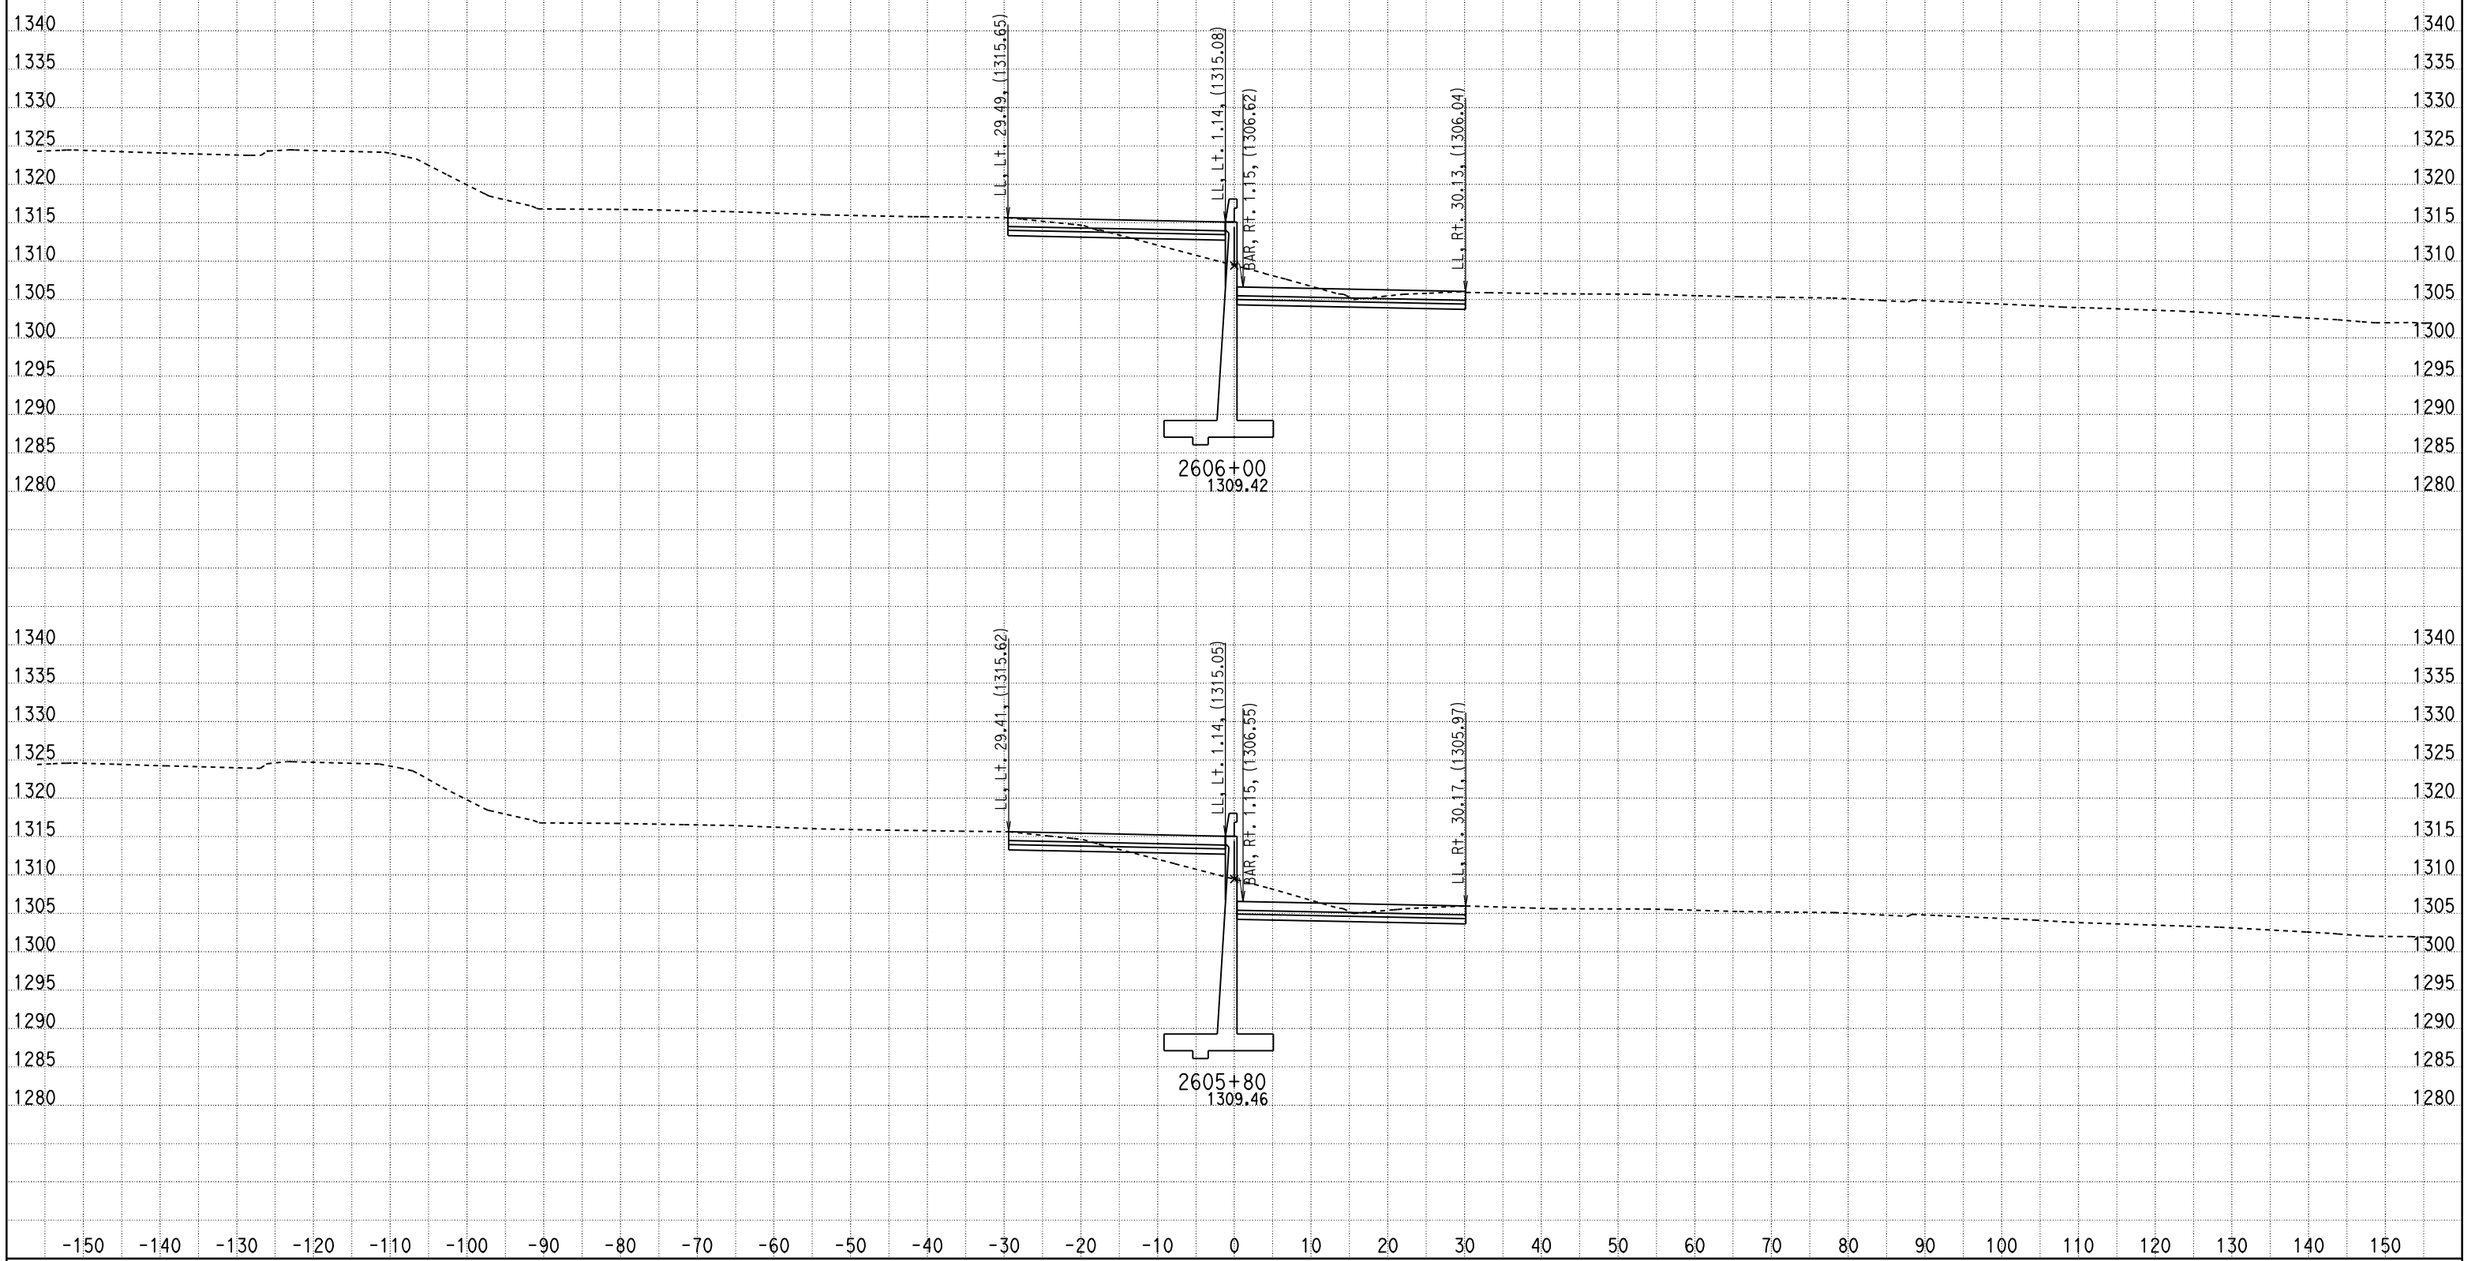

DATE: 2/16/2011

KC Project: 09297 File: D:\07297\09297\X-Section\median south design10.ear

SCALE: 1" = 10' Horiz.
1" = 10' Vert.

All Dimensions are US Survey Feet

CL1
CROSS SECTIONS

SHEET 639 OF XXX

DESIGN STUDY ONLY

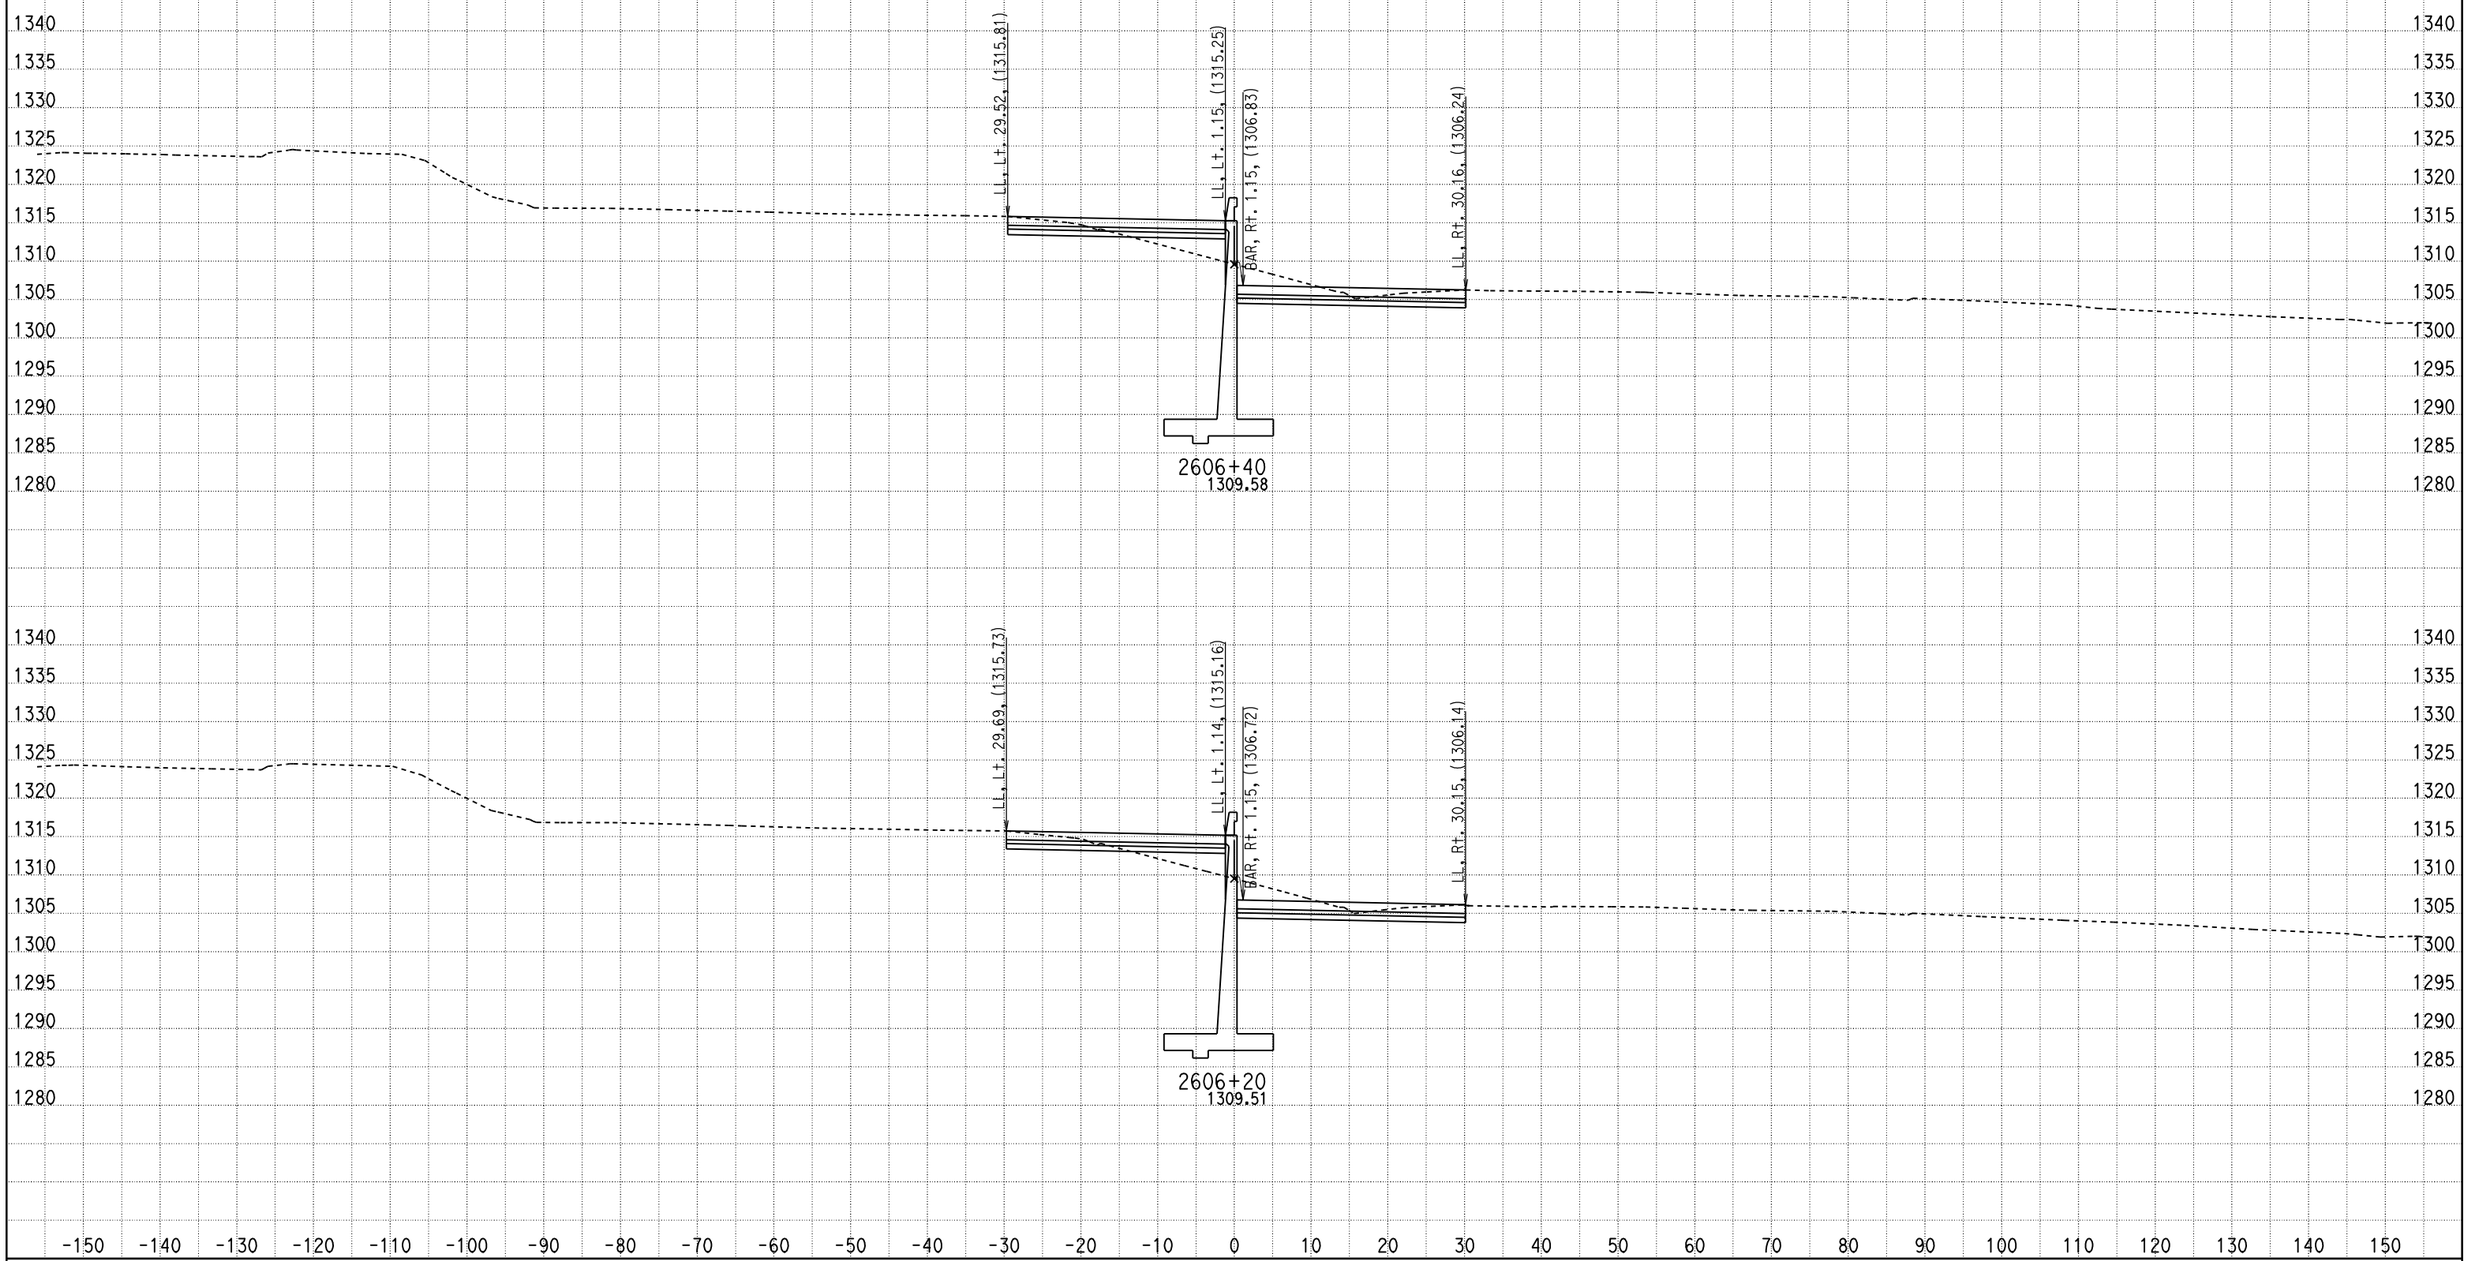

DATE: 2/16/2011

KC Project: 09297 File: D:\07297\09297\X-Section\median south design10.ear

SCALE: 1" = 10' Horiz.
1" = 10' Vert.

All Dimensions are US Survey Feet

CL1
CROSS SECTIONS

SHEET 640 OF XXX

DESIGN STUDY ONLY

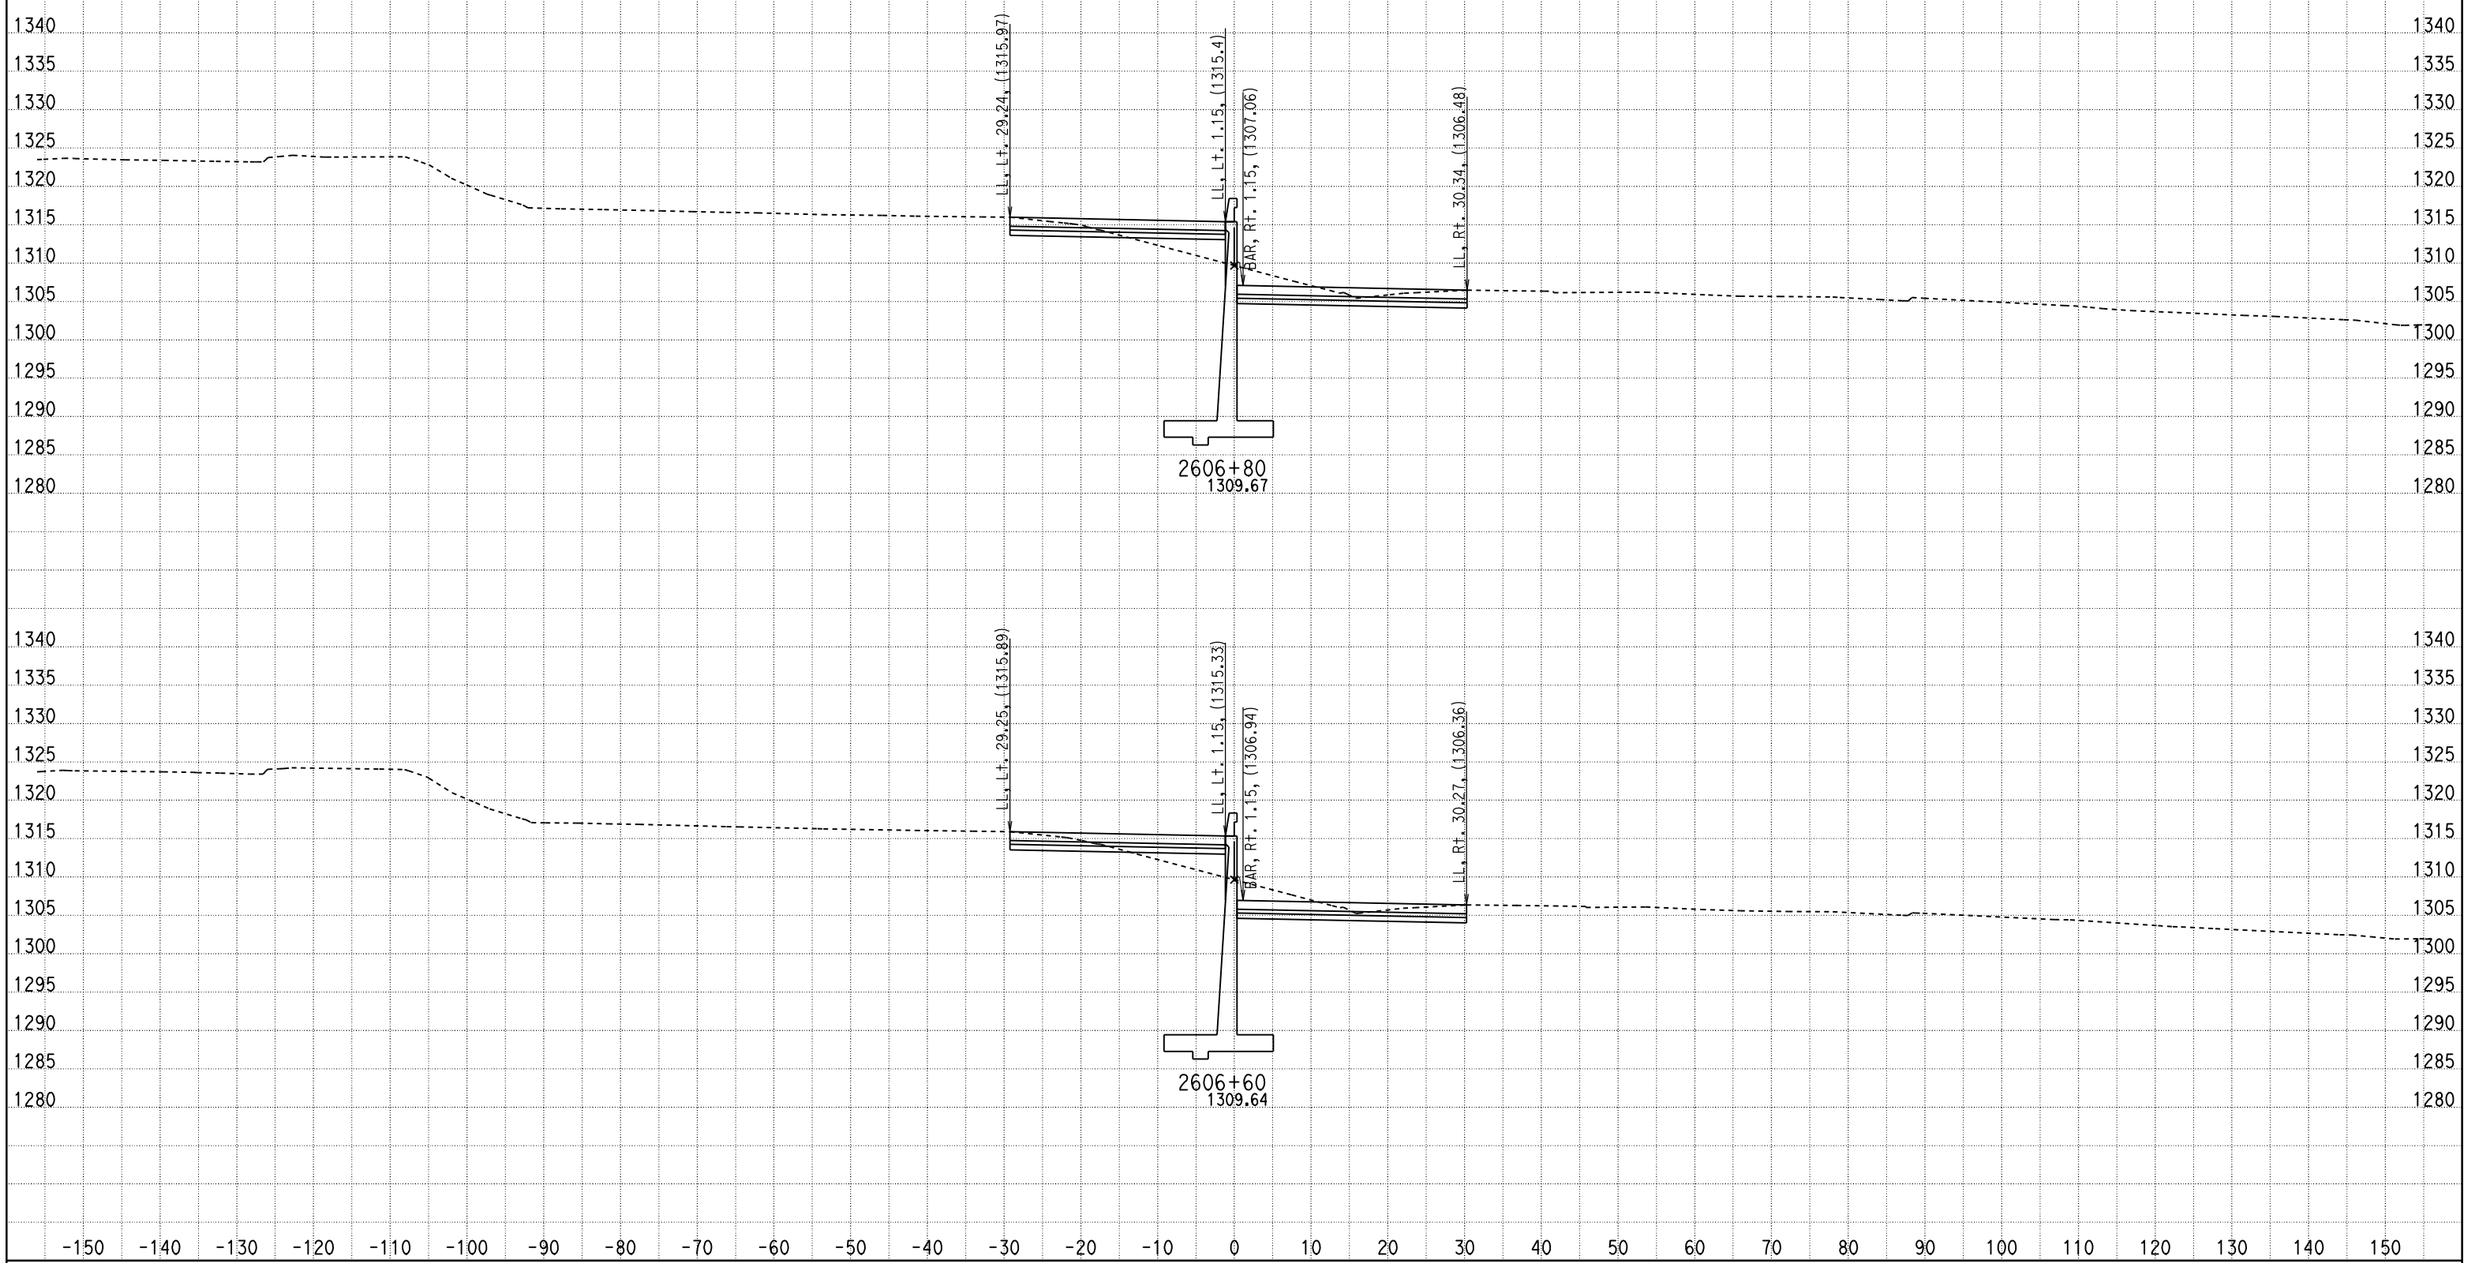

DATE: 2/16/2011

KC Project: 09297 File: D:\07297\09297\X-Section\median south design10.ear

SCALE: 1" = 10' Horiz.
1" = 10' Vert.

All Dimensions are US Survey Feet

CL1
CROSS SECTIONS

SHEET 641 OF XXX

DESIGN STUDY ONLY

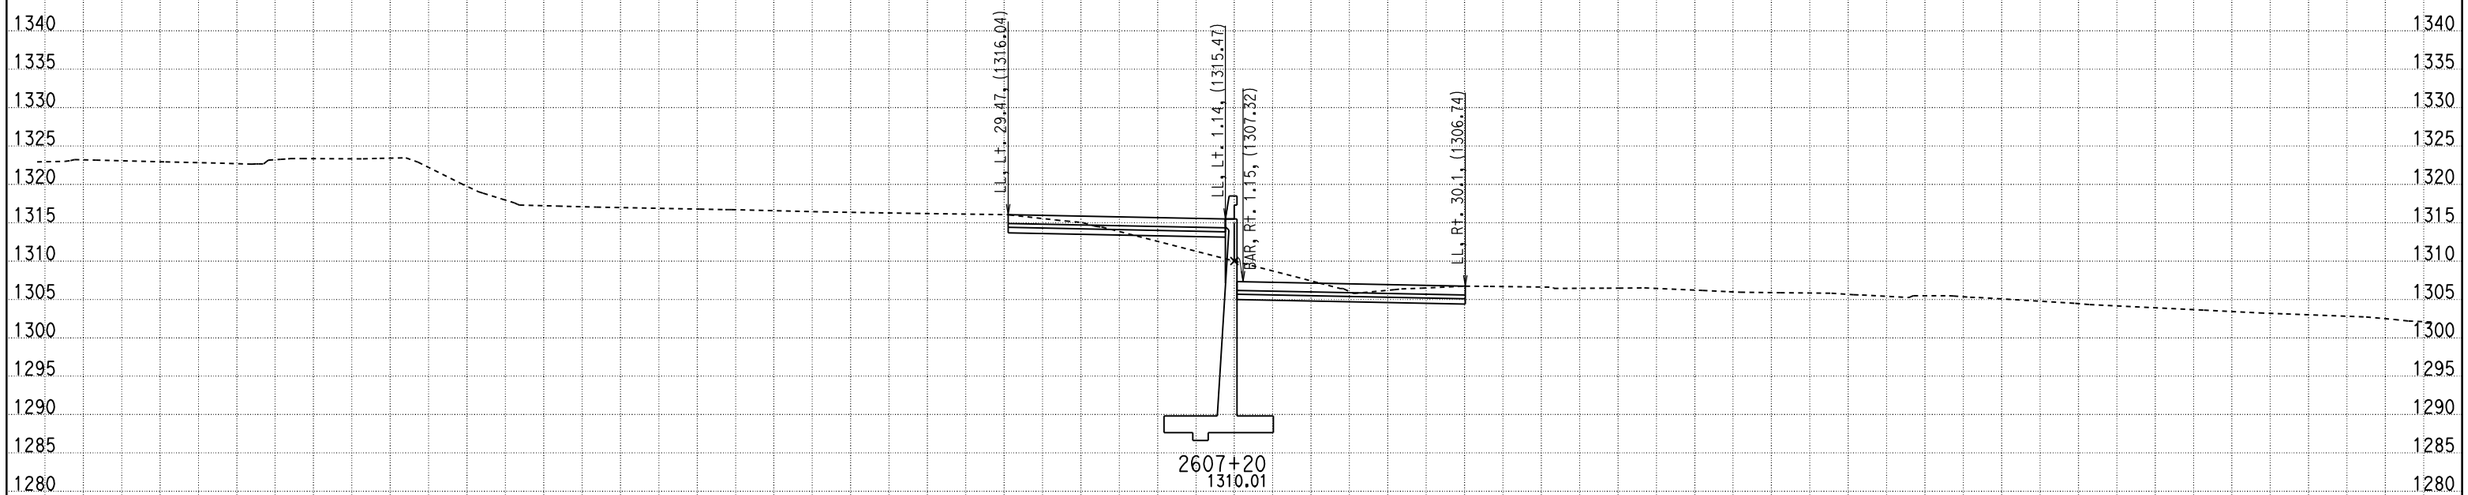

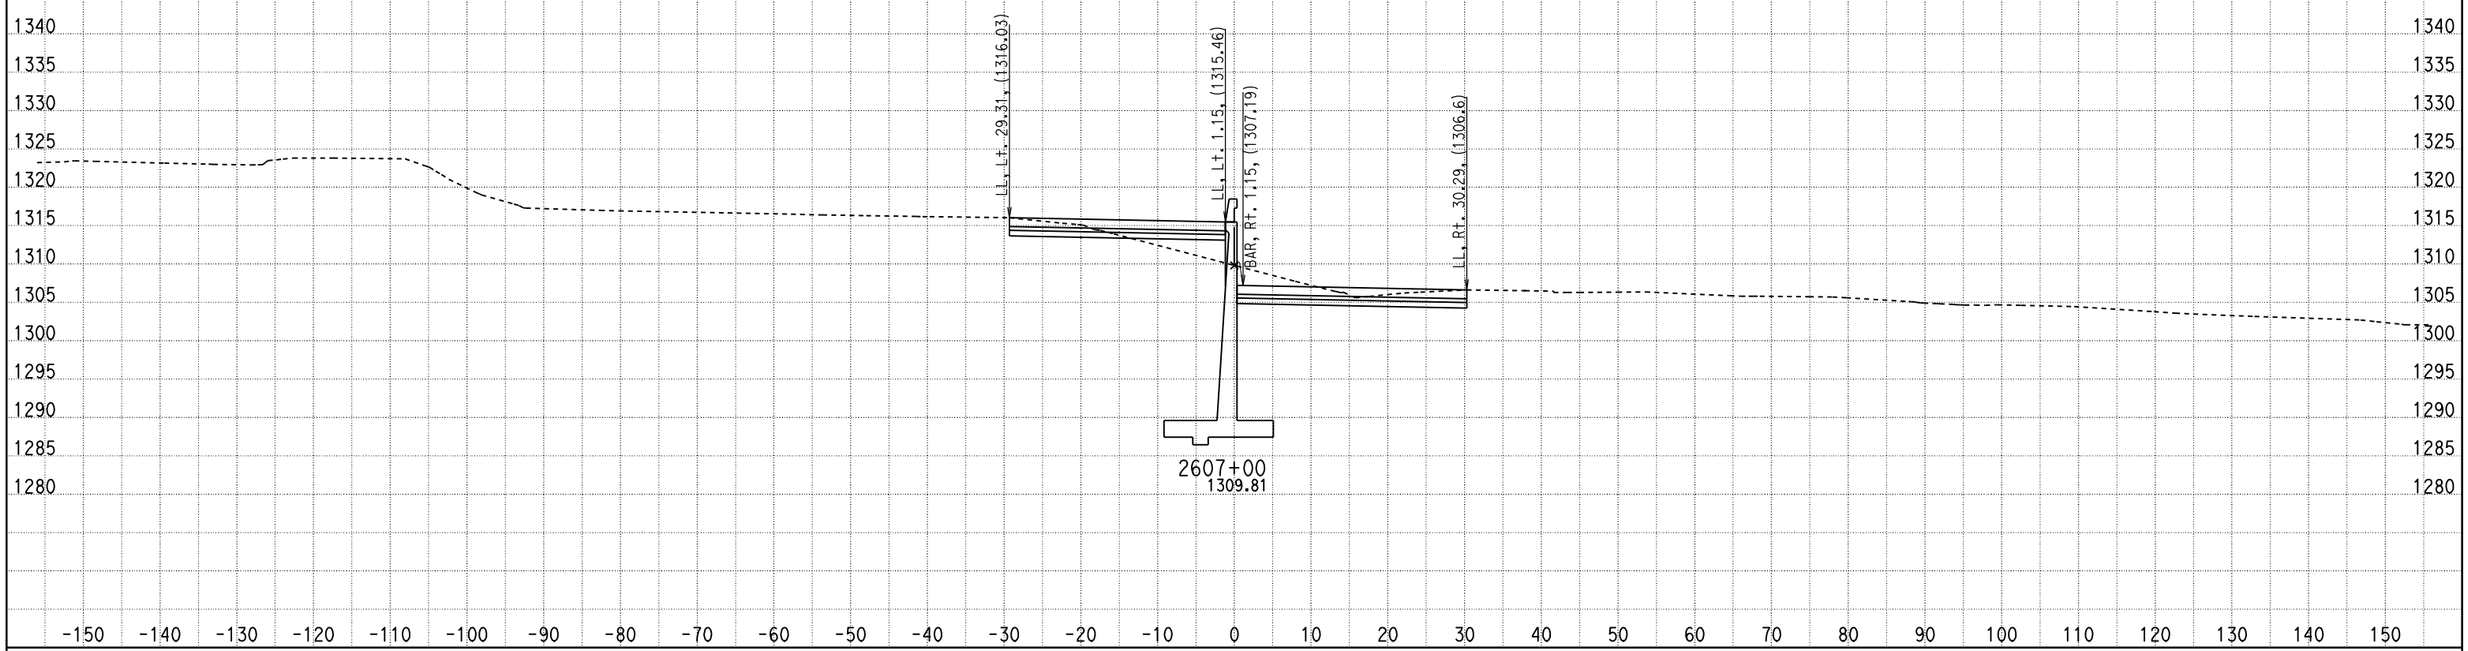

DATE: 2/16/2011

KC Project: 09297 File: D:\07297\09297\X-Section\median south design10.ear

SCALE: 1" = 10' Horiz.
1" = 10' Vert.

All Dimensions are US Survey Feet

CL1
CROSS SECTIONS

SHEET 642 OF XXX

DESIGN STUDY ONLY

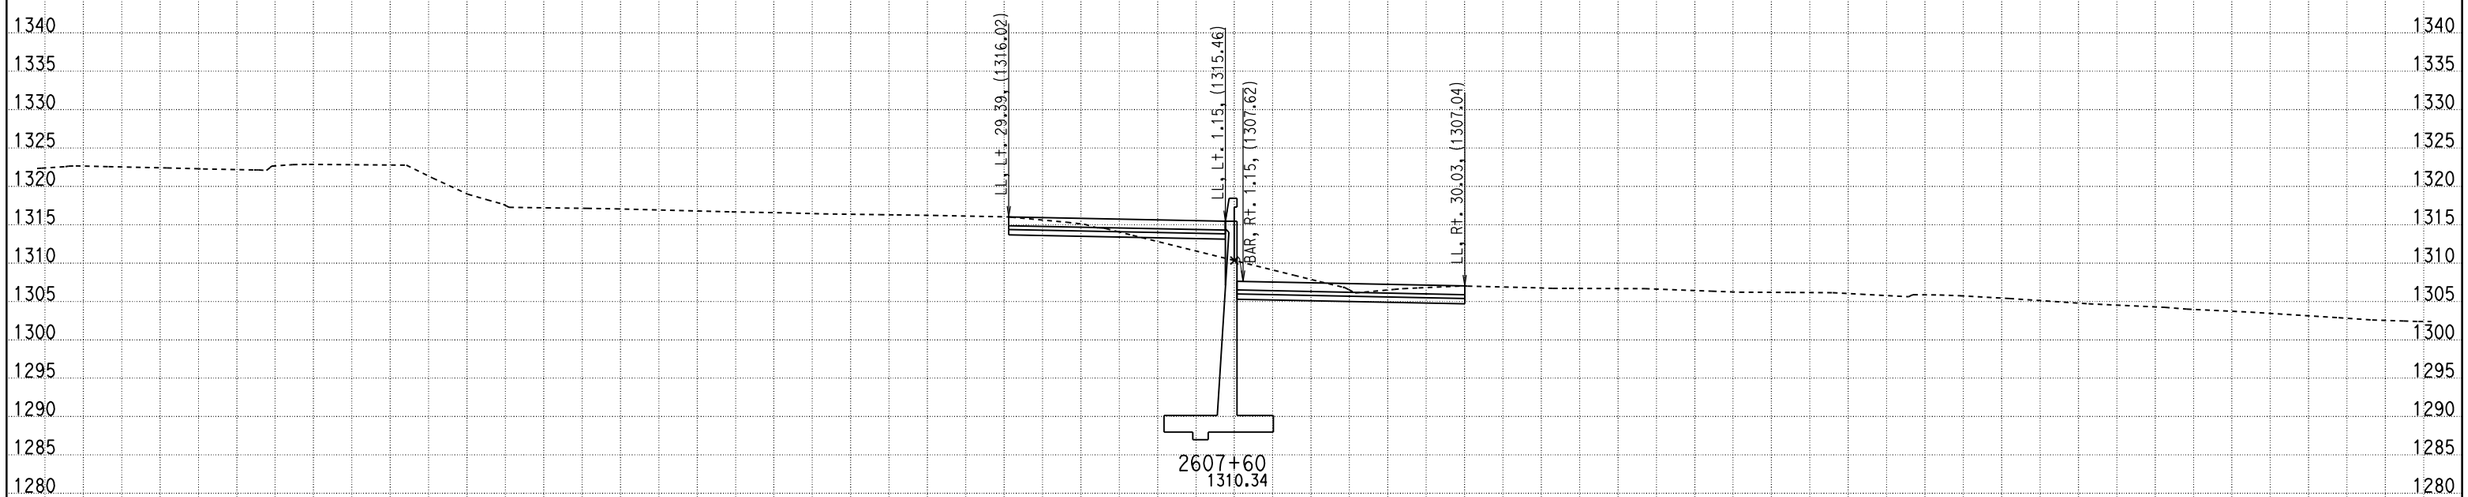

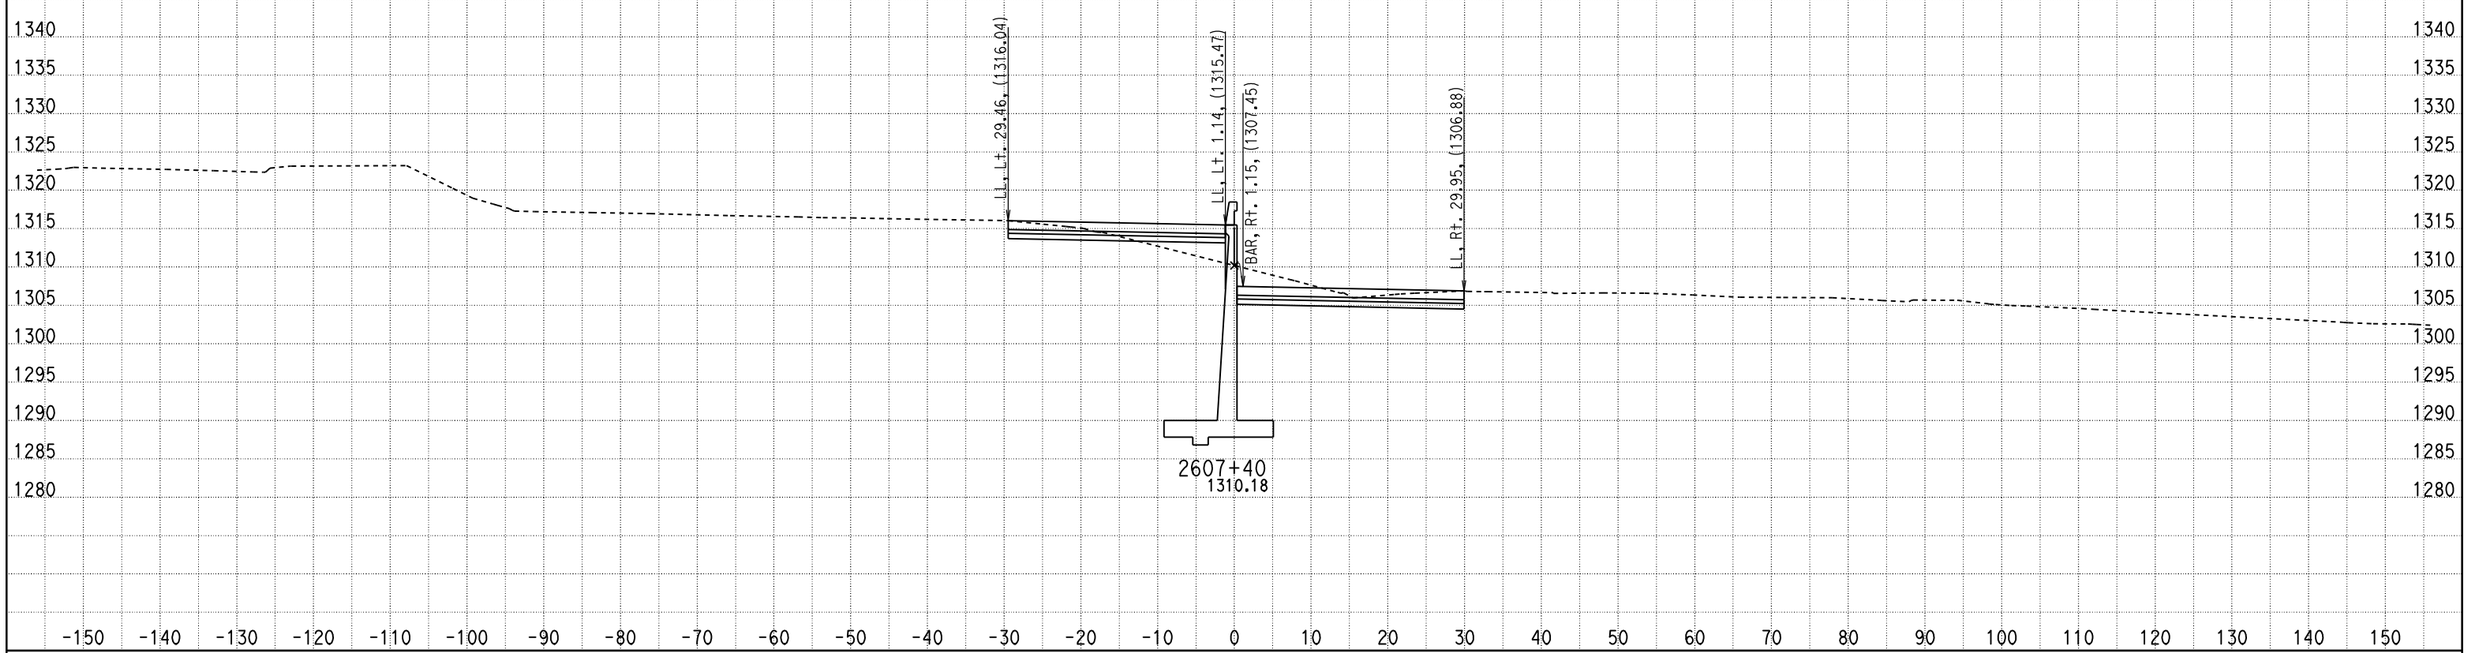

DATE: 2/16/2011

KC Project: 09297 File: D:\07297\09297\X-Section\median south design10.ear

SCALE: 1" = 10' Horiz.
1" = 10' Vert.

All Dimensions are US Survey Feet

CL1
CROSS SECTIONS

SHEET 643 OF XXX

DESIGN STUDY ONLY

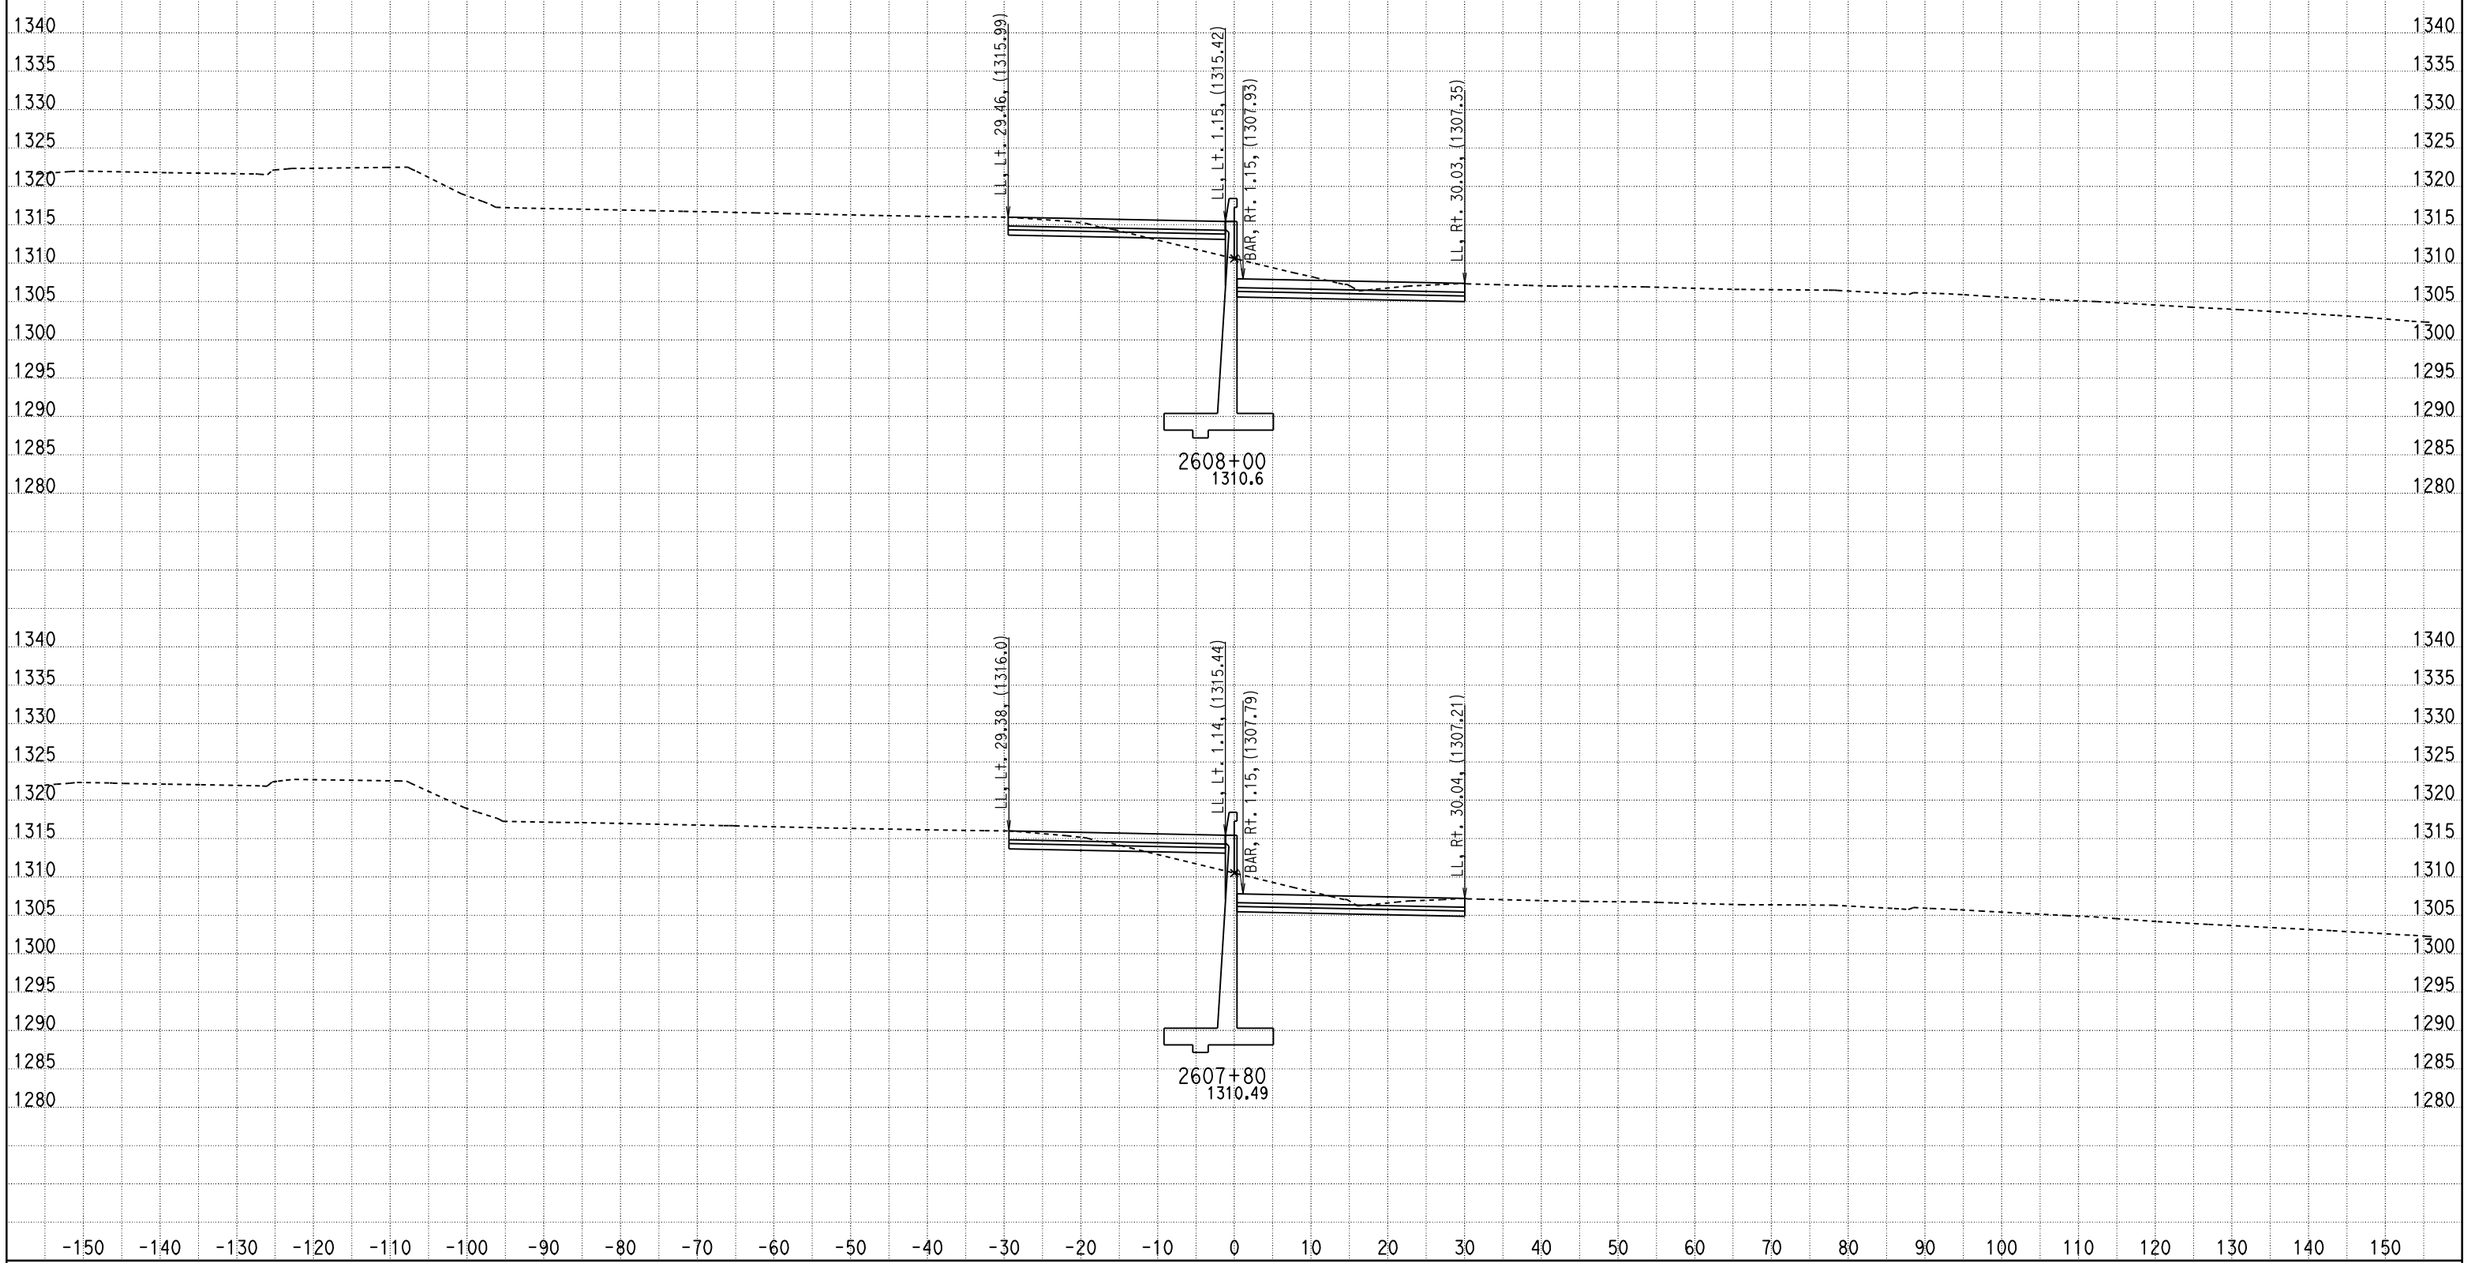

DATE: 2/16/2011

KC Project: 09297 File: D:\07297\09297\X-Section\median south design10.ear

SCALE: 1" = 10' Horiz.
1" = 10' Vert.

All Dimensions are US Survey Feet

CL1
CROSS SECTIONS

SHEET 644 OF XXX

DESIGN STUDY ONLY

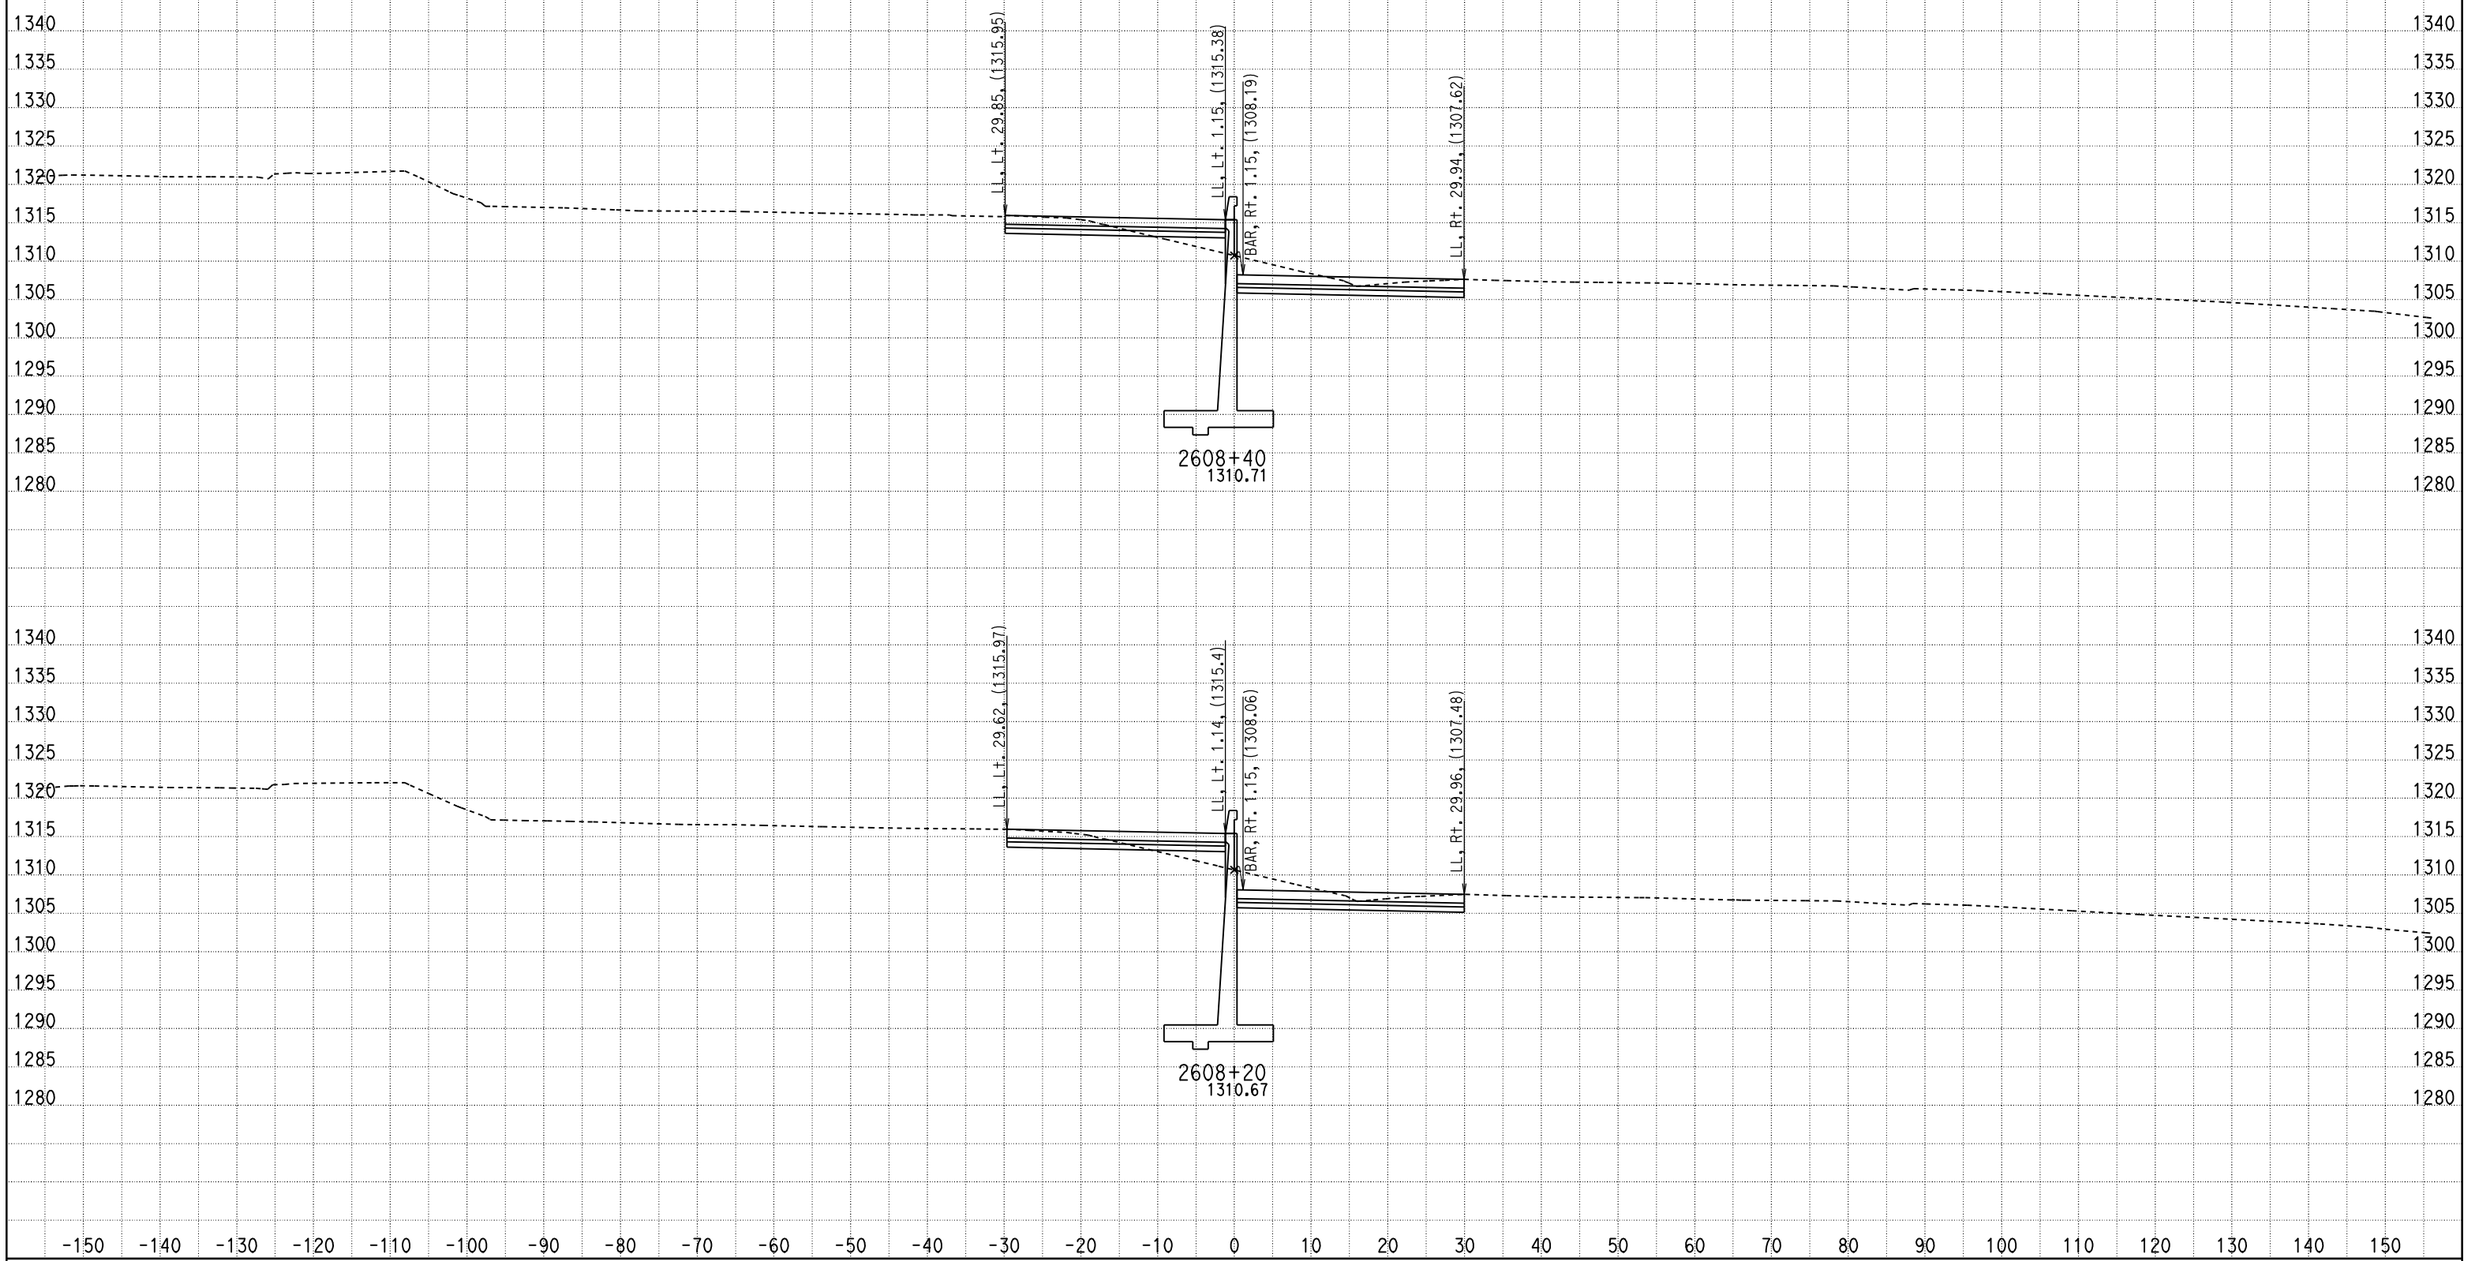

DATE: 2/16/2011

KC Project: 09297 File: D:\07297\09297\X-Section\median south design10.ear

SCALE: 1" = 10' Horiz.
1" = 10' Vert.

All Dimensions are US Survey Feet

CL1
CROSS SECTIONS

SHEET 645 OF XXX

DESIGN STUDY ONLY

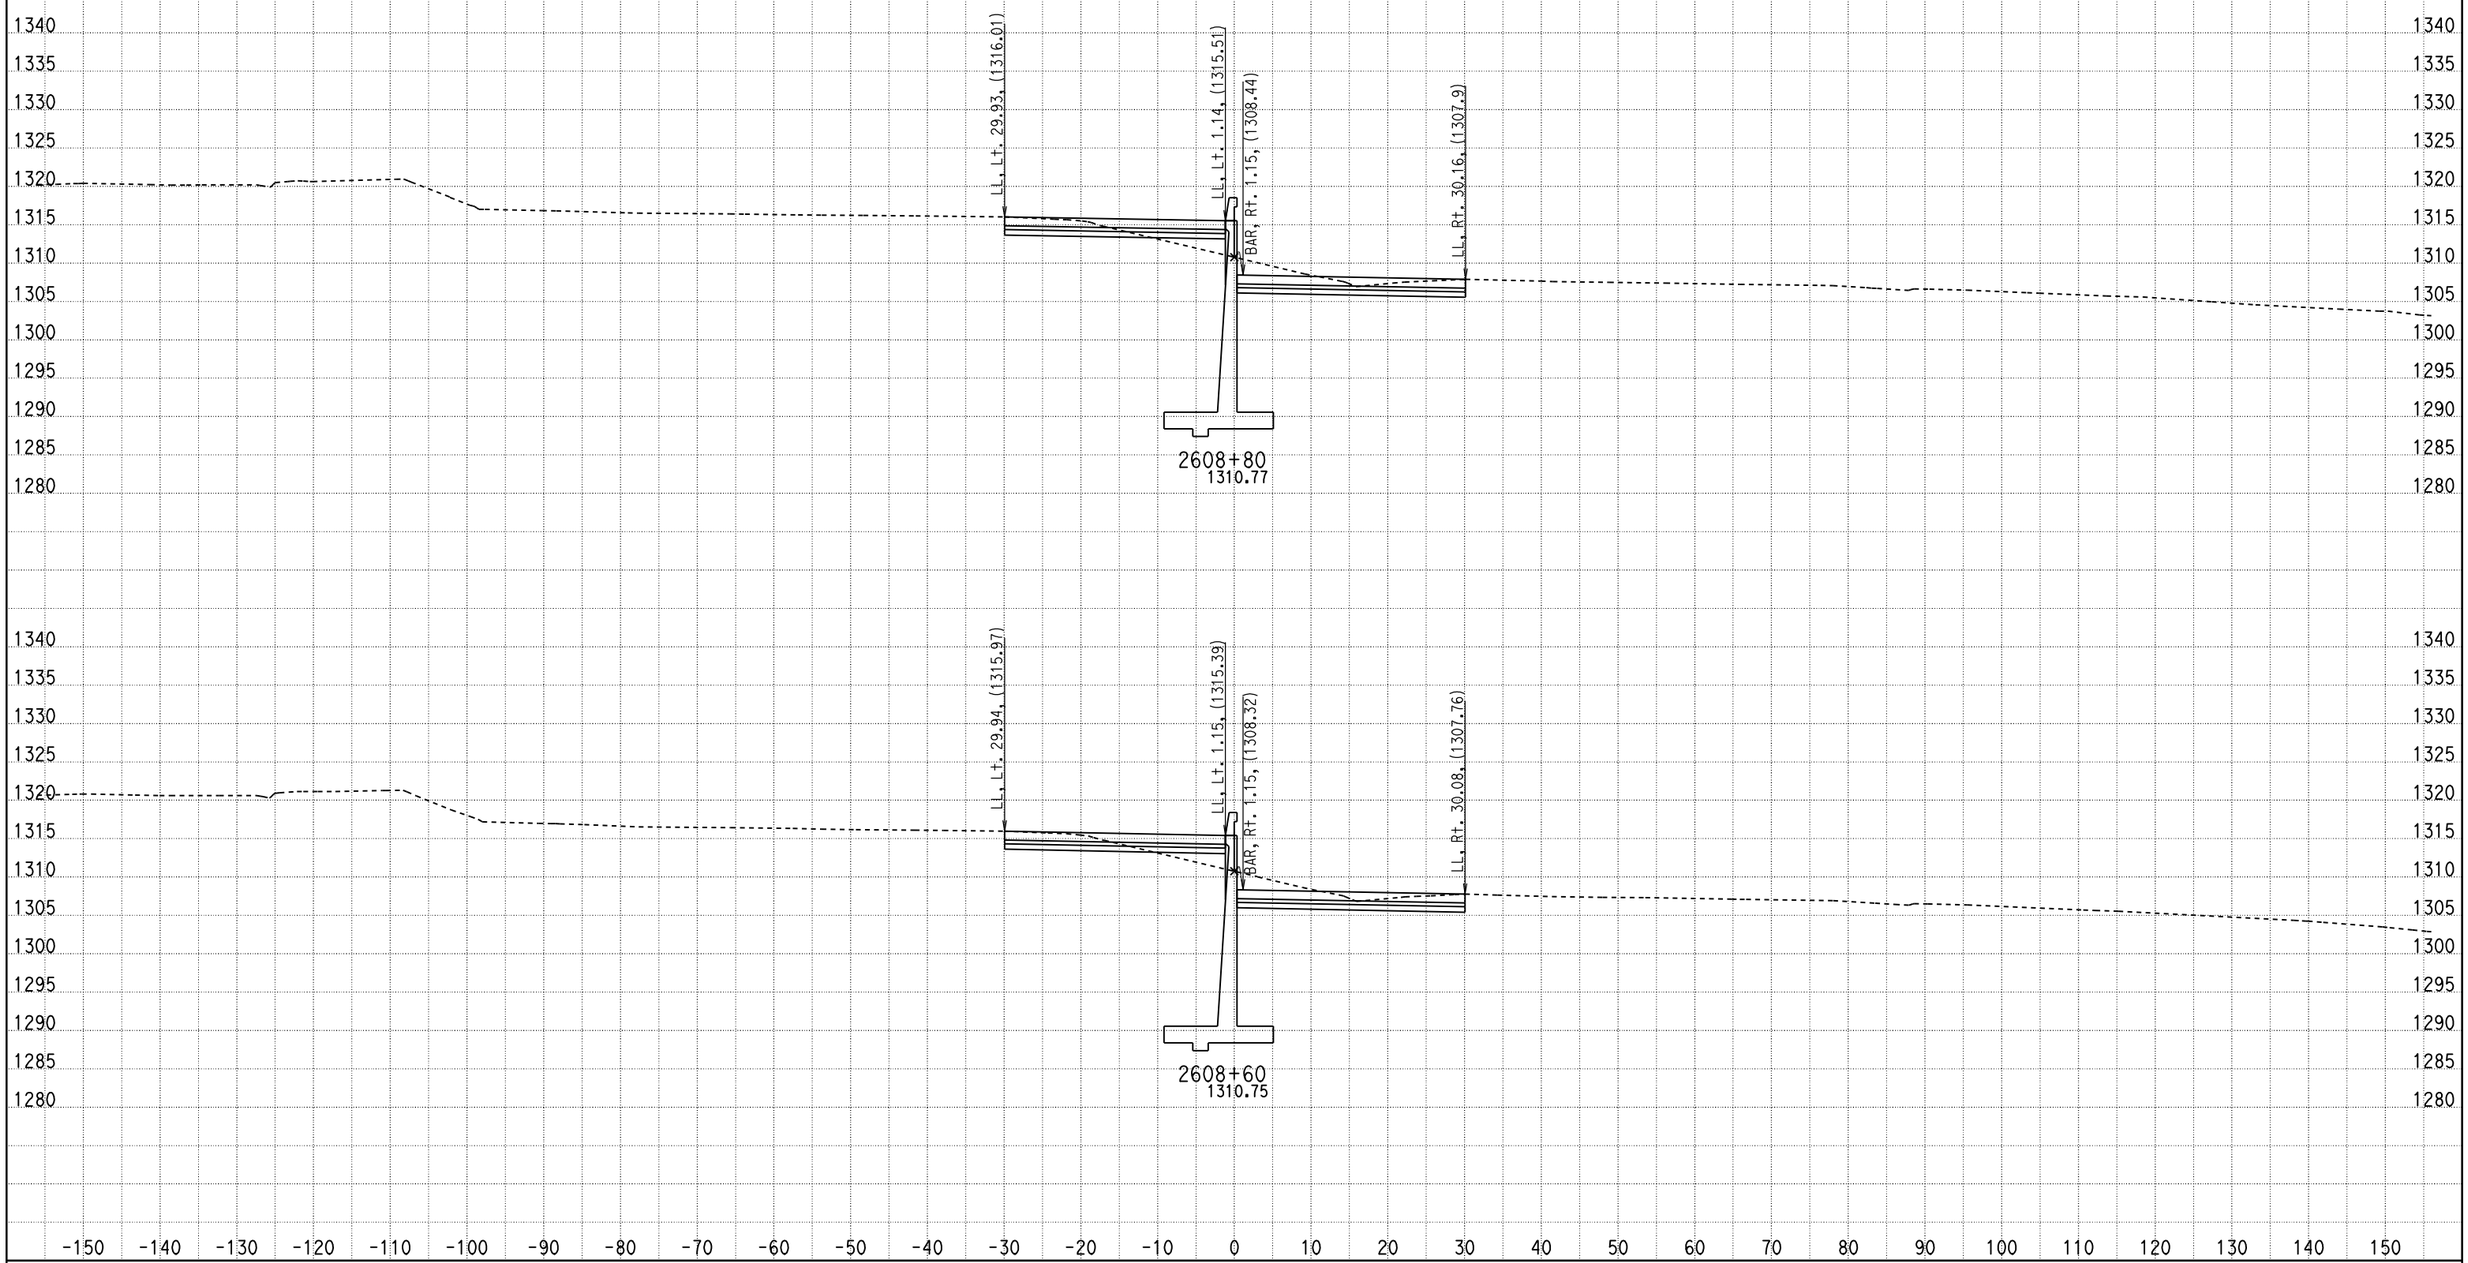

DATE: 2/16/2011

KC Project: 09297 File: D:\07297\09297\X-Section\median south design10.ear

SCALE: 1" = 10' Horiz.
1" = 10' Vert.

All Dimensions are US Survey Feet

CL1
CROSS SECTIONS

SHEET 646 OF XXX

DESIGN STUDY ONLY

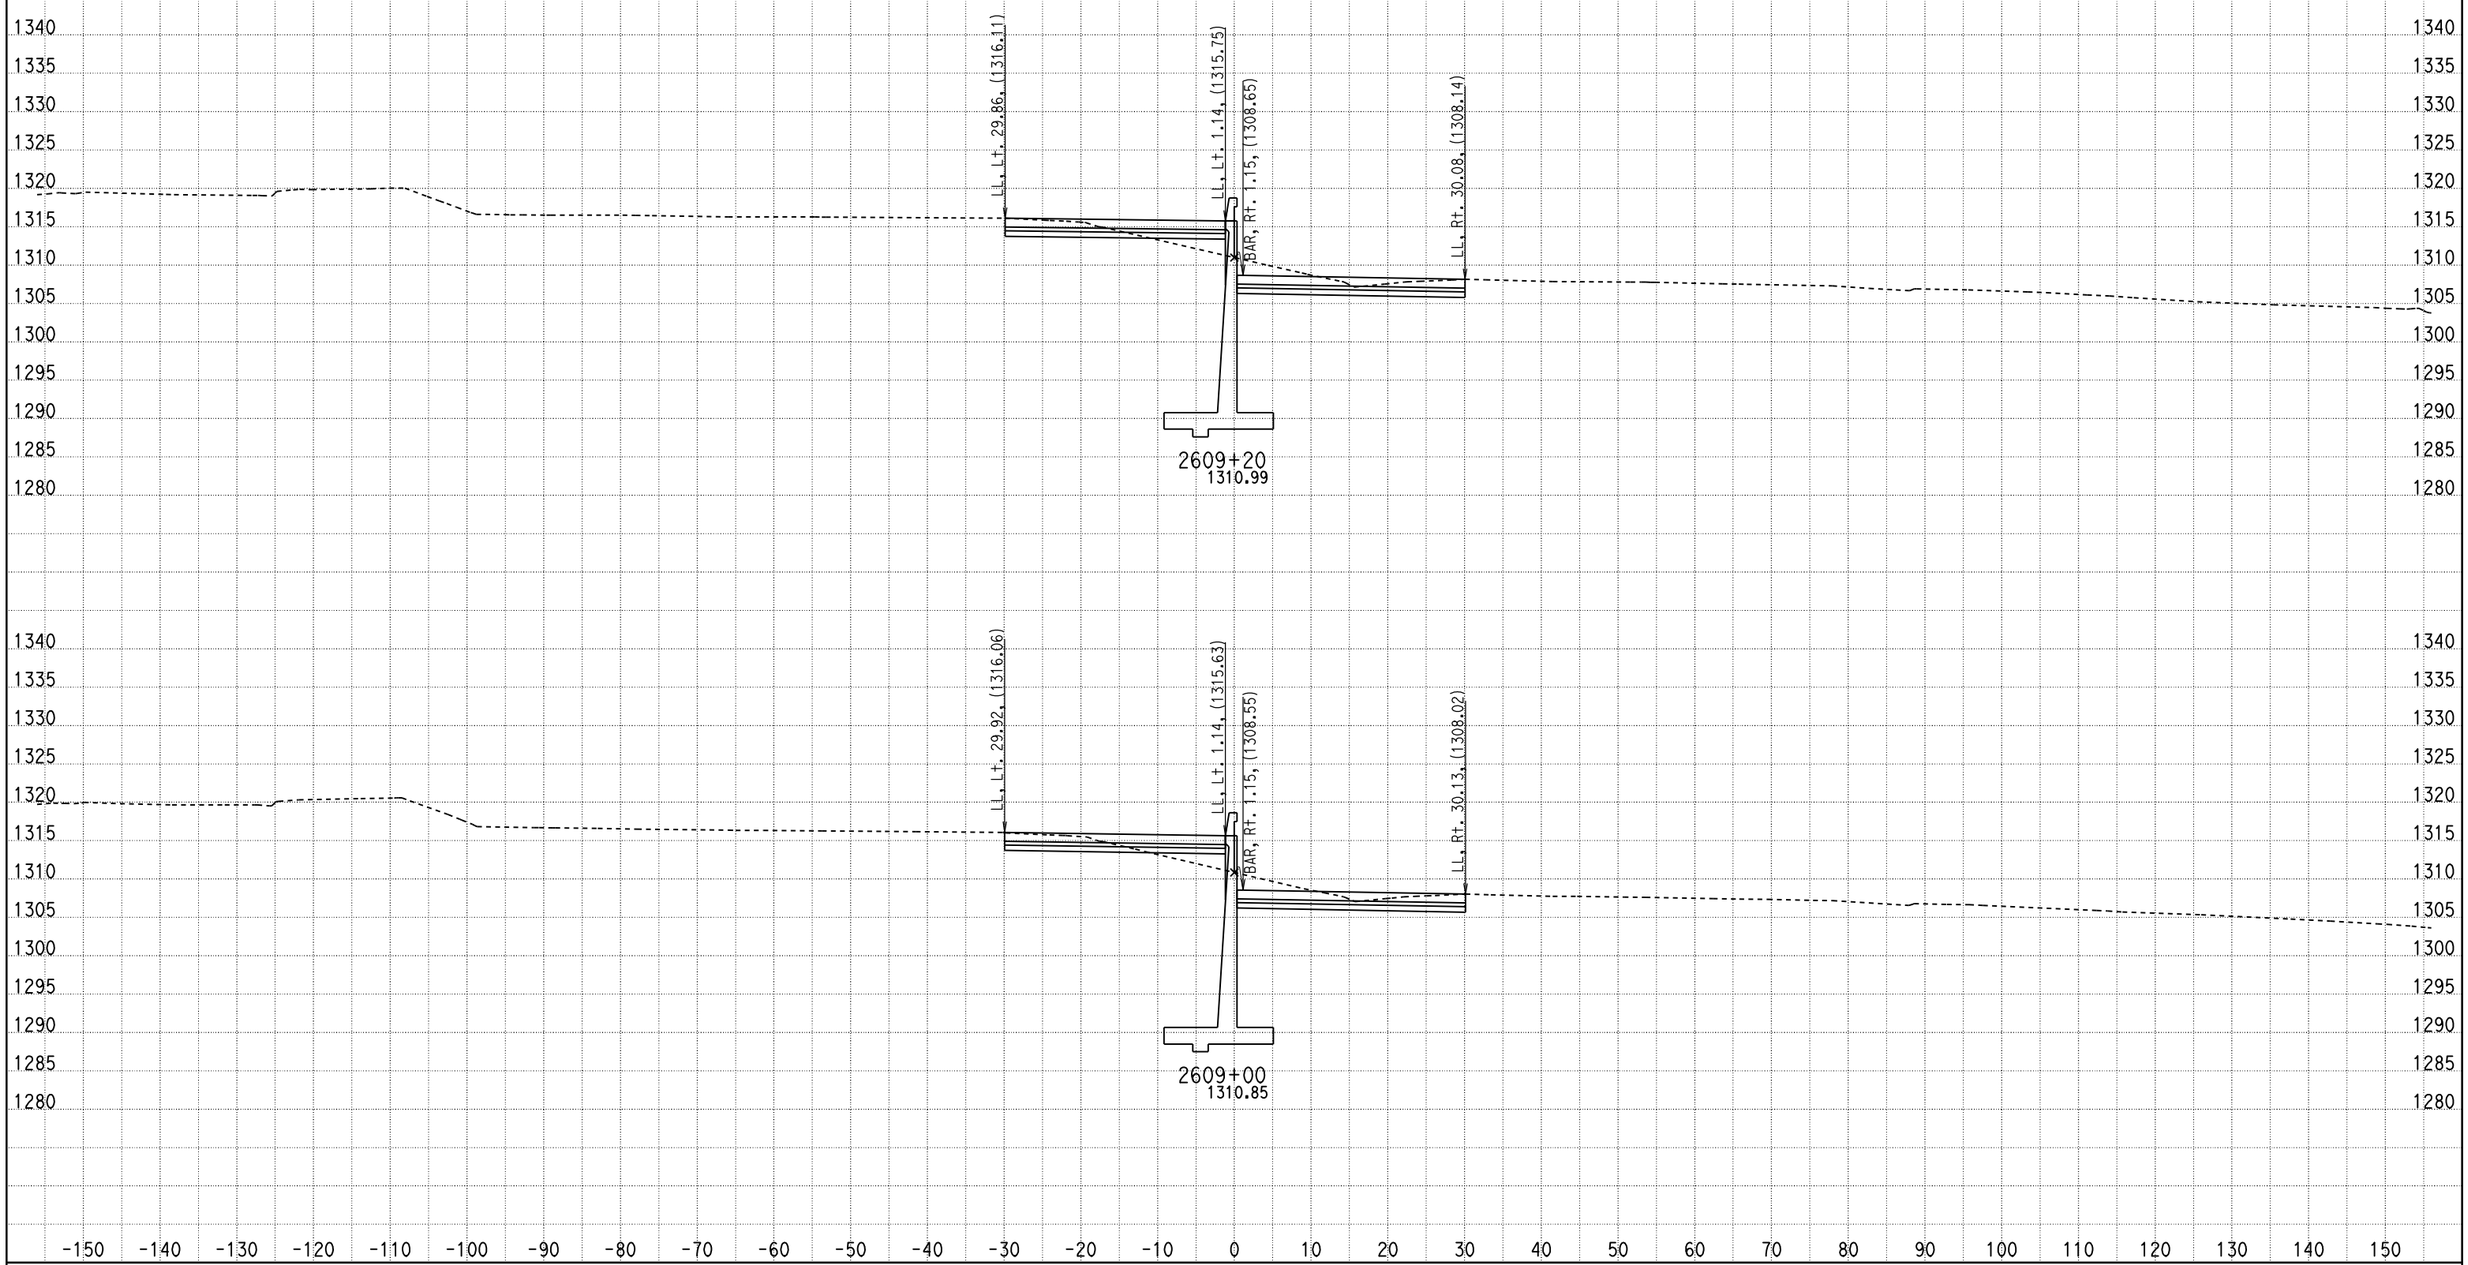

DATE: 2/16/2011

KC Project: 09297 File: D:\07297\09297\X-Section\median south design10.ear

SCALE: 1" = 10' Horiz.
1" = 10' Vert.

All Dimensions are US Survey Feet

CL1
CROSS SECTIONS

SHEET 647 OF XXX

DESIGN STUDY ONLY

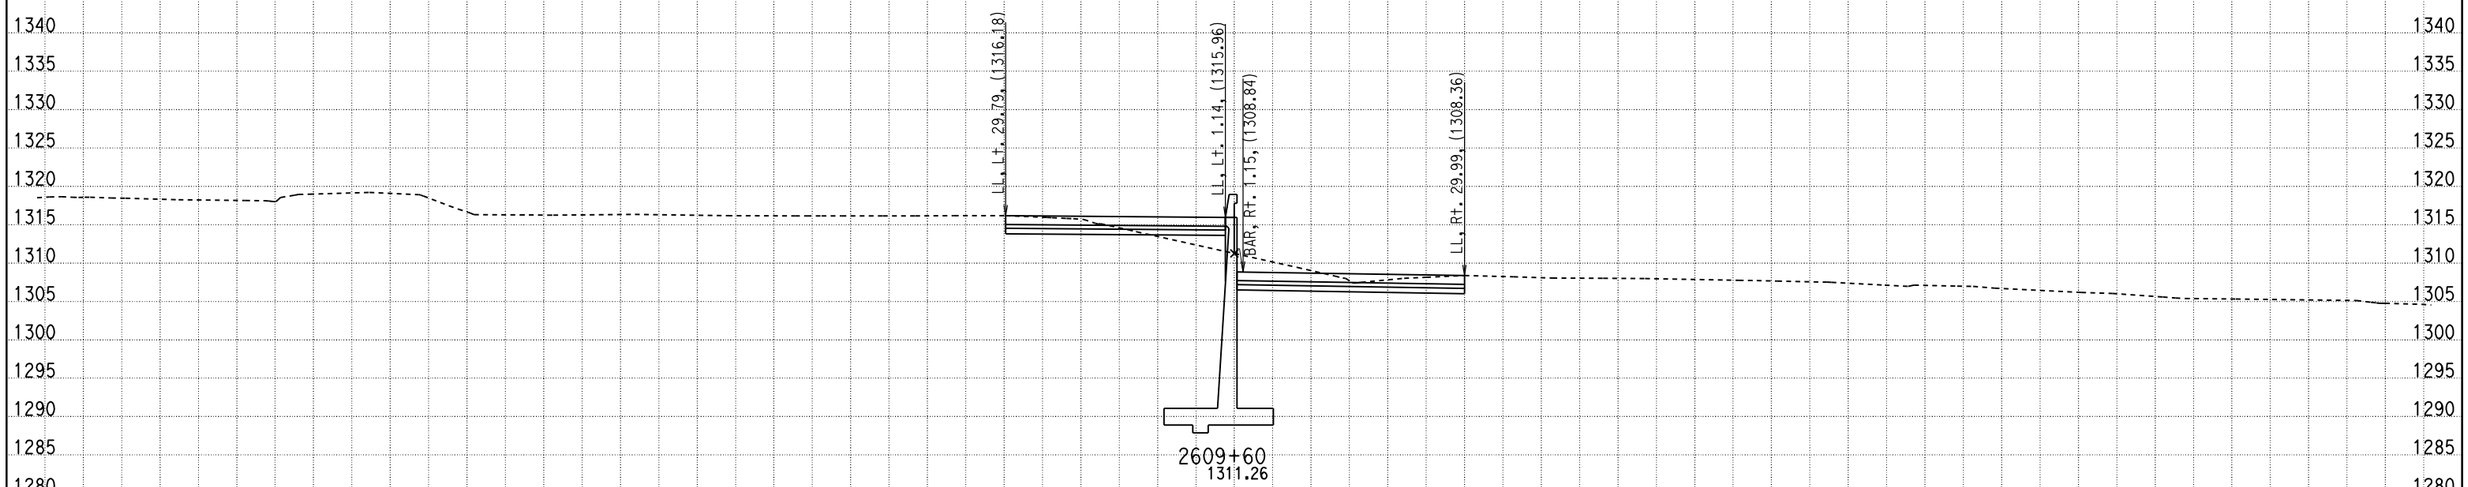

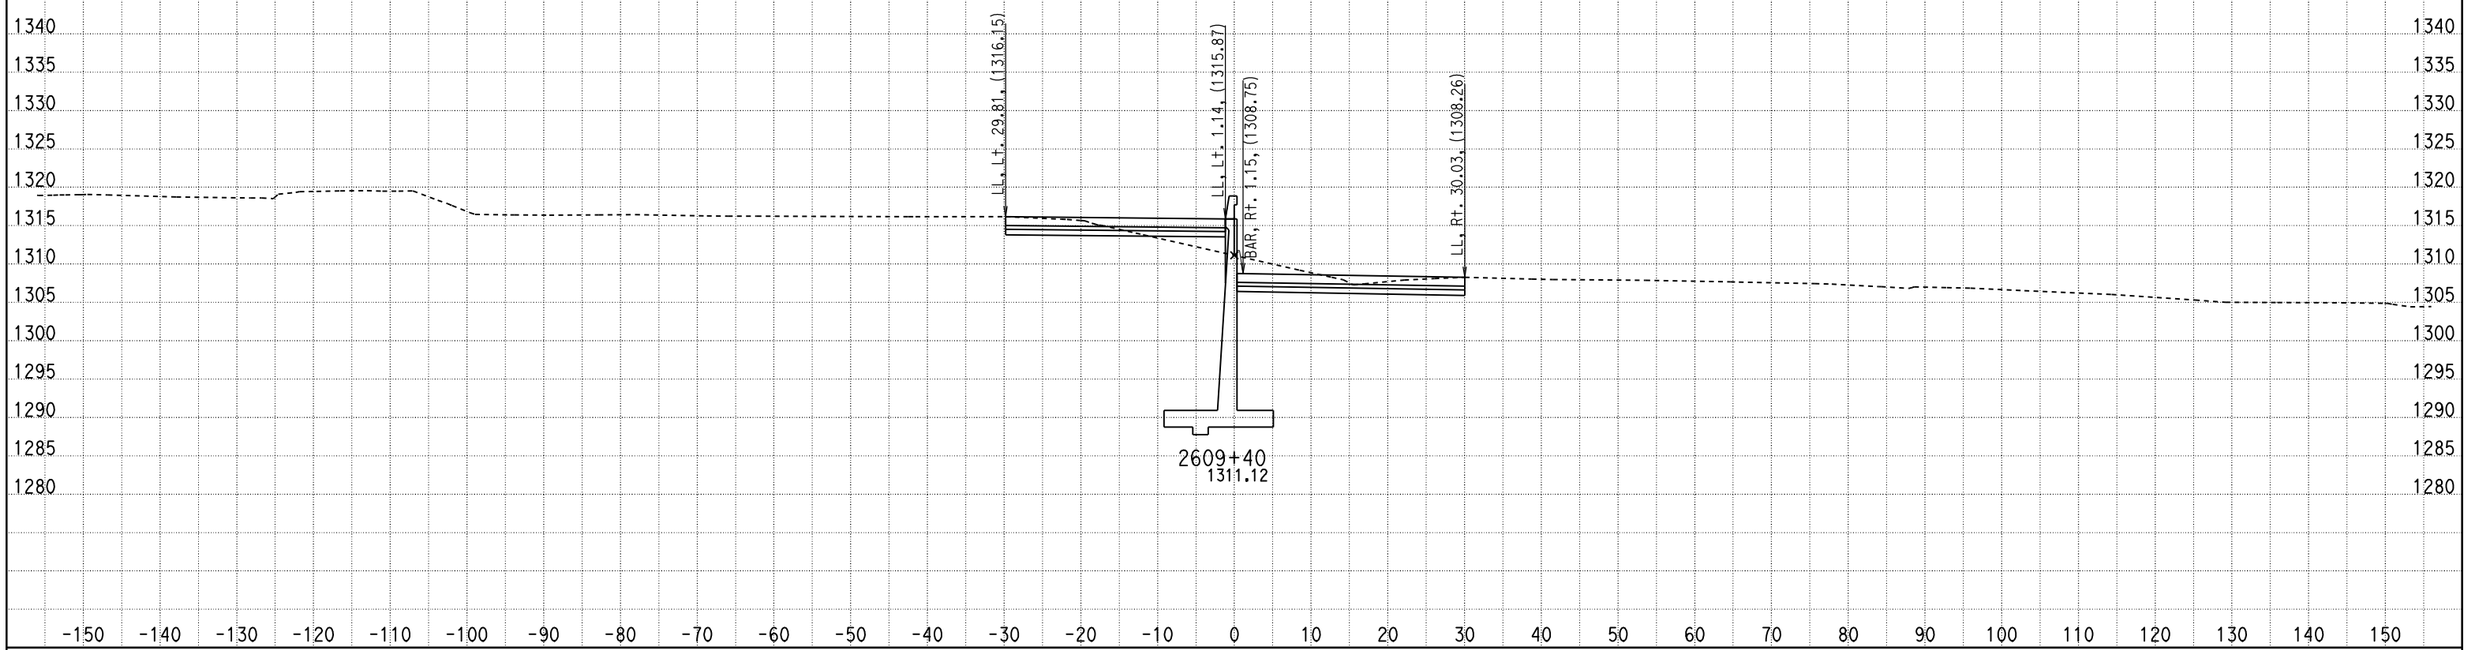

DATE: 2/16/2011

KC Project: 09297 File: D:\07297\09297\X-Section\median south design10.ear

SCALE: 1" = 10' Horiz.
1" = 10' Vert.

All Dimensions are US Survey Feet

CL1
CROSS SECTIONS

SHEET 648 OF XXX

DESIGN STUDY ONLY

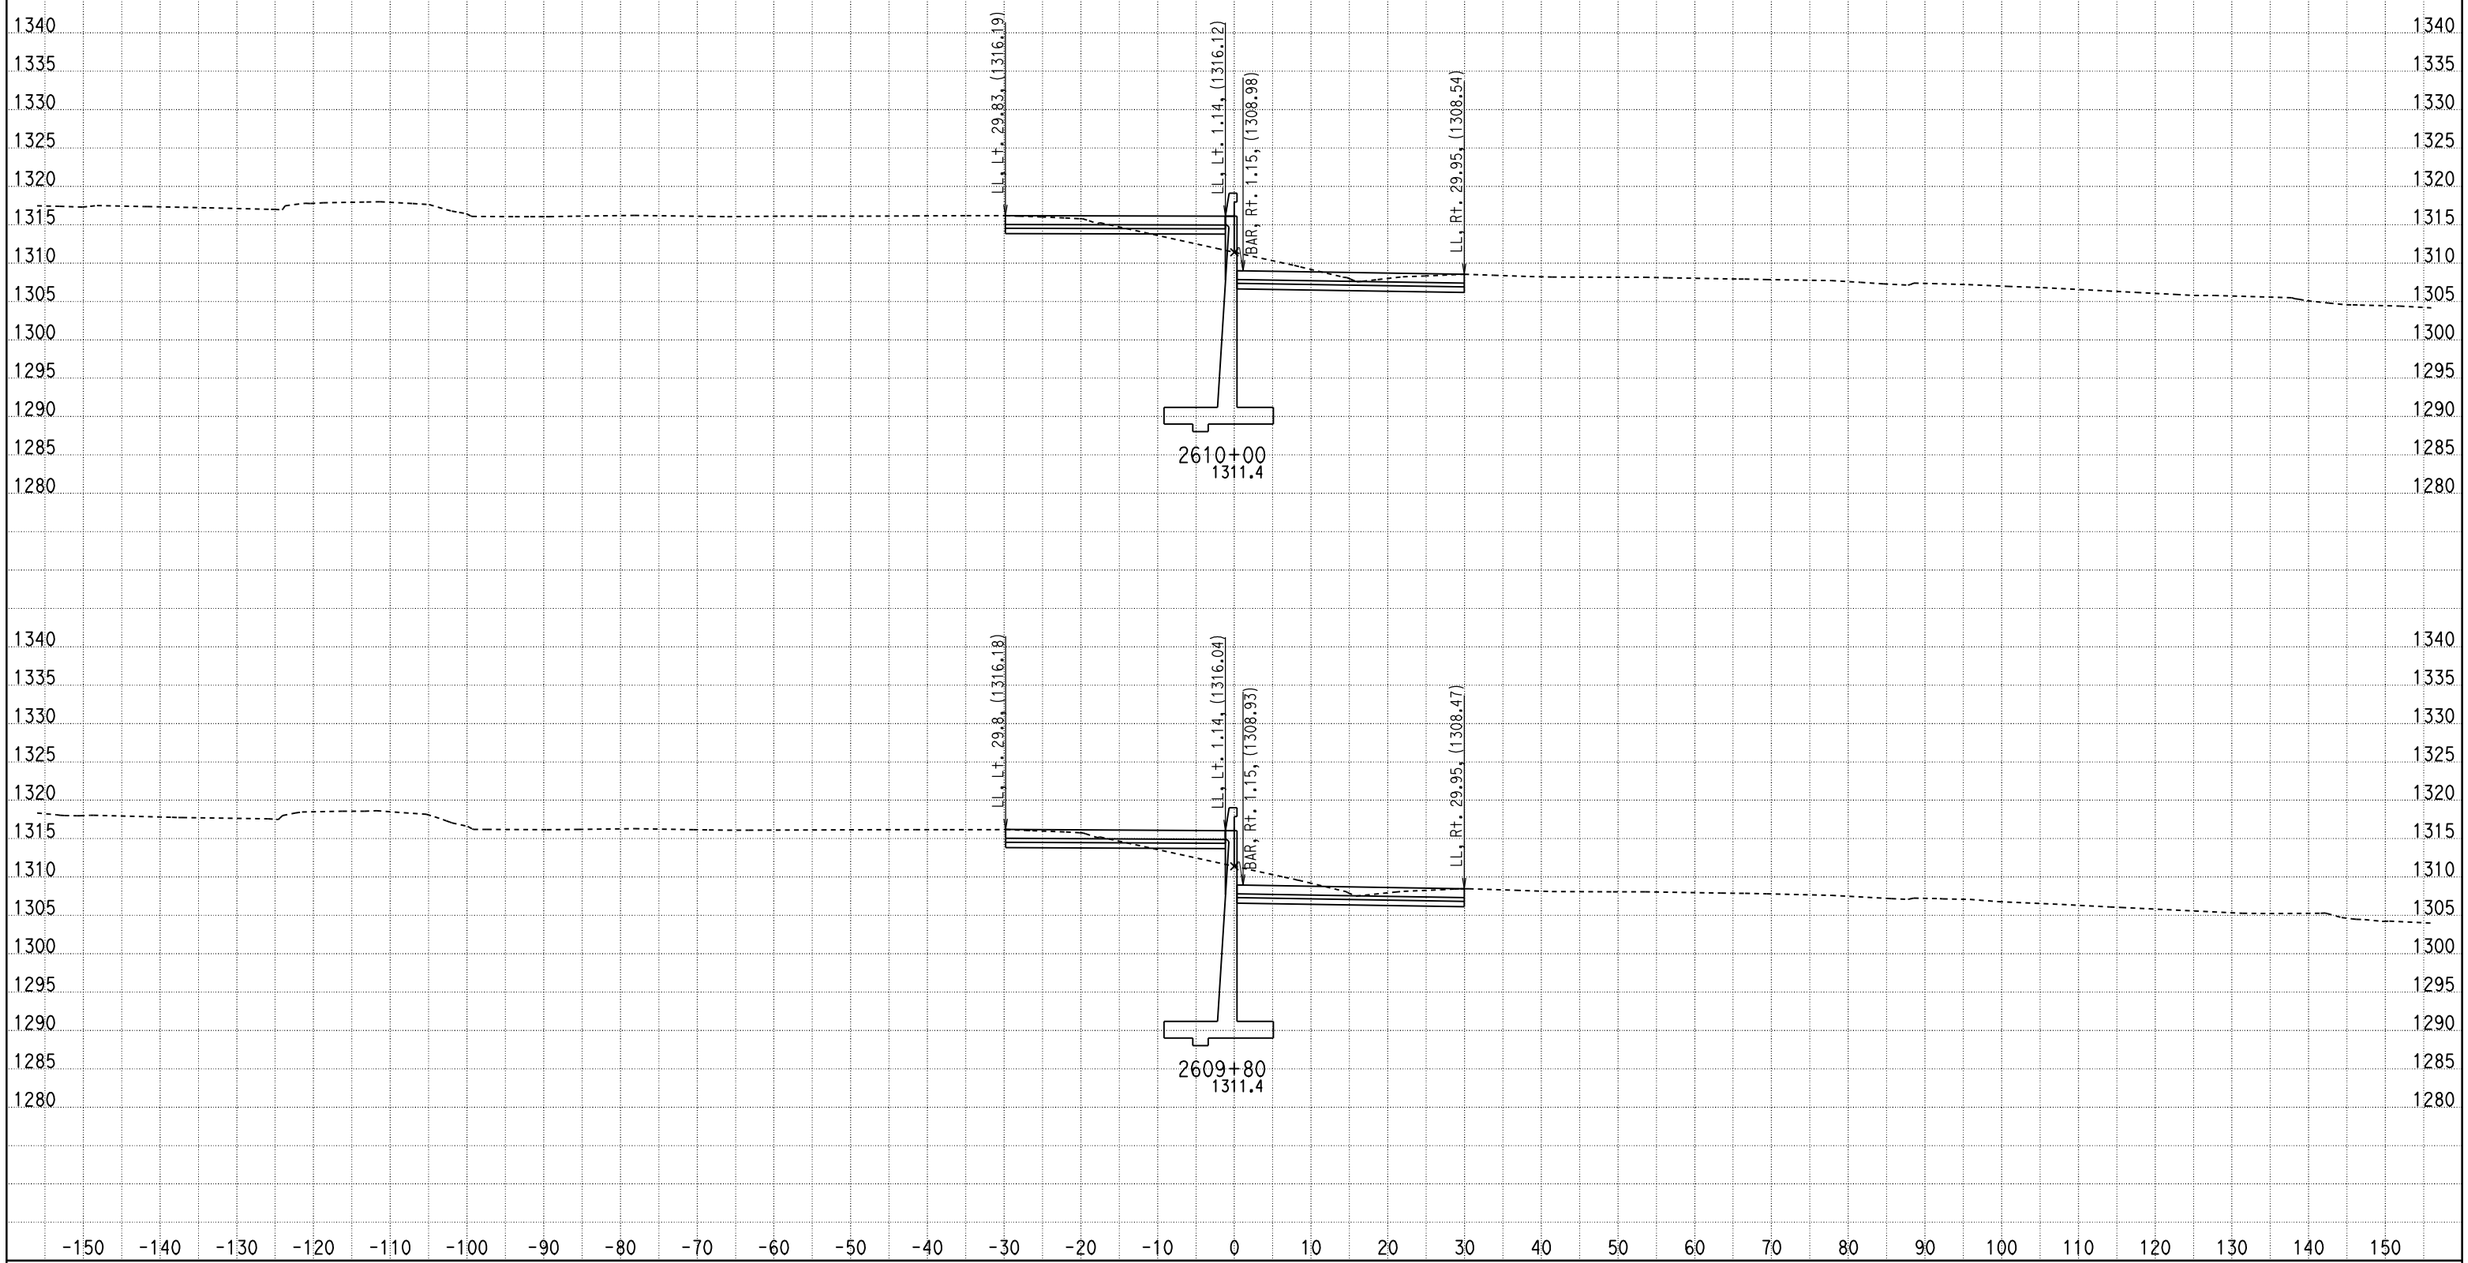

DATE: 2/16/2011

KC Project: 09297 File: D:\07297\09297\X-Section\median south design10.ear

SCALE: 1" = 10' Horiz.
1" = 10' Vert.

All Dimensions are US Survey Feet

CL1
CROSS SECTIONS

SHEET 649 OF XXX

DESIGN STUDY ONLY

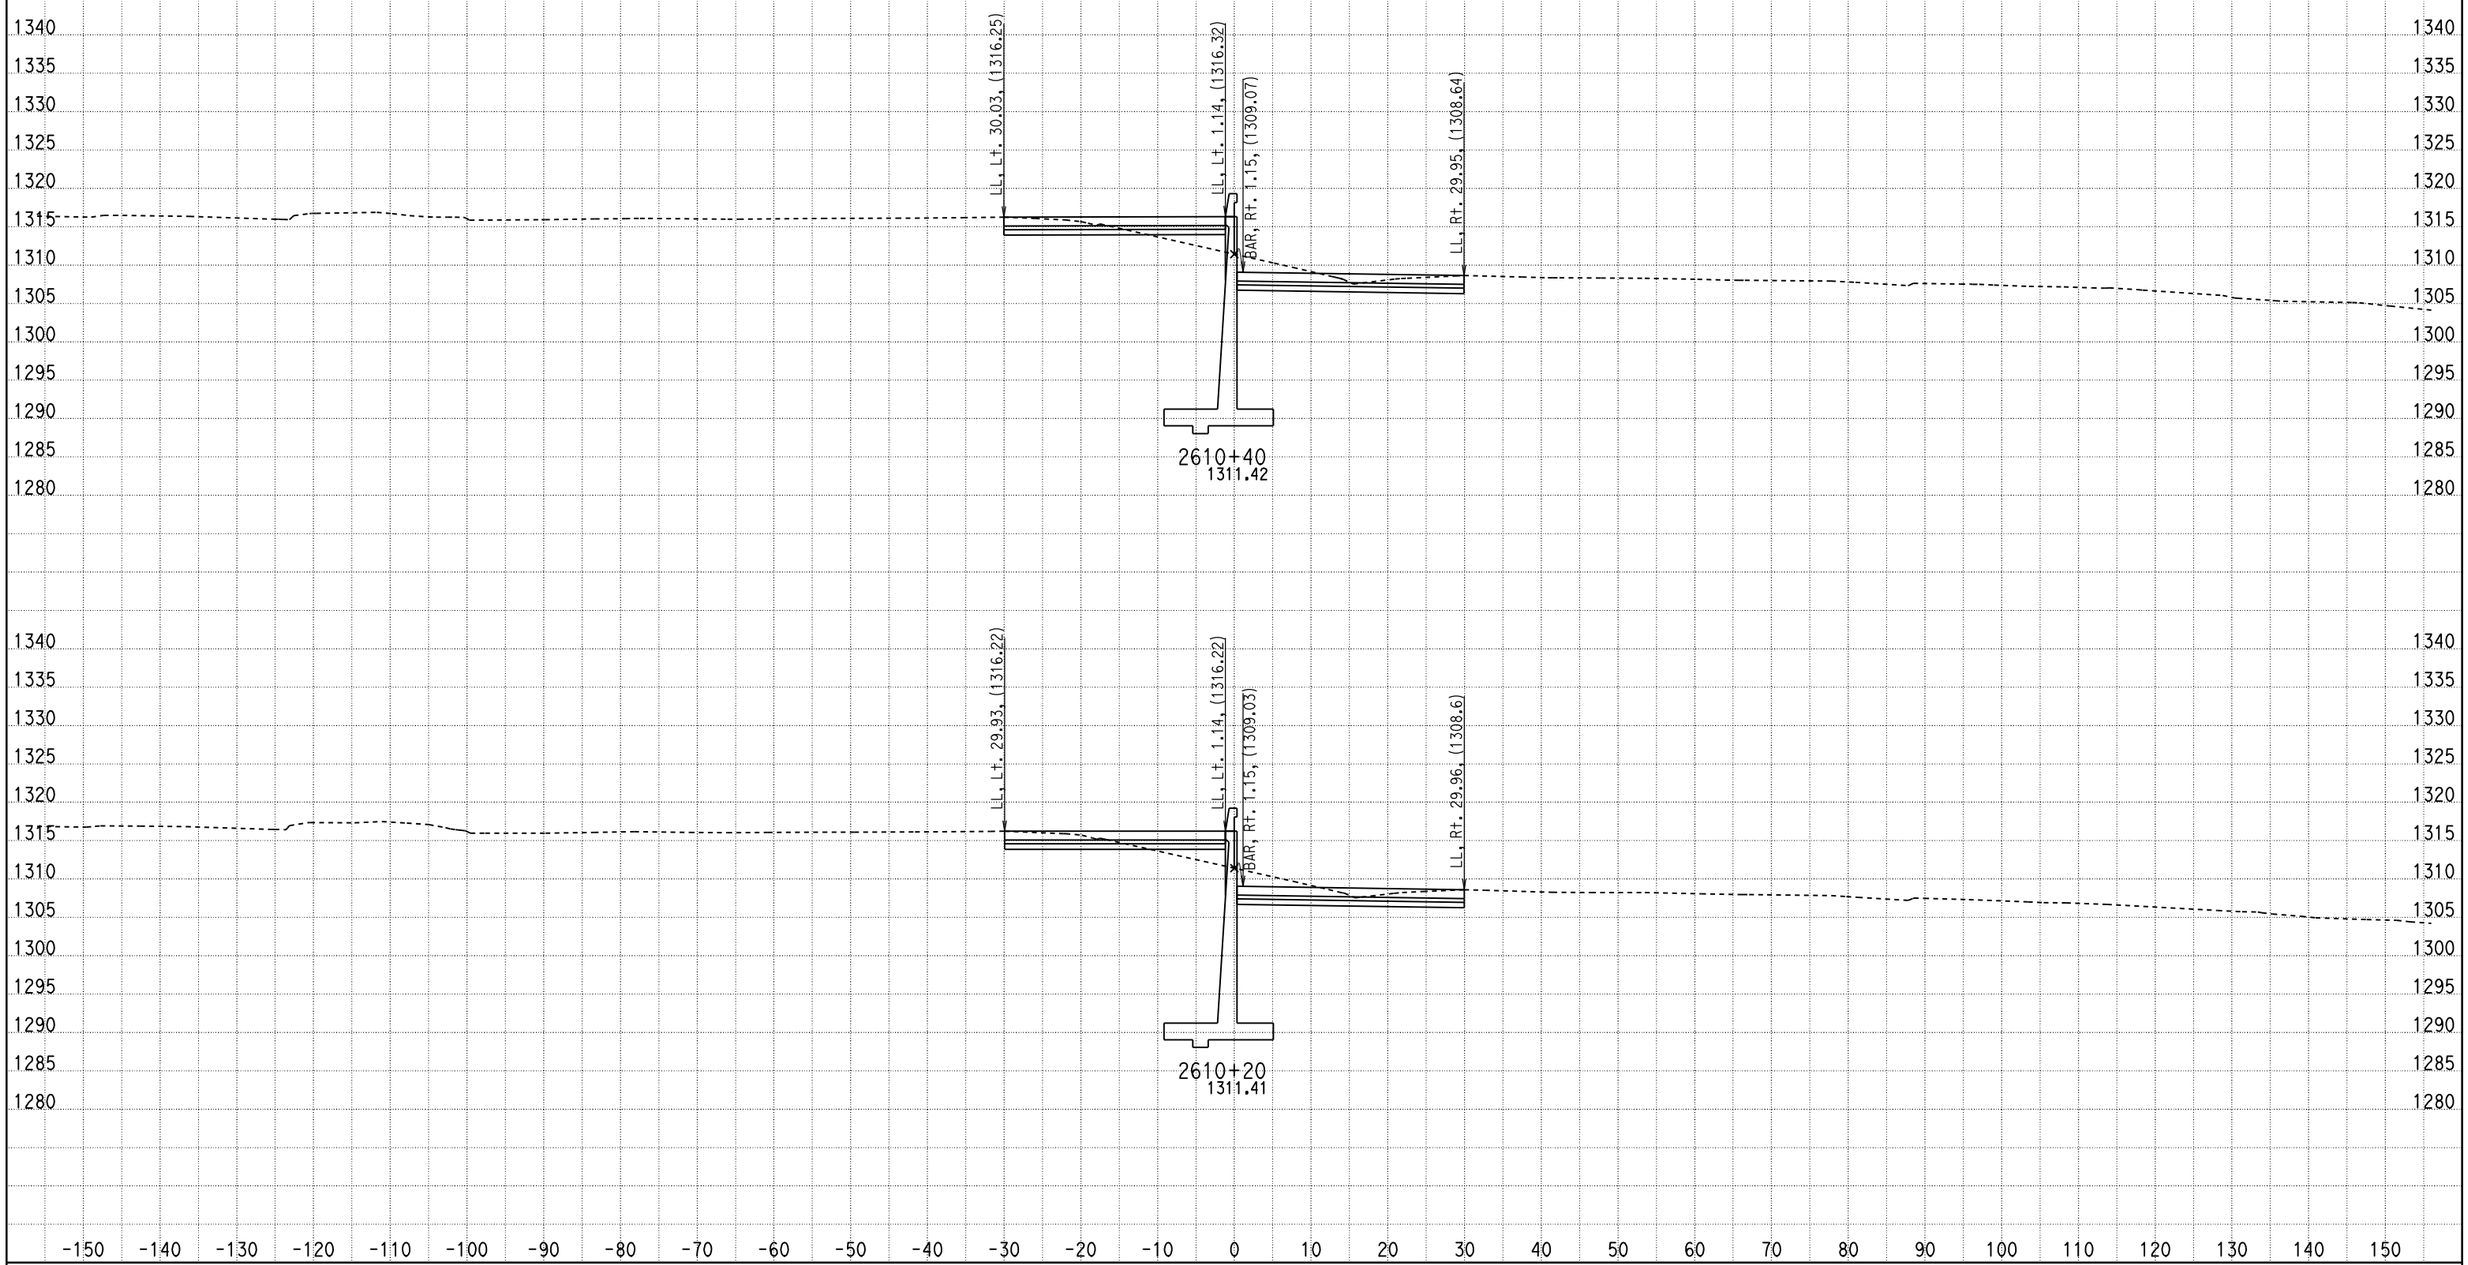

DATE: 2/16/2011

KC Project: 09297 File: D:\07297\09297\X-Section\median south design10.ear

SCALE: 1" = 10' Horiz.
1" = 10' Vert.

All Dimensions are US Survey Feet

CL1
CROSS SECTIONS

SHEET 650 OF XXX

DESIGN STUDY ONLY

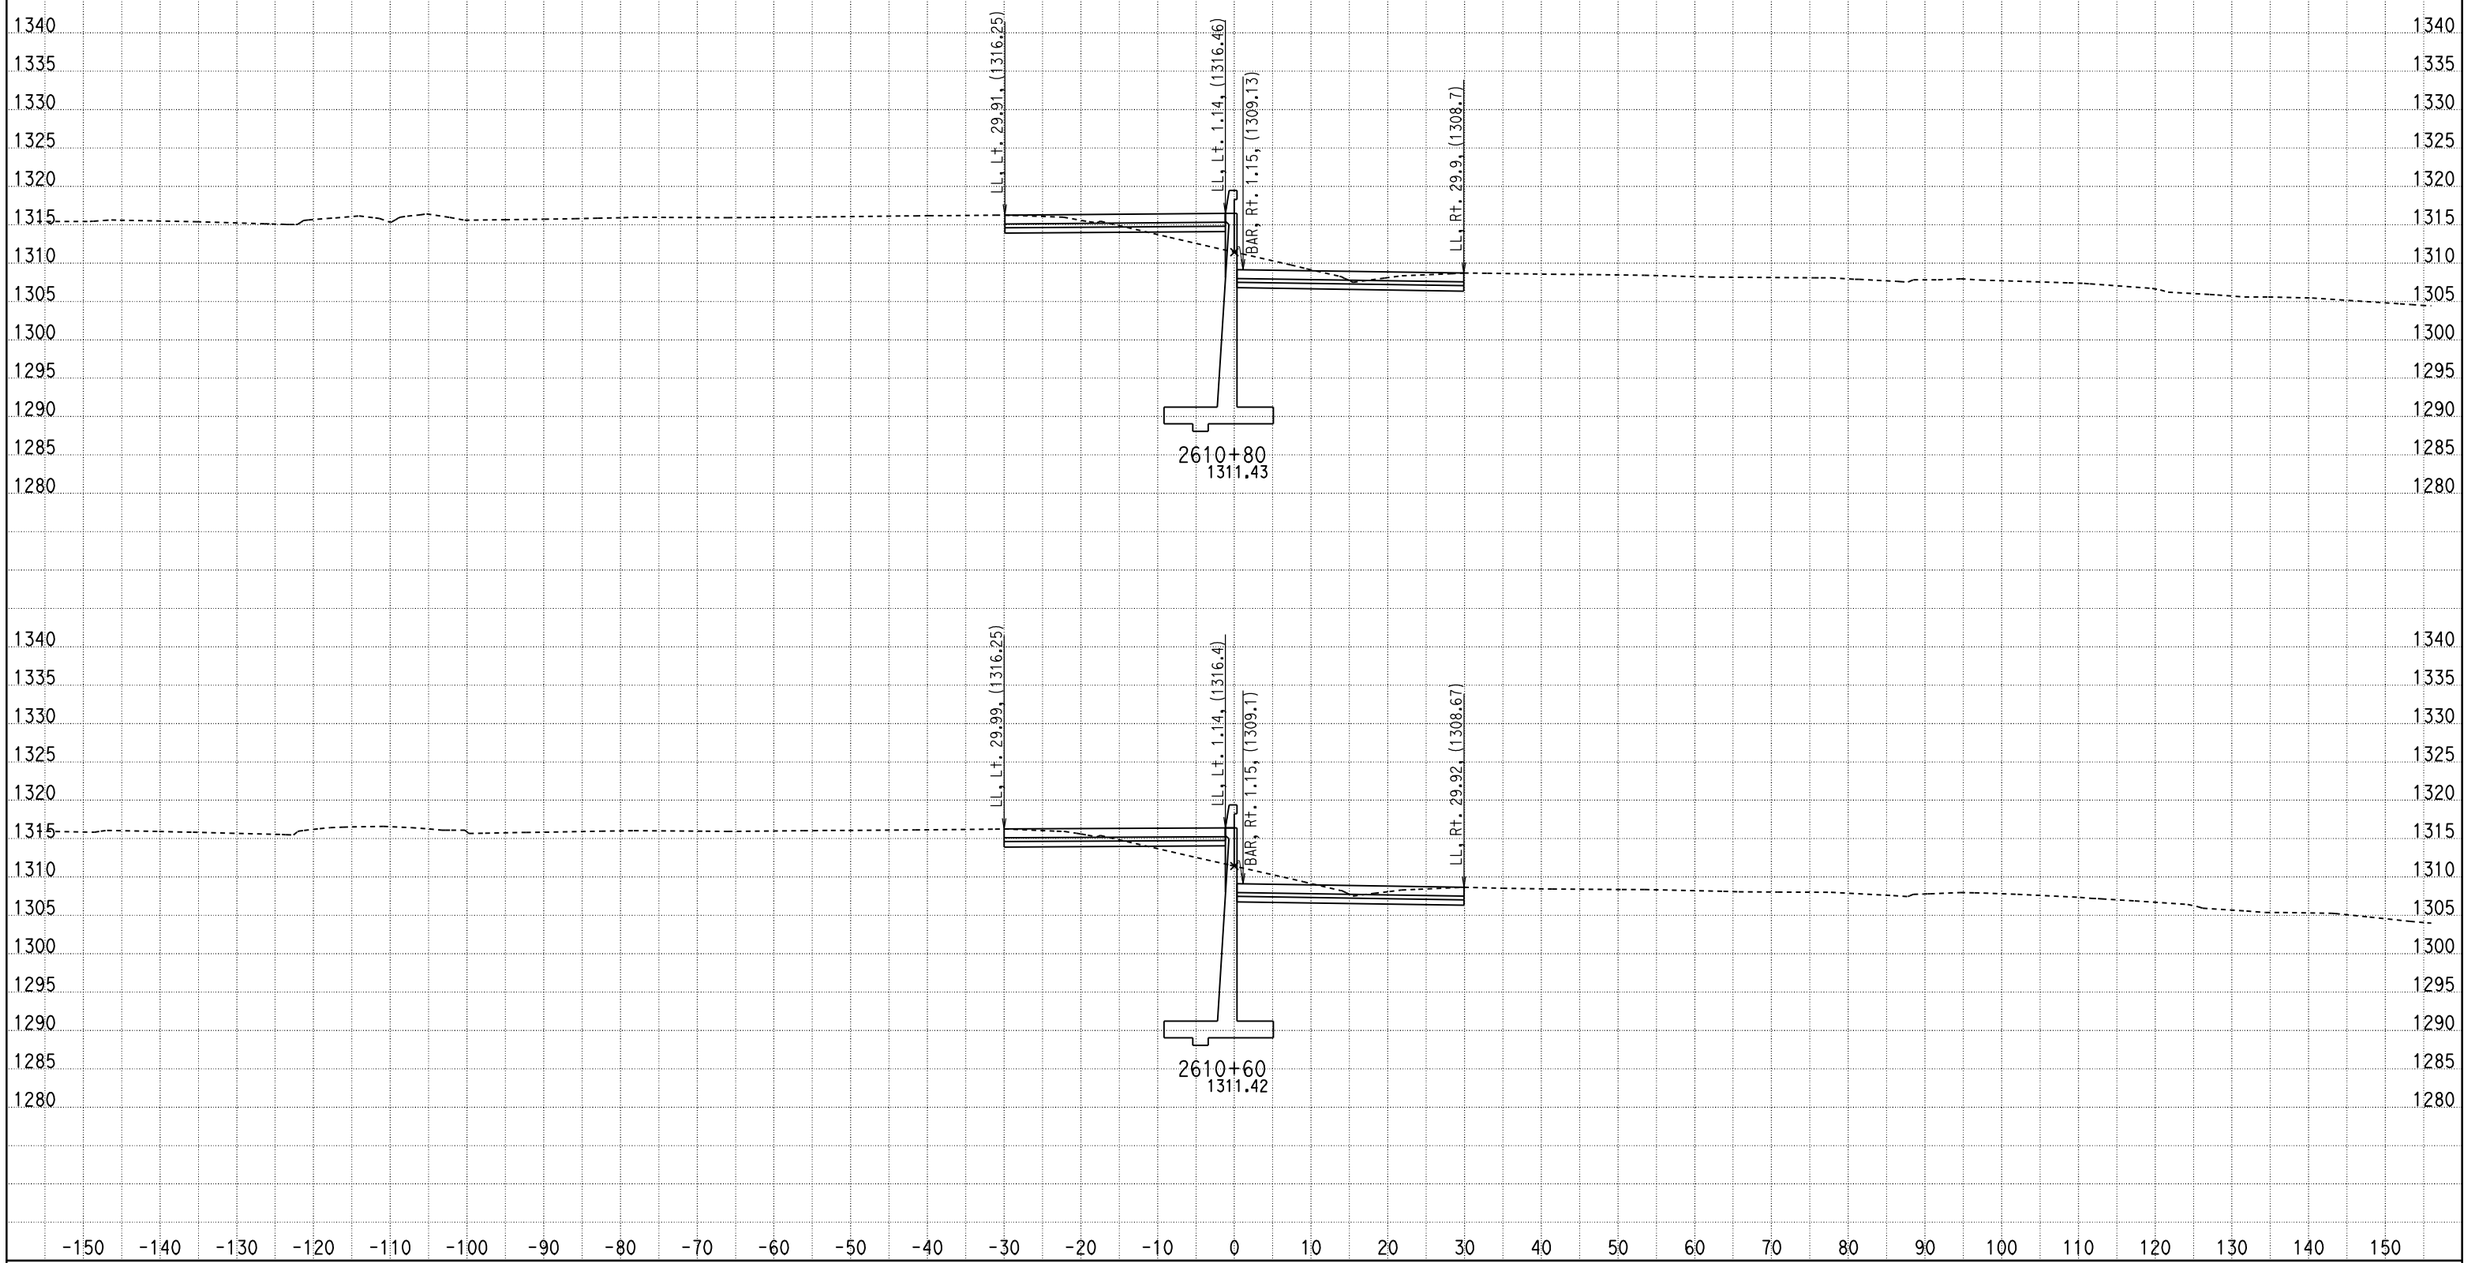

DATE: 2/16/2011

KC Project: 09297 File: D:\07297\09297\X-Section\median south design10.ear

SCALE: 1" = 10' Horiz.
1" = 10' Vert.

All Dimensions are US Survey Feet

CL1
CROSS SECTIONS

SHEET 651 OF XXX

DESIGN STUDY ONLY

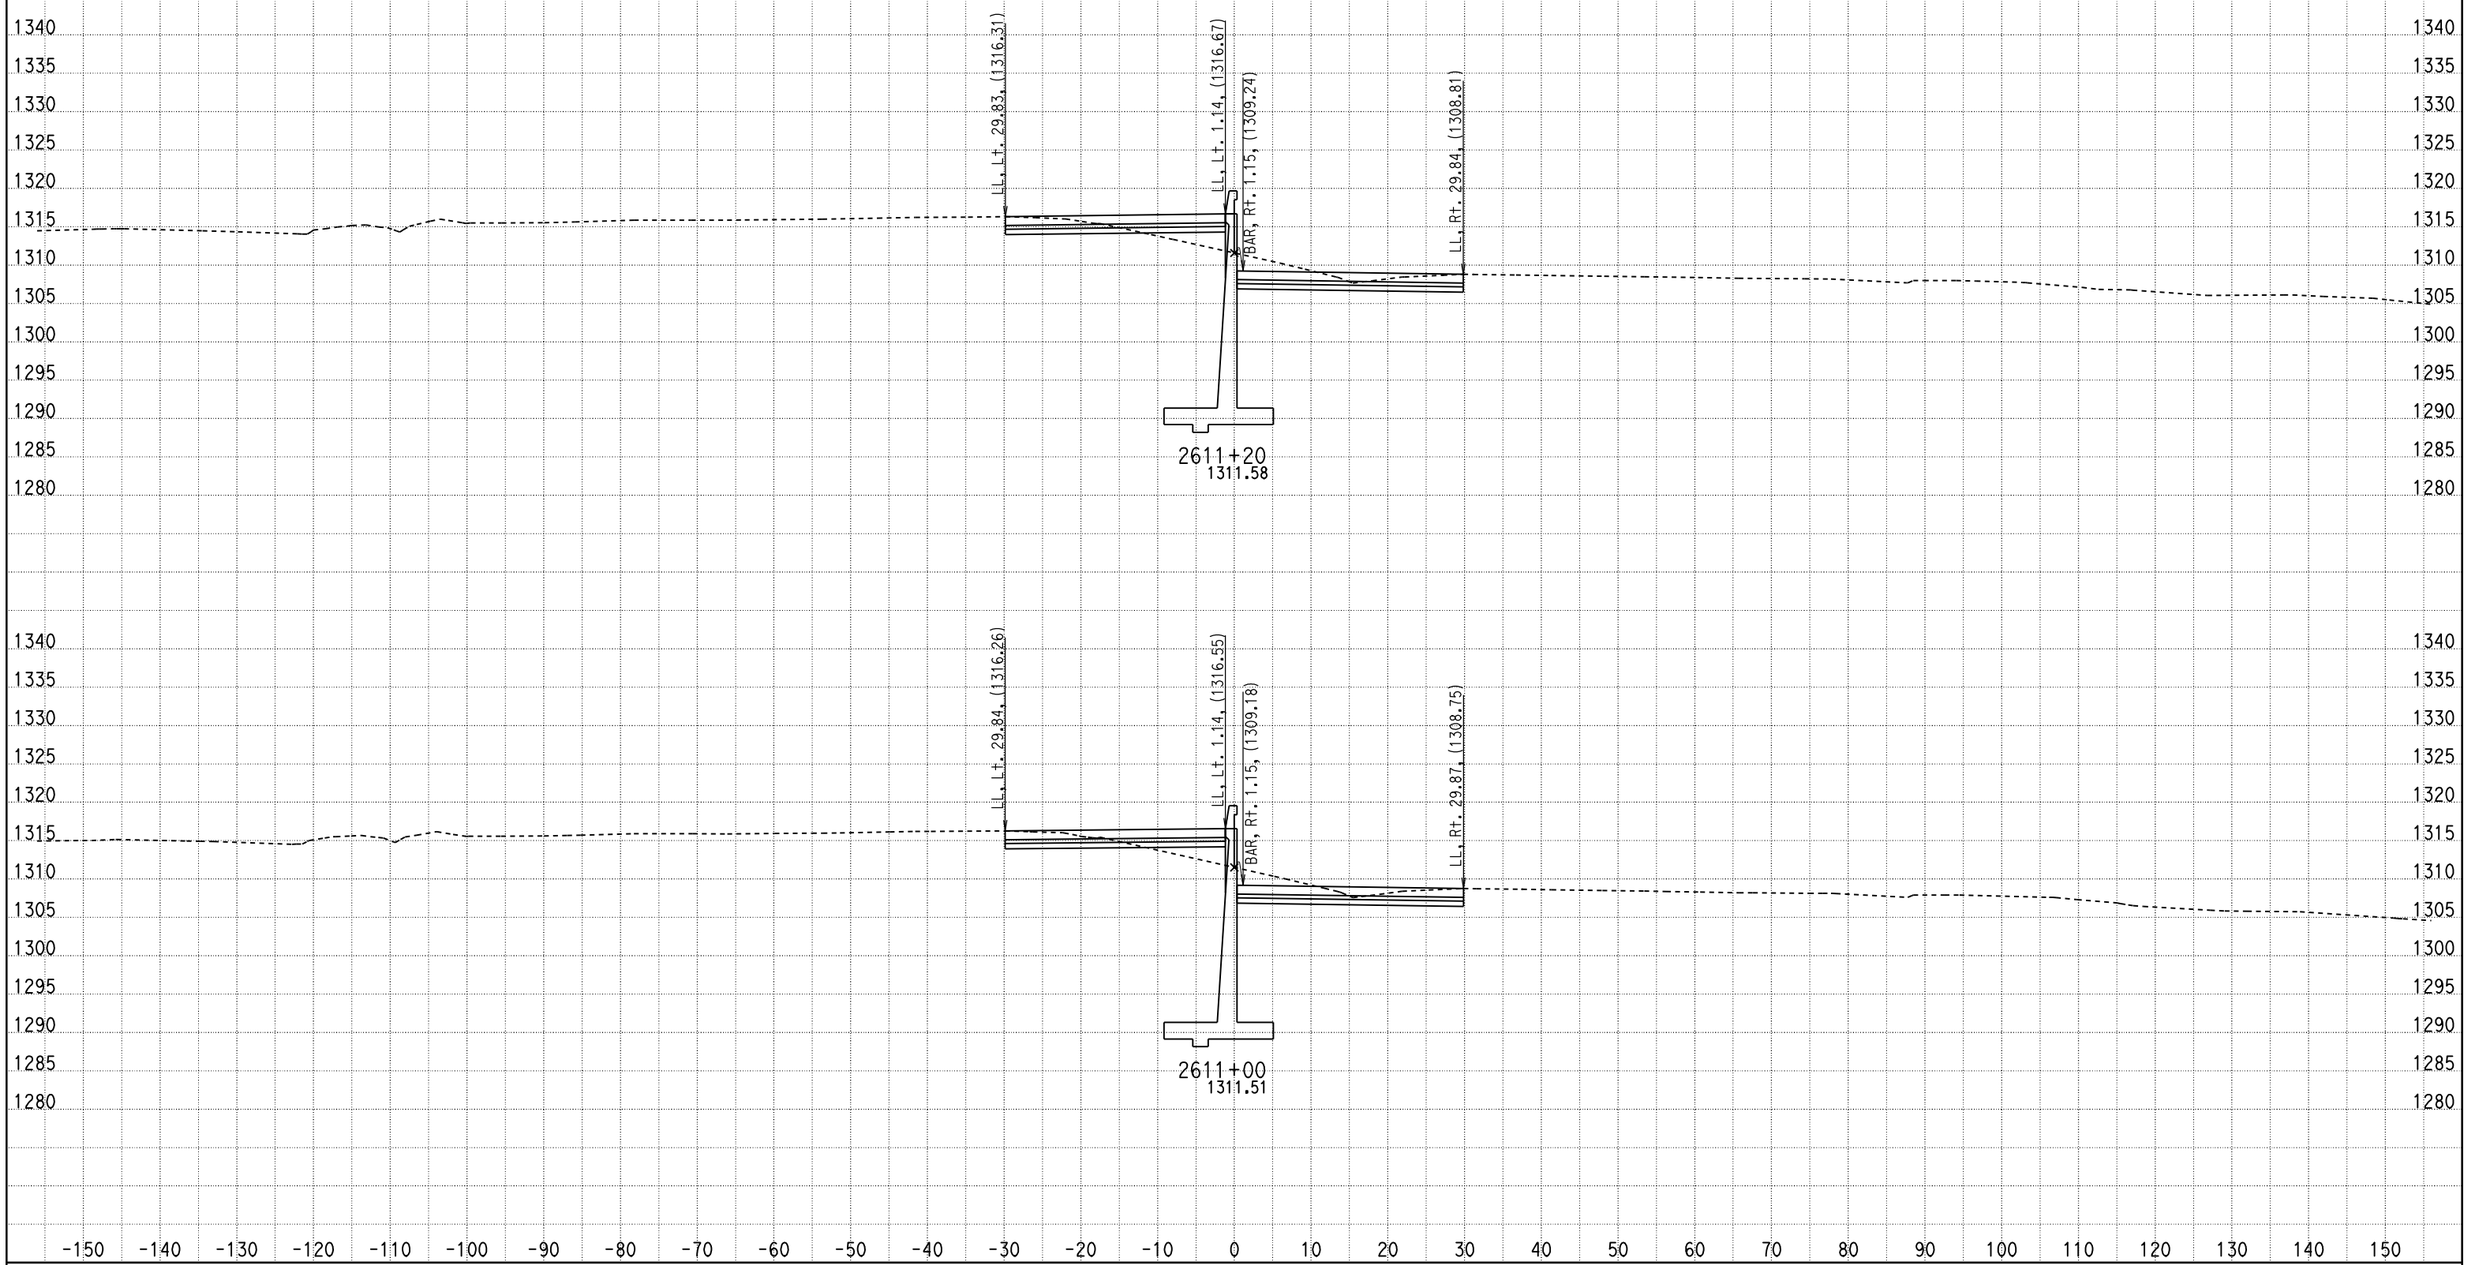

DATE: 2/16/2011

KC Project: 09297 File: D:\07297\09297\X-Section\median south design10.ear

SCALE: 1" = 10' Horiz.
1" = 10' Vert.

All Dimensions are US Survey Feet

CL1
CROSS SECTIONS

SHEET 652 OF XXX

DESIGN STUDY ONLY

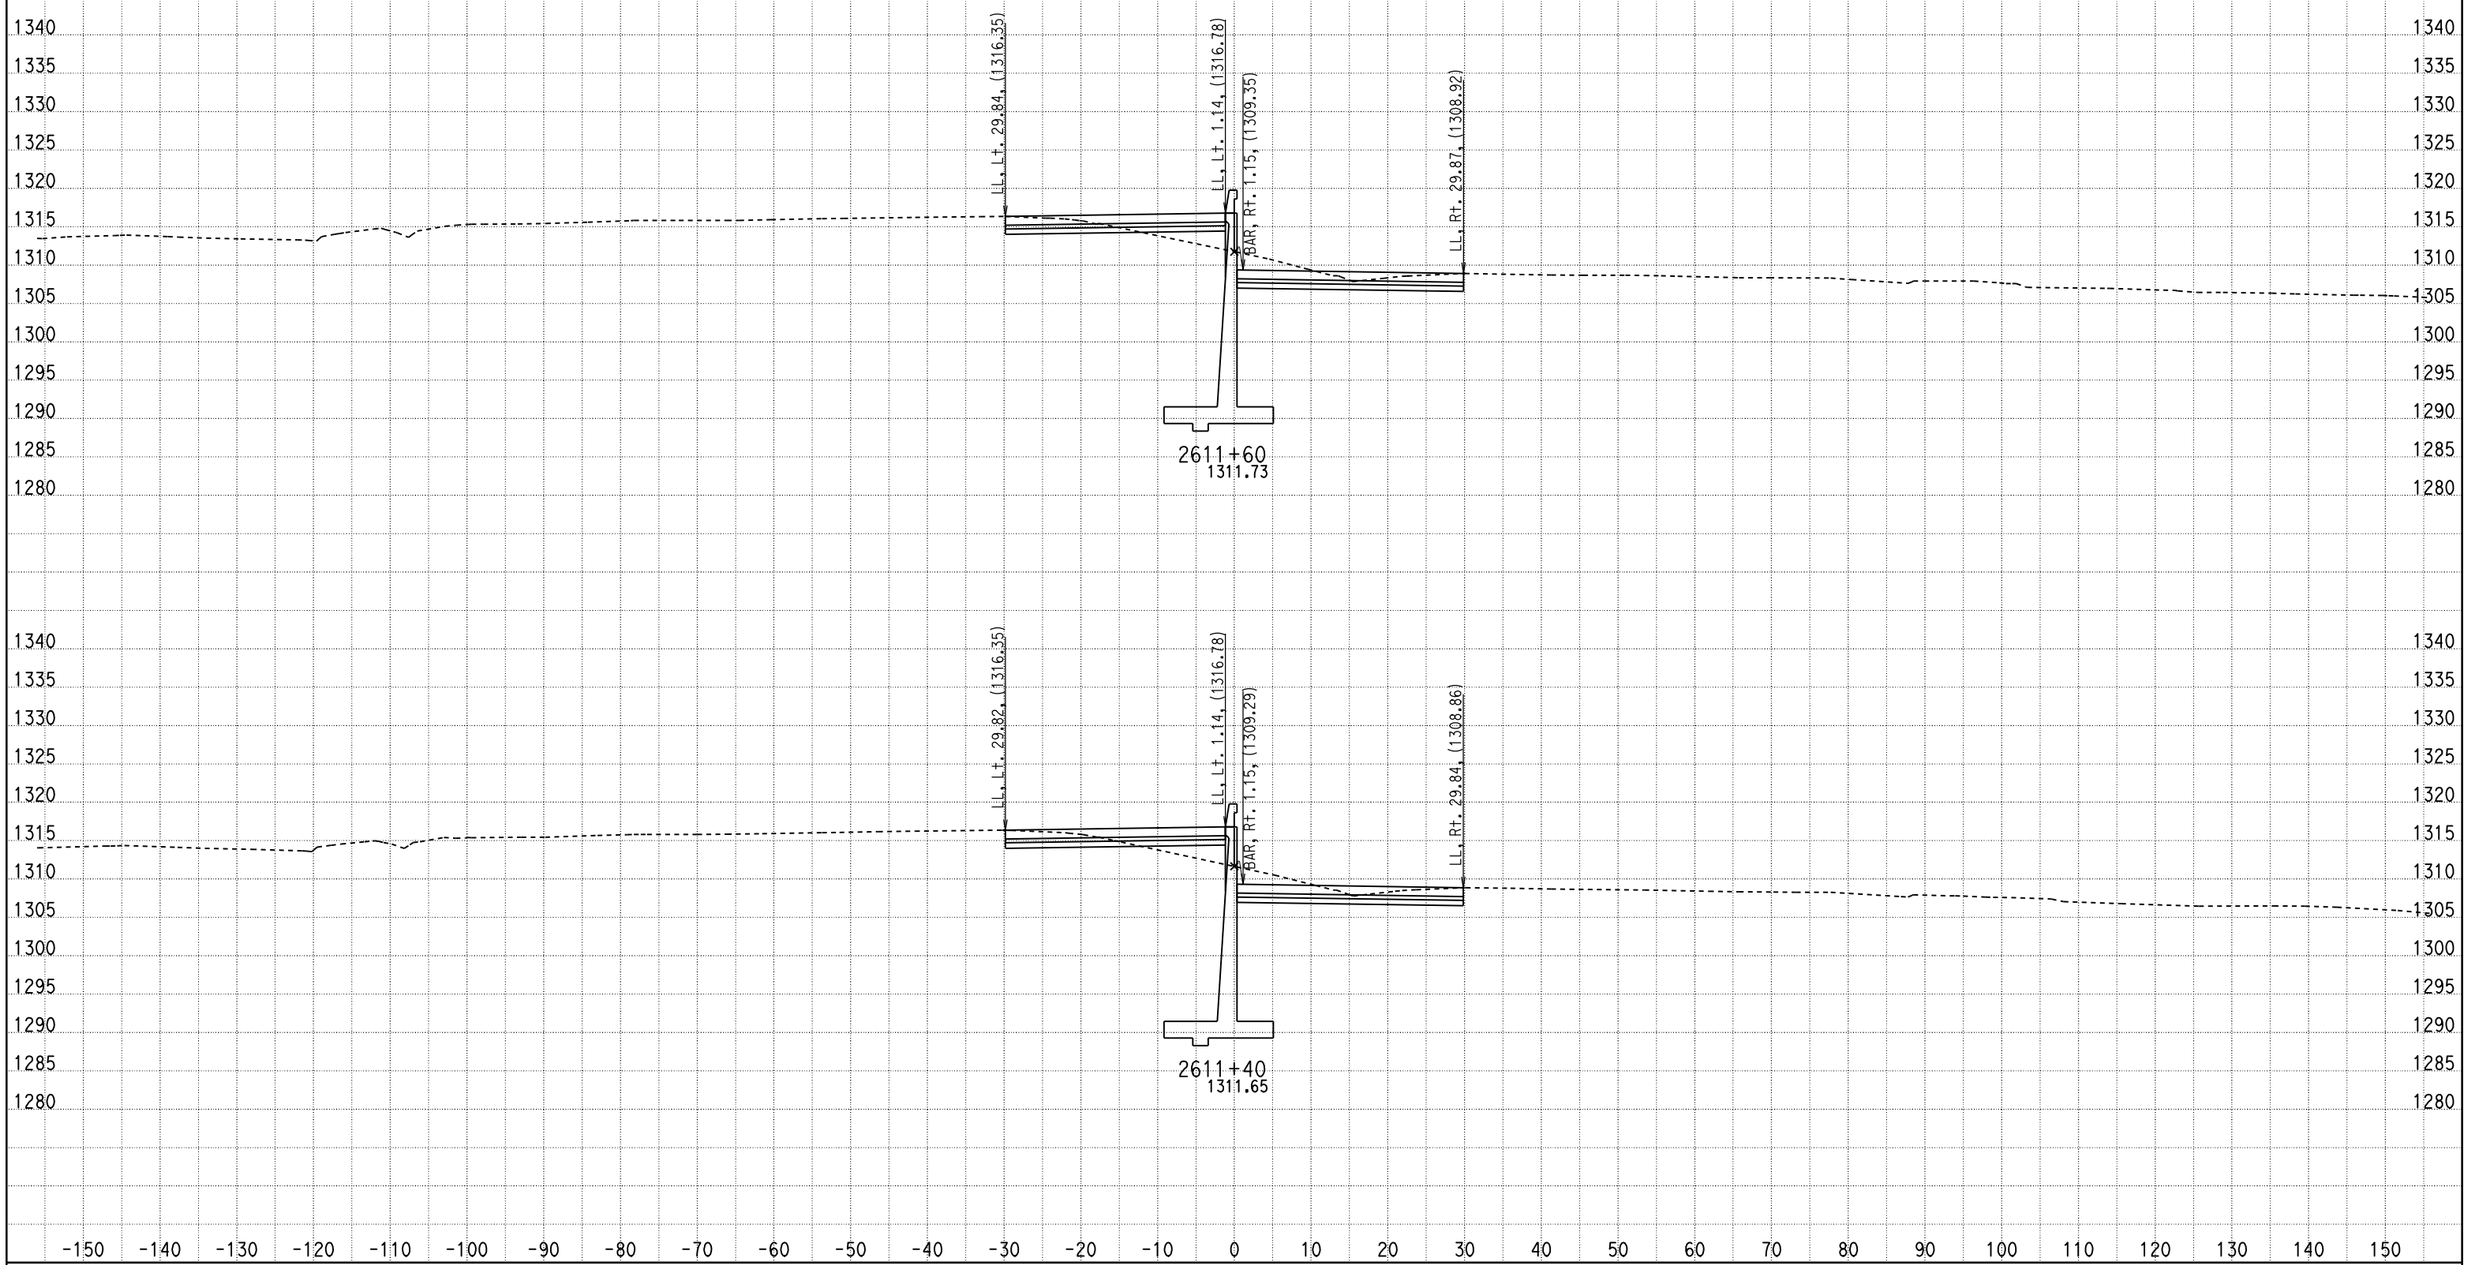

DATE: 2/16/2011

KC Project: 09297 File: D:\07297\09297\X-Section\median south design10.ear

SCALE: 1" = 10' Horiz.
1" = 10' Vert.

All Dimensions are US Survey Feet

CL1
CROSS SECTIONS

SHEET 653 OF XXX

DESIGN STUDY ONLY

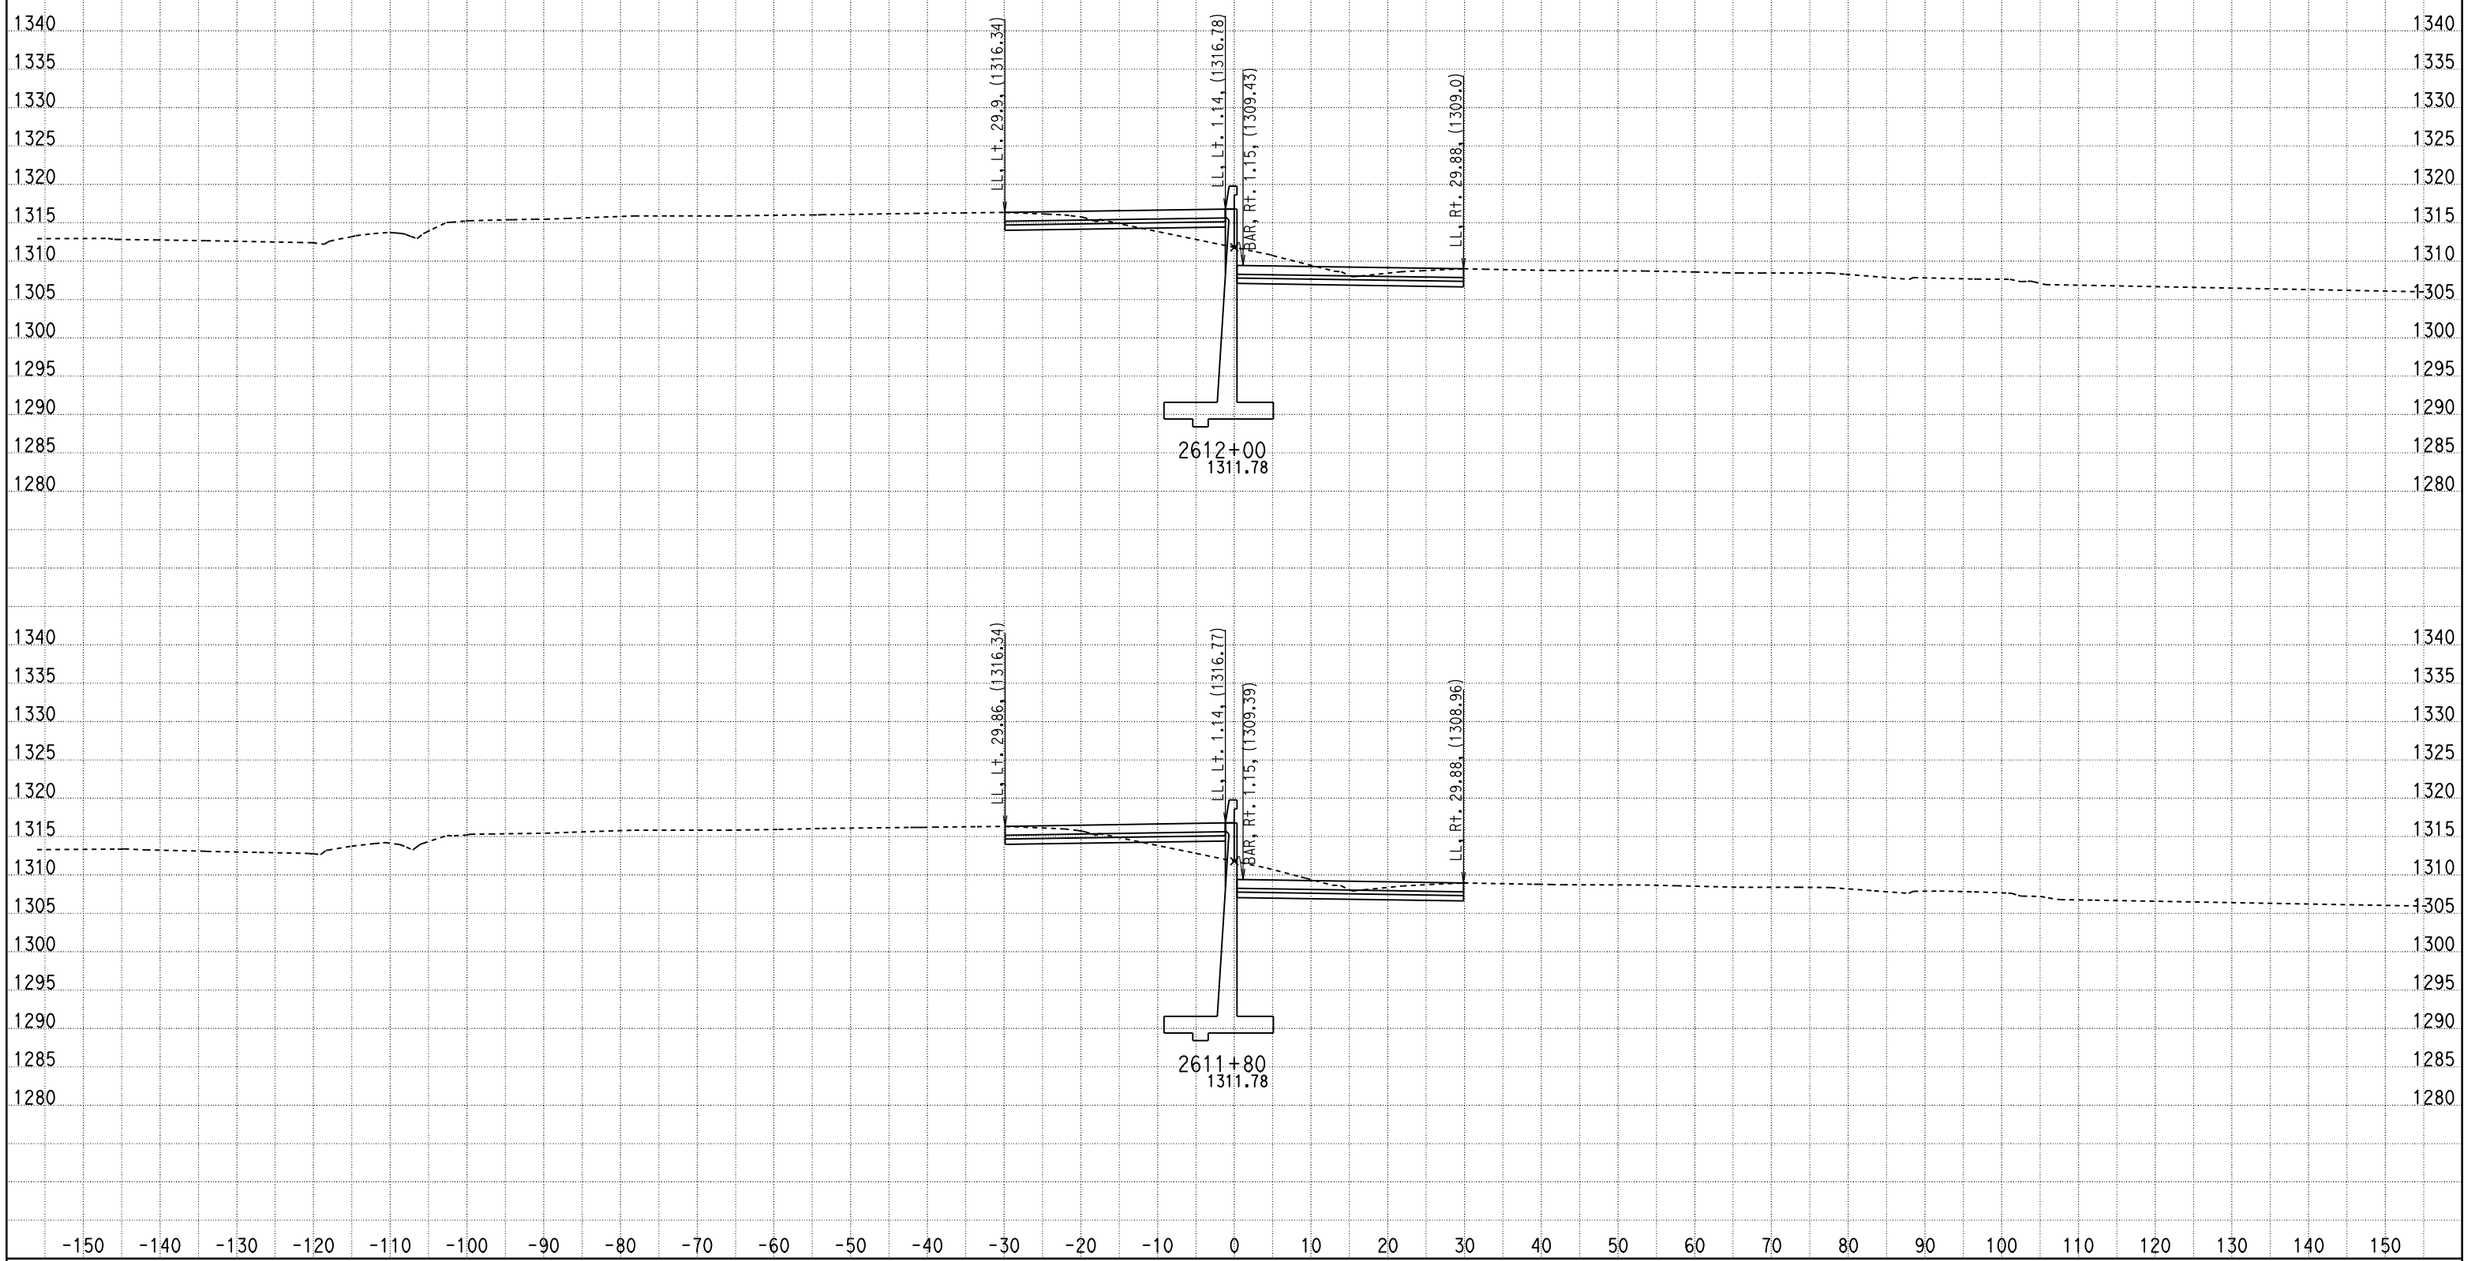

DATE: 2/16/2011

KC Project: 09297 File: D:\07297\09297\X-Section\median south design10.ear

SCALE: 1" = 10' Horiz.
1" = 10' Vert.

All Dimensions are US Survey Feet

CL1
CROSS SECTIONS

SHEET 654 OF XXX

DESIGN STUDY ONLY

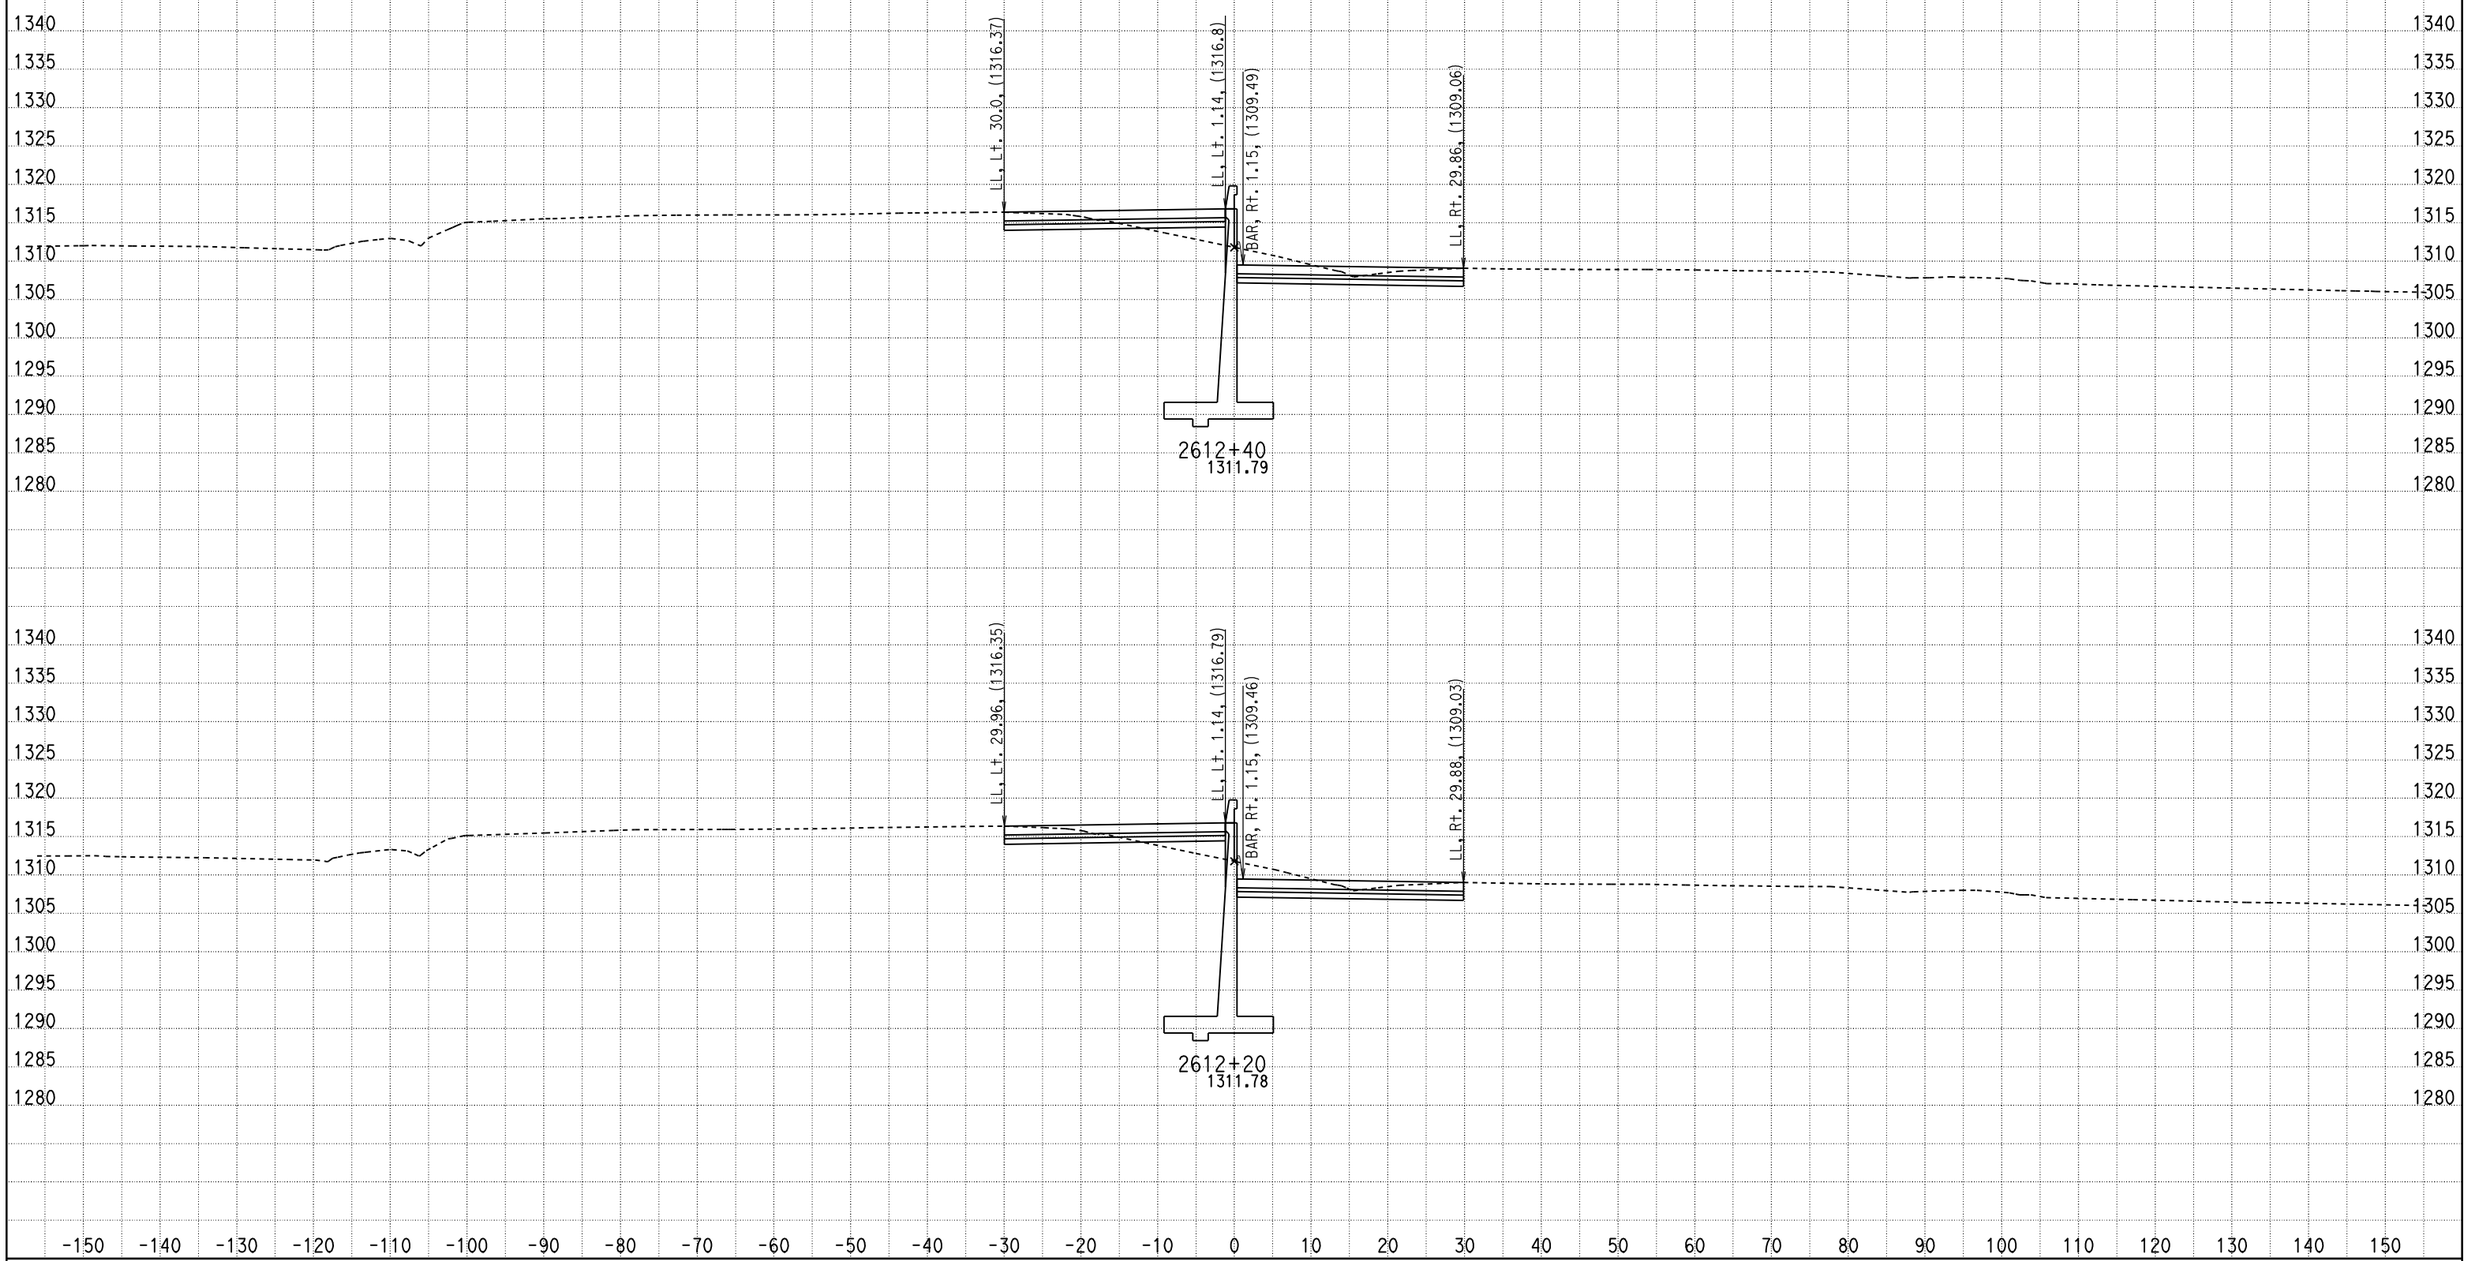

DATE: 2/16/2011

KC Project: 09297 File: D:\07297\09297\X-Section\median south design10.ear

SCALE: 1" = 10' Horiz.
1" = 10' Vert.

All Dimensions are US Survey Feet

CL1
CROSS SECTIONS

SHEET 655 OF XXX

DESIGN STUDY ONLY

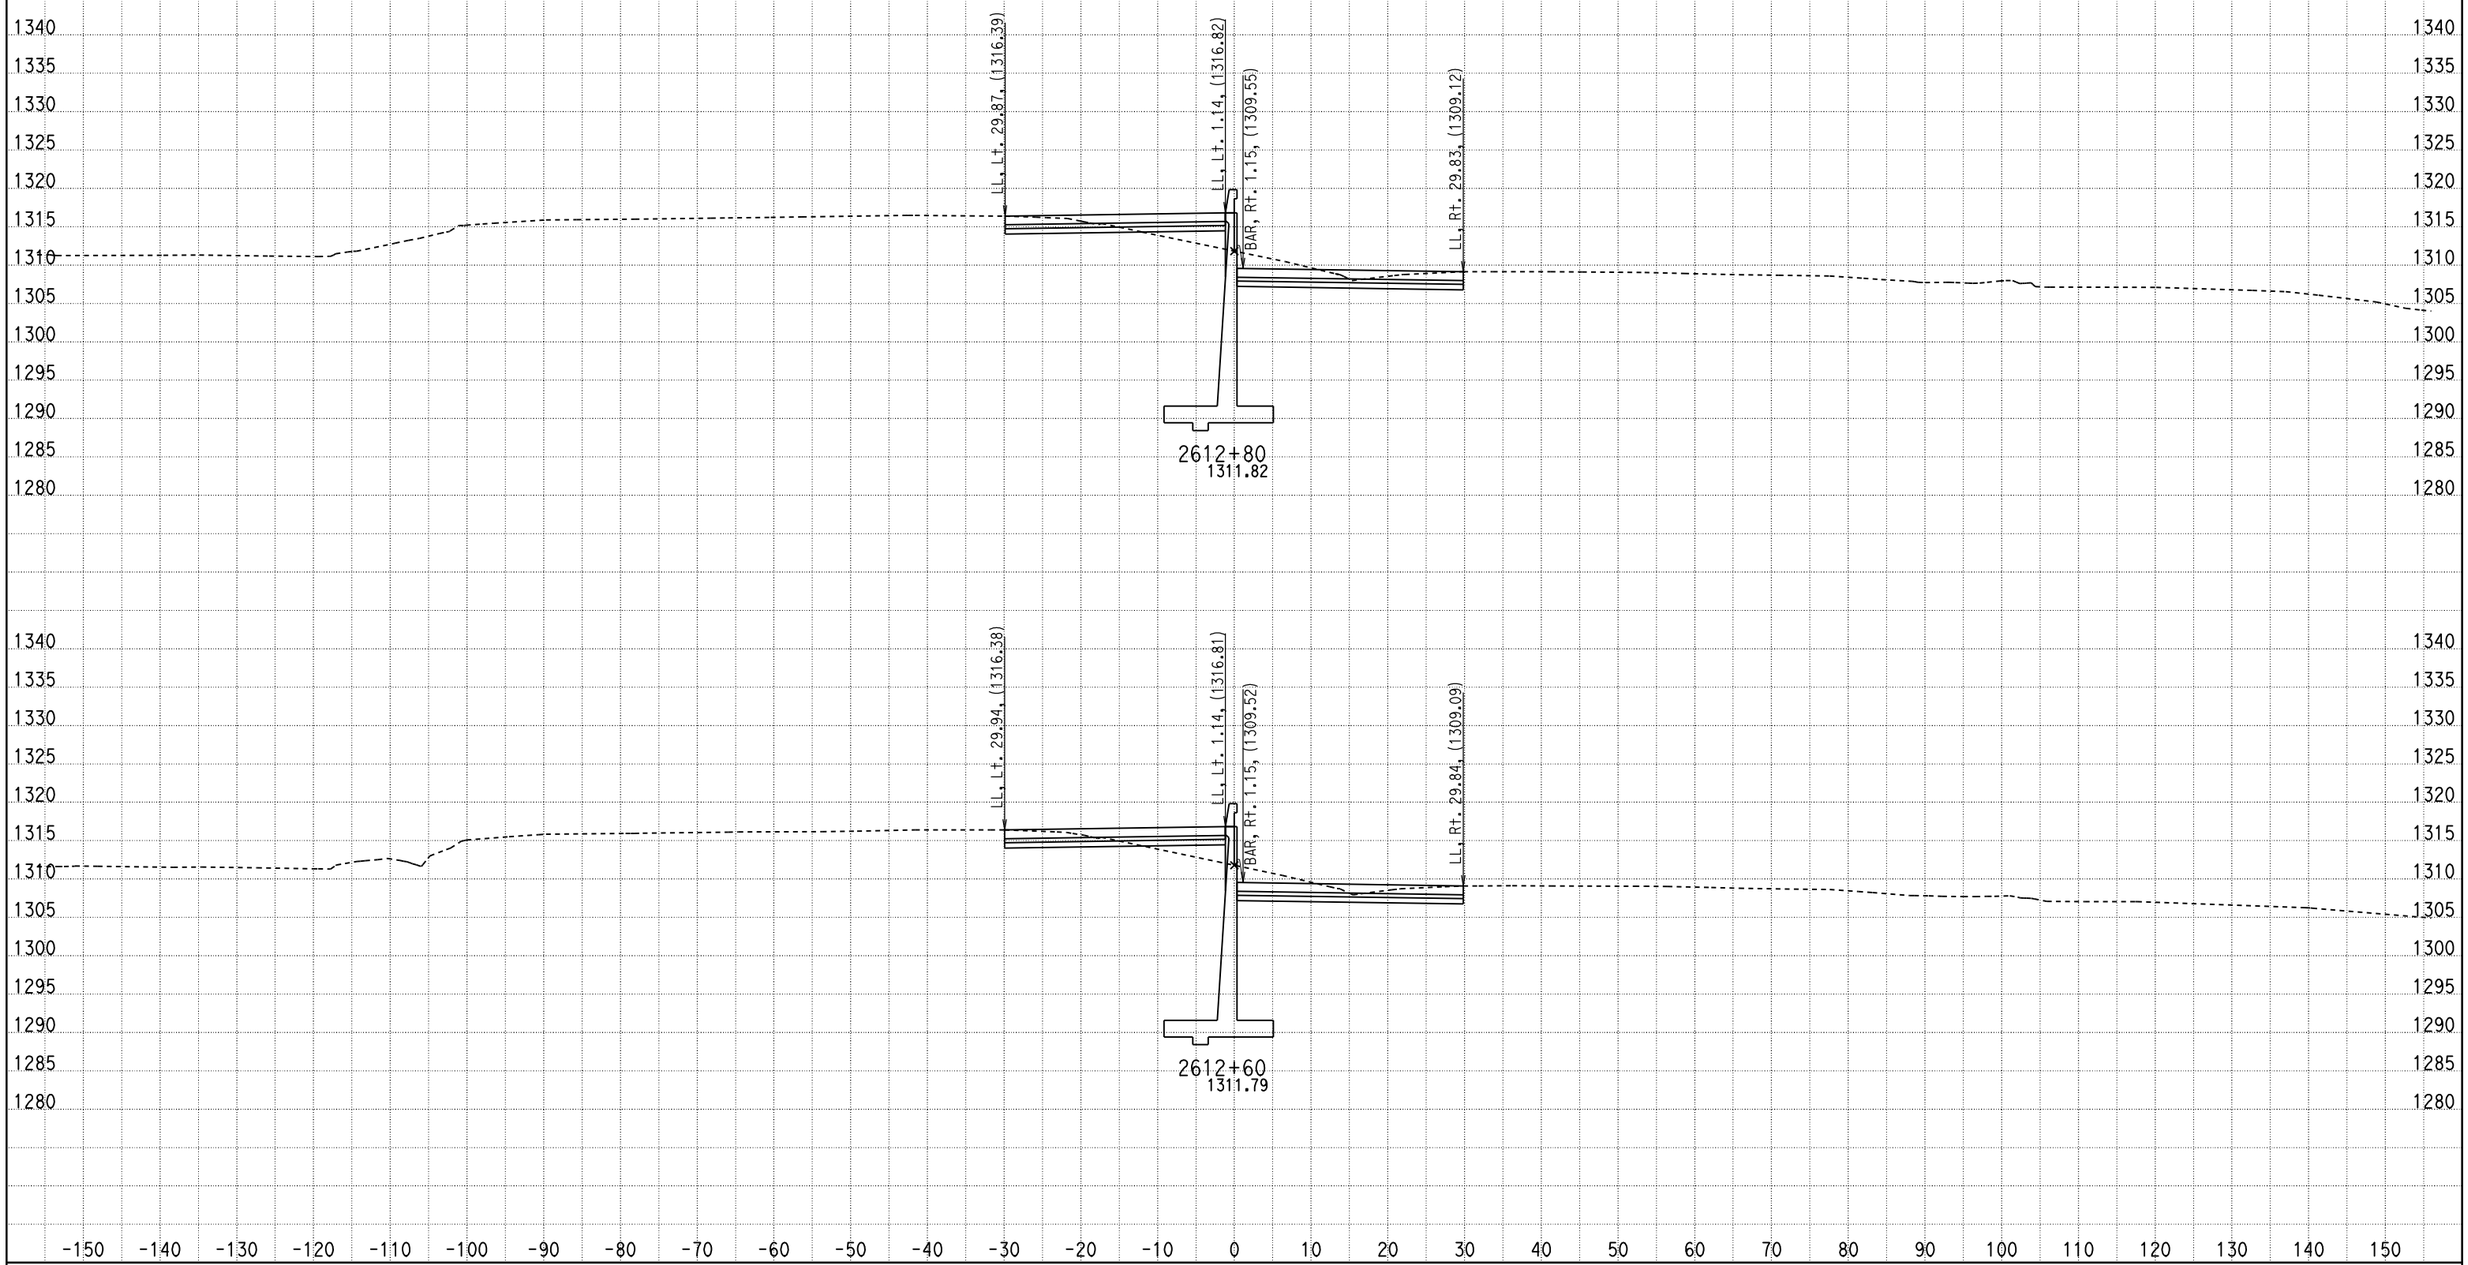

DATE: 2/16/2011

KC Project: 09297 File: D:\07297\09297\X-Section\median south design10.ear

SCALE: 1" = 10' Horiz.
1" = 10' Vert.

All Dimensions are US Survey Feet

CL1
CROSS SECTIONS

SHEET 656 OF XXX

DESIGN STUDY ONLY

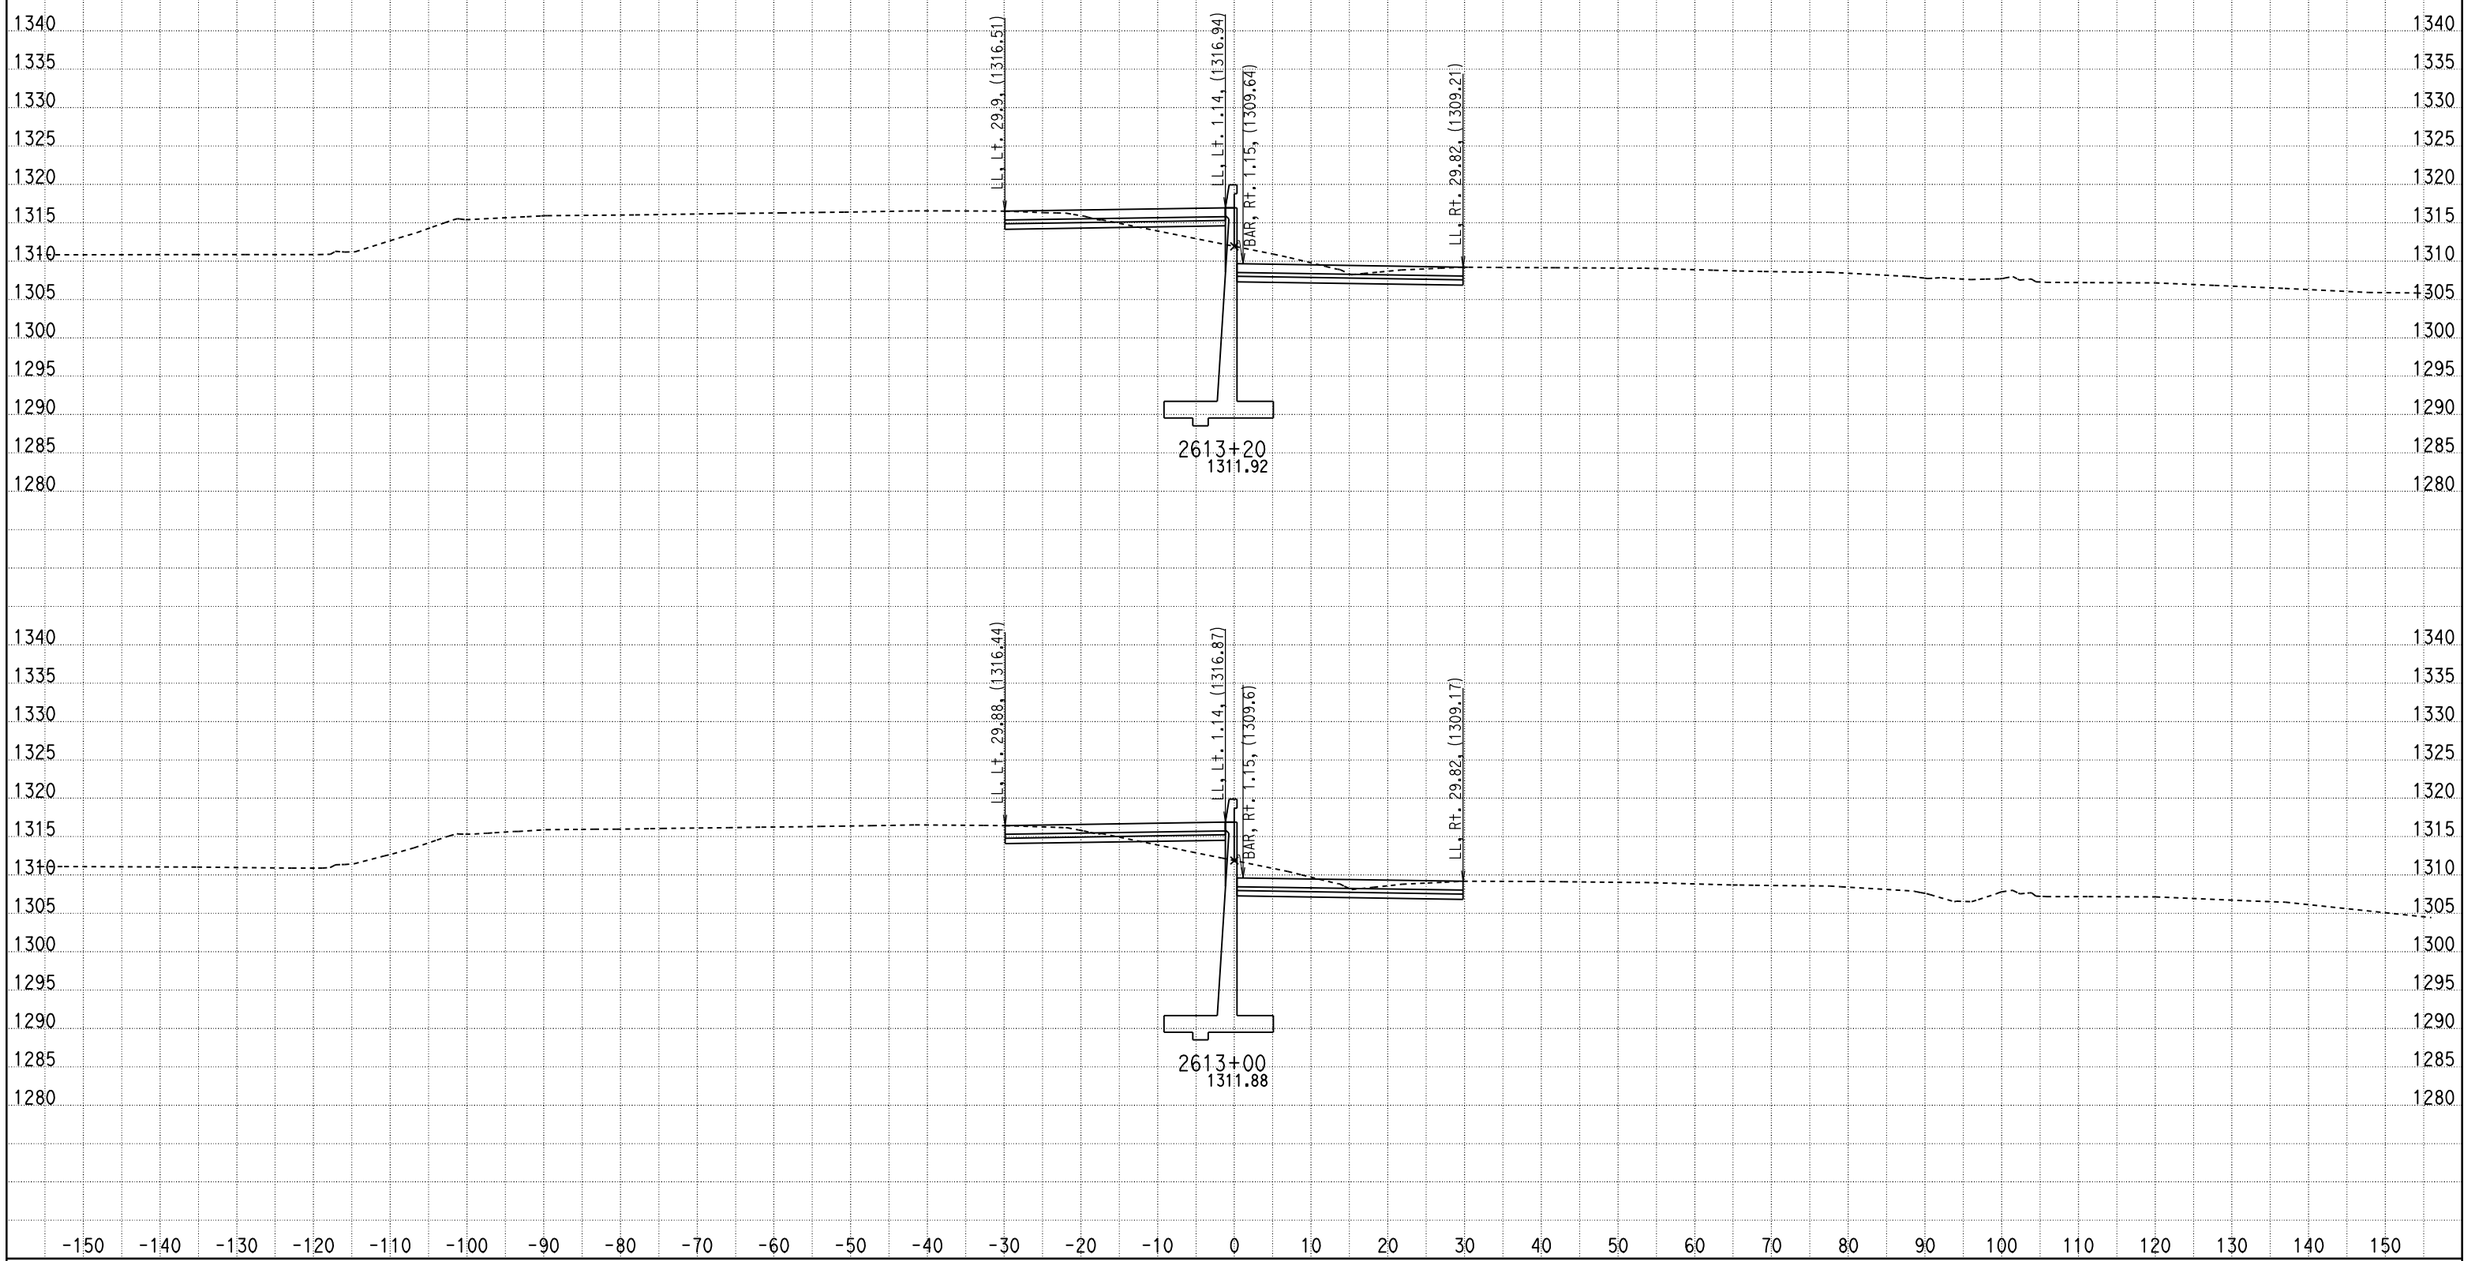

DATE: 2/16/2011

KC Project: 09297 File: D:\07297\09297\X-Section\median south design10.ear

SCALE: 1" = 10' Horiz.
1" = 10' Vert.

All Dimensions are US Survey Feet

CL1
CROSS SECTIONS

SHEET 657 OF XXX

DESIGN STUDY ONLY

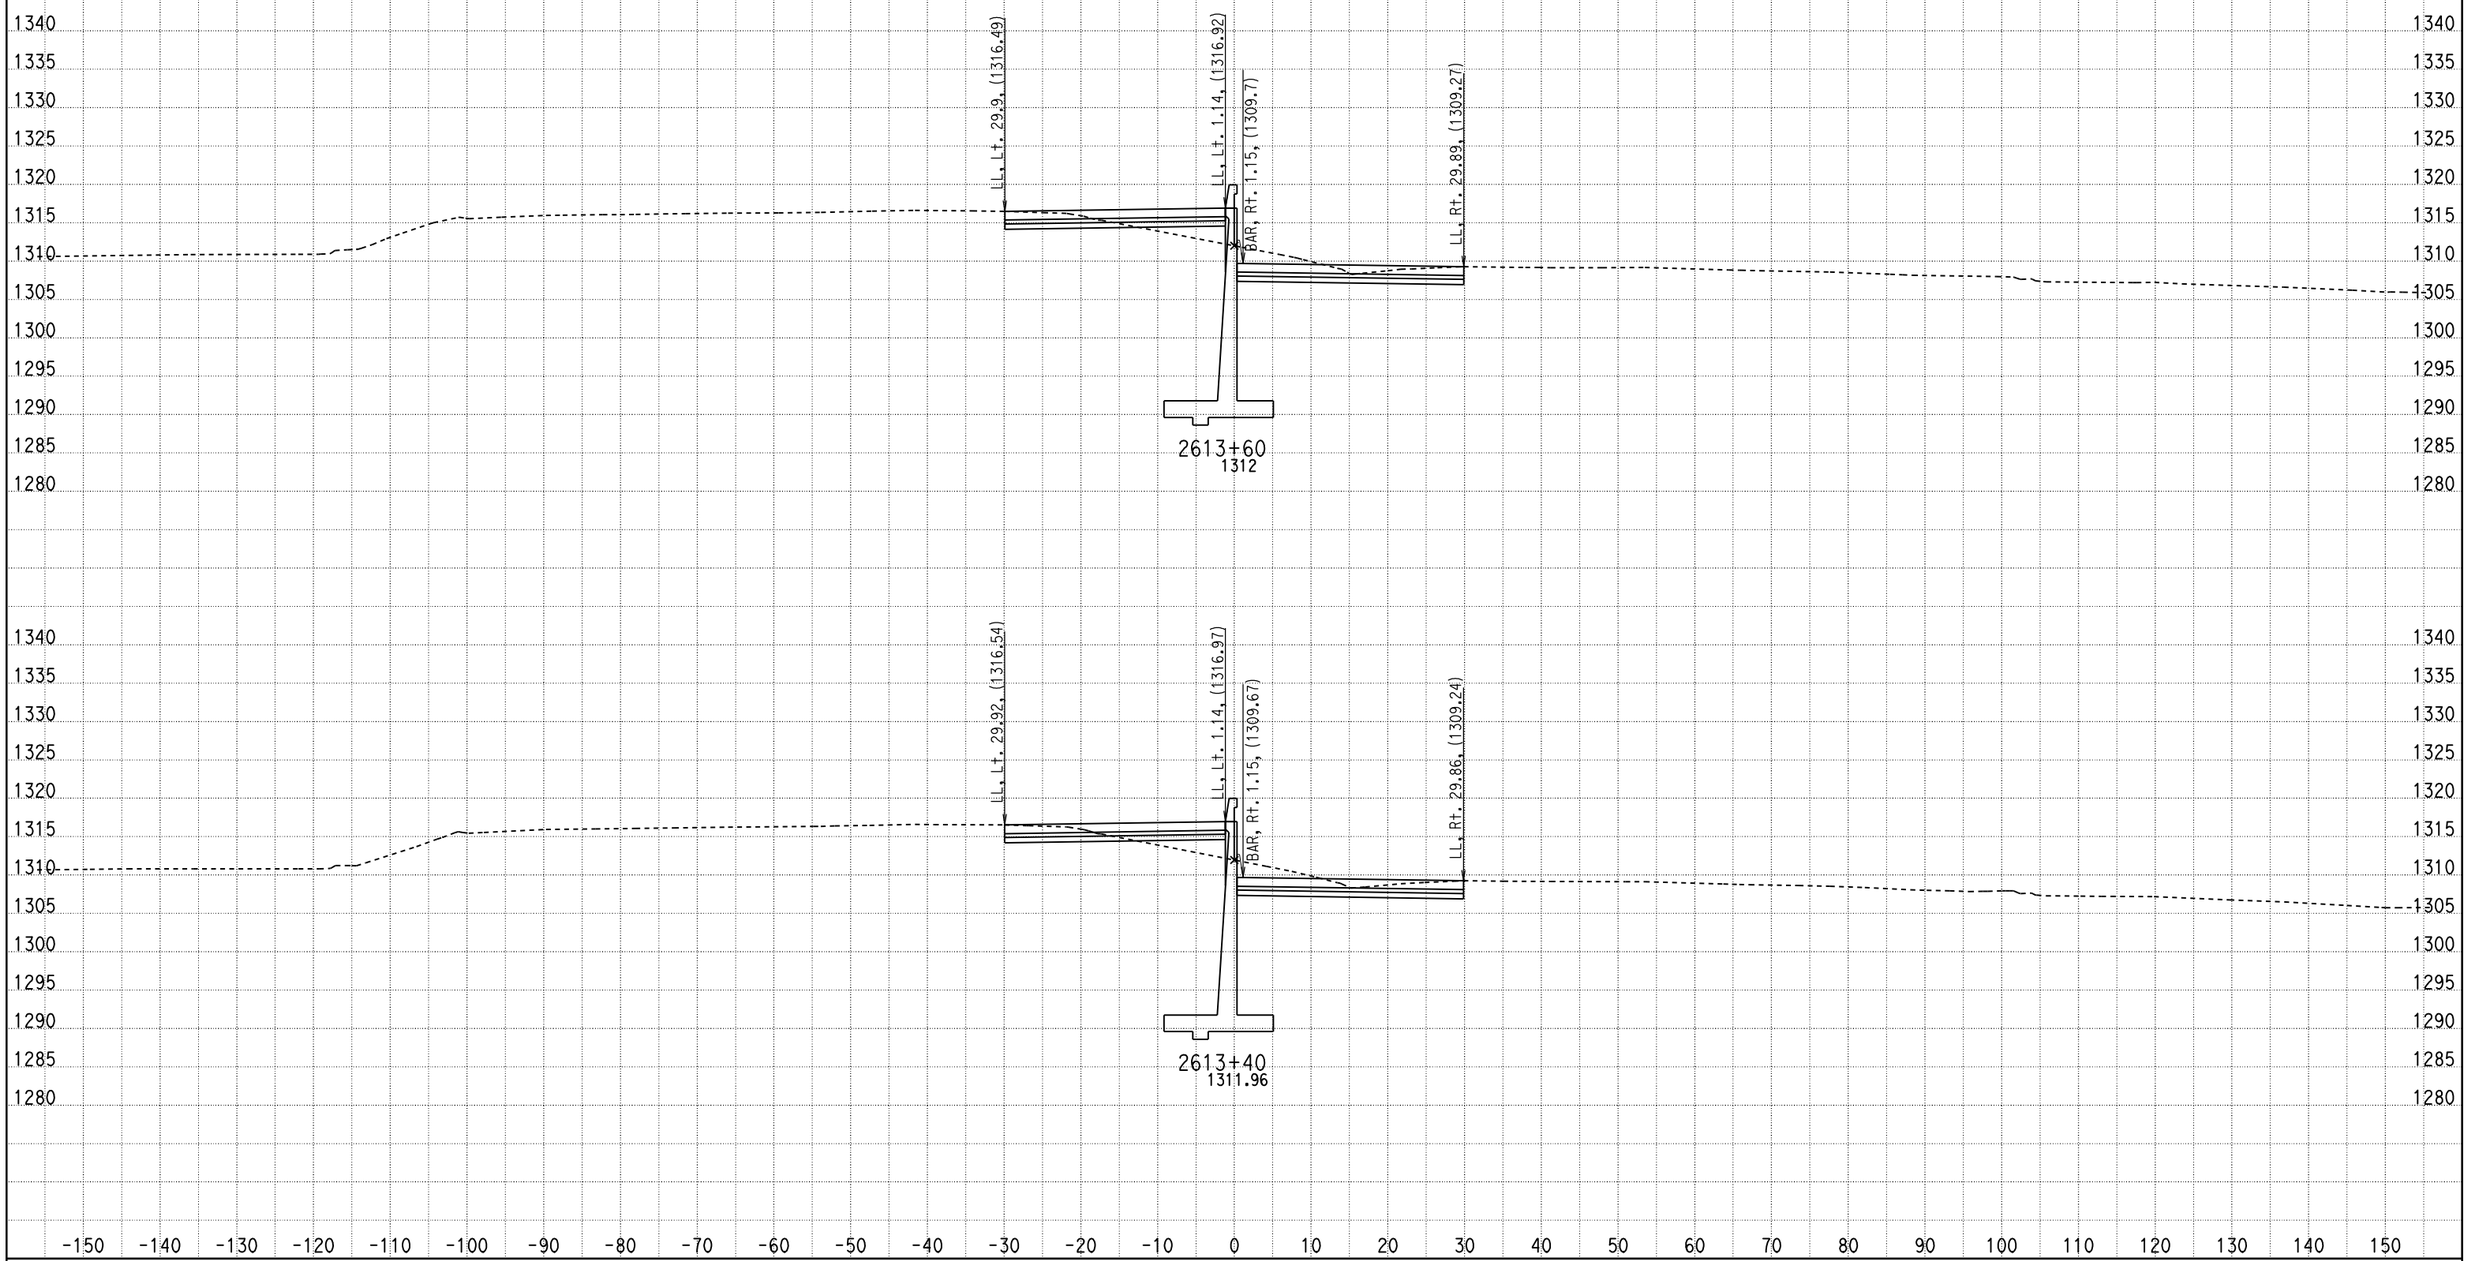

DATE: 2/16/2011

KC Project: 09297 File: D:\07297\09297\X-Section\median south design10.ear

SCALE: 1" = 10' Horiz.
1" = 10' Vert.

All Dimensions are US Survey Feet

CL1
CROSS SECTIONS

SHEET 658 OF XXX

DESIGN STUDY ONLY

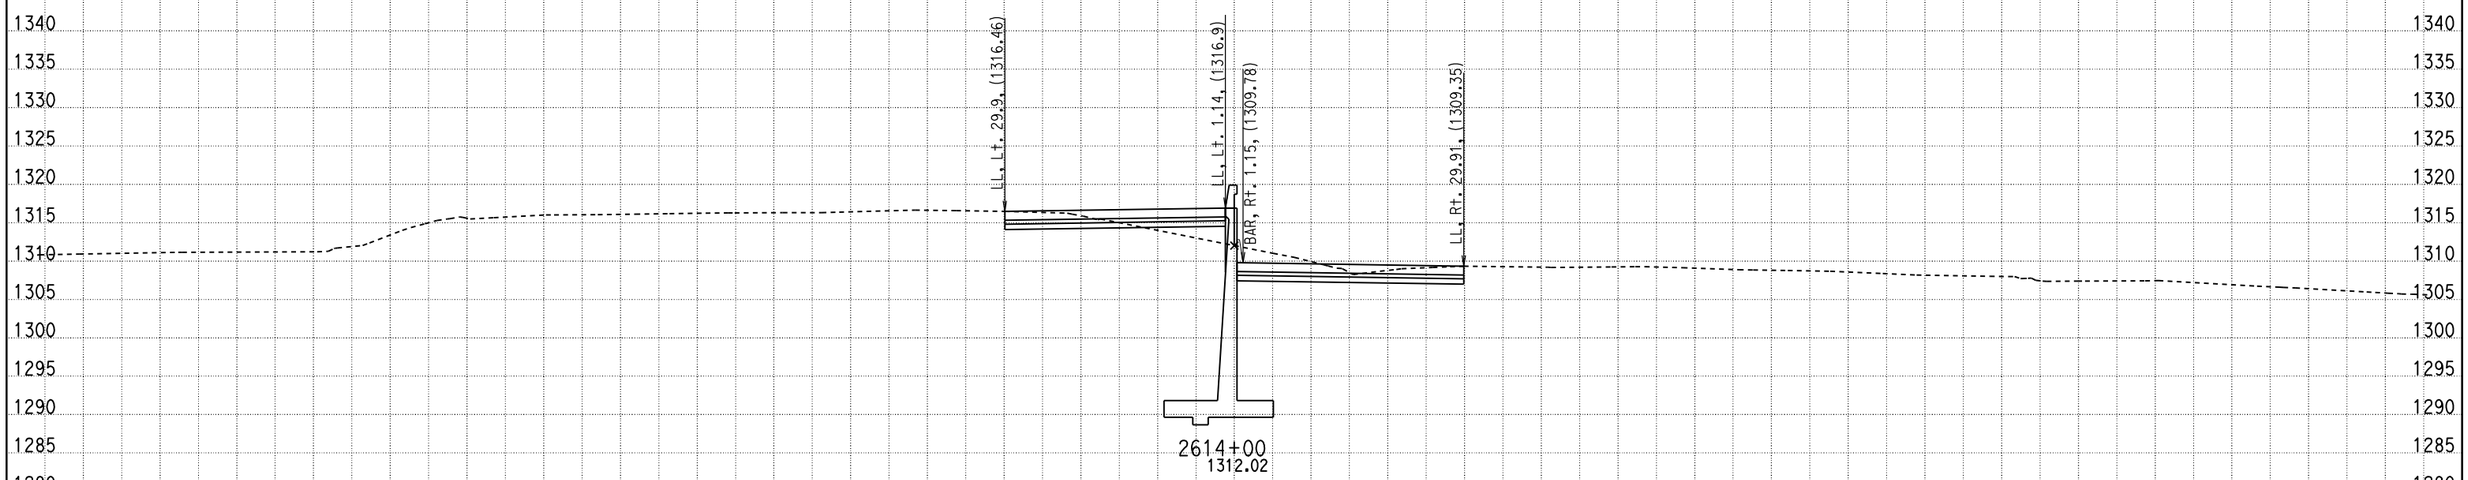

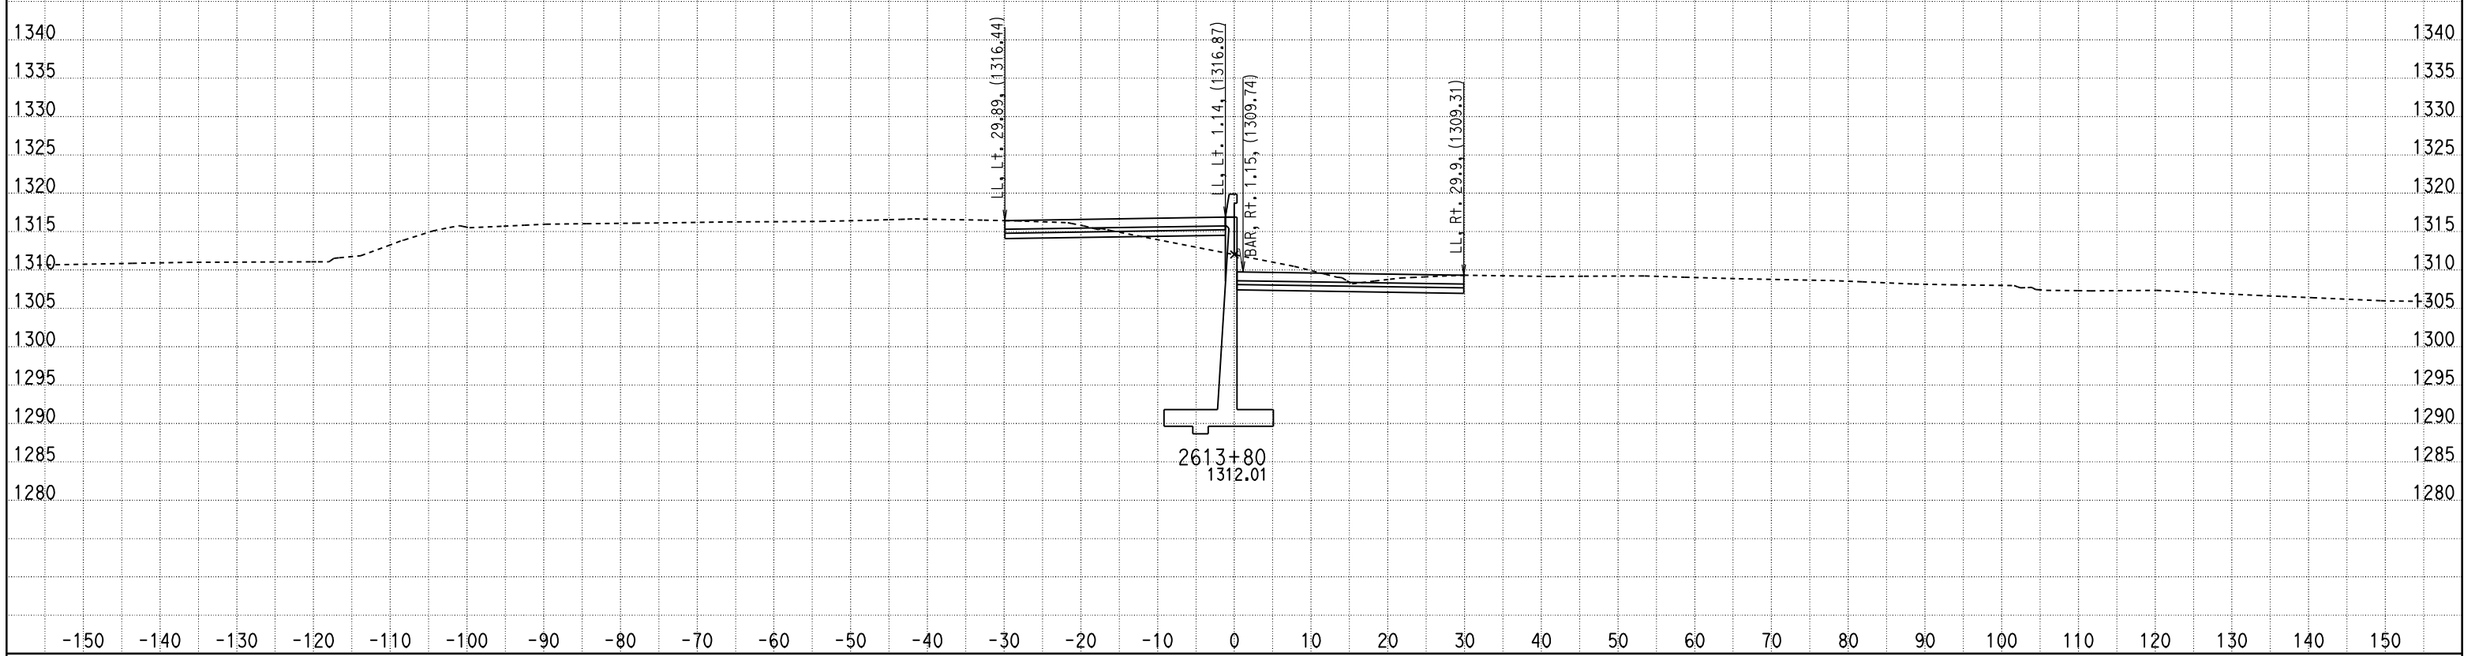

DATE: 2/16/2011

KC Project: 09297 File: D:\07297\09297\X-Section\median south design10.ear

SCALE: 1" = 10' Horiz.
1" = 10' Vert.

All Dimensions are US Survey Feet

CL1
CROSS SECTIONS

SHEET 659 OF XXX

DESIGN STUDY ONLY

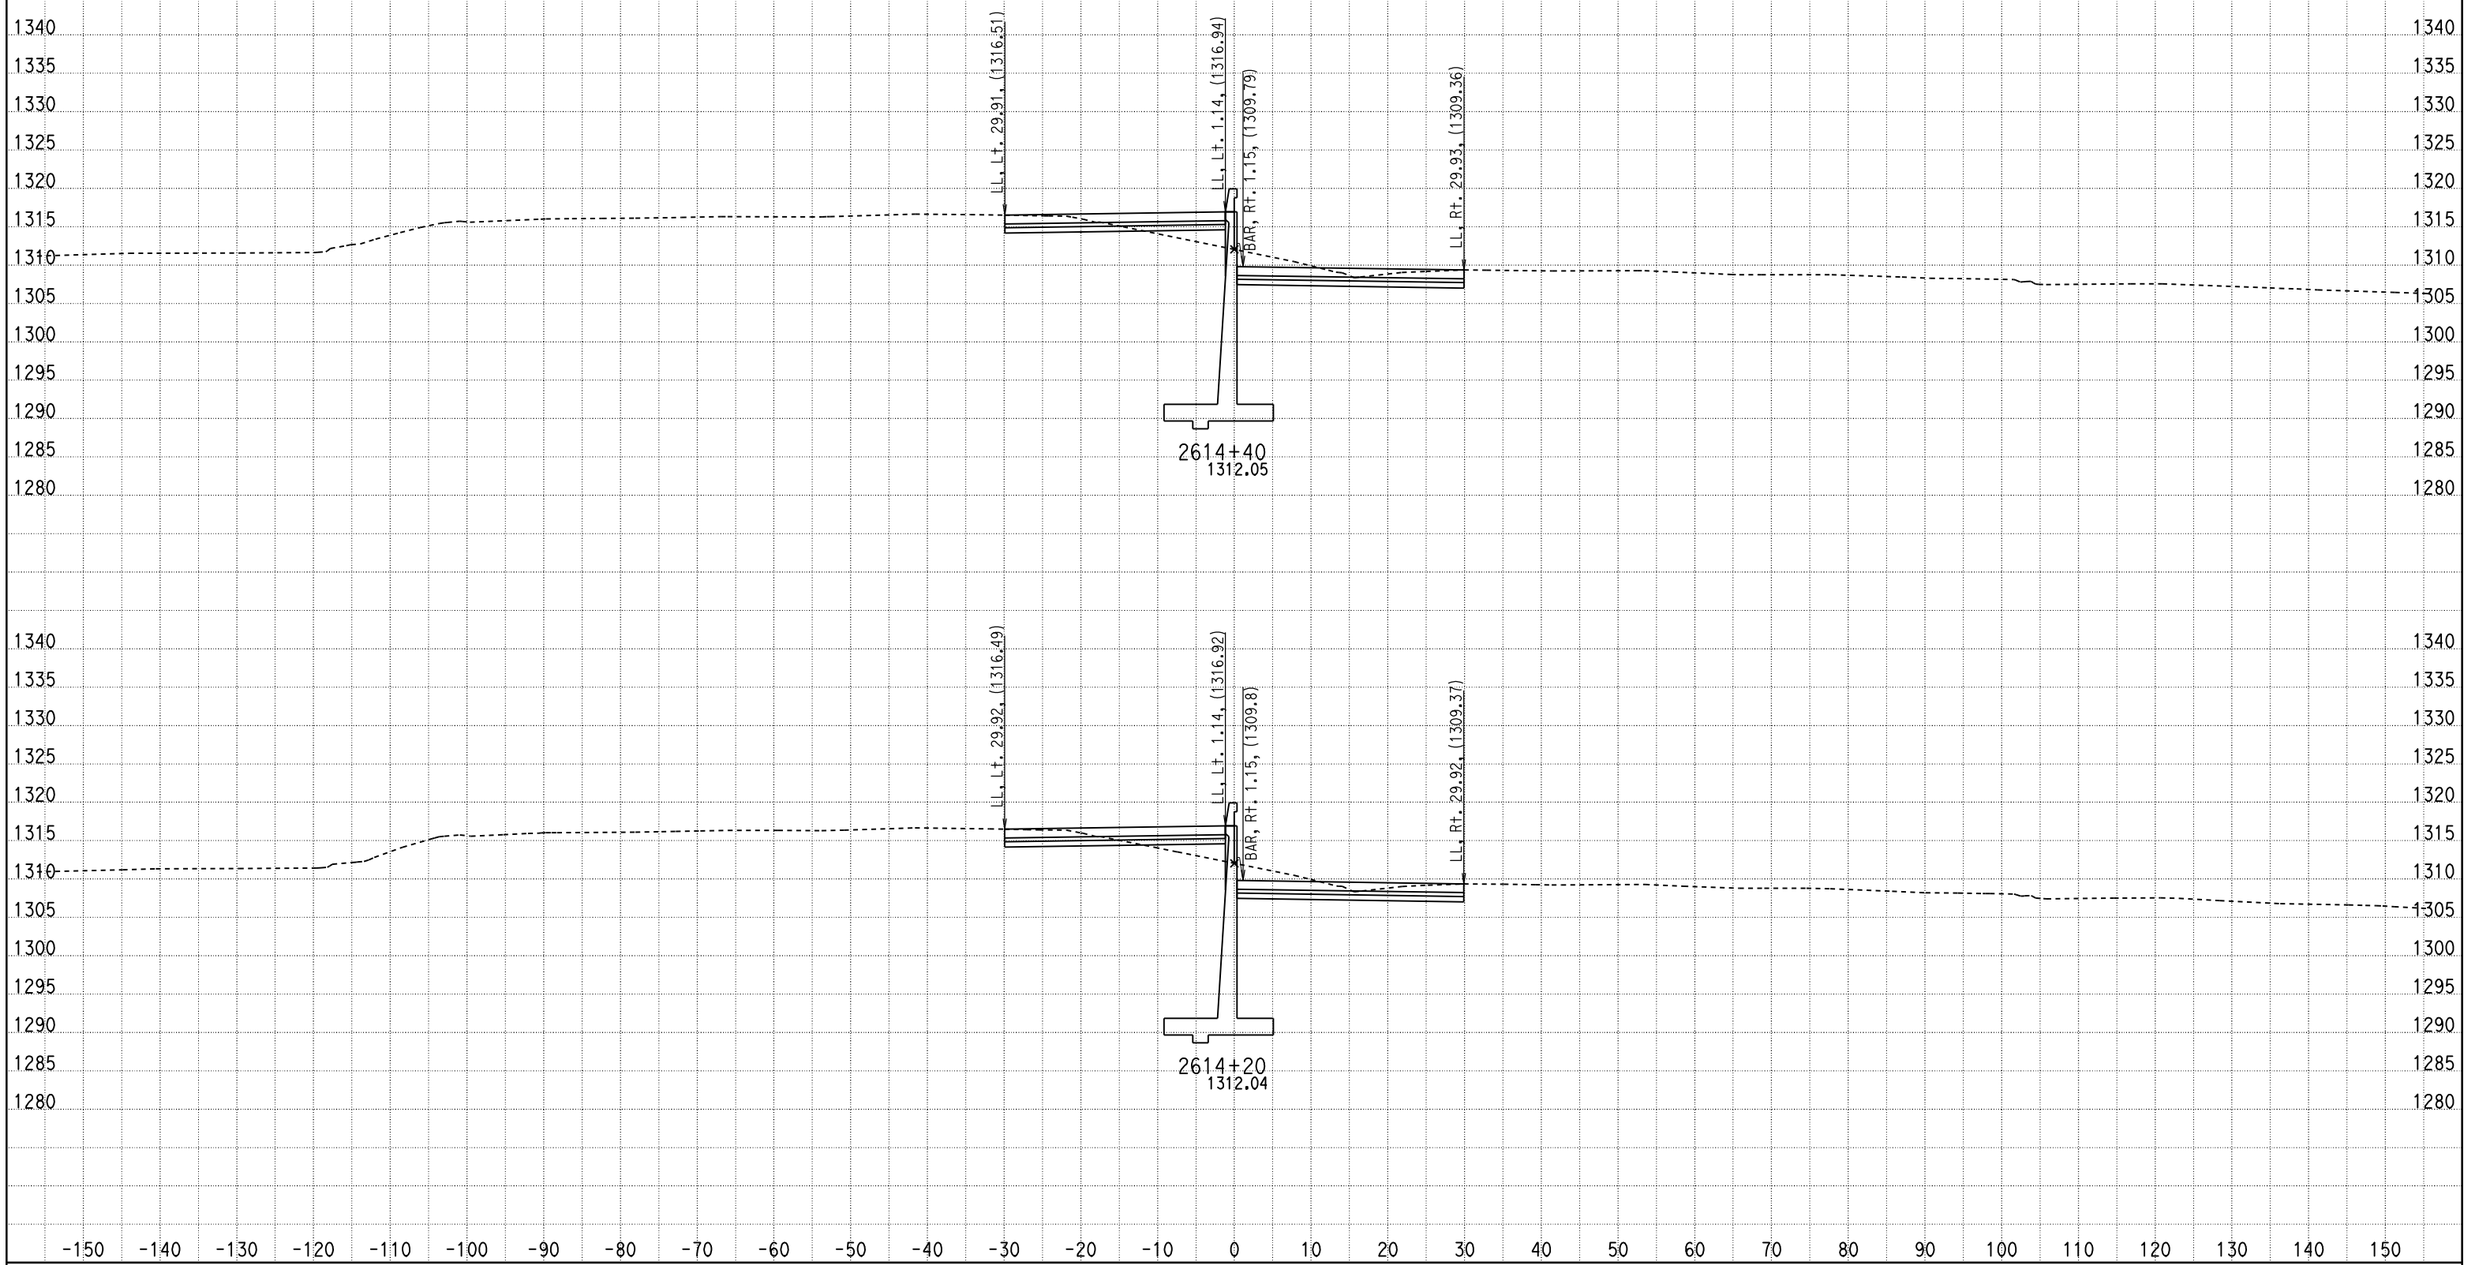

DATE: 2/16/2011

KC Project: 09297 File: D:\07297\09297\X-Section\median south design10.ear

SCALE: 1" = 10' Horiz.
1" = 10' Vert.

All Dimensions are US Survey Feet

CL1
CROSS SECTIONS

SHEET 660 OF XXX

DESIGN STUDY ONLY

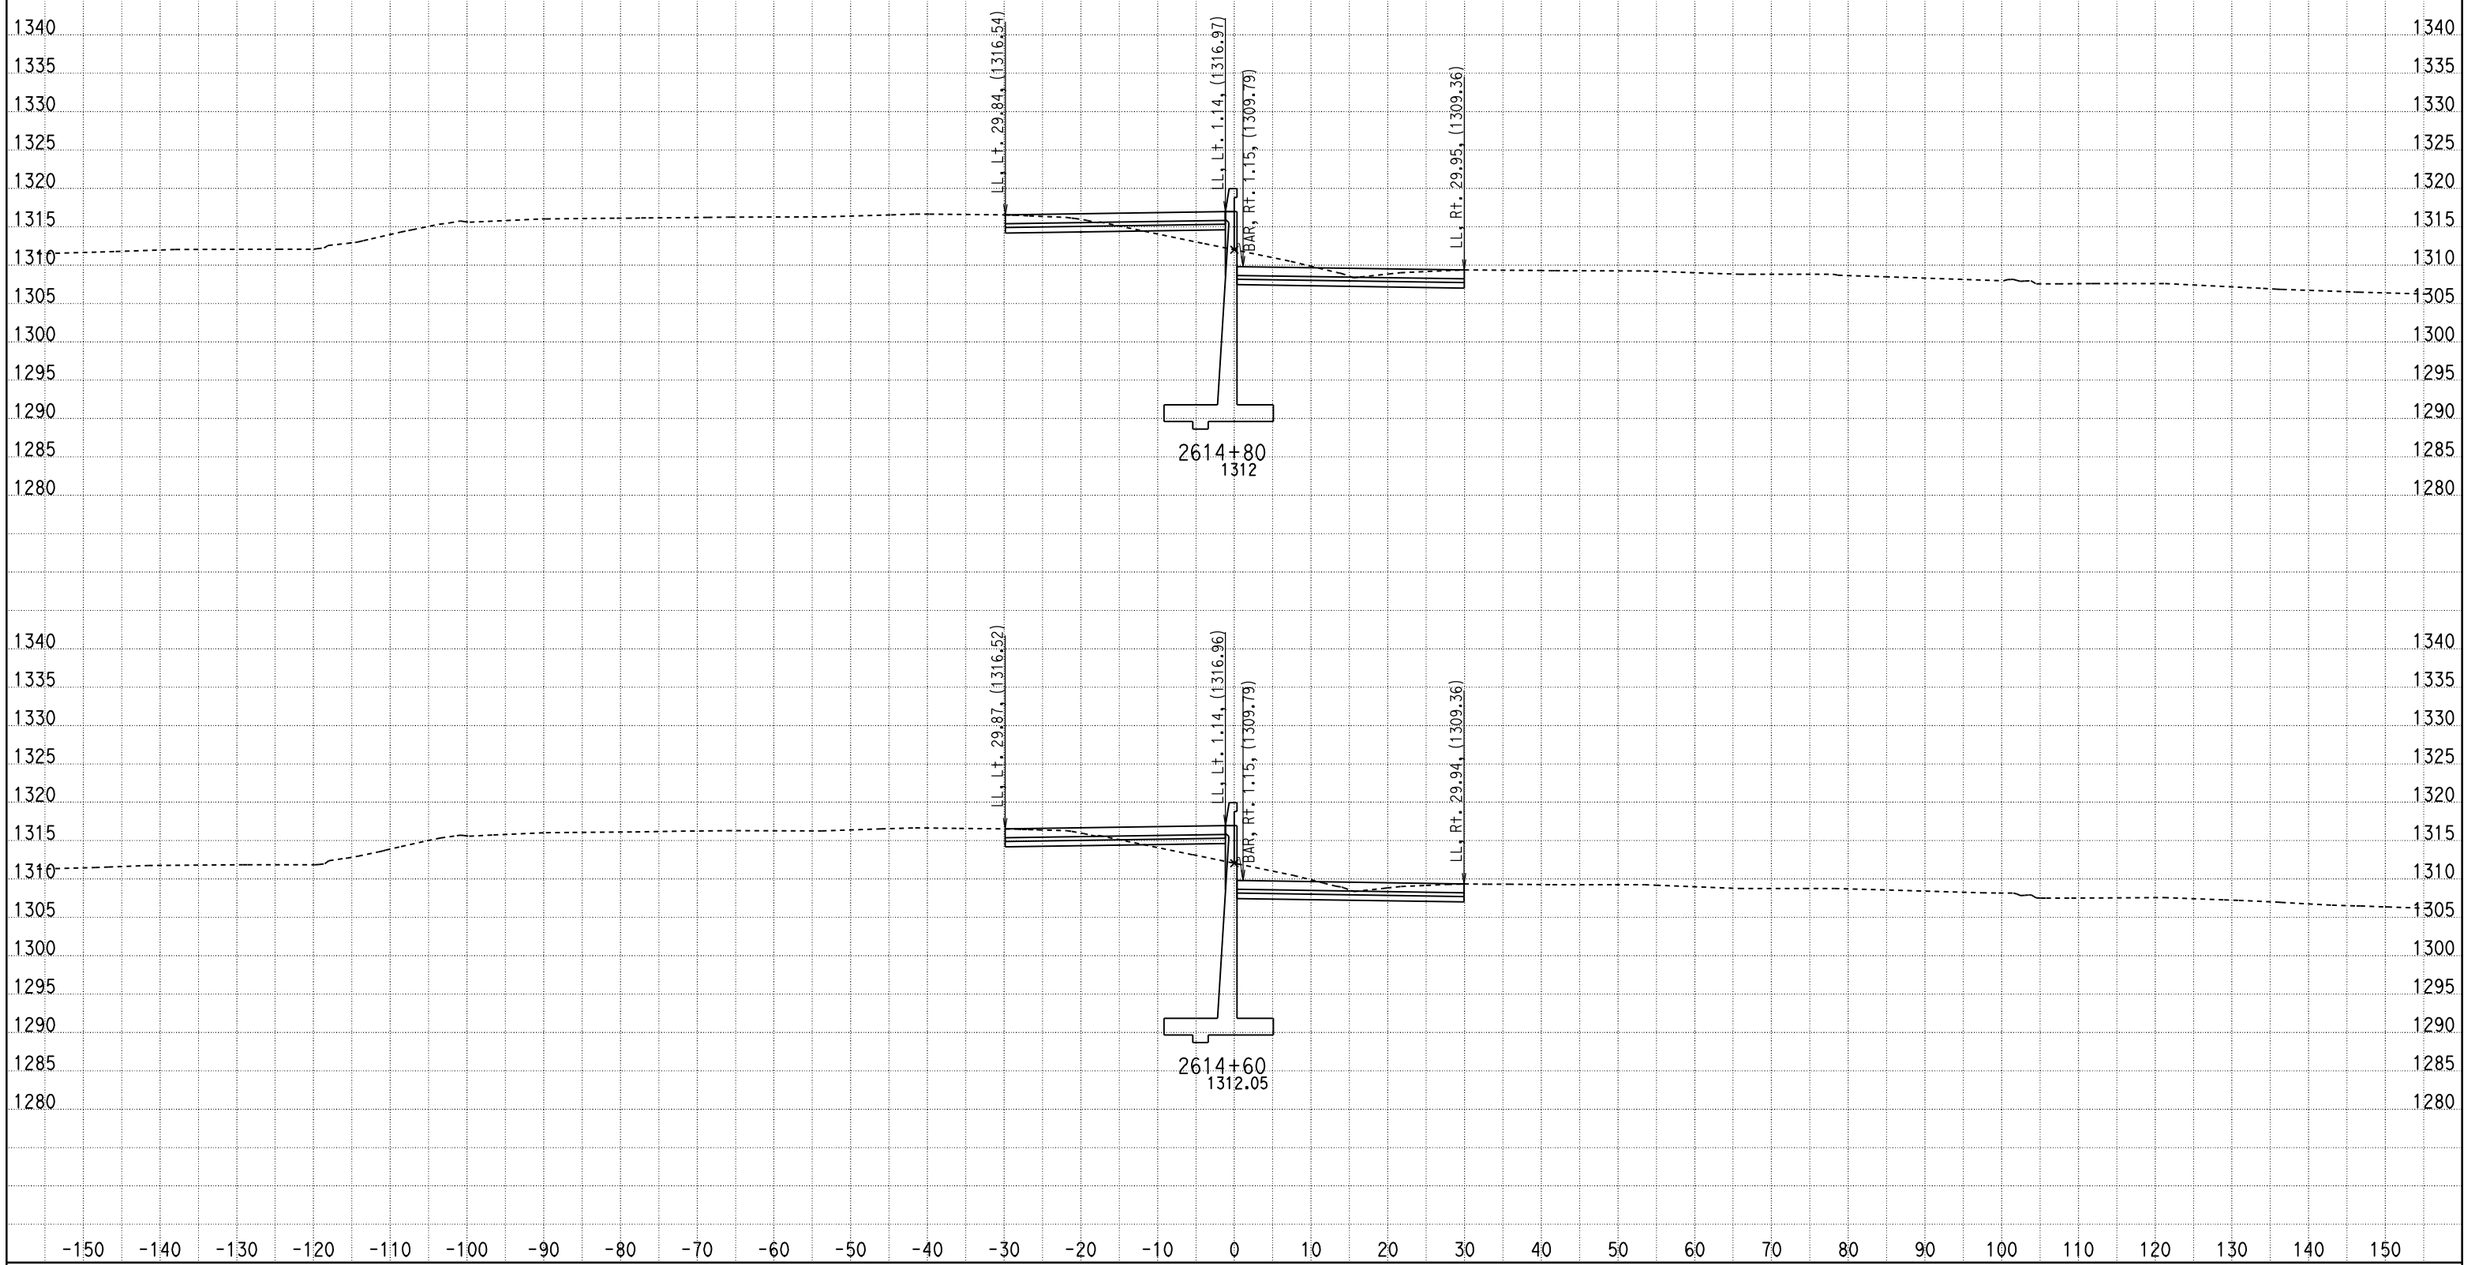

DATE: 2/16/2011

KC Project: 09297 File: D:\07297\09297\X-Section\median south design10.ear

SCALE: 1" = 10' Horiz.
1" = 10' Vert.

All Dimensions are US Survey Feet

CL1
CROSS SECTIONS

SHEET 661 OF XXX

DESIGN STUDY ONLY

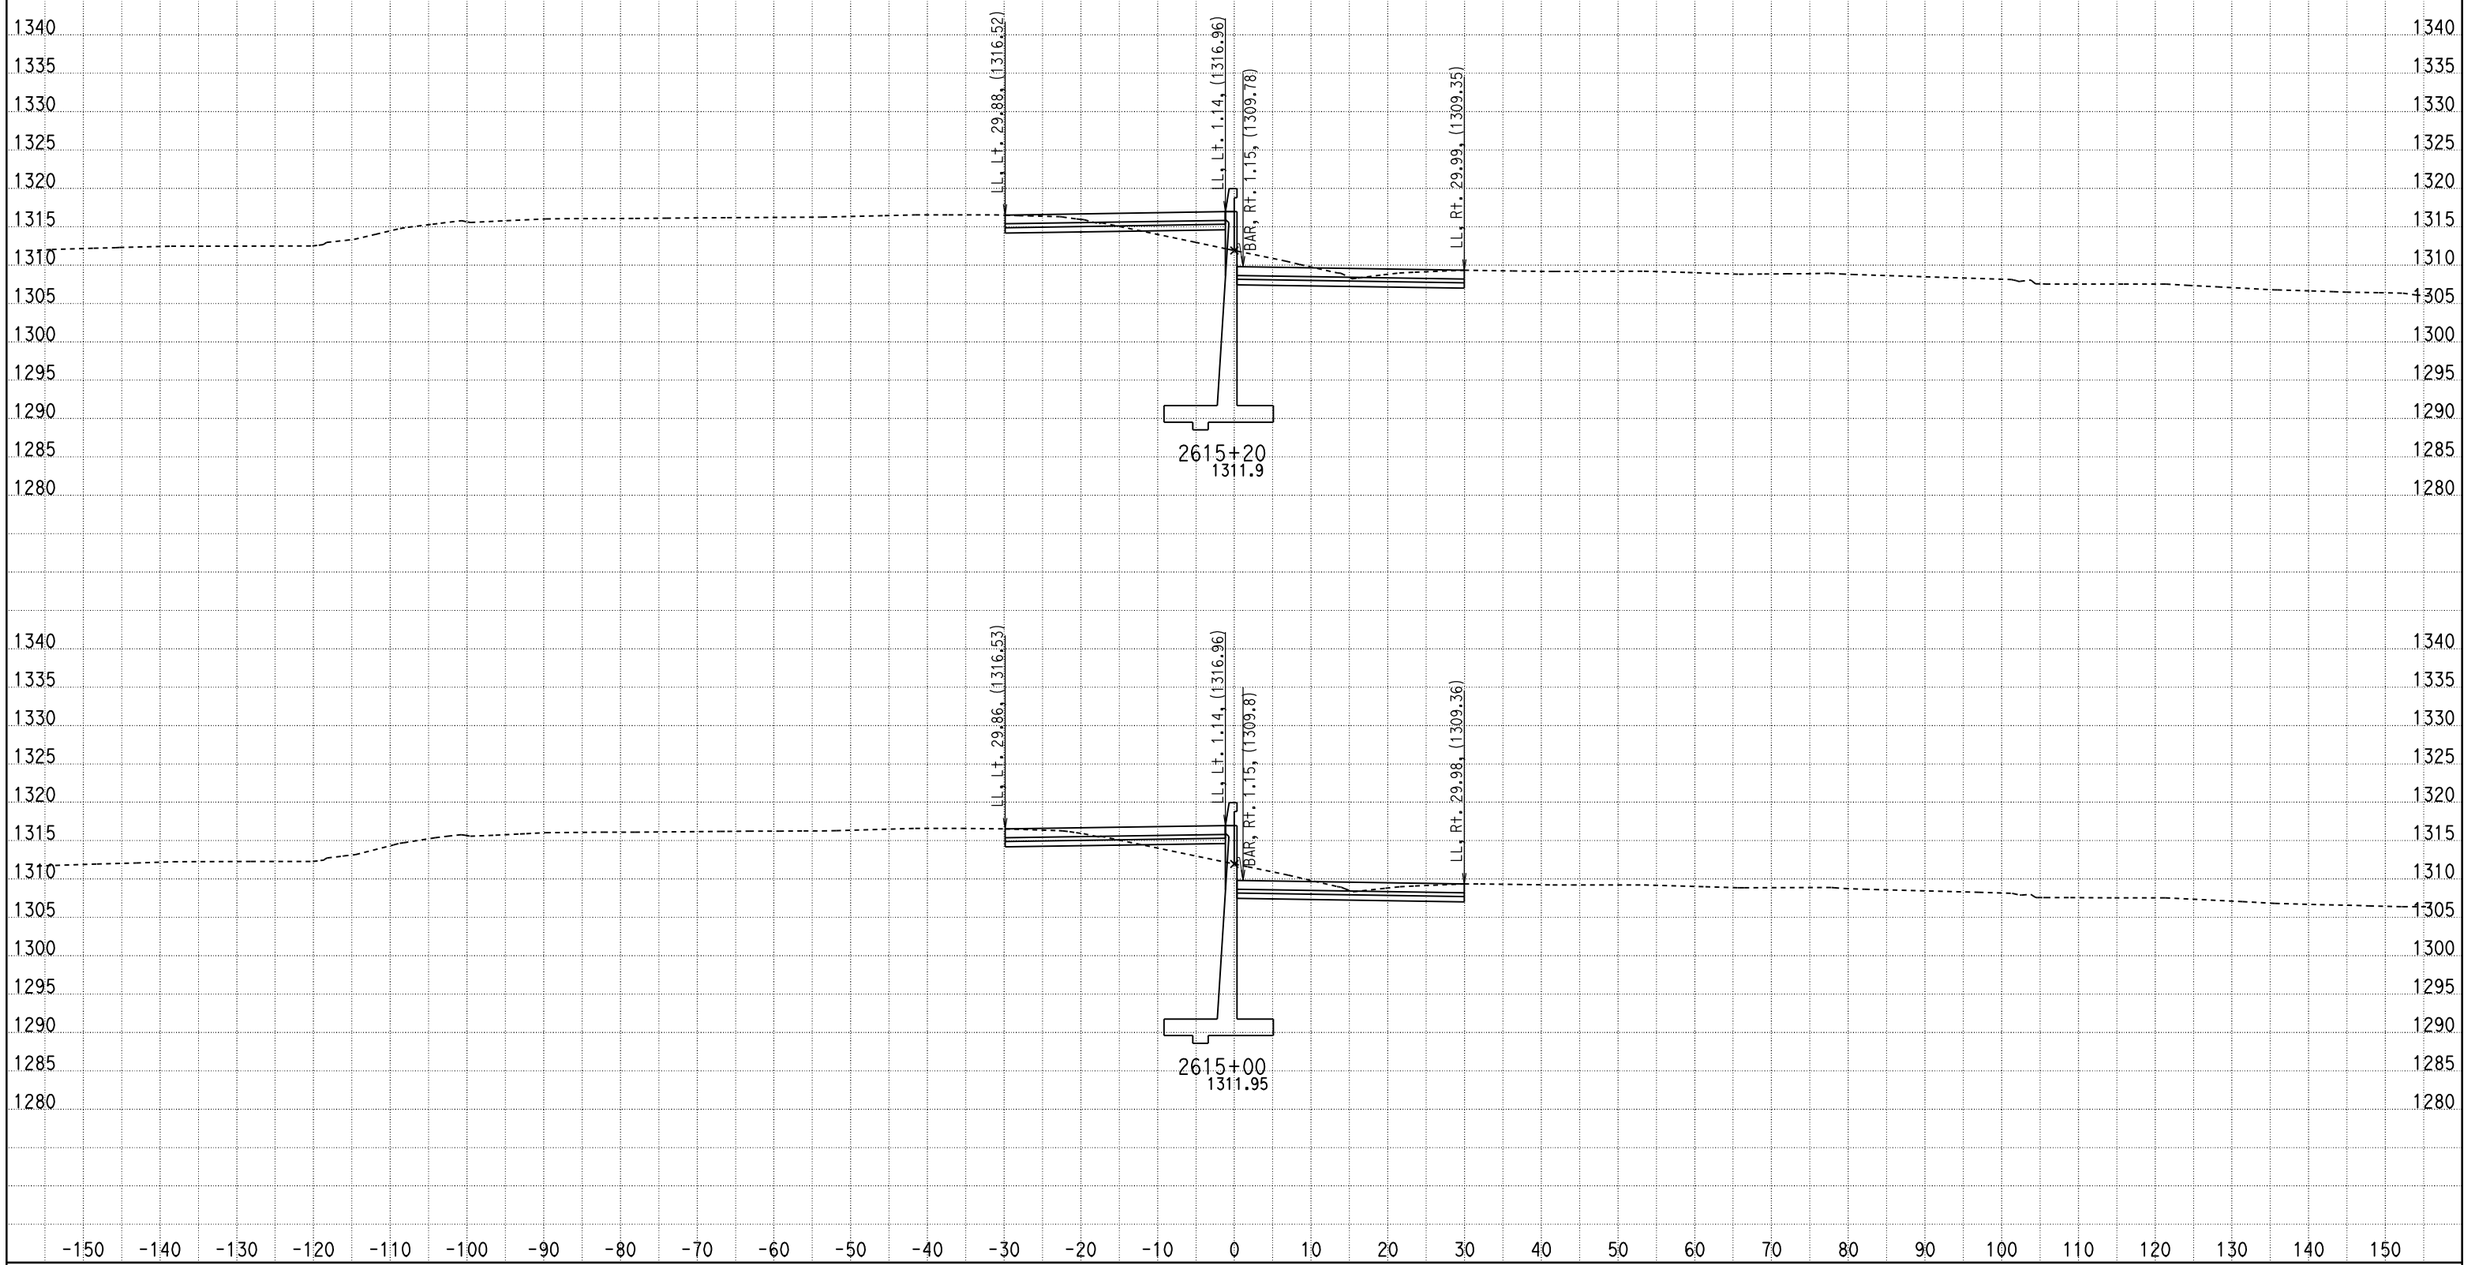

DATE: 2/16/2011

KC Project: 09297 File: D:\07297\09297\X-Section\median south design10.ear

SCALE: 1" = 10' Horiz.
1" = 10' Vert.

All Dimensions are US Survey Feet

CL1
CROSS SECTIONS

SHEET 662 OF XXX

DESIGN STUDY ONLY

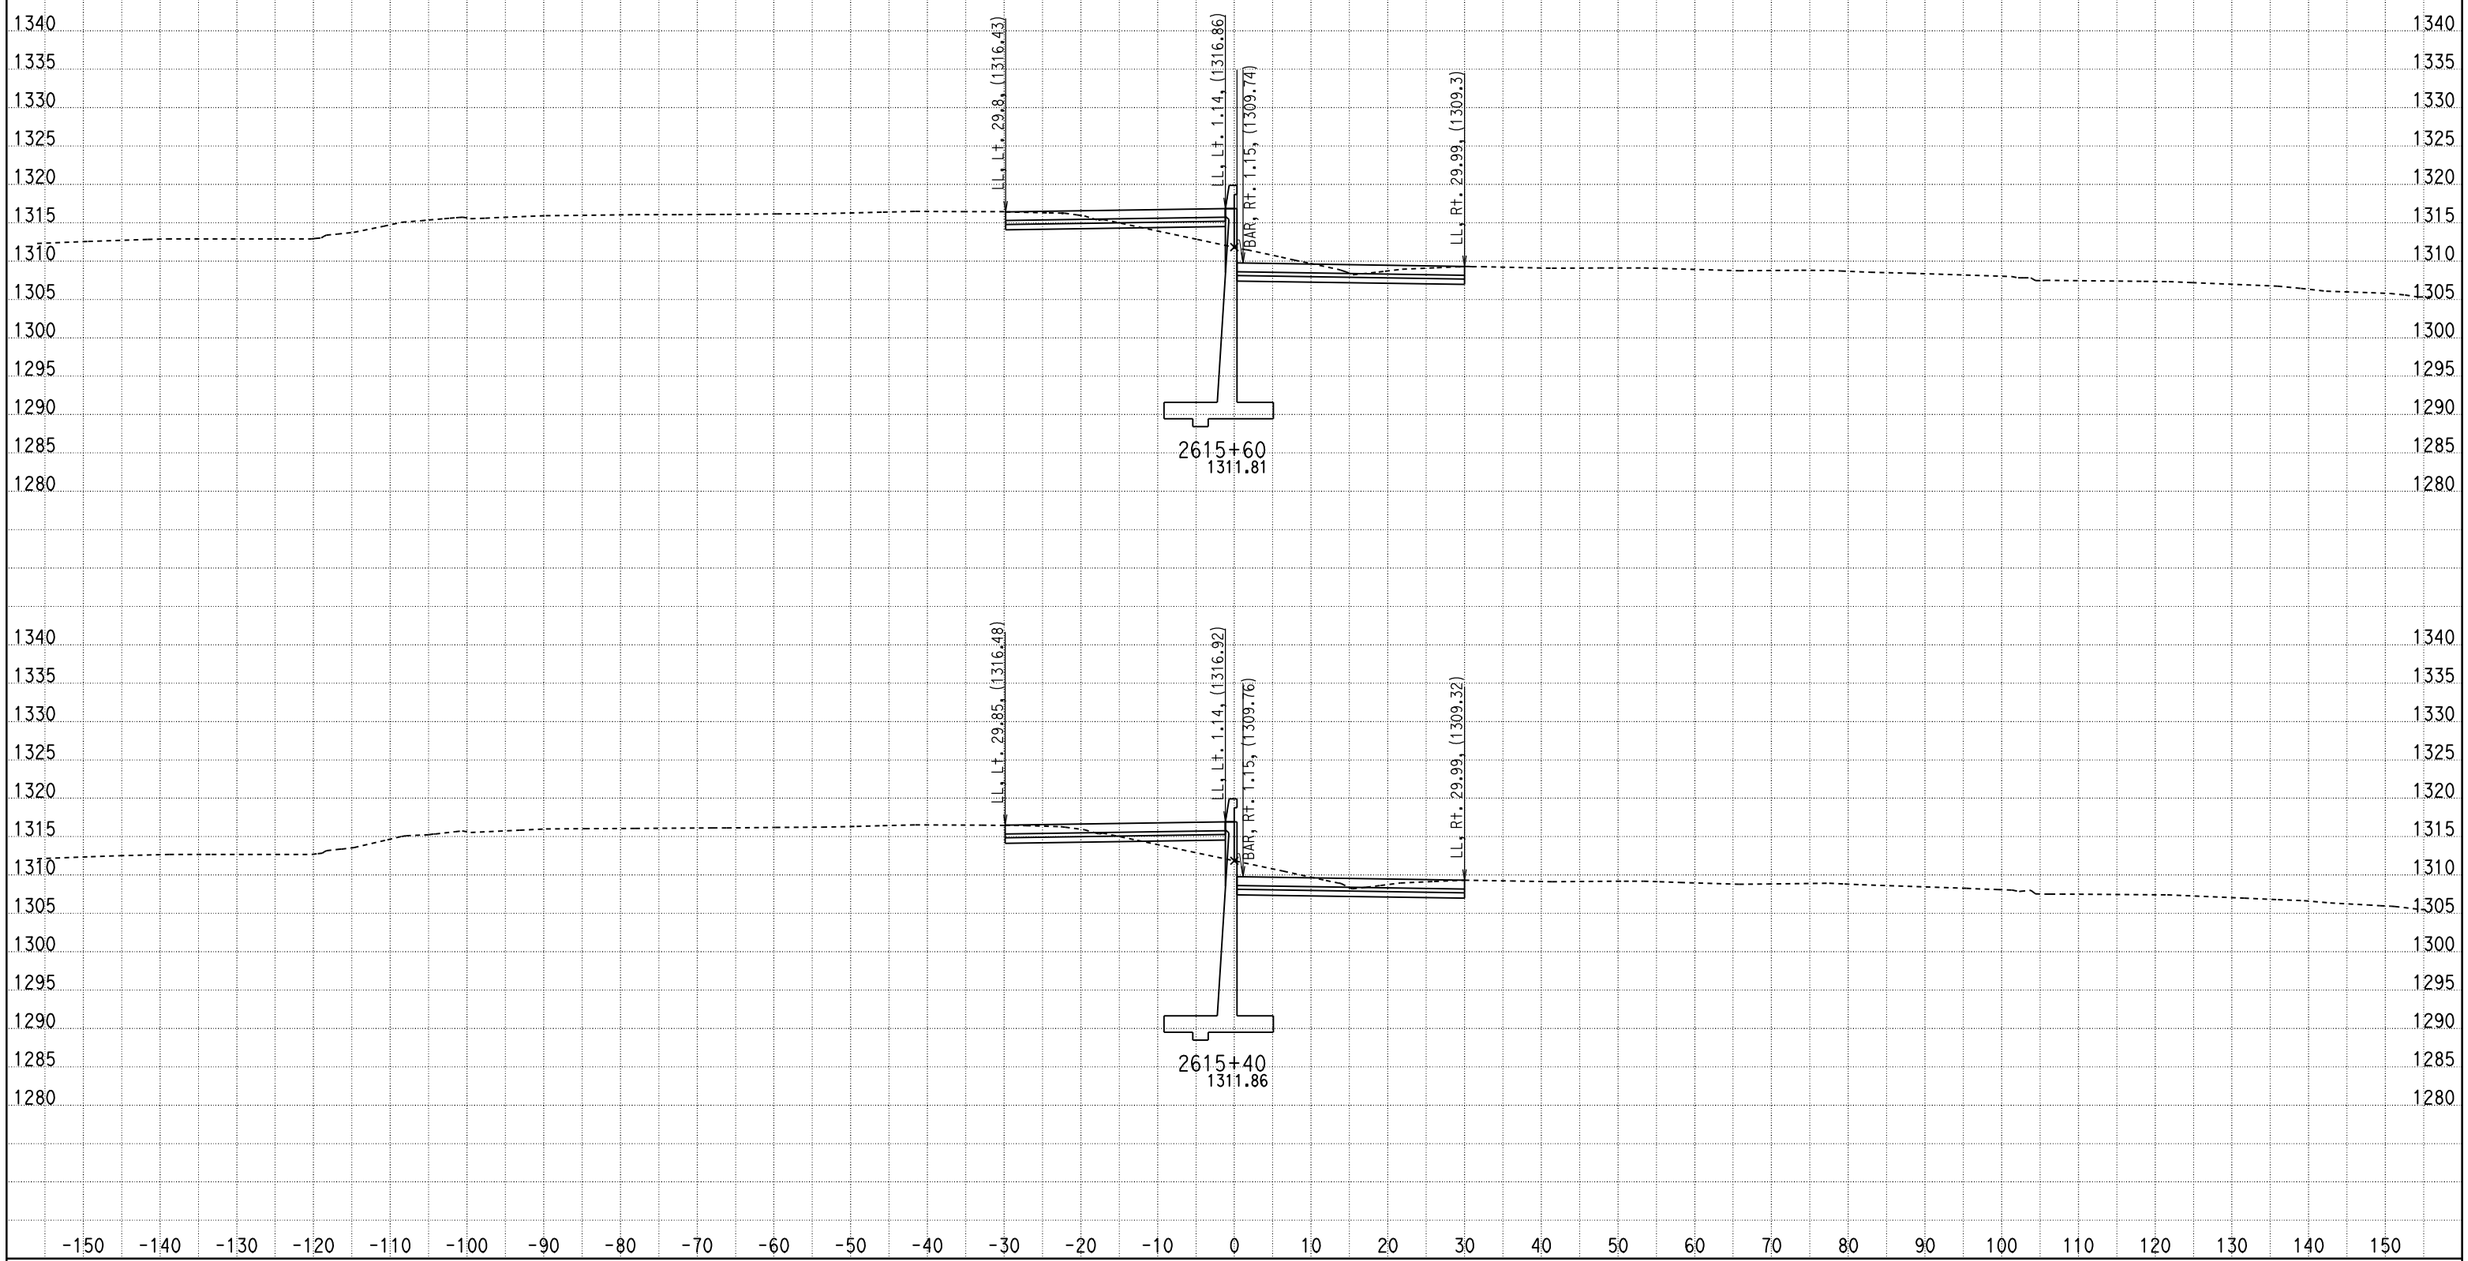

DATE: 2/16/2011

KC Project: 09297 File: D:\07297\09297\X-Section\median south design10.ear

SCALE: 1" = 10' Horiz.
1" = 10' Vert.

All Dimensions are US Survey Feet

CL1
CROSS SECTIONS

SHEET 663 OF XXX

DESIGN STUDY ONLY

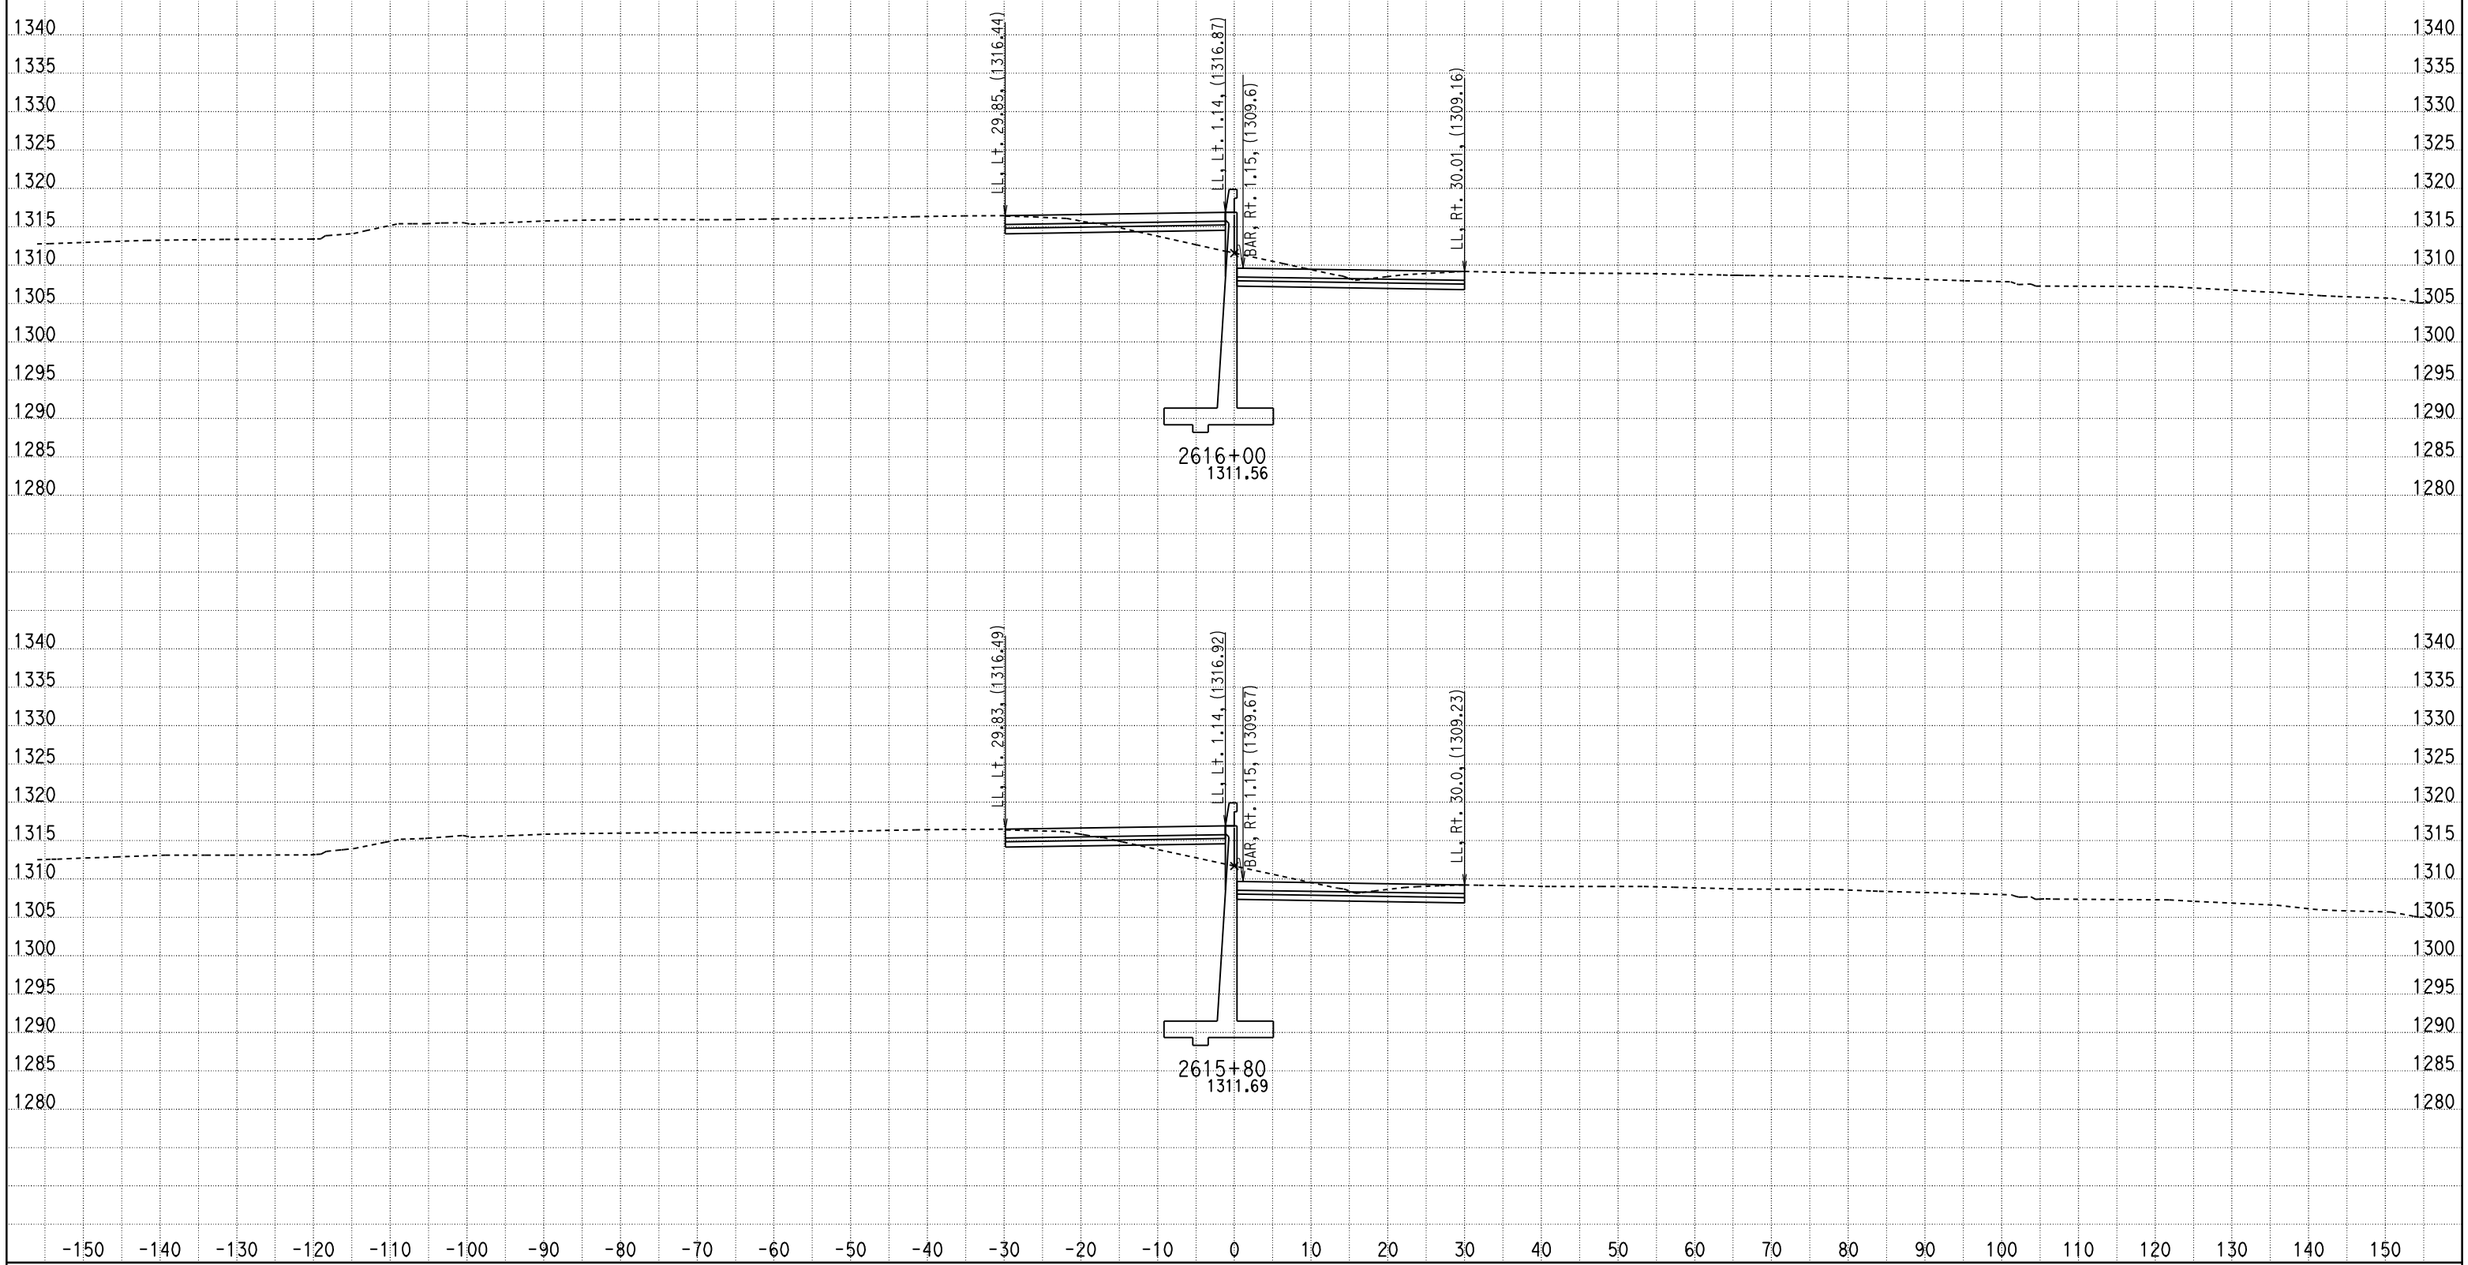

DATE: 2/16/2011

KC Project: 09297 File: D:\07297\09297\X-Section\median south design10.ear

SCALE: 1" = 10' Horiz.
1" = 10' Vert.

All Dimensions are US Survey Feet

CL1
CROSS SECTIONS

SHEET 664 OF XXX

DESIGN STUDY ONLY

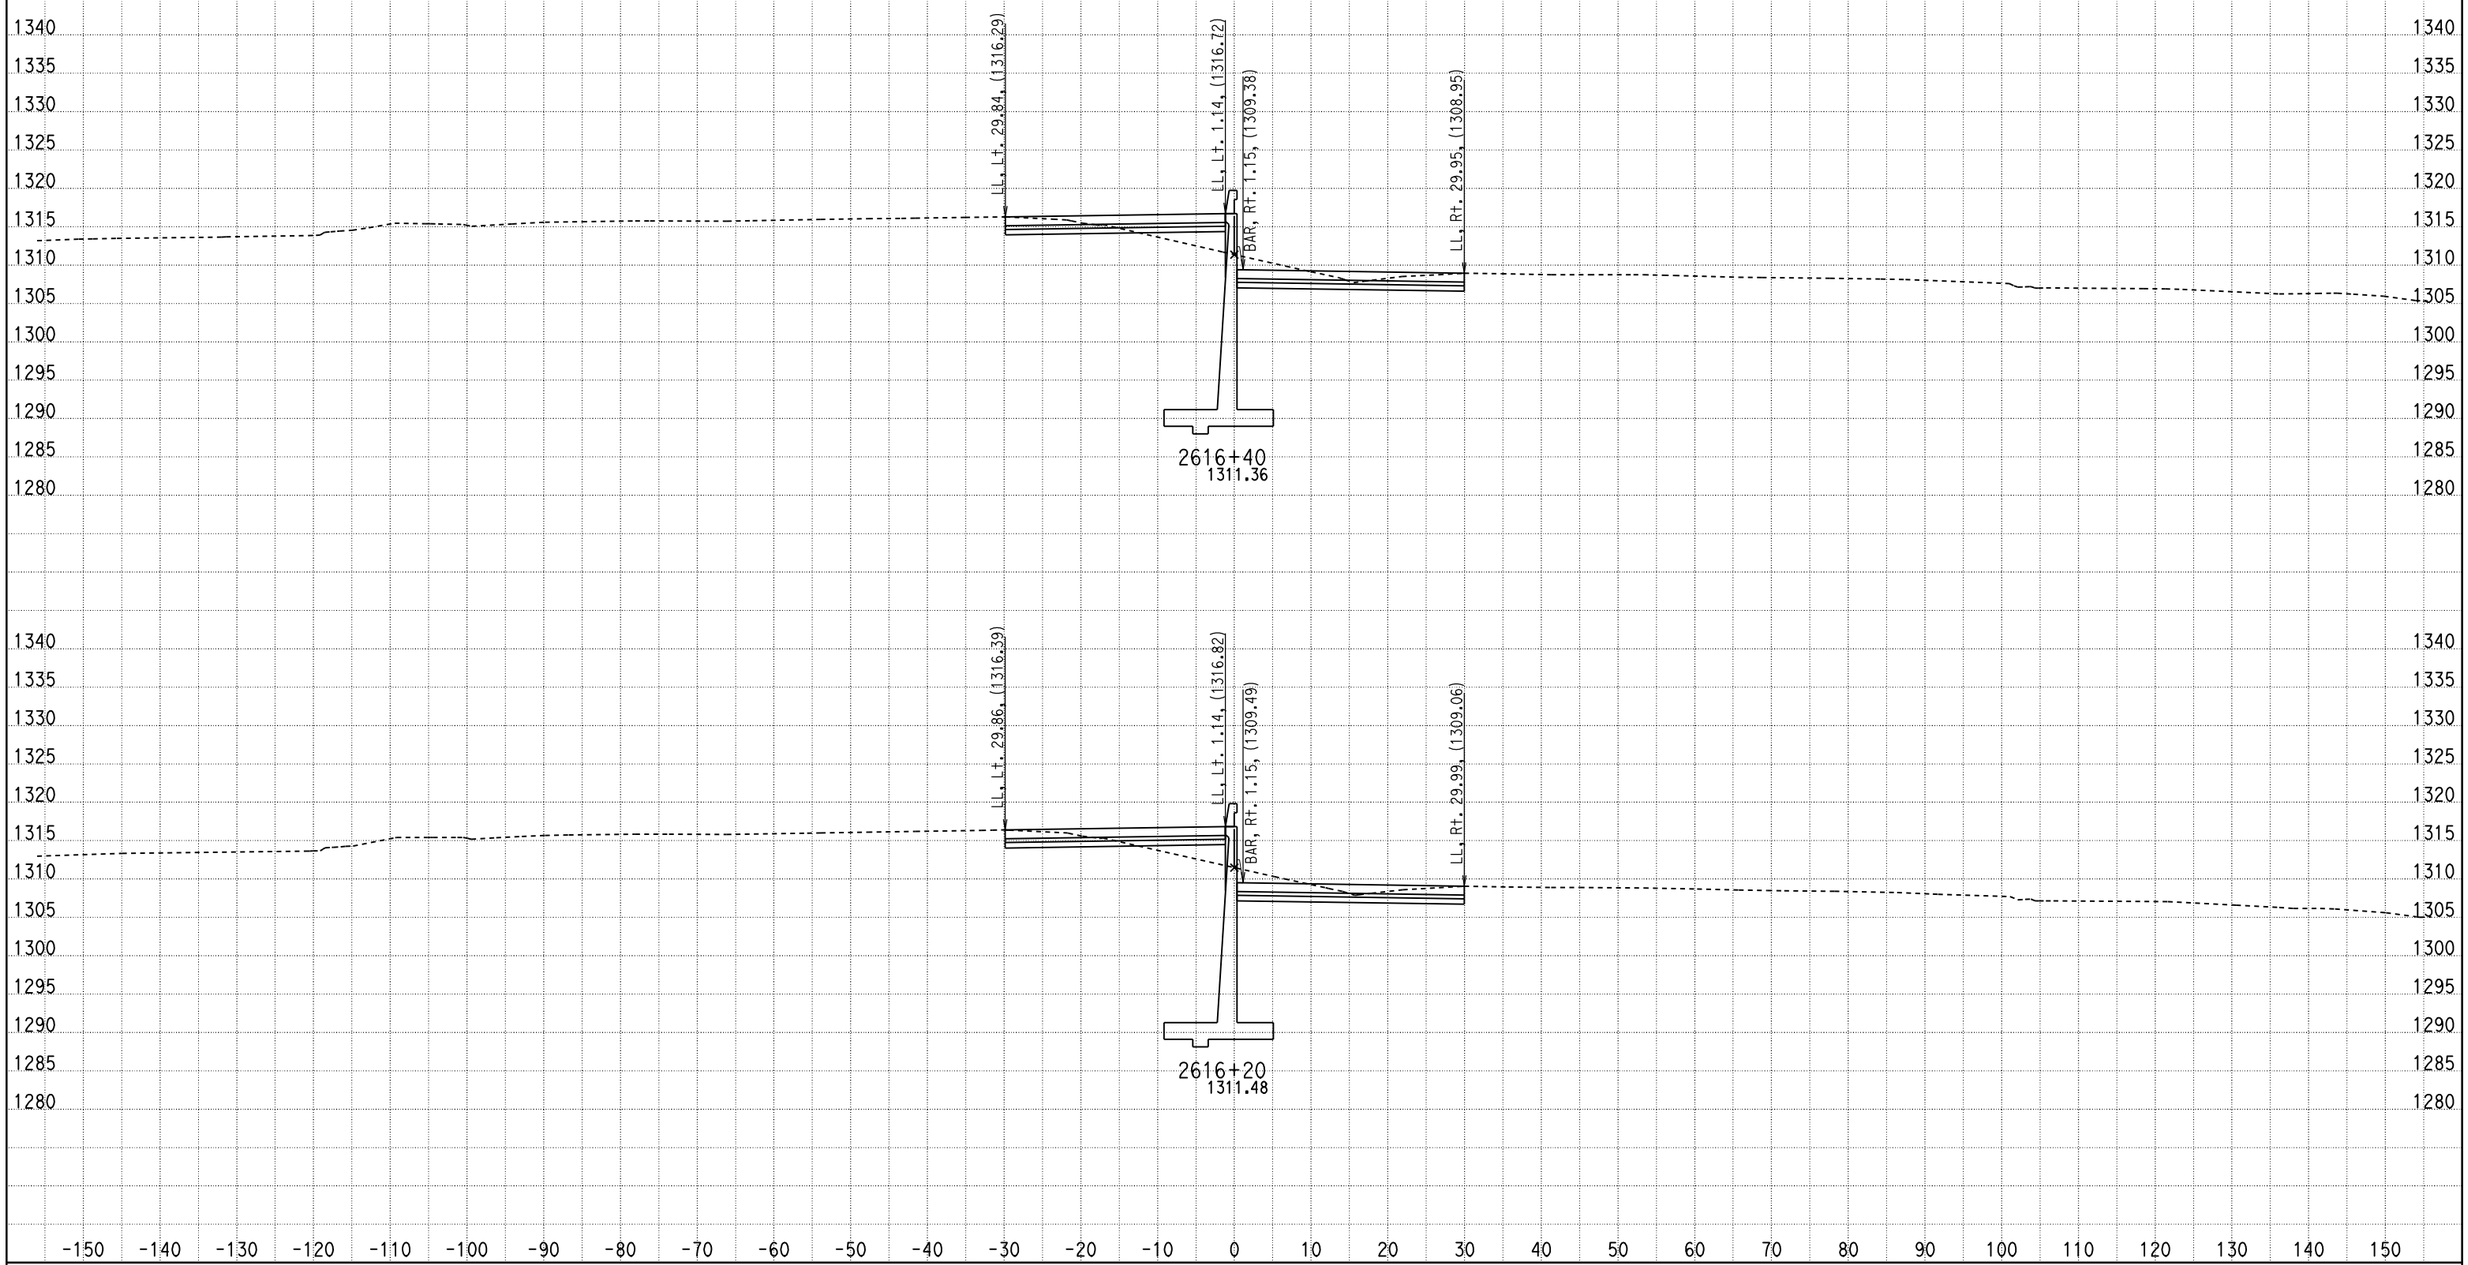

DATE: 2/16/2011

KC Project: 09297 File: D:\07297\09297\X-Section\median south design10.ear

SCALE: 1" = 10' Horiz.
1" = 10' Vert.

All Dimensions are US Survey Feet

CL1
CROSS SECTIONS

SHEET 665 OF XXX

DESIGN STUDY ONLY

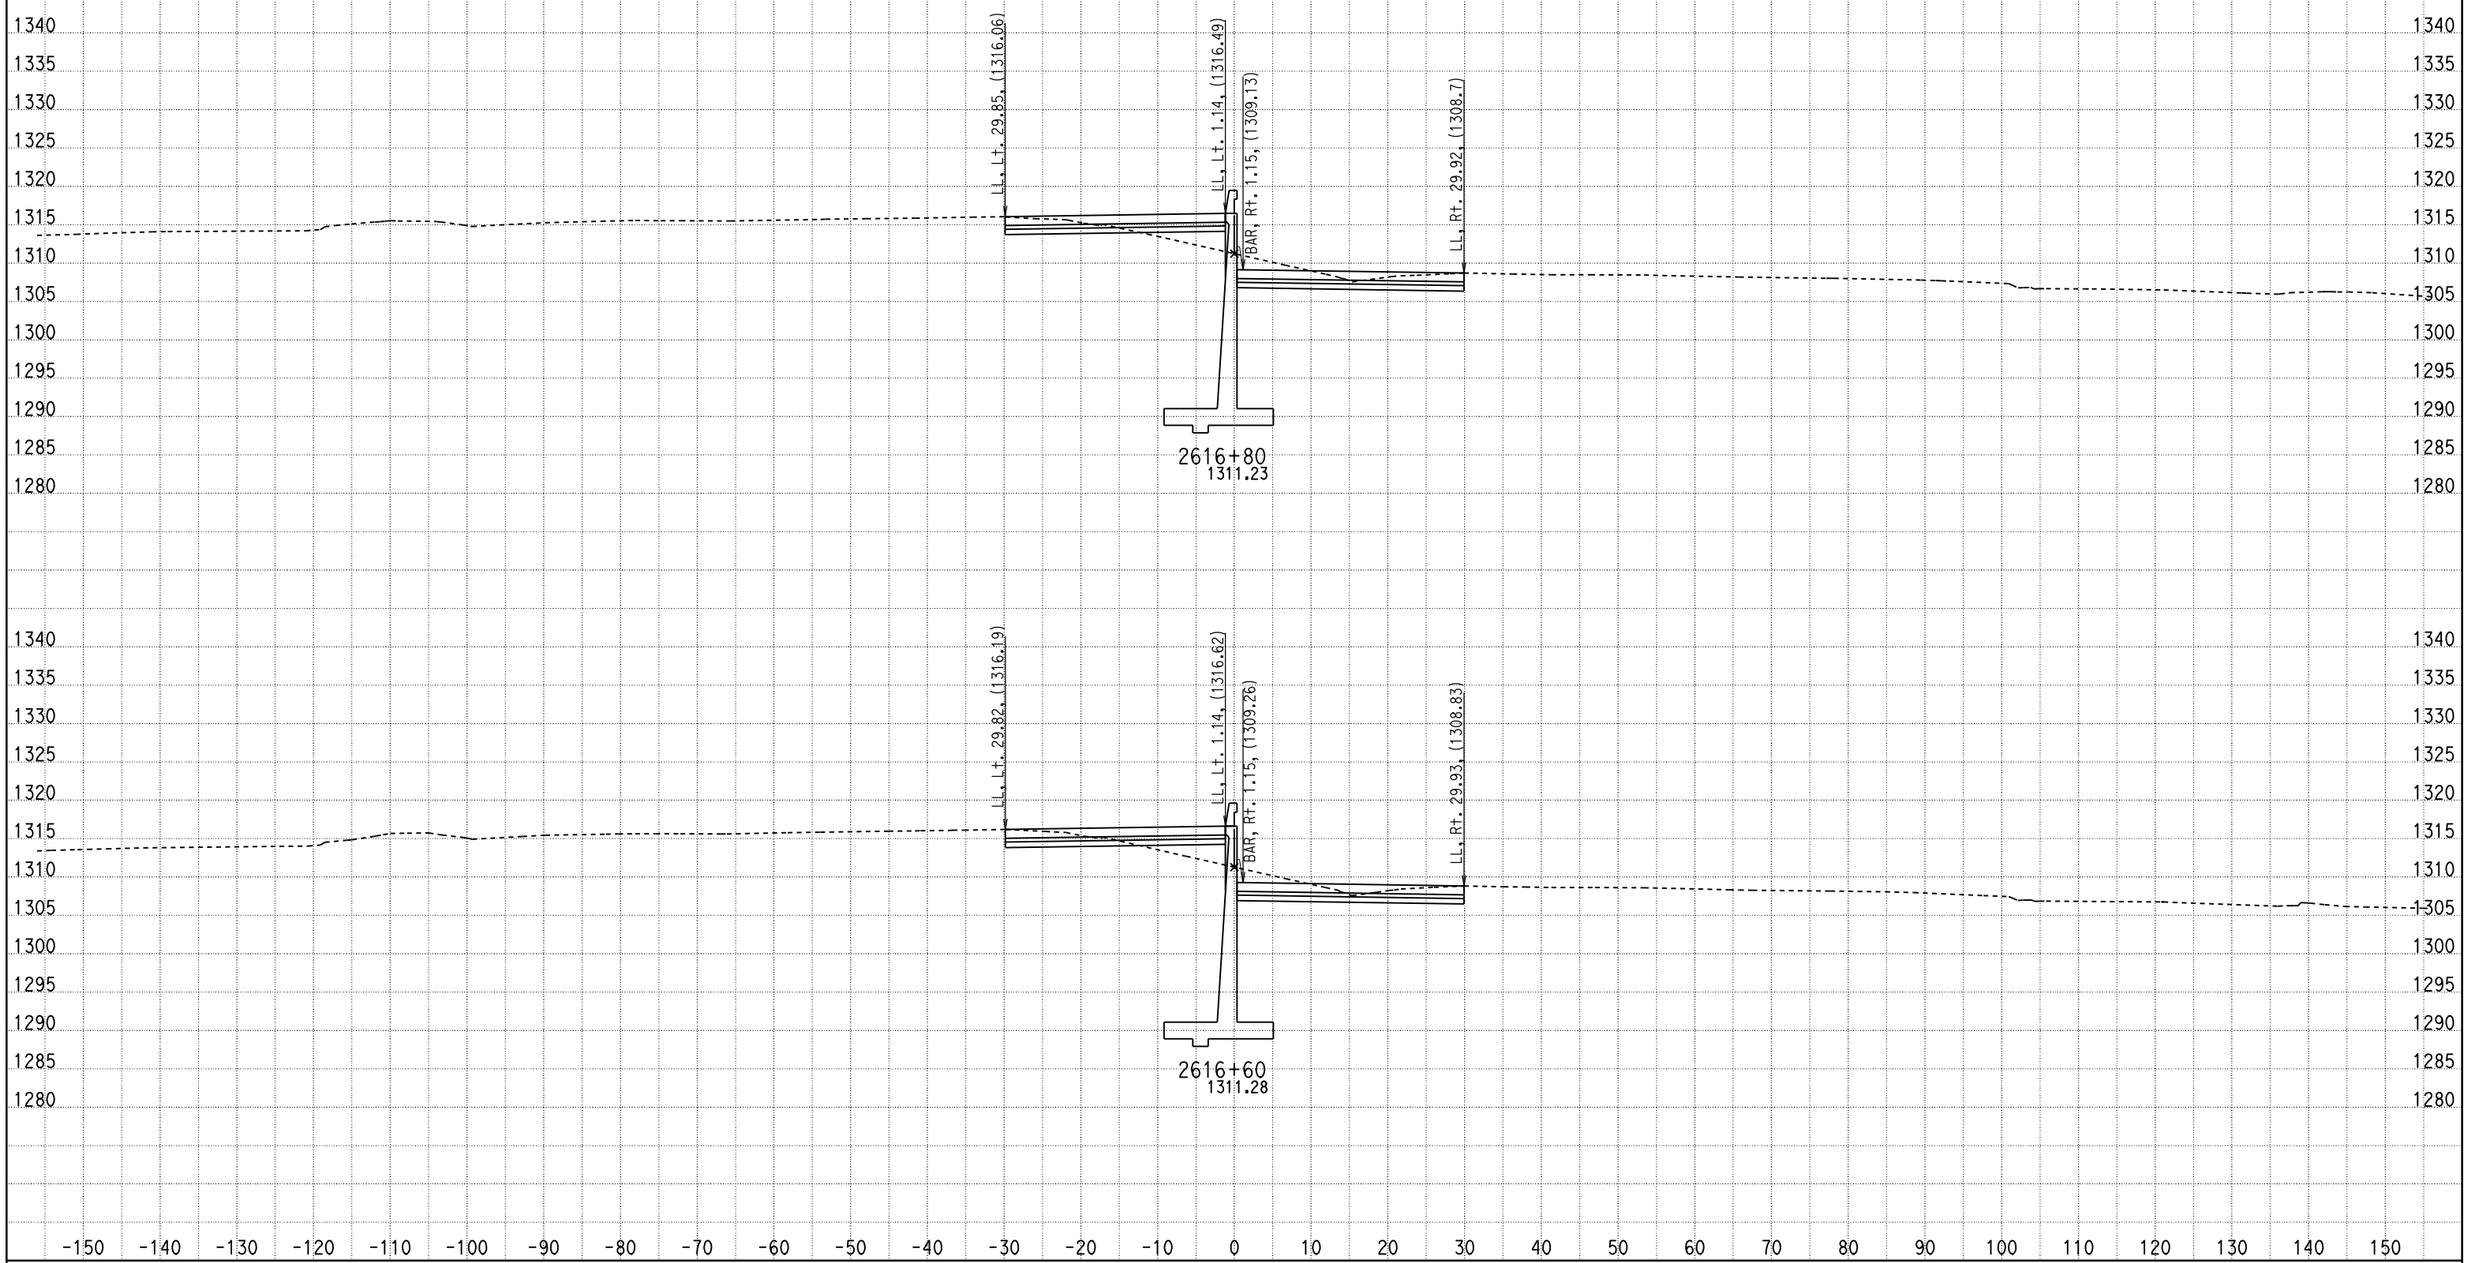

DATE: 2/16/2011

KC Project: 09297 File: D:\07297\09297\X-Section\median south design10.ear

SCALE: 1" = 10' Horiz.
1" = 10' Vert.

All Dimensions are US Survey Feet

CL1
CROSS SECTIONS

SHEET 666 OF XXX

DESIGN STUDY ONLY

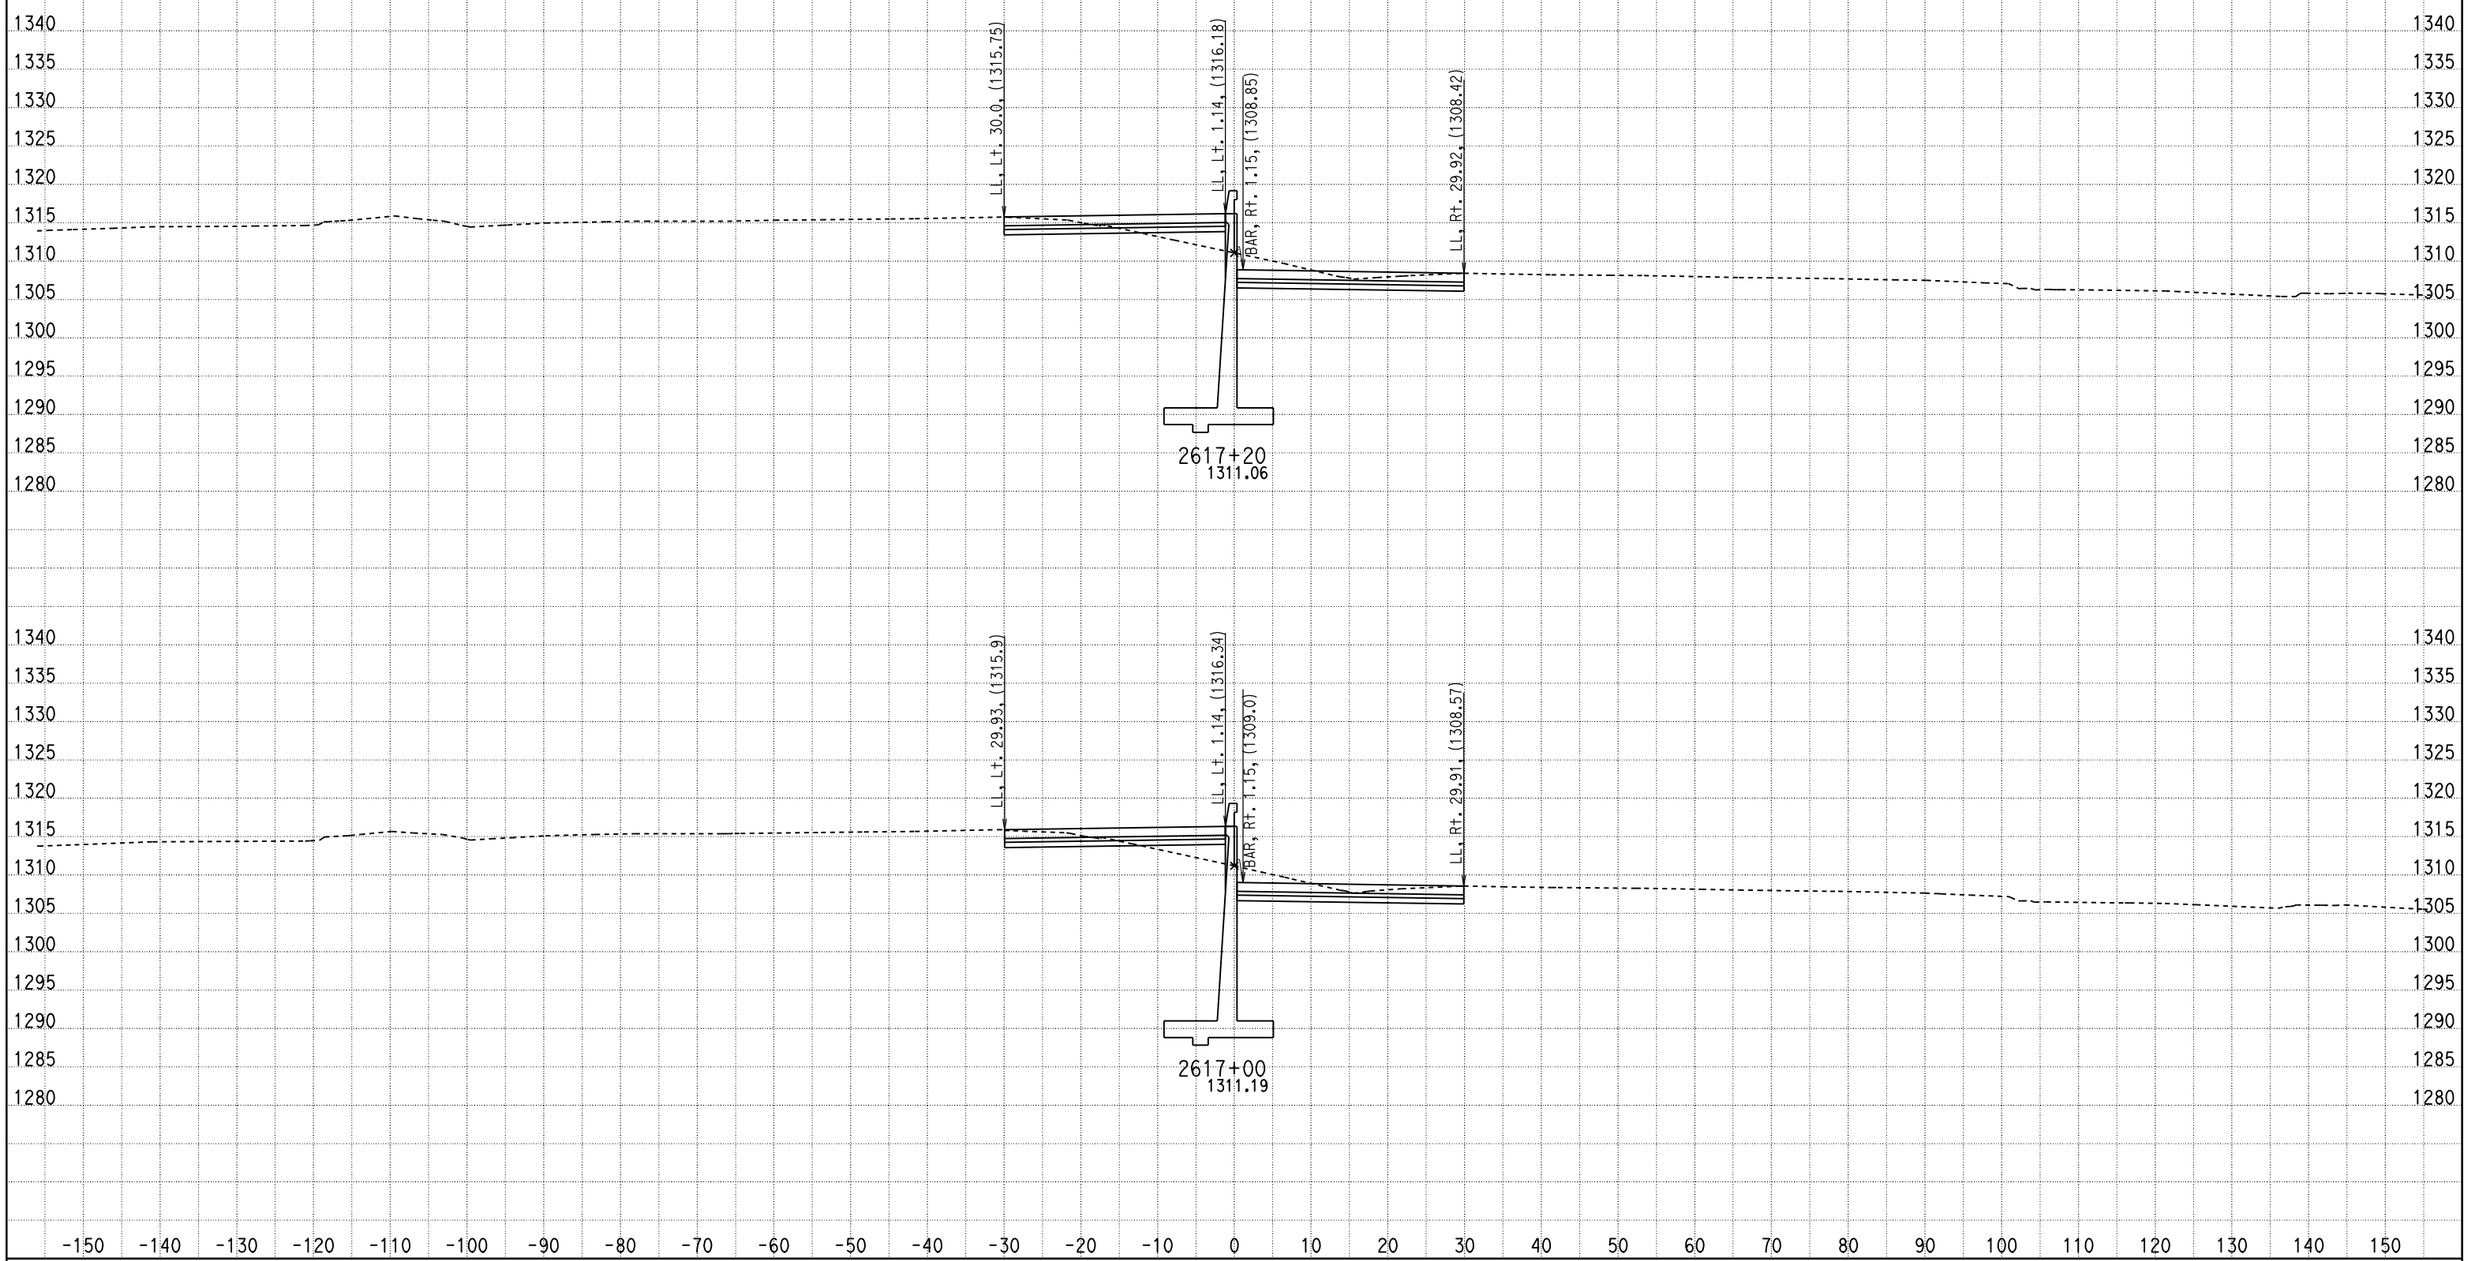

DATE: 2/16/2011

KC Project: 09297 File: D:\07297\09297\X-Section\median south design10.ear

SCALE: 1" = 10' Horiz.
1" = 10' Vert.

All Dimensions are US Survey Feet

CL1
CROSS SECTIONS

SHEET 667 OF XXX

DESIGN STUDY ONLY

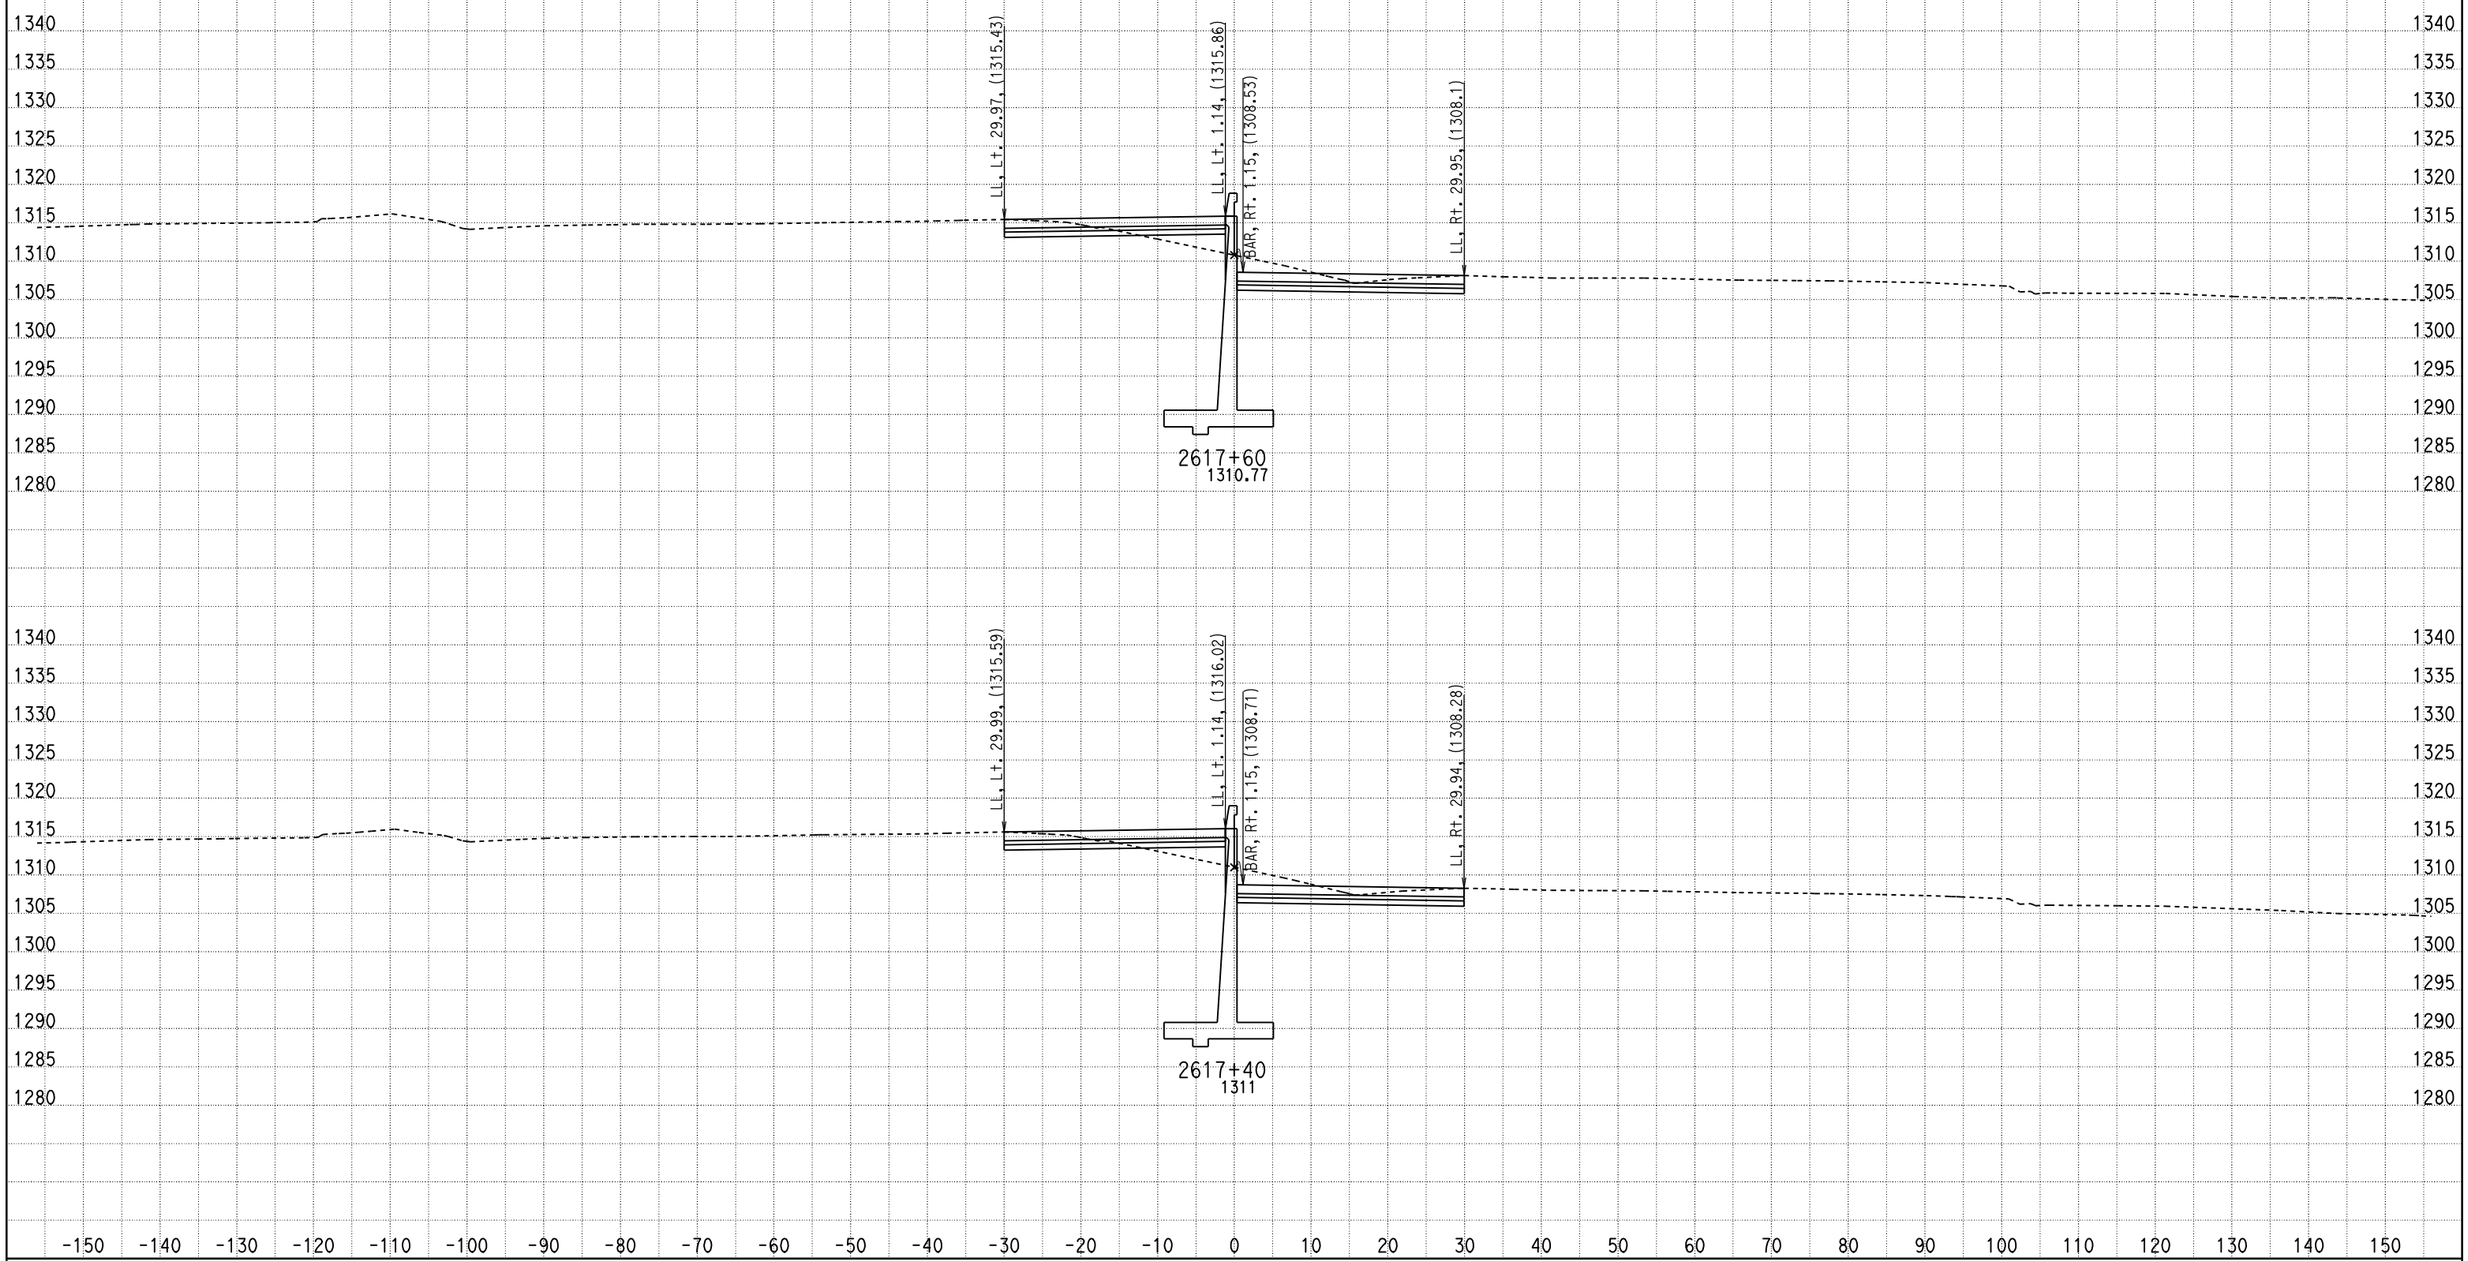

DATE: 2/16/2011

KC Project: 09297 File: D:\07297\09297\X-Section\median south design10.ear

SCALE: 1" = 10' Horiz.
1" = 10' Vert.

All Dimensions are US Survey Feet

CL1
CROSS SECTIONS

SHEET 668 OF XXX

DESIGN STUDY ONLY

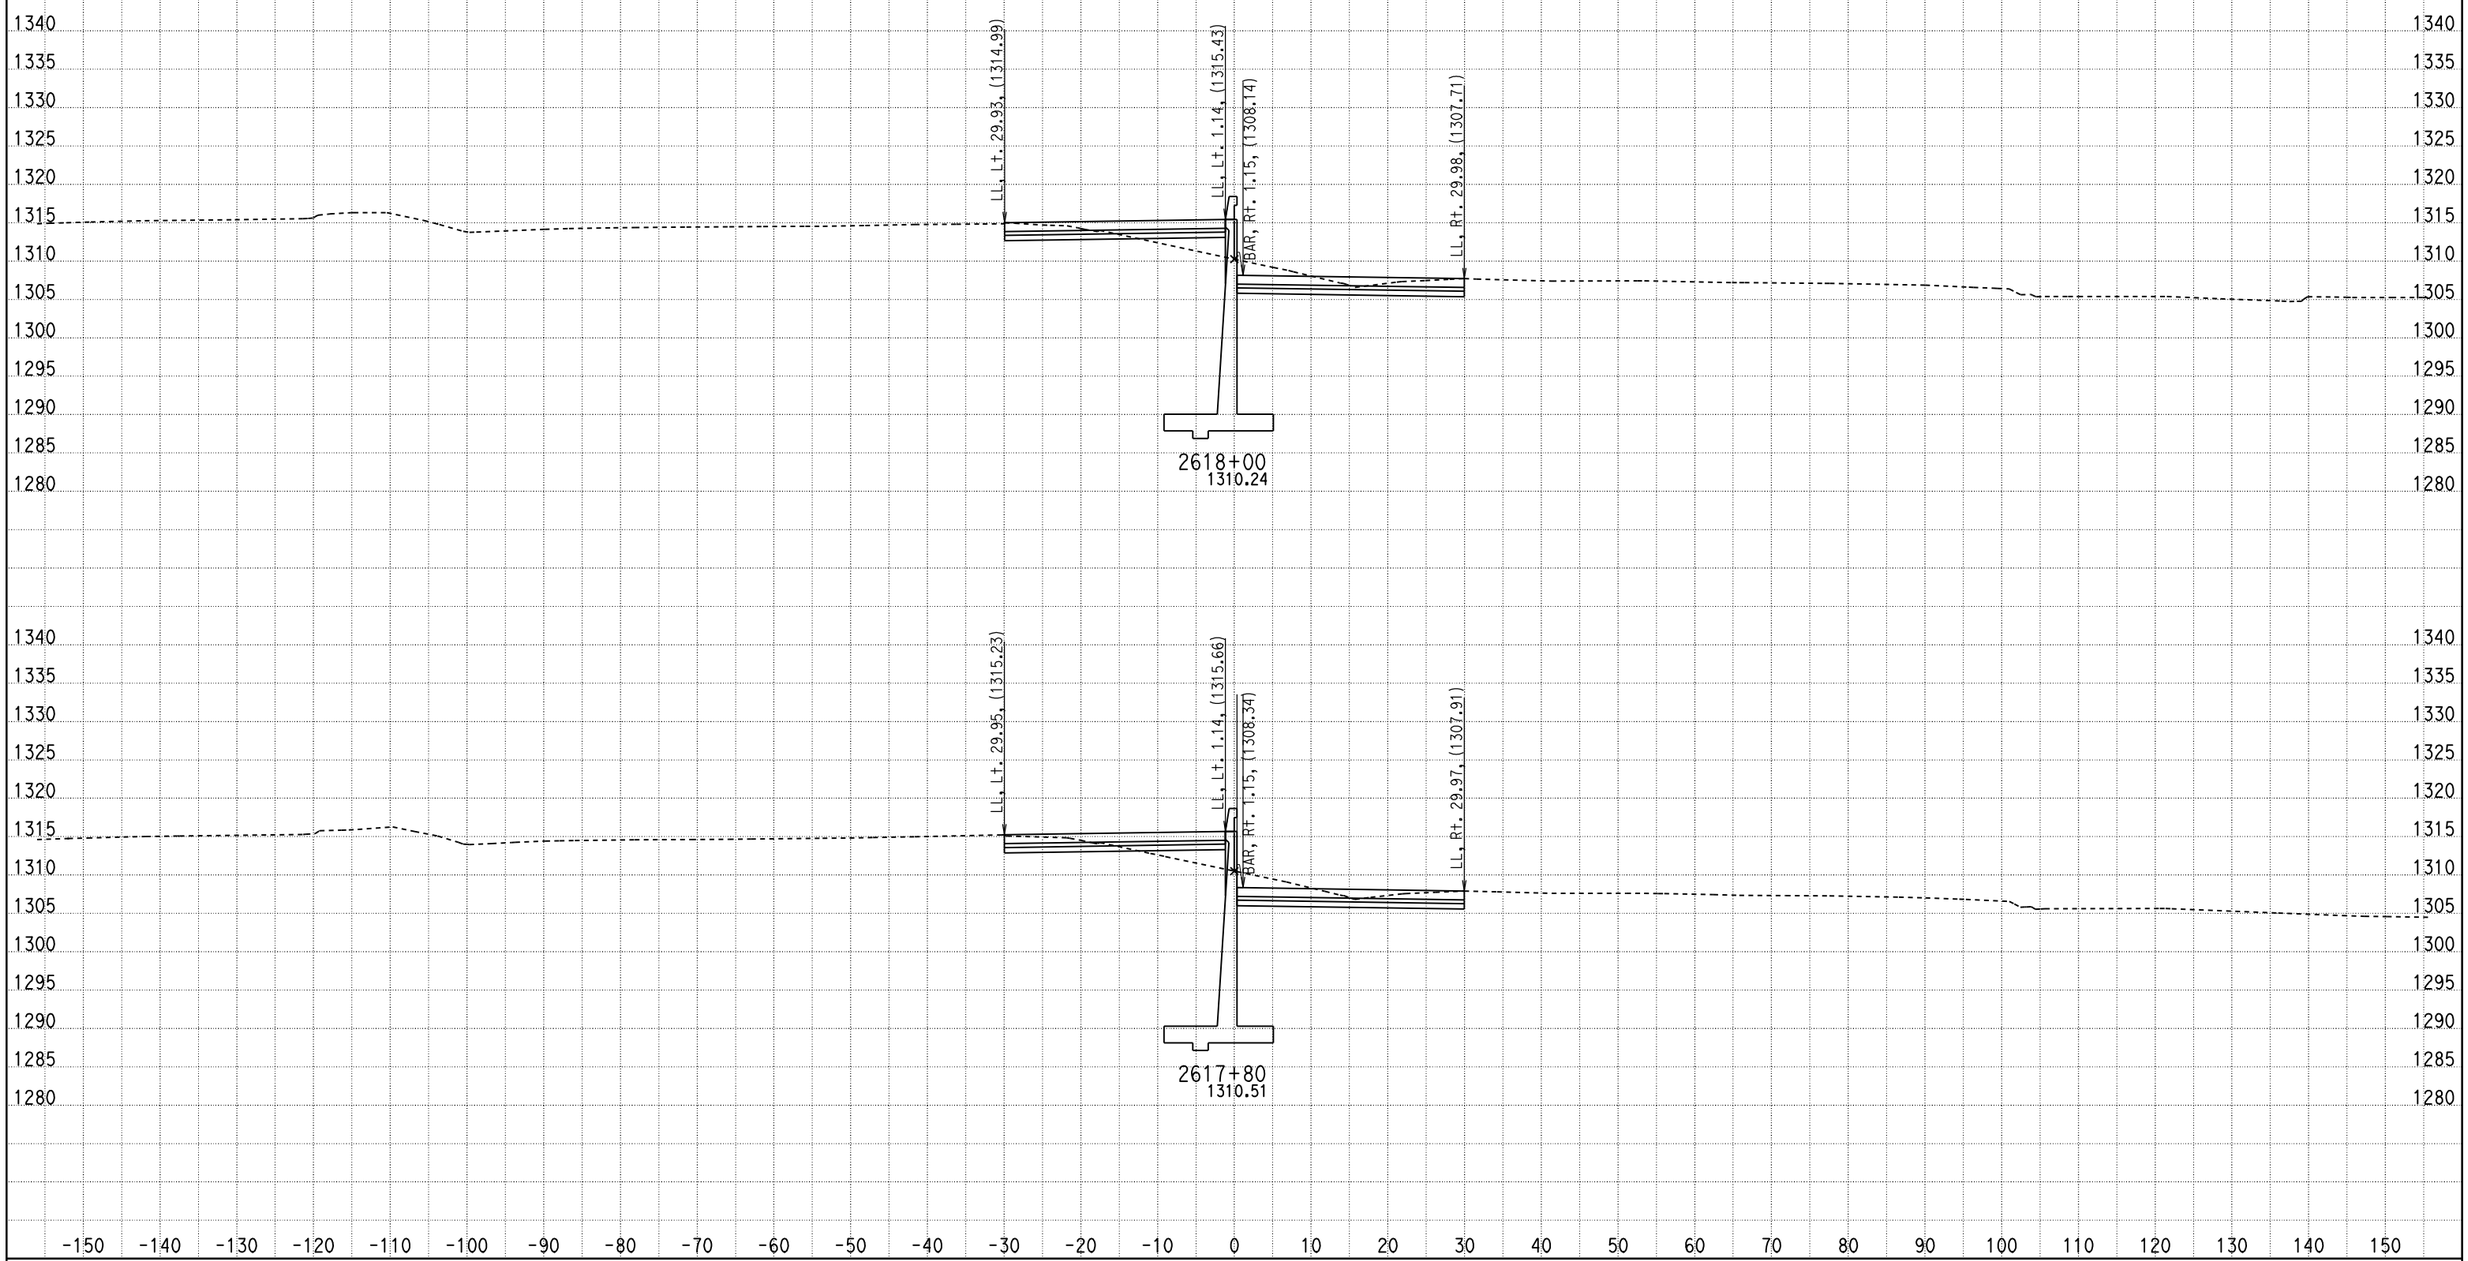

DATE: 2/16/2011

KC Project: 09297 File: D:\07297\09297\X-Section\median south design10.ear

SCALE: 1" = 10' Horiz.
1" = 10' Vert.

All Dimensions are US Survey Feet

CL1
CROSS SECTIONS

SHEET 669 OF XXX

DESIGN STUDY ONLY

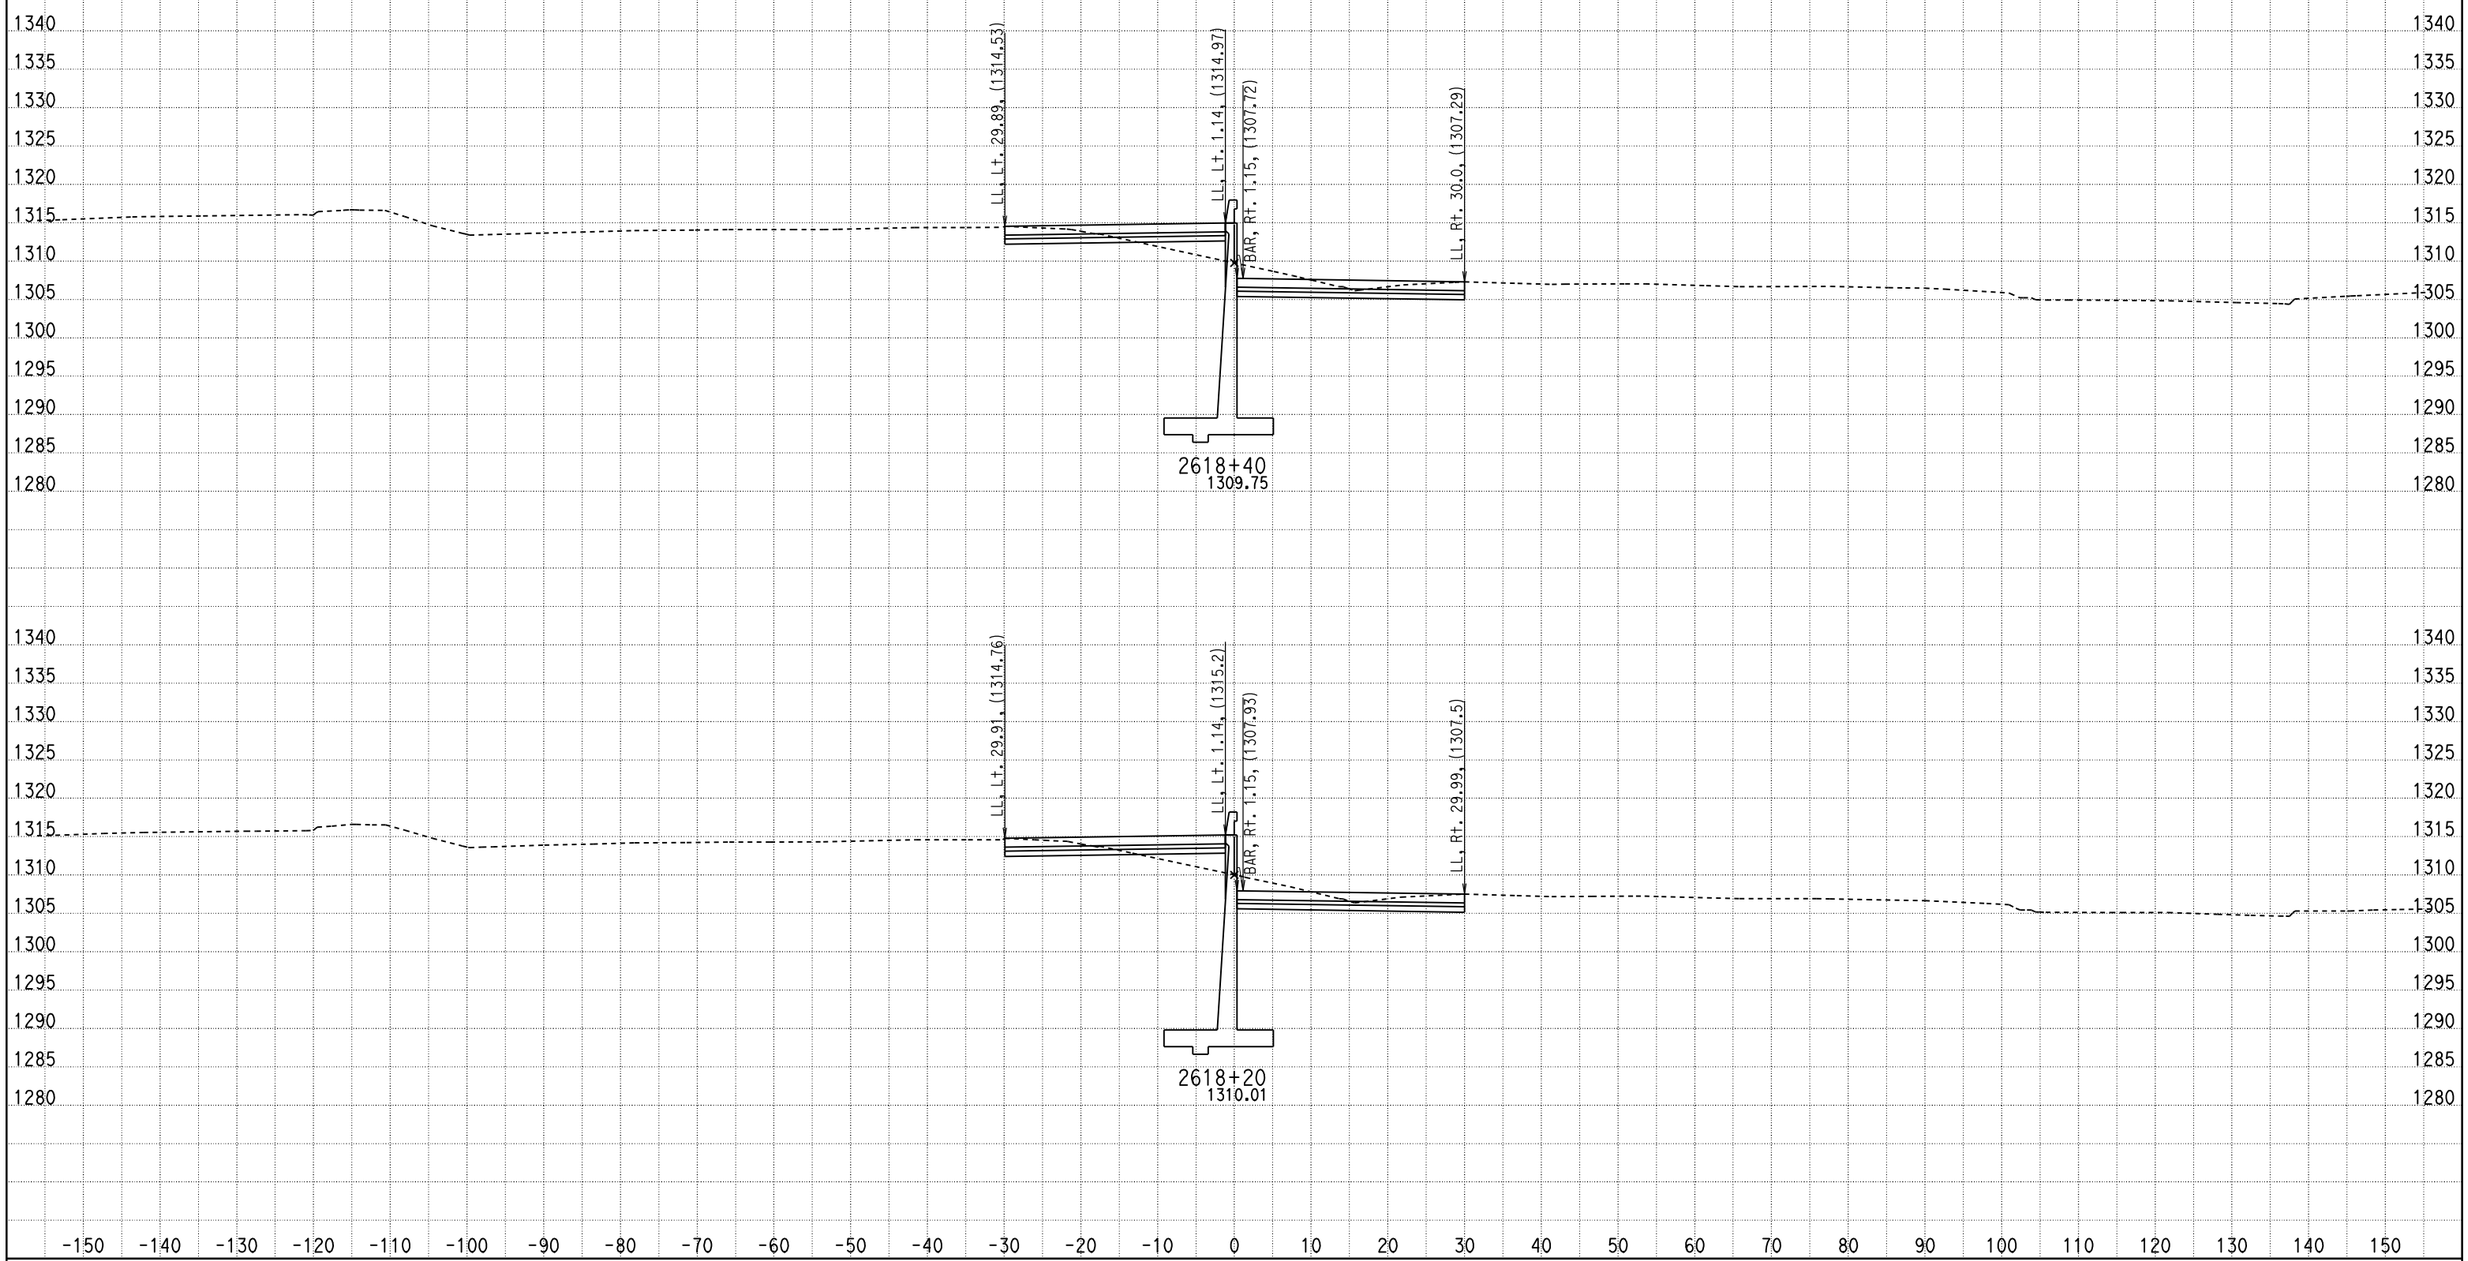

DATE: 2/16/2011

KC Project: 09297 File: D:\07297\09297\X-Section\median south design10.ear

SCALE: 1" = 10' Horiz.
1" = 10' Vert.

All Dimensions are US Survey Feet

CL1
CROSS SECTIONS

SHEET 670 OF XXX

DESIGN STUDY ONLY

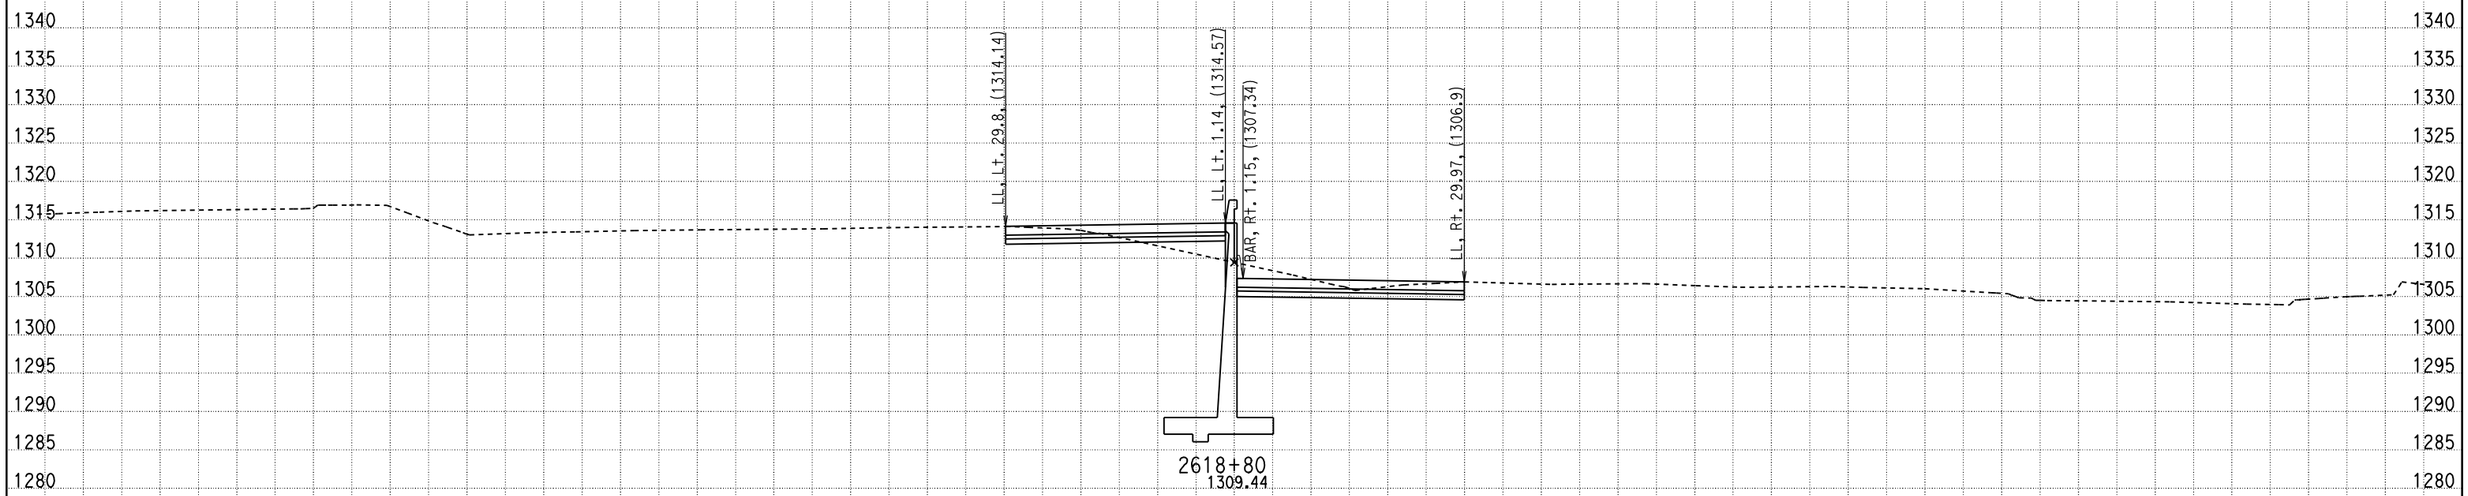

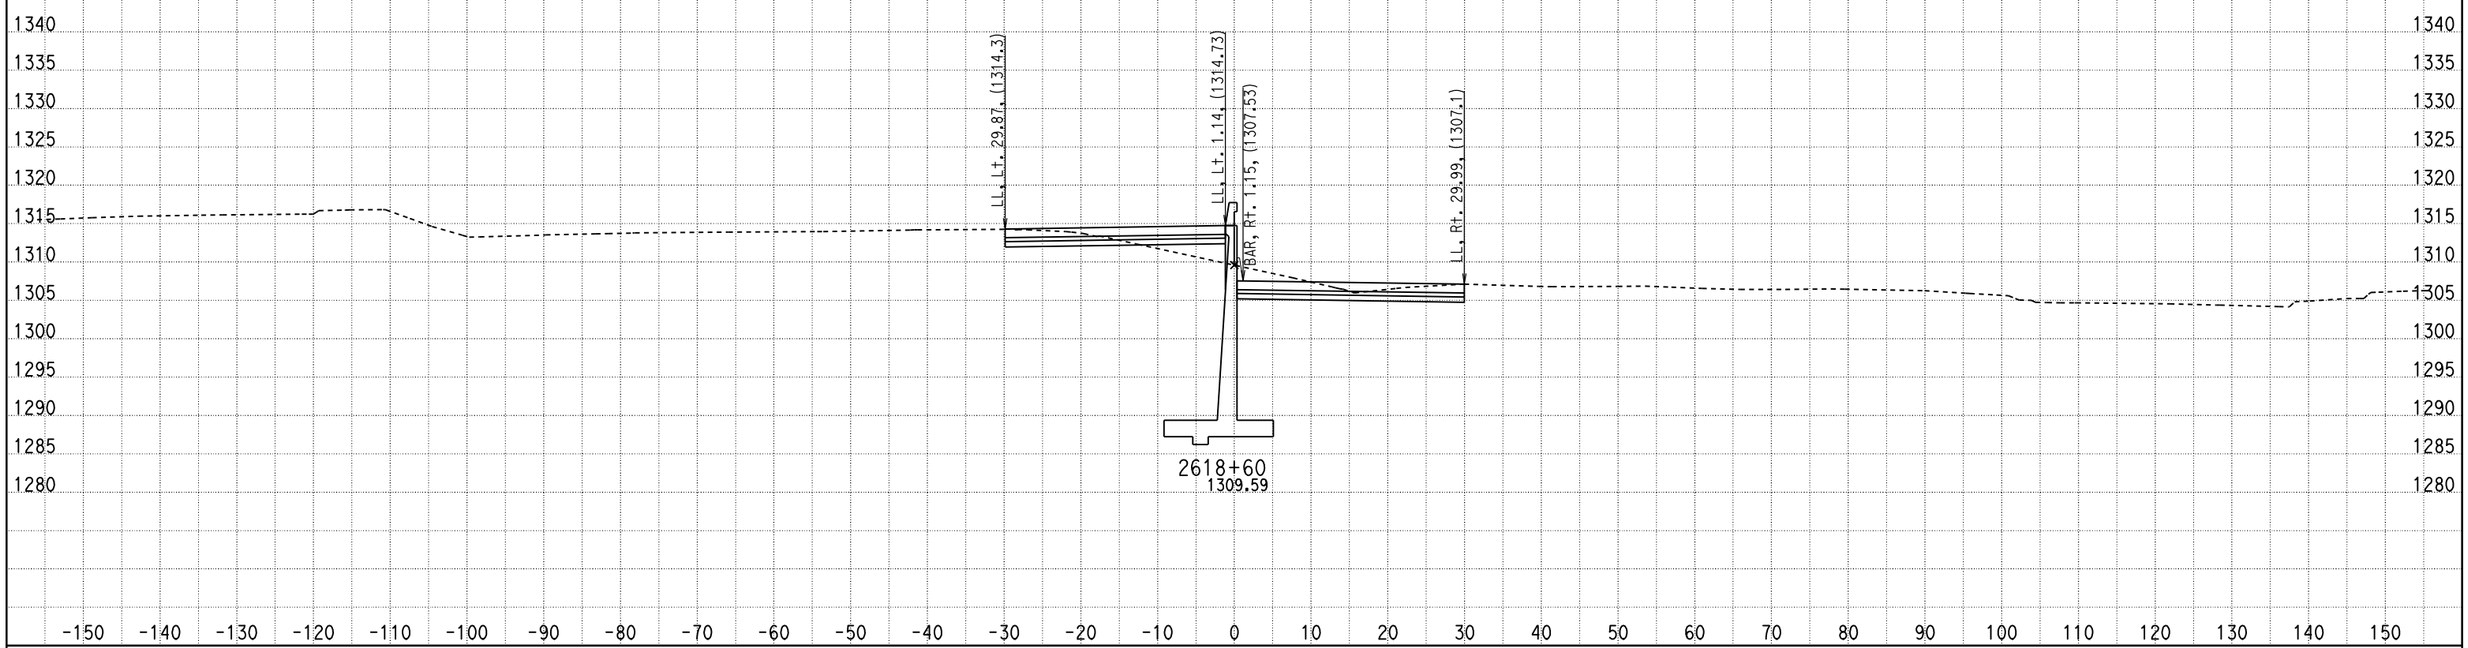

DATE: 2/16/2011

KC Project: 09297 File: D:\07297\09297\X-Section\median south design10.ear

SCALE: 1" = 10' Horiz.
1" = 10' Vert.

All Dimensions are US Survey Feet

CL1
CROSS SECTIONS

SHEET 671 OF XXX

DESIGN STUDY ONLY

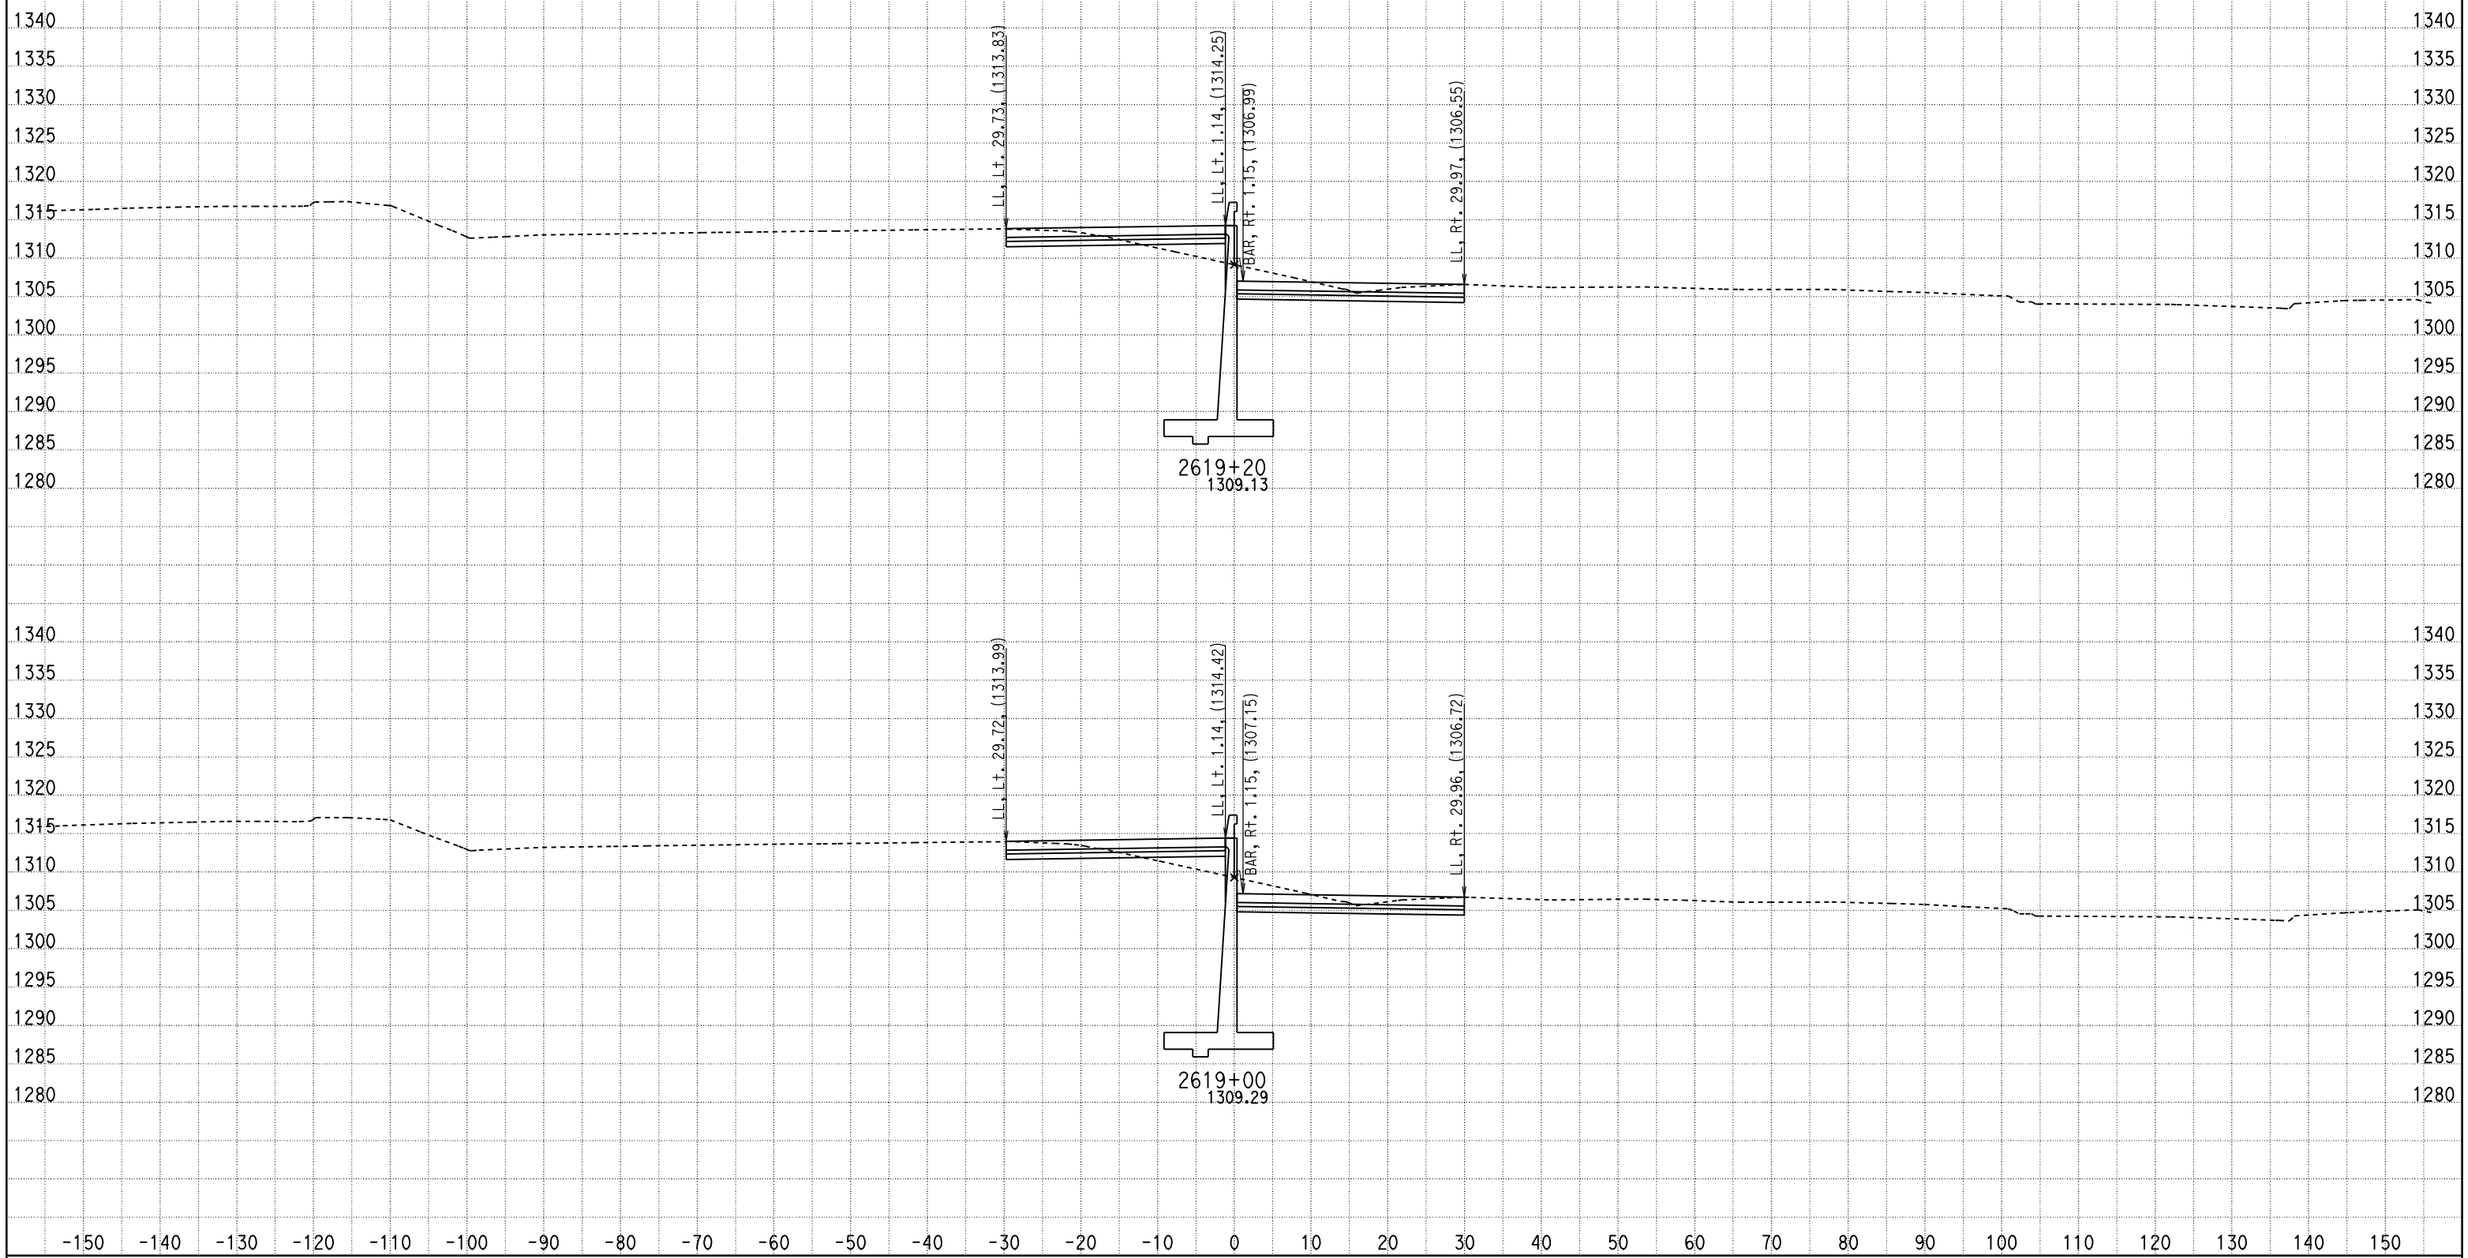

DATE: 2/16/2011

KC Project: 09297 File: D:\07297\09297\X-Section\median south design10.ear

SCALE: 1" = 10' Horiz.
1" = 10' Vert.

All Dimensions are US Survey Feet

CL1
CROSS SECTIONS

SHEET 672 OF XXX

DESIGN STUDY ONLY

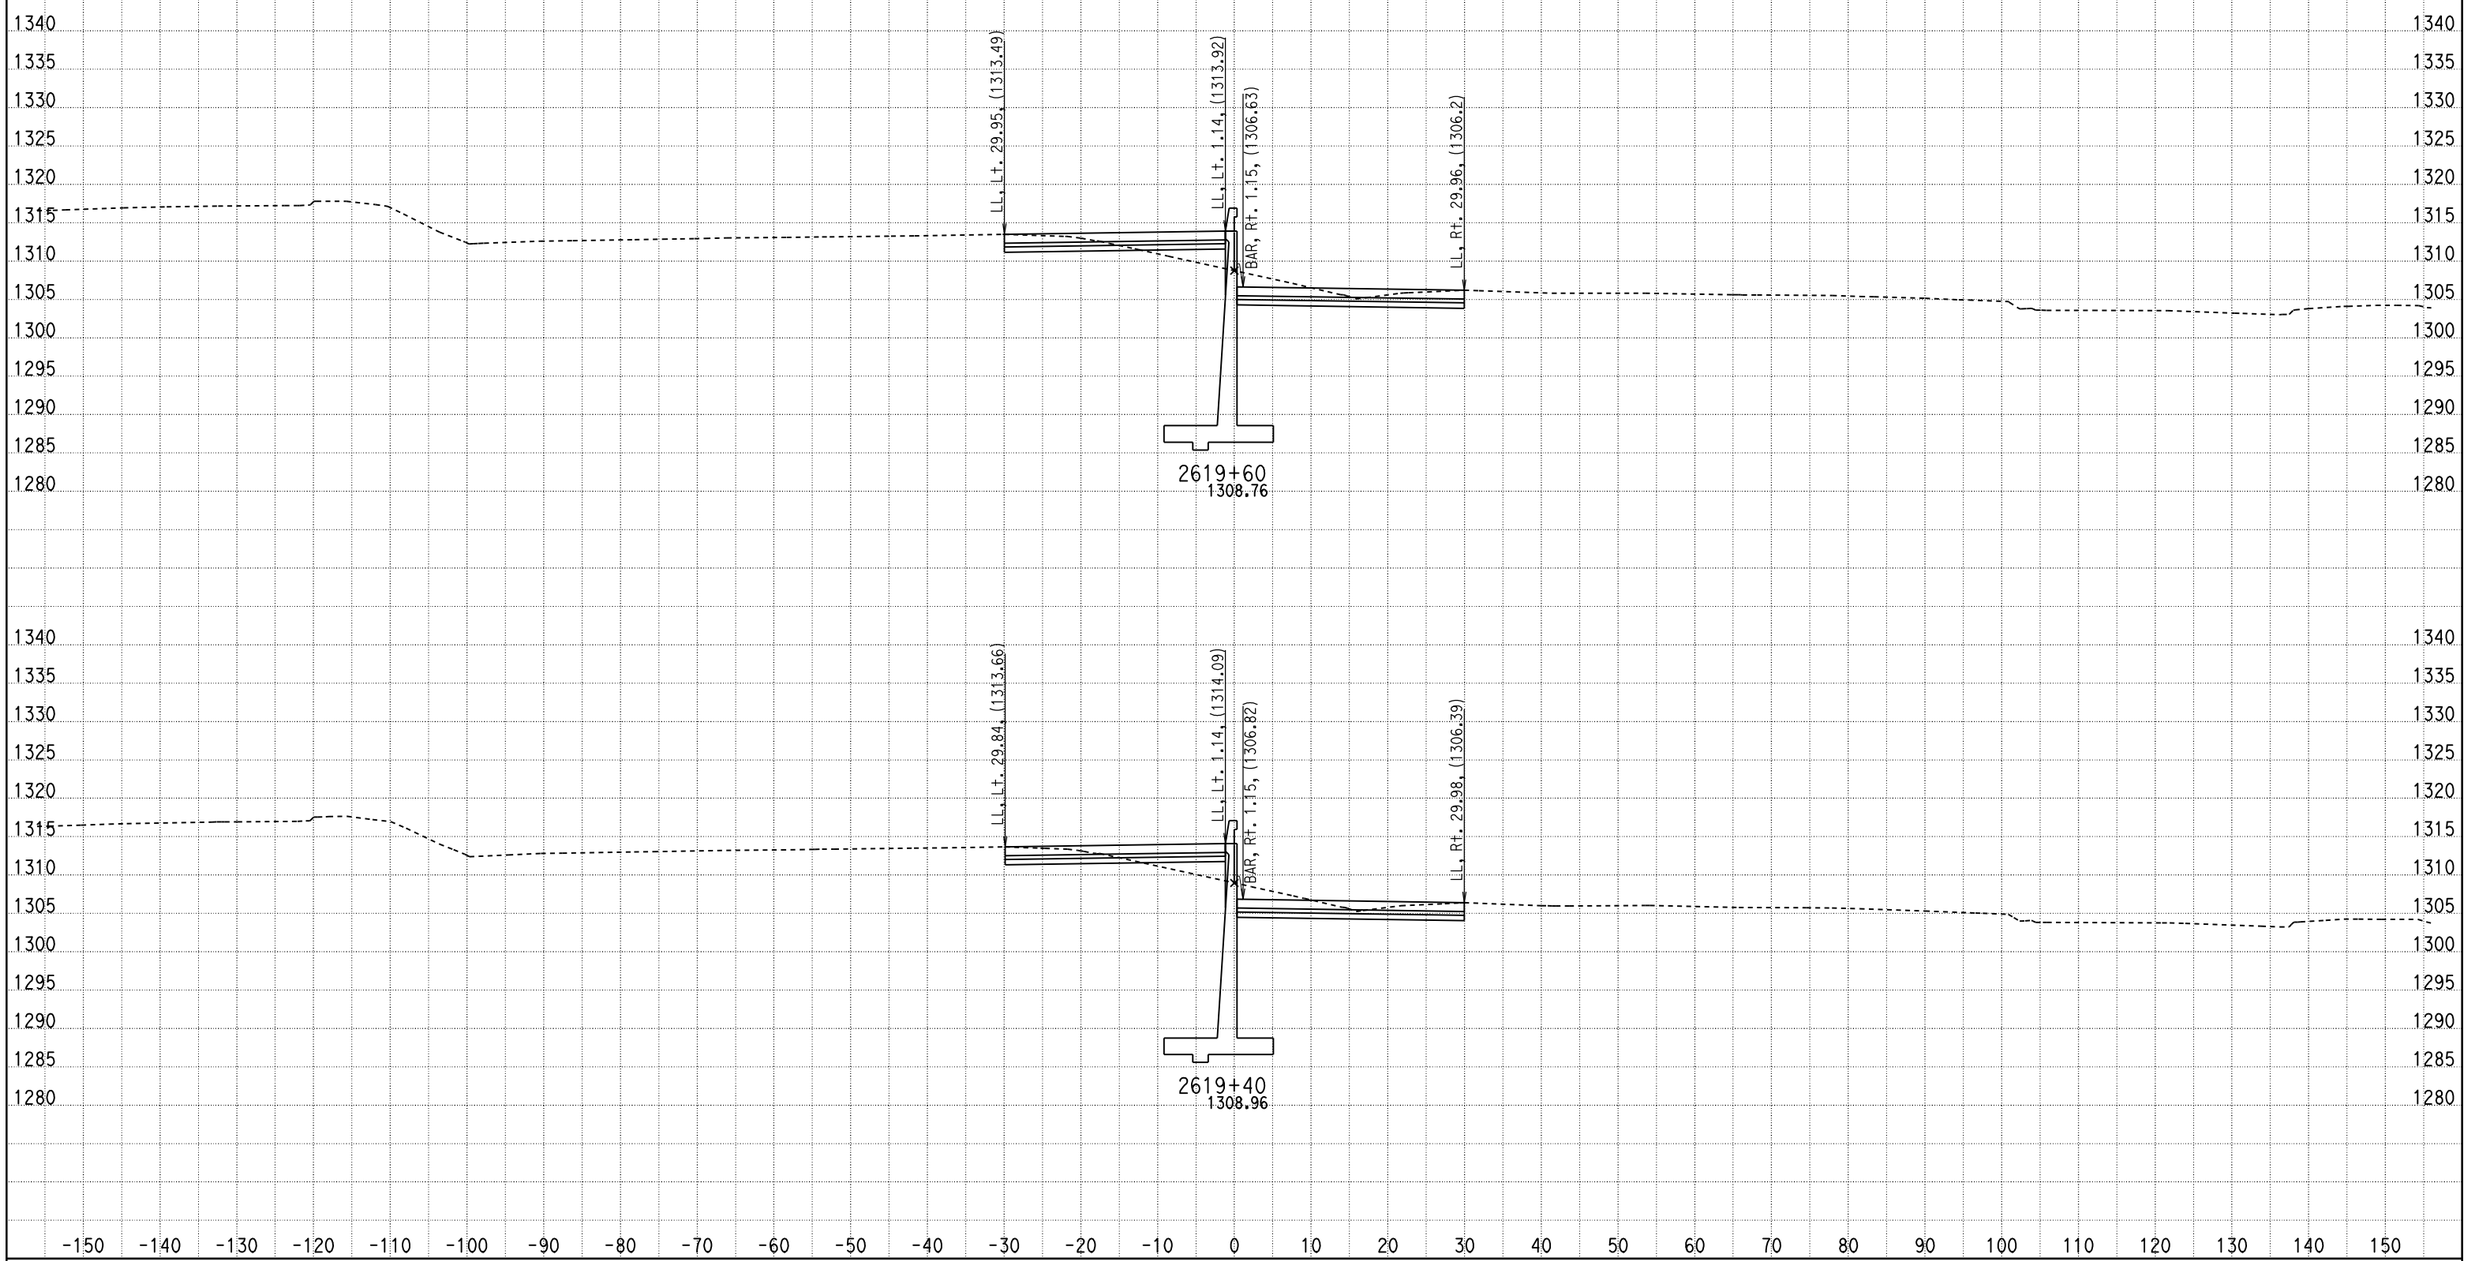

DATE: 2/16/2011

KC Project: 09297 File: D:\07297\09297\X-Section\median south design10.ear

SCALE: 1" = 10' Horiz.
1" = 10' Vert.

All Dimensions are US Survey Feet

CL1
CROSS SECTIONS

SHEET 673 OF XXX

DESIGN STUDY ONLY

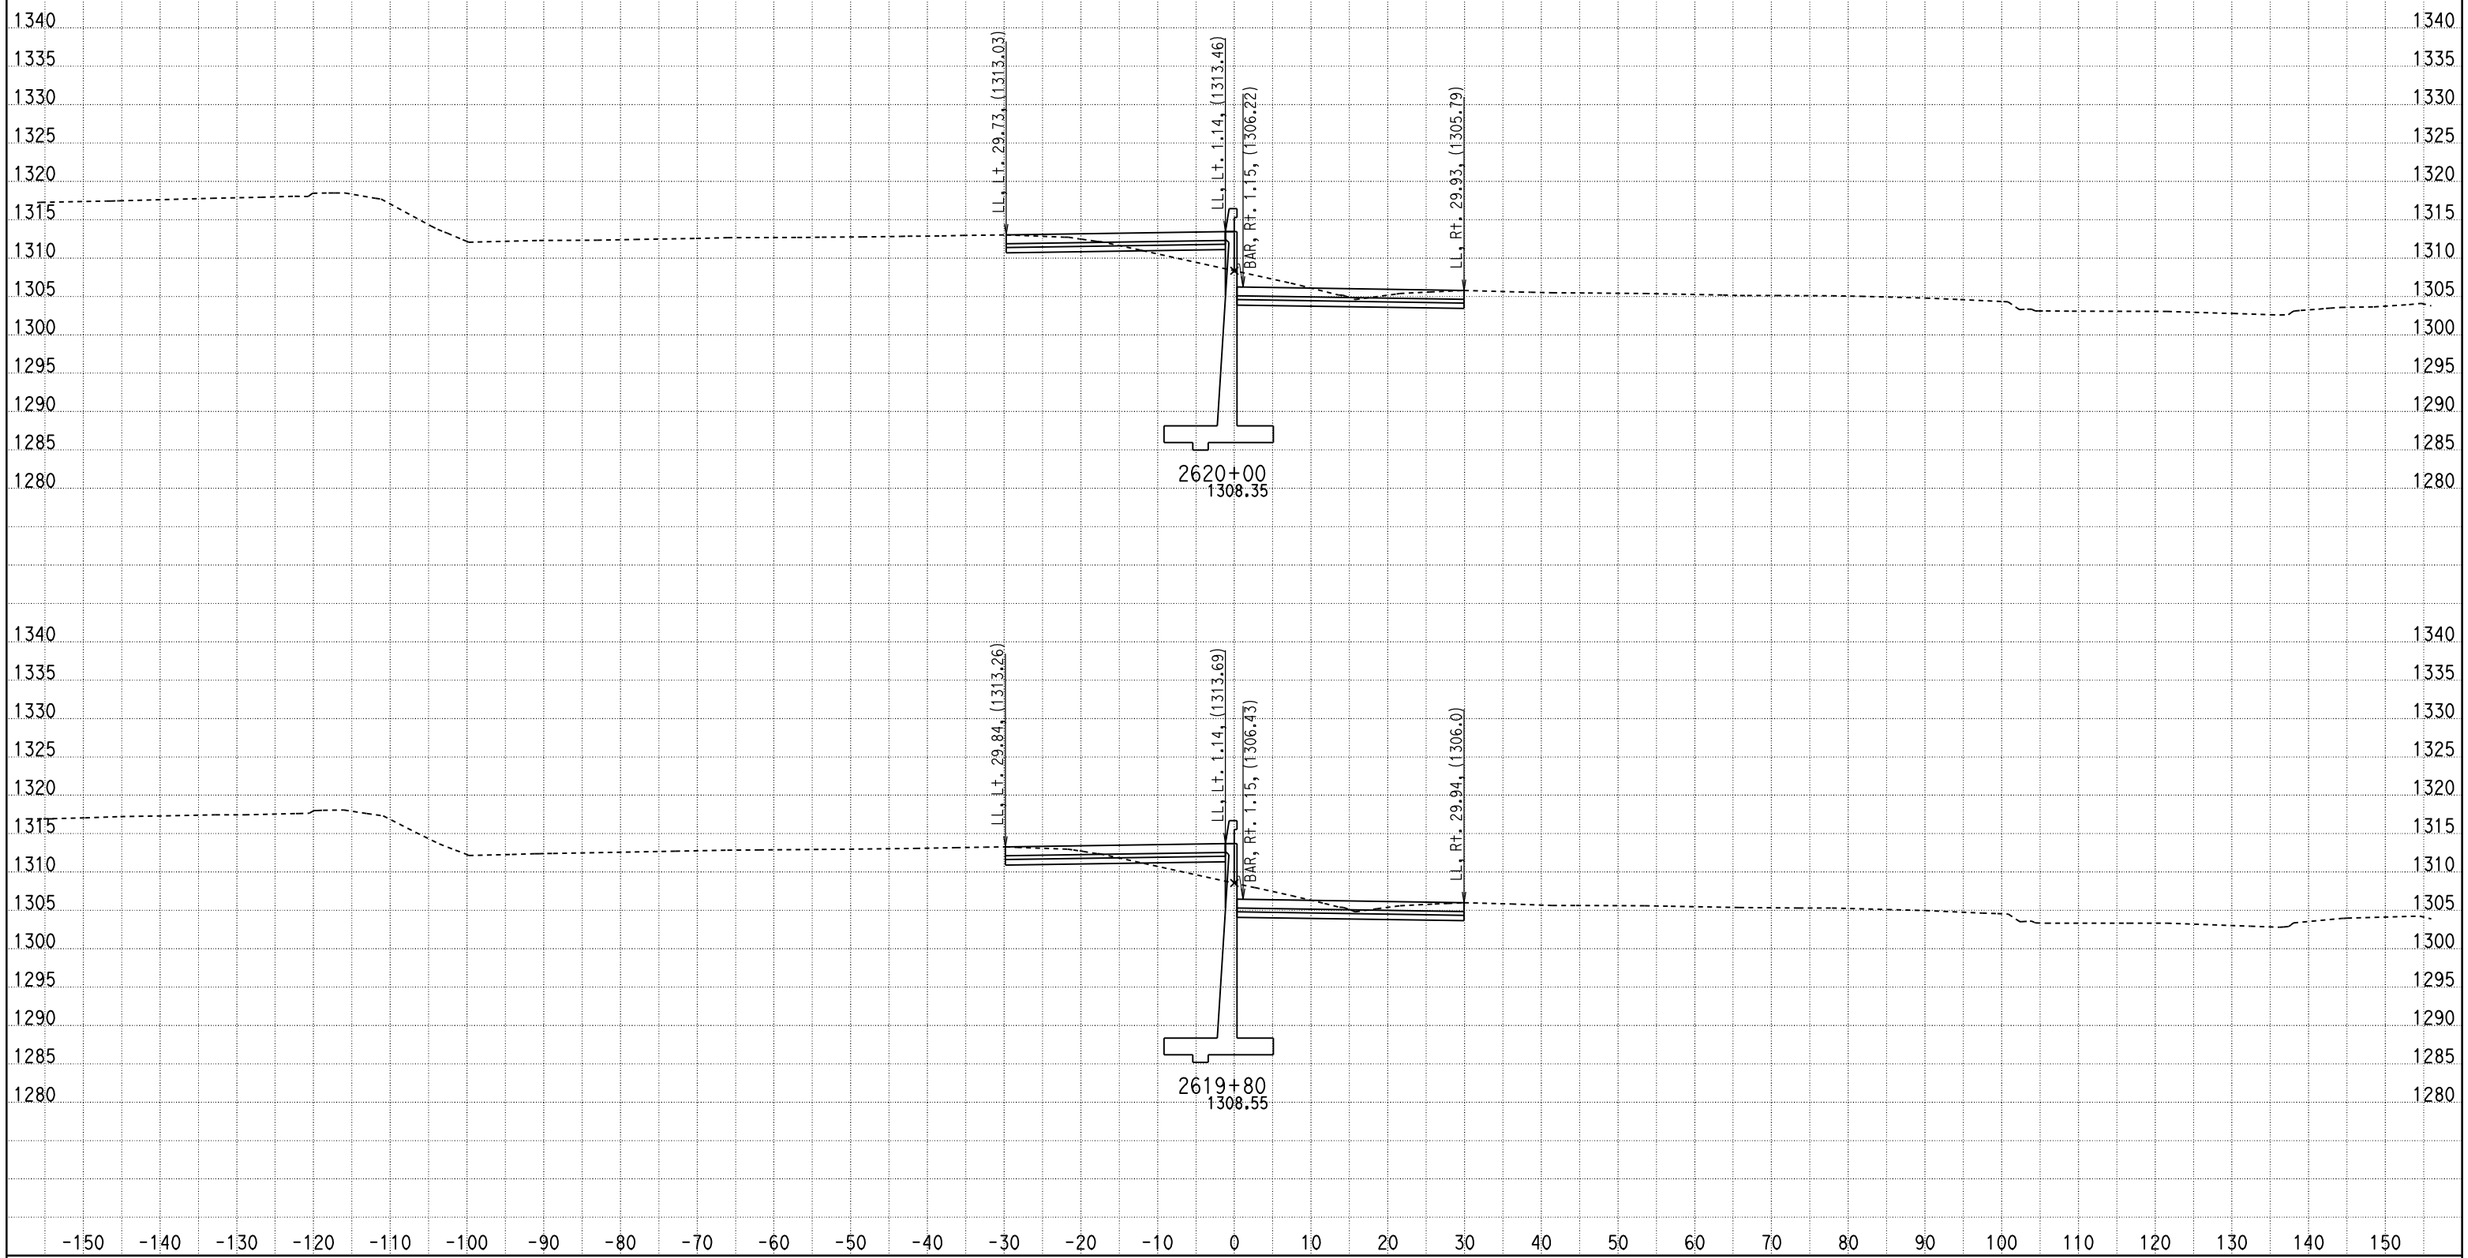

DATE: 2/16/2011

KC Project: 09297 File: D:\07297\09297\X-Section\median south design10.ear

SCALE: 1" = 10' Horiz.
1" = 10' Vert.

All Dimensions are US Survey Feet

CL1
CROSS SECTIONS

SHEET 674 OF XXX

DESIGN STUDY ONLY

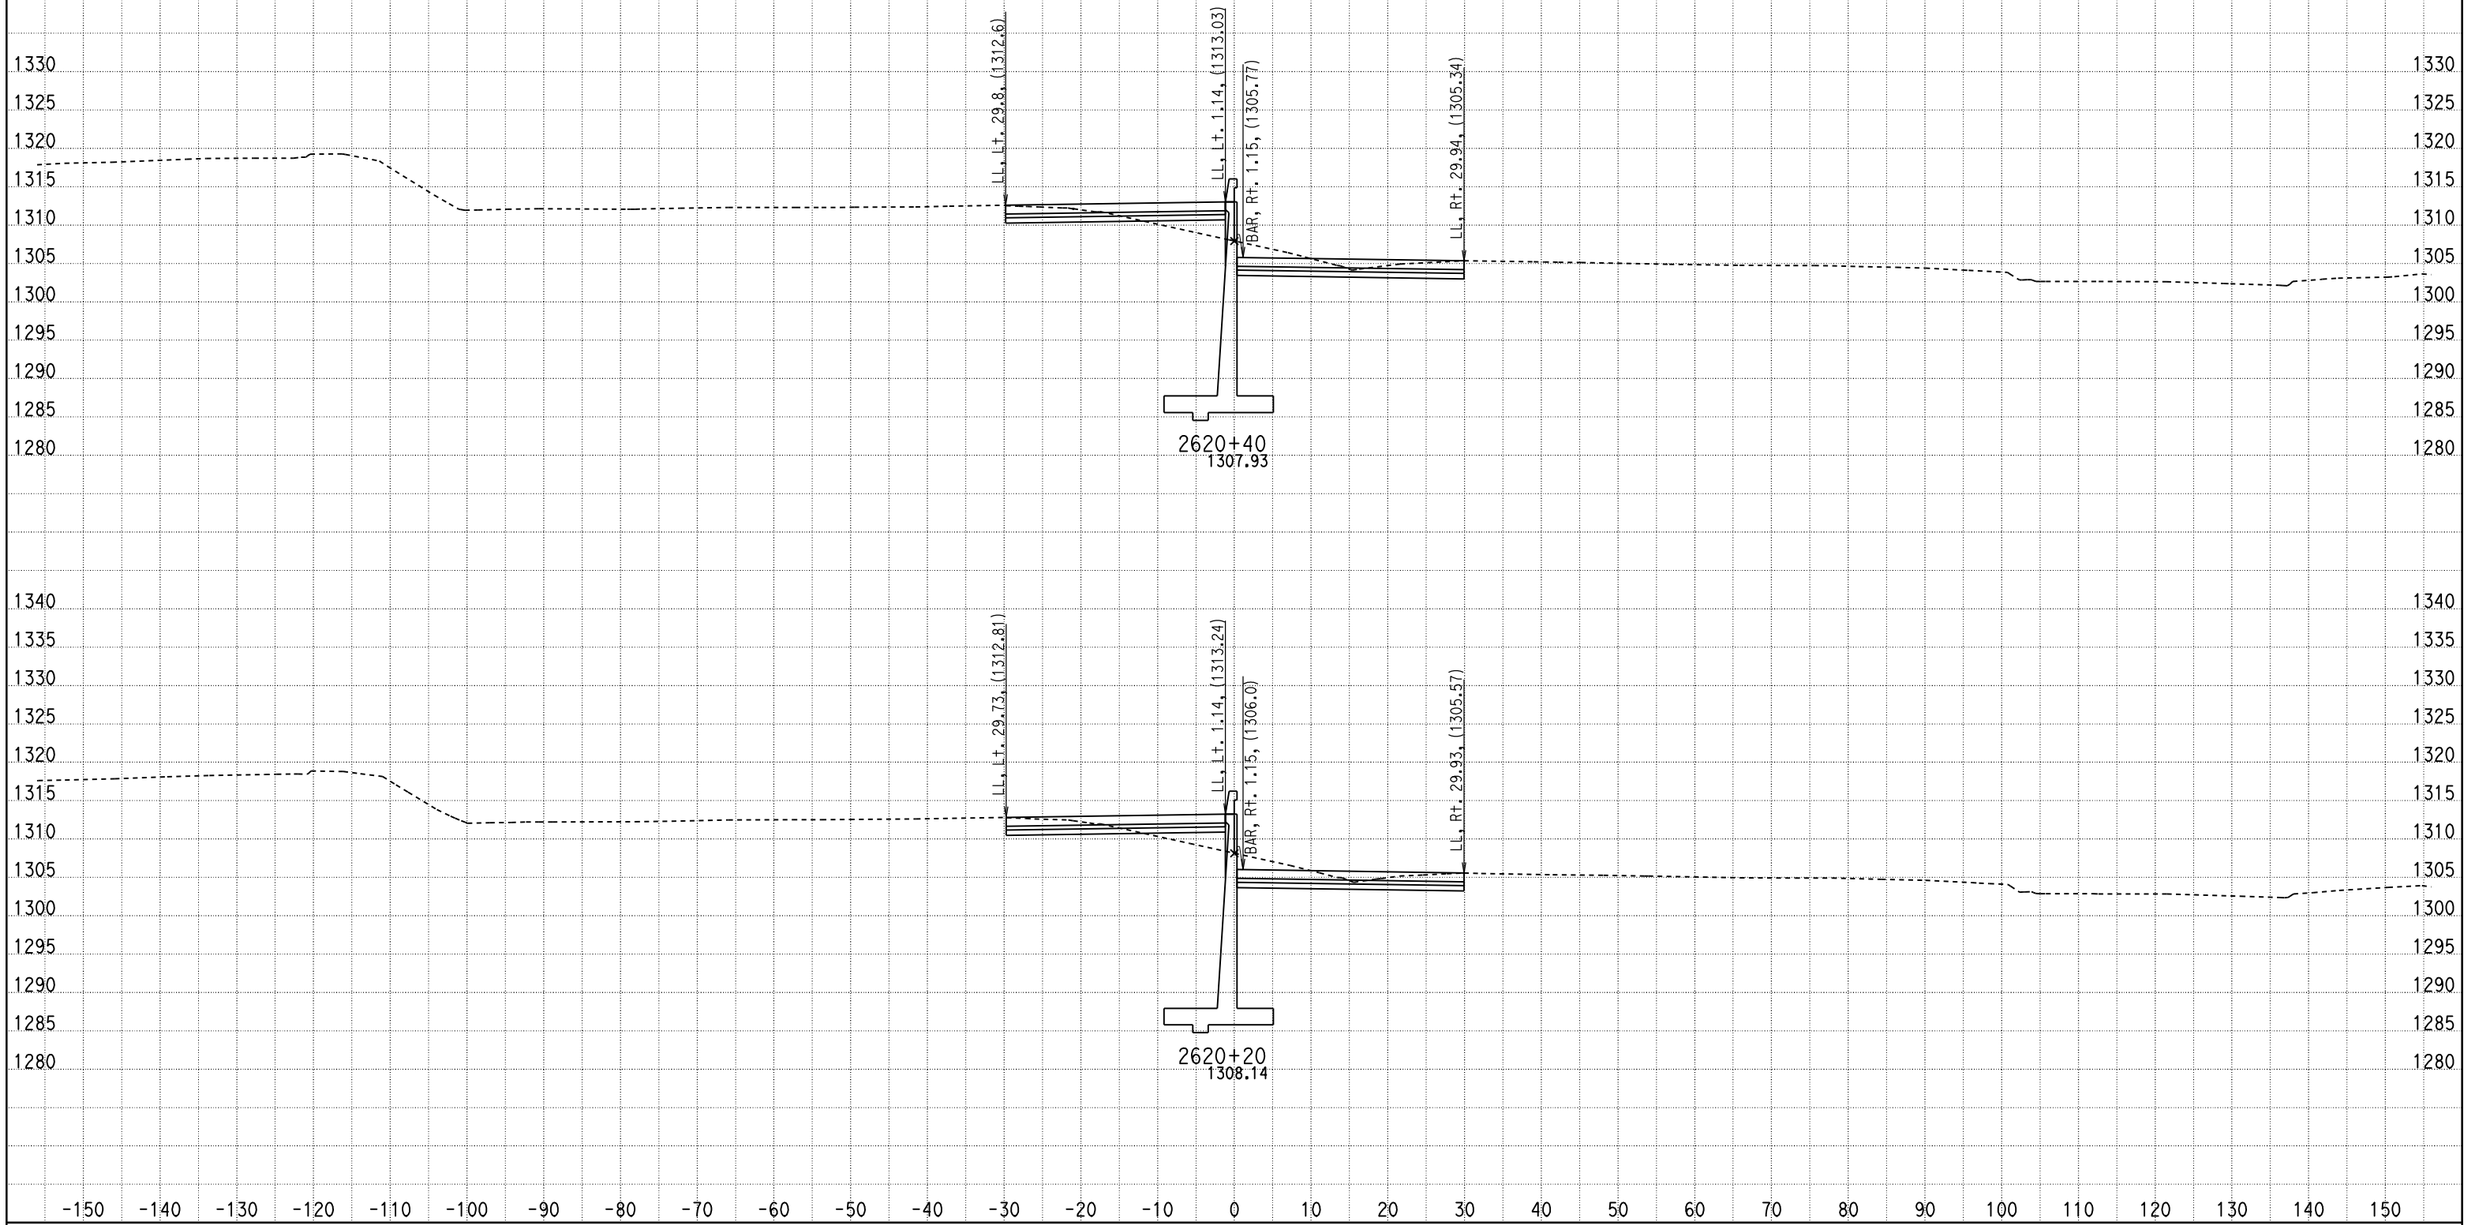

DATE: 2/16/2011

KC Project: 09297 File: D:\07297\09297\X-Section\median south design10.ear

SCALE: 1" = 10' Horiz.
1" = 10' Vert.

All Dimensions are US Survey Feet

CL1
CROSS SECTIONS

SHEET 675 OF XXX

DESIGN STUDY ONLY

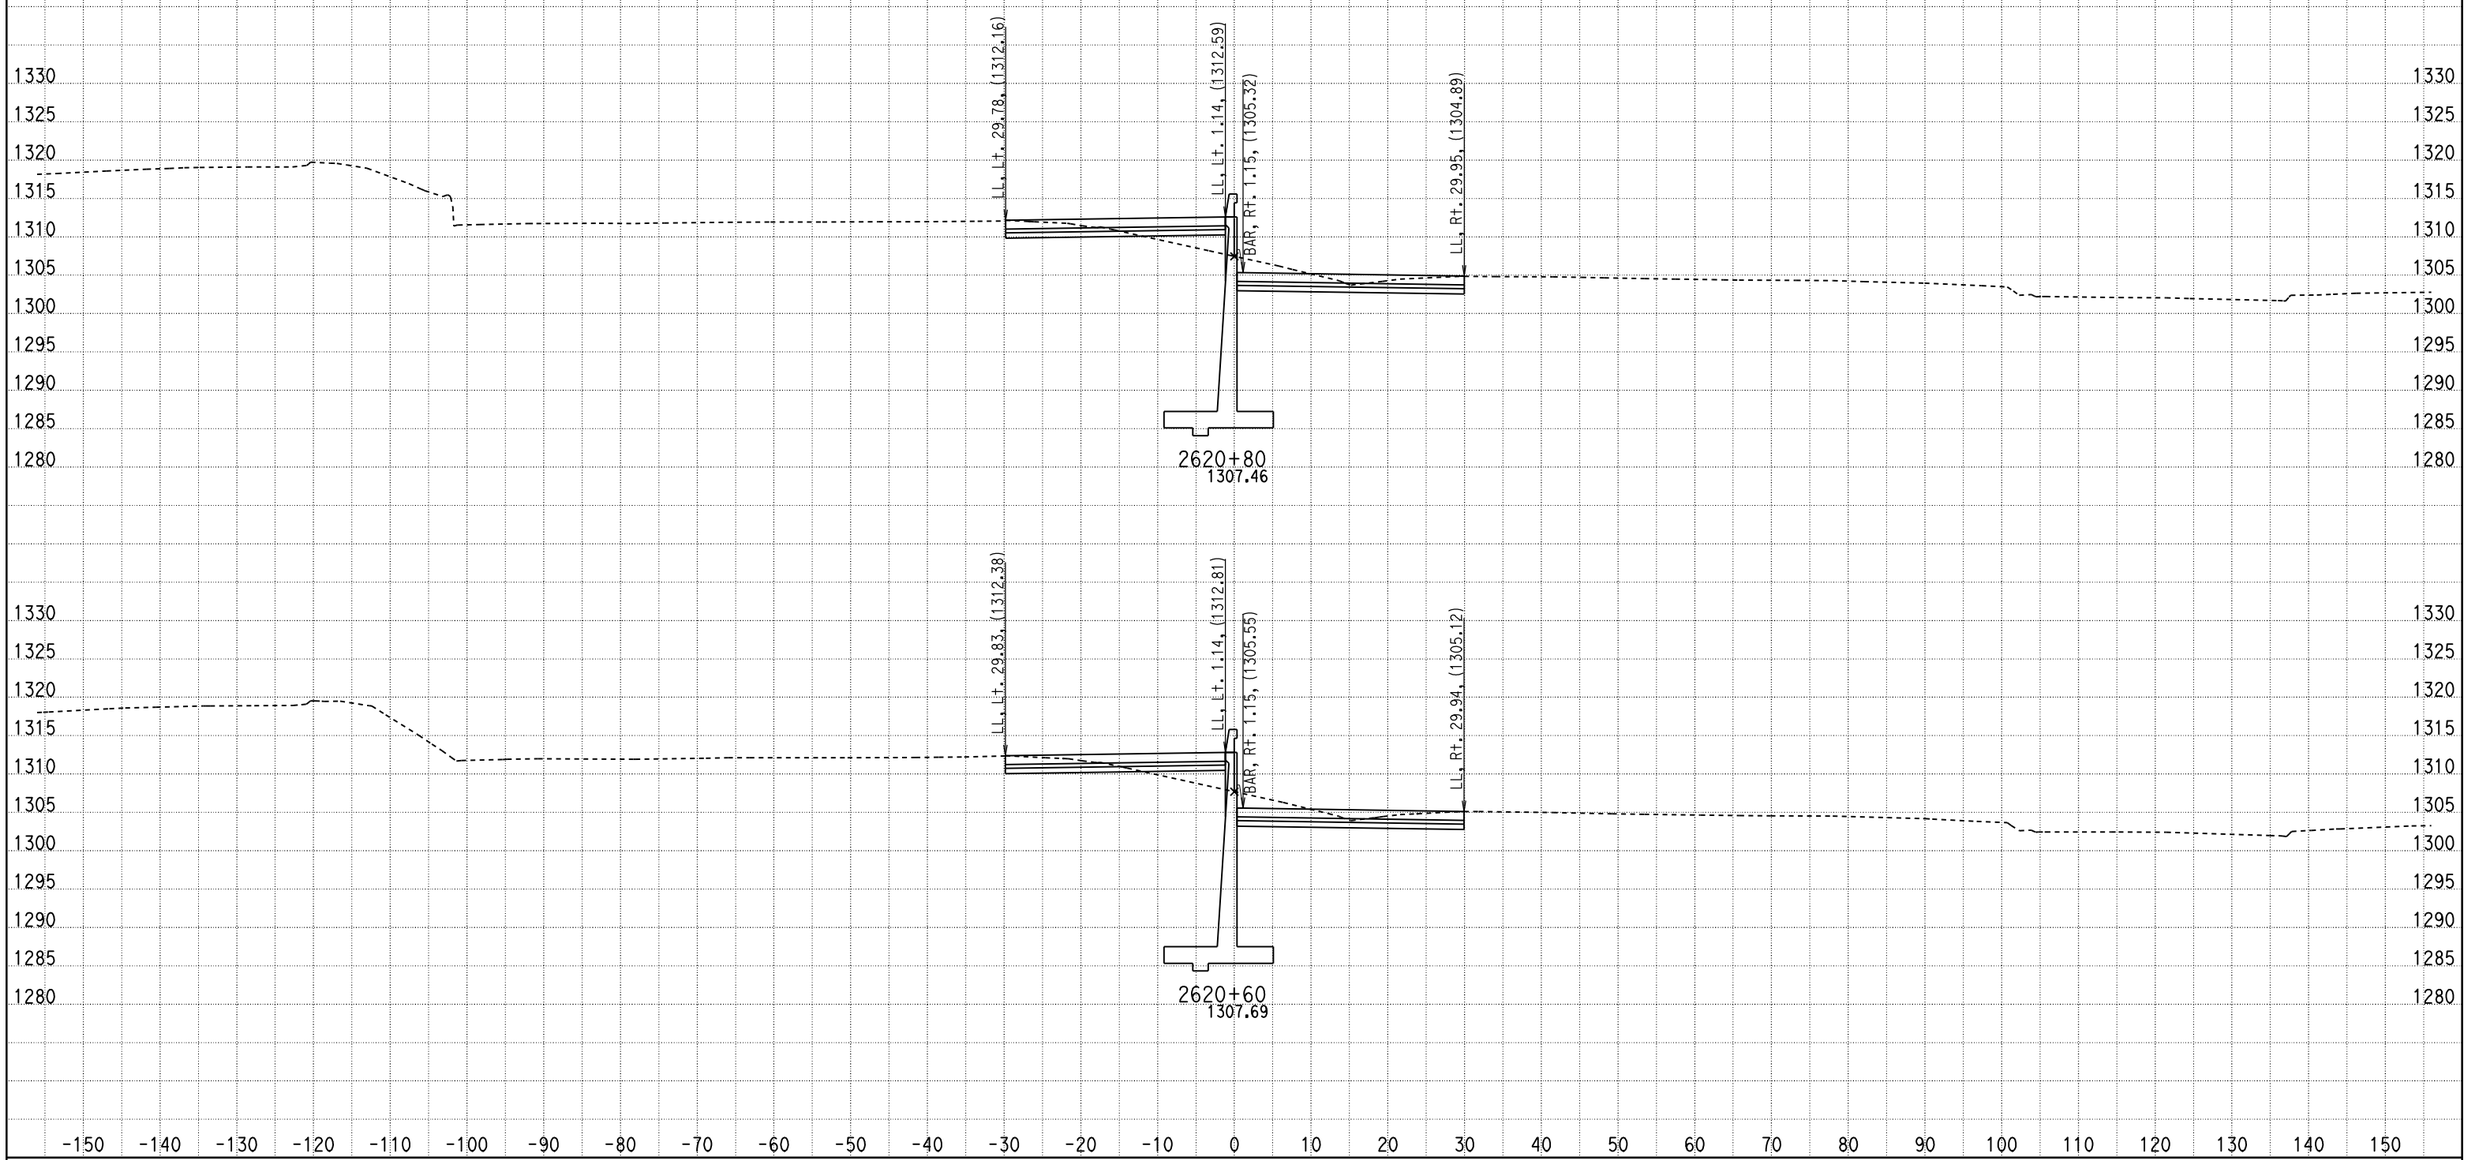

DATE: 2/16/2011

KC Project: 09297 File: D:\07297\09297\X-Section\median south design10.ear

SCALE: 1" = 10' Horiz.
1" = 10' Vert.

All Dimensions are US Survey Feet

CL1
CROSS SECTIONS

SHEET 676 OF XXX

DESIGN STUDY ONLY

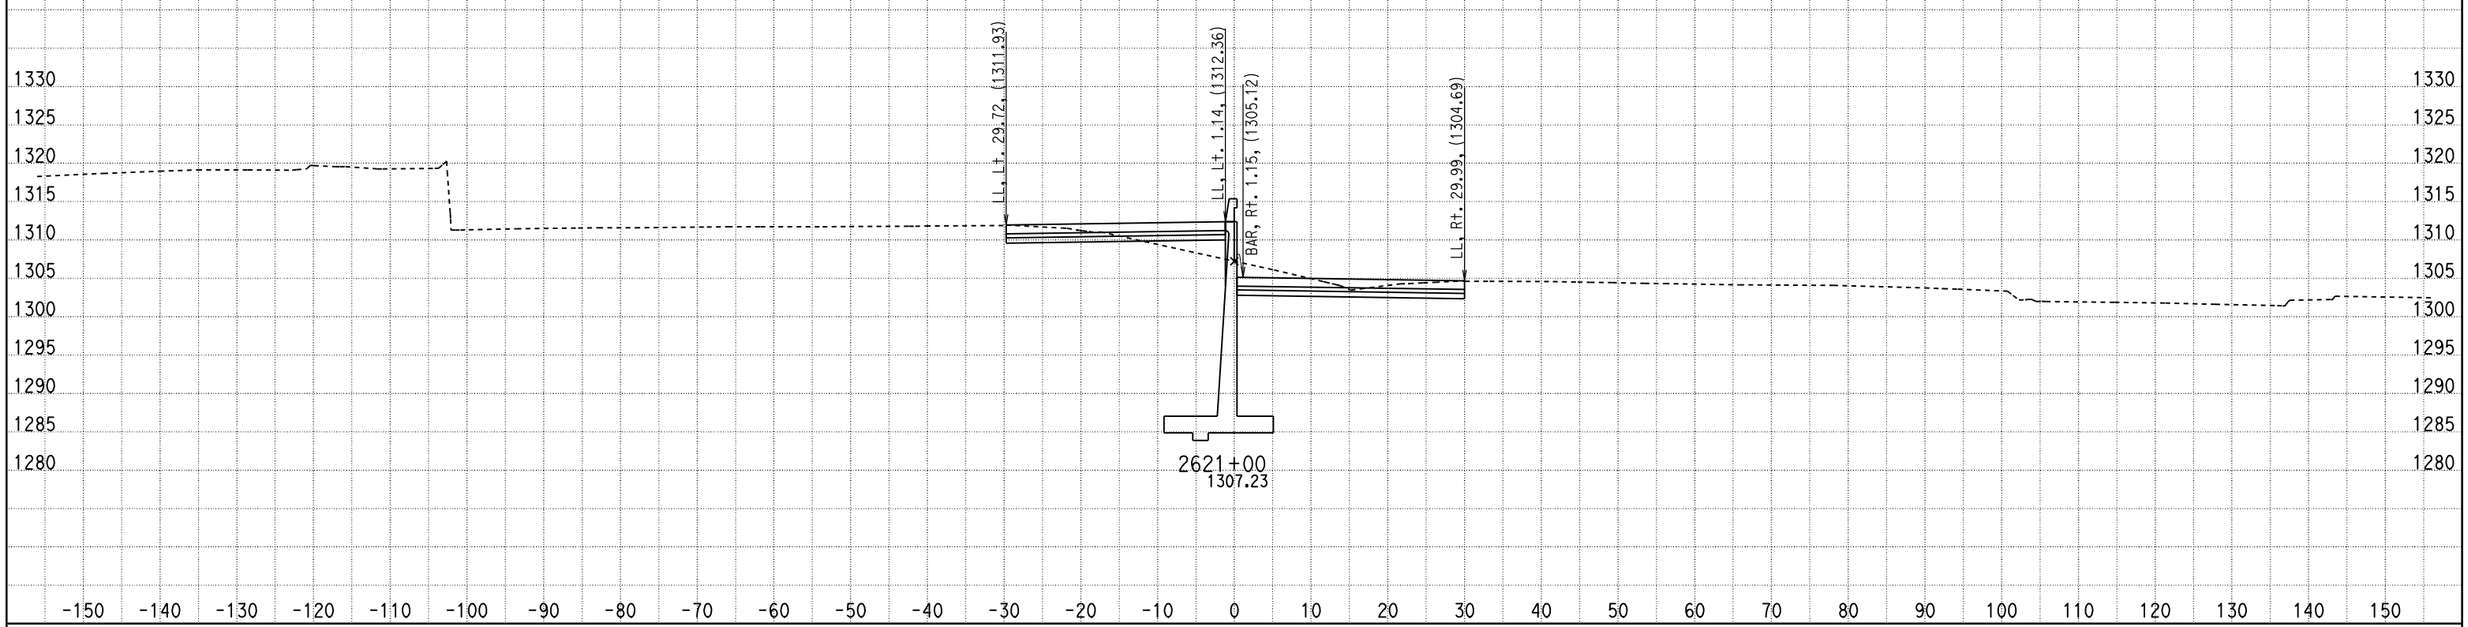

DATE: 2/16/2011

KC Project: 09297 File: D:\07297\09297\X-Section\median south design10.ear

SCALE: 1" = 10' Horiz.
1" = 10' Vert.

All Dimensions are US Survey Feet

CL1
CROSS SECTIONS

SHEET 677 OF XXX