T.6 S. R.11 E.,M.D.M.

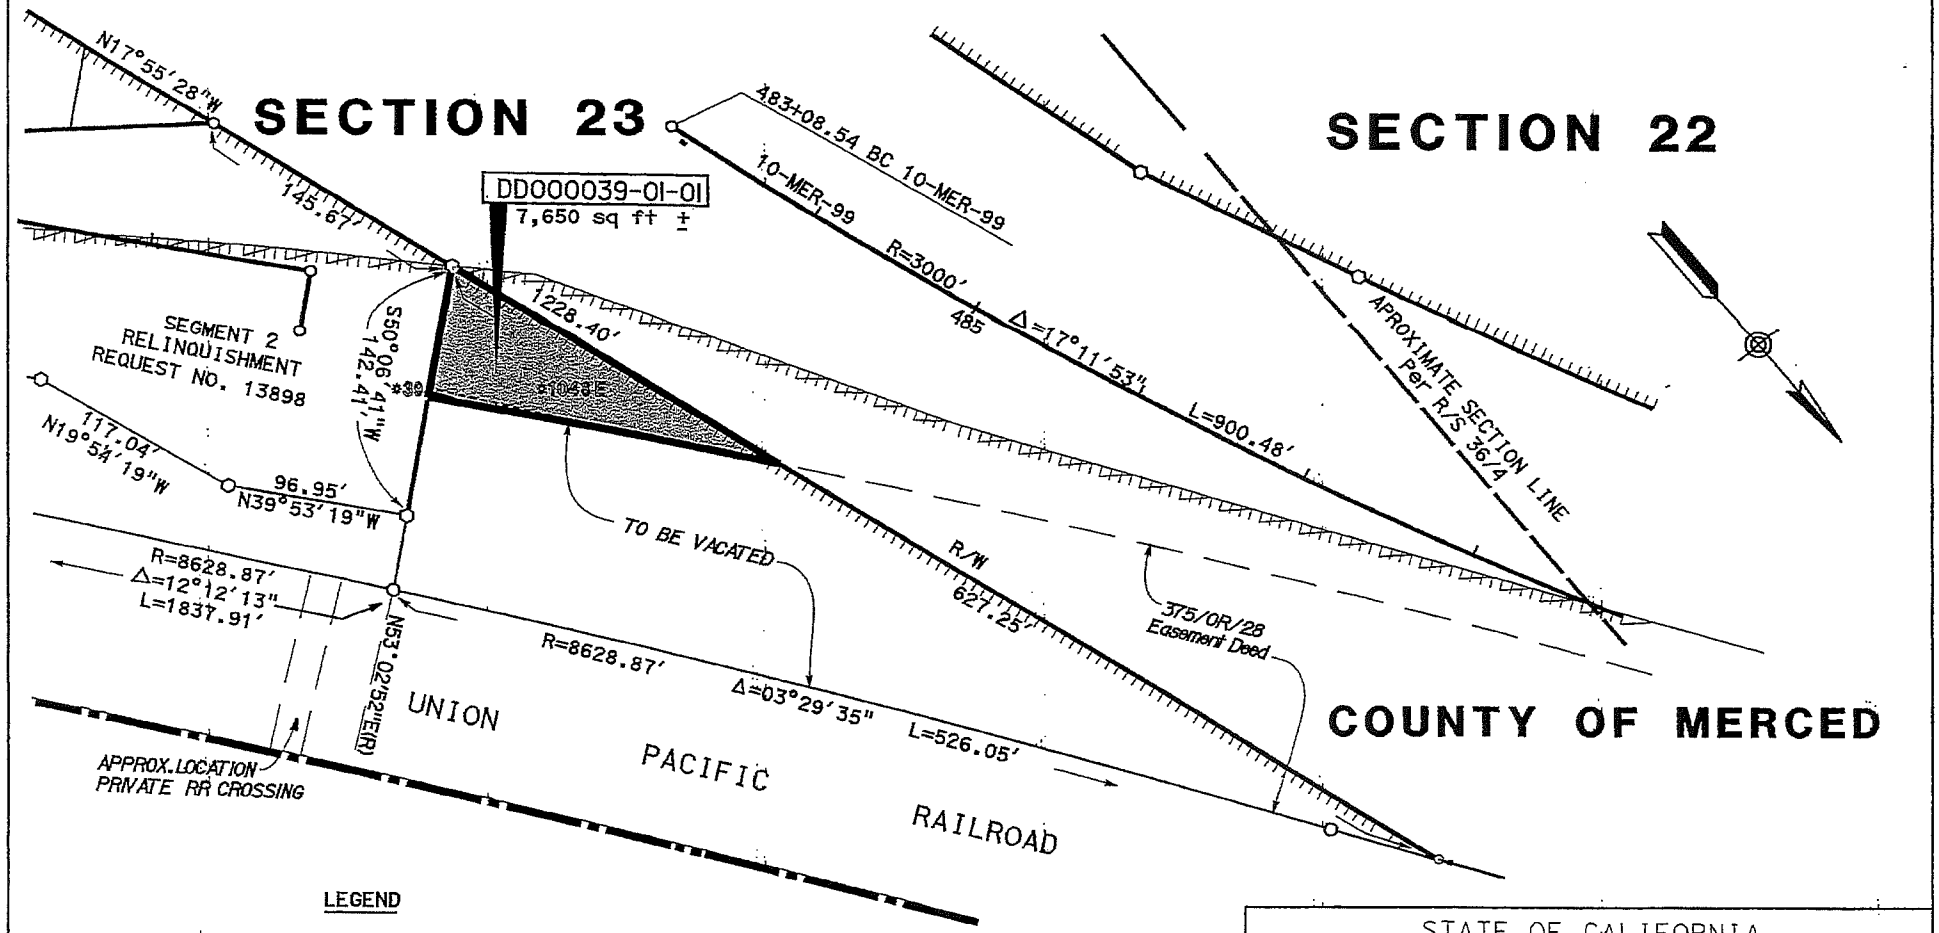

LEGEND

- ACCESS RESTRICTION
- 1" X 30" IRON PIPE W/ YELLOW PLUG STAMPED "CALIF. DOT" OR AS DESCRIBED PER SHEET 5 OF RECORD OF SURVEY, VOLUME 36 AT PAGE 4, COUNTY OF MERCED
- CALCULATED POINT
- PREVIOUS ACCESS CONTROL
- CITY LIMIT LINE

* Note: DD000039-01-01 consists of Parcel 39, & Parcel 104BE Per State of California, Department of Transportation, Right of Way Record Map, February 1973.

COORDINATES, BEARINGS AND DISTANCES SHOWN ARE BASED ON THE CALIFORNIA COORDINATE SYSTEM OF 1927, ZONE 3. MUTIPLY DISTANCES SHOWN BY 1.0000551 TO OBTAIN GROUND LEVEL DISTANCES.

STATE OF CALIFORNIA
BUSINESS AND TRANSPORTATION AGENCY
DEPARTMENT OF TRANSPORTATION

DIRECTOR'S DEED
No. DD000039-01-01
10-MER-99-PM R30.79

100 50 0 50 100
FEET