DIST.	COUNTY	ROUTE	KILOMETER POST	NO.	SHEETS
6	Fre	180	115.16	2	2

Drawn By: DCF Date: 05-14-09
Checked By: DCF Date: 05-14-09

T.14 S., R.22 E., M.D.B.& M.

Caltrans Metric

(1) S89°02'36"E-16.154
(2) N00°51'33"E-15.175
(3) R=6.096
Δ=90°02'03"
L=9.579
(4) S89°21'01"E-2.610
(5) S27°34'21"W-3.587
(6) S01°08'25"W-18.114
(7) N89°02'36"W-6.983
(8) N00°51'33"E-3.048
(9) S89°21'00"E-7.010
(10) N00°51'33"E-24.446
R-1 N89°23'05"W

NW COR OF SECTION 11-14/22
FD. BRASS CAP MONUMENT
IN WELL PER CORNER REC.
N 655759.341
E 1950315.506

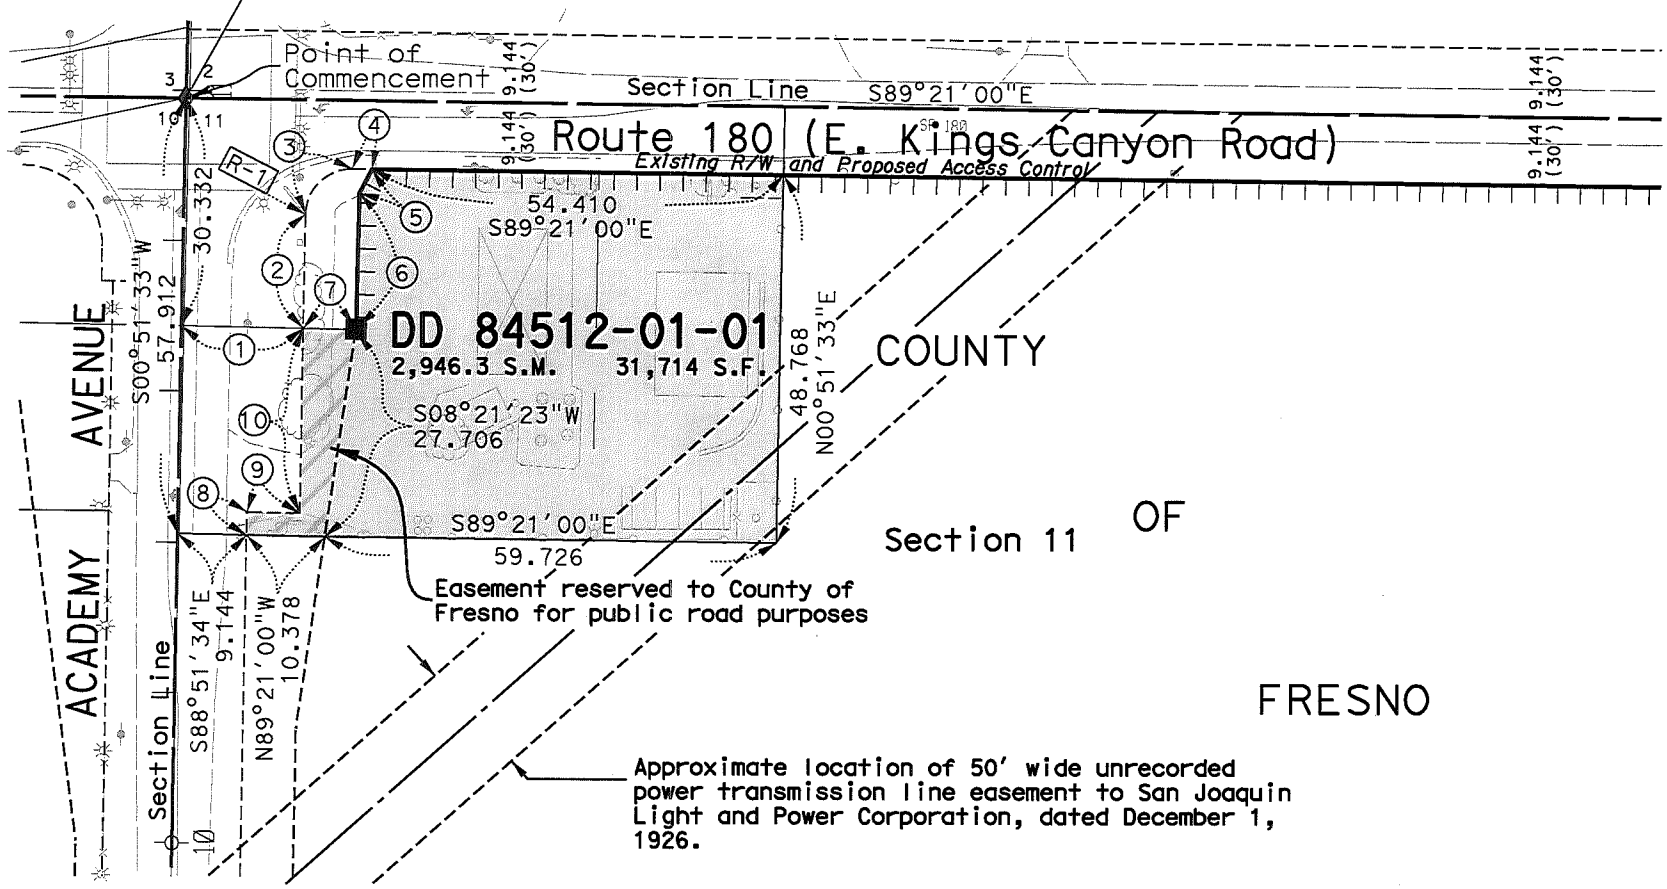

CONVERSION FACTOR: This survey is in meters.
Multiply by 3937/1200 to convert to feet.

This survey is based on the California Coordinate System of 1983, Zone 4 . Units are in meters. Bearings and distances are on grid. Multiply by 1.0000576433 to convert to ground distances.

Areas are in ground.

0 10 25 50 100
Scale in Meters 1:1000

DIRECTOR'S DEED MAP
DD 84512-01-01

2,946.3 S.M. 31,714 S.F.
Scale 1:1000 May 2009

T:\06\06-34251\surveys\0906-0104_DD\OFFICE\MAP\DD\84512-01-01.dgn